


COMPONENTS OF PLANS SET
ROADWAY PLANS
SIGNING AND PAVEMENT MARKINGS

WAUKEENAH HIGHWAY
ROADWAY PLANS


BOARD OF COUNTY COMMISSIONERS
JEFFERSON COUNTY, FLORIDA

FINANCIAL PROJECT ID
438366-1-54-01

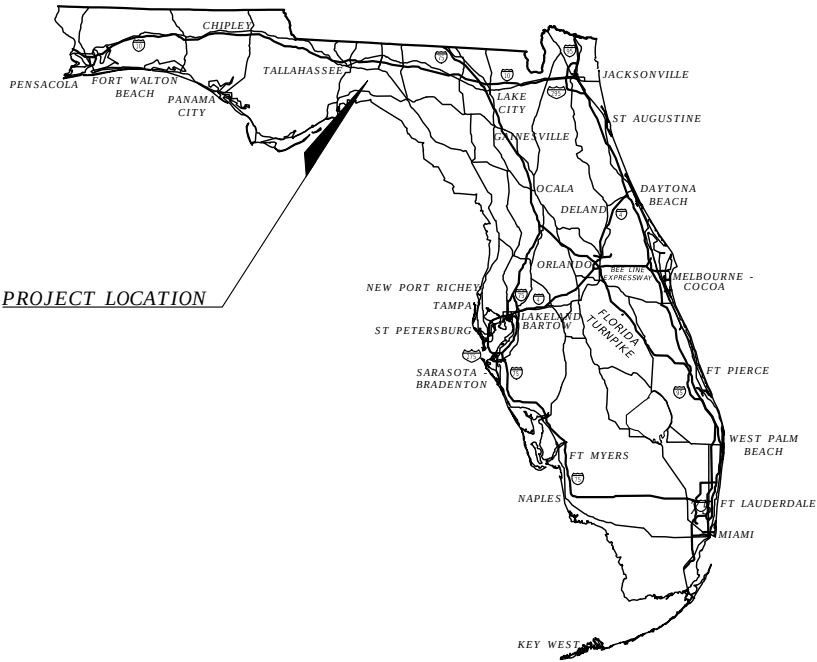

INDEX OF ROADWAY PLANS

SHEET NO.	SHEET DESCRIPTION
1	KEY SHEET
2	SIGNATURE SHEET
3	SUMMARY OF QUANTITIES
4	TYPICAL SECTION
5	TYPICAL SECTION
6	PROJECT LAYOUT
6B	PROJECT NOTES
7 - 51	PLAN VIEW
52 - 256	CROSS SECTIONS
257	TRAFFIC CONTROL PLANS
258 - 260	SWPPP

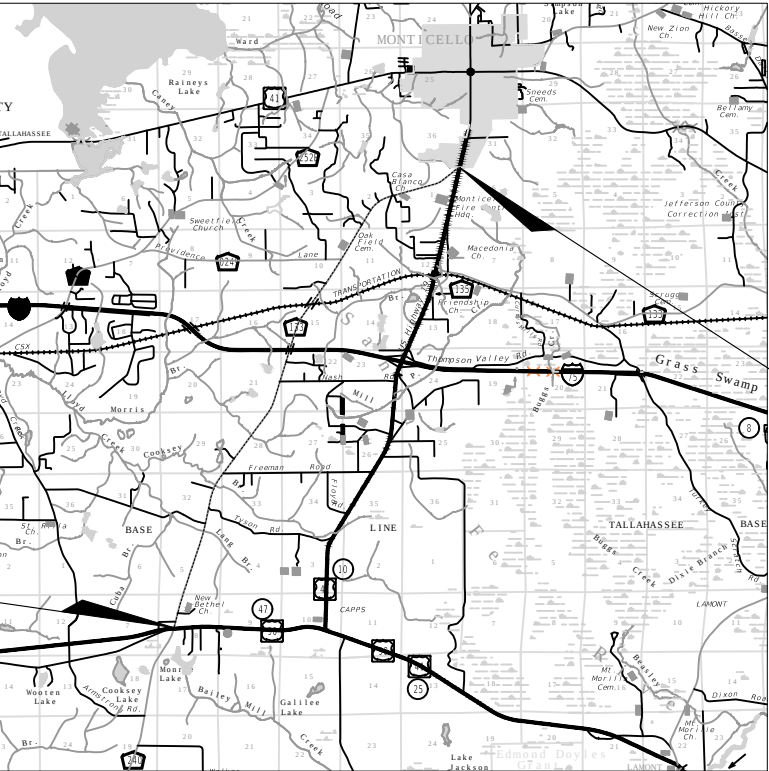

Beginning of Project
STA. 10+50.25
(SR 20/US 27 Intersection)

Ending of Project
STA. 506+85.21
(SR 57/ US 19 Intersection)

GOVERNING STANDARD PLANS:
Florida Department of Transportation, FY2019-20 Standard plans for Road and Bridge Construction and applicable Interim Revisions (Irs).

Standard Plans for Road Construction and associated Irs are available at the following website:
<http://www.fdot.gov/design/Standardplans.shtm>

APPLICABLE IRs: IR536-001-01, IR521-001-01


GOVERNING STANDARD SPECIFICATIONS:
Florida Department of Transportation, July, 2019 Standard Specifications for Road and Bridge Construction at the following website:

<http://www.fdot.gov/programmanagement/Implemented/SpecBooks>

ENGINEER OF RECORD:

ROBERT C. CESKA, P.E.
P.E. NO.:82288
DEWBERRY
101 N MONROE STREET, SUITE 710
TALLAHASSEE, FLORIDA 32301
CERTIFICATE OF AUTHORIZATION NO.: 00008794

DEI PROJECT NO.	FISCAL YEAR	SHEET NO.
50106401	19	1

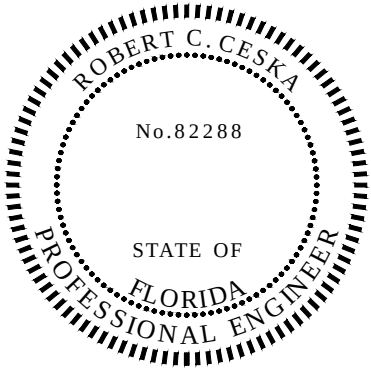

Dewberry
101 N MONROE STREET, SUITE 710
TALLAHASSEE, FLORIDA 32301-1946
CERTIFICATE OF AUTHORIZATION 8794
ROBERT C. CESKA, P.E. NO. 82288

THE ABOVE NAMED PROFESSIONAL ENGINEER SHALL BE RESPONSIBLE FOR THE FOLLOWING SHEETS IN ACCORDANCE WITH RULE 61G15-23.004, F.A.C.

THIS ITEM HAS BEEN DIGITALLY SIGNED AND SEALED BY:

PRINTED COPIES OF THIS DOCUMENT ARE NOT CONSIDERED
SIGNED AND SEALED AND THE SIGNATURE MUST BE VERIFIED
ON ANY ELECTRONIC DOCUMENTS

INDEX OF ROADWAY PLANS

SHEET NO.	SHEET DESCRIPTION
1	KEY SHEET
2	SIGNATURE SHEET
3	SUMMARY OF QUANTITIES
4	TYPICAL SECTION
5	TYPICAL SECTION
6	PROJECT LAYOUT
6B	PROJECT NOTES
7 - 51	PLAN VIEW
52 - 256	CROSS SECTIONS
257	TRAFFIC CONTROL PLANS
258 - 260	SWPPP

INDEX OF SIGNING AND PAVEMENT MARKINGS

SHEET NO.	SHEET DESCRIPTION
S1	KEY SHEET
S2	SUMMARY OF QUANTITIES
S3 - S47	SIGNING AND PAVEMENT MARKINGS

REVISIONS				WAUKEENAH HIGHWAY	SIGNATURE SHEET	SHEET NO.
DATE	DESCRIPTION	DATE	DESCRIPTION			
----	----			ROAD NO.	COUNTY	FINANCIAL PROJECT ID
			ROBERT C. CESKA, P.E. P.E. LICENSE NUMBER 82288 DEWBERRY 101 N MONROE STREET, SUITE 710 TALLAHASSEE, FLORIDA 32301 CERTIFICATE OF AUTHORIZATION 00008794	----	JEFFERSON	438366-1-54-01
						2


ROADWAY CONSTRUCTION				
PAY ITEM NUMBER	DESCRIPTION	UNIT	ESTIMATED QUANTITY	FINAL QUANTITY
GENERAL COSTS				
101-1	MOBILIZATION (5% of bid max)	LS	1.00	
102-1	MAINTENANCE OF TRAFFIC (2% of bid max)	LS	1.00	
110-1-1	CLEARING & GRUBBING	LS	1.00	
ROADWAY				
110-7-1	MAILBOX RELOCATION	EA	151.00	
120-1	REGULAR EXCAVATION	CY	5,400.00	
120-2-2	BORROW EXCAVATION	CY	5,200.00	
285-706	OPTIONAL BASE GROUP 6 (1'-6" EACH SIDE)	SY	16,600.00	
286-1	TURNOUT CONSTRUCTION	SY	1,700.00	
327-70-1	MILLING EXIST ASPH, 1.0" AVG DEPTH	SY	1,500.00	
334-1-12	SUPERPAVE ASPHALTIC CONC., TRAFFIC B	TN	8,020.00	
339-1	MISCELLANEOUS ASPHALT PAVEMENT	TN	150.00	
536-1-1	GUARDRAIL - ROADWAY, GENERAL TL-3	LF	4,178.00	
536-73	GUARDRAIL REMOVAL	LF	3,252.00	
536-85-24	GUARDRAIL END TREATMENT- PARALLEL APPROACH TERMINAL	EA	16.00	
570-1-1	PERFORMANCE TURF	SY	132,800.00	
570-1-2	PERFORMANCE TURF, SOD	SY	29,520.00	
9999-00	CUT & PATCH REPAIR @ STA 360+80 TO STA 362+20	LS	1.00	

ALTERNATE 1: DRAINAGE IMPROVEMENTS				
PAY ITEM NUMBER	DESCRIPTION	UNIT	ESTIMATED QUANTITY	FINAL QUANTITY
GENERAL COSTS				
120-2-2	BORROW EXCAVATION	CY	1,900.00	
400-1-2	CONCRETE CLASS I, ENDWALLS	CY	160.00	
430-175-118	PIPE CULVERT, RCP MATERIAL, ROUND 18" CD	LF	14.00	
430-175-124	PIPE CULVERT, RCP MATERIAL, ROUND 24" CD	LF	32.00	
430-175-130	PIPE CULVERT, RCP MATERIAL, ROUND 30" CD	LF	85.00	
430-982-125	MITERED END SECTION, OPTIONAL ROUND, 18" CD	EA	2.00	
430-982-133	MITERED END SECTION, OPTIONAL ROUND, 30" CD	EA	1.00	
570-1-2	PERFORMANCE TURF, SOD	SY	1,430.00	
908104-1	CONTRACTOR'S SEDIMENT AND EROSION CONTROL	LF	1,760.00	
9999-01	DEWATERING	LS	1.00	

ALTERNATE 2: 3FT PAVED SHOULDER				
PAY ITEM NUMBER	DESCRIPTION	UNIT	ESTIMATED QUANTITY	FINAL QUANTITY
GENERAL COSTS				
285-701	OPTIONAL BASE GROUP 1 (3.5' EACH SIDE)	SY	38,800.00	
334-1-12	SUPERPAVE ASPHALTIC CONC., TRAFFIC B	TN	2,740.00	

PAY ITEM NOTES:
1. Pay Item No. 286-1 shall include all costs associated with turnout construction including but not limited to asphalt, base material and commercial material as shown in the turnout details.

REVISIONS				ROBERT C. CESKA, P.E. P.E. LICENSE NUMBER 82288 DEWBERRY 101 N MONROE STREET, SUITE 710 TALLAHASSEE, FLORIDA 32301 CERTIFICATE OF AUTHORIZATION 00008794	WAUKEENAH HIGHWAY			SUMMARY OF QUANTITIES	SHEET NO.
DATE	DESCRIPTION	DATE	DESCRIPTION		ROAD NO.	COUNTY	FINANCIAL PROJECT ID		
----	----				----	JEFFERSON	438366-1-54-01		3

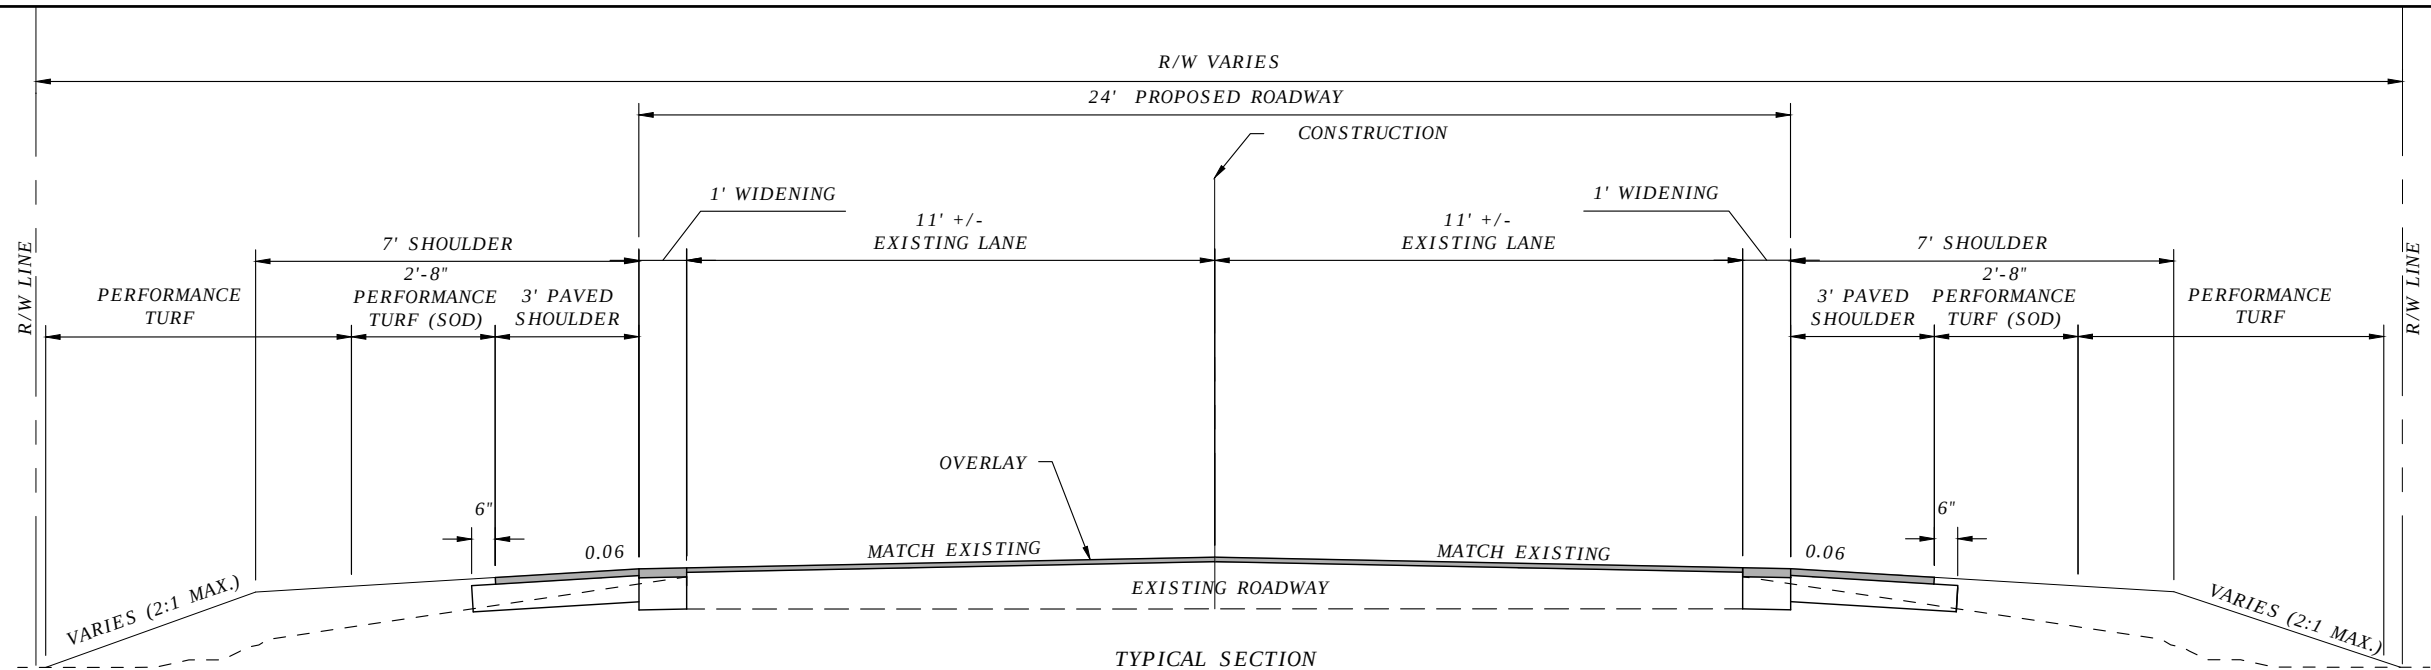

TYPICAL SECTION

TRAFFIC DATA

DESIGN SPEED - VARIES 50-60 MPH
POSTED SPEED - VARIES 45-55 MPH
CLEAR ZONE - 14' for 45 MPH
18' for 55 MPH
EST. ADT = 3,720 (YEAR 2040)

WAUKEENAH HWY

STA. 10+50.25 - 141+61.36
STA. 142+37.56 - 275+89.98
STA. 278+70.74 - 320+98.95
STA. 322+82.58 - 402+77.46
STA. 421+59.27 - 506+85.21

OVERLAY


1.0" SP 9.5 SURFACE COURSE (TRAFFIC B)
1' WIDENING
1.0" SP 9.5 SURFACE COURSE
1.0" SP 9.5 STRUCTURAL COURSE
OPTIONAL BASE GROUP 6 (8" LIMEROCK)

STATIONS NOT FOLLOWING TYPICAL SECTIONS

STA. 275+89.98 - 278+70.93
(INTERSTATE 10 OVERPASS)
STA. 320+98.87 - 322+82.81
(CONCRETE BRIDGE)
STA. 402+77.46 - 421+59.27
(CONCRETE BRIDGE WITH
ROADWAY RESURFACING
UNDER SEPARATE PROJECT)

NOTES:

1. ALL FINAL SURFACE ASPHALT SHALL BE PLACED WITH THE USE OF A MATERIAL TRANSFER VEHICLE.

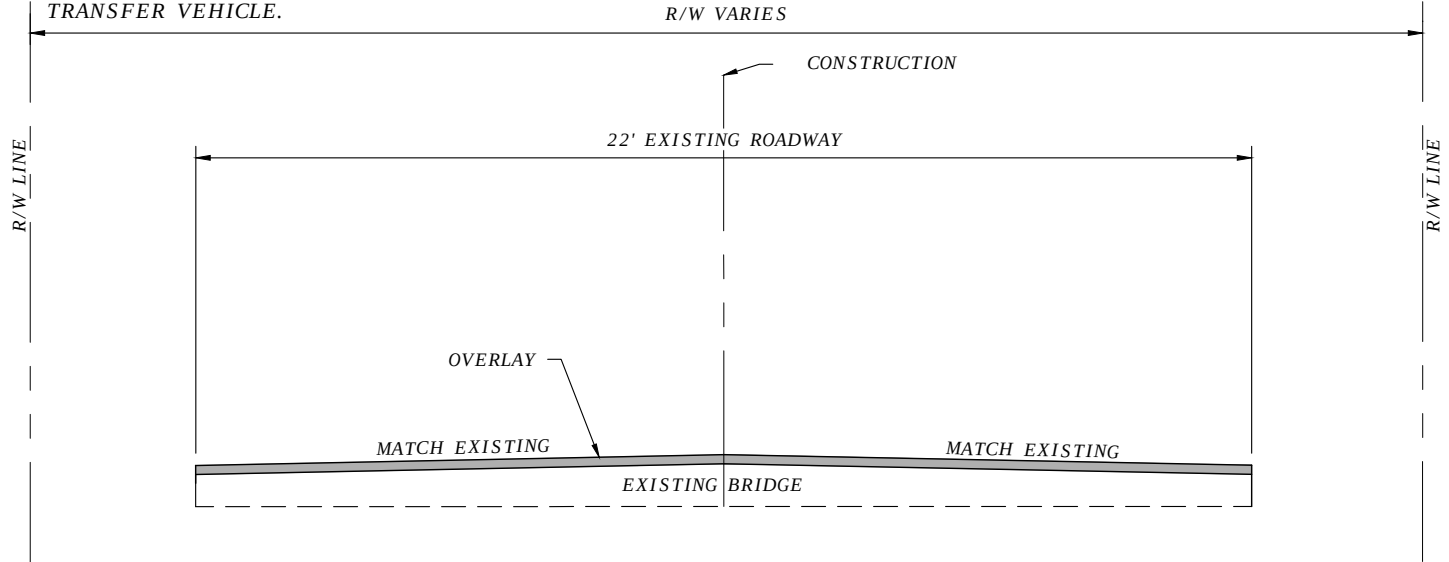

TYPICAL SECTION
(BRIDGE ASPHALT OVERLAY)

WAUKEENAH HWY


STA. 141+61.36 - 142+37.56

OVERLAY

1.0" SP 9.5 SURFACE COURSE (TRAFFIC B)

NOTE:
CONTRACTOR SHALL MILL FULL WIDTH STARTING FROM 50' SOUTH OF BRIDGE TO BRIDGE START TO A DEPTH OF 1.0" TO PROVIDE FOR TIE IN TRANSITION. CONTRACTOR SHALL SAW CUT JOINT FOR CONNECTION.

REVISIONS				ROBERT C. CESKA, P.E. P.E. LICENSE NUMBER 82288 DEWBERRY 101 N MONROE STREET, SUITE 710 TALLAHASSEE, FLORIDA 32301 CERTIFICATE OF AUTHORIZATION 00008794	WAUKEENAH HIGHWAY			TYPICAL SECTION	SHEET NO.
DATE	DESCRIPTION	DATE	DESCRIPTION		ROAD NO.	COUNTY	FINANCIAL PROJECT ID		
----	----				----	JEFFERSON	438366-1-54-01		
									4

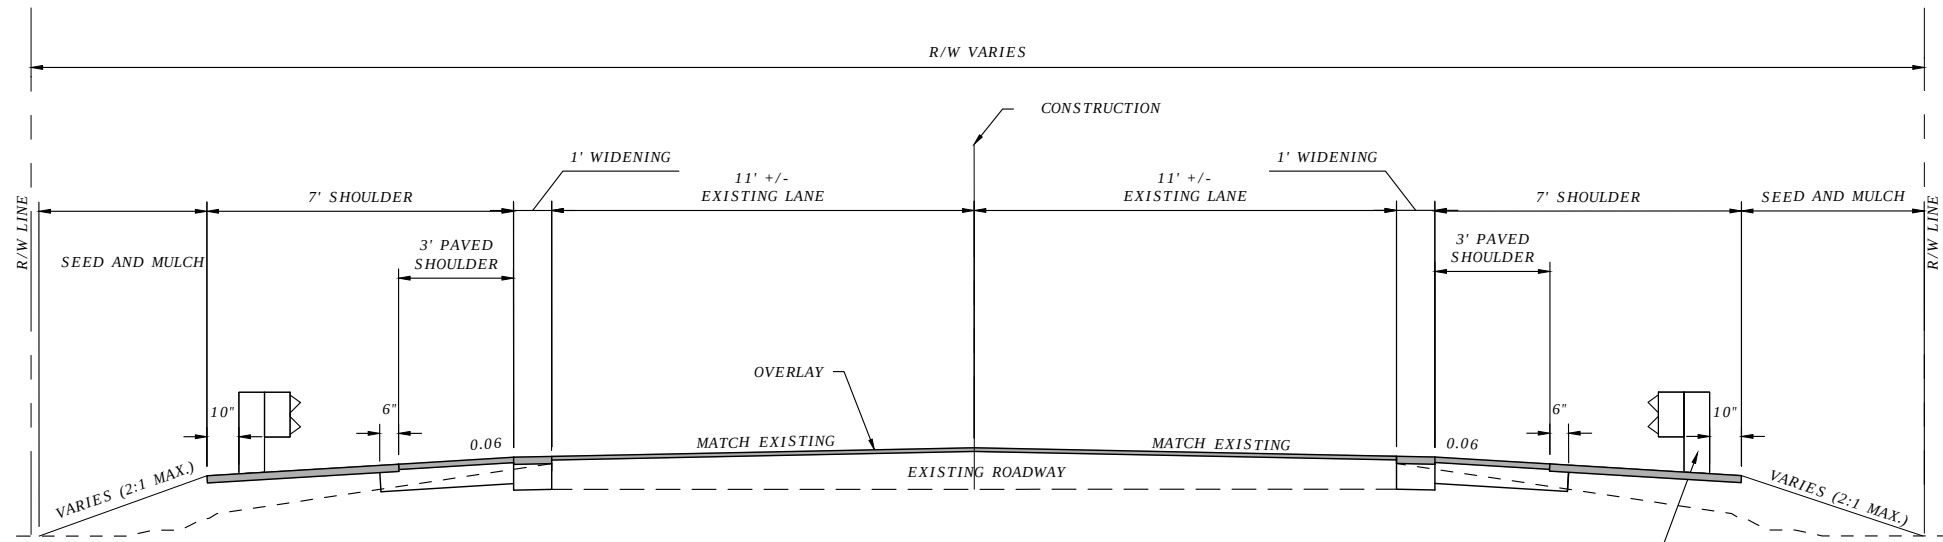

TRAFFIC DATA

DESIGN SPEED - VARIES 50-60 MPH
POSTED SPEED - VARIES 45-55 MPH
CLEAR ZONE - 14' for 45 MPH
18' for 55 MPH
EST. ADT = 3,720 (YEAR 2040)

TYPICAL SECTION

WAUKEENAH HWY
STA 98+96.70 TO STA 101+40.70
STA 194+98.05 TO 197+17.05

PROPOSED GUARDRAIL PER FDOT STANDARD PLANS 536-001. (DETAIL SHOWN SHOULD BE USED FOR BOTH SIDES OF THE ROADWAY WHERE GUARDRAIL IS PROPOSED) WHERE NO ROADWAY WIDENING IS PROPOSED, GUARDRAIL SHALL BE REPLACED IN THE SAME LOCATION

OVERLAY

1.0" SP 9.5 SURFACE COURSE (TRAFFIC B)

1' WIDENING

1.0" SP 9.5 SURFACE COURSE

1.0" SP 9.5 STRUCTURAL COURSE

OPTIONAL BASE GROUP 6 (8" LIMEROCK)




3' PAVED SHOULDER

1.5" SP 9.5 SURFACE COURSE (TRAFFIC B)


OPTIONAL BASE GROUP 1 (4" LIMEROCK)

NOTES:

- ALL FINAL SURFACE ASPHALT SHALL BE PLACED WITH THE USE OF A MATERIAL TRANSFER VEHICLE.

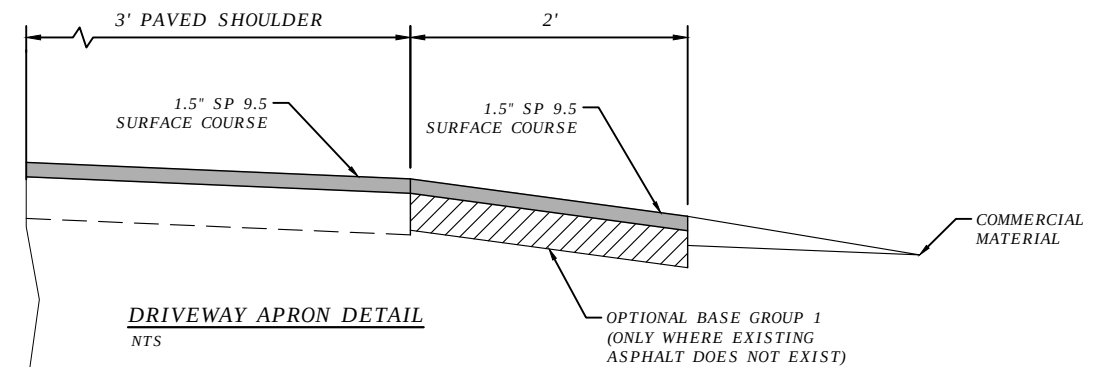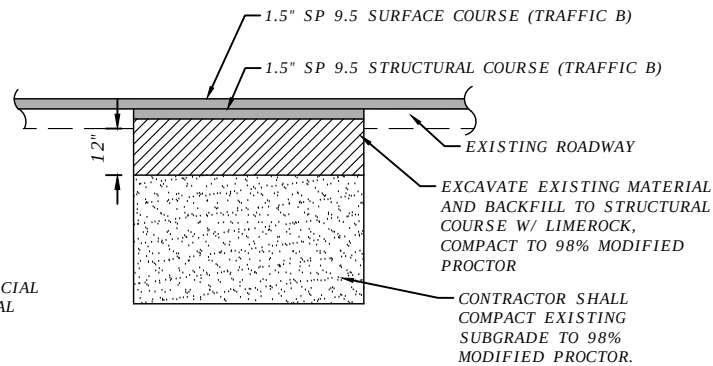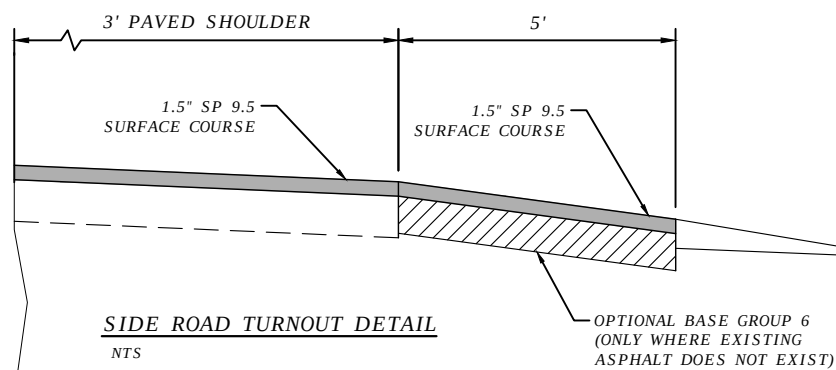

R E V I S I O N S				ROBERT C. CESKA,P.E. P.E. LICENSE NUMBER 82288 DEWBERRY 101 N MONROE STREET, SUITE 710 TALLAHASSEE, FLORIDA 32301 CERTIFICATE OF AUTHORIZATION 00008794	WAUKEENAH HIGHWAY			TYPICAL SECTION	SHEET NO.
DATE	DESCRIPTION	DATE	DESCRIPTION						
----	----				ROAD NO.	COUNTY	FINANCIAL PROJECT ID		
					----	JEFFERSON	438366-1-54-01		5

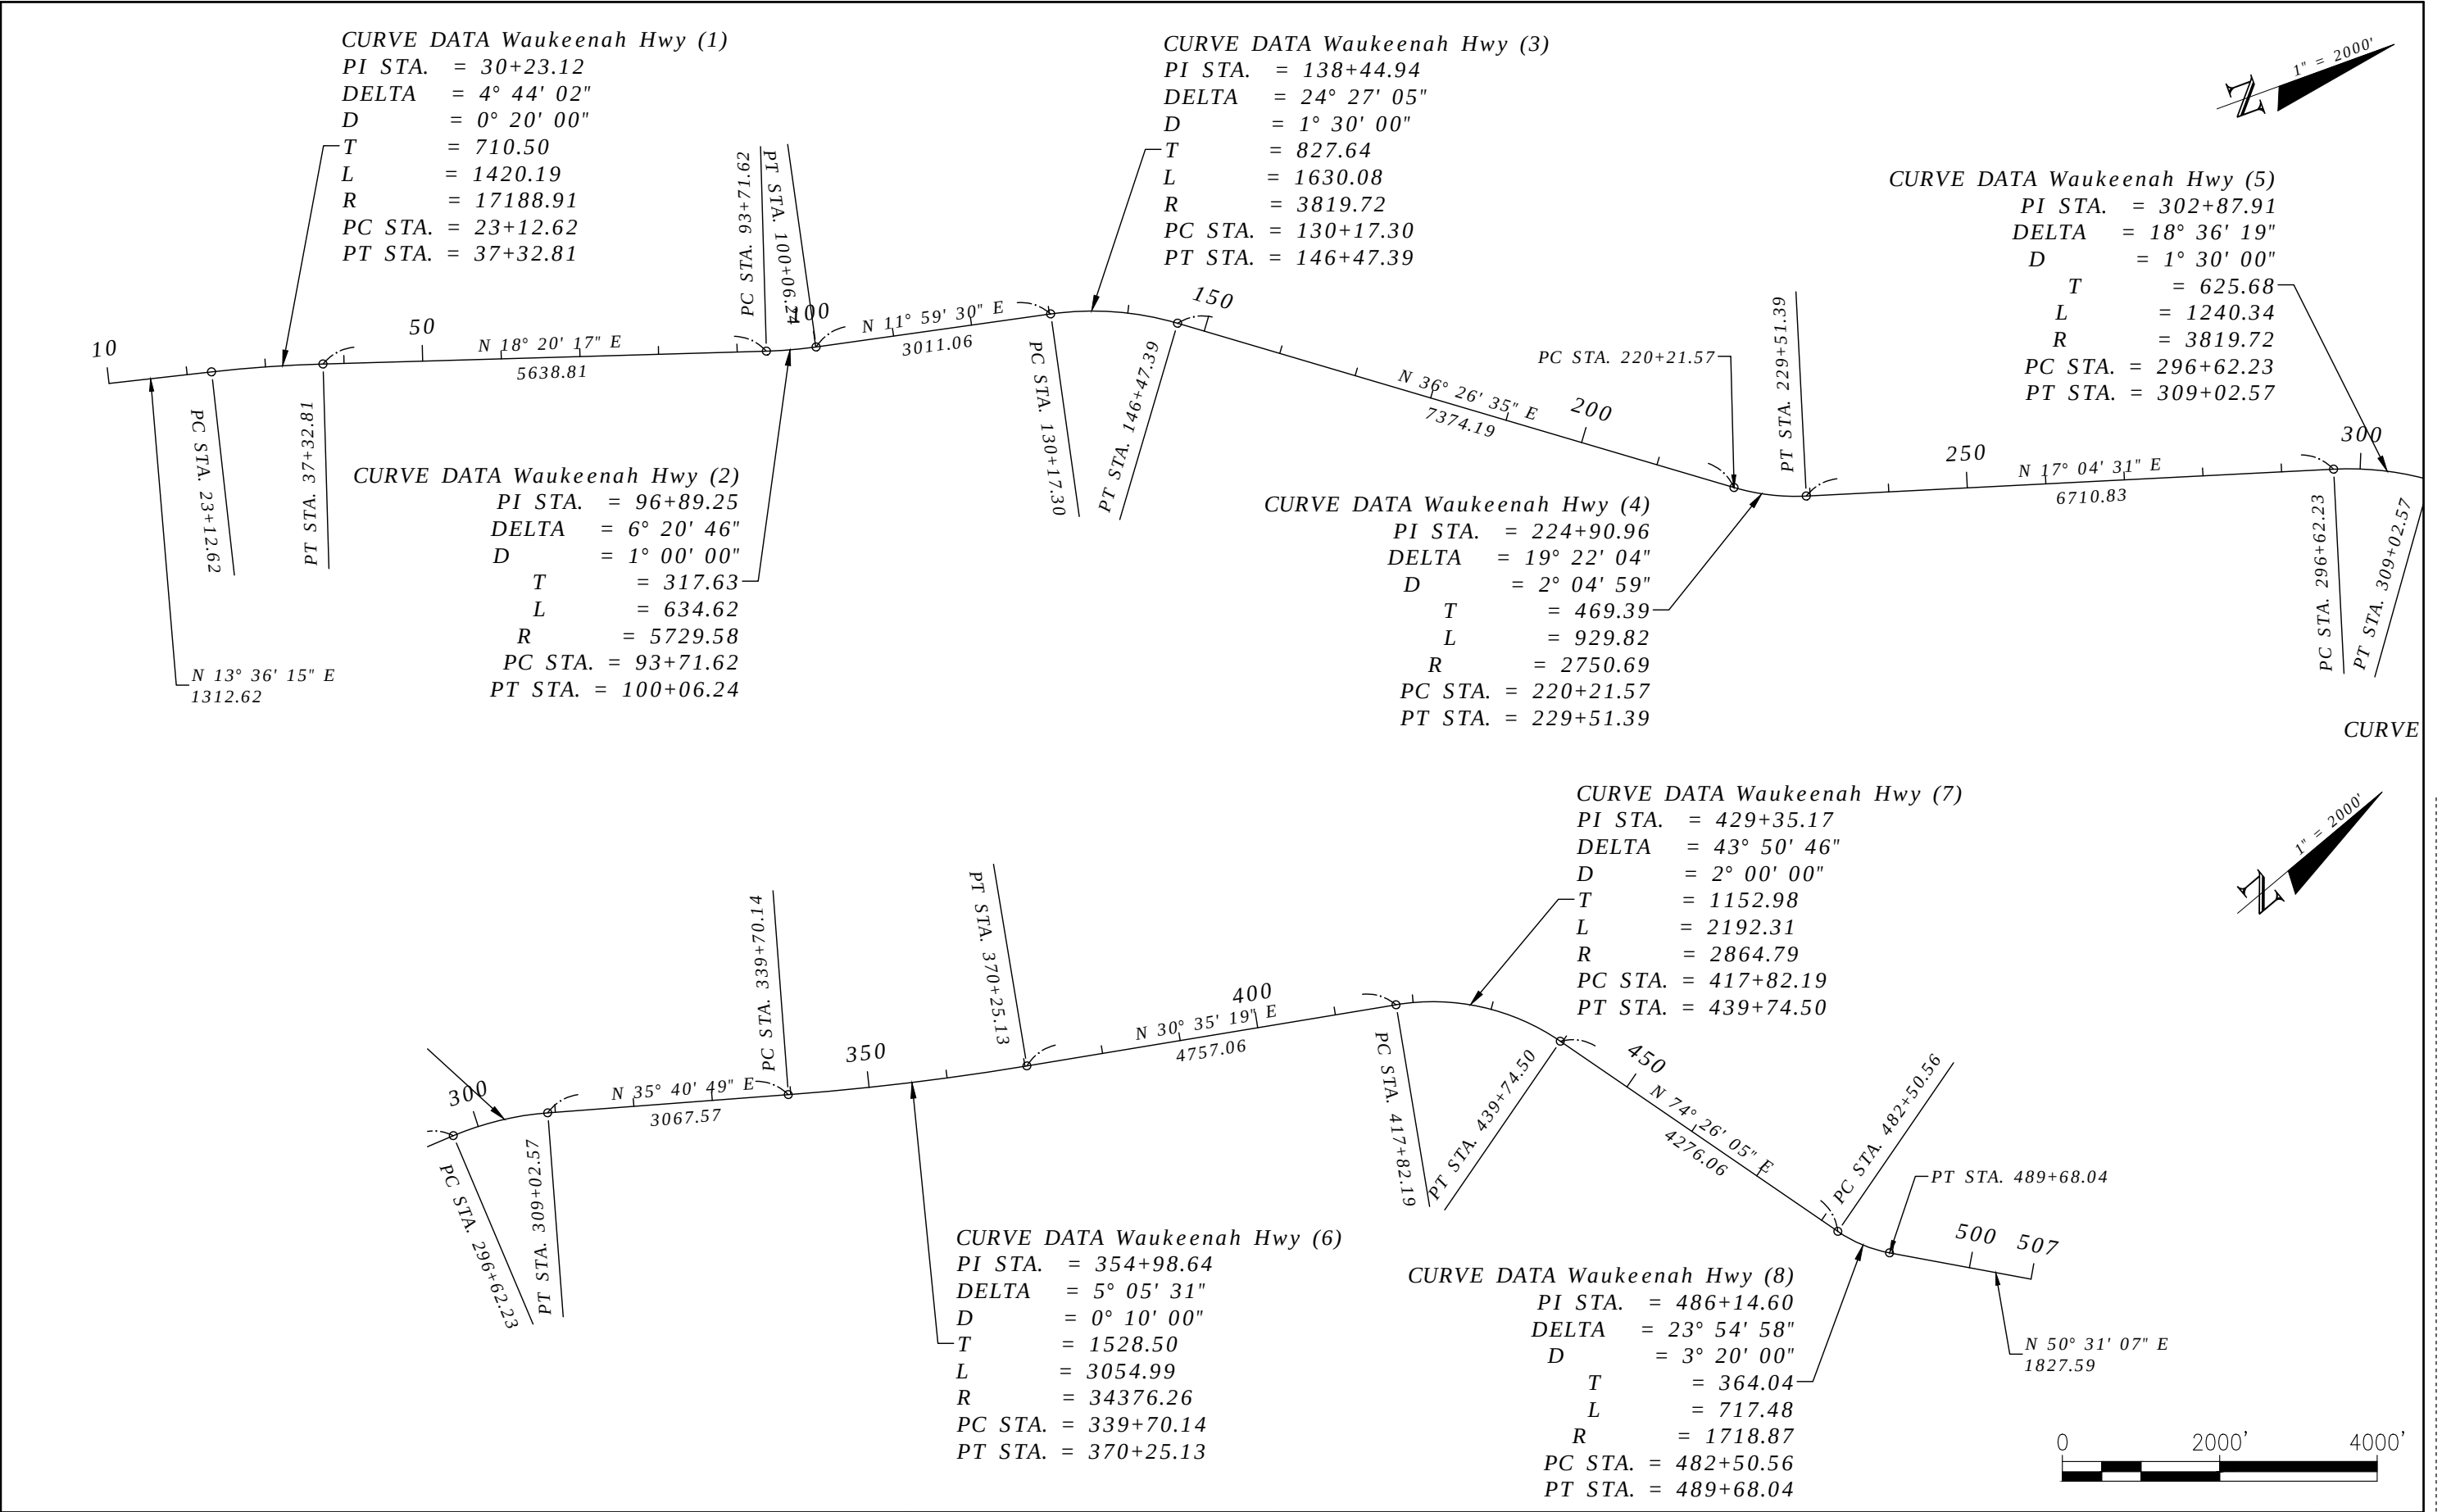

R E V I S I O N S				ROBERT C. CESKA, P.E. P.E. LICENSE NUMBER 82288 DEWBERRY 101 N MONROE STREET, SUITE 710 TALLAHASSEE, FLORIDA 32301 CERTIFICATE OF AUTHORIZATION 00008794	WAUKEENAH HIGHWAY			PROJECT LAYOUT	SHEET NO.
DATE	DESCRIPTION	DATE	DESCRIPTION		ROAD NO.	COUNTY	FINANCIAL PROJECT ID		6
----	----				----	JEFFERSON	438366-1-54-01		

GENERAL NOTES:

1. ALL ROADWAY AND DRAINAGE LAYOUT, CONSTRUCTION AND MATERIALS SHALL BE PER FDOT STANDARDS AND SPECIFICATIONS. MATERIALS SHALL MEET FDOT SPECIFICATIONS AND SHALL BE PRODUCED OR OBTAINED FROM AN FDOT APPROVED SOURCE. MATERIALS NOT COVERED UNDER THE STANDARD FDOT SPECIFICATIONS SHALL MEET THE REQUIREMENTS WITHIN THESE PLANS AND THE RESPECTIVE MANUFACTURER.
2. ANY PUBLIC LAND CORNER WITHIN THE LIMITS OF CONSTRUCTION IS TO BE PROTECTED. IF A CORNER MONUMENT IS IN DANGER OF BEING DESTROYED AND HAS NOT BEEN PROPERLY REFERENCED, THE CONTRACTOR SHALL NOTIFY THE COUNTY ENGINEERING DIVISION WITHOUT DELAY. ANY SURVEY MONUMENTS REMOVED BY THE CONTRACTOR WITHOUT REFERENCE BEING ESTABLISHED, WILL BE REPLACED BY THE CONTRACTOR AT HIS EXPENSE.
3. ANY EXISTING BENCHMARKS ARE TO BE REESTABLISHED BY THE CONTRACTOR'S SURVEYOR, IF DISTURBED. PROJECT CONTROL SHALL BE REINSTALLED AT COMPLETION OF PROJECT.
4. THE CONTRACTOR SHALL UNDERCUT ALL UNSUITABLE MATERIAL ENCOUNTERED AND SHALL BACKFILL WITH CLEAN SUITABLE FILL MEETING FDOT STANDARD SPECIFICATIONS FOR ROAD AND BRIDGE CONSTRUCTION AS DETERMINED NECESSARY AND DIRECTED BY THE COUNTY. SEE FDOT STANDARD PLANS INDEX 120-001 AND 120-002. THESE CUT AND FILL QUANTITIES SHALL BE COMPENSATED BASED ON STATE WIDE AVERAGE PRICING IF NEEDED.
5. ALL BORROW MATERIAL (OR EMBANKMENT) SHALL MEET THE REQUIREMENTS OF FDOT STANDARD PLANS INDEX 120-001 AND SHALL BE FURNISHED BY THE CONTRACTOR FROM AREAS PROVIDED BY THE CONTRACTOR AND APPROVED BY THE COUNTY.
6. THE CONTRACTOR SHALL STOCKPILE TOPSOIL AND CONSTRUCTION MATERIALS IN SAFE AREAS ACCEPTABLE TO THE COUNTY ENGINEERING DIVISION. NO MATERIAL IS TO BE WINDROWED ON THE PAVEMENT OR SHOULDERS OR WITHIN ANY ENVIRONMENTALLY SENSITIVE AREAS.
7. ONLY THE EXCAVATION FOR BASE PLACEMENT AND PIPE TRENCHES THAT CAN BE BACKFILLED BY THE END OF THE WORK DAY SHALL BE EXCAVATED. NO OPEN PIPE TRENCH OR ROADWAY EXCAVATION WILL BE ALLOWED TO REMAIN AFTER WORK ENDS FOR THE APPROVED WORK HOUR DAY.
8. ALL DAMAGED/DISCARDED SIGNS, POSTS & SOIL PLATES SHALL BE SALVAGED TO THE COUNTY AND DELIVERED TO THE JEFFERSON COUNTY ROAD DEPARTMENT, 1484 JEFFERSON ST., MONTICELLO, FL 32344.
9. ALL EXISTING STREET SIGNS, ETC. SHALL BE RELOCATED IN ACCORDANCE WITH THE PROCEDURES OUTLINED IN FDOT STANDARD PLANS INDEX 110-200. RELOCATION SHALL BE CONSIDERED A PART OF MAINTENANCE OF TRAFFIC. MAILBOX RELOCATIONS (8' FROM EOP) SHALL BE COORDINATED THROUGH THE LOCAL POSTMASTER PRIOR TO RELOCATION.
10. THE CONTRACTOR SHALL CONSTRUCT DRIVEWAY TURNOUTS AT ALL EXISTING DRIVEWAYS PER FDOT STANDARD PLANS INDEX 330-001 UNLESS OTHERWISE NOTED ON PLAN SHEETS.
11. THE CONTRACTOR SHALL BE RESPONSIBLE TO LAWFULLY REMOVE, TRANSPORT AND DISPOSE OF ALL MATERIALS NOT SALVAGED TO OWNER. EXCESS FILL MATERIAL SHALL BE UTILIZED TO THE FULLEST EXTENT POSSIBLE. REMAINING FILL SHALL, AT COUNTY'S OPTION, BE SALVAGED TO THE COUNTY AT AN APPROVED LOCATION FOR STOCKPILING. UNDAMAGED GUARDRAIL SHALL BE SALVAGED TO THE COUNTY AND DELIVERED TO THE JEFFERSON COUNTY ROAD DEPARTMENT.
12. ALL DISTURBED AREAS SHALL BE STABILIZED BY PERFORMANCE TURF AND SOD. (SEE TYPICAL ROADWAY SECTION FOR SOD LOCATIONS)
13. ALL WATER, EQUIPMENT, MATERIALS, SUPPLIES, PRIME MATERIAL, COVER MATERIAL ETC. INCLUDING NECESSARY MEANS, METHODS, SURVEYING AND MOT SHALL BE INCLUDED IN BID PRICE(S). OMISSIONS BY CONTRACTOR WILL NOT SERVE AS JUSTIFICATION FOR APPROVAL OF ADDITIONAL COMPENSATION.
14. CONTRACTOR IS TO PROVIDE ALL REQUIRED SUBMITTALS INCLUDING FDOT APPROVED ASPHALT DESIGN MIXES FOR REVIEW AND APPROVAL BEFORE ANY WORK IS TO COMMENCE ON THE RELEVANT PHASE OF THE PROJECT.
15. TYPE SP AND FC ASPHALTIC CONCRETE TO BE PLACED WITH A MECHANICAL SPREADER USING ELECTRONIC TRANSVERSE & LONGITUDINAL SCREED CONTROLS.
16. PAVEMENT THICKNESS TRANSITIONS ALONG THE MAINLINE ROADWAY ARE TO BE CONSTRUCTED ON A 1:600 RATIO. FURTHER, WHENEVER GRADE DIFFERENCES EXIST BETWEEN THE PROJECT AND AN INTERSECTING STREET, TURNOUT OR CROSSOVER, THE CONTRACTOR SHALL PROVIDE A SMOOTH TRANSITION FROM THE STREET, TURNOUT, OR CROSSOVER TO THE PROJECT UNTIL FINAL SURFACE INSTALLATION.
17. ALL ITEMS AS SHOWN ON THE PLANS MAY BE INCREASED, DECREASED OR OMITTED AS DIRECTED BY THE COUNTY OR THE AUTHORIZED REPRESENTATIVE.
18. ALL WELLS, CLEANOUTS, MANHOLE TOPS, PULL BOX COVERS AND OTHER UTILITY APPURTENANCES WITHIN THE PROJECT LIMITS SHALL BE PROTECTED AND ADJUSTED WHERE NECESSARY TO MATCH PROPOSED FINISH GRADES.
19. CONTRACTOR SHALL EXERCISE EXTREME CARE DURING THIS PROJECT AND SHALL BE RESPONSIBLE FOR REPAIRING ANY DAMAGE TO ADJACENT PROPERTIES, EXISTING STRUCTURES OR FACILITIES, ABOVE OR BELOW GROUND THAT MAY OCCUR AS A RESULT OF THE WORK PERFORMED BY THE CONTRACTOR.
20. CONTRACTOR IS RESPONSIBLE FOR COORDINATING WITH THE APPROPRIATE UTILITY ANY NECESSARY UTILITY FIELD LOCATION OR RELOCATION, AS REQUIRED. THE LOCATION OF THE UTILITIES SHOWN IN THE PLANS ARE BASED ON LIMITED INVESTIGATION TECHNIQUES AND SHOULD BE CONSIDERED APPROXIMATE ONLY. ACTUAL LOCATIONS SHALL BE FIELD VERIFIED BY CONTRACTOR.
21. CONTRACTOR SHALL NOTIFY UTILITY OWNERS THROUGH SUNSHINE ONE CALL OF FLORIDA, INC. (1-800-432-4770) AND UTILITY OWNERS LISTED HEREIN, 48 HOURS IN ADVANCE OF BEGINNING CONSTRUCTION AT THE JOB SITE.
22. ANY REMOVAL OF BUSHES/TREES THAT ARE NECESSARY FOR THE CONSTRUCTION OF THIS PROJECT SHALL BE COVERED BY PAY ITEM 110-1-1.
23. CONTRACTOR SHALL NOTIFY ALL ADJACENT PROPERTY OWNERS, IF THEIR LANDSCAPING IS TO BE REMOVED, TO COORDINATE THE REMOVAL AND POSSIBLE RELOCATION.
24. DEWATERING: SHOULD LOWERING OF GROUNDWATER BE NECESSARY FOR THE INSTALLATION OF CONCRETE STRUCTURES, OR TO PREVENT LATERAL MOVEMENT OF CONCRETE ALREADY PLACED, SUCH LOWERING SHALL BE ACCOMPLISHED BY MEANS OF A WELL POINT SYSTEM OR OTHER APPROVED MEANS, AT CONTRACTOR'S EXPENSE. COMPREHENSIVE PLANS FOR DEWATERING OPERATIONS, IF USED, SHALL BE SUBMITTED BY THE CONTRACTOR PRIOR TO INSTALLATION. THE CONTRACTOR SHALL BE RESPONSIBLE FOR ALL PERMITTING ASSOCIATED WITH DEWATERING.
25. THE CONTRACTOR SHALL VERIFY THAT ALL VALVE BOXES ARE ADJUSTED TO MATCH NEW FINISHED GRADE ELEVATIONS. VALVE BOX ADJUSTMENTS TO BE CONDUCTED BY THE UTILITY AGENCY OWNERS (UAO).
26. ALL OVERHEAD ELECTRIC LINES ARE 7.2kv - 12.47kv.
27. CONTRACTOR SHALL BE RESPONSIBLE FOR ACQUIRING NPDES PERMIT.
28. CONTRACTOR SHALL VERIFY EXISTING CROSS DRAIN PIPE SIZES BEFORE ORDERING NEW PIPES.

UTILITY CONTACTS

CENTURY LINK	DUKE ENERGY
DAVID POOLE	TONY LOMELIN
850-599-1479	352-239-1690
COMCAST COMMUNICATIONS	JEFFERSON COMMUNITIES
ANDY O'SHEA	WATER SYSTEM
570-994-3593	RICK DEAL
	850-251-9531

MAINTENANCE OF TRAFFIC BY CONTRACTOR

1. THE CONTRACTOR SHALL BE RESPONSIBLE FOR MAINTAINING SAFE PASSAGE OF TRAFFIC AND PROTECTION OF ITS WORK FORCE THROUGHOUT THE PROJECT.
2. A MAINTENANCE OF TRAFFIC PLAN SHALL BE SUBMITTED BY THE CONTRACTOR IN ACCORDANCE WITH PART SIX OF THE MANUAL OF UNIFORM TRAFFIC CONTROL DEVICES (MUTCD) AND THE ROADWAY AND TRAFFIC DESIGN STANDARDS. ONE TRAFFIC LANE MAY BE CLOSED DURING WORKING HOURS ONLY. CONTRACTOR IS TO CHECK AND MAINTAIN ON A DAILY BASIS ALL SIGNS, FLASHING LIGHTS, STRIPING AND OTHER ITEMS AS REQUIRED TO CONFORM WITH THE MAINTENANCE OF TRAFFIC PLAN.
3. WORK ZONE TRAFFIC CONTROL SHALL ADHERE STRICTLY TO THE REQUIREMENTS OF THE FDOT STANDARD PLANS INDEX FOR ROAD CONSTRUCTION 102-600, THE MUTCD AND ANY SPECIFIC INSTRUCTIONS OF THE COUNTY ENGINEERING DIVISION. NONCOMPLIANCE WITH THESE STANDARDS WILL SERVE AS JUST CAUSE FOR STOPPING WORK AT NO EXPENSE TO OWNER.
4. THE CONTRACTOR'S PROPOSED SEQUENCE OF OPERATIONS AND SPECIFIC MAINTENANCE OF TRAFFIC PLANS SHALL BE REVIEWED BY THE COUNTY ENGINEER OF RECORD PRIOR TO THEIR IMPLEMENTATION.
5. UNLESS SPECIFICALLY AUTHORIZED BY THE COUNTY ENGINEERING DIVISION, THE CONTRACTOR SHALL MAINTAIN AT ALL TIMES AT LEAST ONE WAY TRAFFIC WITH A MINIMUM OF A 8'(FT) WIDE LANE AND A POSTED SPEED OF NOT MORE THAN 15 MILES PER HOUR, WITH APPROPRIATE TRAFFIC CONTROL.
6. AN ABOVE GROUND HAZARD IS ANY OBJECT, MATERIAL, OR EQUIPMENT OTHER THAN TRAFFIC CONTROL DEVICES THAT ENCLOSES UPON THE TRAVEL WAY OR THAT IS LOCATED WITHIN THE CLEARZONE WHICH DOES NOT MEET FDOT'S SAFETY CRITERIA.
7. TEMPORARY LANES SHALL BE STABILIZED AND SUITABLE FOR PASSENGER VEHICLES DURING ALL WEATHER CONDITIONS.

EROSION & SEDIMENTATION CONTROL:

THE CONTRACTOR IS RESPONSIBLE FOR EROSION/SEDIMENTATION CONTROL PRACTICES DURING CONSTRUCTION TO MINIMIZE ON-SITE EROSION/SEDIMENTATION AND TO PROTECT AGAINST DAMAGE TO OFF-SITE PROPERTY. THE FOLLOWING PRACTICES SHALL BE EMPLOYED:

1. EROSION AND SEDIMENTATION CONTROL SHALL BE THE RESPONSIBILITY OF THE CONTRACTOR. AREAS OF OFF-SITE DISCHARGE DURING CONSTRUCTION SHALL BE PROTECTED WITH A SEDIMENT BARRIER PER THE STANDARD SPECIFICATIONS FOR ROAD AND BRIDGE CONSTRUCTION SECTION 104 TO PREVENT OFF-SITE DISCHARGE OF SEDIMENTS. TEMPORARY SEED AND MULCH SHOULD BE USED TO CONTROL ON-SITE EROSION WHEN IT IS NOT PRACTICAL TO ESTABLISH PERMANENT VEGETATION. PERMANENT VEGETATION SHALL BE PLACED AS EARLY AS POSSIBLE ON ALL SLOPES STEEPER THAN 5 (FT) HORIZONTAL TO 1 (FT) VERTICAL (IF APPLICABLE). SOD SHALL BE PINNED AS REQUIRED. ALL EROSION AND SEDIMENTATION CONTROL MEASURES SHALL BE MAINTAINED IN WORKING ORDER THROUGHOUT THE CONSTRUCTION PHASE. THE CONTRACTOR SHALL INSPECT AND REPAIR AS NECESSARY THE EROSION/SEDIMENTATION PROTECTION AT THE END OF EACH WORKING DAY.
2. EROSION/SEDIMENTATION CONTROL SHALL BE PLACED PRIOR TO ANY SITE EXCAVATION AND/OR FILLING AND SHALL REMAIN IN PLACE UNTIL SITE EXCAVATION IS COMPLETE AND VEGETATION ESTABLISHED.
3. ALL SLOPES STEEPER THAN 3H:1V REQUIRE LAPPED OR PEGGED SOD.
4. ALL INLET STRUCTURES AND PIPES SHALL BE PROTECTED FROM SILTATION BY CONSTRUCTING INLET PROTECTION AS DEFINED IN THE FDOT STANDARDS.
5. PERMANENT VEGETATIVE STABILIZATION SHALL BE APPLIED ON FINE GRADED SITES AS SOON AS PRACTICAL. TEMPORARY SEEDING SHOULD BE EMPLOYED TO PREVENT EXPOSURE OF BARREN SOILS UNTIL PERMANENT VEGETATION CAN BE APPLIED.
6. ALL SYNTHETIC BALES, SILT FENCE AND OTHER EROSION CONTROL MEASURES SHALL BE REMOVED AT THE COMPLETION OF THE PROJECT ONCE VEGETATION IS FULLY ESTABLISHED. CONTRACTOR SHALL REPLACE ANY PERFORMANCE TURF THAT DOES NOT ESTABLISH.

MISCELLANEOUS NOTES:

1. BURNING OF MATERIALS AND/OR DEBRIS AS A MEANS OF DISPOSAL IS PROHIBITED WITHIN THE LIMITS OF THE PROJECT.
2. MOWING SHALL BE PERFORMED ONE (1) TIME AS A PART OF REACHING FINAL COMPLETION FOR THE PROJECT ONCE SUBSTANTIAL COMPLETION IS APPROVED. MOWING EFFORT SHALL MEET THE REQUIREMENTS OF THE FDOT STANDARD PLANS INDEX.
3. RE-GRADE DITCHES AT SIDE AND CROSS DRAINS TO LIMITS SHOWN OR 25 FEET MINIMUM TO PROVIDE SMOOTH TRANSITION WITH CULVERT AND EXISTING FLOW LINES. AVOID SUMP CONDITIONS TO THE MAXIMUM EXTENT POSSIBLE.
4. CONTRACTOR SHALL DESILT ALL EXISTING CROSS DRAINS AND SIDE DRAINS.
5. ALL DRIVES, WHERE SIDE DRAIN REPLACEMENT IS CALLED FOR SHALL BE REPLACED WITH MATERIAL CALLED FOR IN PLANS. IT SHALL BE RECONSTRUCTED TO THE POINT OF DISTURBANCE OR RIGHT-OF-WAY AS DIRECTED. GRADES SHALL BE ADJUSTED TO PROVIDE A SMOOTH TRANSITION TO THE POINT OF DISTURBANCE/REPLACEMENT.

TESTING REQUIREMENTS:



1. ALL TESTING SHALL BE PERFORMED BY A LICENSED/CERTIFIED LABORATORY.
2. COPIES OF ALL TEST RESULTS SHALL BE PROVIDED TO THE CEI FIRM. PASSING RESULTS WILL BE REQUIRED PRIOR TO BEGINNING THE NEXT PHASE OF CONSTRUCTION.
3. THE COUNTY SHALL BE NOTIFIED NO LESS THAN 24 HOURS IN ADVANCE FOR SCHEDULING INSPECTION OF PERTINENT STAGES OF CONSTRUCTION INCLUDING SUBGRADE PREPARATION, LIMEROCK PLACEMENT, PRIME AND TACK COATS, ASPHALT PLACEMENT, CULVERT INSTALLATIONS AND OTHERS AS REQUIRED FOR APPROVAL.
4. PERFORM COMPACTION TESTING FOR CULVERTS AND CULVERT EXTENSIONS AS DESCRIBED IN FDOT SPECIFICATIONS, LATEST EDITION. A MINIMUM OF ONE TEST ON EACH SIDE OF THE CULVERT PER LIFT IS REQUIRED FOR THE BEDDING AND COVER ZONE. A MINIMUM OF ONE TEST PER LIFT IS REQUIRED IN THE TOP ZONE. PERFORM ADDITIONAL TESTING AS DIRECTED BY THE AUTHORIZED REPRESENTATIVE.
5. PERFORM MODIFIED PROCTOR AND LBR TESTING FOR STABILIZED SUBGRADE AT A FREQUENCY OF ONE TEST PER LIFT PER 1,000 FT. OF ROADWAY, OR AT A MINIMUM OF TWO TESTS PER ROADWAY SEGMENT, WHICHEVER IS GREATER. LIMEROCK BEARING RATIO VALUE SHALL EQUAL OR EXCEED 40, NO UNDER TOLERANCE PERMITTED.
6. PERFORM MODIFIED PROCTOR AND LBR TESTING FOR STABILIZED SHOULDER AT A FREQUENCY OF ONE TEST PER 2,000 FT. OR AT A MINIMUM OF TWO TESTS PER SIDE OF ROADWAY SEGMENT, WHICHEVER IS GREATER. LIMEROCK BEARING RATIO VALUE SHALL EQUAL OR EXCEED 30, NO UNDER TOLERANCE PERMITTED.
7. IN-PLACE THICKNESS OF EACH COURSE OF A STABILIZED SUBGRADE SHALL BE DETERMINED USING 3" CORES AT A FREQUENCY OF THREE TESTS PER LIFT PER 500 FOOT SECTION, OR AT A MINIMUM OF THREE TESTS PER ROADWAY SEGMENT, WHICHEVER IS GREATER.
8. PERFORM COMPACTION TESTING FOR STABILIZED SUBGRADE AND FILL THE FULL DEPTH AT A FREQUENCY OF ONE TEST PER LIFT PER 500 FOOT SECTION, OR AT A MINIMUM OF TWO TESTS PER ROADWAY SEGMENT,

- WHICHEVER IS GREATER. COMPACTION SHALL ACHIEVE 98.0% OF MODIFIED PROCTOR DENSITY (AASHTO T 180).
1. PERFORM MODIFIED PROCTOR TESTING FOR BASE COURSE AT A FREQUENCY OF ONE TEST PER LIFT PER 4,000 FT. OF ROADWAY, OR AT A MINIMUM OF ONE TEST PER ROADWAY SEGMENT, WHICHEVER IS GREATER.
0. PERFORM COMPACTION TESTING FOR BASE COURSE THE FULL DEPTH AT A FREQUENCY OF ONE TEST PER LIFT PER 500 FOOT SECTION, OR AT A MINIMUM OF TWO TESTS PER ROADWAY SEGMENT, WHICHEVER IS GREATER. COMPACTION SHALL ACHIEVE 98.0% OF MODIFIED PROCTOR DENSITY (AASHTO T 180).
1. IN-PLACE THICKNESS OF EACH COURSE OF A BASE COURSE SHALL BE DETERMINED USING 3" CORES AT A FREQUENCY OF THREE TESTS PER LIFT PER 500 FOOT SECTION, OR AT A MINIMUM OF THREE TESTS PER ROADWAY SEGMENT, WHICHEVER IS GREATER.
2. ASPHALT CONCRETE MIXES SHALL BE A CURRENT FDOT APPROVED DESIGN OF THE MATERIAL ACTUALLY USED. SAMPLES OF MATERIALS DELIVERED TO THE SITE SHALL BE TESTED IN ACCORDANCE WITH FDOT REQUIREMENTS TO VERIFY THAT AGGREGATE GRADATION AND ASPHALT CONTENT MEETS APPROVED DESIGN CRITERIA.
3. SURFACE SMOOTHNESS AND IN-PLACE DENSITY OF EACH COURSE OF ASPHALT CONCRETE SHALL BE DETERMINED IN ACCORDANCE WITH CURRENT FDOT STANDARD SPECIFICATIONS. CORE DENSITIES SHALL BE DETERMINED USING THE VACUUM CORE DRY VS. FAN METHOD. FIELD DENSITIES, CORING LOCATIONS AND PLANT SAMPLING SHALL BE CONDUCTED AND OBTAINED ACCORDING TO THE RANDOM NUMBER TABLES PROVIDED BY THE COUNTY. A MINIMUM OF THREE DENSITY TESTS PER ROADWAY SEGMENT PER DAY AND TESTING OF ONE PLANT SAMPLE PER DAY WILL BE REQUIRED.
4. CONTRACTOR PROCESS CONTROL TESTS SHALL BE REQUIRED FOR PROJECTS LESS THAN 2,000 TONS OF HOT MIX ASPHALT. SUCH TESTS WILL BE USED FOR ACCEPTANCE/REJECTION/REPLACEMENT AND PAYMENT APPROVAL.
5. THE TESTING OF ALL ASPHALT SHALL BE RESTRICTED TO 2,000 TON LOTS.



CONSTRUCTION SEQUENCE:

1. THE CEI FIRM WILL BE RESPONSIBLE FOR SCHEDULING A PRE-CONSTRUCTION CONFERENCE WITH THE OWNERS, UTILITY COMPANIES, CONTRACTOR, ENGINEER AND ALL OTHER PARTIES REQUIRED FOR COMMENCEMENT OF PROJECT. THIS MEETING SHALL TAKE PLACE PRIOR TO COMMENCEMENT OF ANY PROJECT RELATED ACTIVITIES.
2. THE CONTRACTOR SHALL ENSURE THAT A FOREMAN OR SUPERVISOR WHO HAS BEEN CERTIFIED UNDER FLORIDA STORMWATER, EROSION, AND SEDIMENTATION CONTROL INSPECTOR TRAINING PROGRAM IS AVAILABLE IN PERSON OR BY TELEPHONE AT ALL TIMES DURING CONSTRUCTION ACTIVITIES. CONSTRUCTION SHALL NOT COMMENCE UNTIL INFORMATION (NAME AND PHONE NUMBER) OF CERTIFIED STORMWATER EROSION AND SEDIMENT CONTROL INSPECTOR HAS BEEN PROVIDED TO THE CEI FIRM AT THE PRE CONSTRUCTION MEETING
3. PRIOR TO CLEARING, A STAKED SILT FENCE (TRENCHED 8 INCHES DEEP AND BACKFILLED ON THE UPHILL SIDE), SHALL BE INSTALLED AROUND THE PERIMETER OF THE SITE AS SHOWN ON THE PLANS. SILT FENCE MUST NOT BE TRENCHED WITHIN 60% OF THE CPZ (CRITICAL PROTECTION ZONE) OF ANY TREES TO BE PROTECTED. EROSION CONTROL SHOWN ON PLANS IS REQUIRED. ADDITIONAL SEDIMENT AND EROSION CONTROL MEASURES MAY BE REQUIRED DURING ANY PHASE OF THE DEVELOPMENT, AT THE DISCRETION OF THE INSPECTOR. THE COUNTY INSPECTOR MAY REQUIRE ADDITIONAL MEASURES TO PREVENT ADDITIONAL EROSION. CONTRACTOR WILL BE RESPONSIBLE FOR CLEANING ANY SEDIMENT AFTER CONSTRUCTION. CONTRACTOR WILL BE RESPONSIBLE FOR THE CONDITION OF RIGHT-OF-WAY DURING CONSTRUCTION. CONTRACTOR CAN USE ADDITIONAL ALTERNATIVES TO PREVENT SEDIMENTS EXISTING THE SITE. CONTRACTOR WILL BE RESPONSIBLE FOR ANY OFFSITE IMPACTS.
4. DURING THE CLEARING, GRUBBING AND SITE GRADING STAGES, AREAS THAT ARE DISTURBED MORE THAN 7 DAYS SHALL BE STABILIZED WITH GRASS SEED APPLIED AT MANUFACTURER'S RECOMMENDATIONS. SEEDING SHALL CONTAIN 1.4 LB/1,000 SF OF BERMUDA AND 0.9 LB/1,000 SF OF RYEGRASS IN THE COOL SEASON AND IN THE WARM SEASON SHALL CONTAIN 1.4 LB/1,000SF OF BERMUDA AND 0.9 LB/1,000 SF OF BROWNTOP MILLET. AFTER SEEDING, EACH AREA SHALL BE MULCHED WITH 4,000 POUNDS OF STRAW PER ACRE. ALL EXPOSED SLOPES THAT ARE EQUAL TO OR GREATER THAN 5%, AN EROSION BLANKET SHALL BE UTILIZED UNTIL THE AREA ACHIEVES FINAL STABILIZATION.
5. CONTRACTOR SHALL EXCAVATE THE SITE SO THAT NO SEDIMENTS ENTER A CONVEYANCE SYSTEM. CONTRACTOR SHALL ENSURE NECESSARY SAFETY MEASURES ARE TAKEN TO REMOVE SOIL FROM THE PROPOSED SITE AND OSHA REQUIREMENTS ARE MET. IF CONTRACTOR STORES SOILS ON SITE AND SHALL COORDINATE WITH OWNER ABOUT LOCATION ON SITE. THE STORAGE ON SITE AREA SHALL BE SURROUNDED BY DOUBLE ROW SILT FENCE. IF THE CONTRACTOR REMOVES SOIL AND CREATES SLOPES GREATER THAN 2:1 PRIOR TO ANY HEADWALL BEING INSTALLED NECESSARY EROSION CONTROL MEASURES SHALL BE PLACED, SUCH AS SILT FENCES AND EROSION CONTROL BLANKETS AS NEEDED.
6. AFTER THE INITIAL SITE GRADING WORK, ALL PROPOSED INLET(S)/OUTFALLS, ONCE INSTALLED, SHALL BE PROTECTED FROM EROSION AND SEDIMENT RUNOFF BY THE USE OF FILTER FABRIC (WITH THE SAME INSTALLATION AS ABOVE). DISTURBED PORTIONS OF THE SITE WHERE CONSTRUCTION ACTIVITIES HAVE PERMANENTLY CEASED OR ARE TO BE LEFT IDLE FOR MORE THAN 14 DAYS SHALL BE STABILIZED WITH PERMANENT SEED OR OTHER PERMANENT STABILIZATION METHODS. SEEDING SHALL BE THE SAME AS IN TEMPORARY SEEDING.
7. TEMPORARY SEEDING SHALL BE APPLIED AT MANUFACTURER'S RECOMMENDATIONS, AS ABOVE, TO ANY DISTURBED AREAS THAT ARE INACTIVE MORE THAN 7 DAYS. SOD SHALL BE USED TO STABILIZE ANY STORMWATER DISCHARGE SWALE. SOD STRIPS IN SWALES AND WATERWAYS SHALL BE LAID PERPENDICULAR TO THE DIRECTION OF FLOW. SOD SHALL BE PEGGED OR STAPLED TO RESIST WASHOUT DURING THE ESTABLISHMENT PERIOD. SOD SHALL BE WATERED AND MAINTAINED AS NEEDED FOR THIS PROJECT.
8. CLEAR THE REMAINING PORTION OF THE SITE, INCLUDING ACCESS DRIVES, AND CREATE DIVERSION CHANNELS IF NECESSARY TO DIRECT ANY STORM WATER FLOWS TO A CONVEYANCE SYSTEM. CONSTRUCT SEDIMENT BALE CHECK DAMS WHERE NEEDED TO TRAP SEDIMENT BEFORE IT REACHES A CONVEYANCE SYSTEM.
9. CARE SHALL BE TAKEN TO ASSURE THE REMOVAL OF ACCUMULATED FINE SEDIMENTS AND THAT THE EXCESSIVE COMPACTION OF SOIL BY CONSTRUCTION MACHINERY IS AVOIDED. INLET(S)/OUTFALLS SHALL BE PROTECTED WITH FILTER FABRIC AND PROPERLY INSTALLED SEDIMENT BALES (WITH THE SAME INSTALLATION AS INDICATED ABOVE) OR DOUBLE ROW STAKED SILT FENCE.
10. ALL SEDIMENT IS TO BE CAPTURED ON THE PROJECT SITE. ANY SEDIMENT ESCAPING THE PROJECT SITE WILL BE REQUIRED TO BE REMOVED AND RESTORED INCLUDING THE TRACKING OF SOIL ON STREETS. THIS INCLUDES SEDIMENT INTO ANY SWALE OR PIPE FACILITY. CONTRACTOR WILL BE RESPONSIBLE FOR ANY SEDIMENT ENTERING FACILITY AND WILL BE RESPONSIBLE FOR ITS REMOVAL.
11. DAILY MAINTENANCE WILL BE REQUIRED ON THE SITE AND IMMEDIATELY AFTER STORM EVENTS TO PREVENT TRACKING OF SEDIMENT ON TO ADJACENT STREETS AND RIGHT OF WAY.
12. REMOVE ALL SEDIMENT/EROSION CONTROL DEVICES. REMOVE AND DISTRIBUTE ANY REMAINING SEDIMENT ONCE FULLY STABILIZED. ASSURE THAT DISTRIBUTED SEDIMENT WILL NOT BE REDISTRIBUTED. ANY EXCESS DIRT SHALL BE DISPOSED OFF IN A MANNER OFF SITE THAT WILL NOT CAUSE ANY EROSION OR SEDIMENT ISSUES. CONTRACTOR WILL ALSO INSPECT STRUCTURES FOR SEDIMENT. ANY SEDIMENT SHALL BE FLUSHED FROM THE CONVEYANCE SYSTEM.
13. TWO WEEKS PRIOR TO FINAL INSPECTION, THE CONTRACTOR SHALL HAVE A WALK THROUGH WITH THE CEI FIRM AND OWNER AND A PUNCH LIST SHALL BE PREPARED. ONCE ALL PUNCH LIST ITEMS ARE ADDRESSED, THE CONTRACTOR SHALL ALSO SCHEDULE A WALK THROUGH WITH THE OWNER AND ENGINEER UPON COMPLETION.



R E V I S I O N S				ROBERT C. CESKA, P.E. P.E. LICENSE NUMBER 82288 DEWBERRY 101 N MONROE STREET, SUITE 710 TALLAHASSEE, FLORIDA 32301 CERTIFICATE OF AUTHORIZATION 00008794	WAUKEENAH HIGHWAY			<i>PROJECT NOTES</i>	SHEET NO.
DATE	DESCRIPTION	DATE	DESCRIPTION		ROAD NO.	COUNTY	FINANCIAL PROJECT ID		6B
----	-----				----	JEFFERSON	438366-1-54-01		

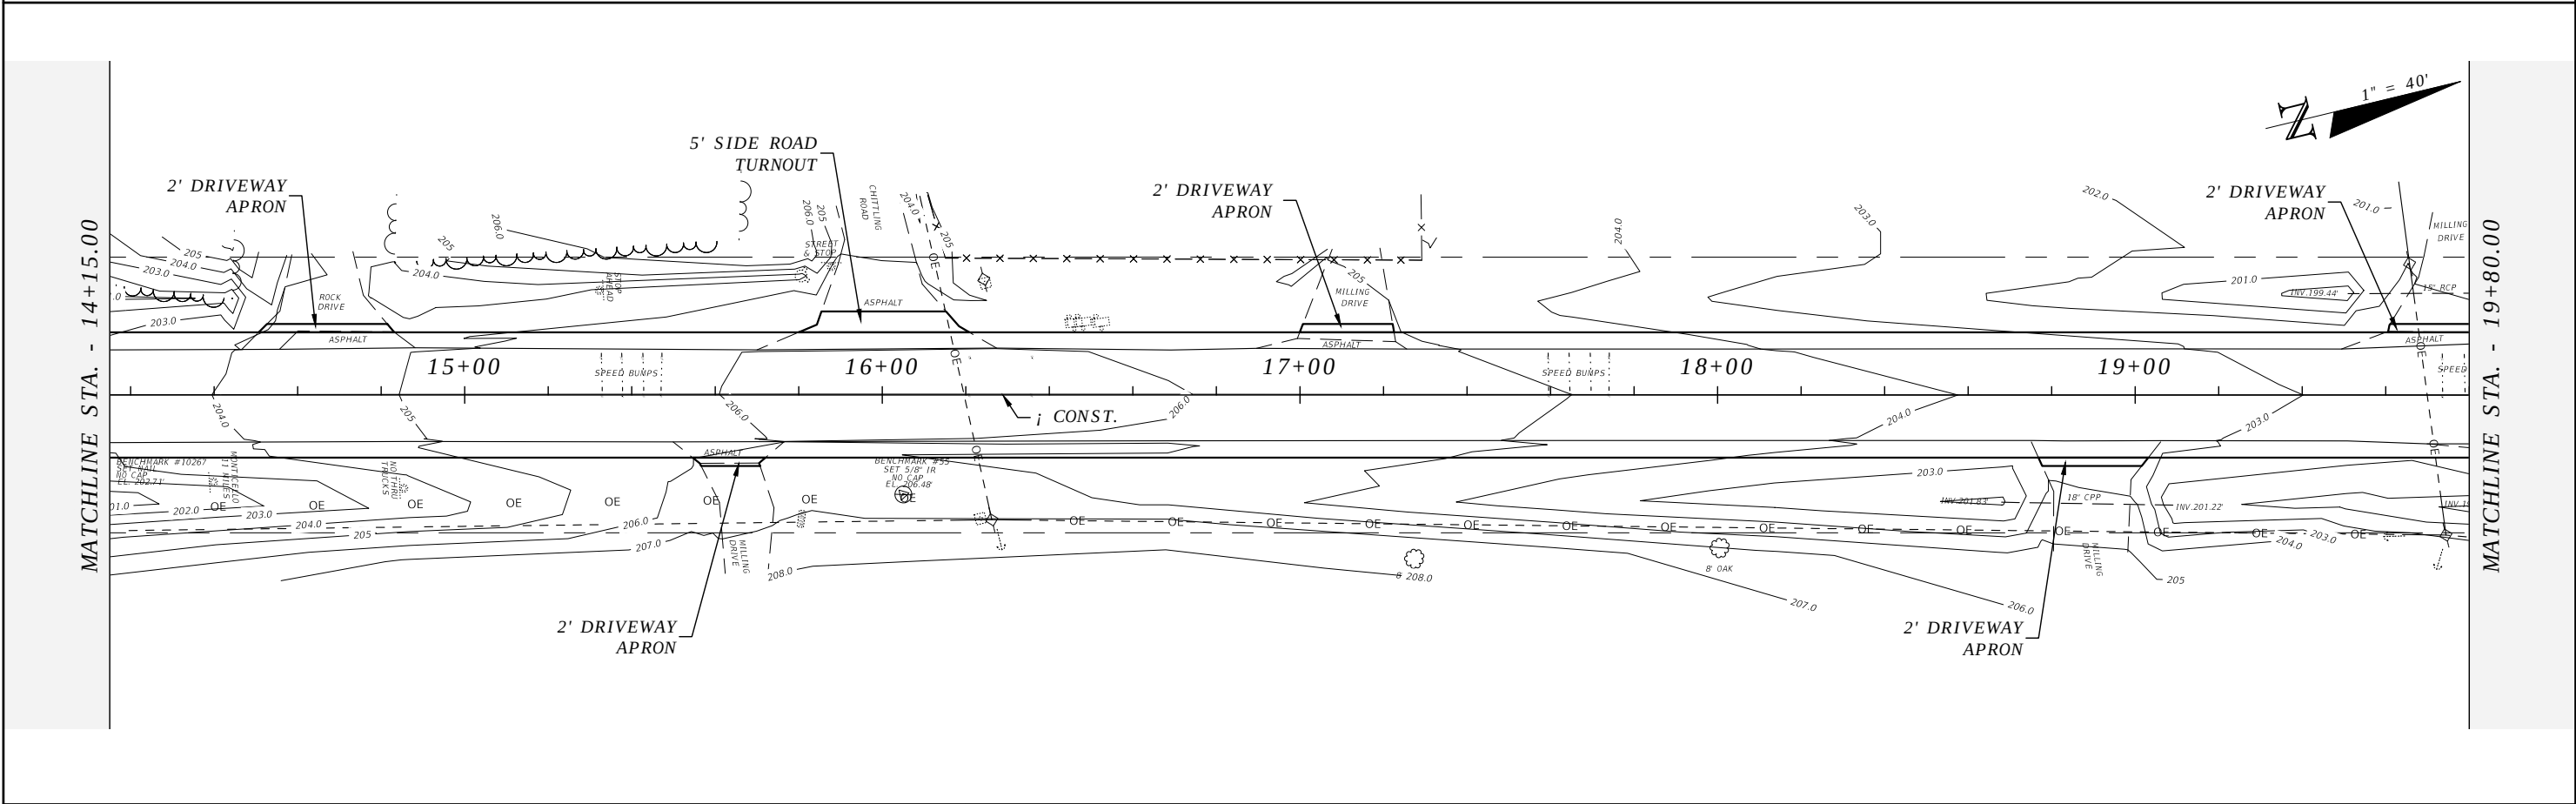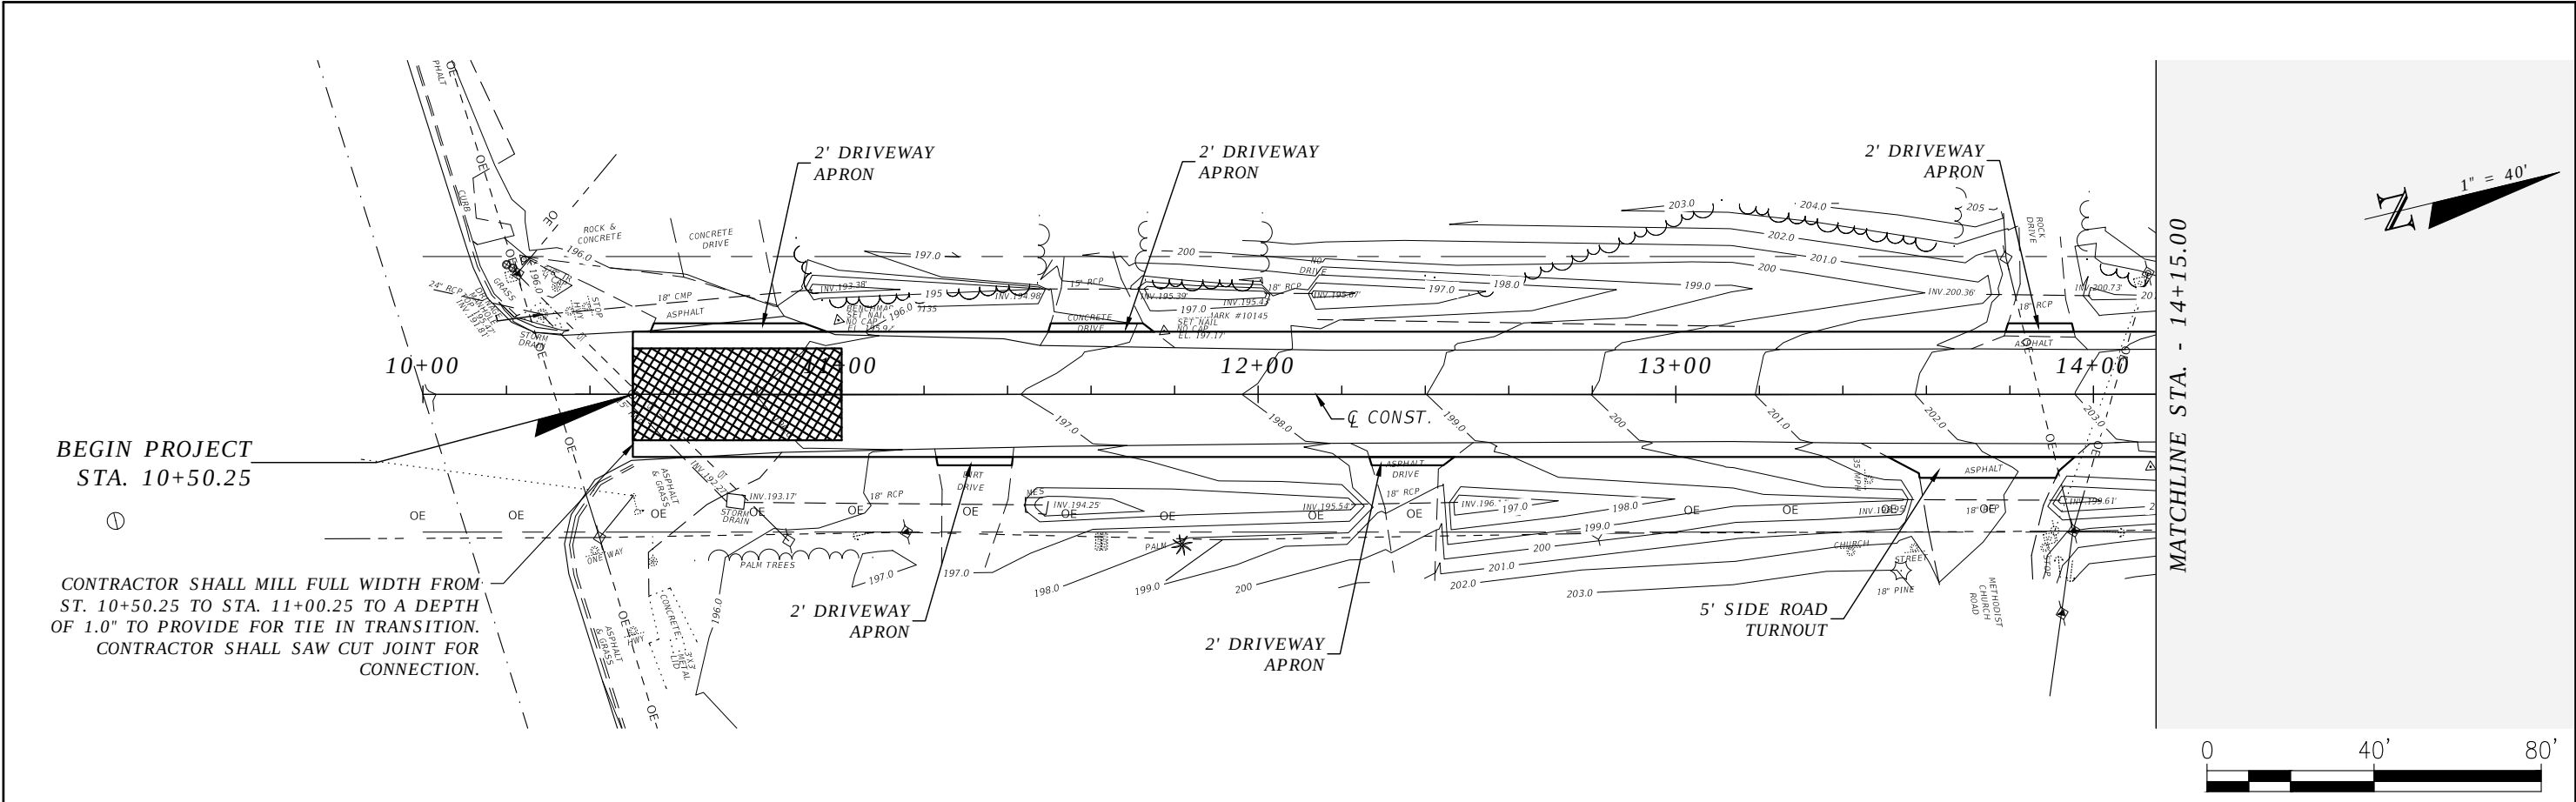



REVISIONS				ROBERT C. CESKA, P.E. P.E. LICENSE NUMBER 82288 DEWBERRY 101 N MONROE STREET, SUITE 710 TALLAHASSEE, FLORIDA 32301 CERTIFICATE OF AUTHORIZATION 00008794	WAUKEENAH HIGHWAY			PLAN VIEW	SHEET NO.
DATE	DESCRIPTION	DATE	DESCRIPTION		ROAD NO.	COUNTY	FINANCIAL PROJECT ID		
----	----				----	JEFFERSON	438366-1-54-01		7

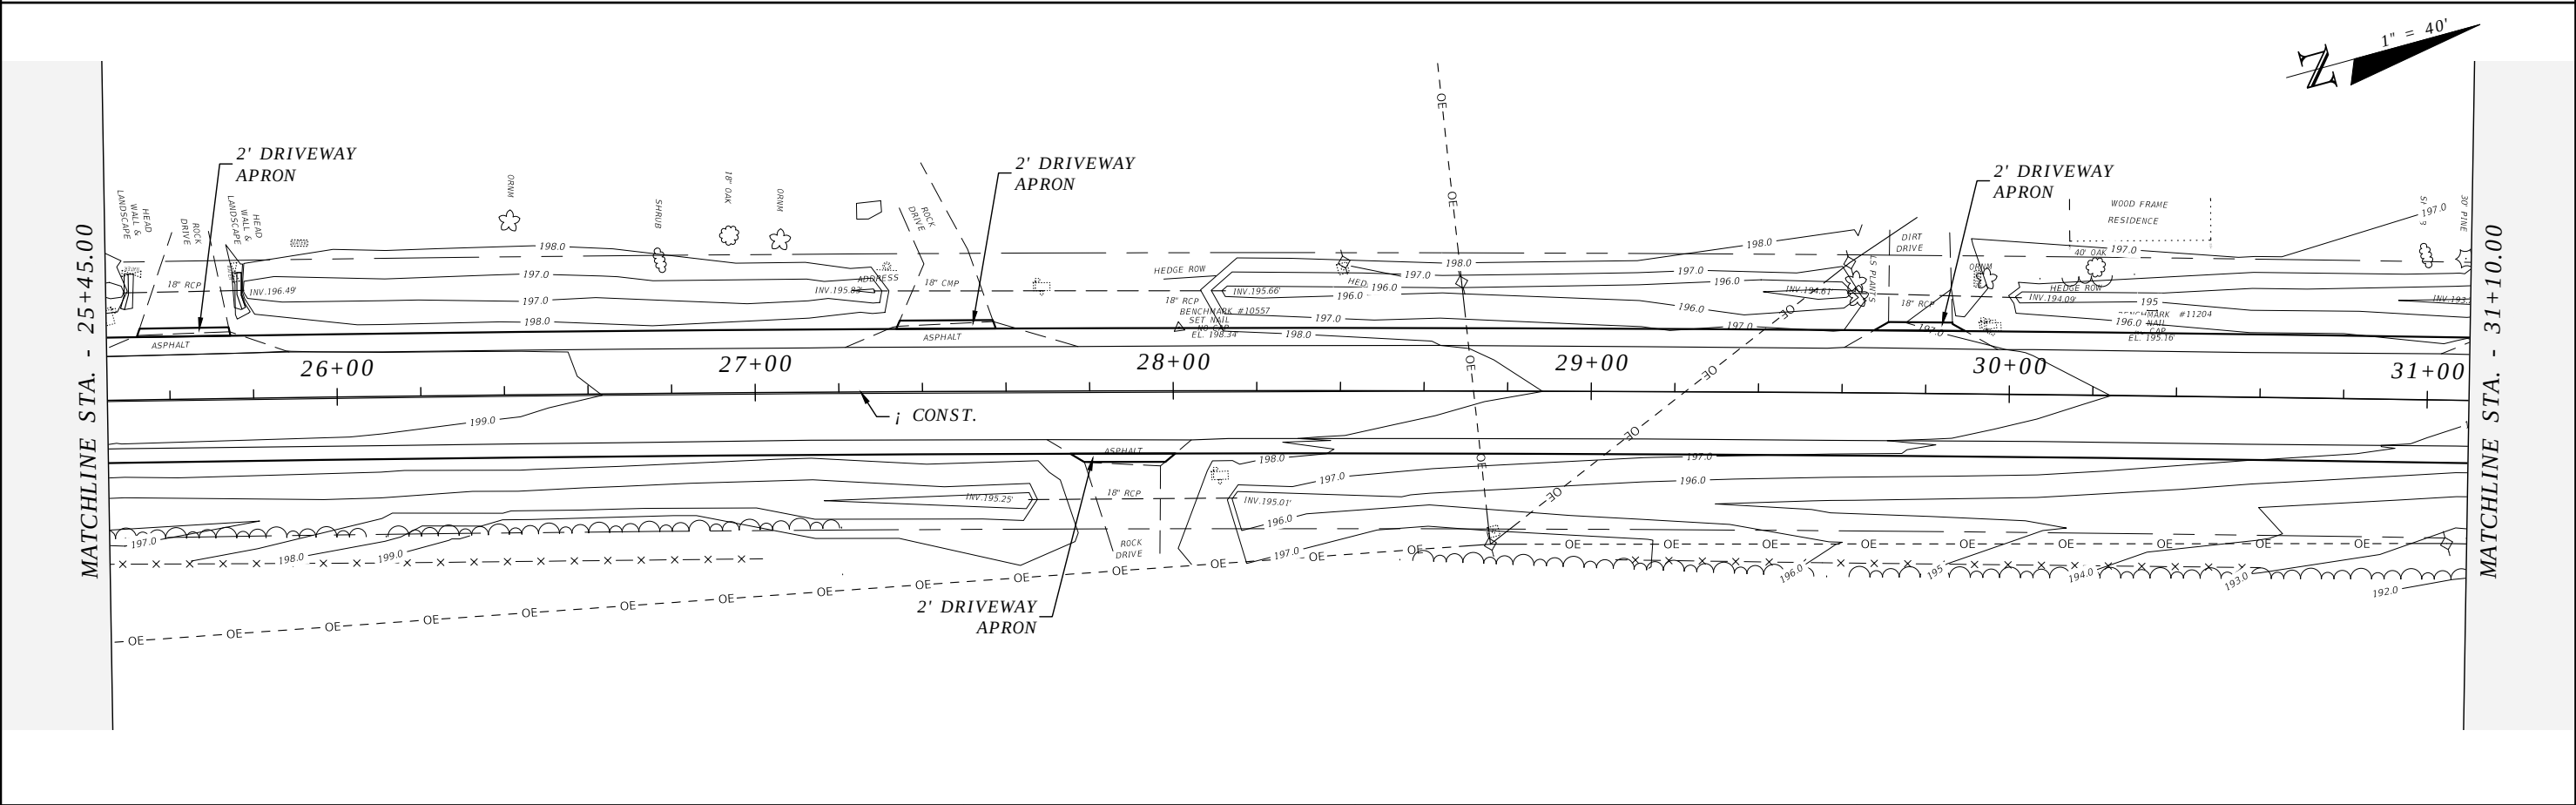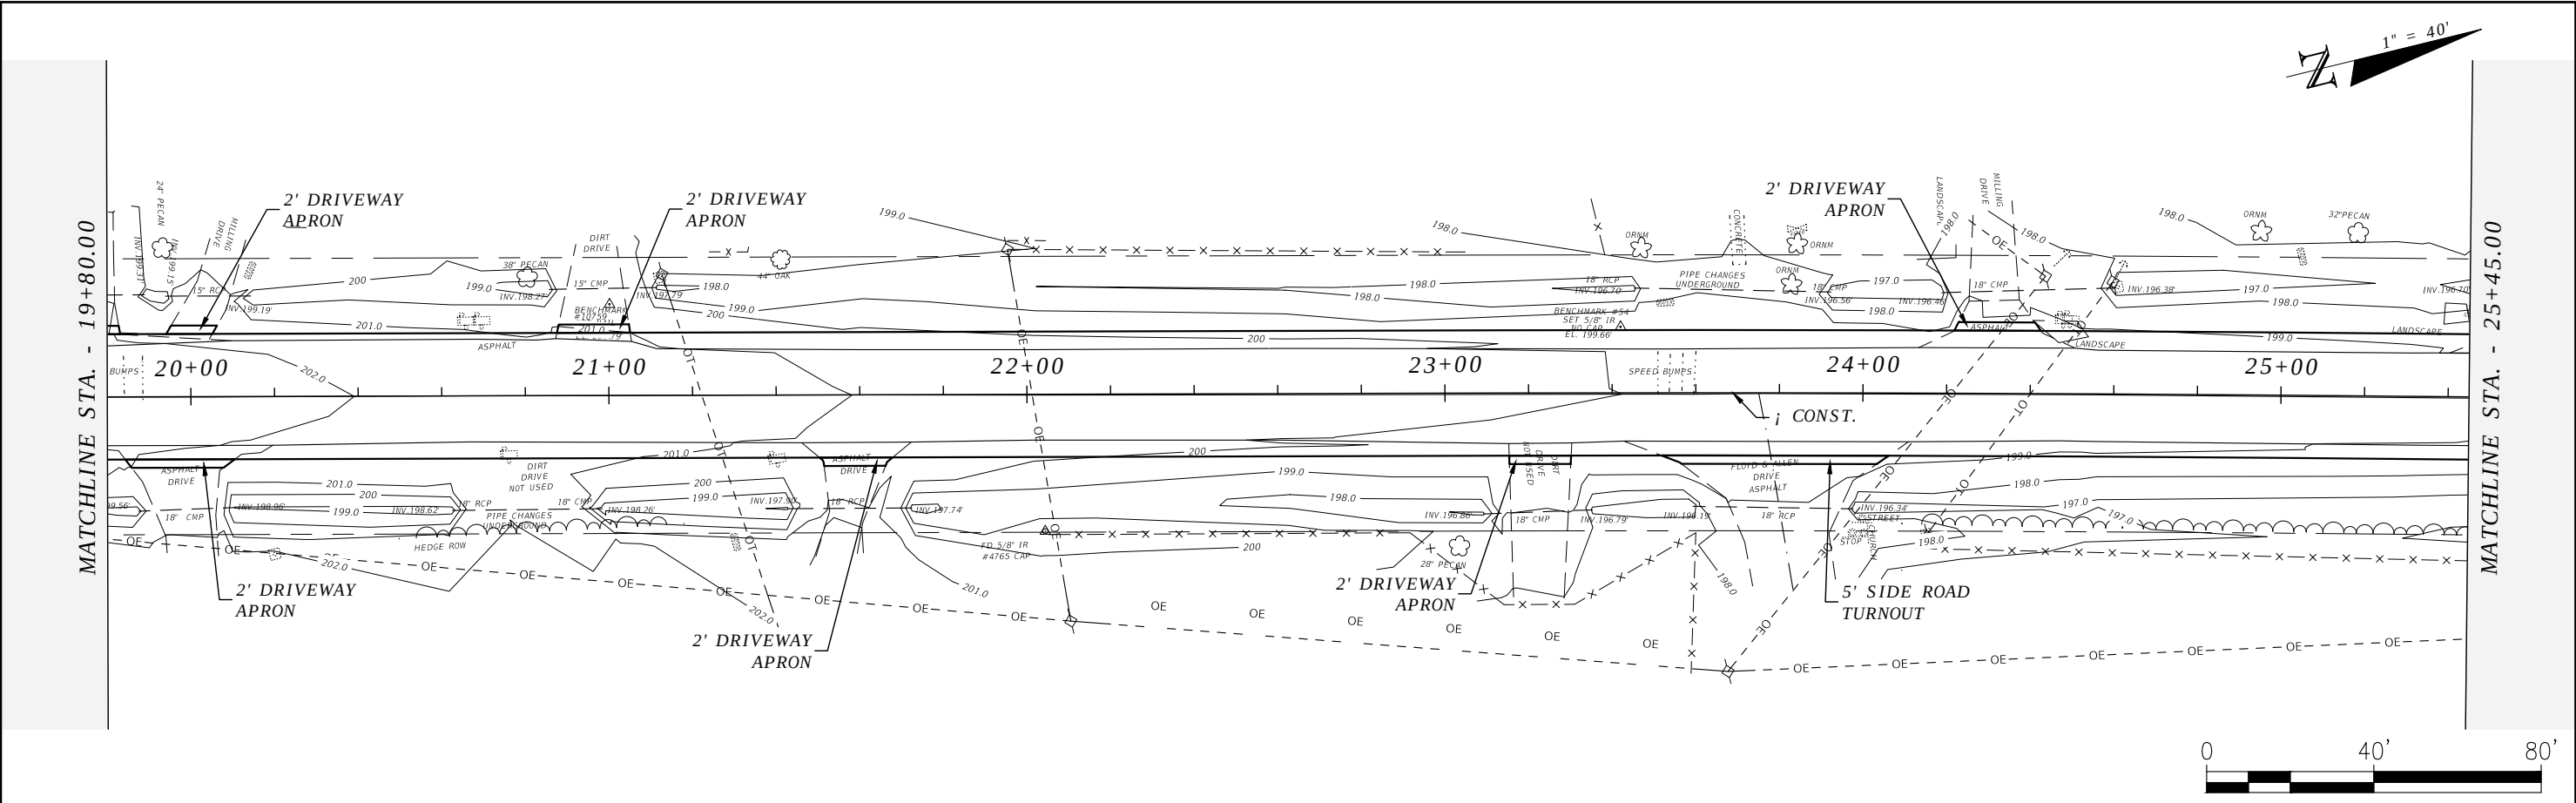



REVISIONS				ROBERT C. CESKA, P.E. P.E. LICENSE NUMBER 82288 DEWBERRY 101 N MONROE STREET, SUITE 710 TALLAHASSEE, FLORIDA 32301 CERTIFICATE OF AUTHORIZATION 00008794	WAUKEENAH HIGHWAY			PLAN VIEW	SHEET NO.
DATE	DESCRIPTION	DATE	DESCRIPTION		ROAD NO.	COUNTY	FINANCIAL PROJECT ID		
----	----				----	JEFFERSON	438366-1-54-01		8

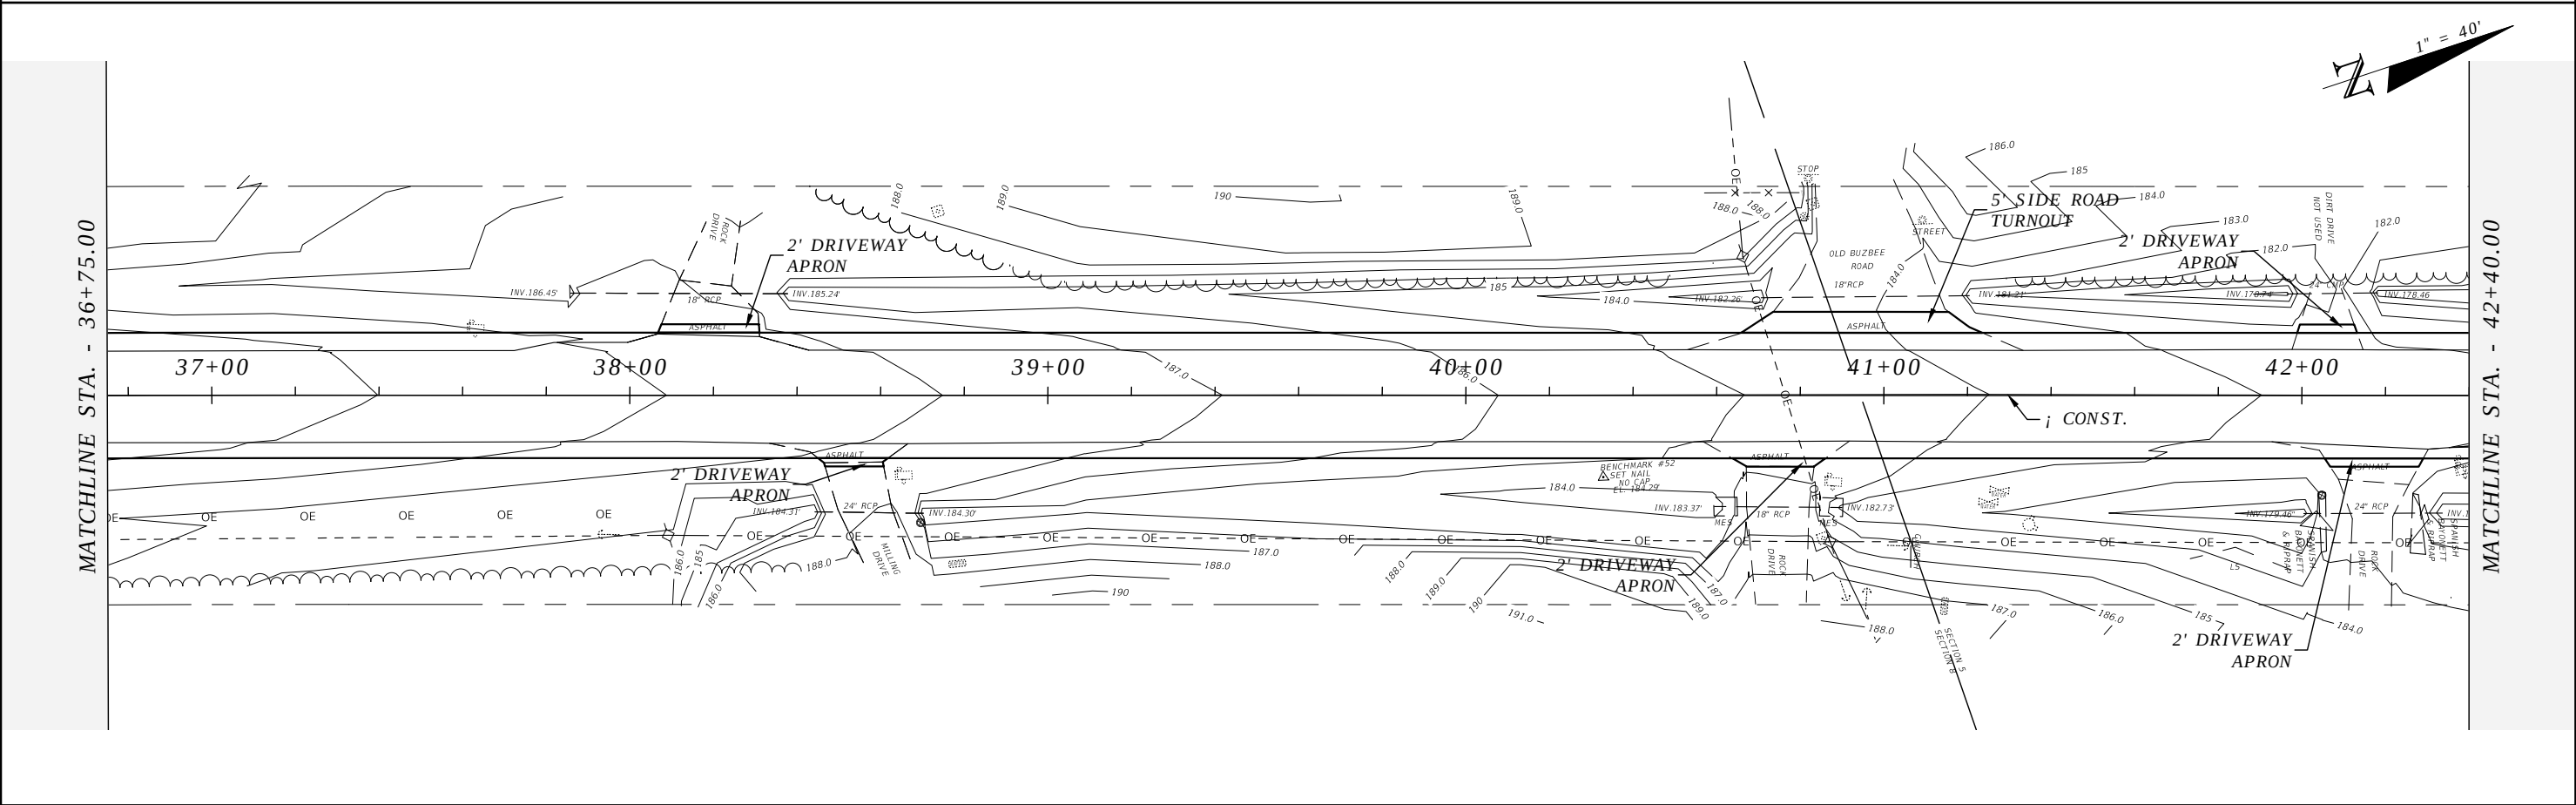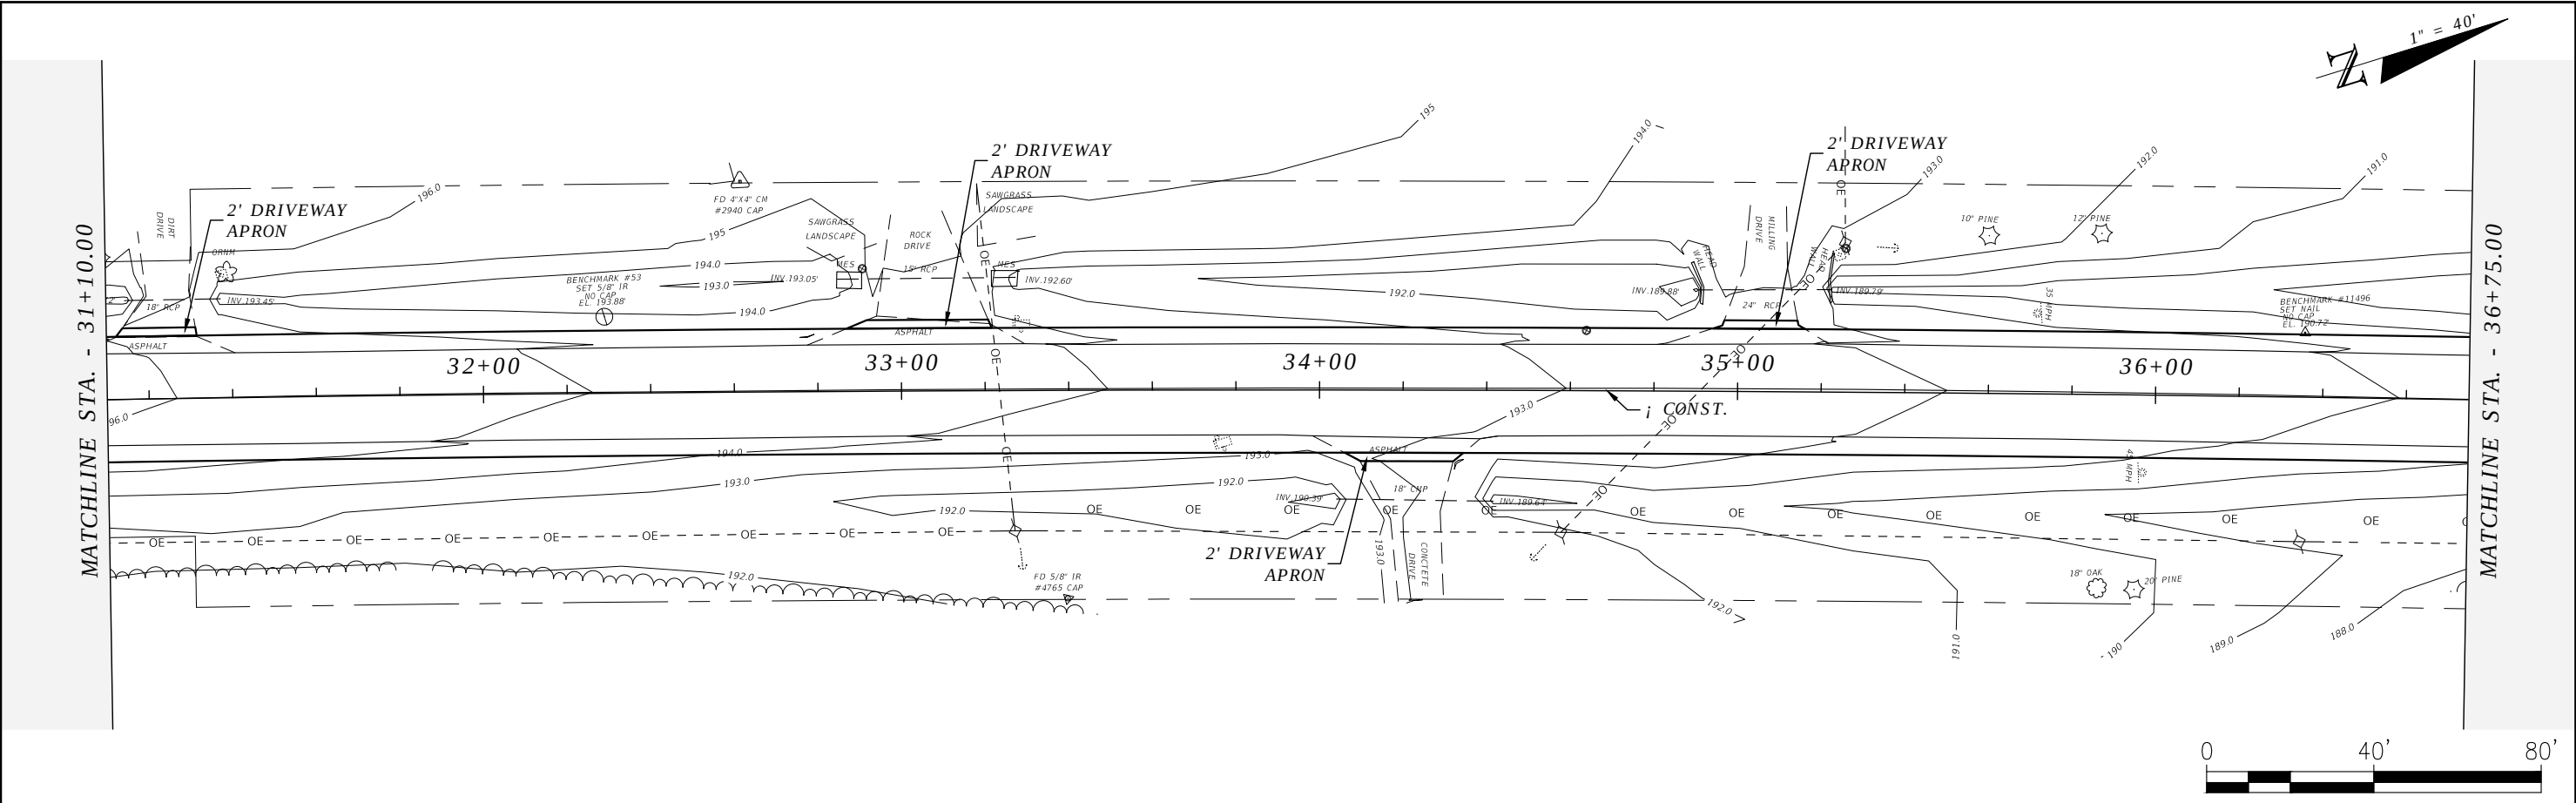



REVISIONS				ROBERT C. CESKA, P.E. P.E. LICENSE NUMBER 82288 DEWBERRY 101 N MONROE STREET, SUITE 710 TALLAHASSEE, FLORIDA 32301 CERTIFICATE OF AUTHORIZATION 00008794	WAUKEENAH HIGHWAY			PLAN VIEW	SHEET NO.
DATE	DESCRIPTION	DATE	DESCRIPTION		ROAD NO.	COUNTY	FINANCIAL PROJECT ID		
----	----				----	JEFFERSON	438366-1-54-01		9

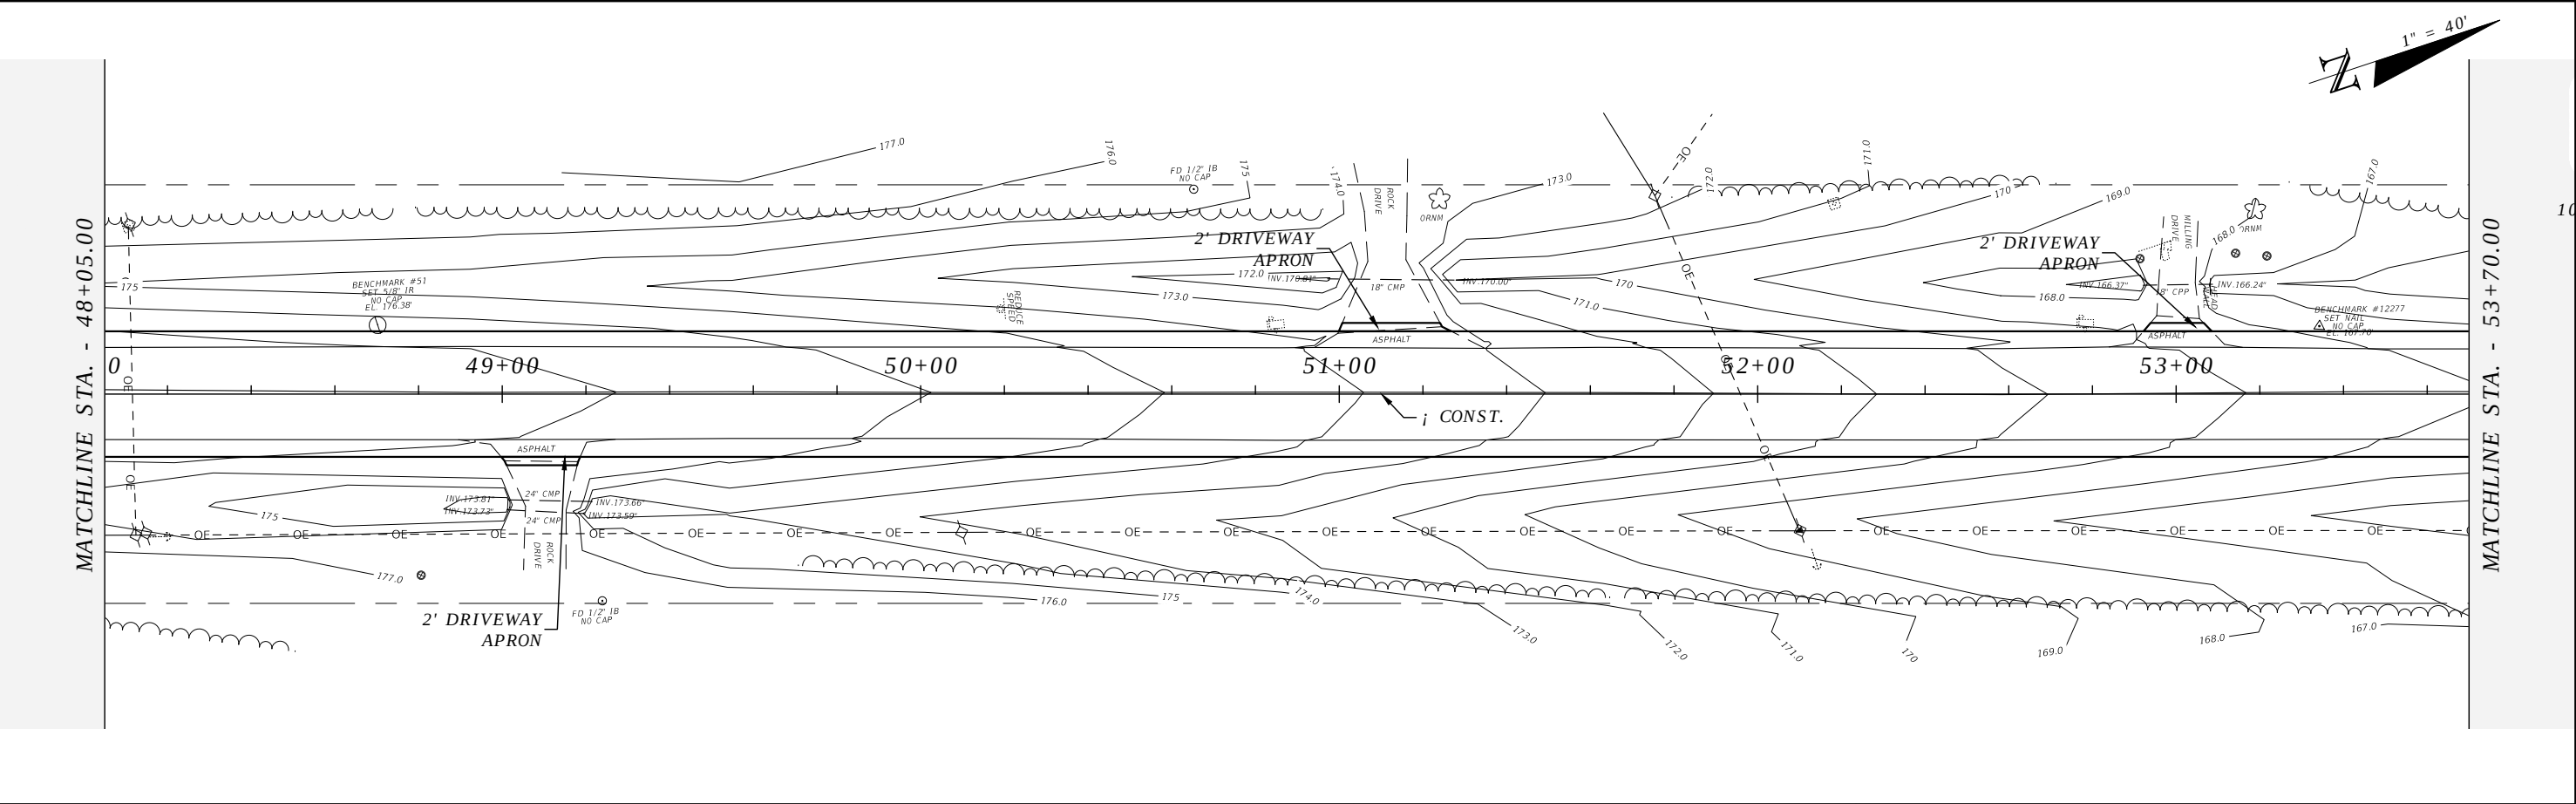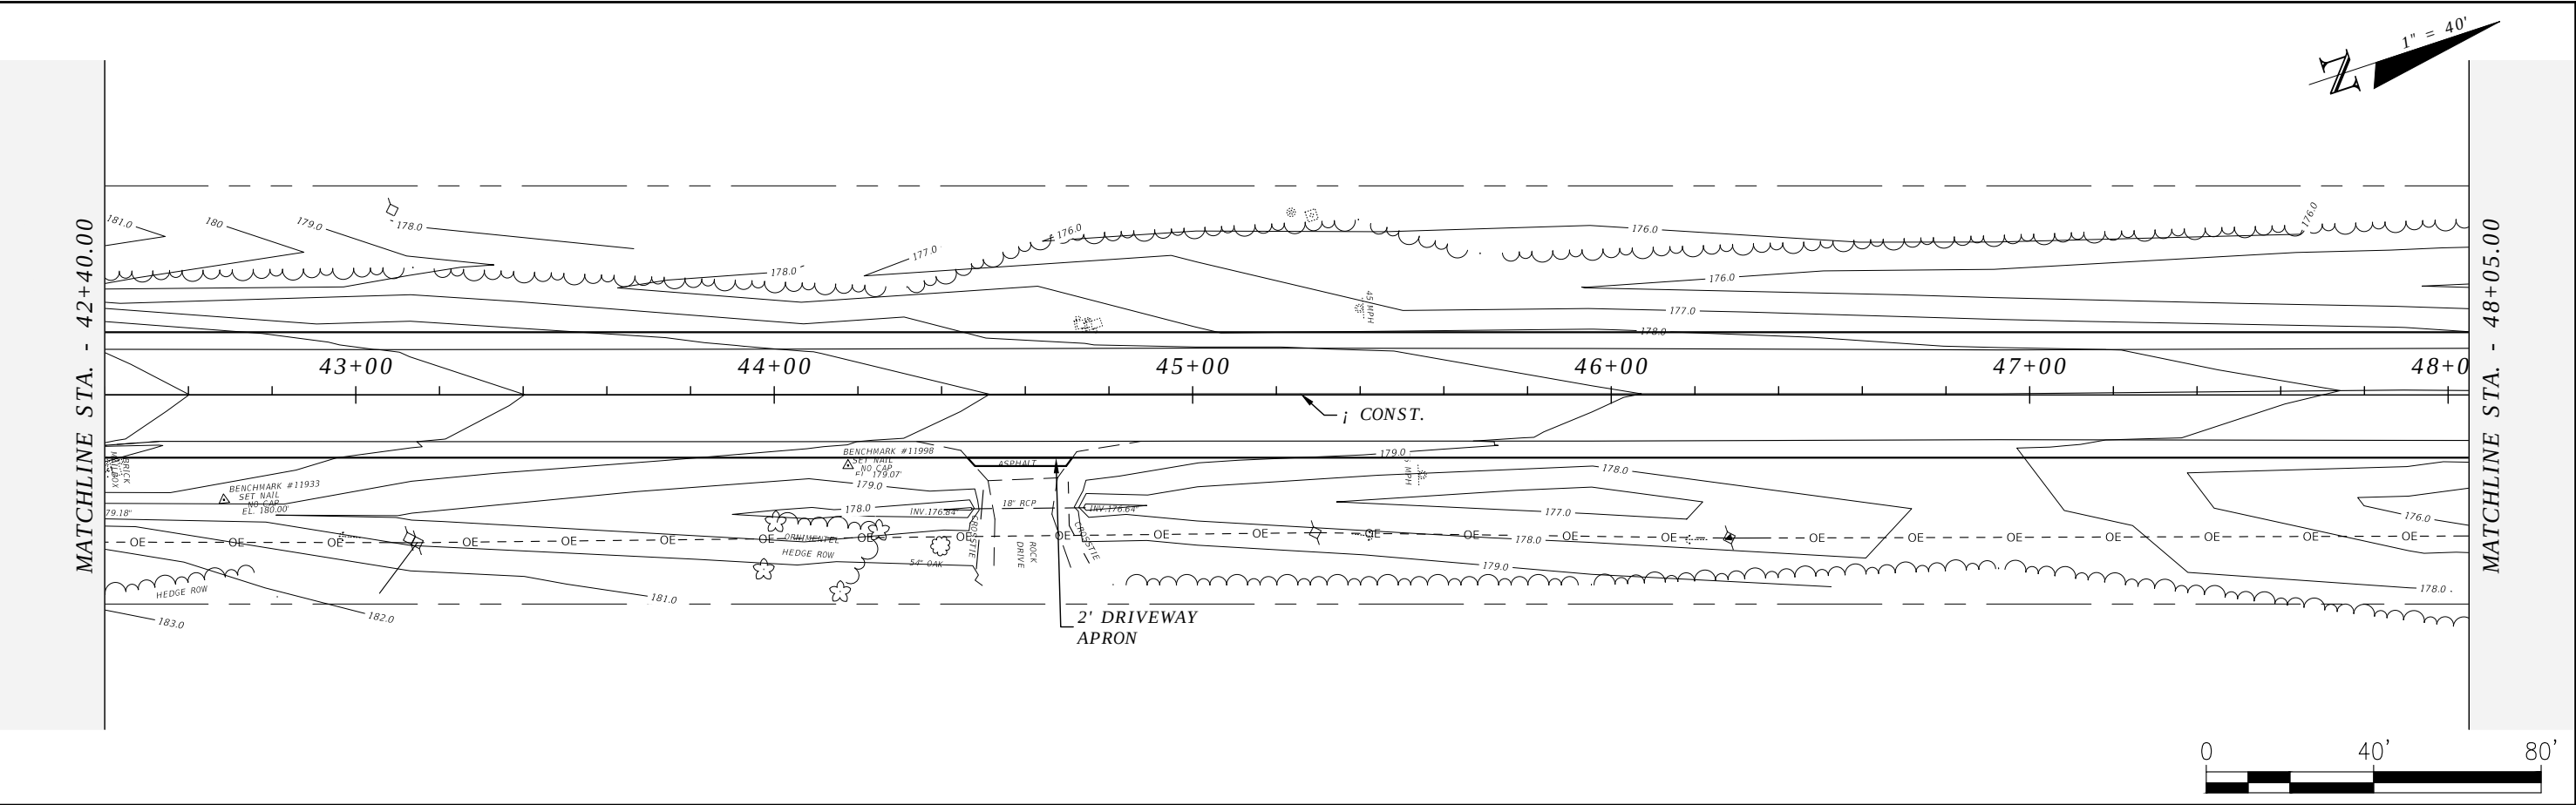



REVISIONS				ROBERT C. CESKA, P.E. P.E. LICENSE NUMBER 82288 DEWBERRY 101 N MONROE STREET, SUITE 710 TALLAHASSEE, FLORIDA 32301 CERTIFICATE OF AUTHORIZATION 00008794	WAUKEENAH HIGHWAY			PLAN VIEW	SHEET NO.
DATE	DESCRIPTION	DATE	DESCRIPTION		ROAD NO.	COUNTY	FINANCIAL PROJECT ID		
----	----				----	JEFFERSON	438366-1-54-01		10

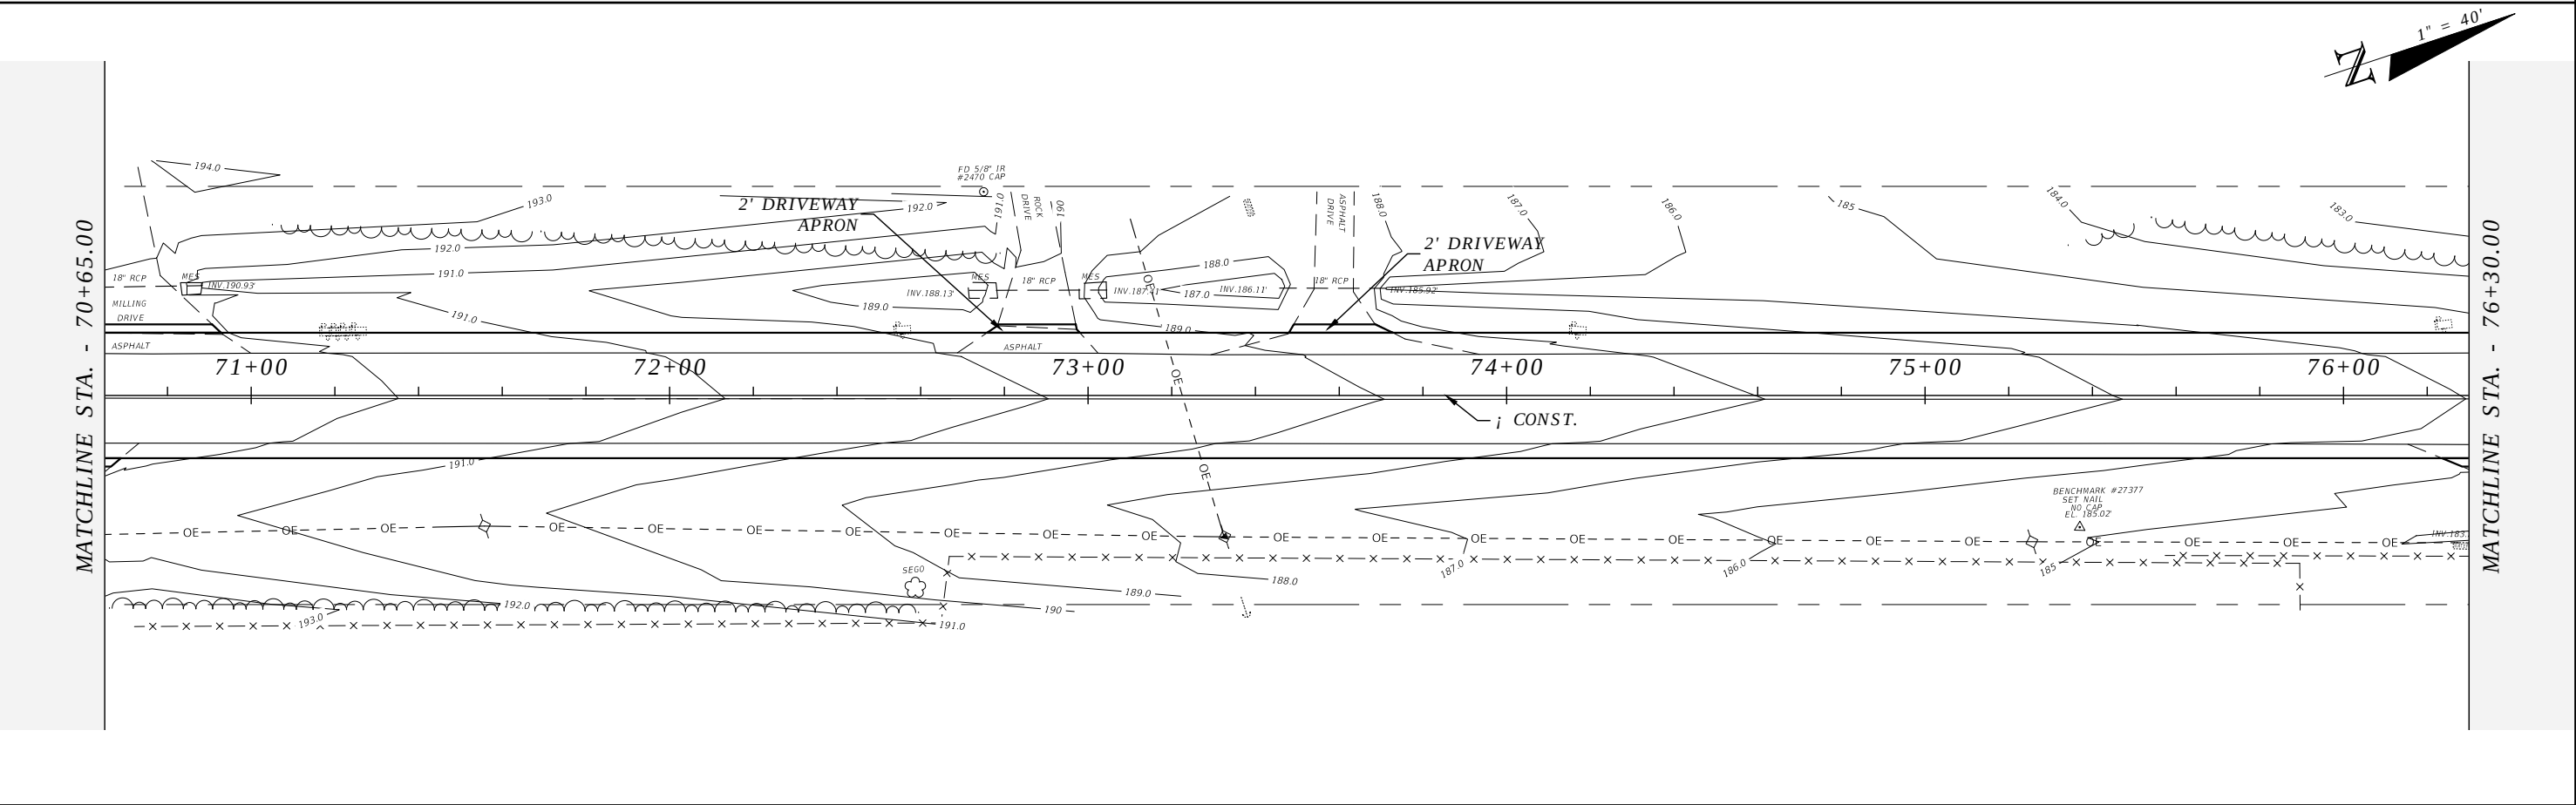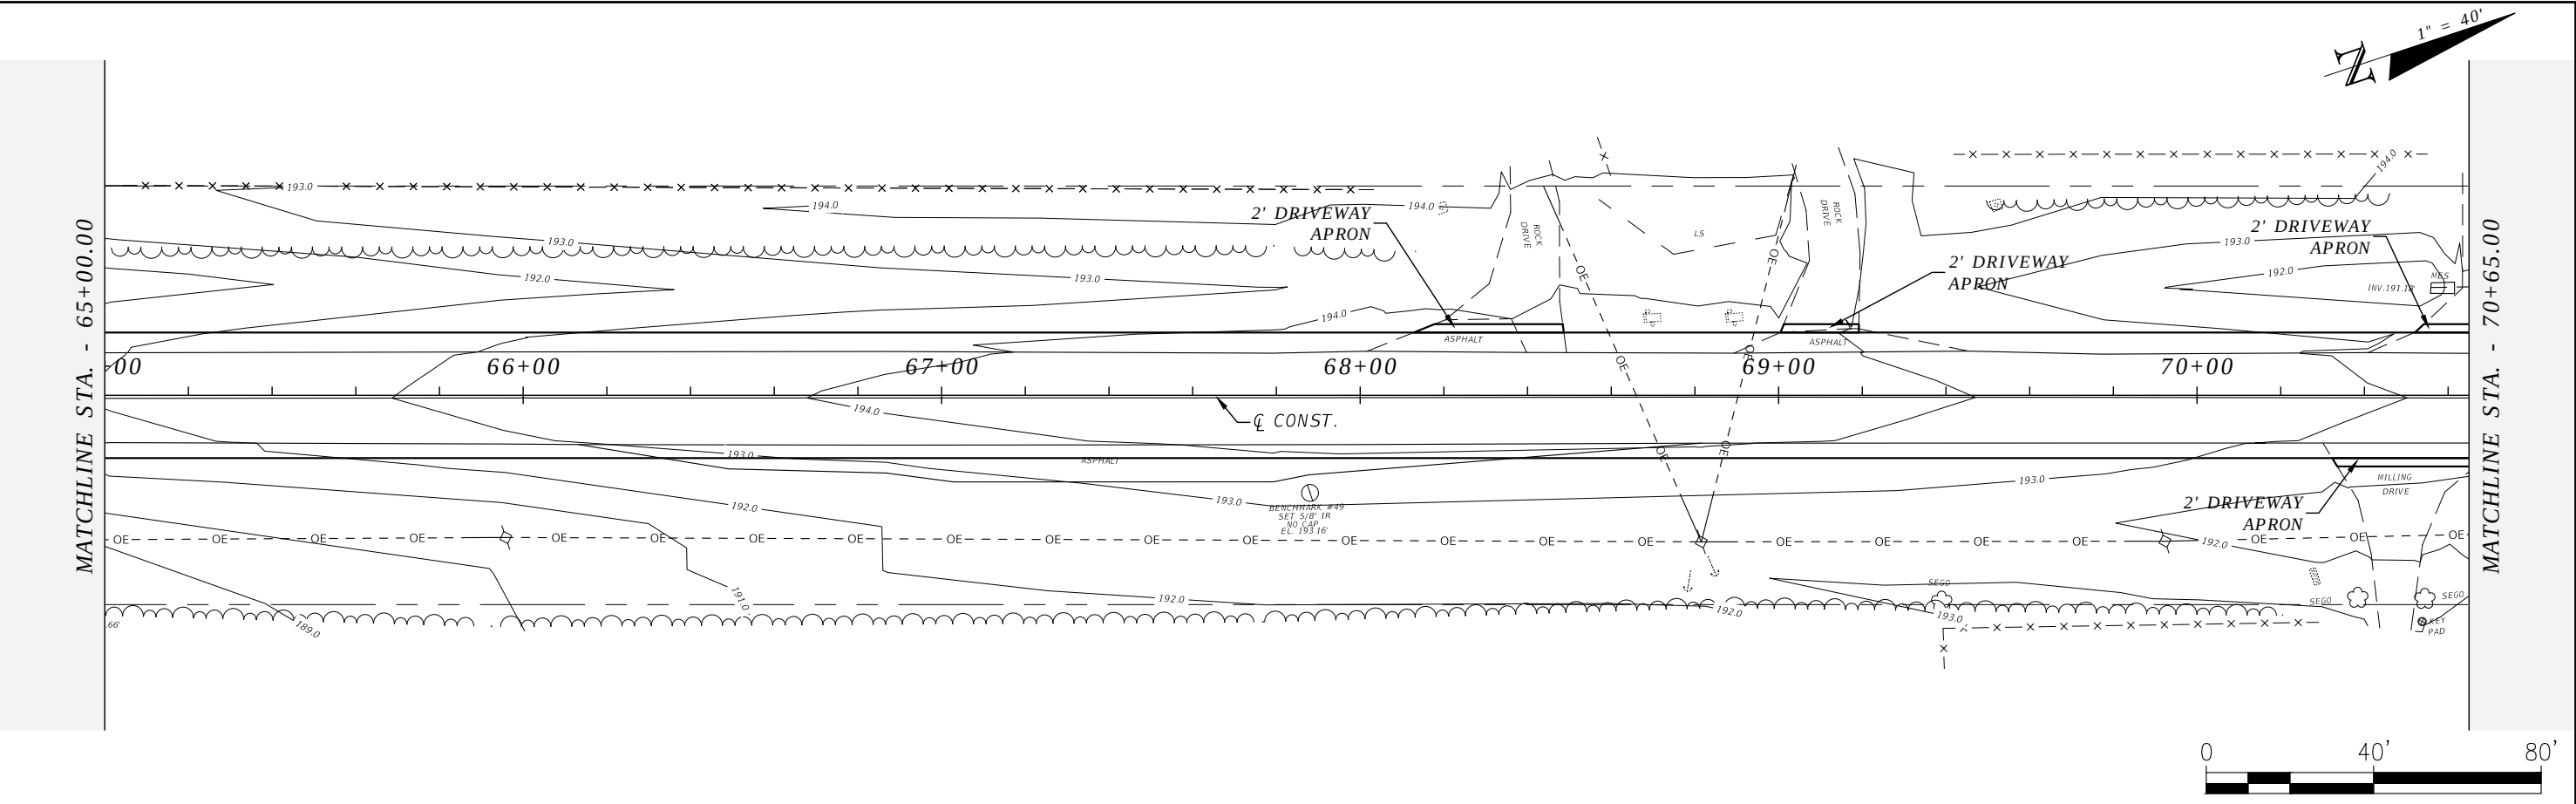



REVISIONS				ROBERT C. CESKA, P.E. P.E. LICENSE NUMBER 82288 DEWBERRY 101 N MONROE STREET, SUITE 710 TALLAHASSEE, FLORIDA 32301 CERTIFICATE OF AUTHORIZATION 00008794	WAUKEENAH HIGHWAY			PLAN VIEW	SHEET NO.
DATE	DESCRIPTION	DATE	DESCRIPTION		ROAD NO.	COUNTY	FINANCIAL PROJECT ID		
----	----				----	JEFFERSON	438366-1-54-01		12

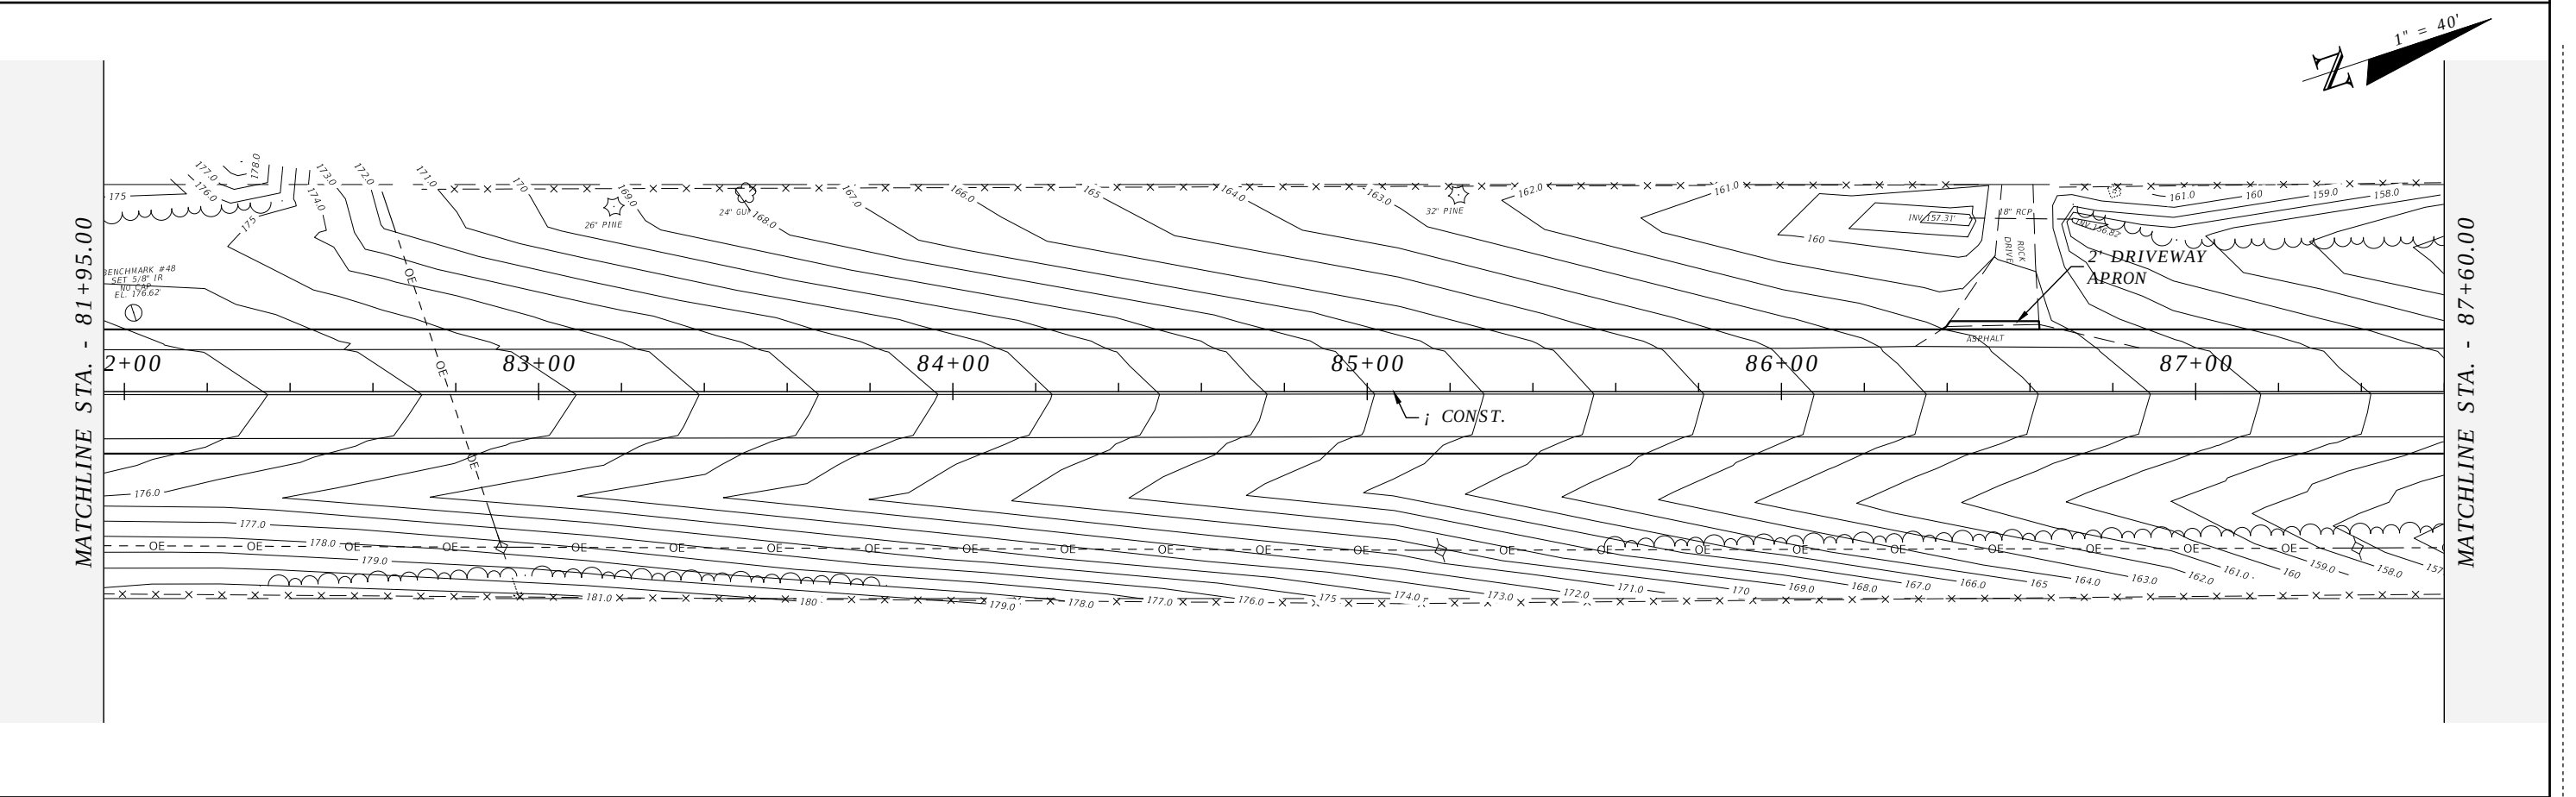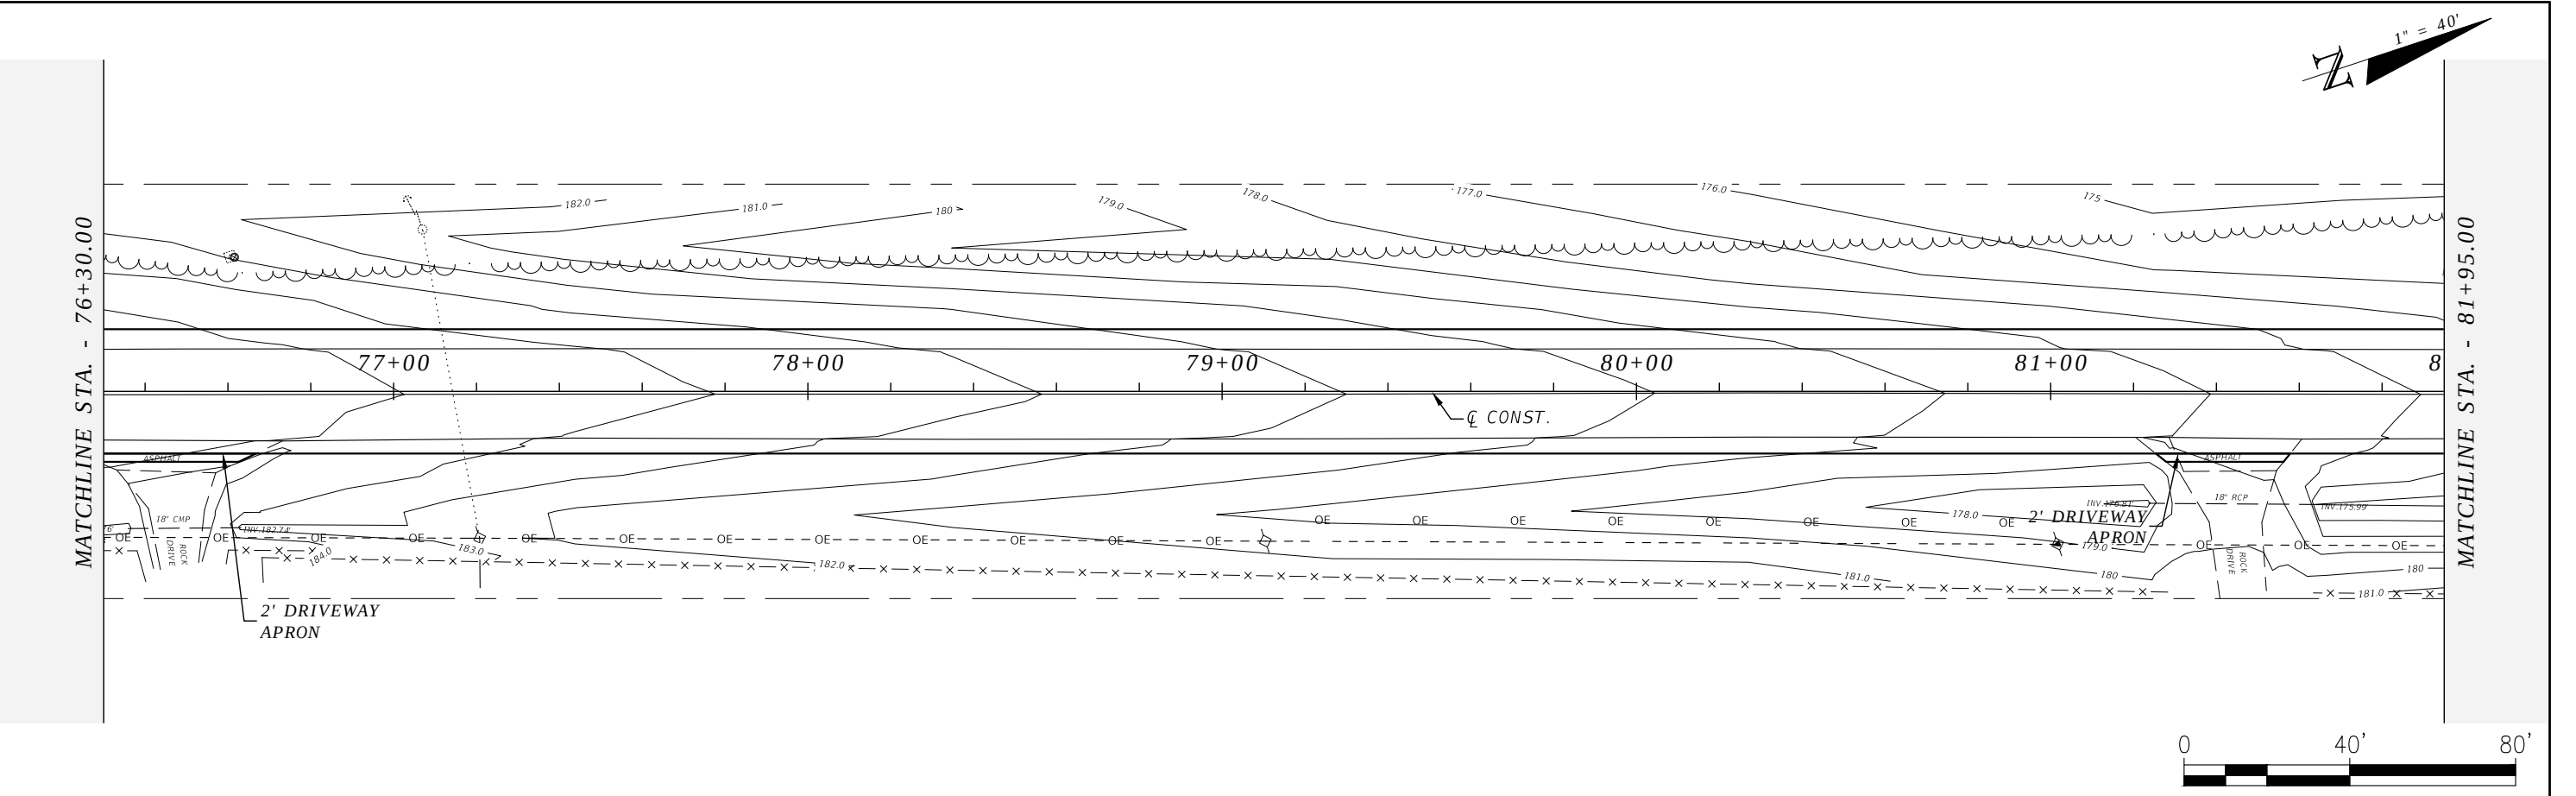



REVISIONS				ROBERT C. CESKA, P.E. P.E. LICENSE NUMBER 82288 DEWBERRY 101 N MONROE STREET, SUITE 710 TALLAHASSEE, FLORIDA 32301 CERTIFICATE OF AUTHORIZATION 00008794	WAUKEENAH HIGHWAY			PLAN VIEW	SHEET NO.
DATE	DESCRIPTION	DATE	DESCRIPTION		ROAD NO.	COUNTY	FINANCIAL PROJECT ID		
----	----				----	JEFFERSON	438366-1-54-01		13

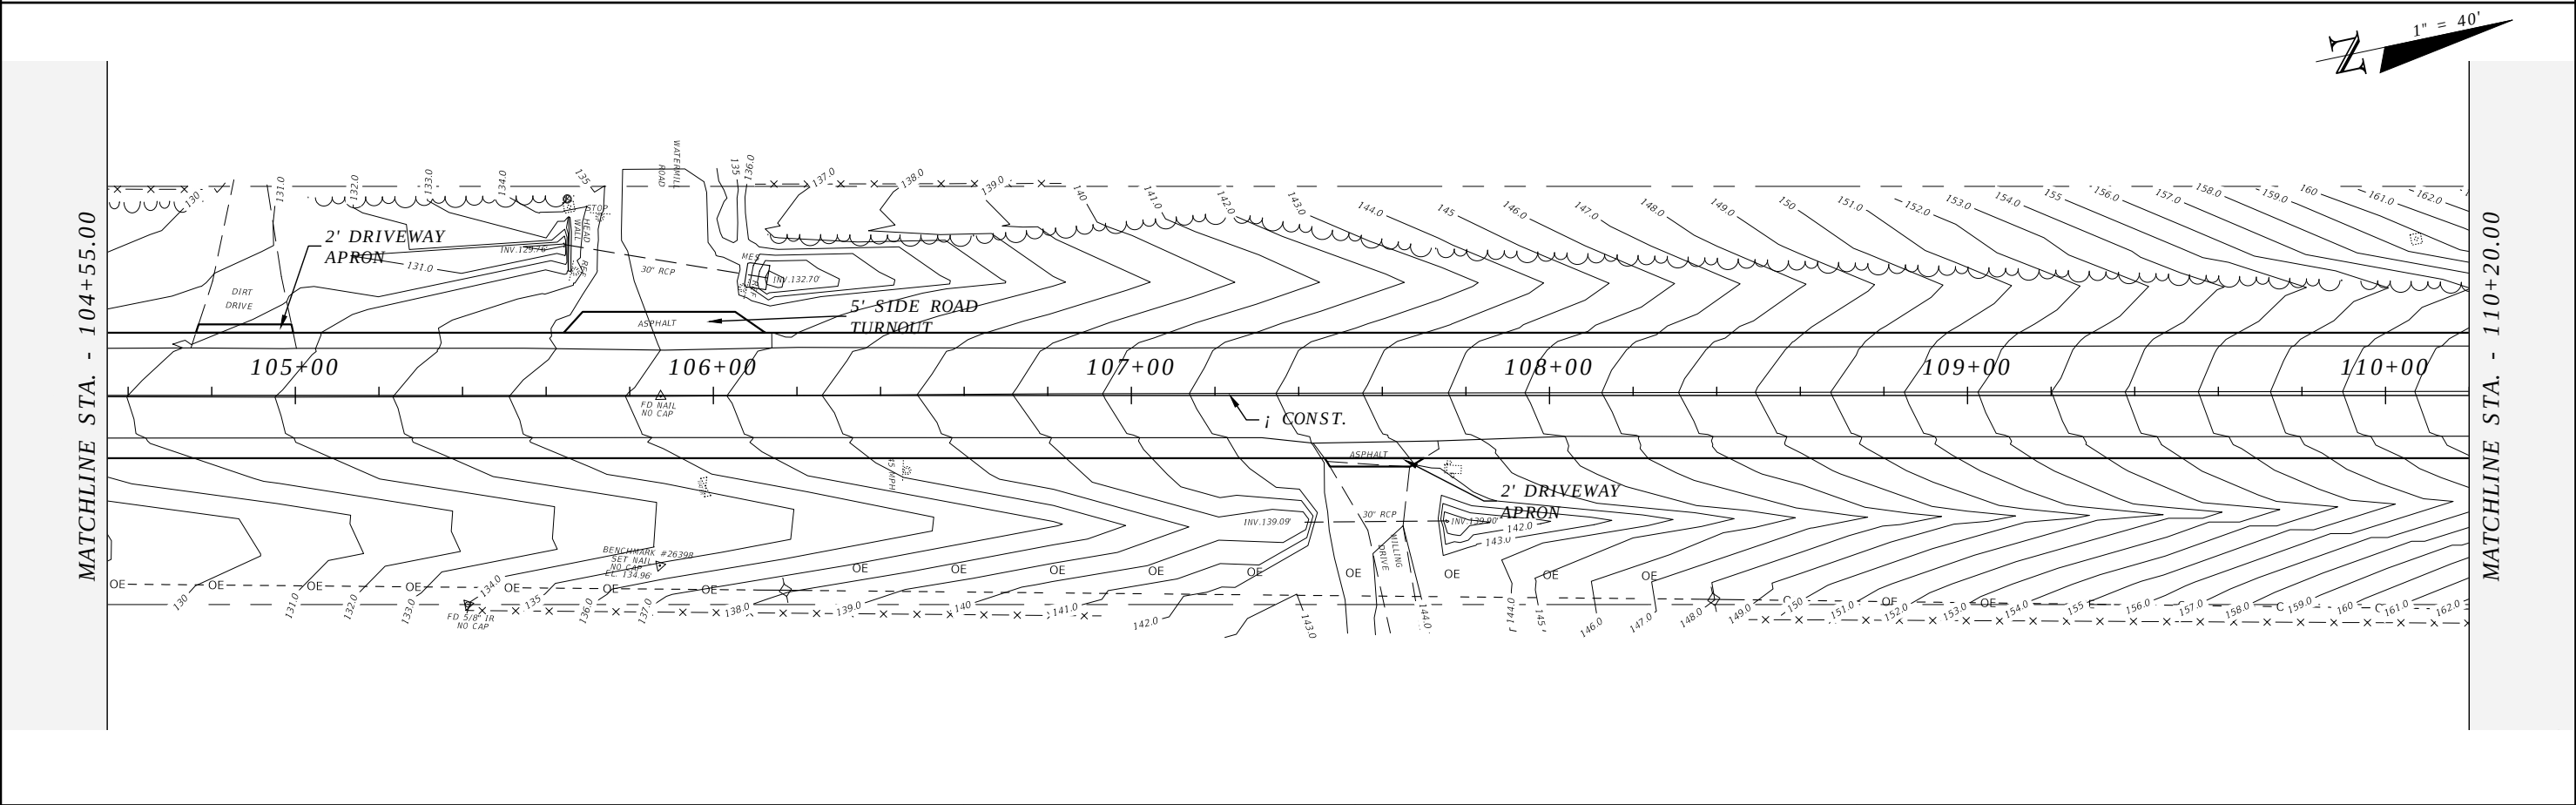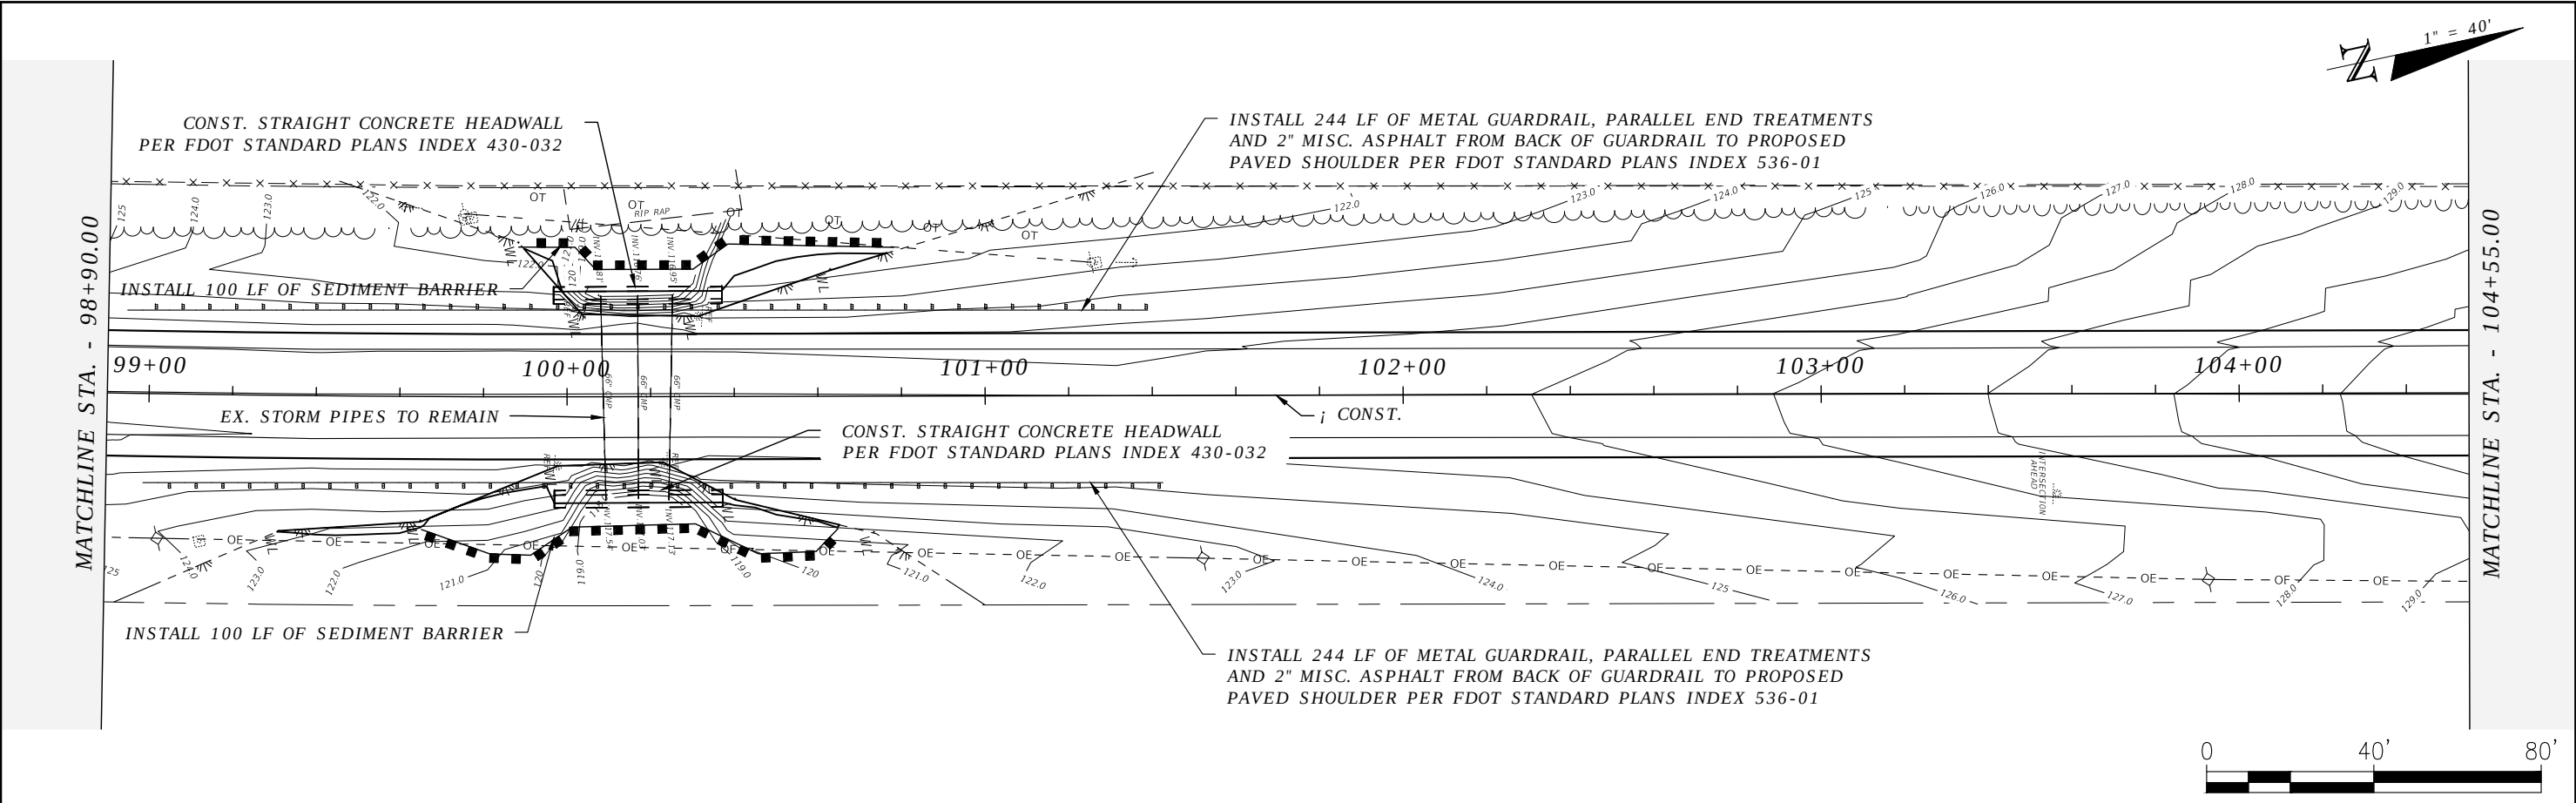



REVISIONS				ROBERT C. CESKA, P.E. P.E. LICENSE NUMBER 82288 DEWBERRY 101 N MONROE STREET, SUITE 710 TALLAHASSEE, FLORIDA 32301 CERTIFICATE OF AUTHORIZATION 00008794	WAUKEENAH HIGHWAY			PLAN VIEW	SHEET NO.
DATE	DESCRIPTION	DATE	DESCRIPTION		ROAD NO.	COUNTY	FINANCIAL PROJECT ID		
----	----				----	JEFFERSON	438366-1-54-01		15

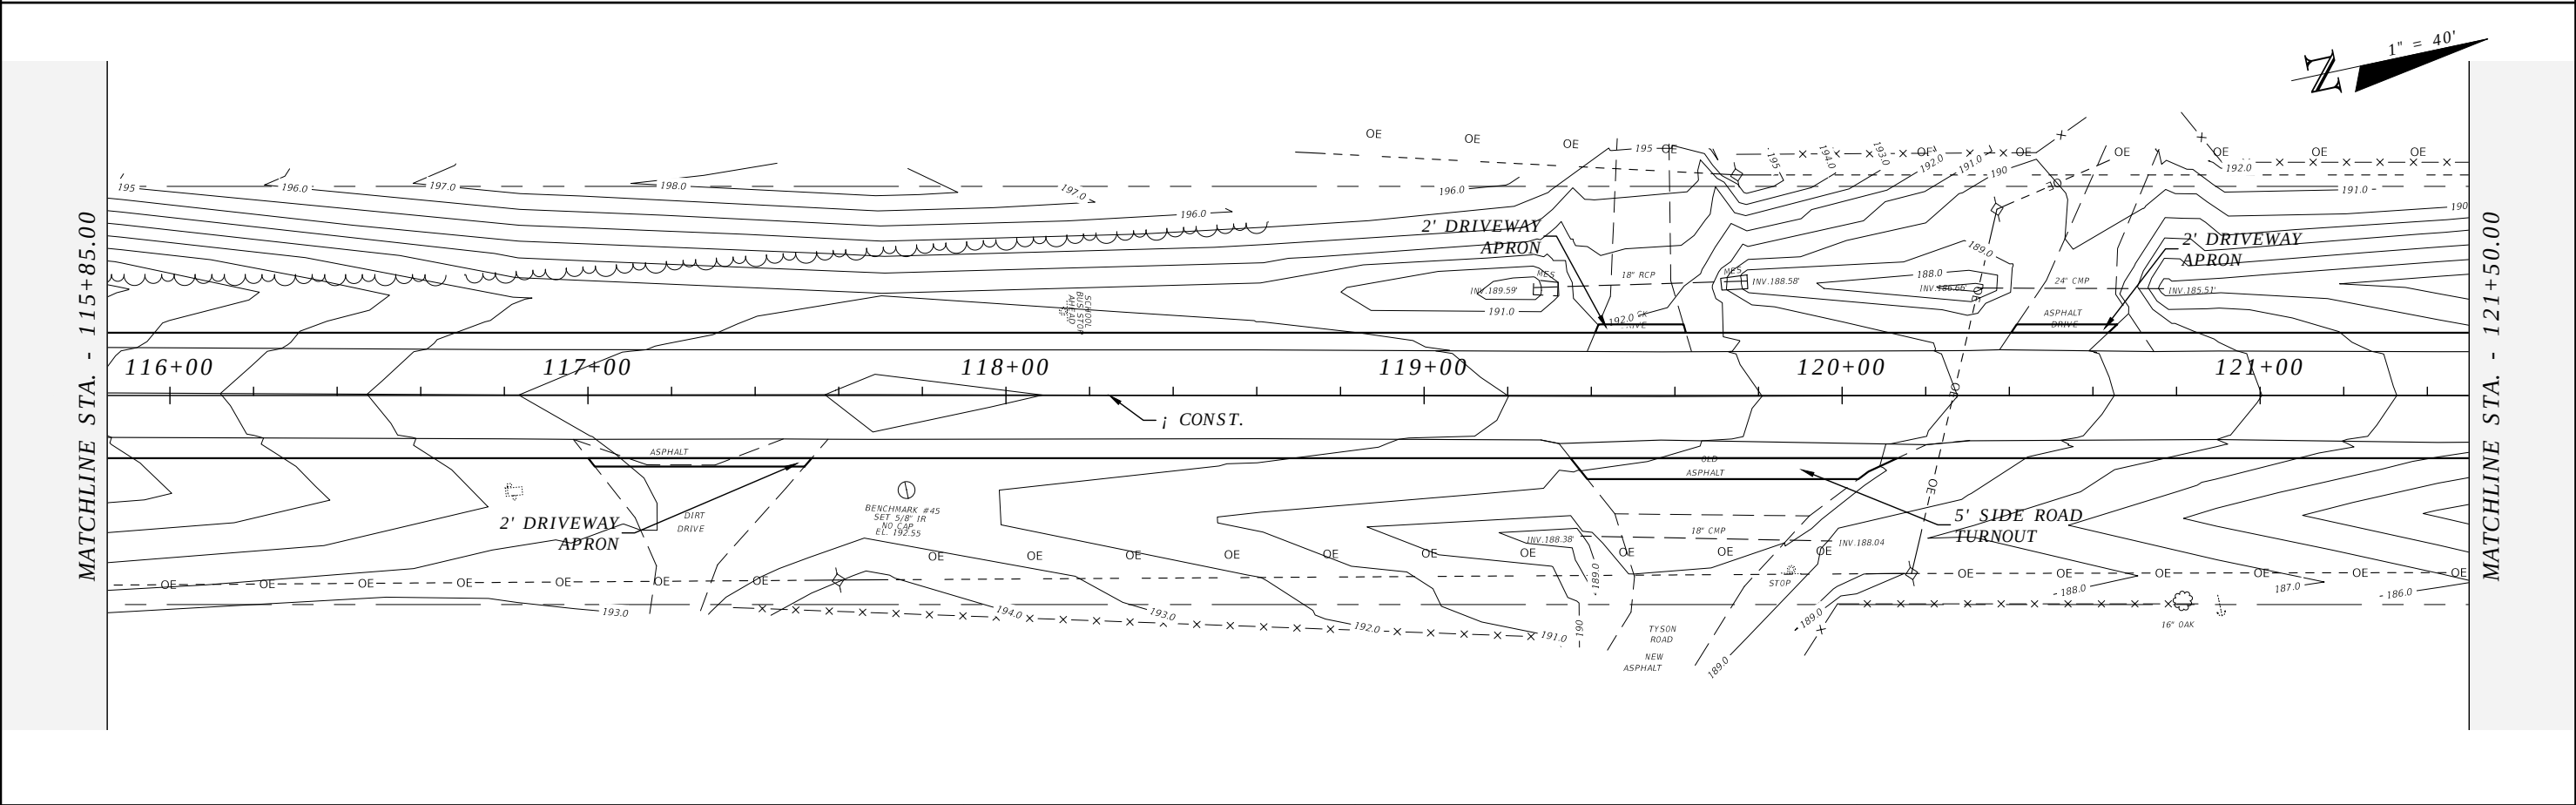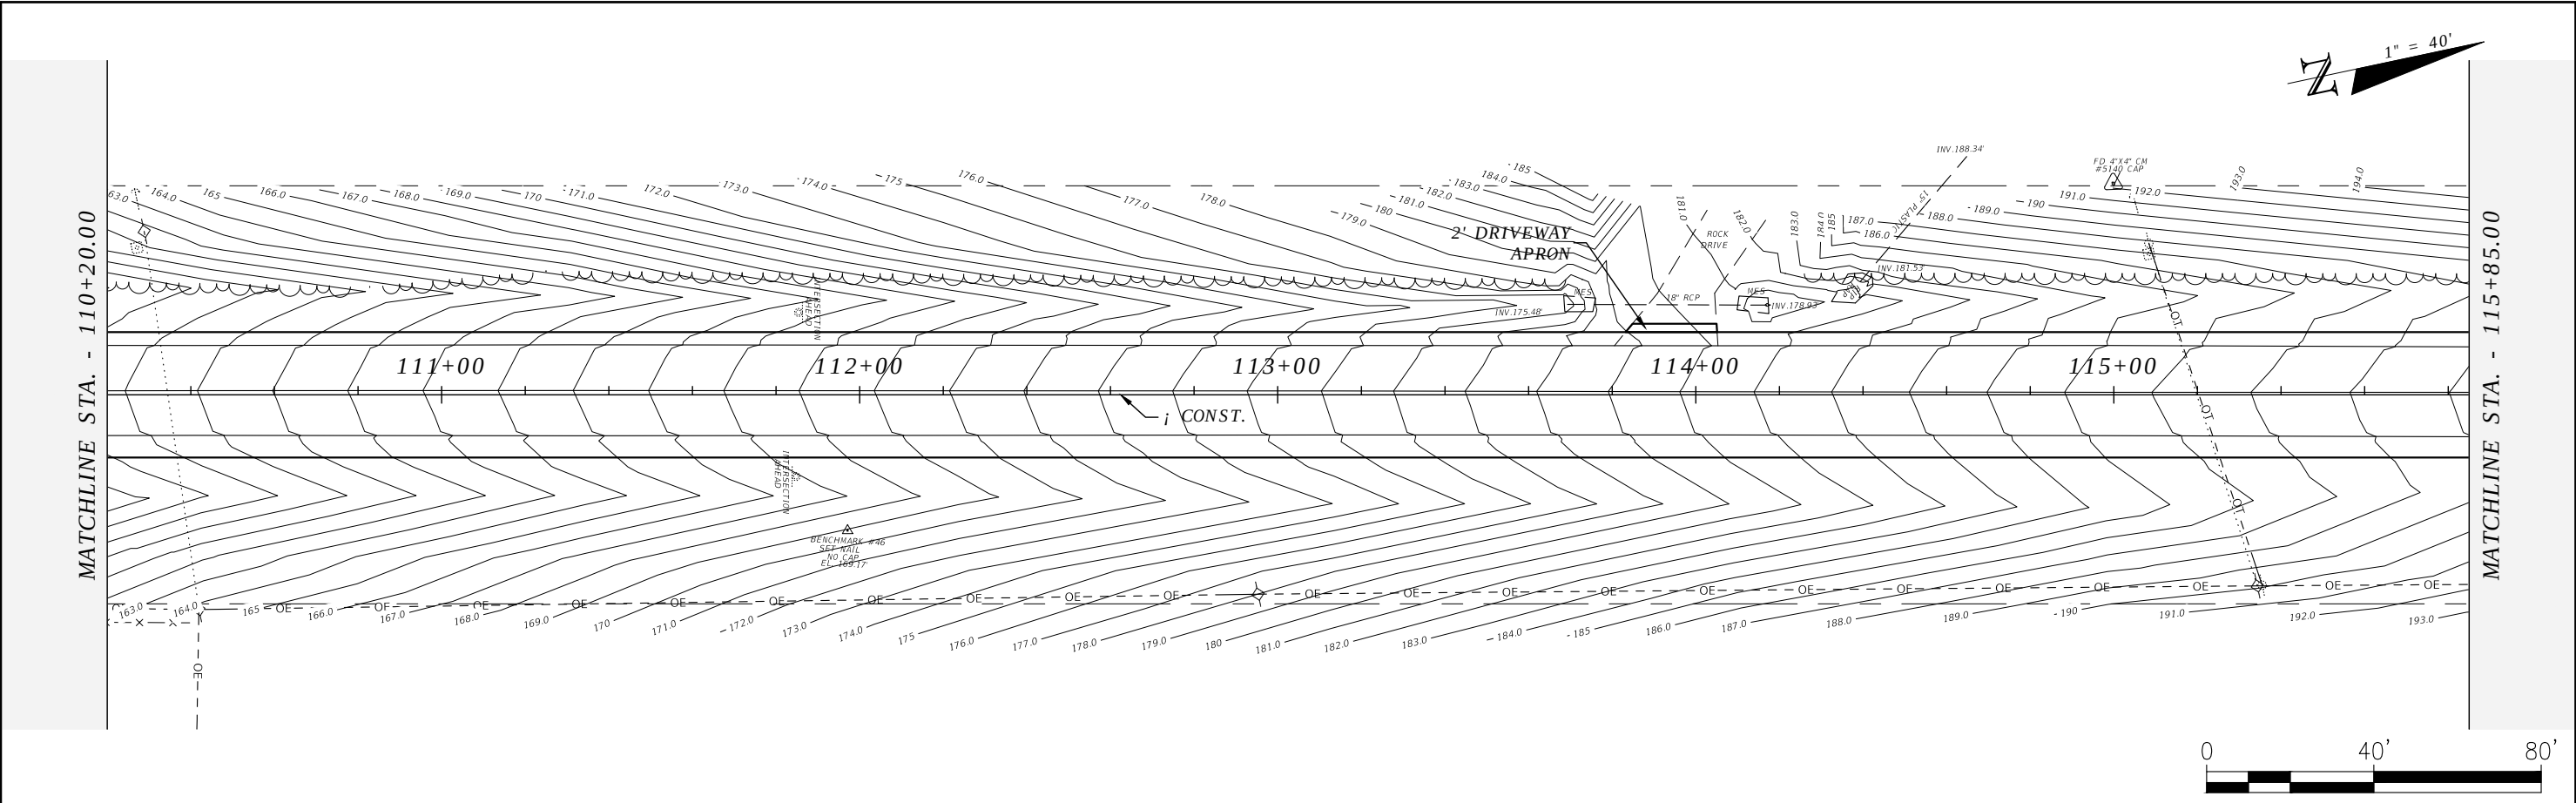



REVISIONS				ROBERT C. CESKA, P.E. P.E. LICENSE NUMBER 82288 DEWBERRY 101 N MONROE STREET, SUITE 710 TALLAHASSEE, FLORIDA 32301 CERTIFICATE OF AUTHORIZATION 00008794	WAUKEENAH HIGHWAY			PLAN VIEW	SHEET NO.
DATE	DESCRIPTION	DATE	DESCRIPTION		ROAD NO.	COUNTY	FINANCIAL PROJECT ID		16
----	----				----	JEFFERSON	438366-1-54-01		

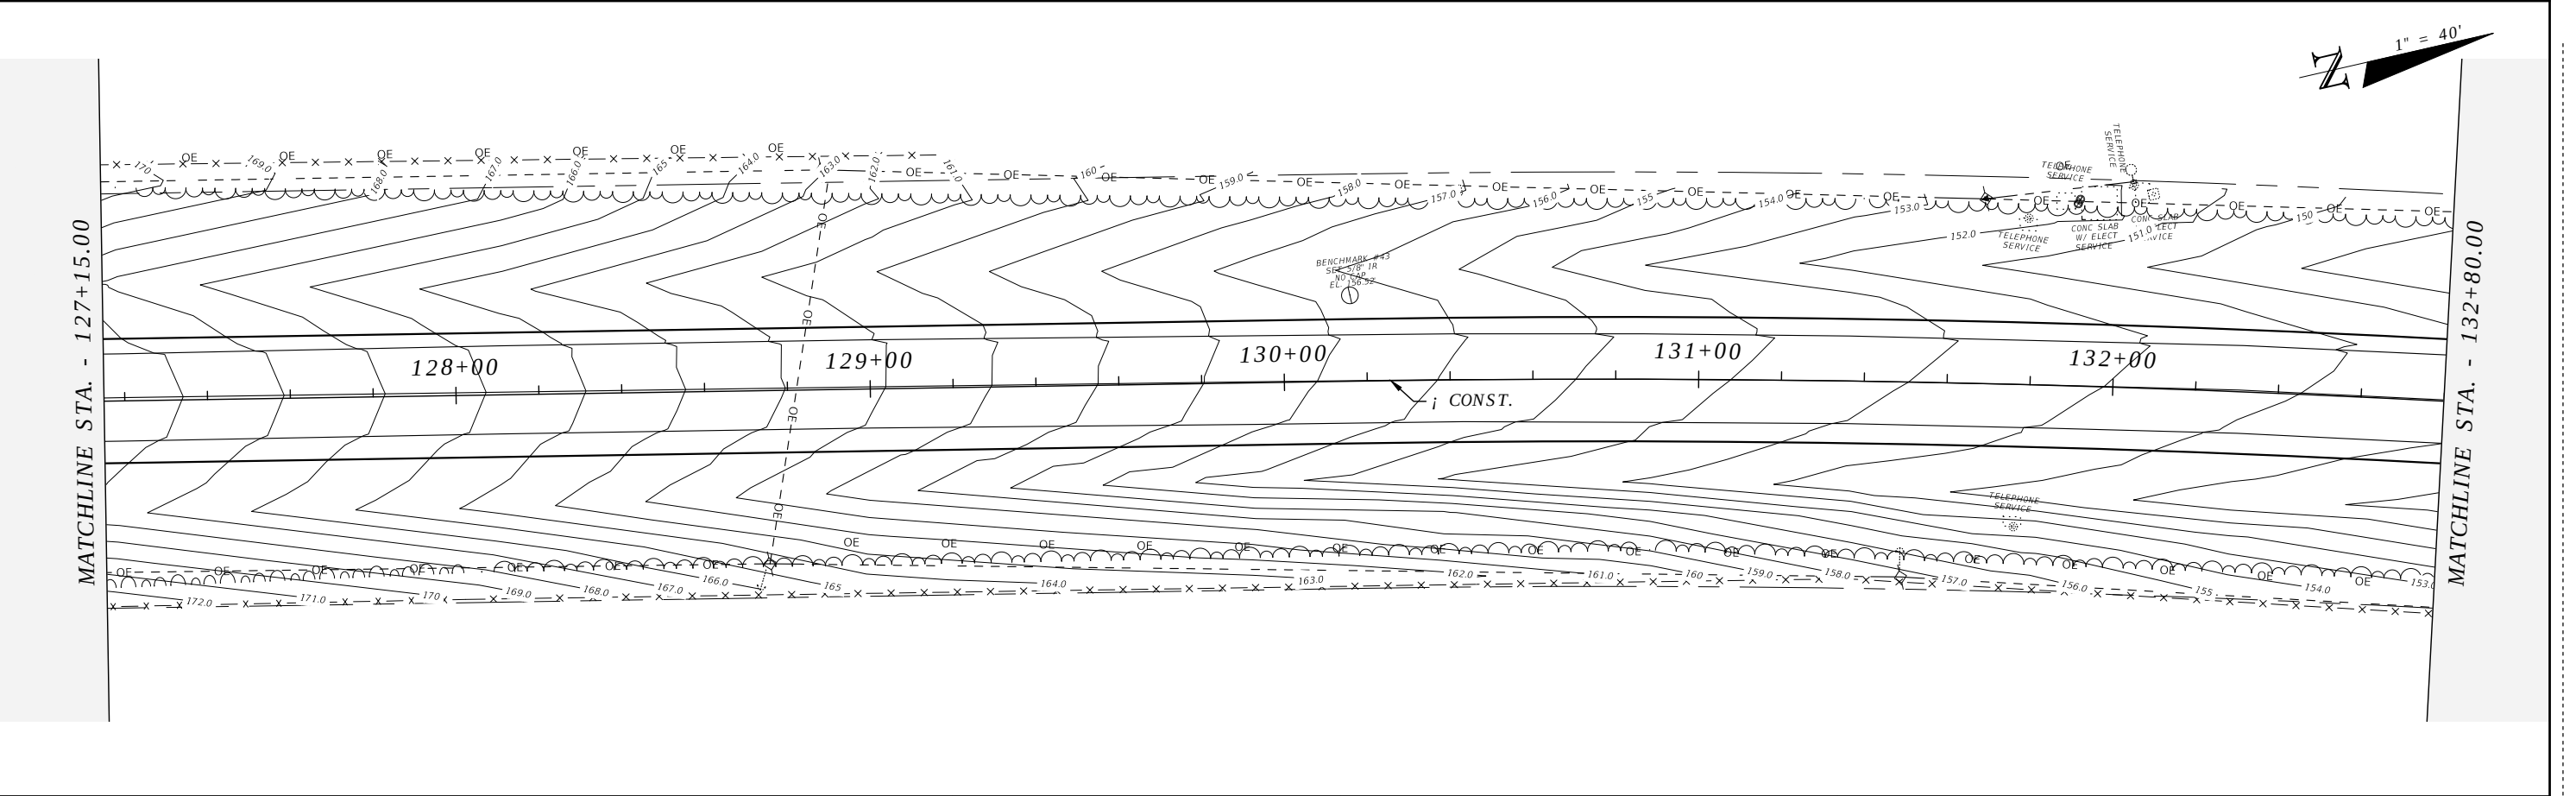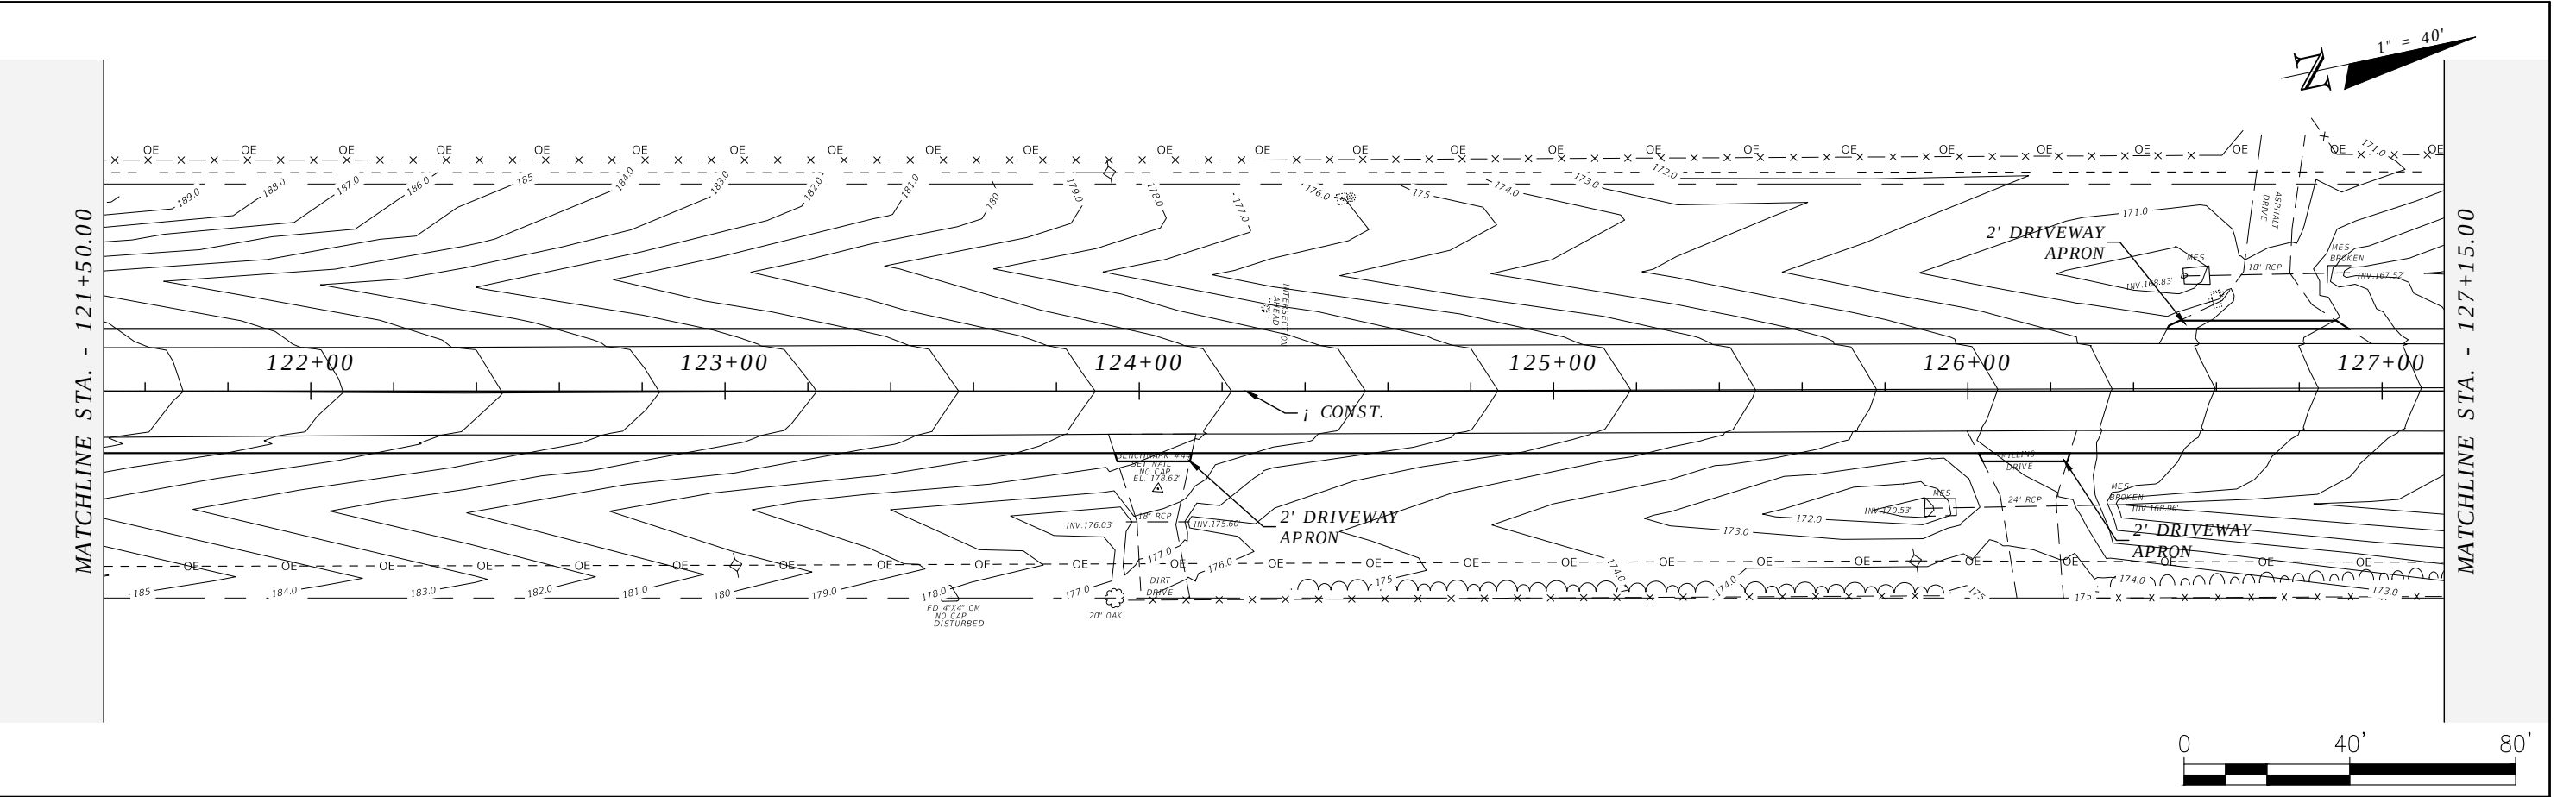



REVISIONS				ROBERT C. CESKA, P.E. P.E. LICENSE NUMBER 82288 DEWBERRY 101 N MONROE STREET, SUITE 710 TALLAHASSEE, FLORIDA 32301 CERTIFICATE OF AUTHORIZATION 00008794	WAUKEENAH HIGHWAY			PLAN VIEW	SHEET NO.
DATE	DESCRIPTION	DATE	DESCRIPTION		ROAD NO.	COUNTY	FINANCIAL PROJECT ID		
----	----				----	JEFFERSON	438366-1-54-01		17

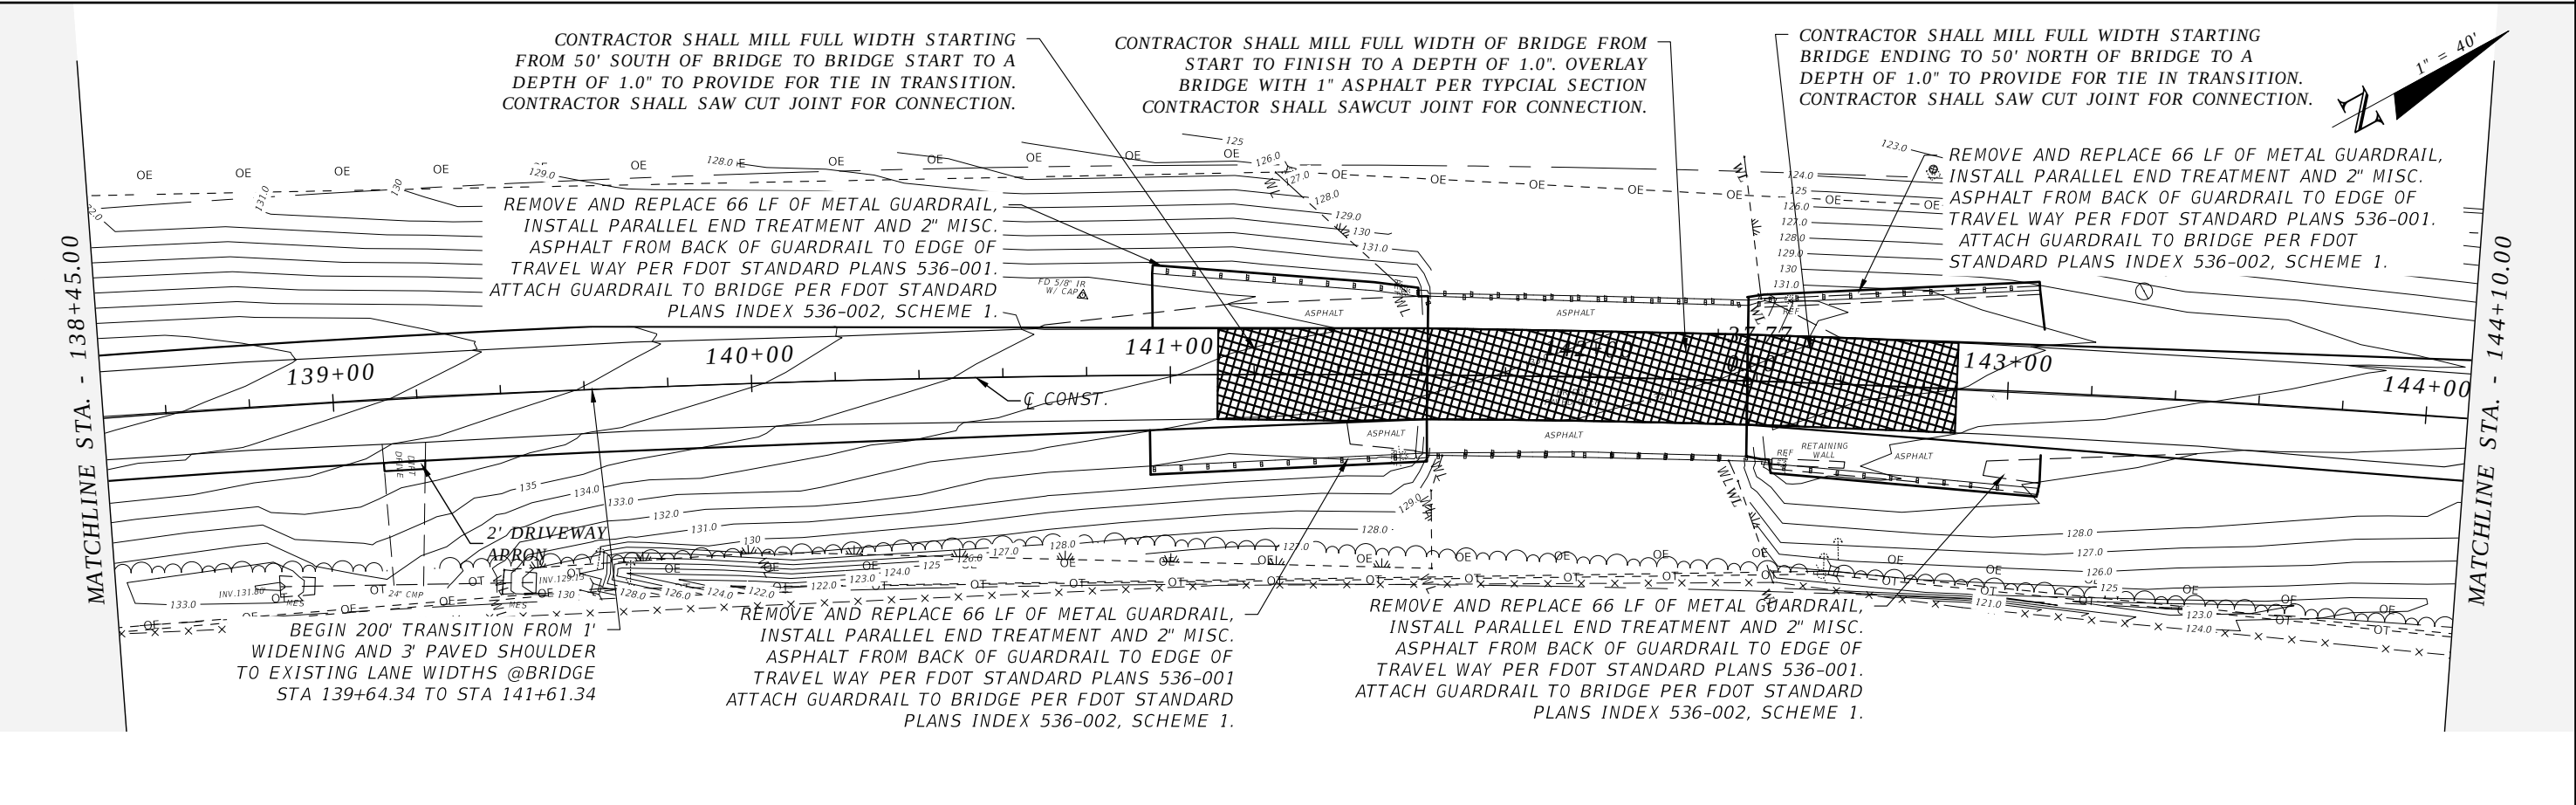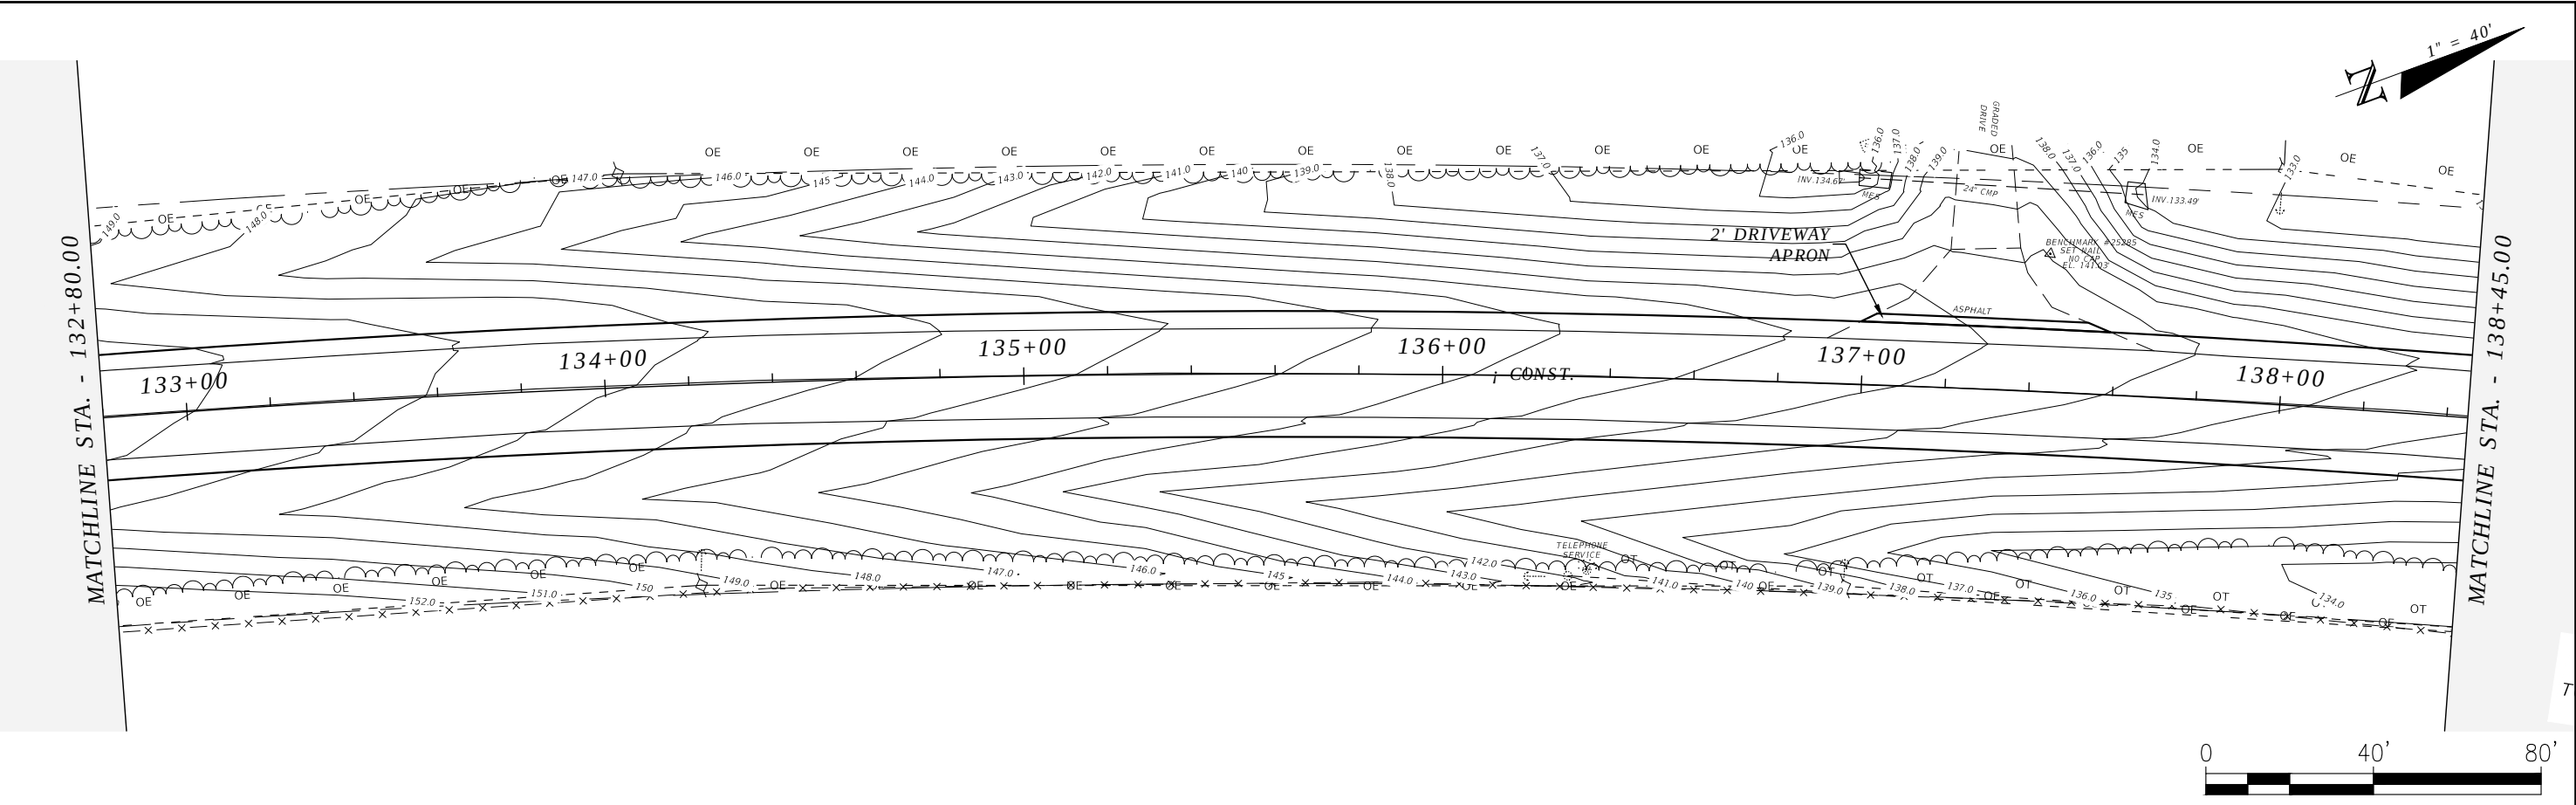



R E V I S I O N S				ROBERT C. CESKA, P.E. P.E. LICENSE NUMBER 82288 DEWBERRY 101 N MONROE STREET, SUITE 710 TALLAHASSEE, FLORIDA 32301 CERTIFICATE OF AUTHORIZATION 00008794	WAUKEENAH HIGHWAY			PLAN VIEW	SHEET NO.
DATE	DESCRIPTION	DATE	DESCRIPTION		ROAD NO.	COUNTY	FINANCIAL PROJECT ID		18
----	----				----	JEFFERSON	438366-1-54-01		

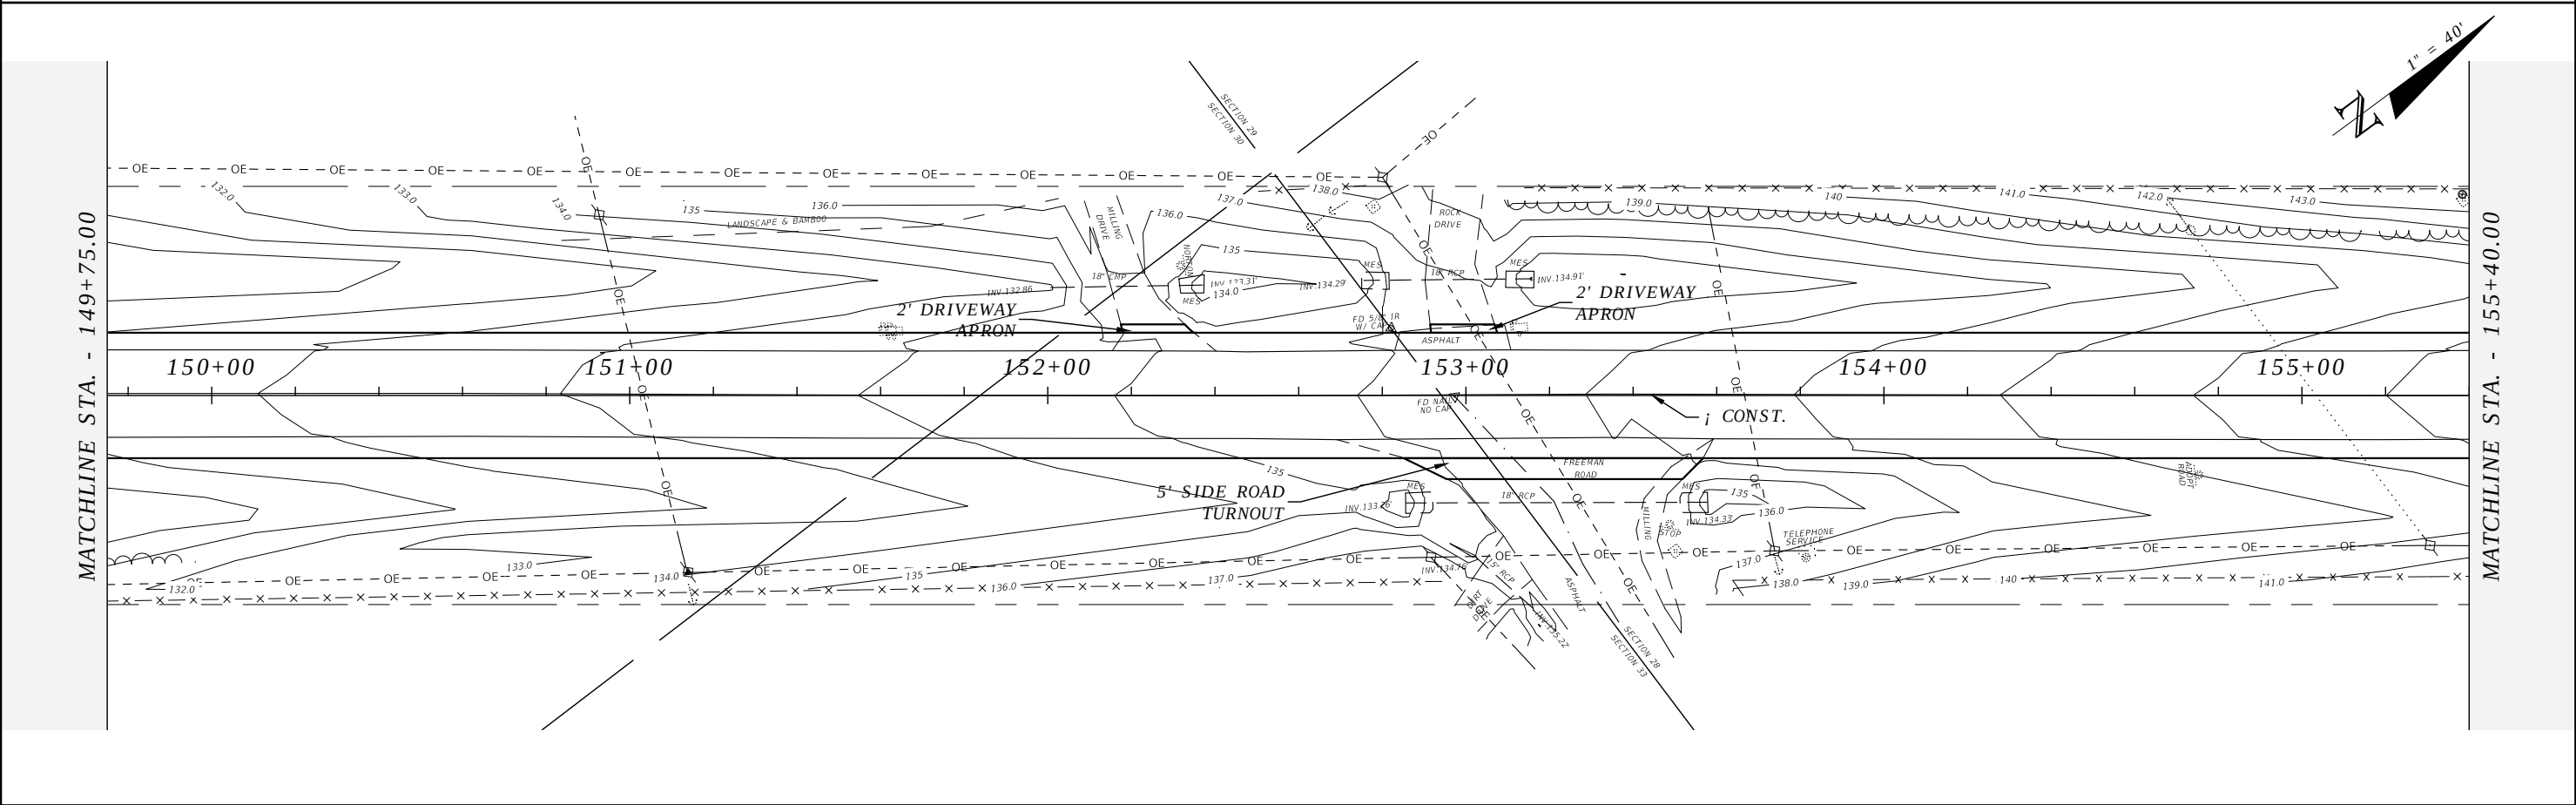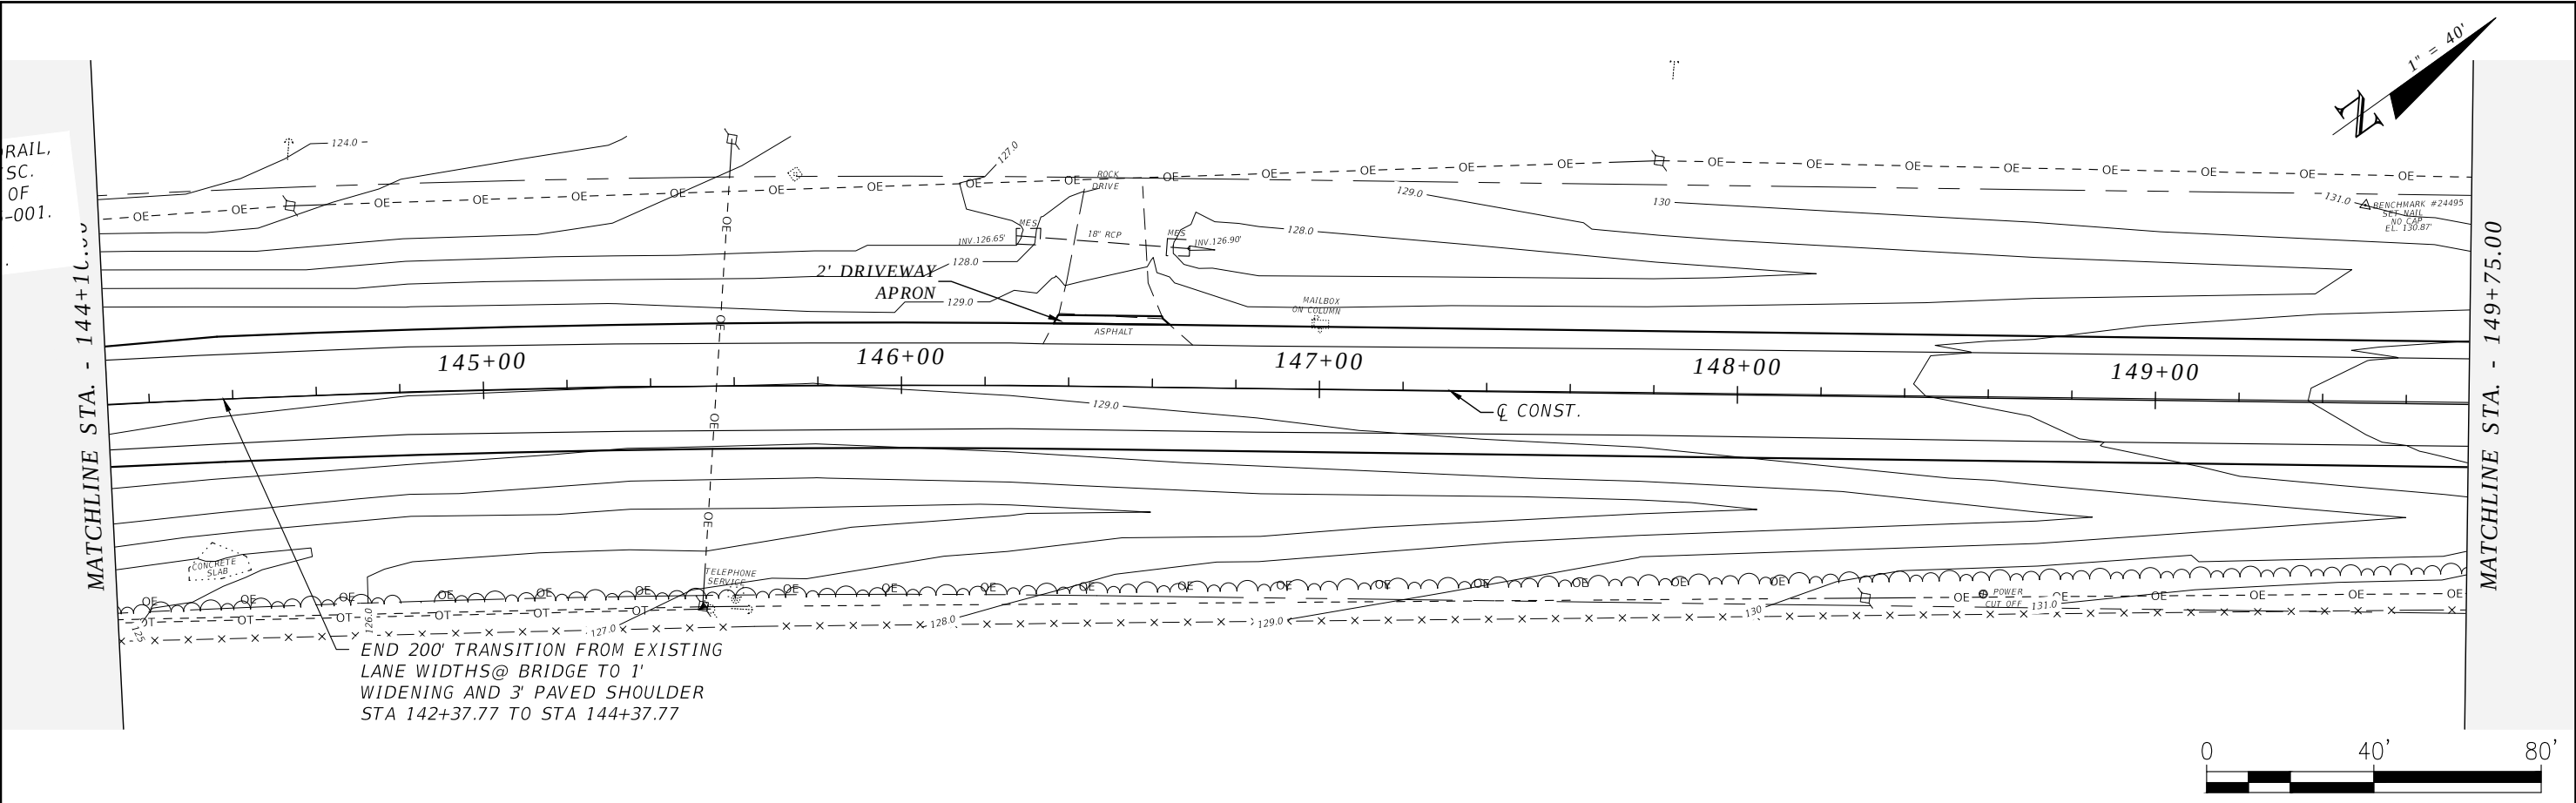



REVISIONS				ROBERT C. CESKA, P.E. P.E. LICENSE NUMBER 82288 DEWBERRY 101 N MONROE STREET, SUITE 710 TALLAHASSEE, FLORIDA 32301 CERTIFICATE OF AUTHORIZATION 00008794	WAUKEENAH HIGHWAY			PLAN VIEW	SHEET NO.
DATE	DESCRIPTION	DATE	DESCRIPTION		ROAD NO.	COUNTY	FINANCIAL PROJECT ID		19
----	----				----	JEFFERSON	438366-1-54-01		

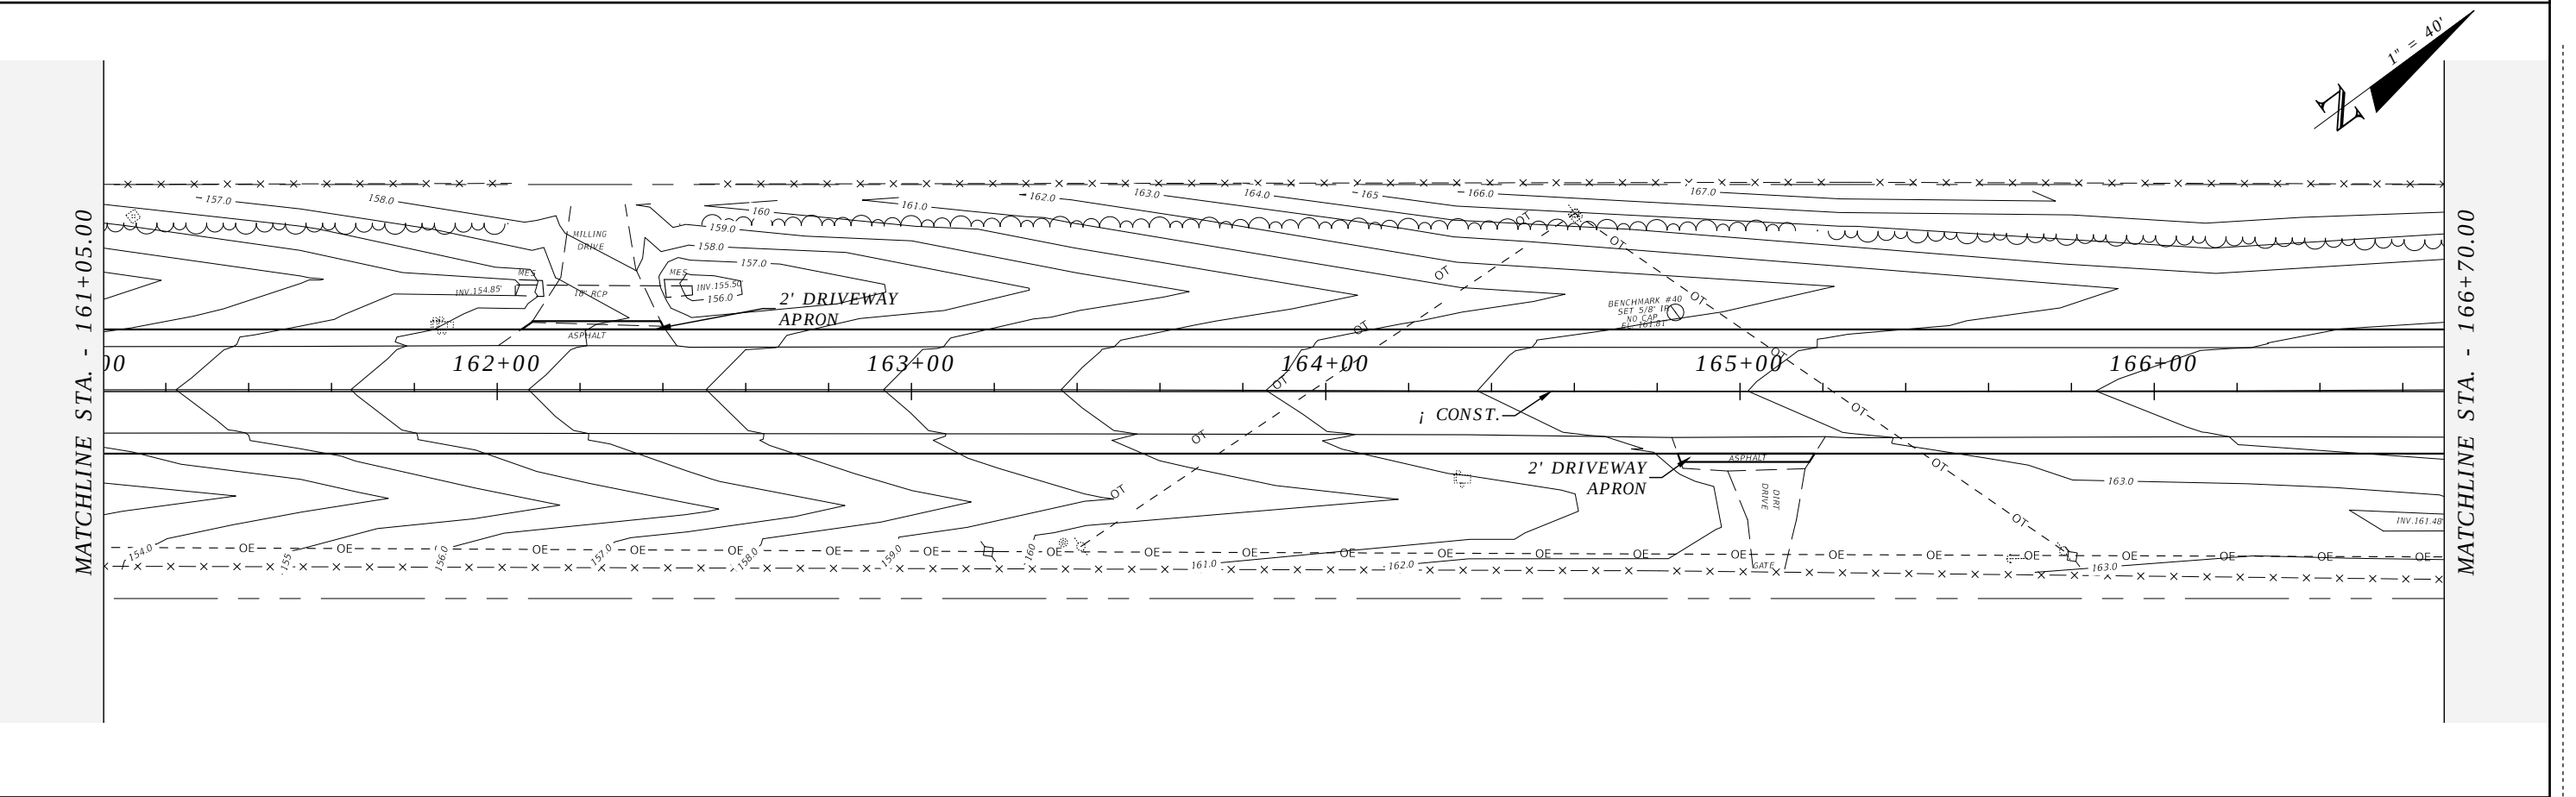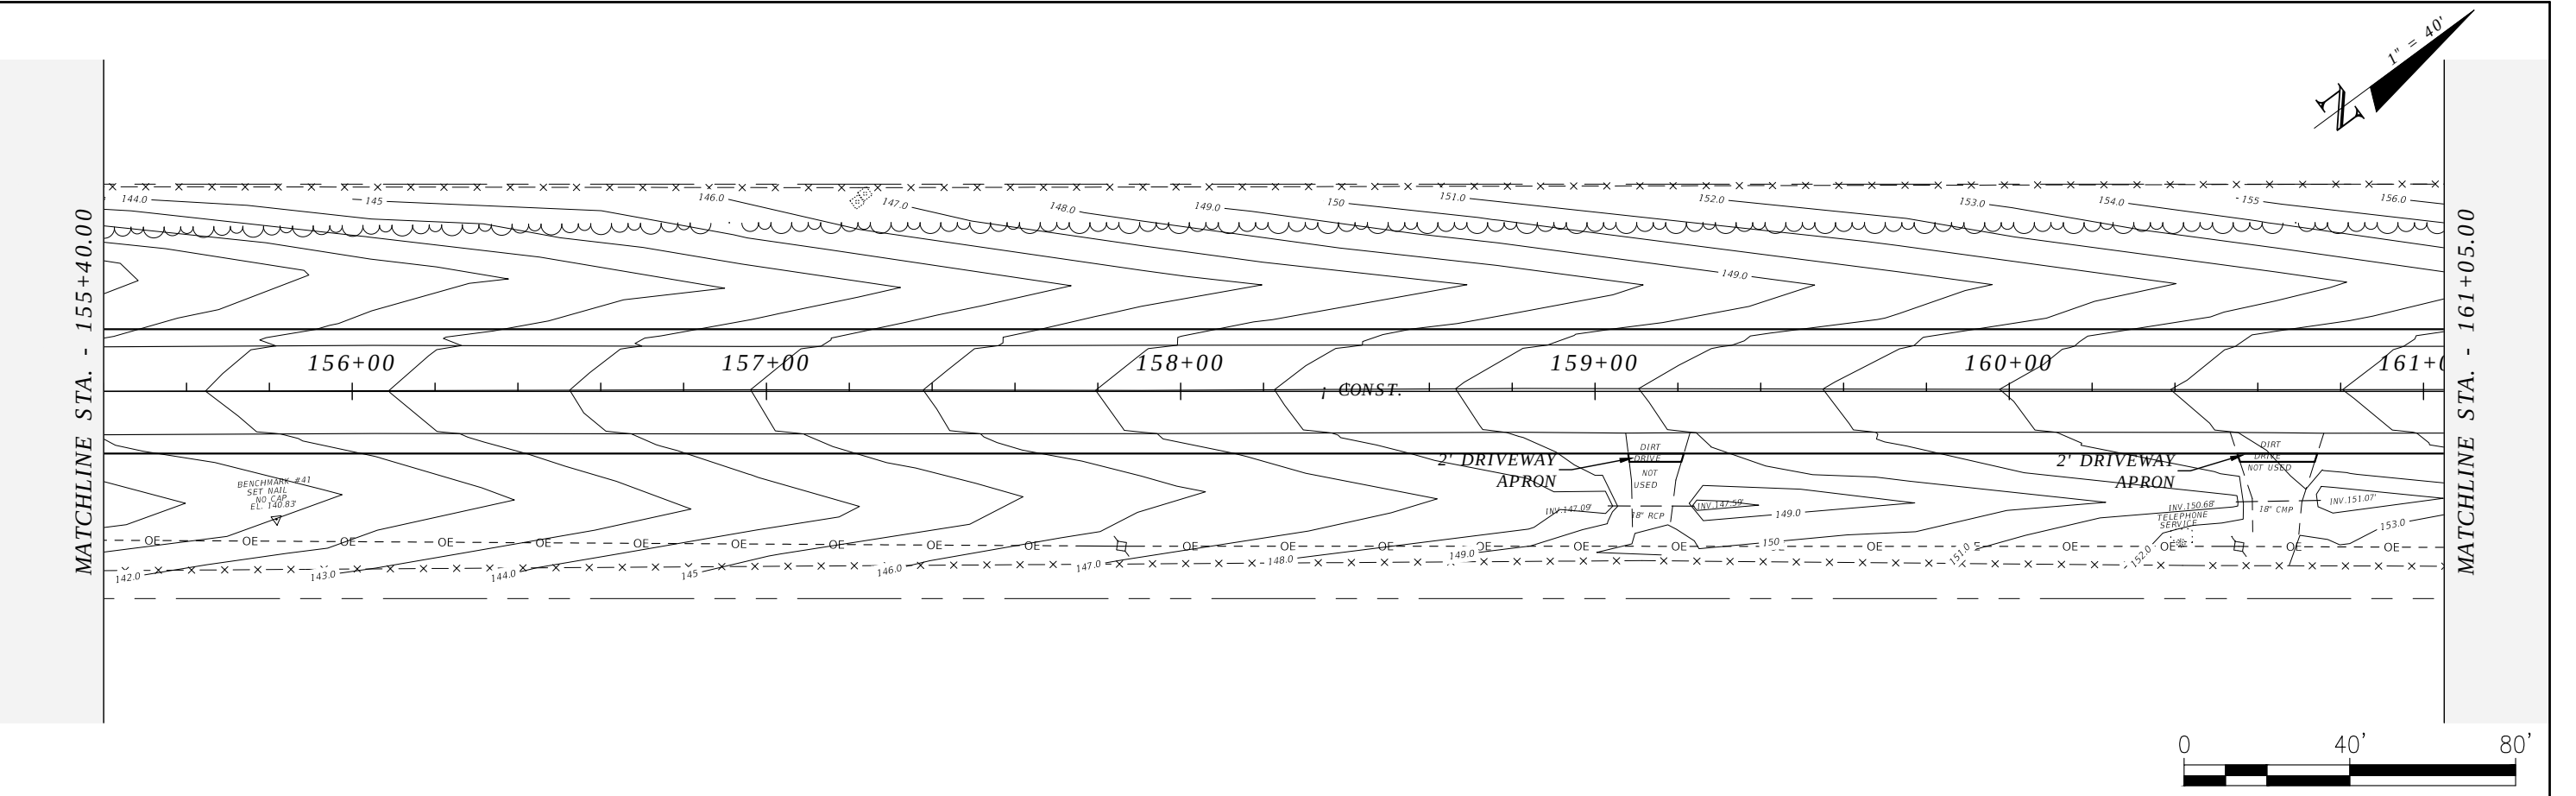



R E V I S I O N S				ROBERT C. CESKA, P.E. P.E. LICENSE NUMBER 82288 DEWBERRY 101 N MONROE STREET, SUITE 710 TALLAHASSEE, FLORIDA 32301 CERTIFICATE OF AUTHORIZATION 00008794	WAUKEENAH HIGHWAY			PLAN VIEW	SHEET NO.
DATE	DESCRIPTION	DATE	DESCRIPTION		ROAD NO.	COUNTY	FINANCIAL PROJECT ID		20
----	----				----	JEFFERSON	438366-1-54-01		

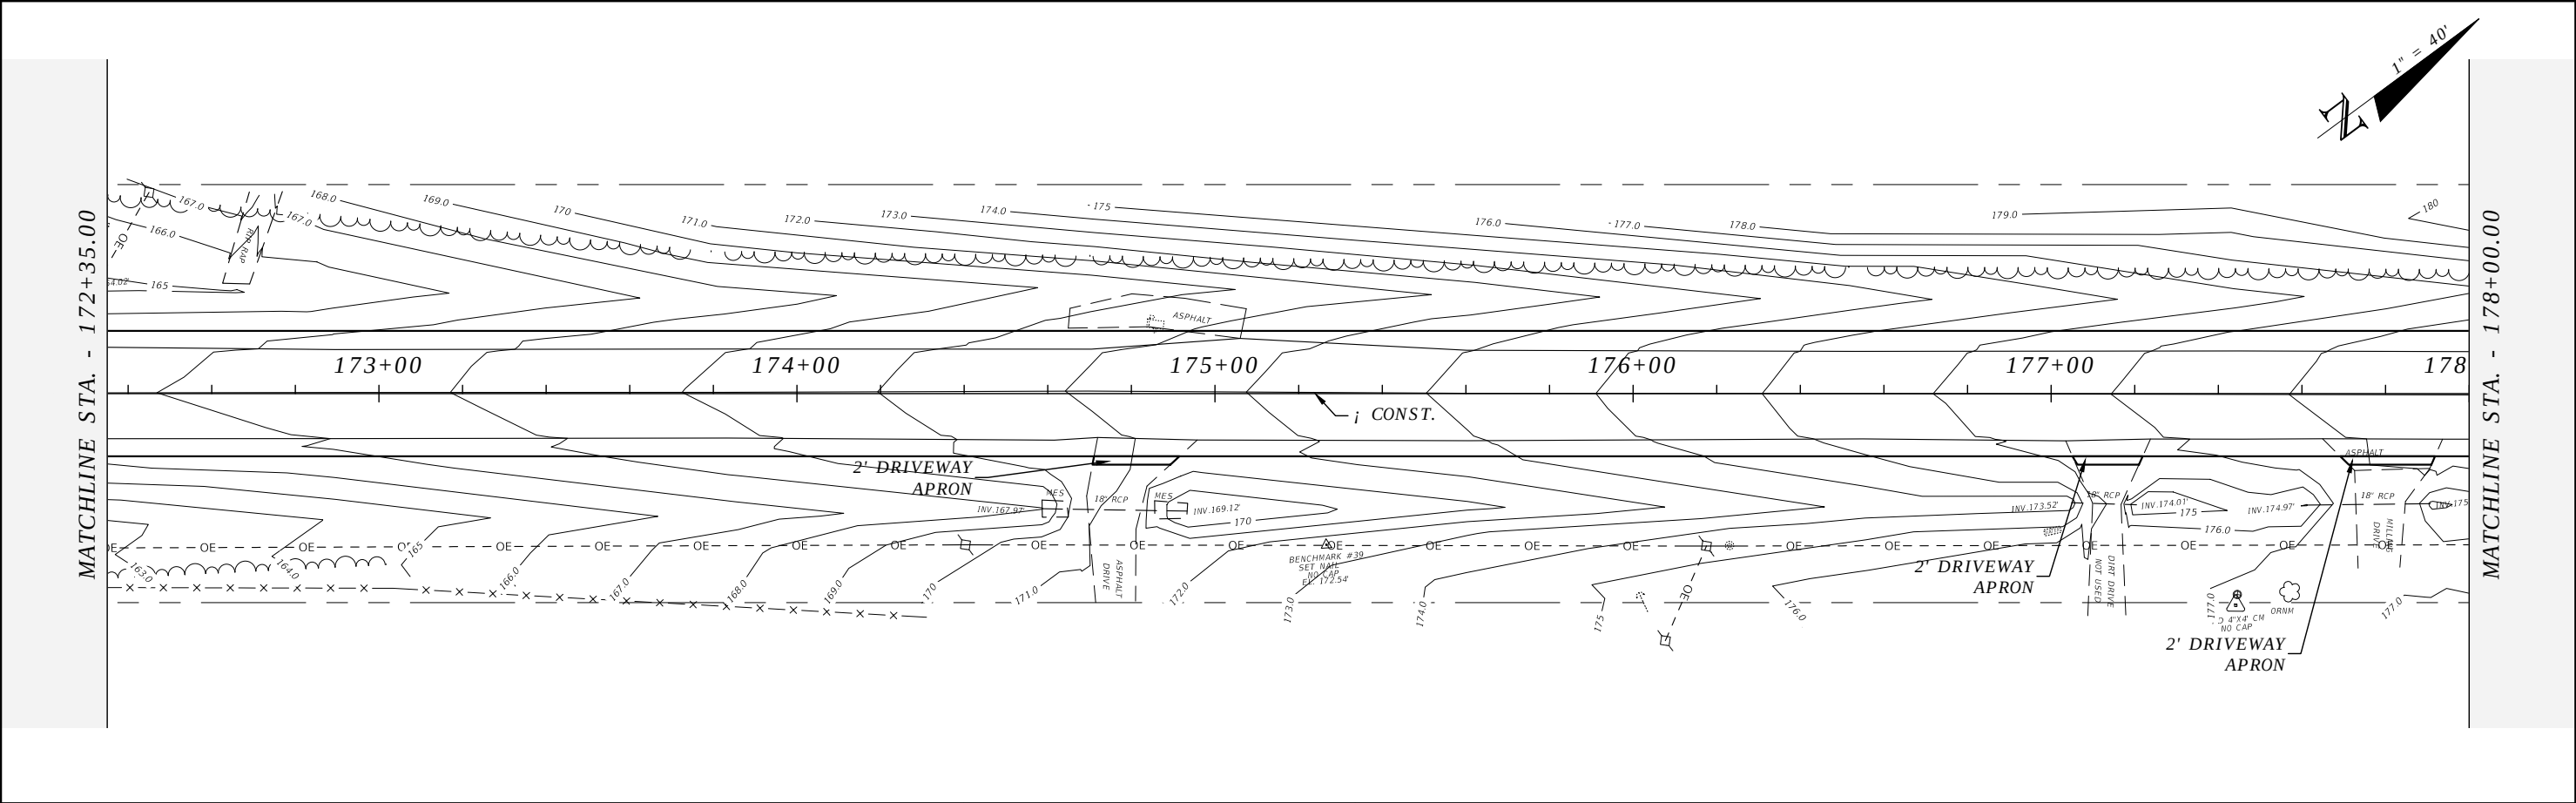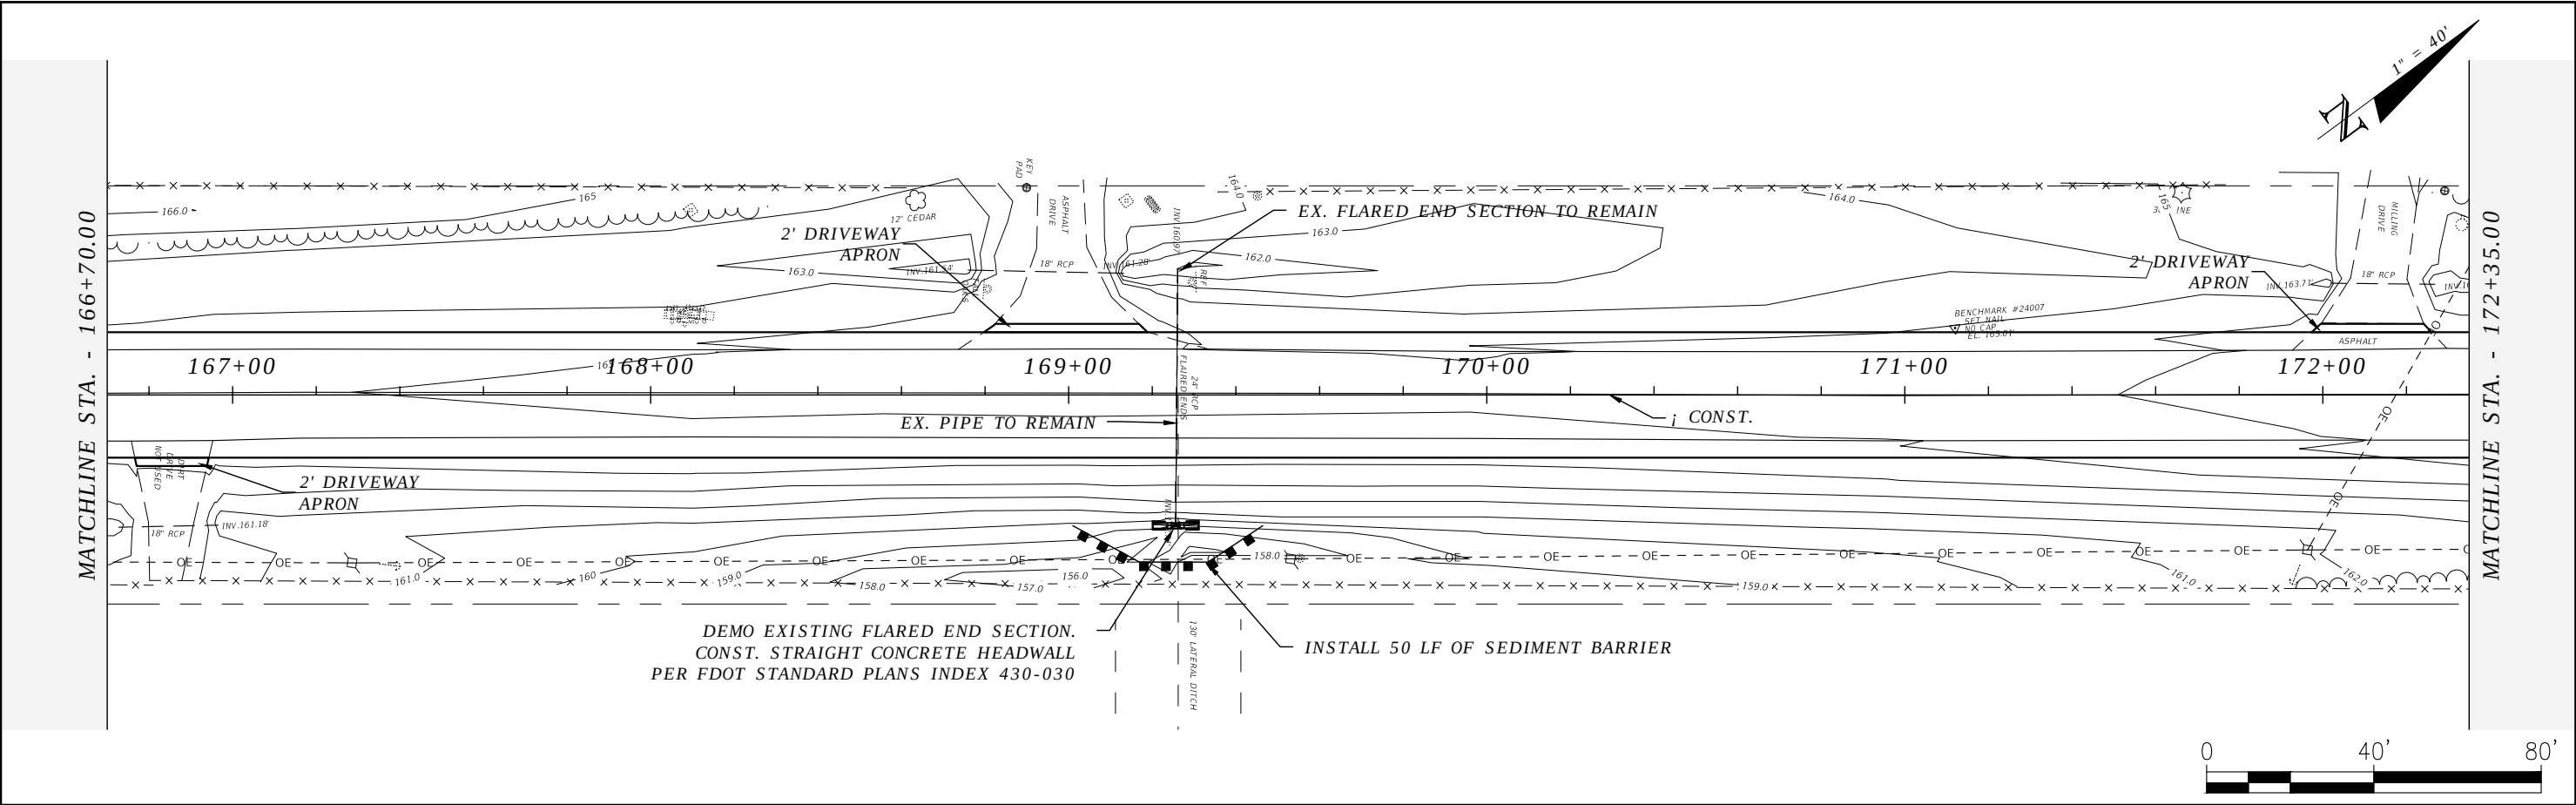



REVISIONS				ROBERT C. CESKA, P.E. P.E. LICENSE NUMBER 82288 DEWBERRY 101 N MONROE STREET, SUITE 710 TALLAHASSEE, FLORIDA 32301 CERTIFICATE OF AUTHORIZATION 00008794	WAUKEENAH HIGHWAY			PLAN VIEW	SHEET NO.
DATE	DESCRIPTION	DATE	DESCRIPTION		ROAD NO.	COUNTY	FINANCIAL PROJECT ID		21
----	----				----	JEFFERSON	438366-1-54-01		

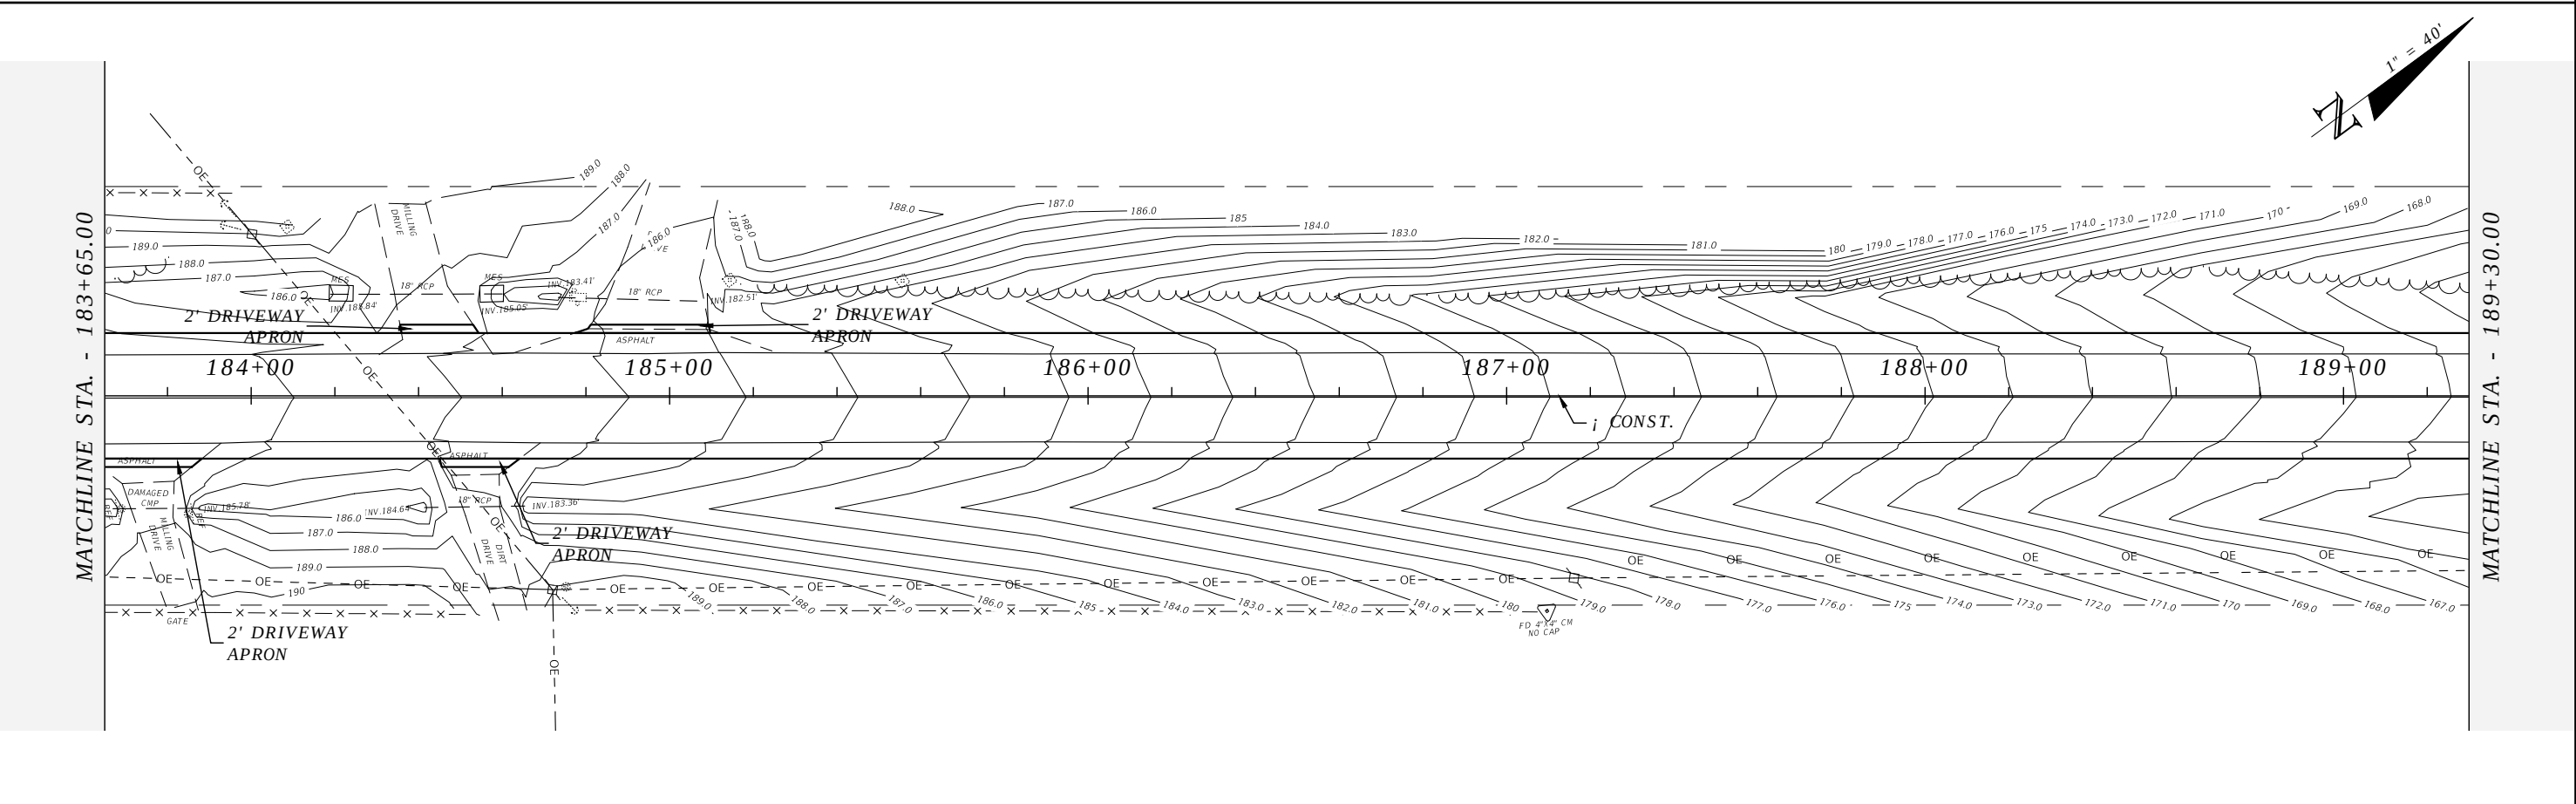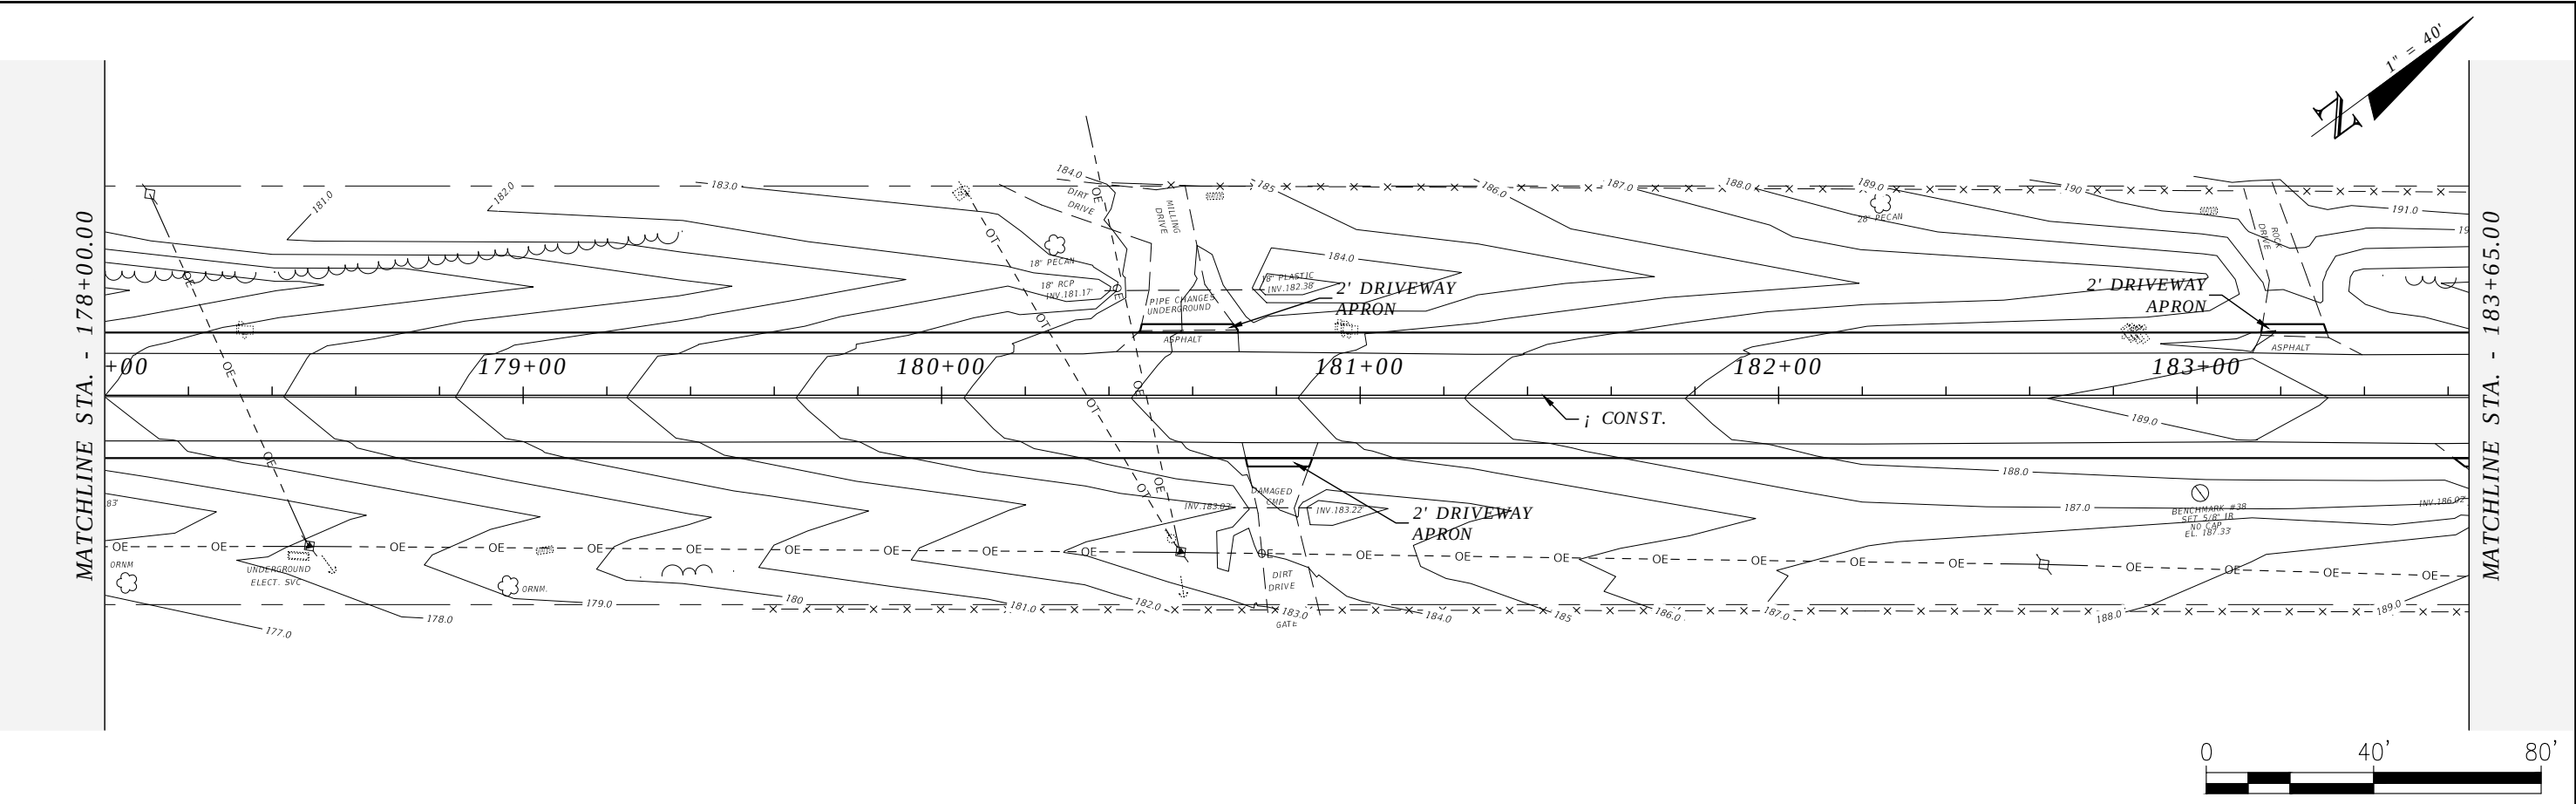



REVISIONS				ROBERT C. CESKA, P.E. P.E. LICENSE NUMBER 82288 DEWBERRY 101 N MONROE STREET, SUITE 710 TALLAHASSEE, FLORIDA 32301 CERTIFICATE OF AUTHORIZATION 00008794	WAUKEENAH HIGHWAY			PLAN VIEW	SHEET NO.
DATE	DESCRIPTION	DATE	DESCRIPTION		ROAD NO.	COUNTY	FINANCIAL PROJECT ID		
----	----				----	JEFFERSON	438366-1-54-01		
									22

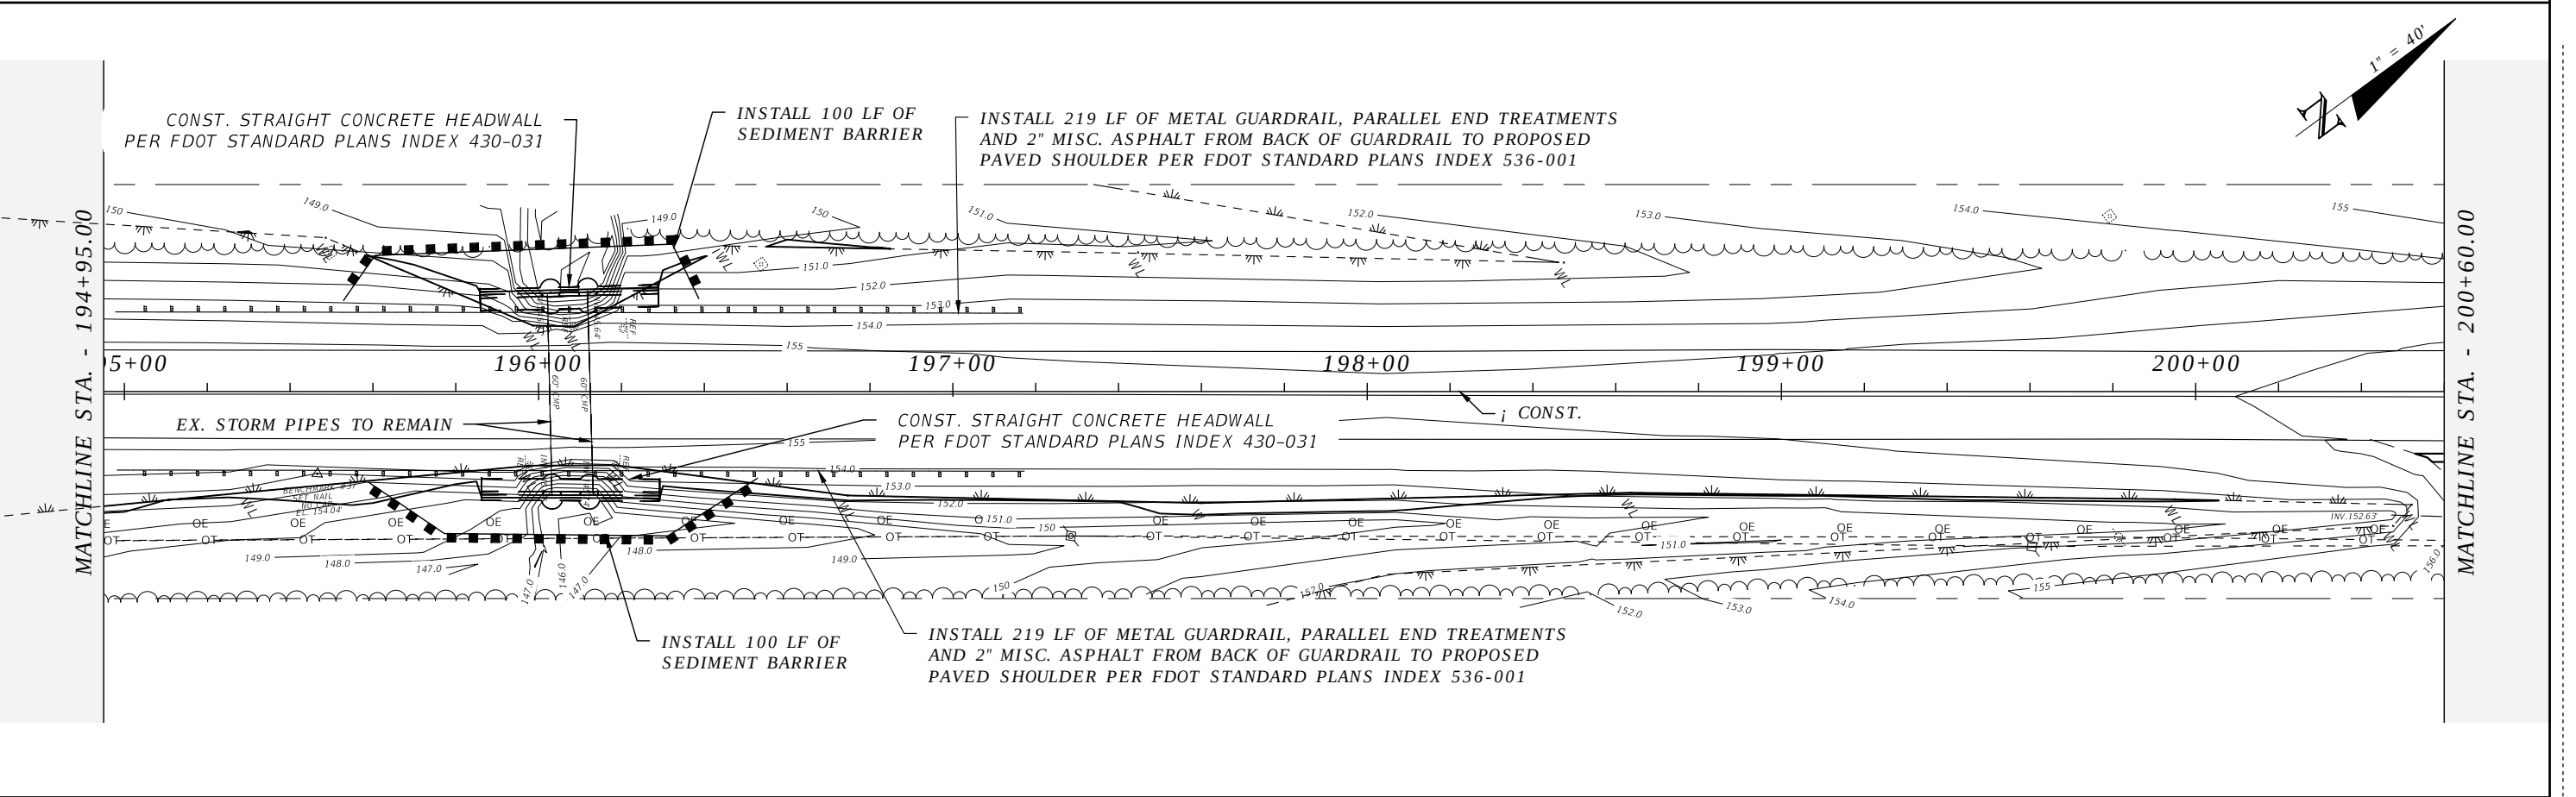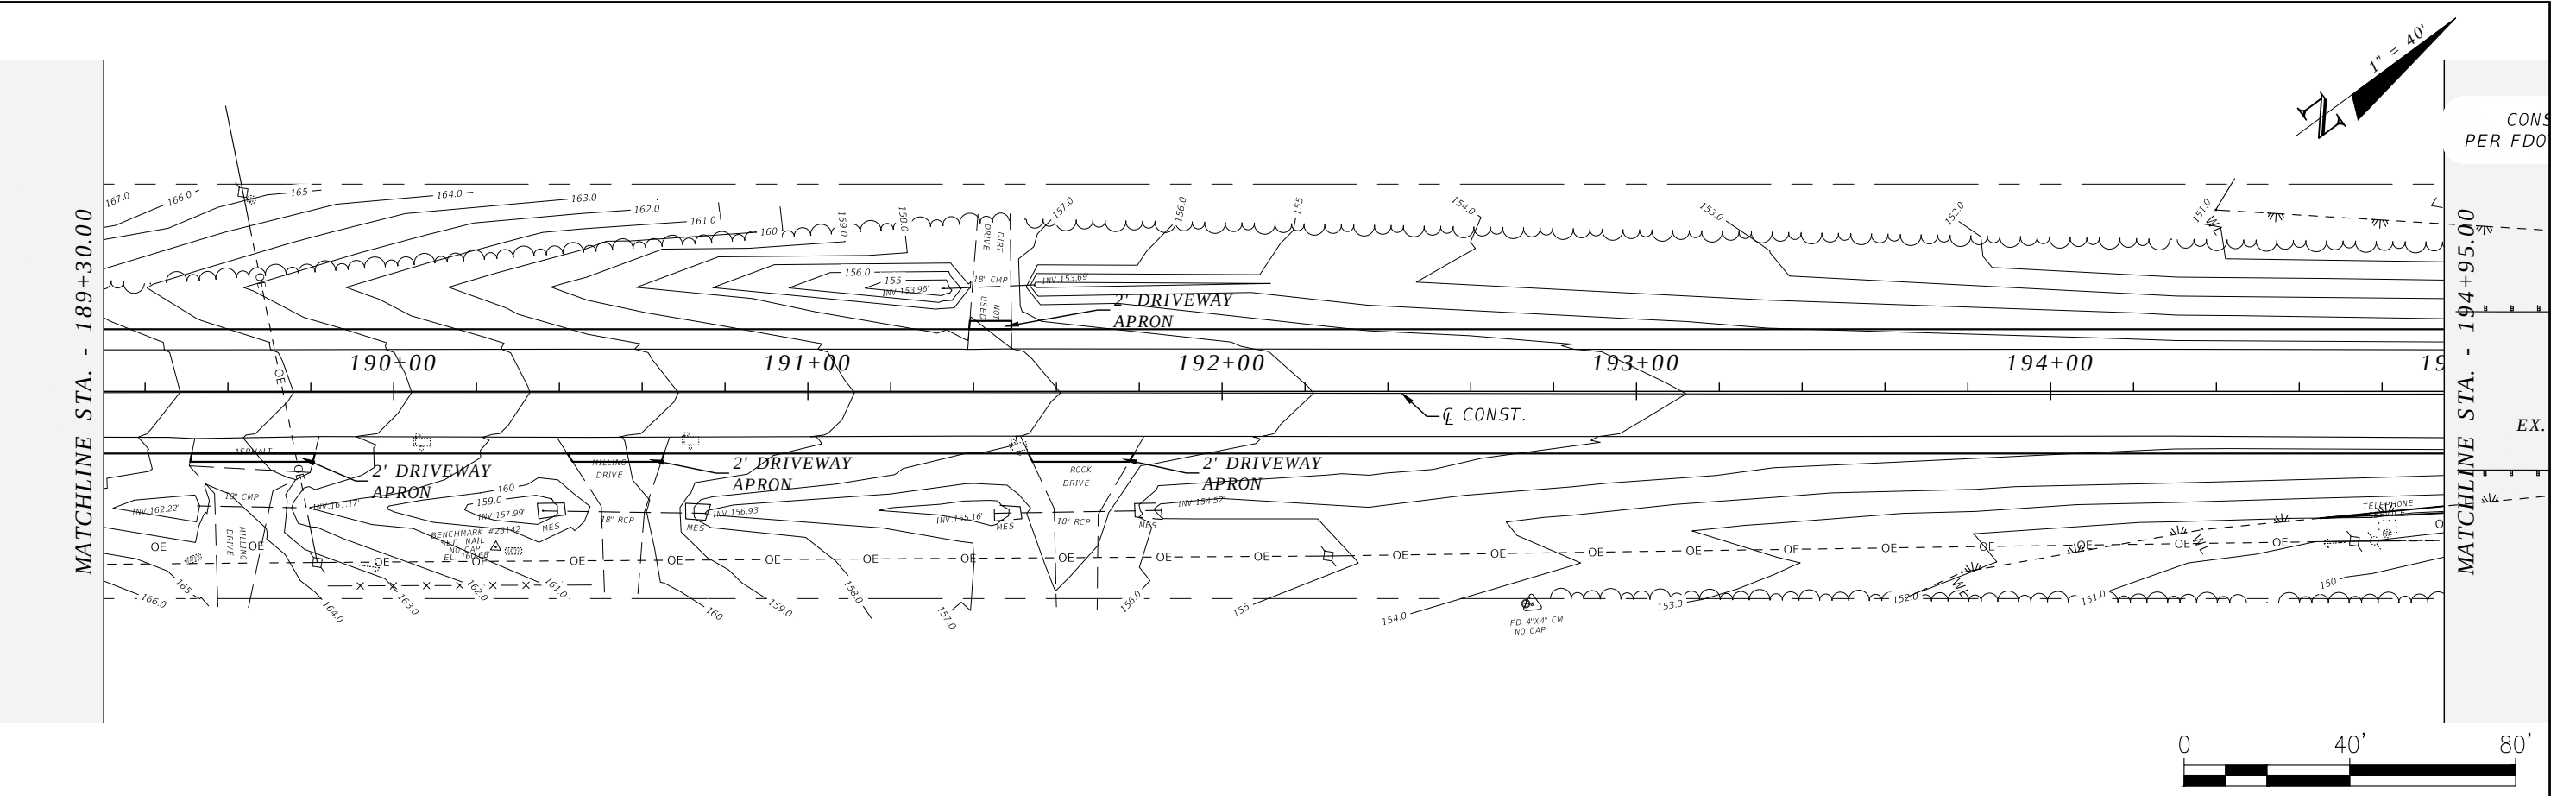



R E V I S I O N S				ROBERT C. CESKA, P.E. P.E. LICENSE NUMBER 82288 DEWBERRY 101 N MONROE STREET, SUITE 710 TALLAHASSEE, FLORIDA 32301 CERTIFICATE OF AUTHORIZATION 00008794	WAUKEENAH HIGHWAY			PLAN VIEW	SHEET NO.
DATE	DESCRIPTION	DATE	DESCRIPTION		ROAD NO.	COUNTY	FINANCIAL PROJECT ID		23
----	----				----	JEFFERSON	438366-1-54-01		

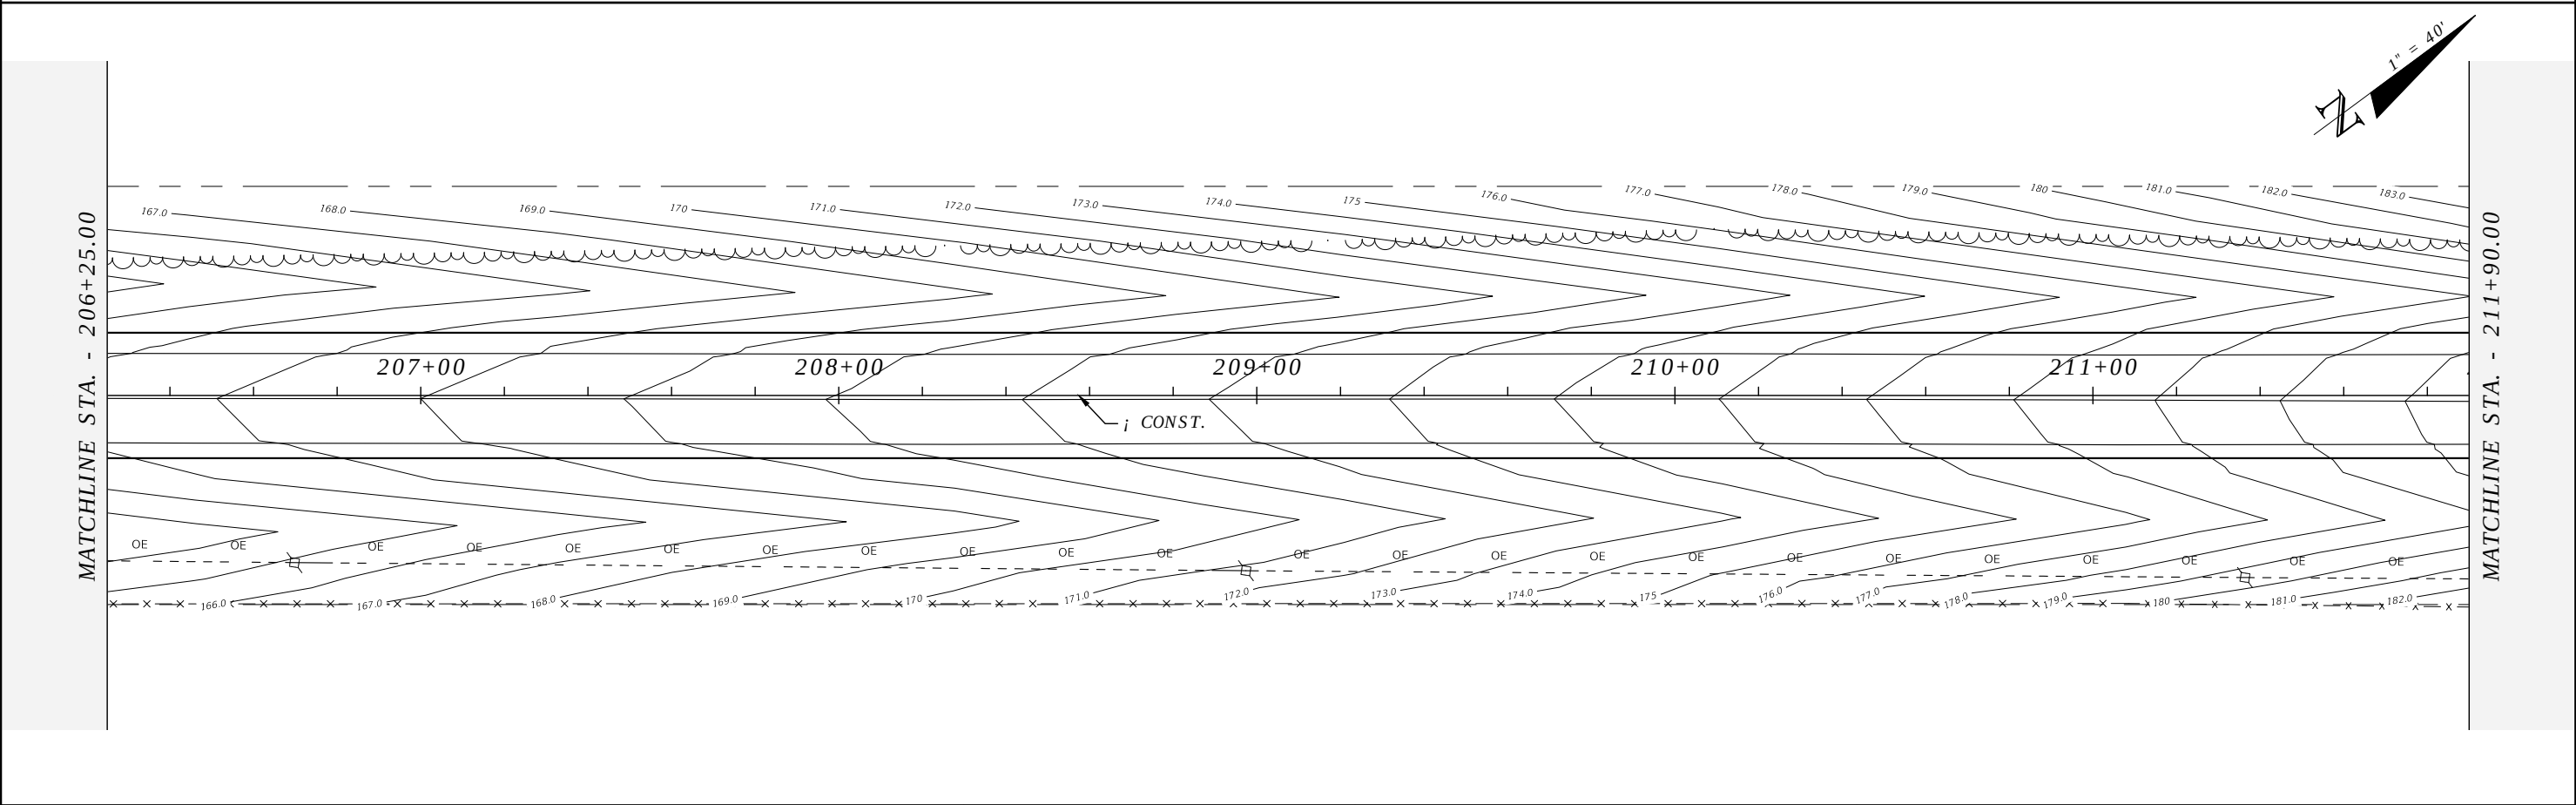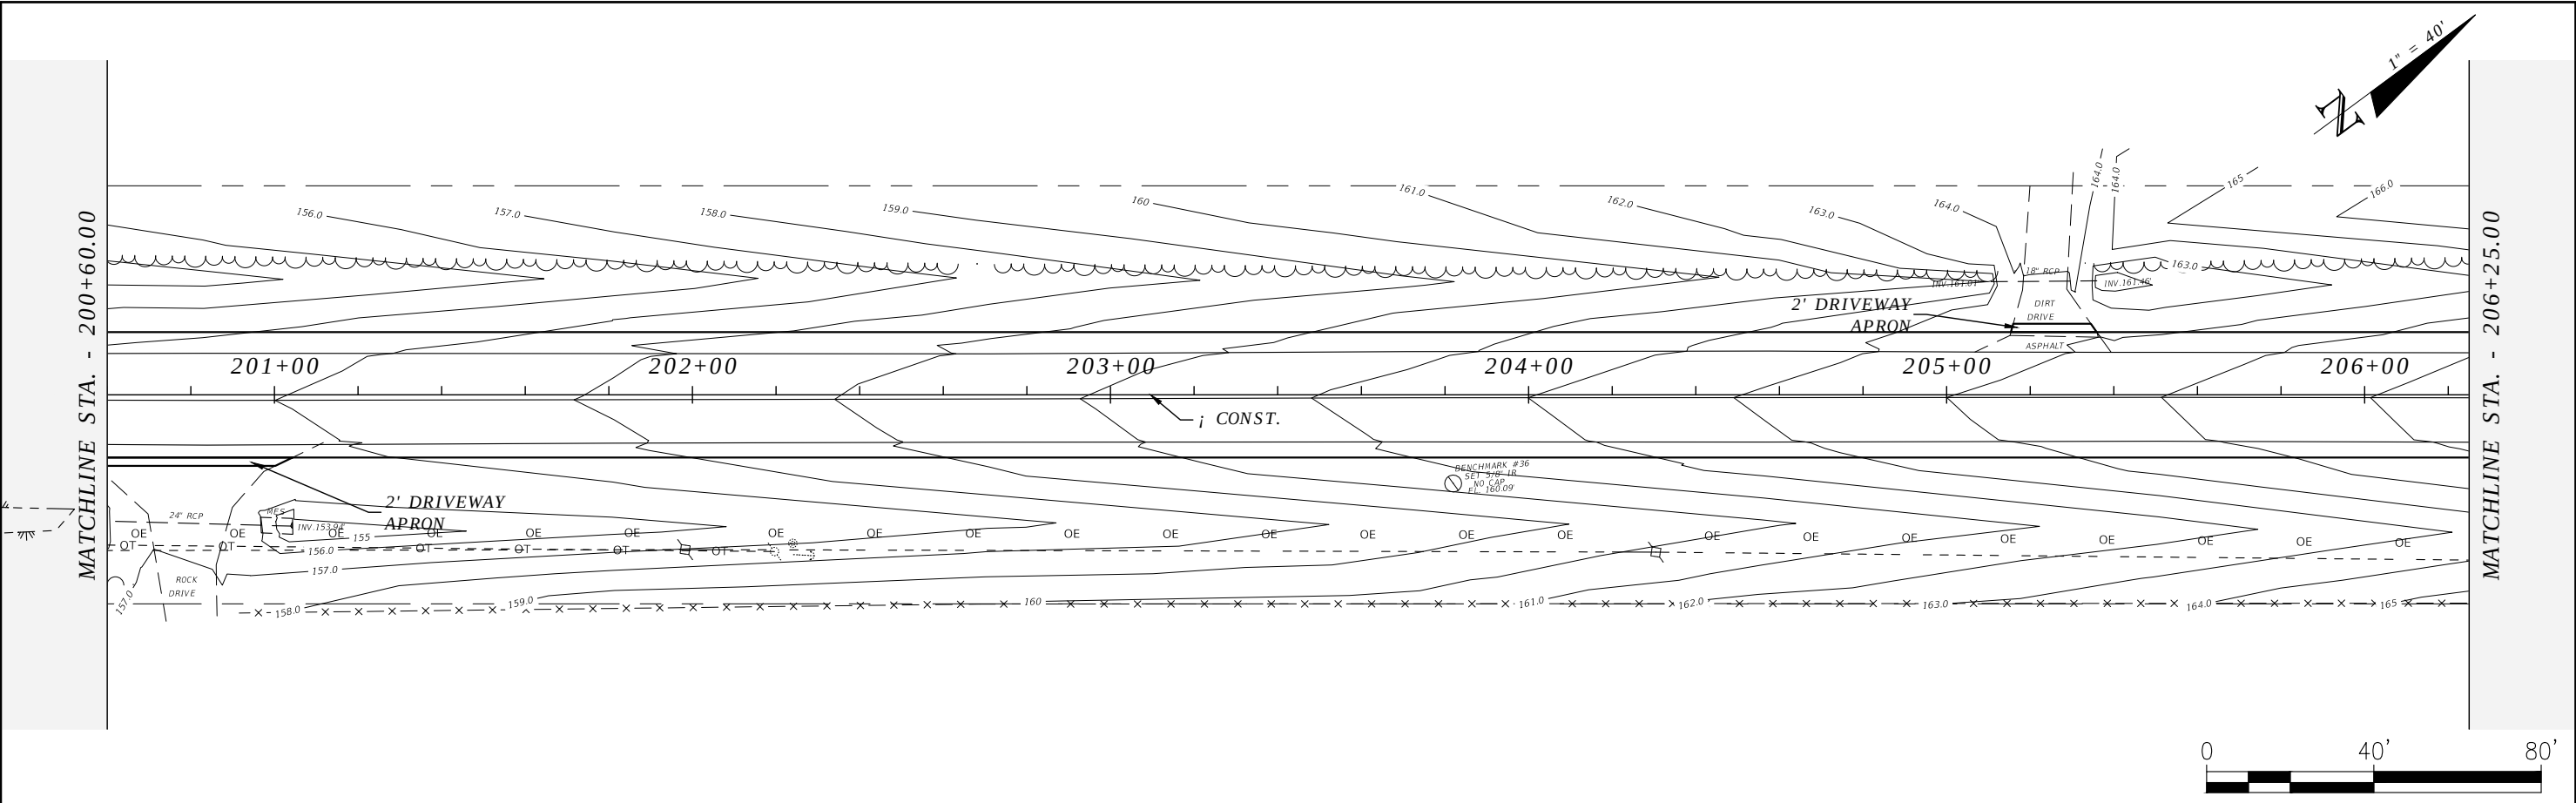



REVISIONS				ROBERT C. CESKA, P.E. P.E. LICENSE NUMBER 82288 DEWBERRY 101 N MONROE STREET, SUITE 710 TALLAHASSEE, FLORIDA 32301 CERTIFICATE OF AUTHORIZATION 00008794	WAUKEENAH HIGHWAY			PLAN VIEW	SHEET NO.
DATE	DESCRIPTION	DATE	DESCRIPTION		ROAD NO.	COUNTY	FINANCIAL PROJECT ID		24
----	----				----	JEFFERSON	438366-1-54-01		

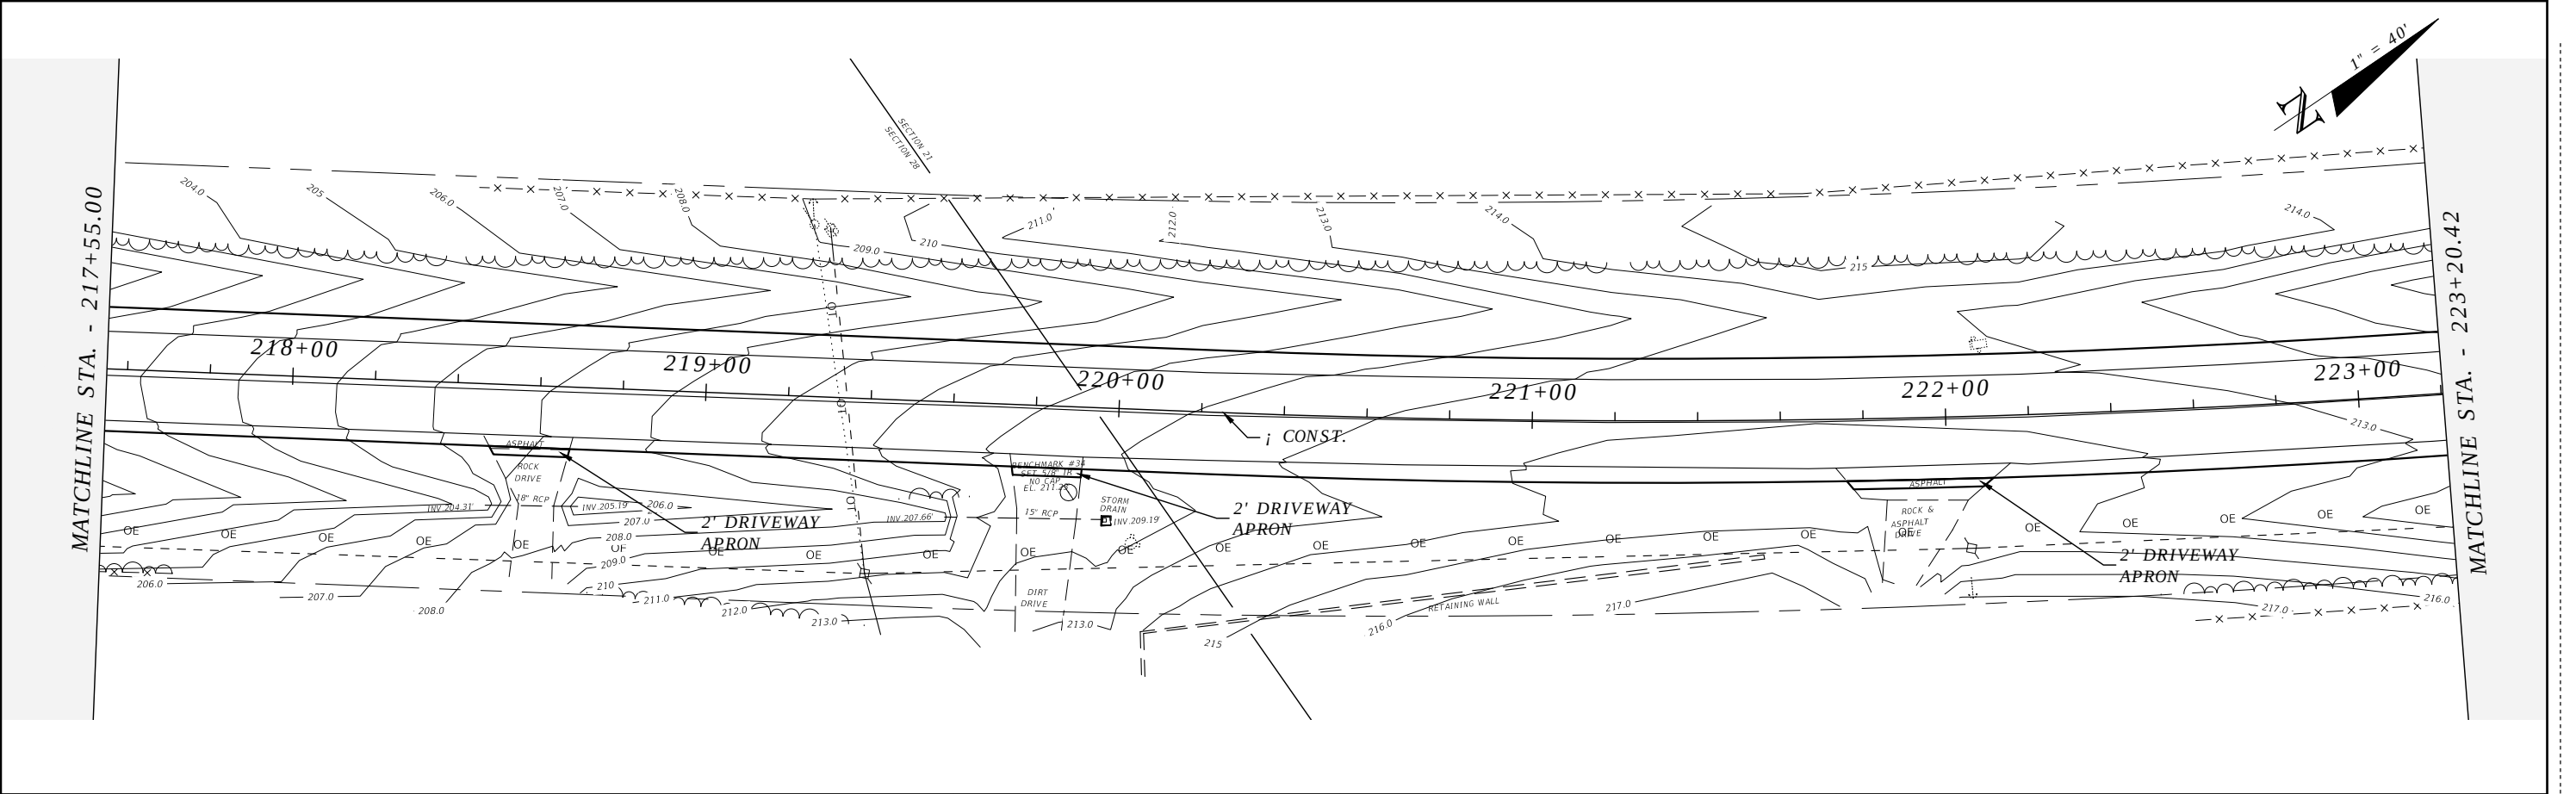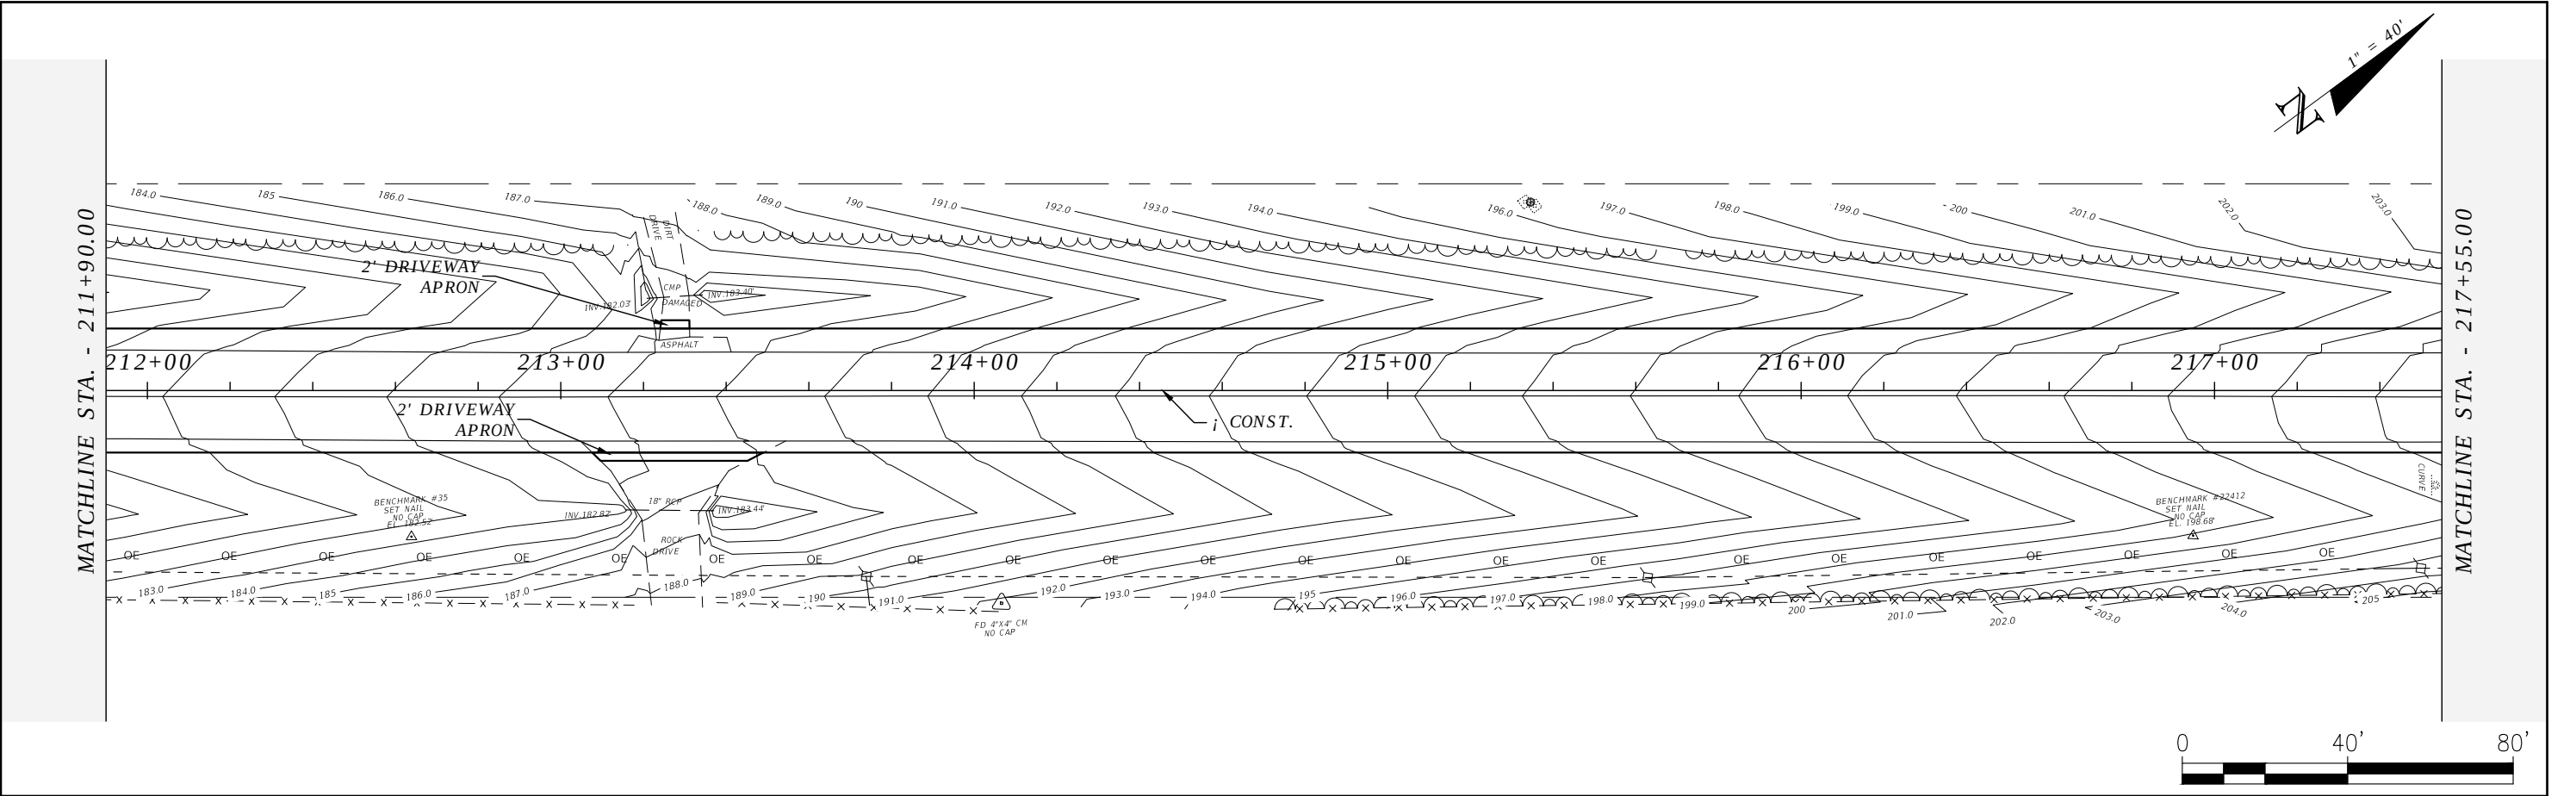



R E V I S I O N S				ROBERT C. CESKA, P.E. P.E. LICENSE NUMBER 82288 DEWBERRY 101 N MONROE STREET, SUITE 710 TALLAHASSEE, FLORIDA 32301 CERTIFICATE OF AUTHORIZATION 00008794	WAUKEENAH HIGHWAY			PLAN VIEW	SHEET NO.
DATE	DESCRIPTION	DATE	DESCRIPTION		ROAD NO.	COUNTY	FINANCIAL PROJECT ID		25
----	----				----	JEFFERSON	438366-1-54-01		

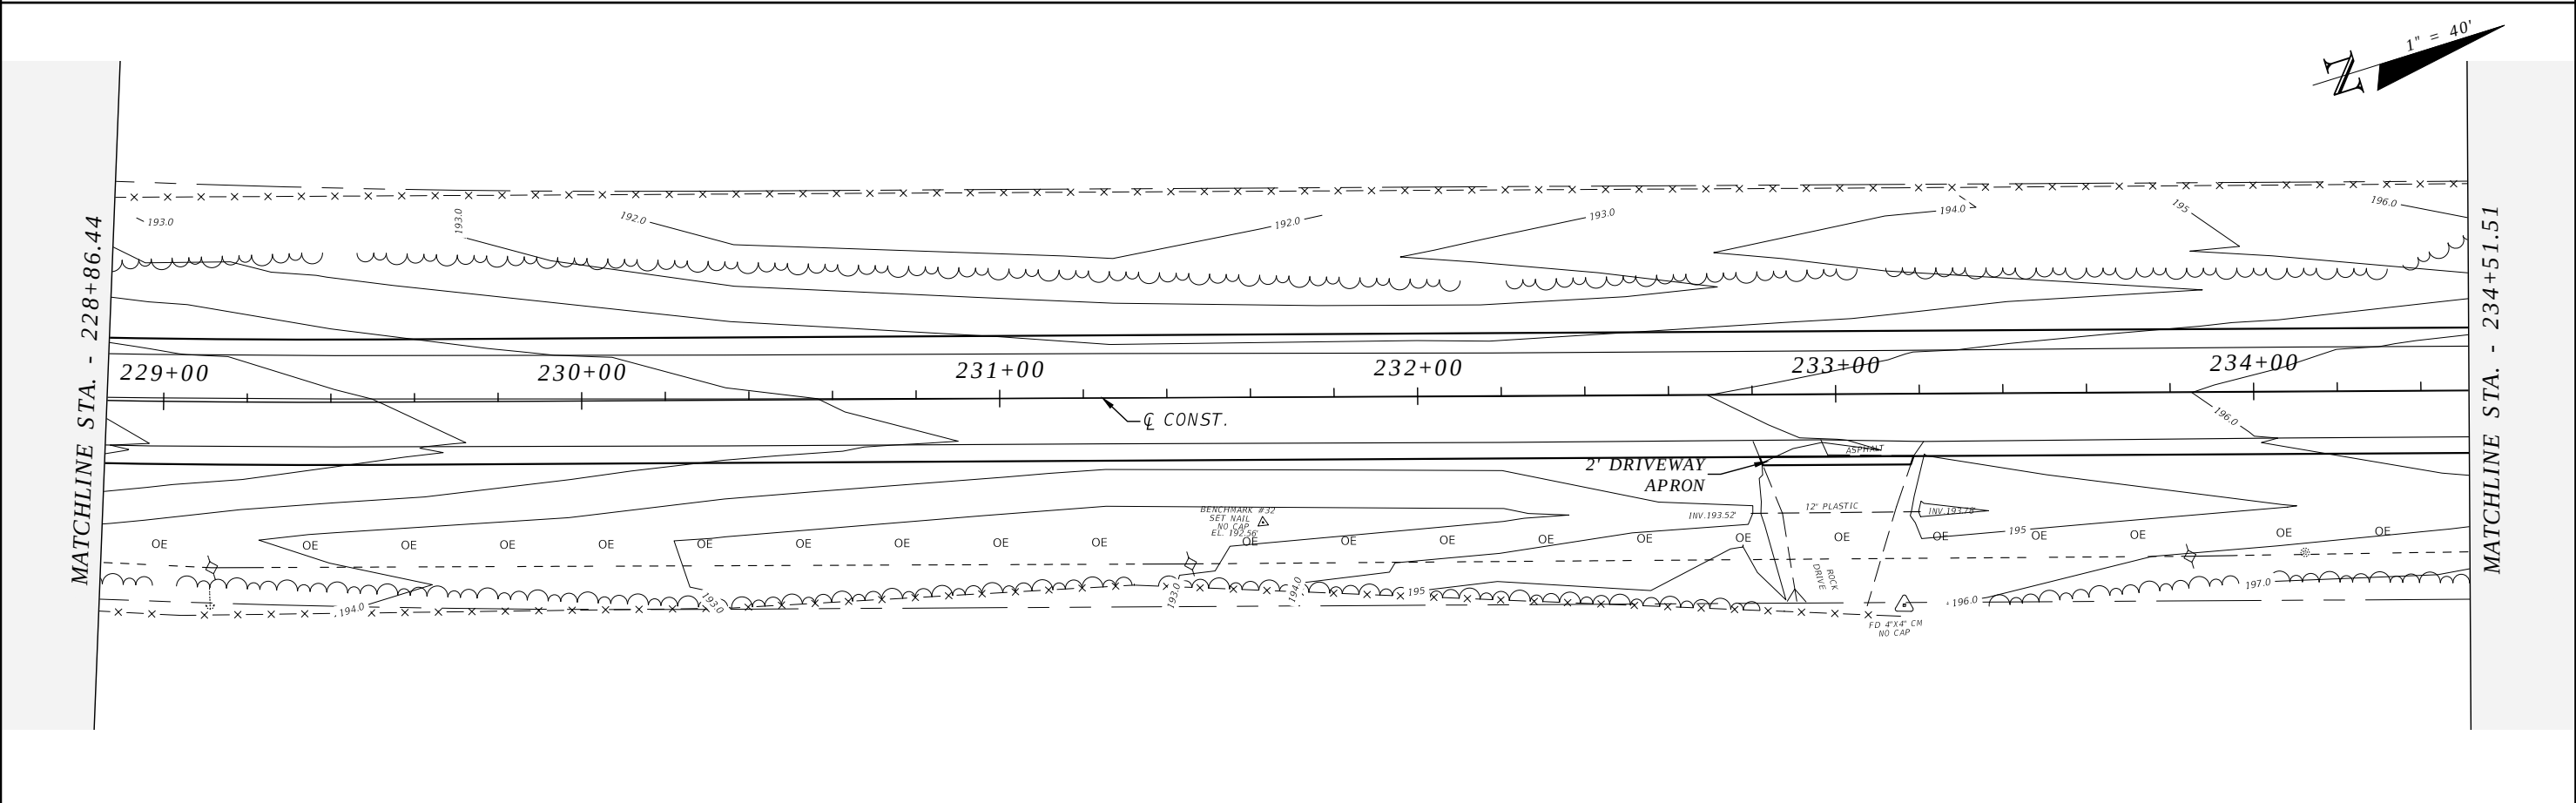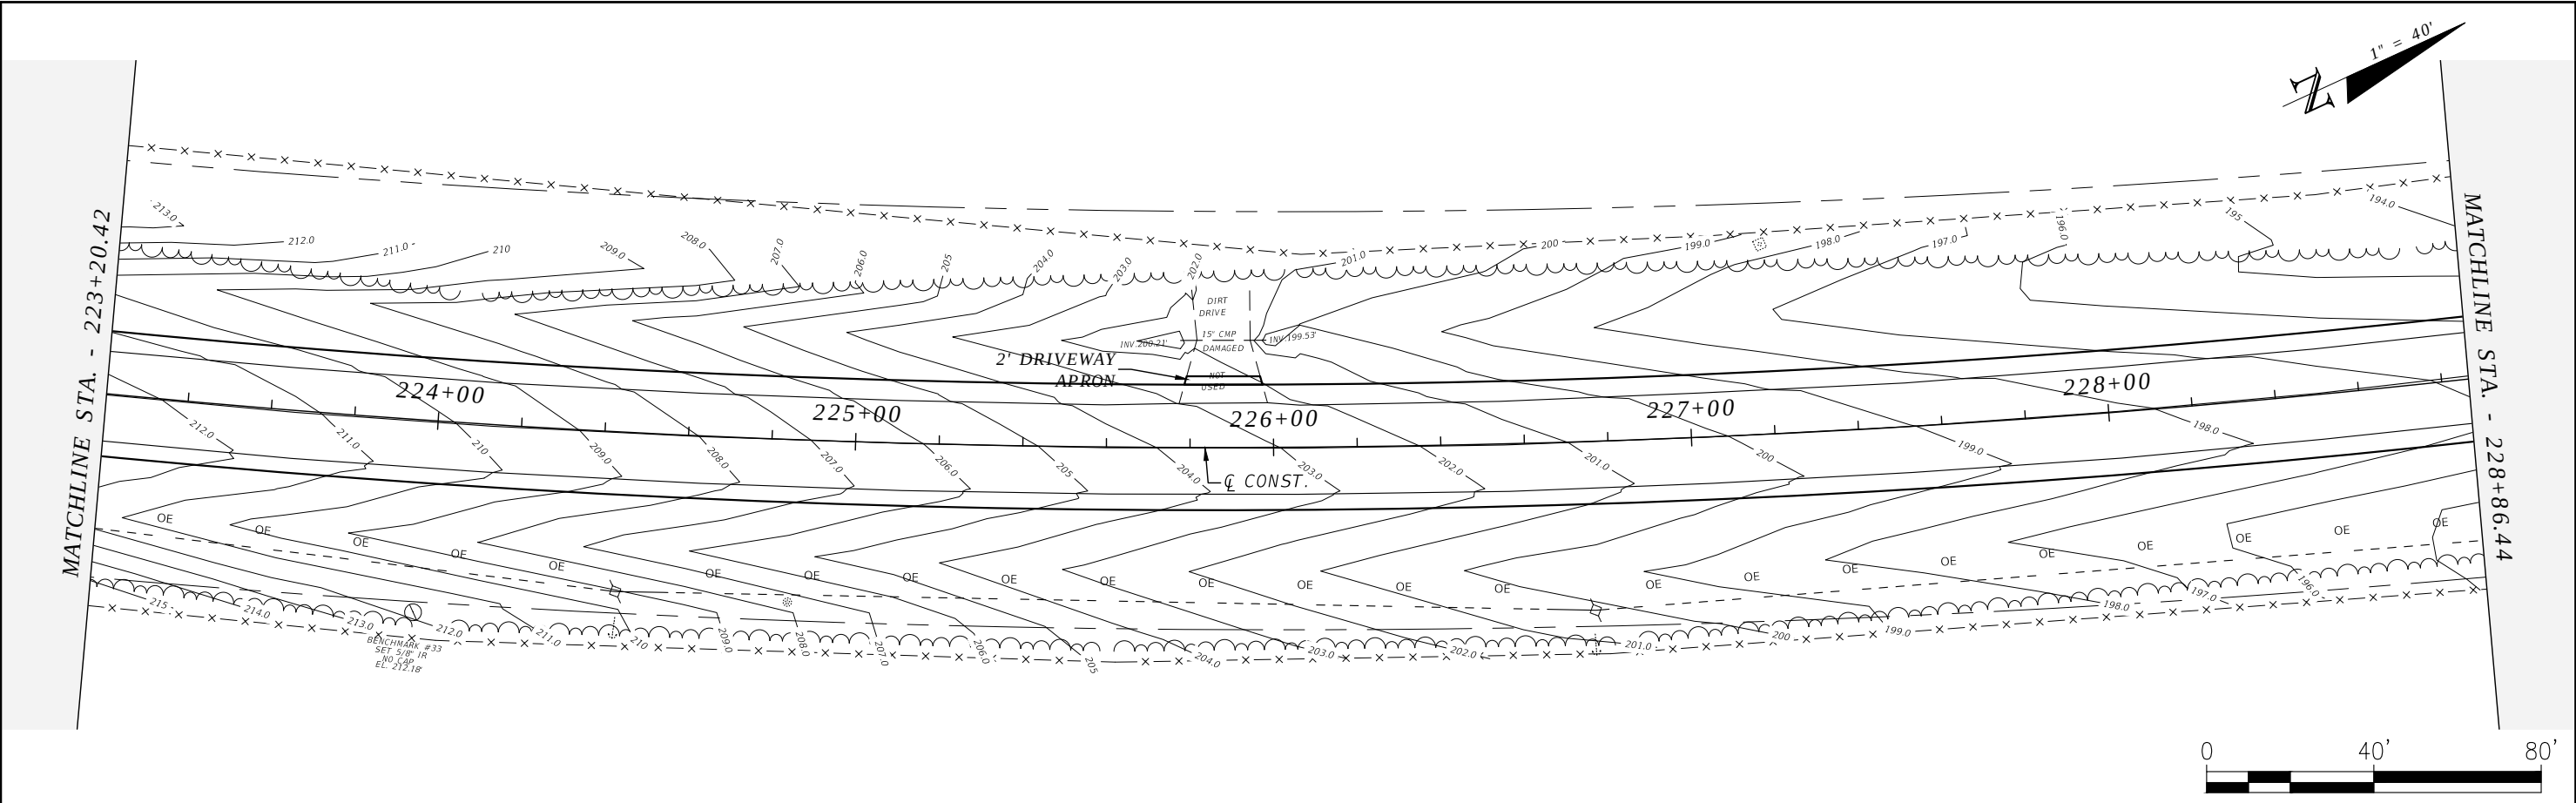



REVISIONS				ROBERT C. CESKA, P.E. P.E. LICENSE NUMBER 82288 DEWBERRY 101 N MONROE STREET, SUITE 710 TALLAHASSEE, FLORIDA 32301 CERTIFICATE OF AUTHORIZATION 00008794	WAUKEENAH HIGHWAY			PLAN VIEW	SHEET NO.
DATE	DESCRIPTION	DATE	DESCRIPTION		ROAD NO.	COUNTY	FINANCIAL PROJECT ID		
----	----				----	JEFFERSON	438366-1-54-01		26

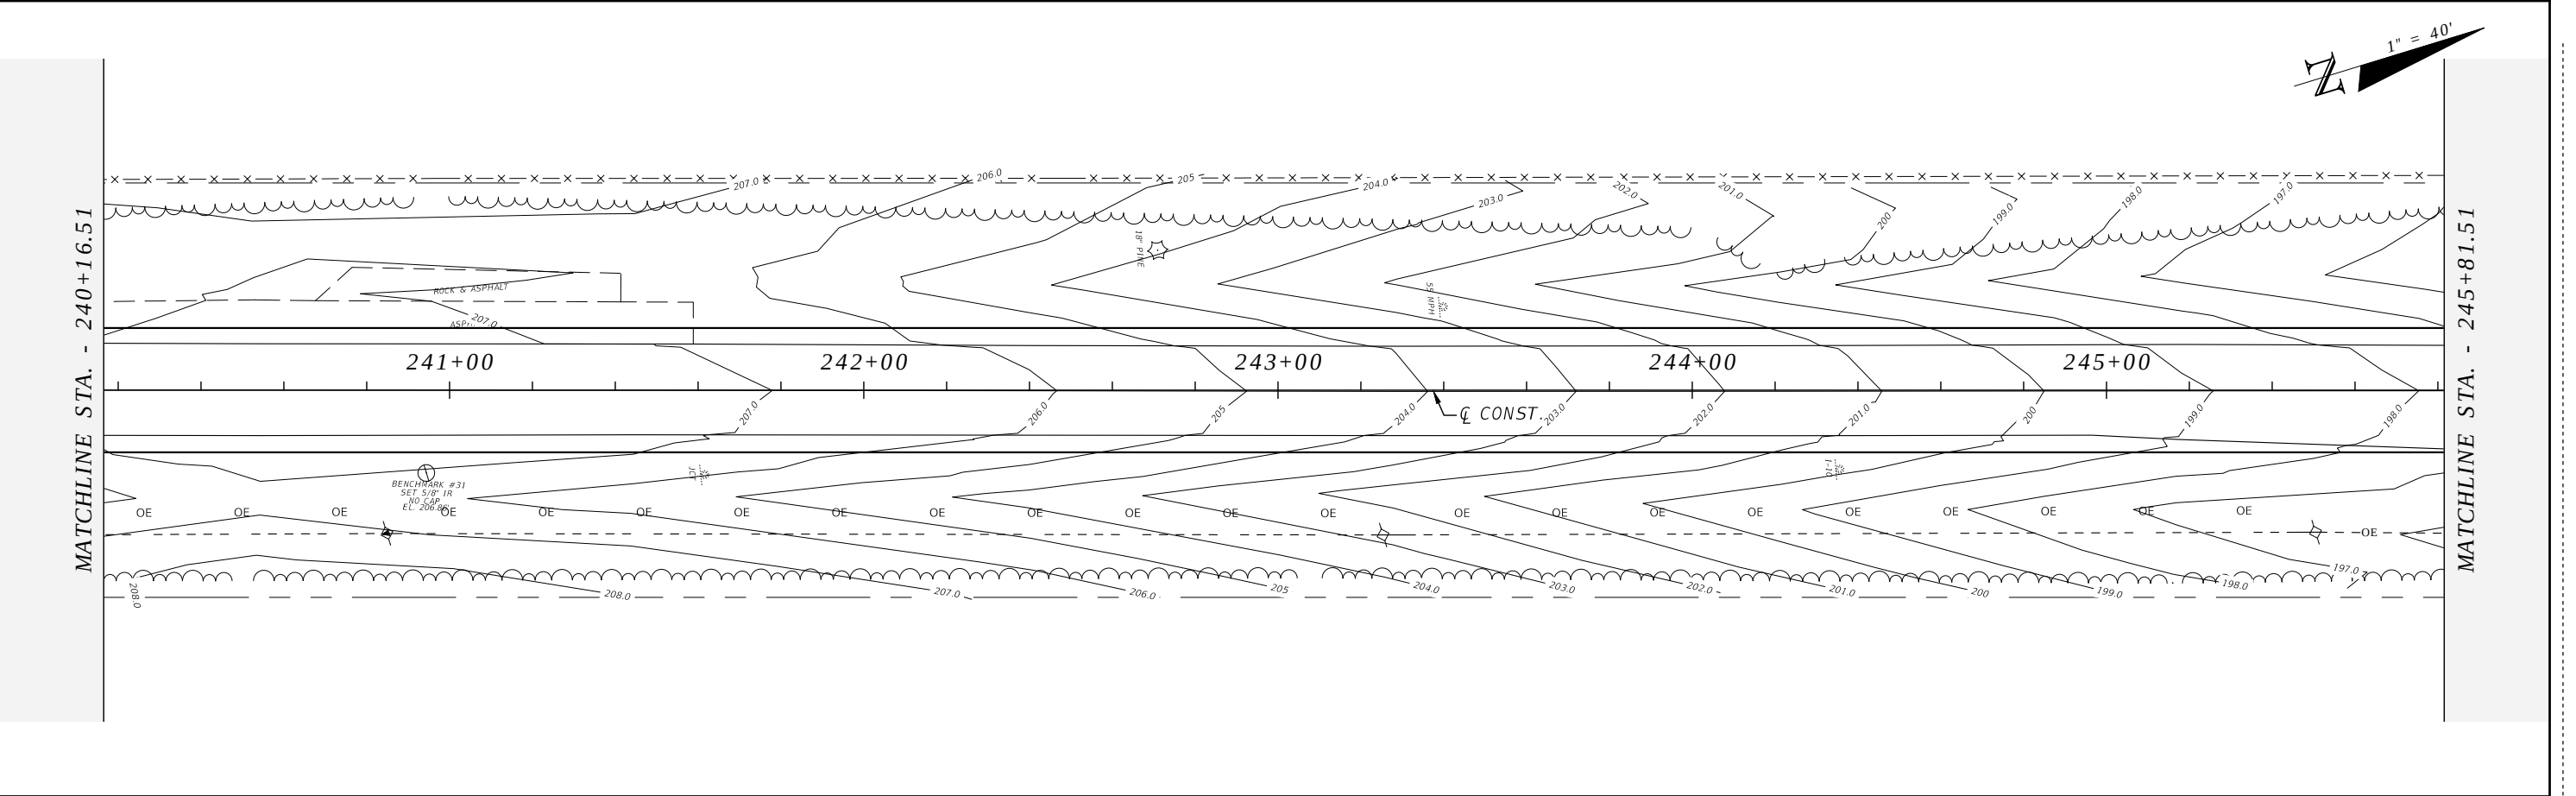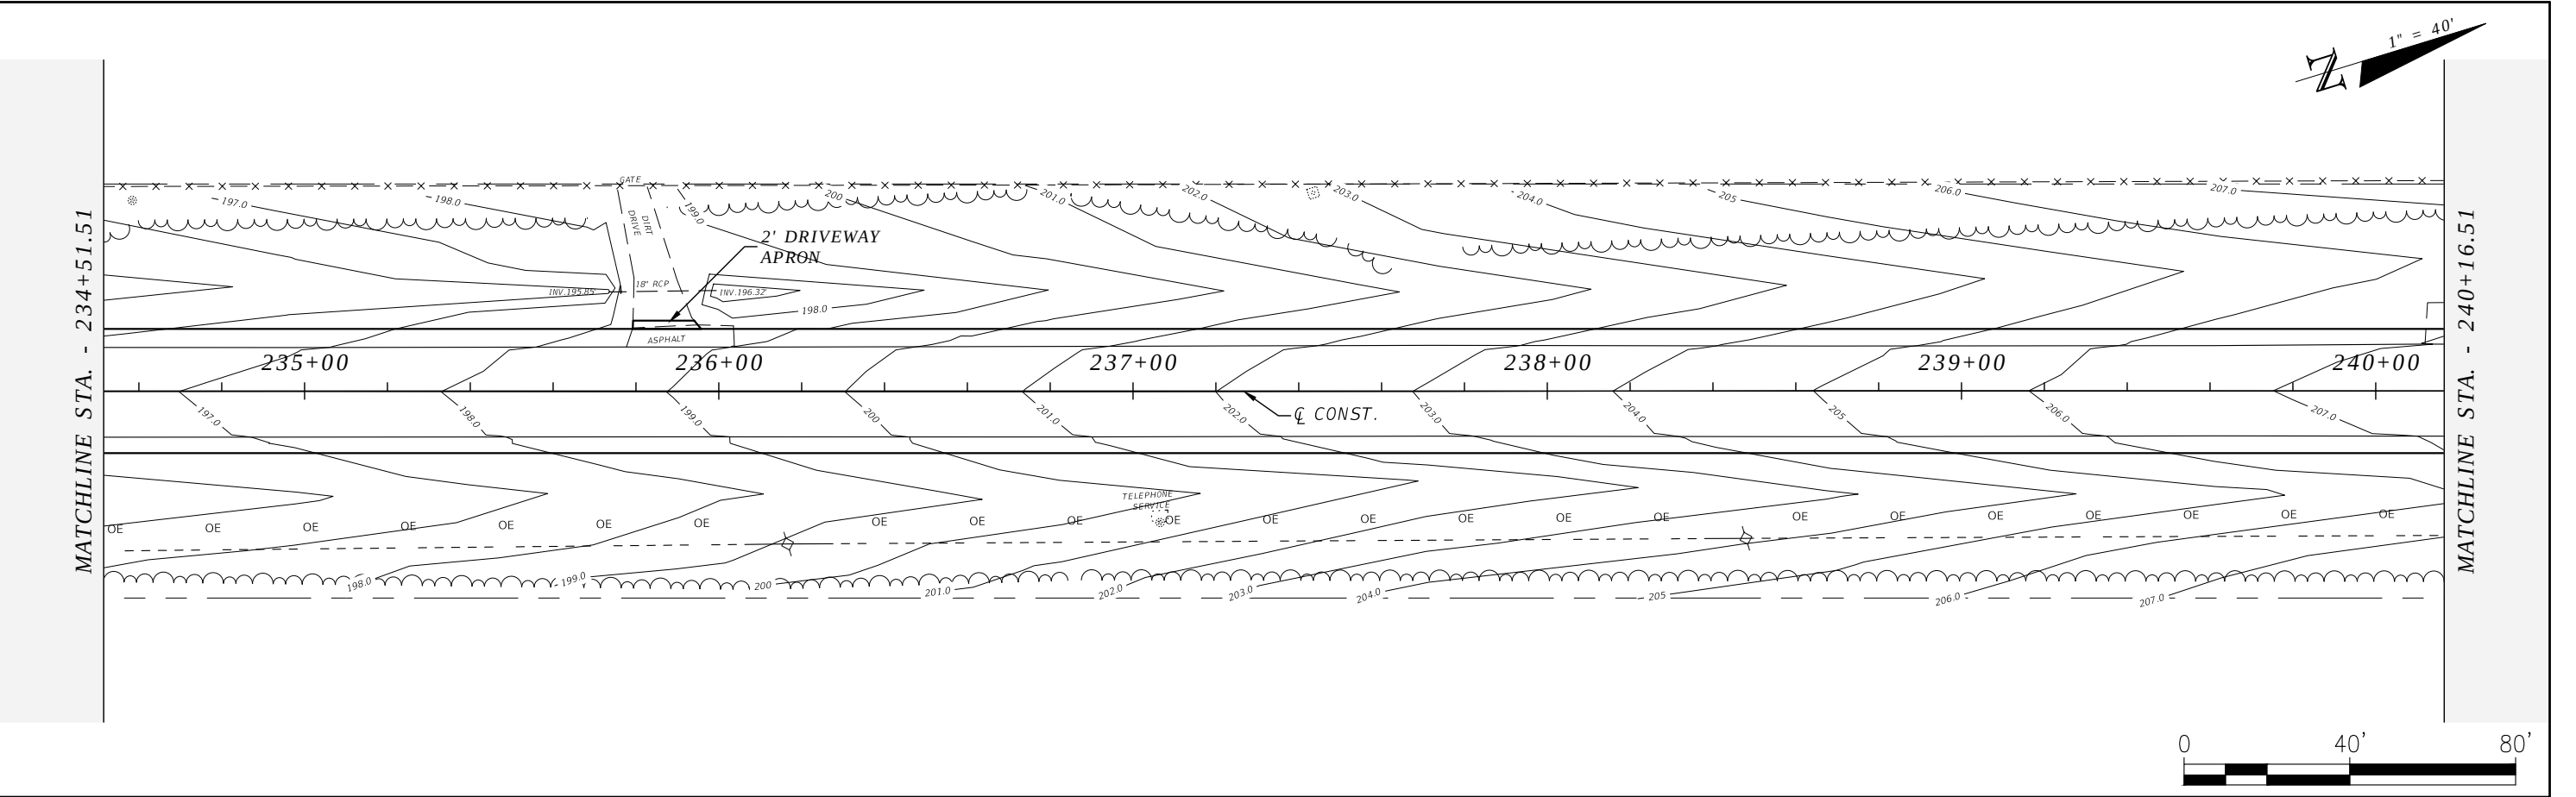



R E V I S I O N S				ROBERT C. CESKA, P.E. P.E. LICENSE NUMBER 82288 DEWBERRY 101 N MONROE STREET, SUITE 710 TALLAHASSEE, FLORIDA 32301 CERTIFICATE OF AUTHORIZATION 00008794	WAUKEENAH HIGHWAY			PLAN VIEW	SHEET NO.
DATE	DESCRIPTION	DATE	DESCRIPTION		ROAD NO.	COUNTY	FINANCIAL PROJECT ID		27
----	----				----	JEFFERSON	438366-1-54-01		

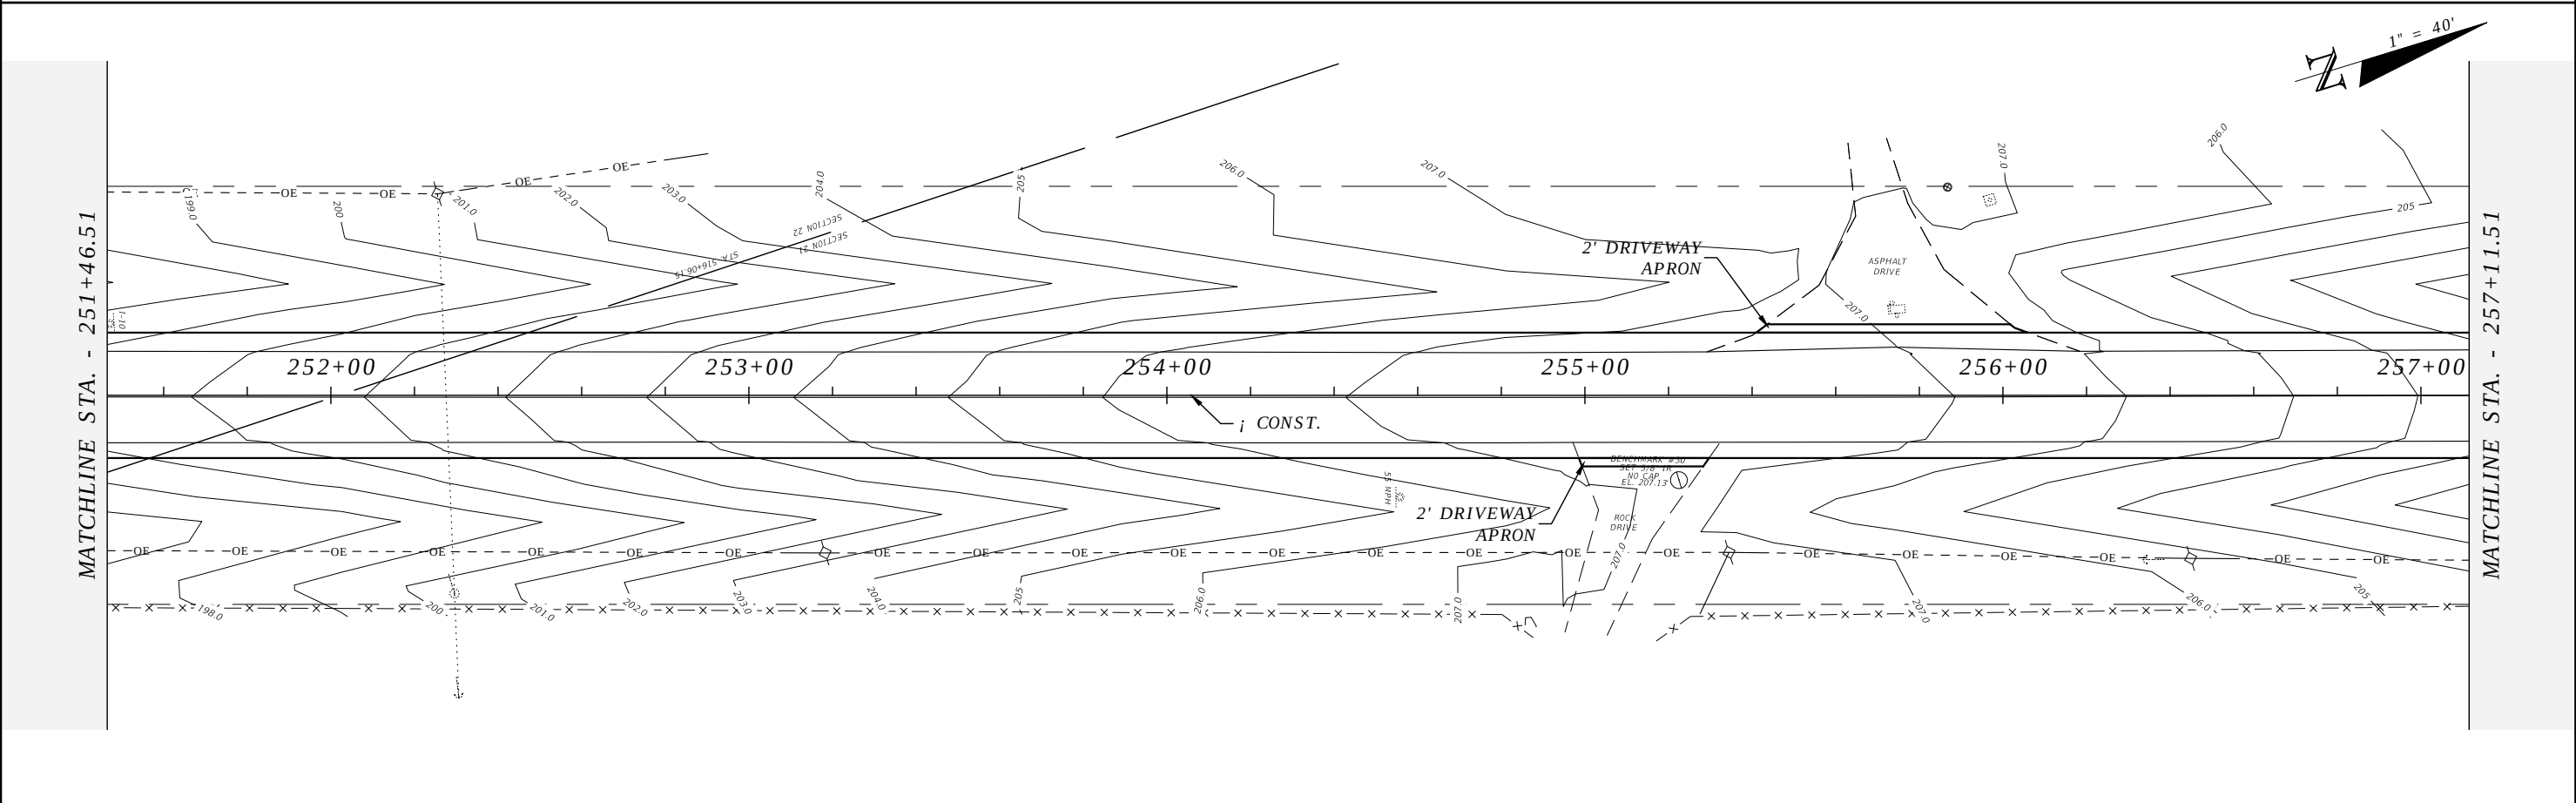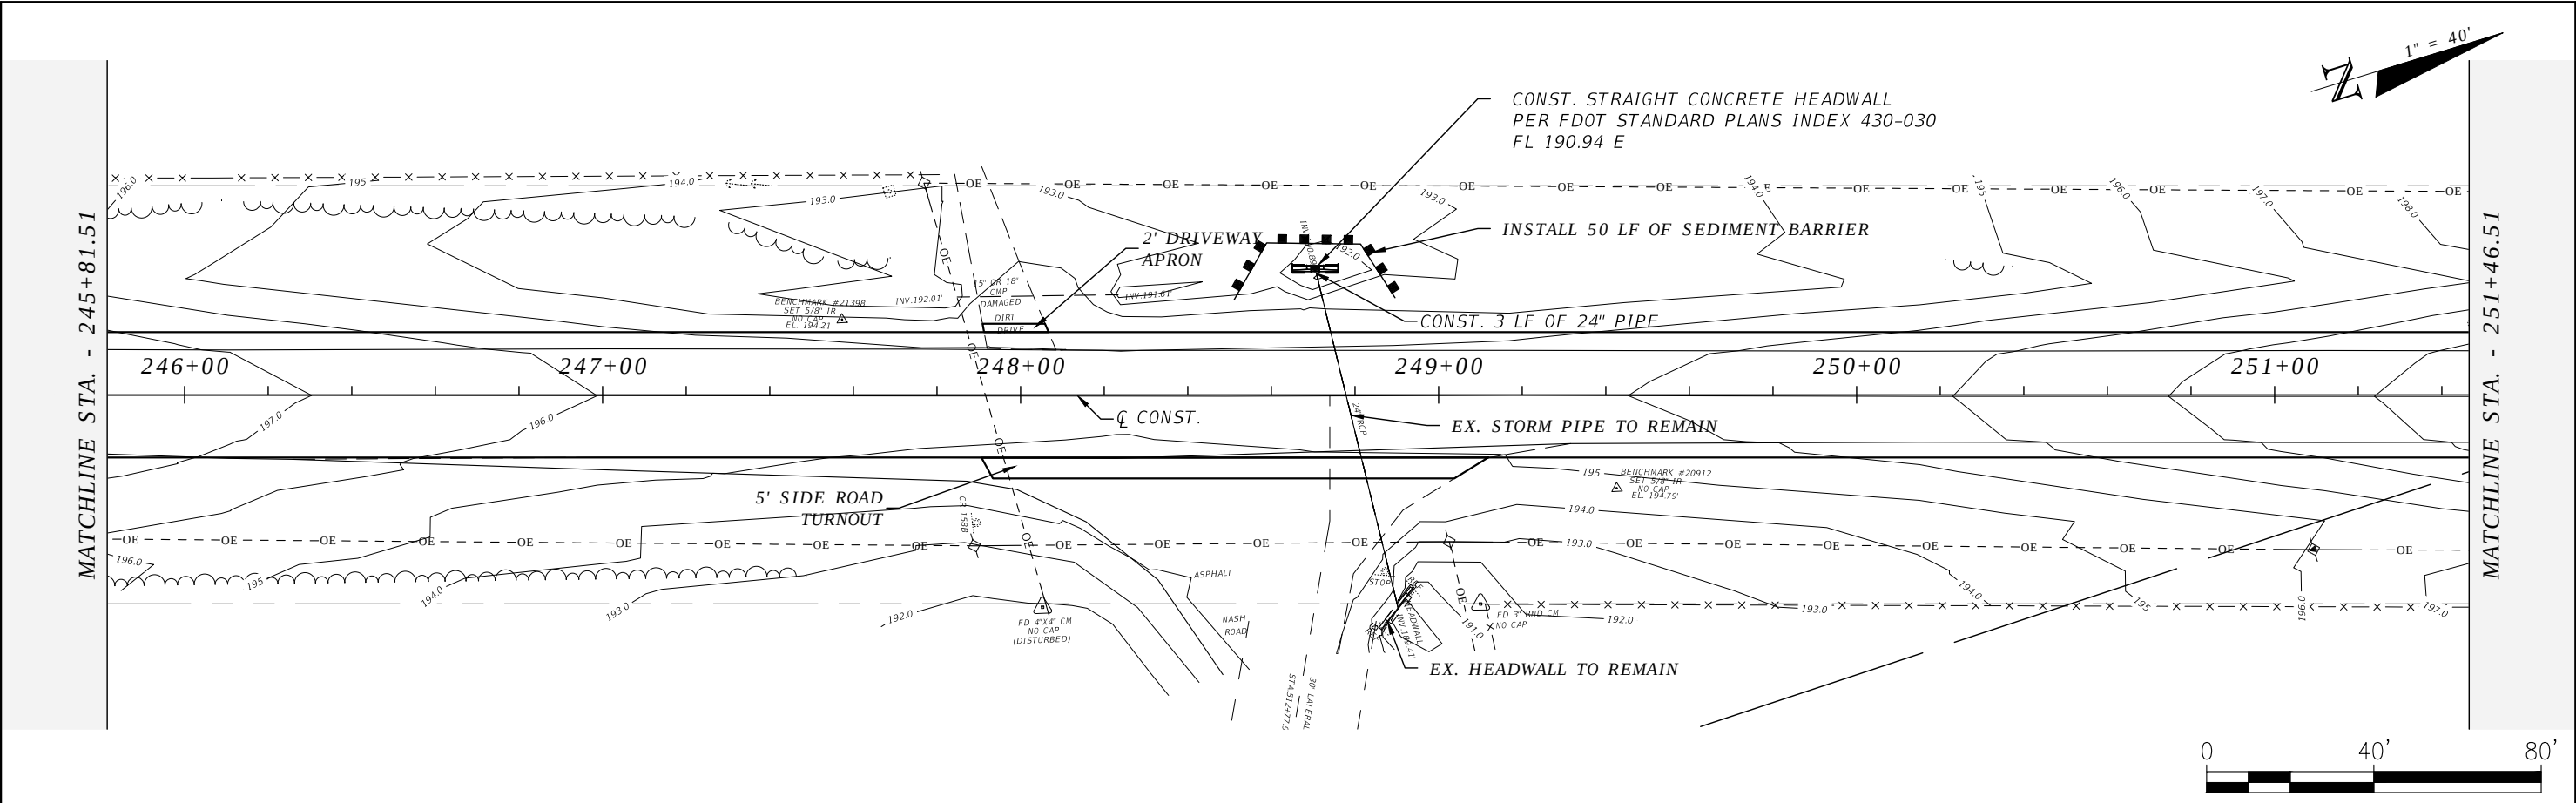



R E V I S I O N S				ROBERT C. CESKA, P.E. P.E. LICENSE NUMBER 82288 DEWBERRY 101 N MONROE STREET, SUITE 710 TALLAHASSEE, FLORIDA 32301 CERTIFICATE OF AUTHORIZATION 00008794	WAUKEENAH HIGHWAY			PLAN VIEW	SHEET NO.
DATE	DESCRIPTION	DATE	DESCRIPTION		ROAD NO.	COUNTY	FINANCIAL PROJECT ID		28
----	----				----	JEFFERSON	438366-1-54-01		

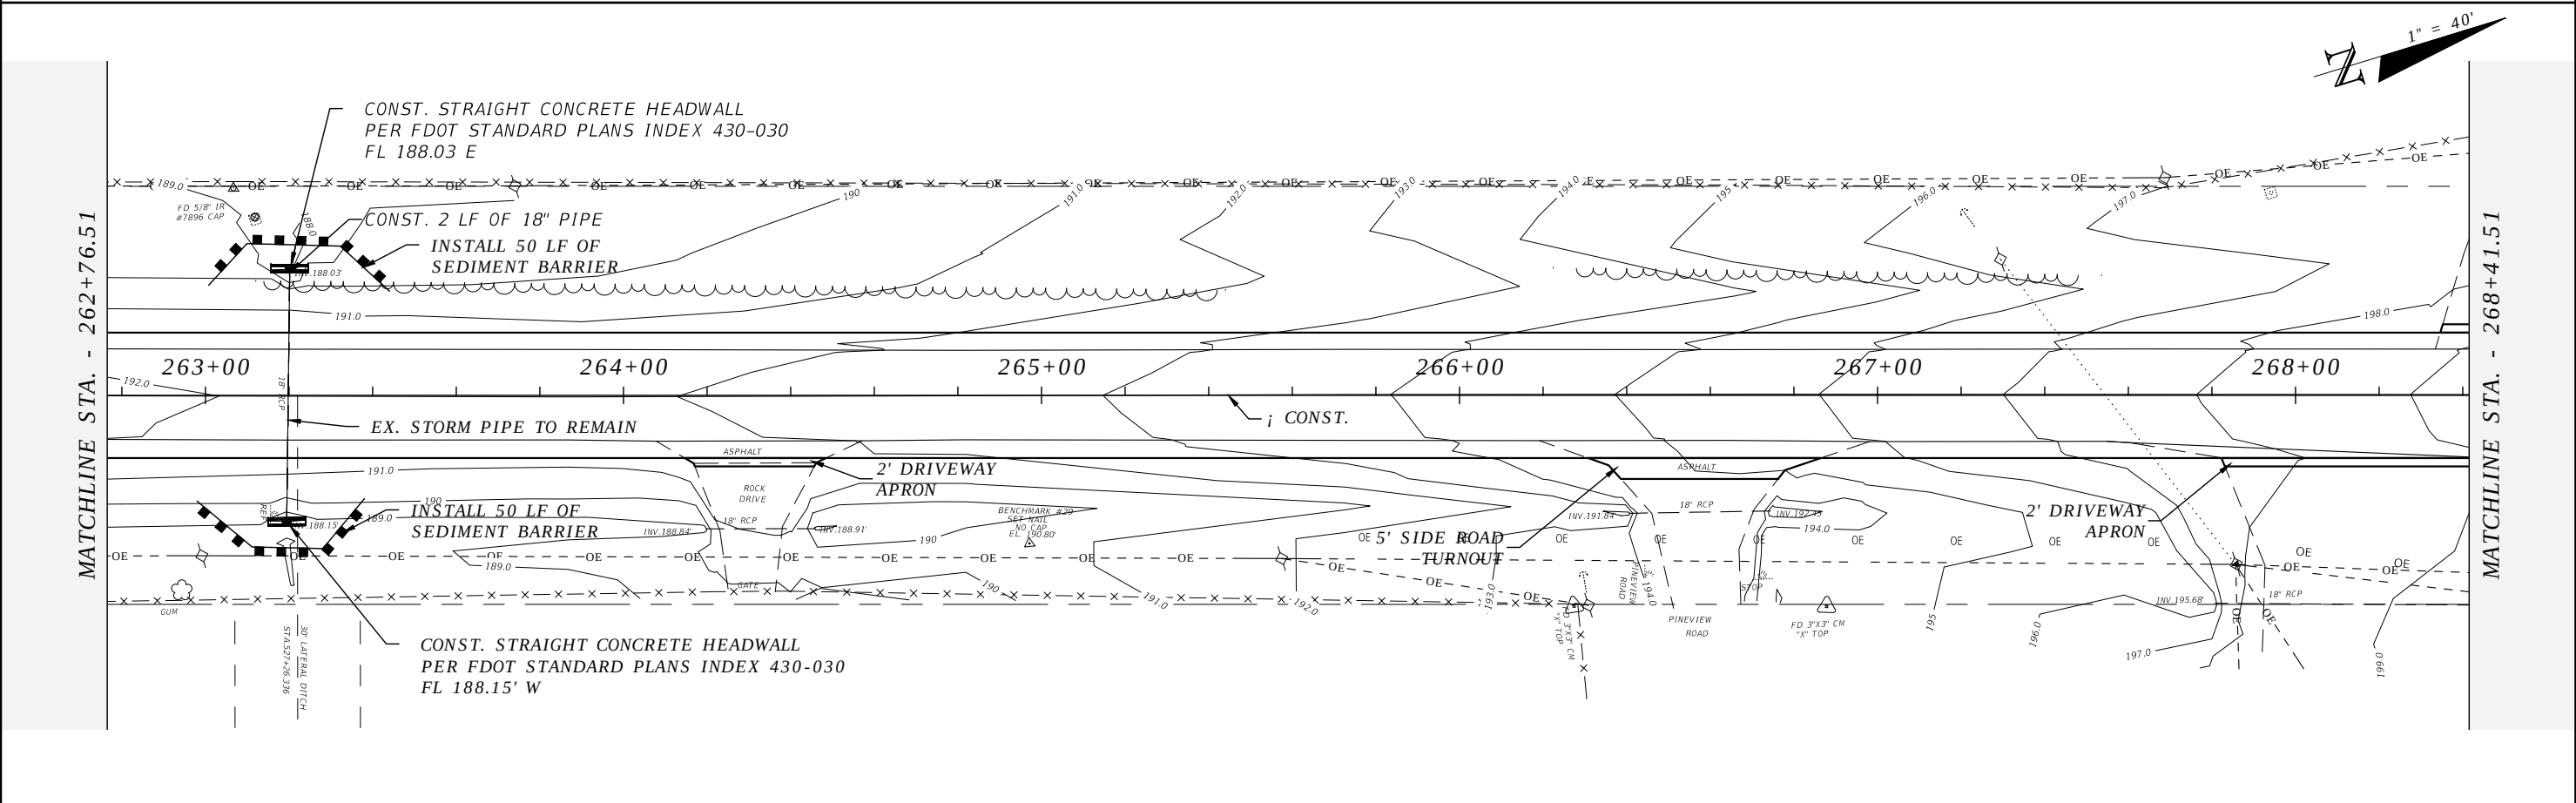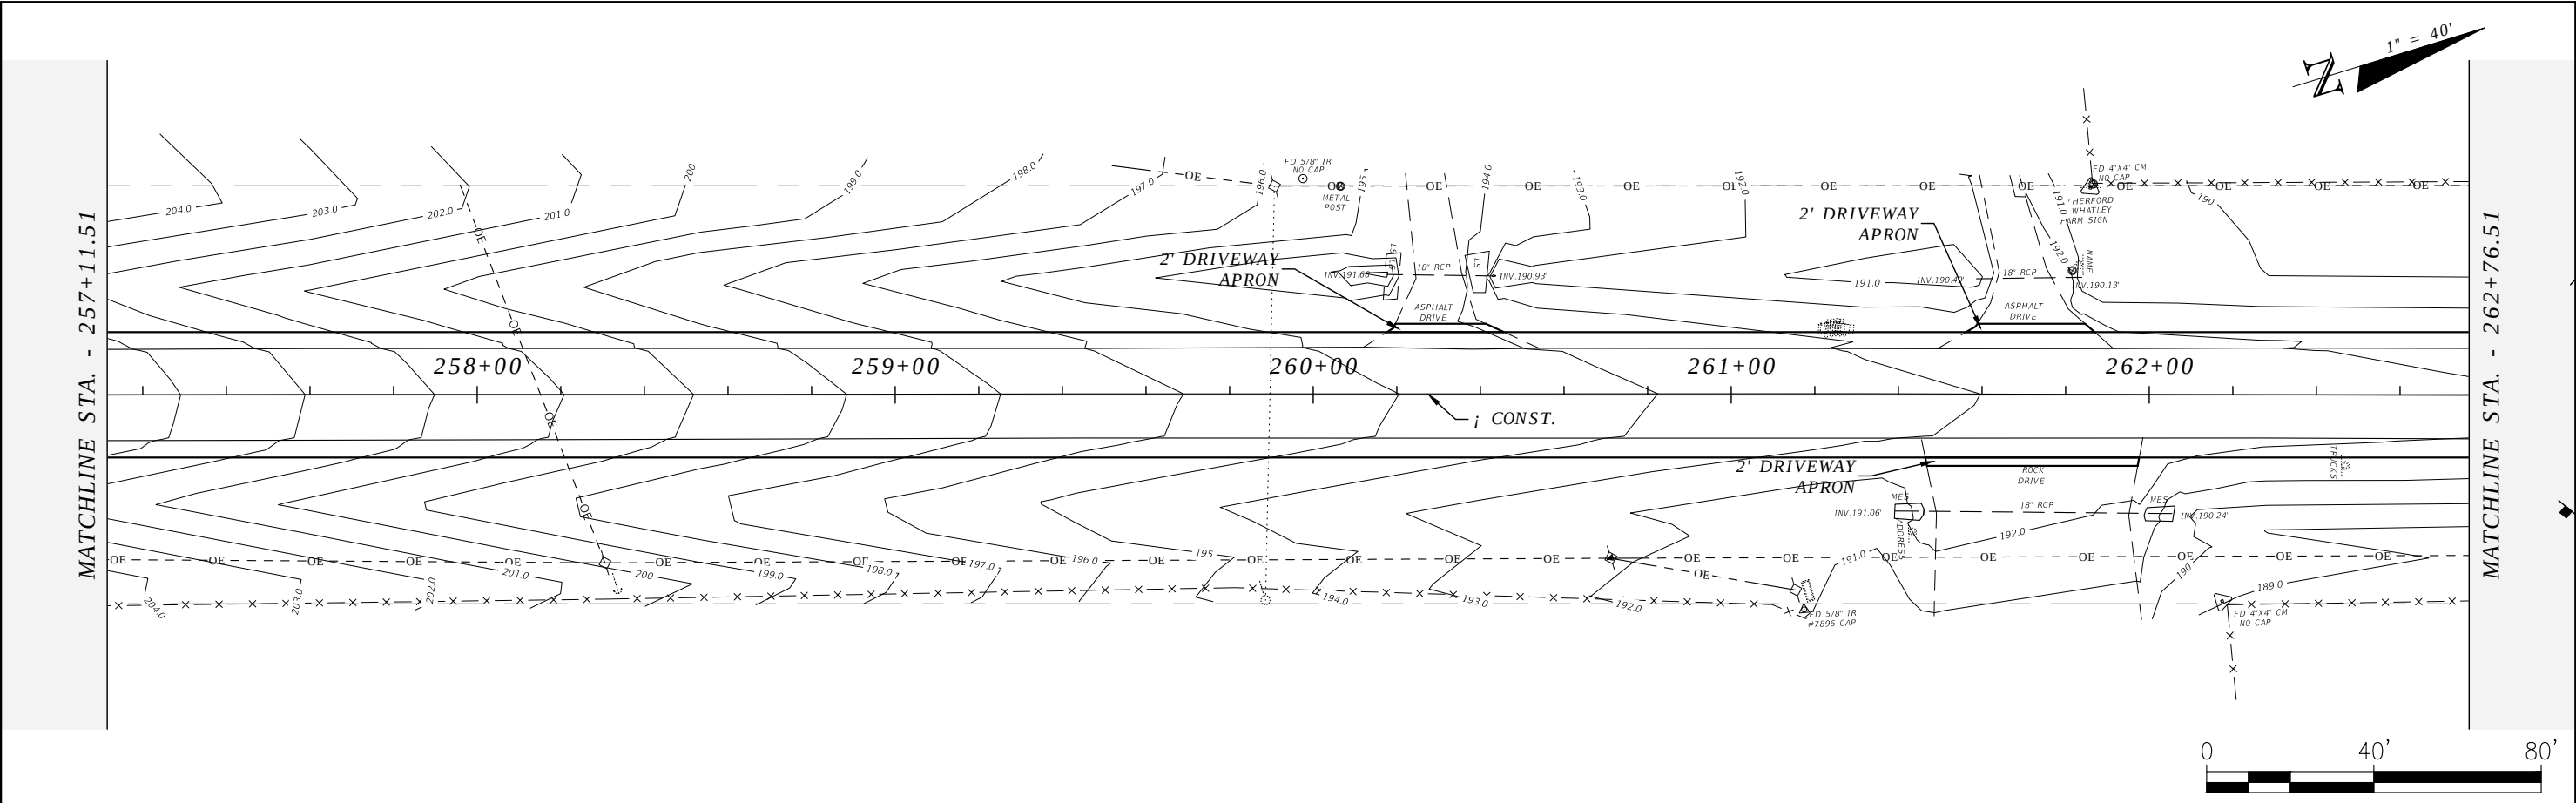



REVISIONS				ROBERT C. CESKA, P.E. P.E. LICENSE NUMBER 82288 DEWBERRY 101 N MONROE STREET, SUITE 710 TALLAHASSEE, FLORIDA 32301 CERTIFICATE OF AUTHORIZATION 00008794	WAUKEENAH HIGHWAY			PLAN VIEW	SHEET NO.
DATE	DESCRIPTION	DATE	DESCRIPTION		ROAD NO.	COUNTY	FINANCIAL PROJECT ID		
----	----				----	JEFFERSON	438366-1-54-01		29

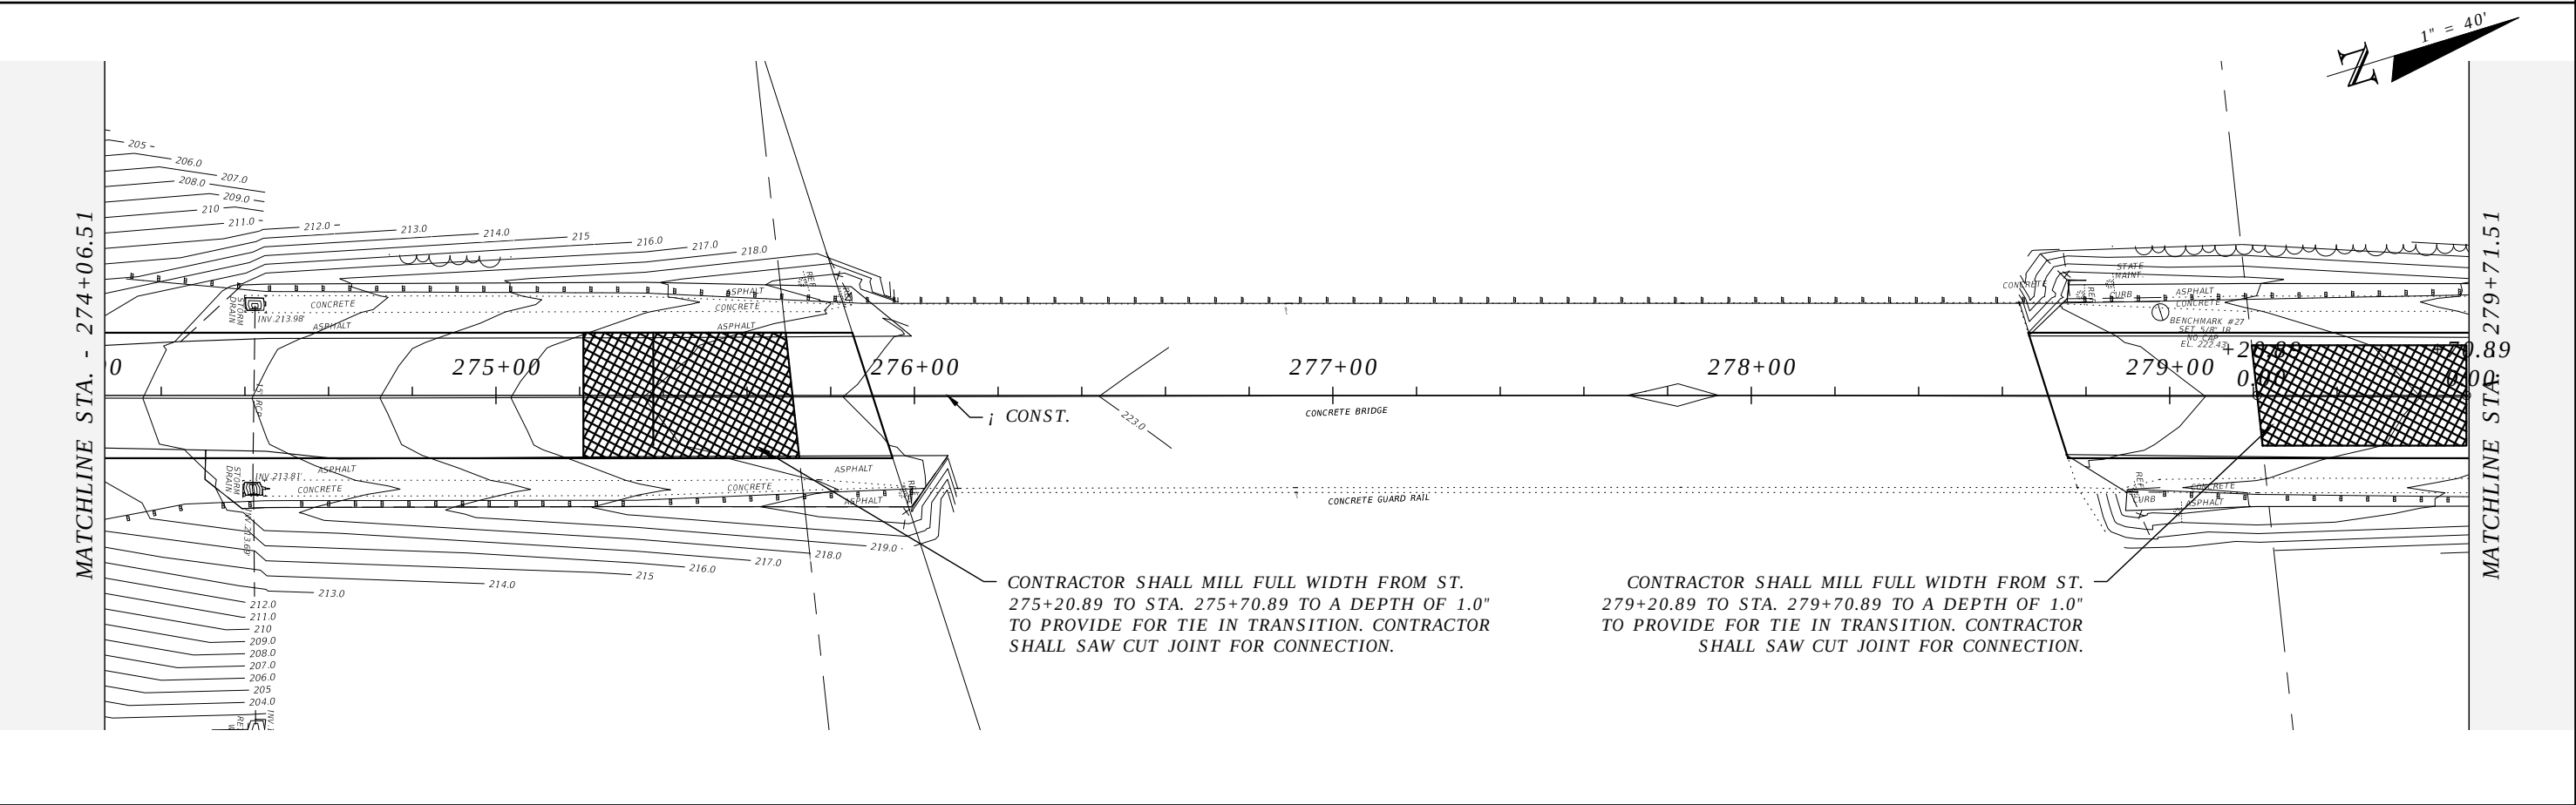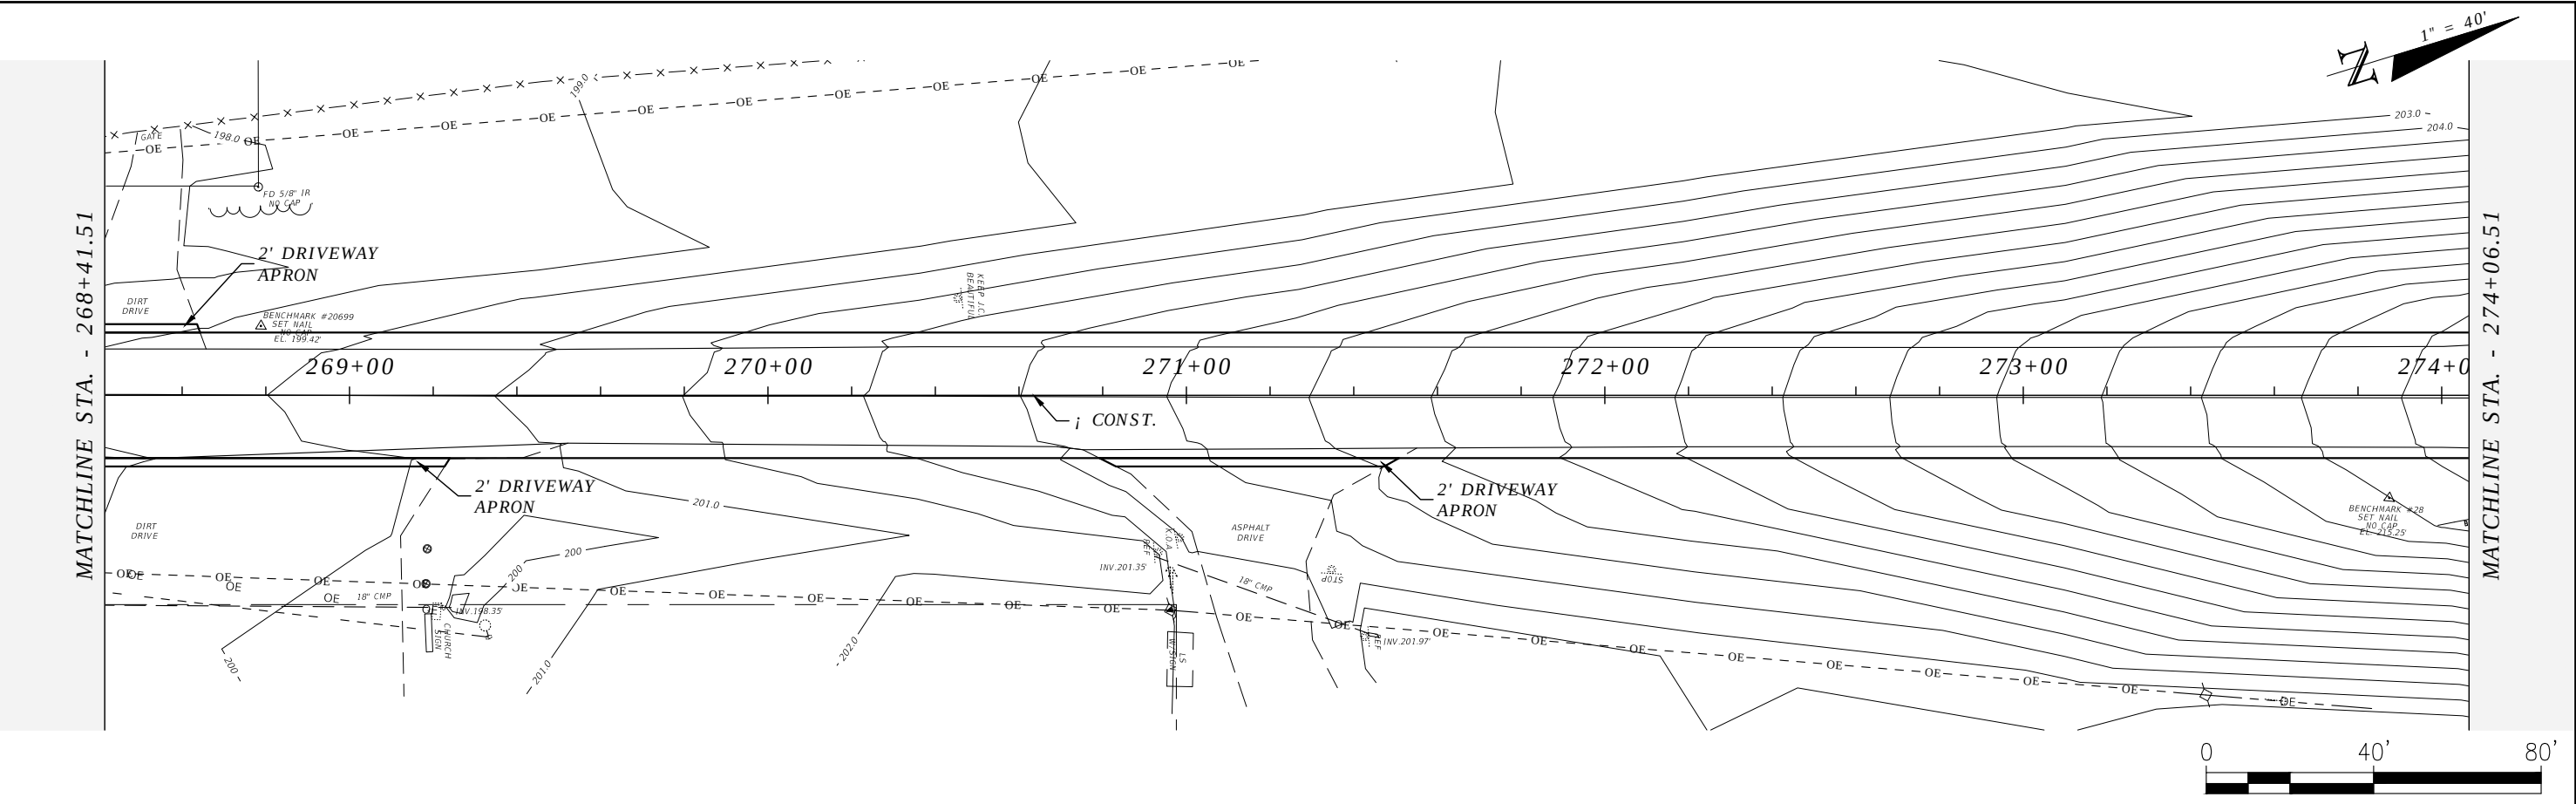



R E V I S I O N S				ROBERT C. CESKA, P.E. P.E. LICENSE NUMBER 82288 DEWBERRY 101 N MONROE STREET, SUITE 710 TALLAHASSEE, FLORIDA 32301 CERTIFICATE OF AUTHORIZATION 00008794	WAUKEENAH HIGHWAY			PLAN VIEW	SHEET NO.
DATE	DESCRIPTION	DATE	DESCRIPTION		ROAD NO.	COUNTY	FINANCIAL PROJECT ID		30
----	----				----	JEFFERSON	438366-1-54-01		

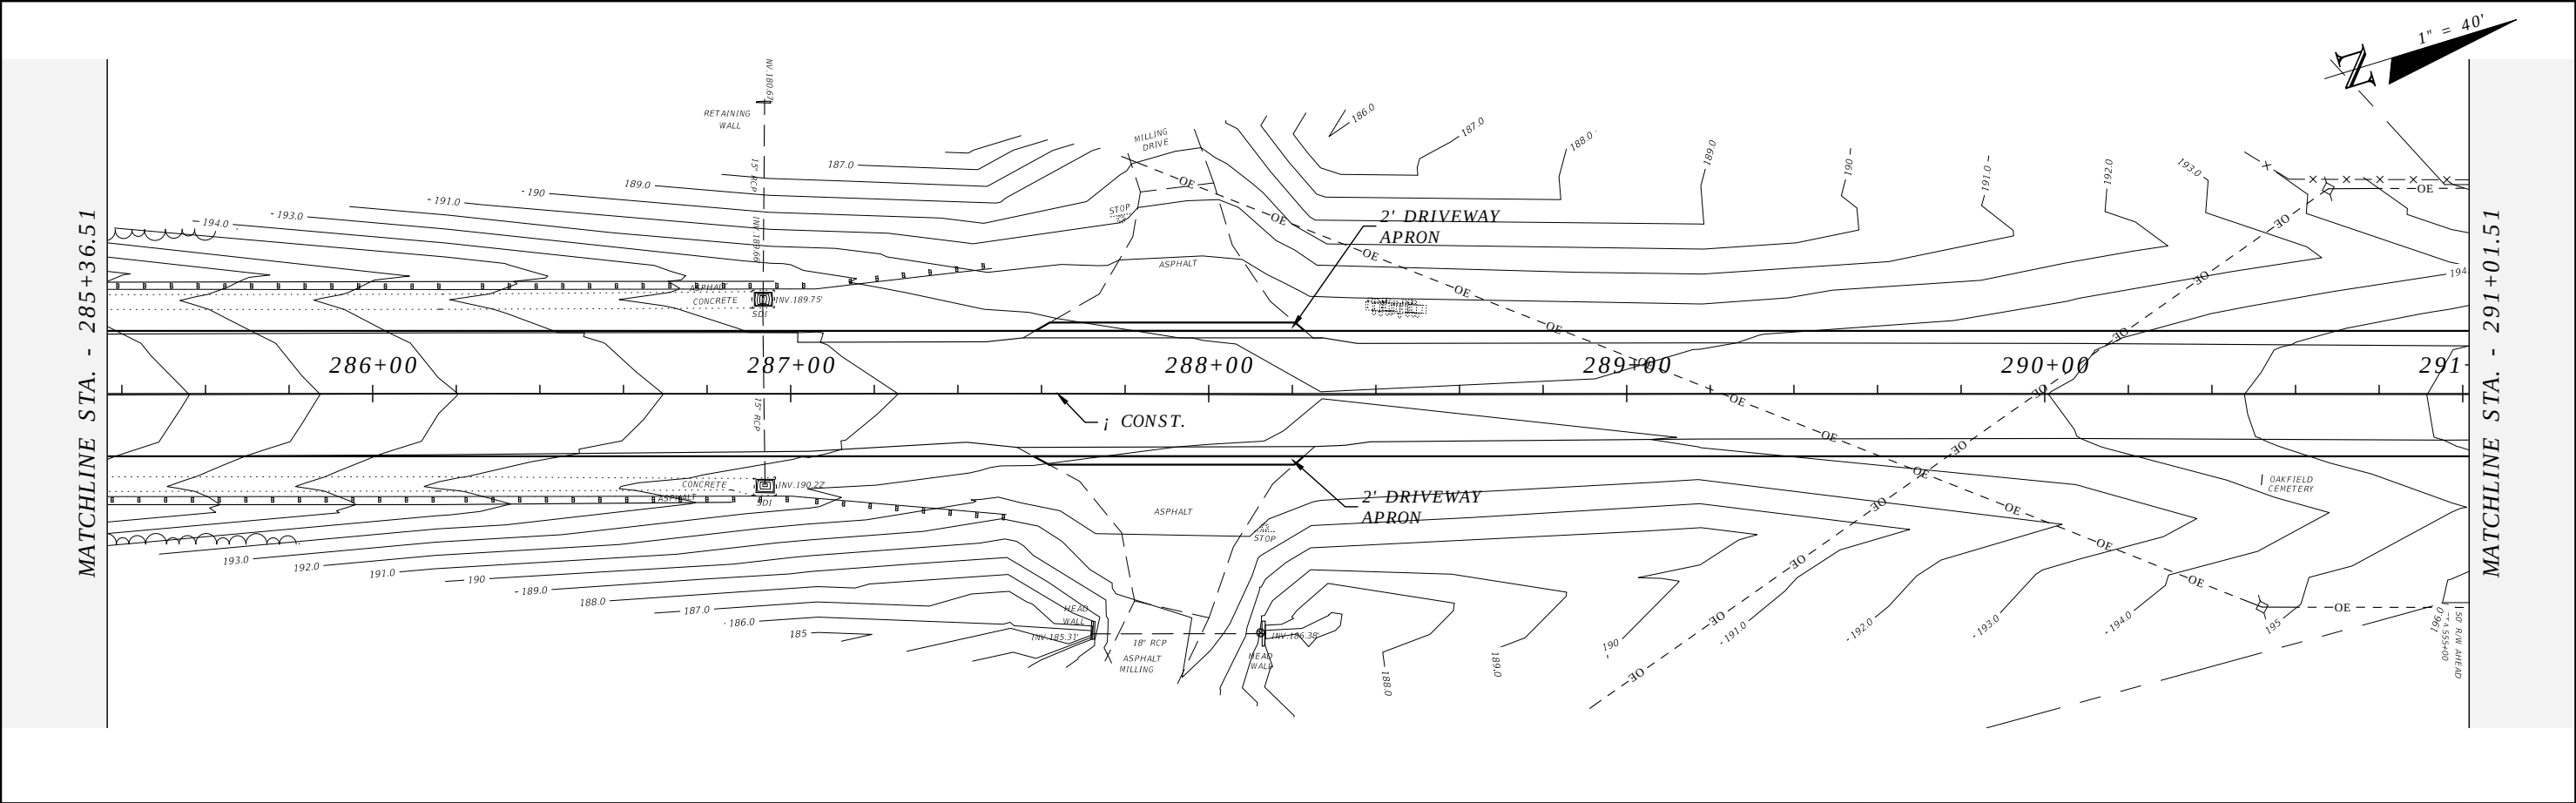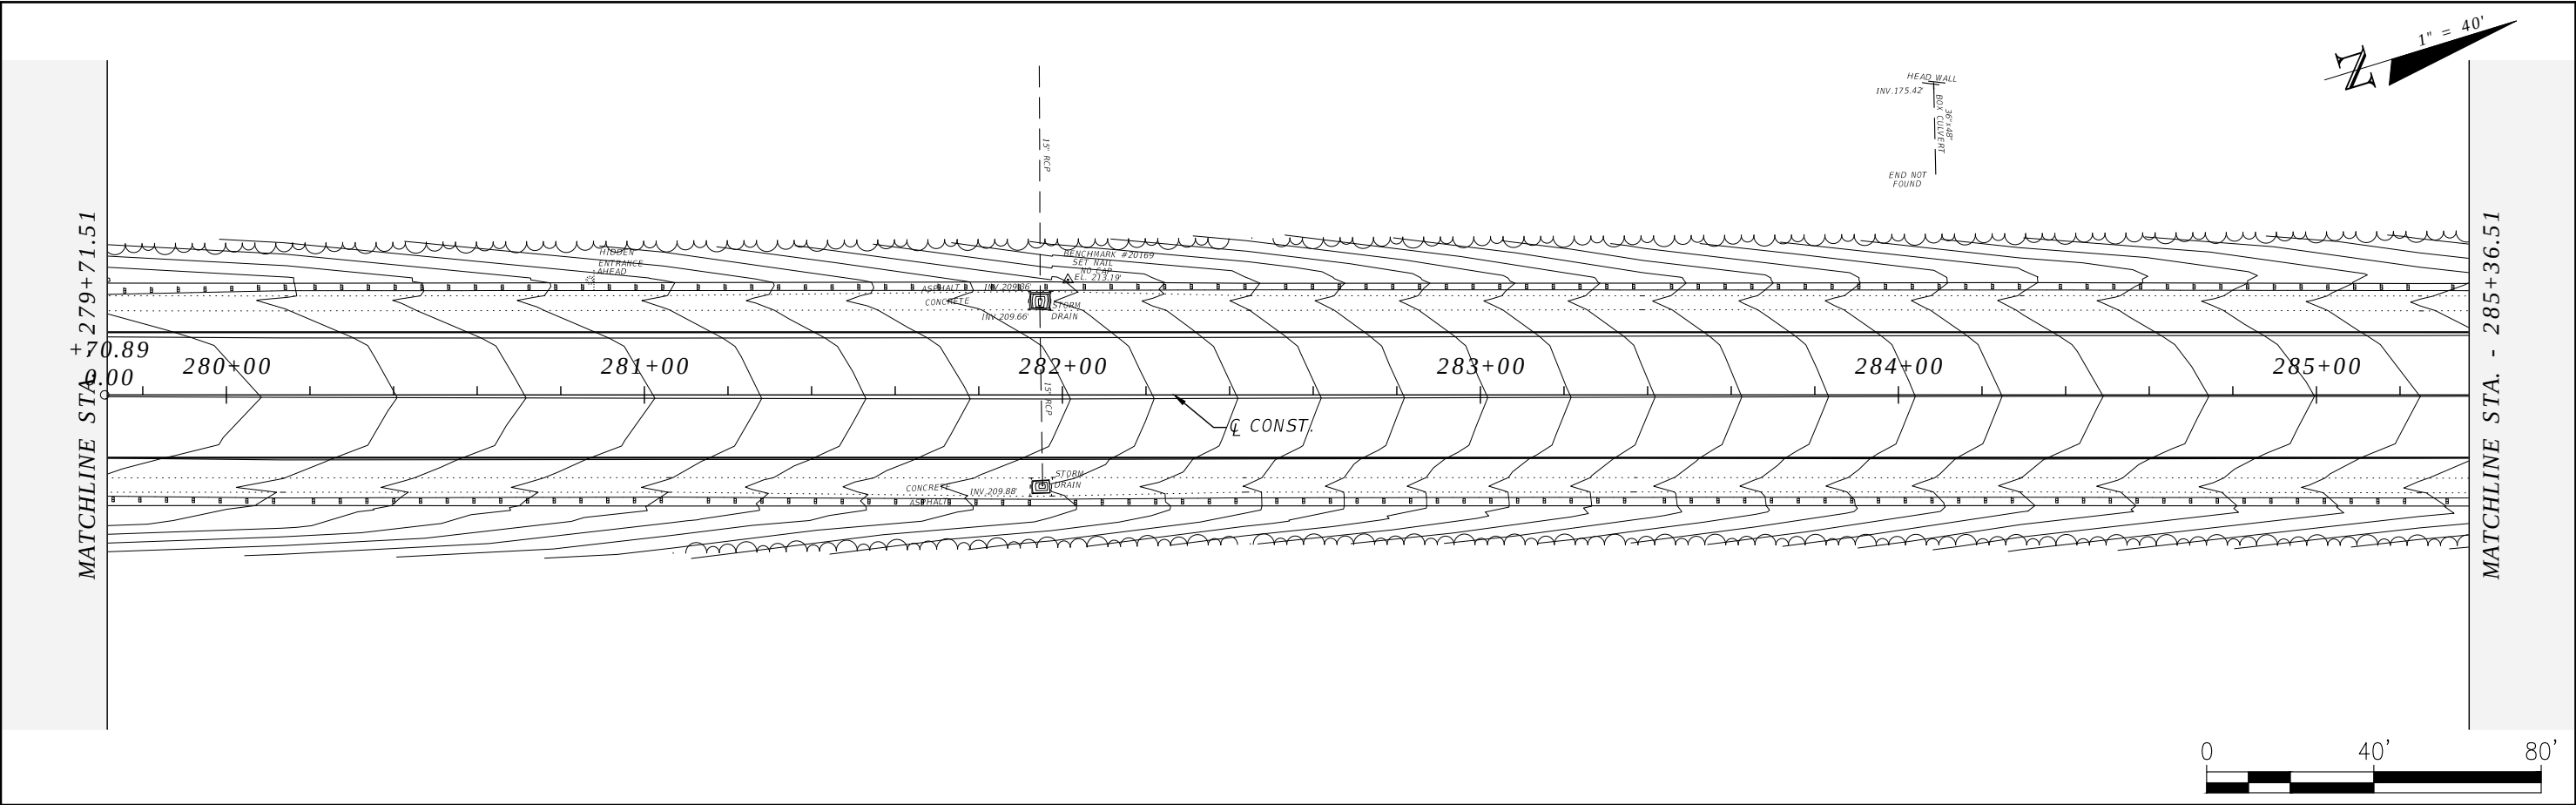



REVISIONS				ROBERT C. CESKA, P.E. P.E. LICENSE NUMBER 82288 DEWBERRY 101 N MONROE STREET, SUITE 710 TALLAHASSEE, FLORIDA 32301 CERTIFICATE OF AUTHORIZATION 00008794	WAUKEENAH HIGHWAY			PLAN VIEW	SHEET NO.
DATE	DESCRIPTION	DATE	DESCRIPTION		ROAD NO.	COUNTY	FINANCIAL PROJECT ID		31
----	----				----	JEFFERSON	438366-1-54-01		

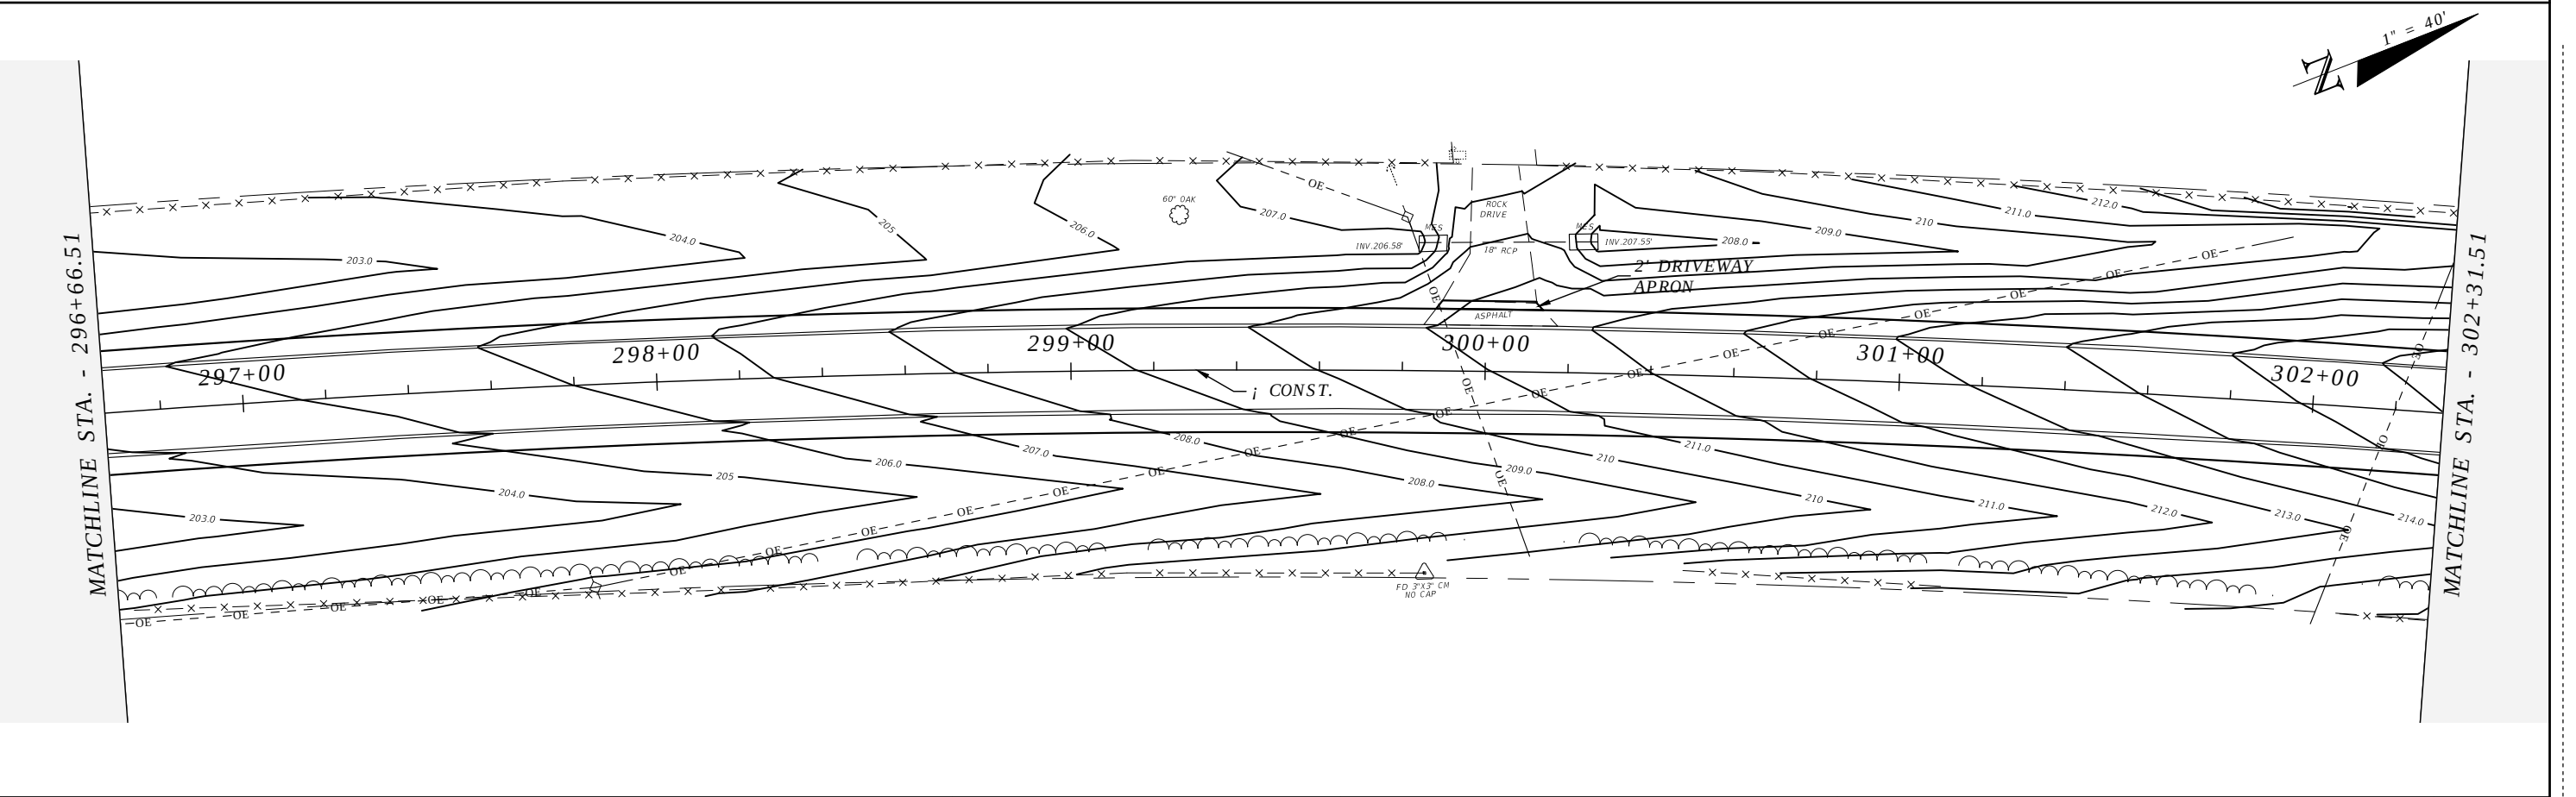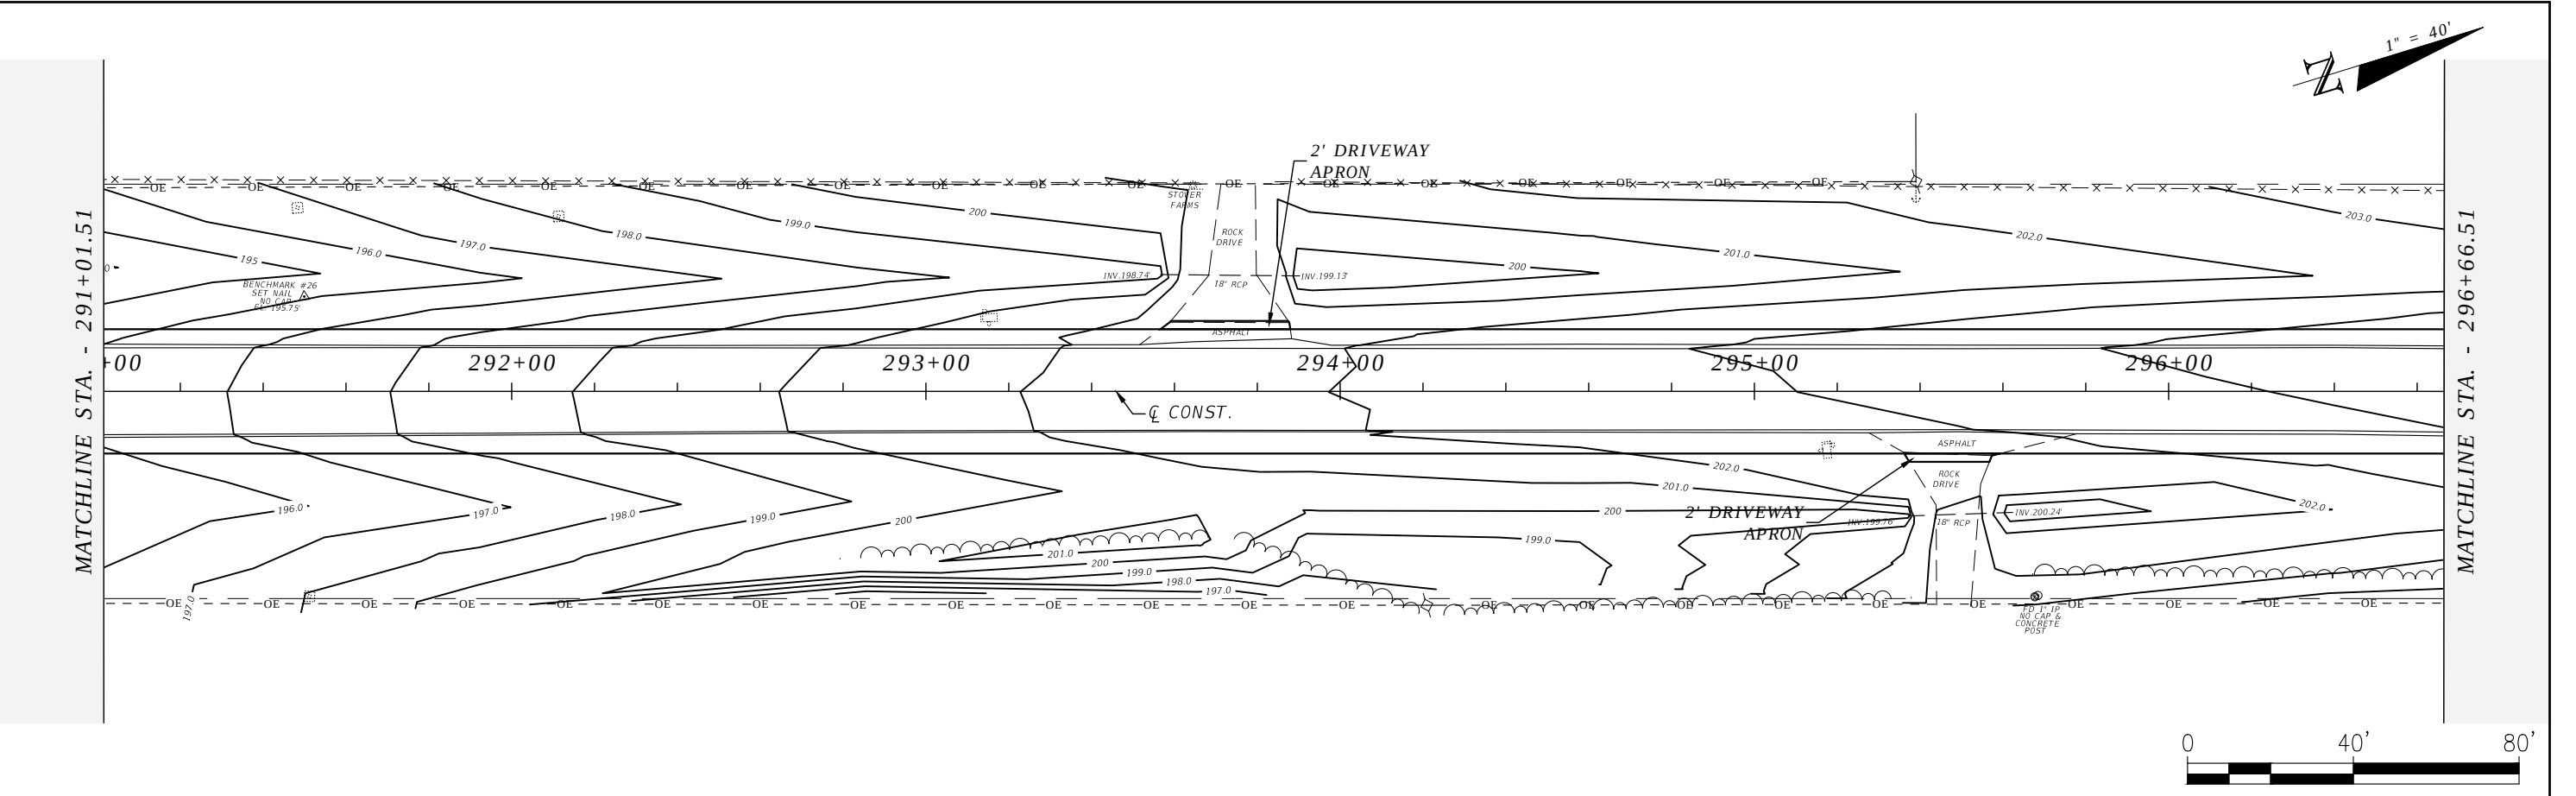



R E V I S I O N S				ROBERT C. CESKA, P.E. P.E. LICENSE NUMBER 82288 DEWBERRY 101 N MONROE STREET, SUITE 710 TALLAHASSEE, FLORIDA 32301 CERTIFICATE OF AUTHORIZATION 00008794	WAUKEENAH HIGHWAY			PLAN VIEW	SHEET NO.
DATE	DESCRIPTION	DATE	DESCRIPTION		ROAD NO.	COUNTY	FINANCIAL PROJECT ID		32
----	----				----	JEFFERSON	438366-1-54-01		

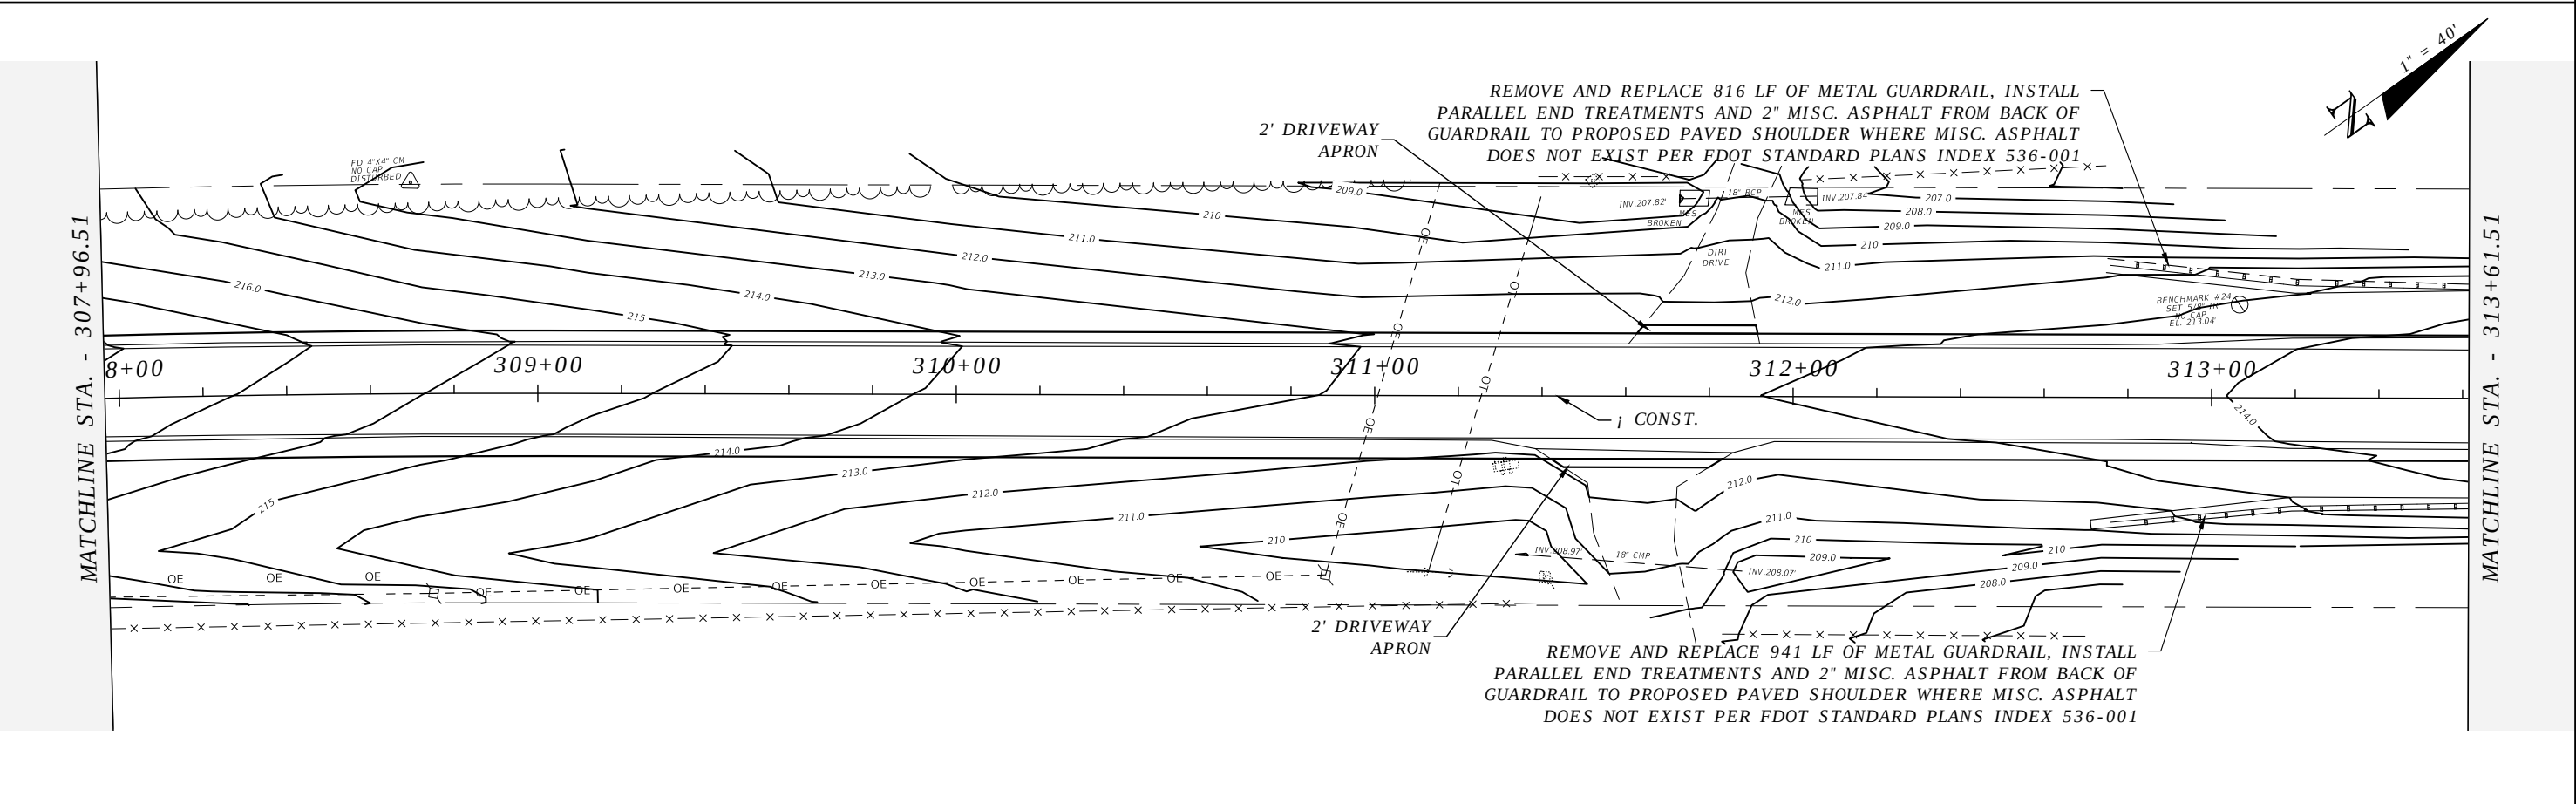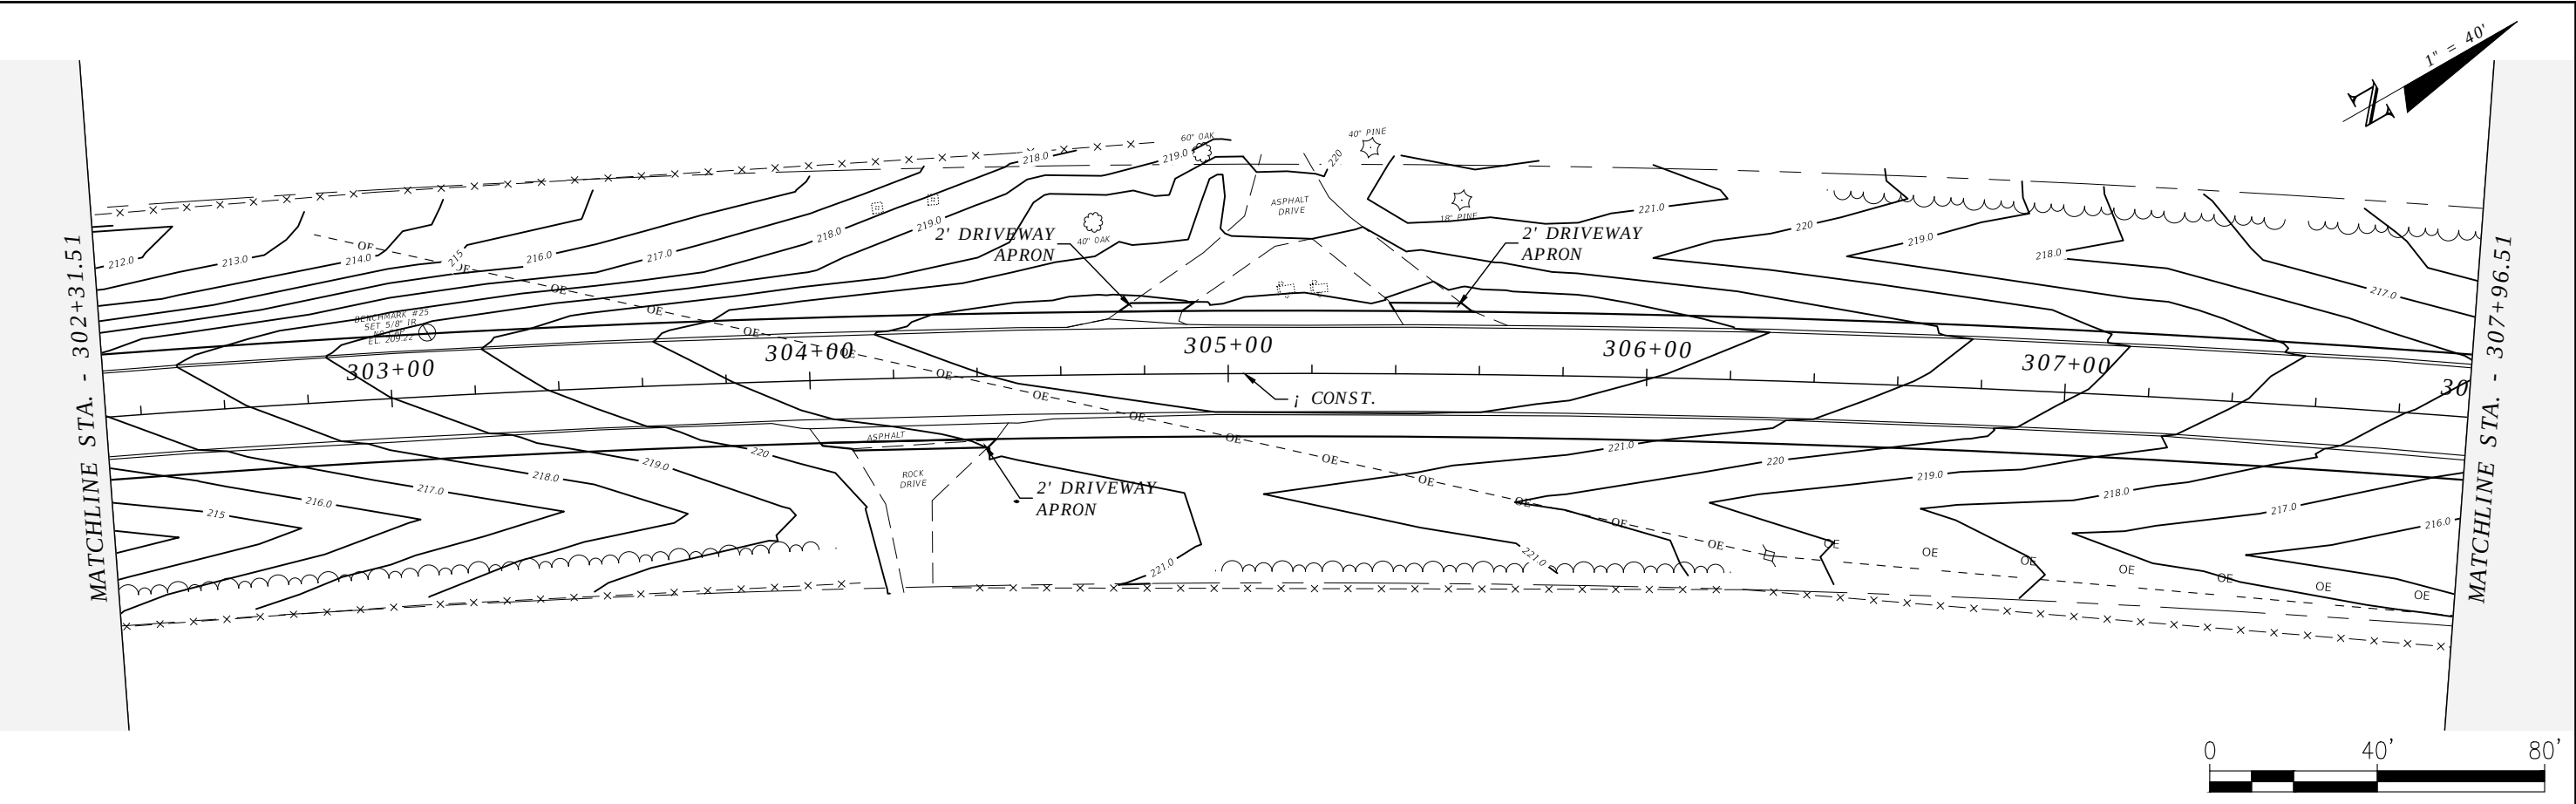



R E V I S I O N S				ROBERT C. CESKA, P.E. P.E. LICENSE NUMBER 82288 DEWBERRY 101 N MONROE STREET, SUITE 710 TALLAHASSEE, FLORIDA 32301 CERTIFICATE OF AUTHORIZATION 00008794	WAUKEENAH HIGHWAY			PLAN VIEW	SHEET NO.
DATE	DESCRIPTION	DATE	DESCRIPTION		ROAD NO.	COUNTY	FINANCIAL PROJECT ID		33
----	----				----	JEFFERSON	438366-1-54-01		

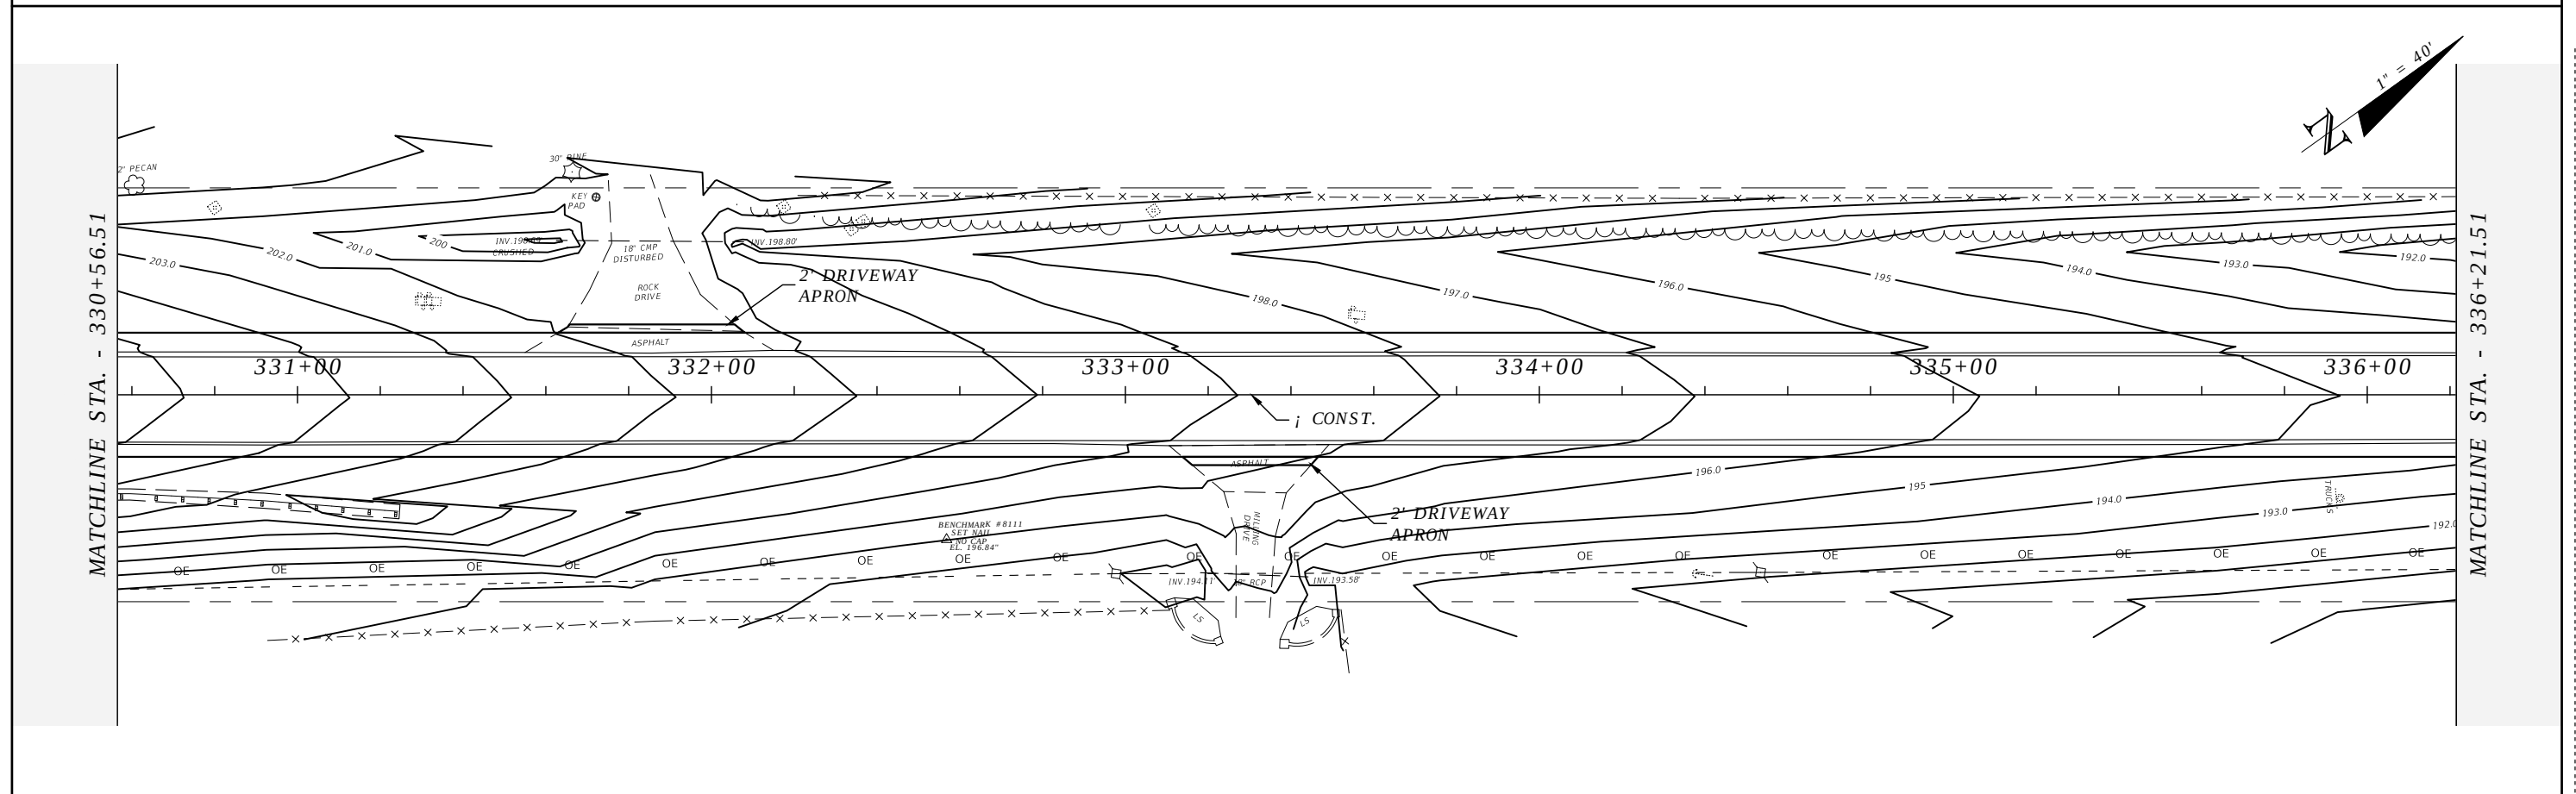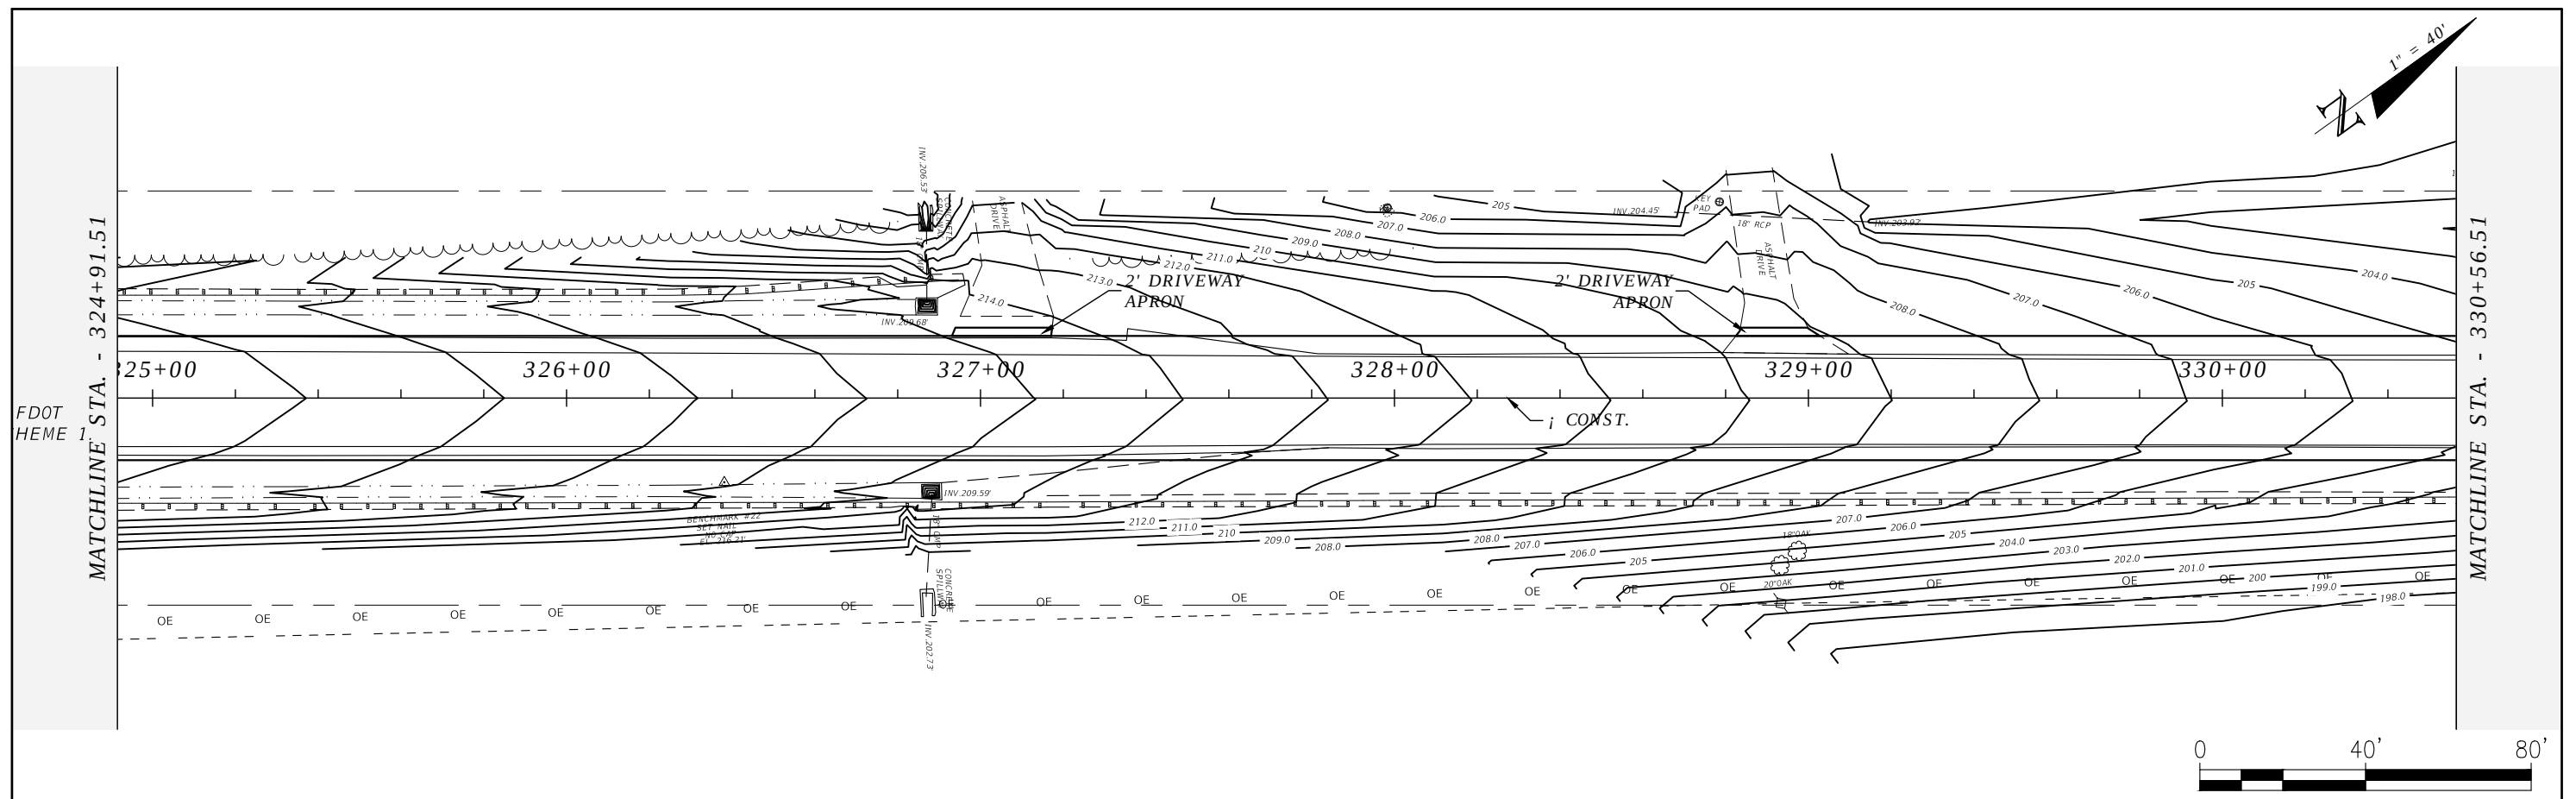



R E V I S I O N S				ROBERT C. CESKA, P.E. P.E. LICENSE NUMBER 82288 DEWBERRY 101 N MONROE STREET, SUITE 710 TALLAHASSEE, FLORIDA 32301 CERTIFICATE OF AUTHORIZATION 00008794	WAUKEENAH HIGHWAY			PLAN VIEW	SHEET NO.
DATE	DESCRIPTION	DATE	DESCRIPTION		ROAD NO.	COUNTY	FINANCIAL PROJECT ID		
----	----				----	JEFFERSON	438366-1-54-01		35

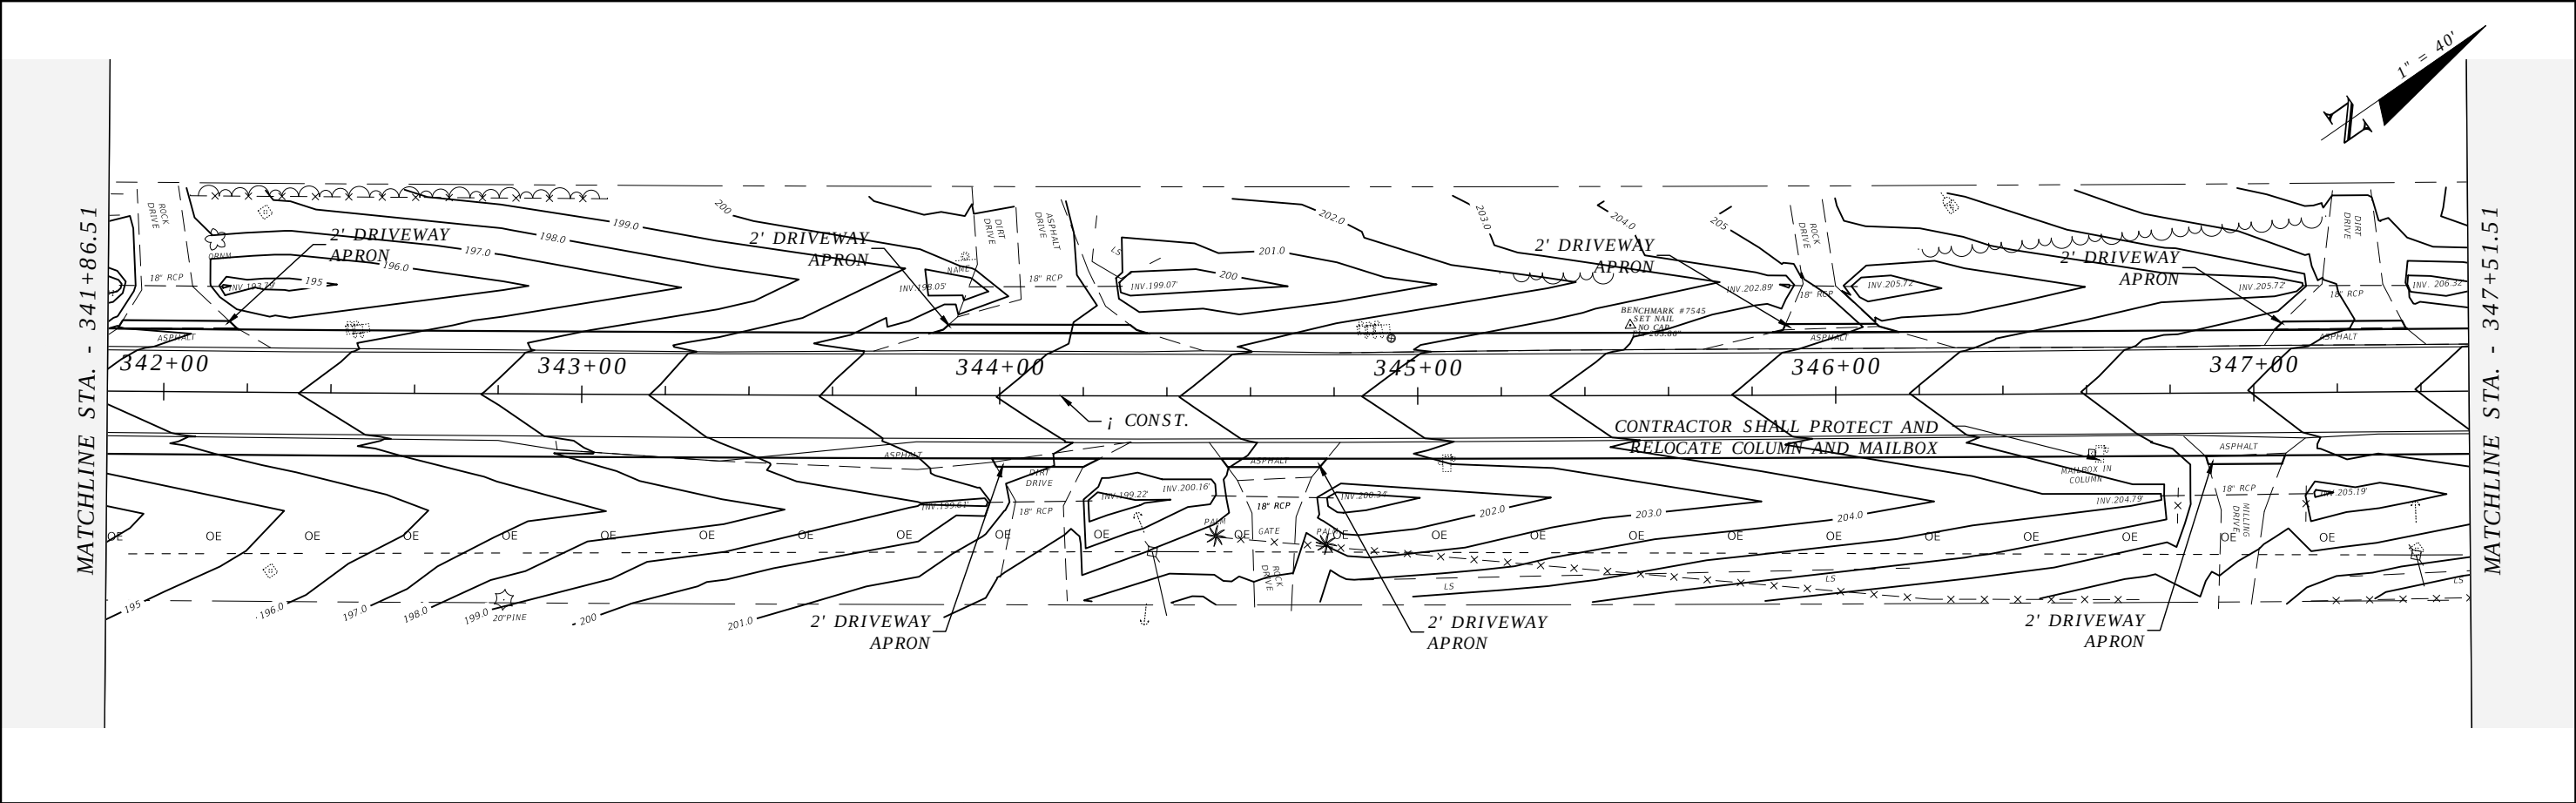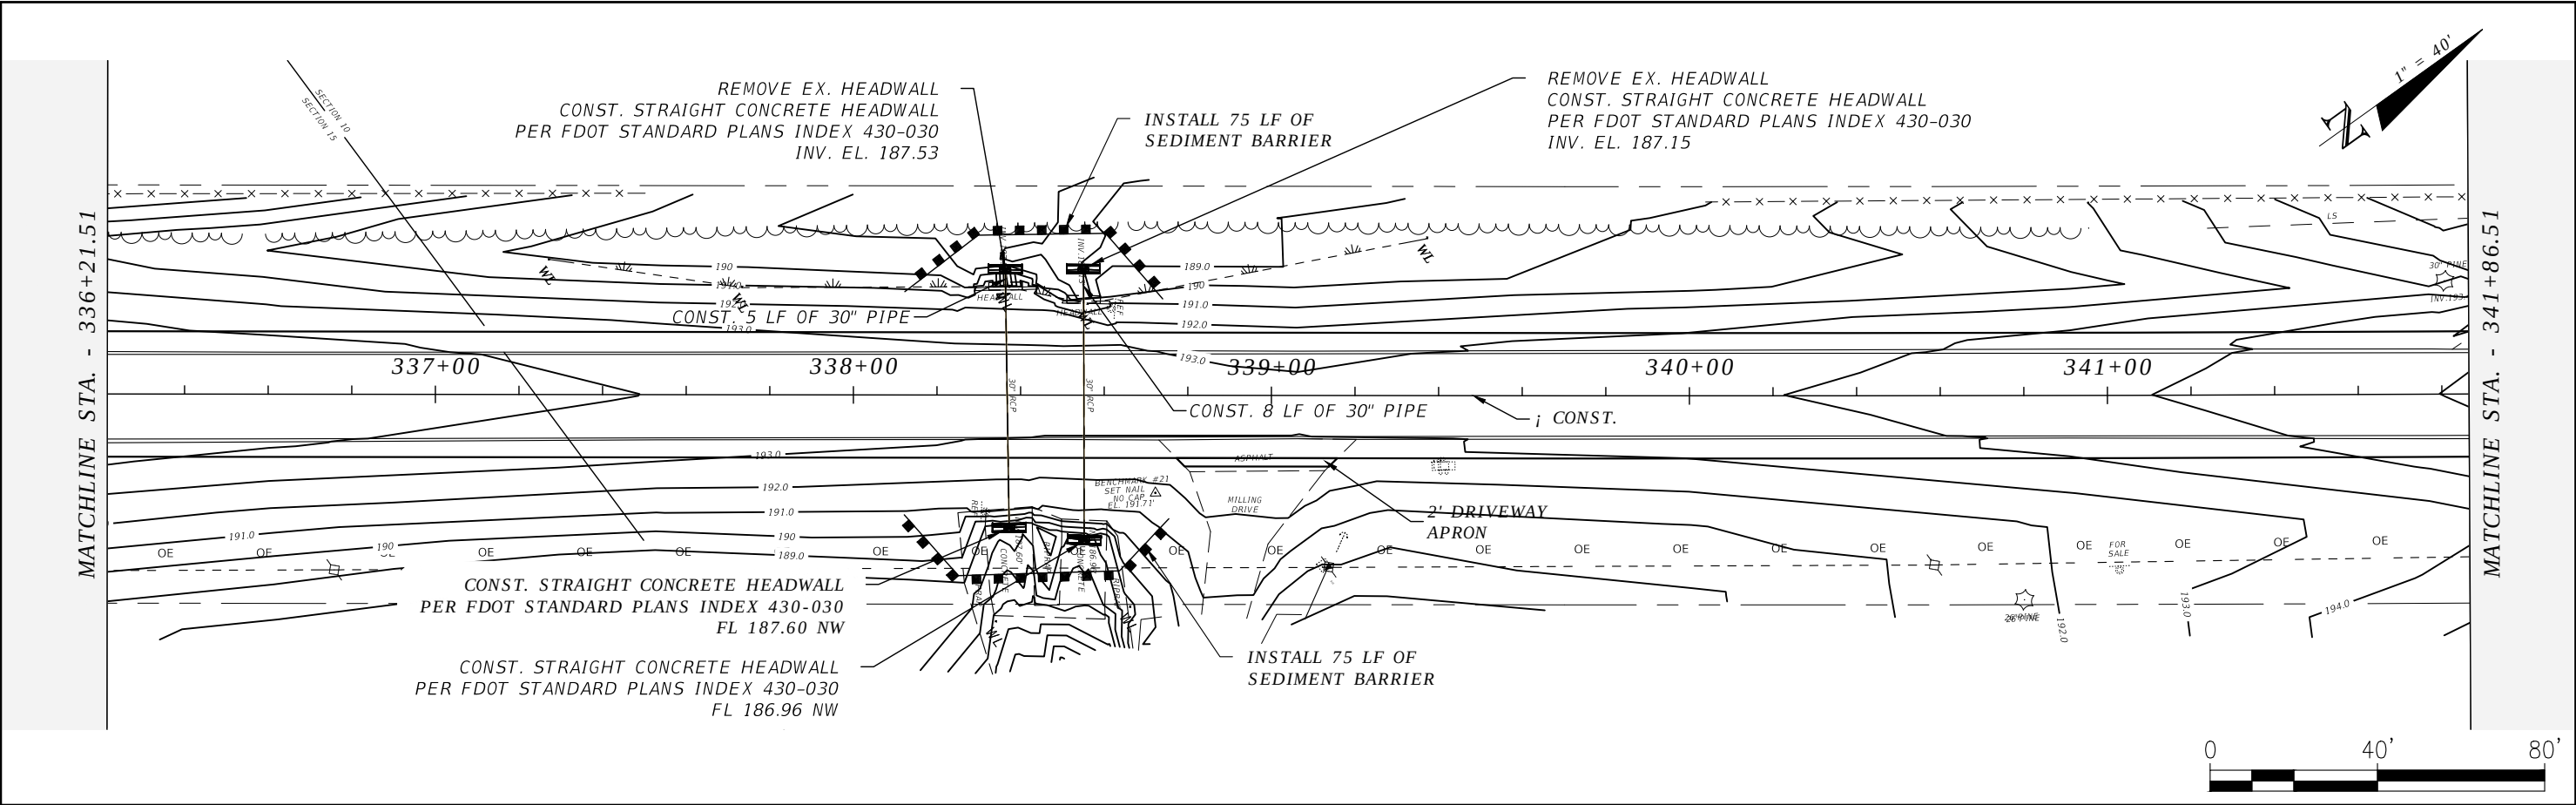



REVISIONS				ROBERT C. CESKA, P.E. P.E. LICENSE NUMBER 82288 DEWBERRY 101 N MONROE STREET, SUITE 710 TALLAHASSEE, FLORIDA 32301 CERTIFICATE OF AUTHORIZATION 00008794	WAUKEENAH HIGHWAY			PLAN VIEW	SHEET NO. 36
DATE	DESCRIPTION	DATE	DESCRIPTION		ROAD NO.	COUNTY	FINANCIAL PROJECT ID		
----	----				----	JEFFERSON	438366-1-54-01		

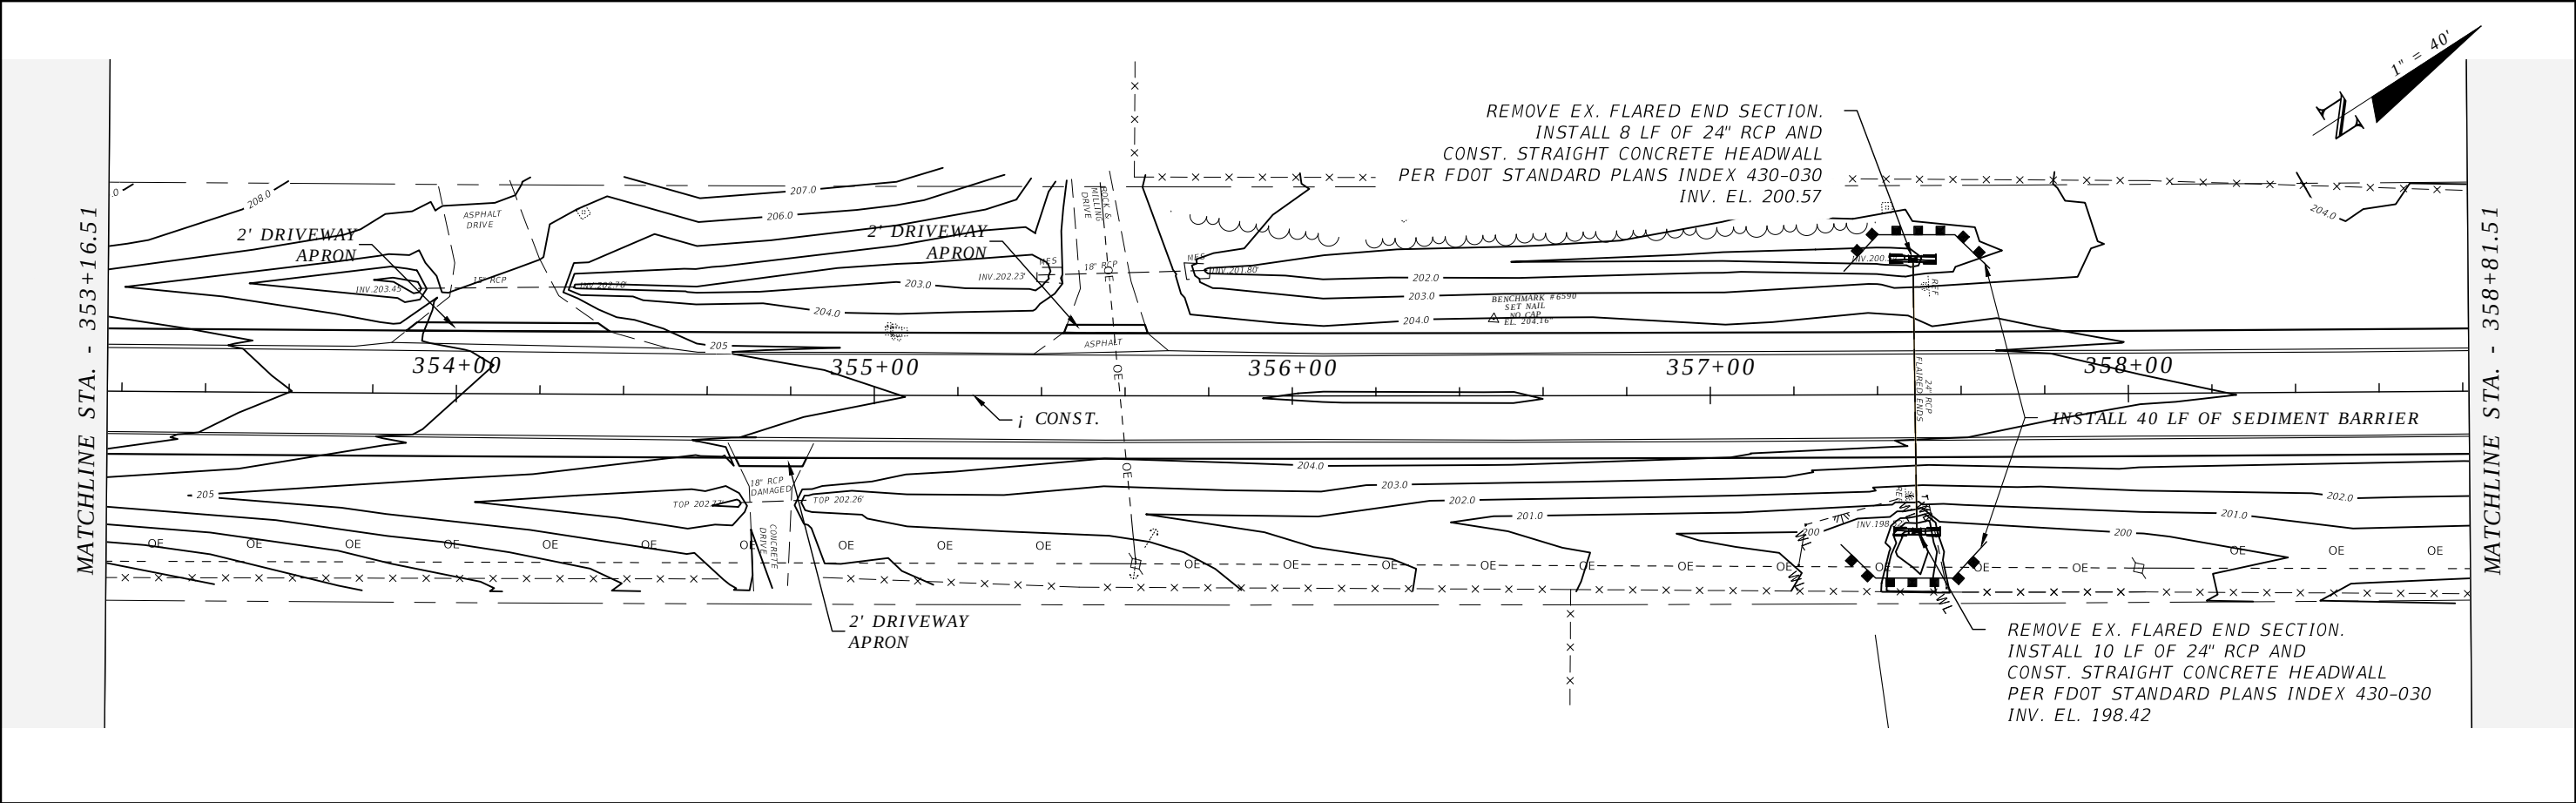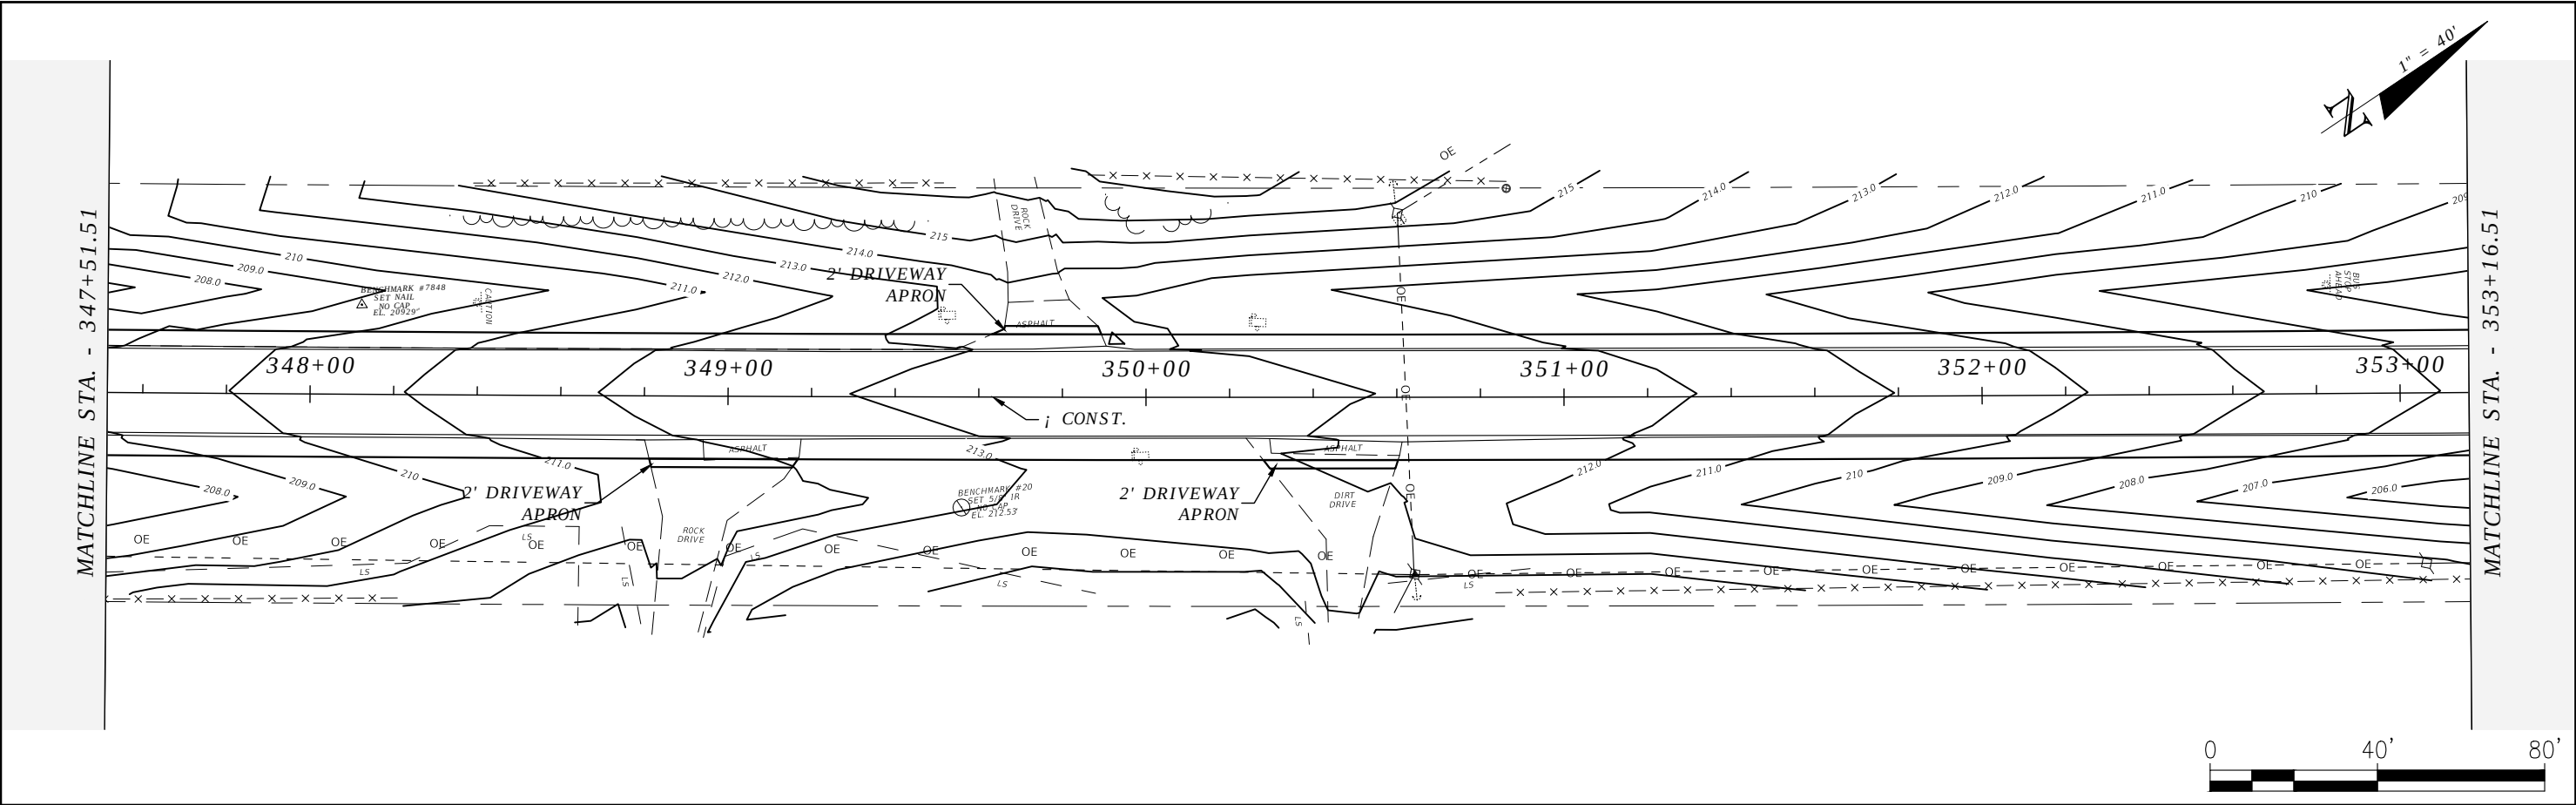



REVISIONS				ROBERT C. CESKA, P.E. P.E. LICENSE NUMBER 82288 DEWBERRY 101 N MONROE STREET, SUITE 710 TALLAHASSEE, FLORIDA 32301 CERTIFICATE OF AUTHORIZATION 00008794	WAUKEENAH HIGHWAY			PLAN VIEW	SHEET NO.
DATE	DESCRIPTION	DATE	DESCRIPTION		ROAD NO.	COUNTY	FINANCIAL PROJECT ID		37
----	----				----	JEFFERSON	438366-1-54-01		

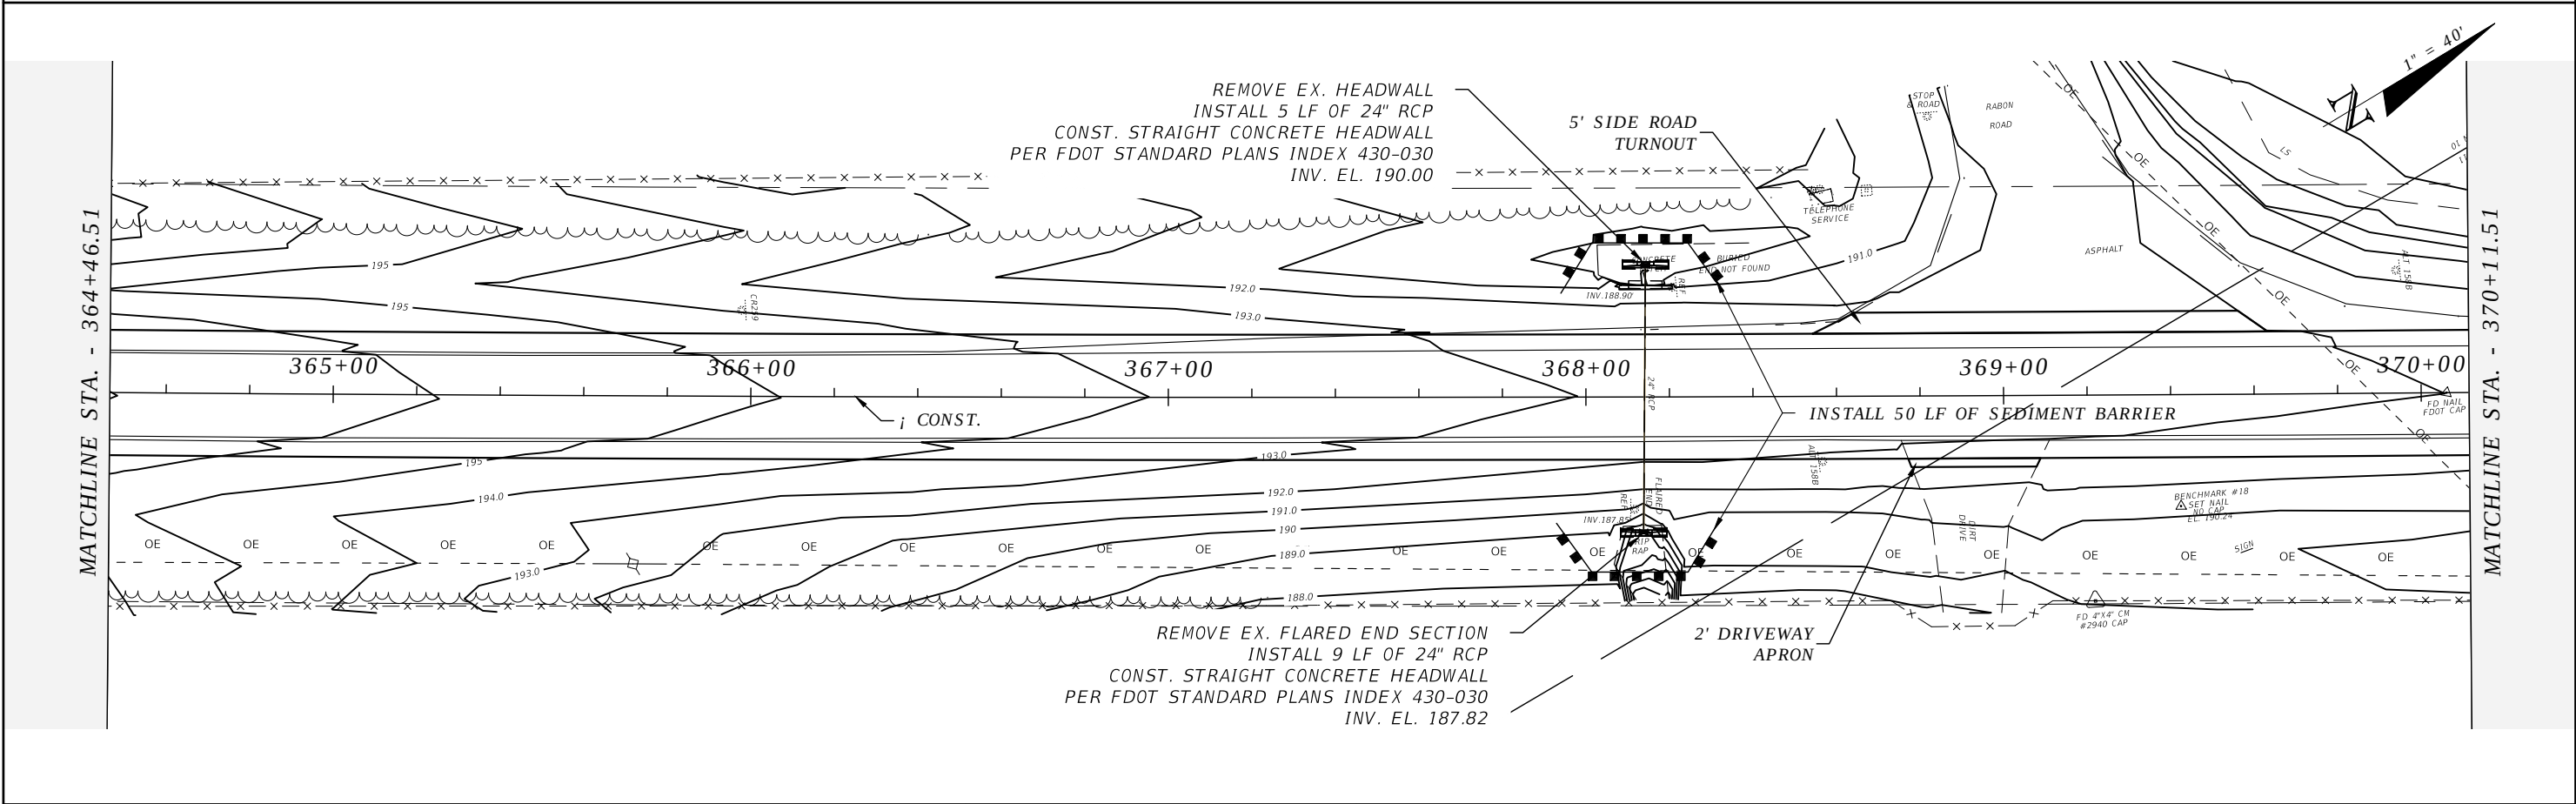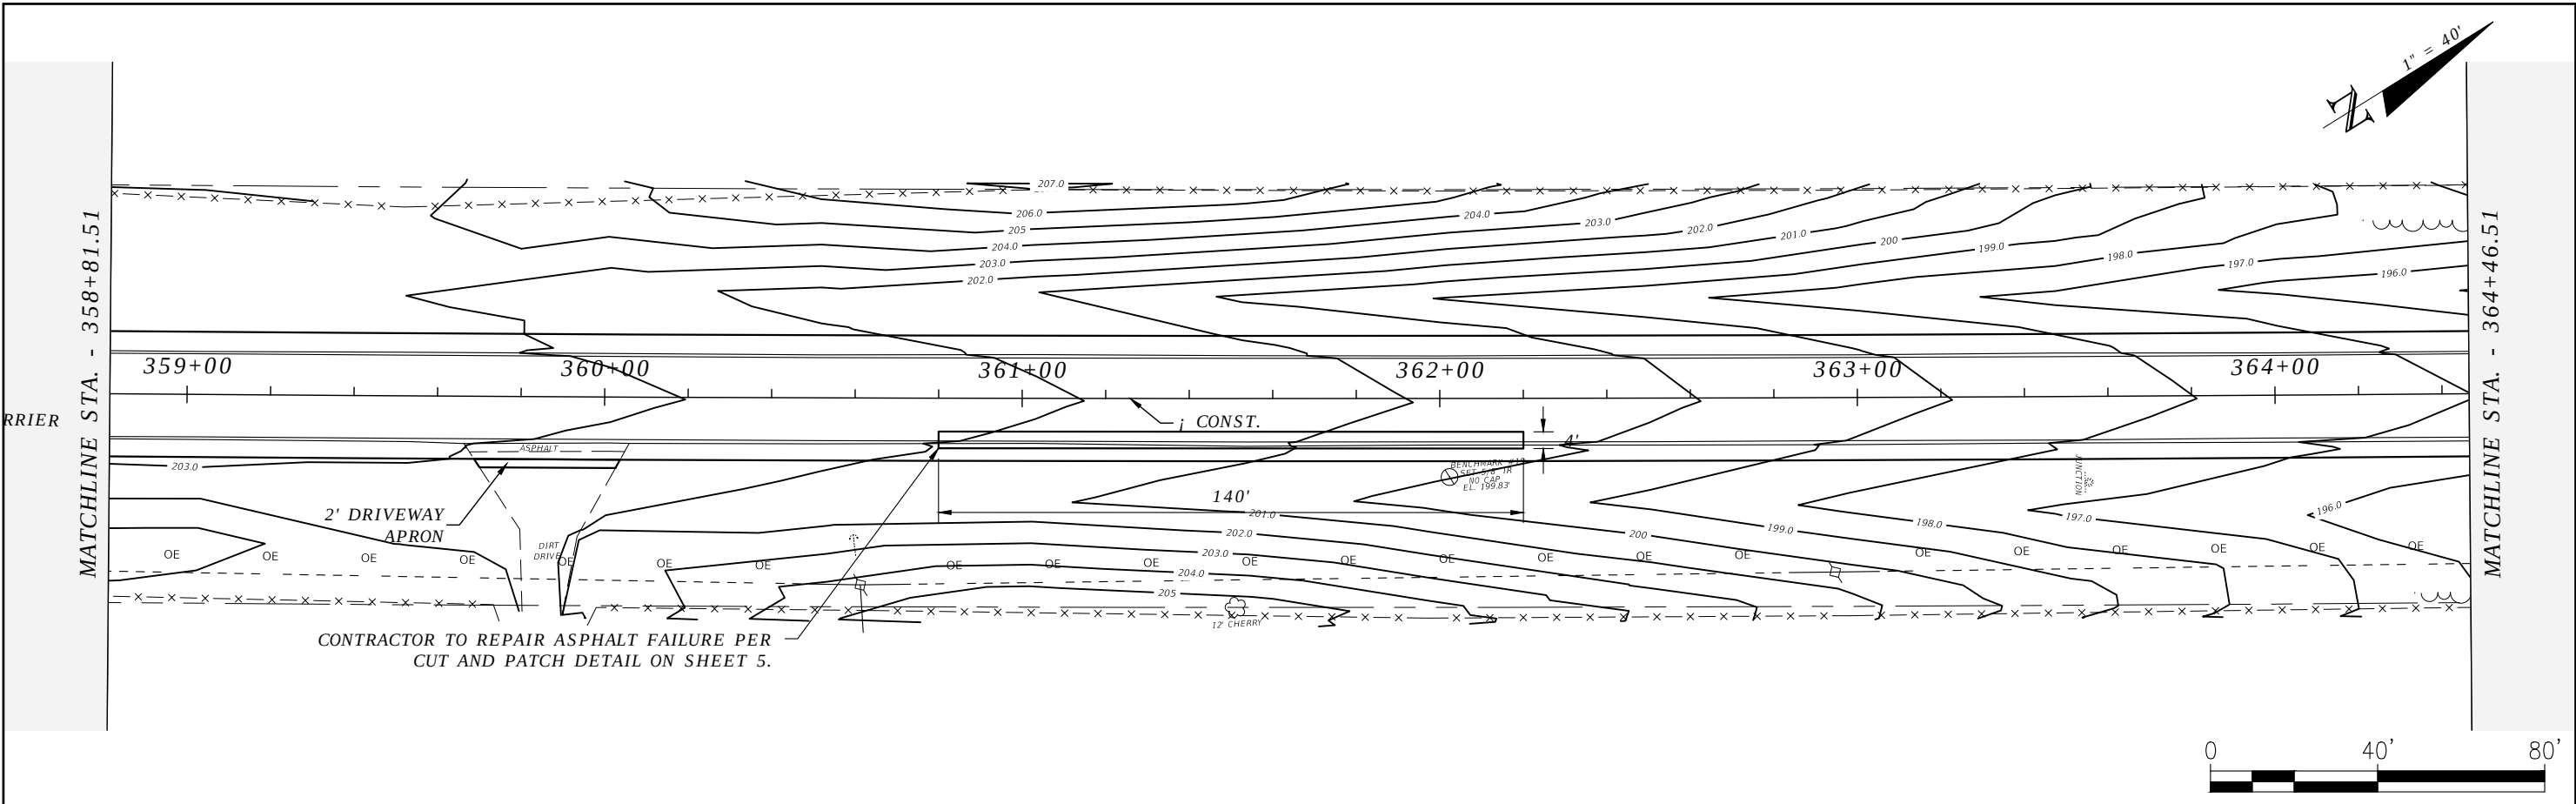



R E V I S I O N S				ROBERT C. CESKA, P.E. P.E. LICENSE NUMBER 82288 DEWBERRY 101 N MONROE STREET, SUITE 710 TALLAHASSEE, FLORIDA 32301 CERTIFICATE OF AUTHORIZATION 00008794	WAUKEENAH HIGHWAY			PLAN VIEW	SHEET NO.
DATE	DESCRIPTION	DATE	DESCRIPTION		ROAD NO.	COUNTY	FINANCIAL PROJECT ID		38
----	----				----	JEFFERSON	438366-1-54-01		

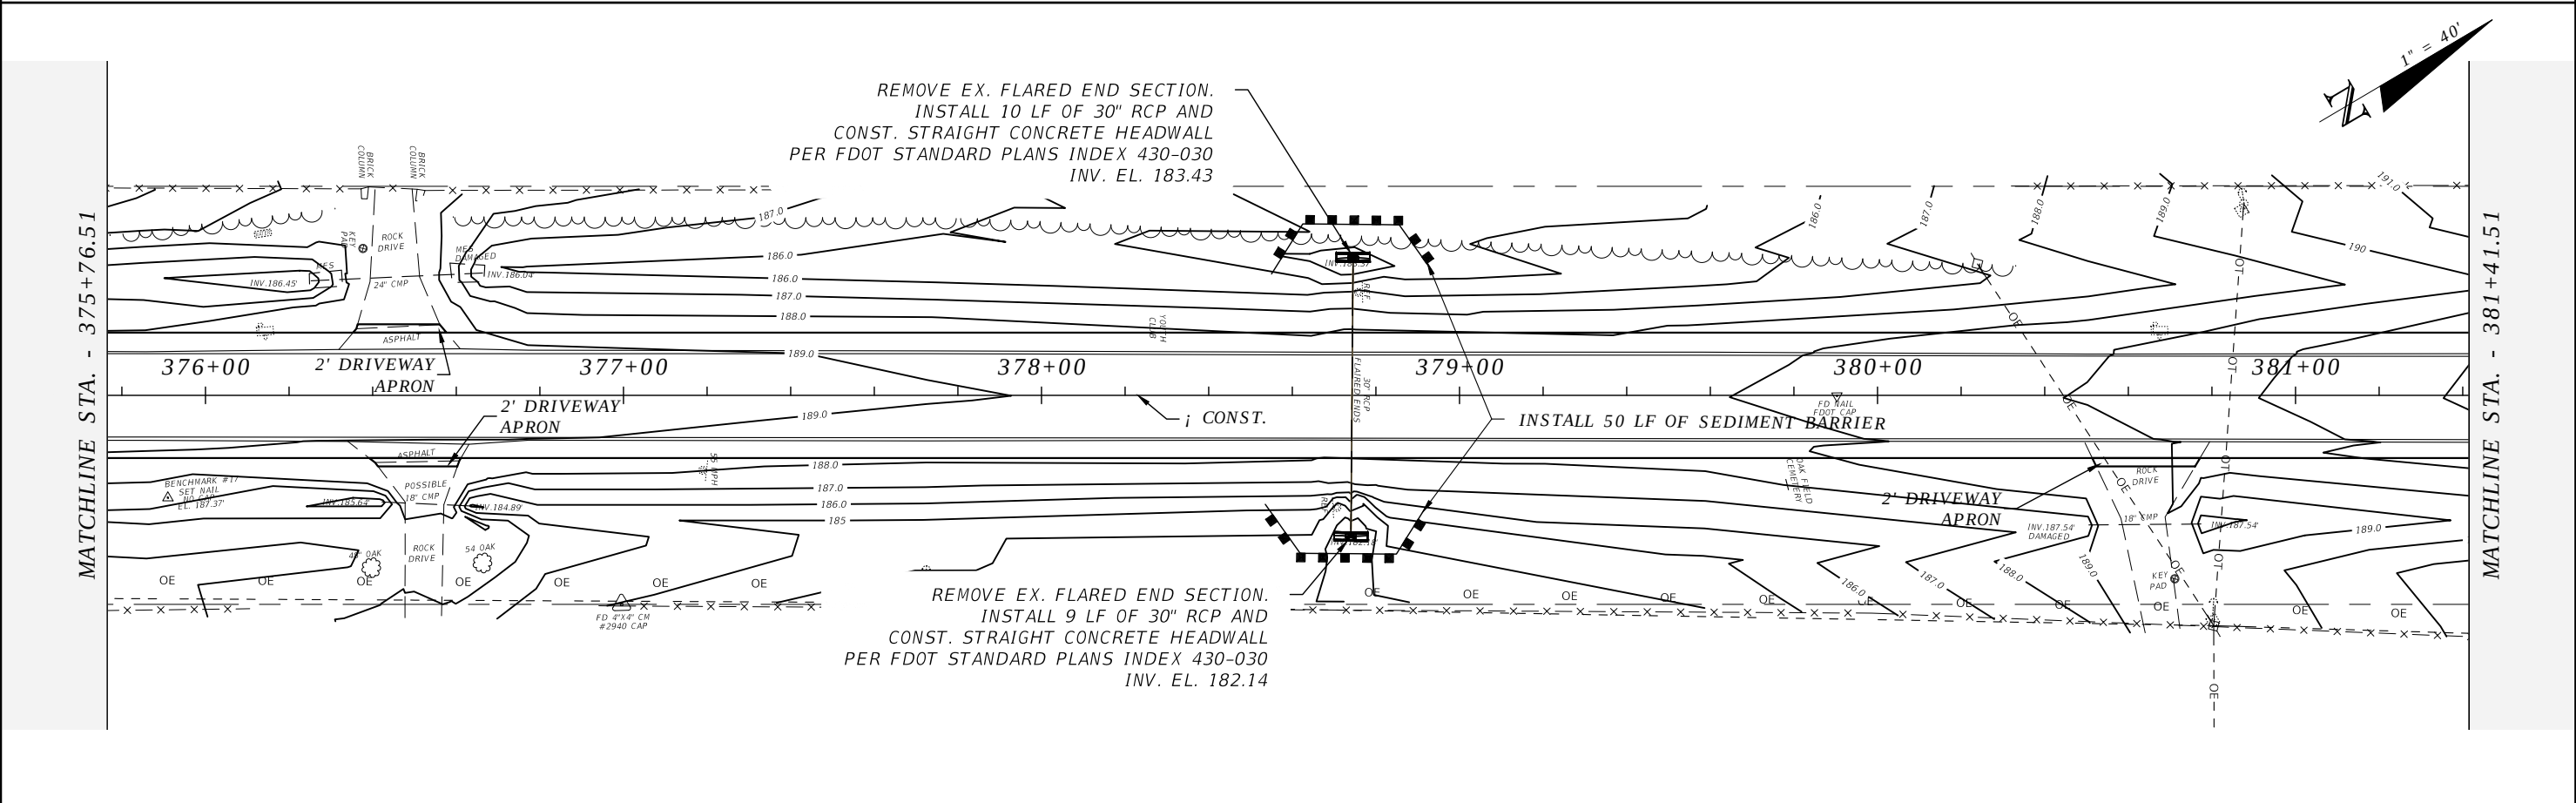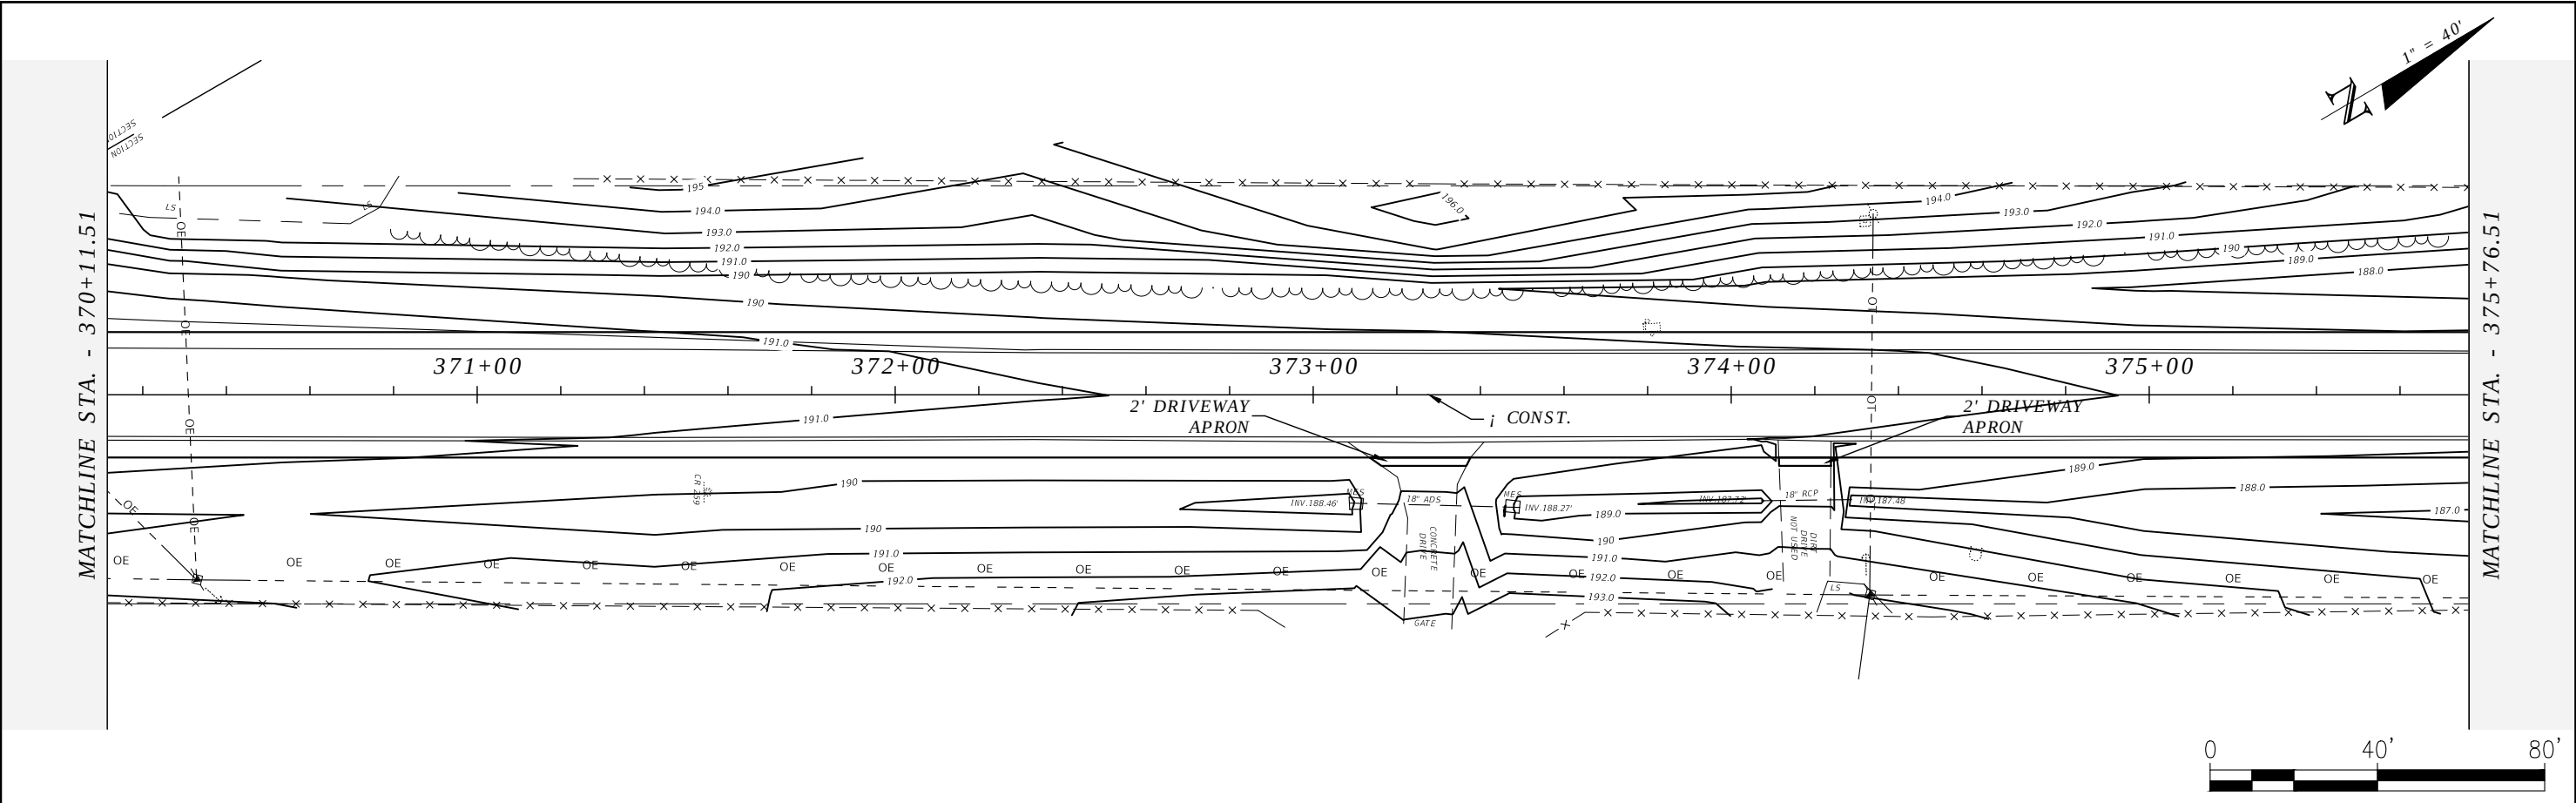



REVISIONS				ROBERT C. CESKA, P.E. P.E. LICENSE NUMBER 82288 DEWBERRY 101 N MONROE STREET, SUITE 710 TALLAHASSEE, FLORIDA 32301 CERTIFICATE OF AUTHORIZATION 00008794	WAUKEENAH HIGHWAY			PLAN VIEW	SHEET NO. 39
DATE	DESCRIPTION	DATE	DESCRIPTION		ROAD NO.	COUNTY	FINANCIAL PROJECT ID		
----	----				----	JEFFERSON	438366-1-54-01		

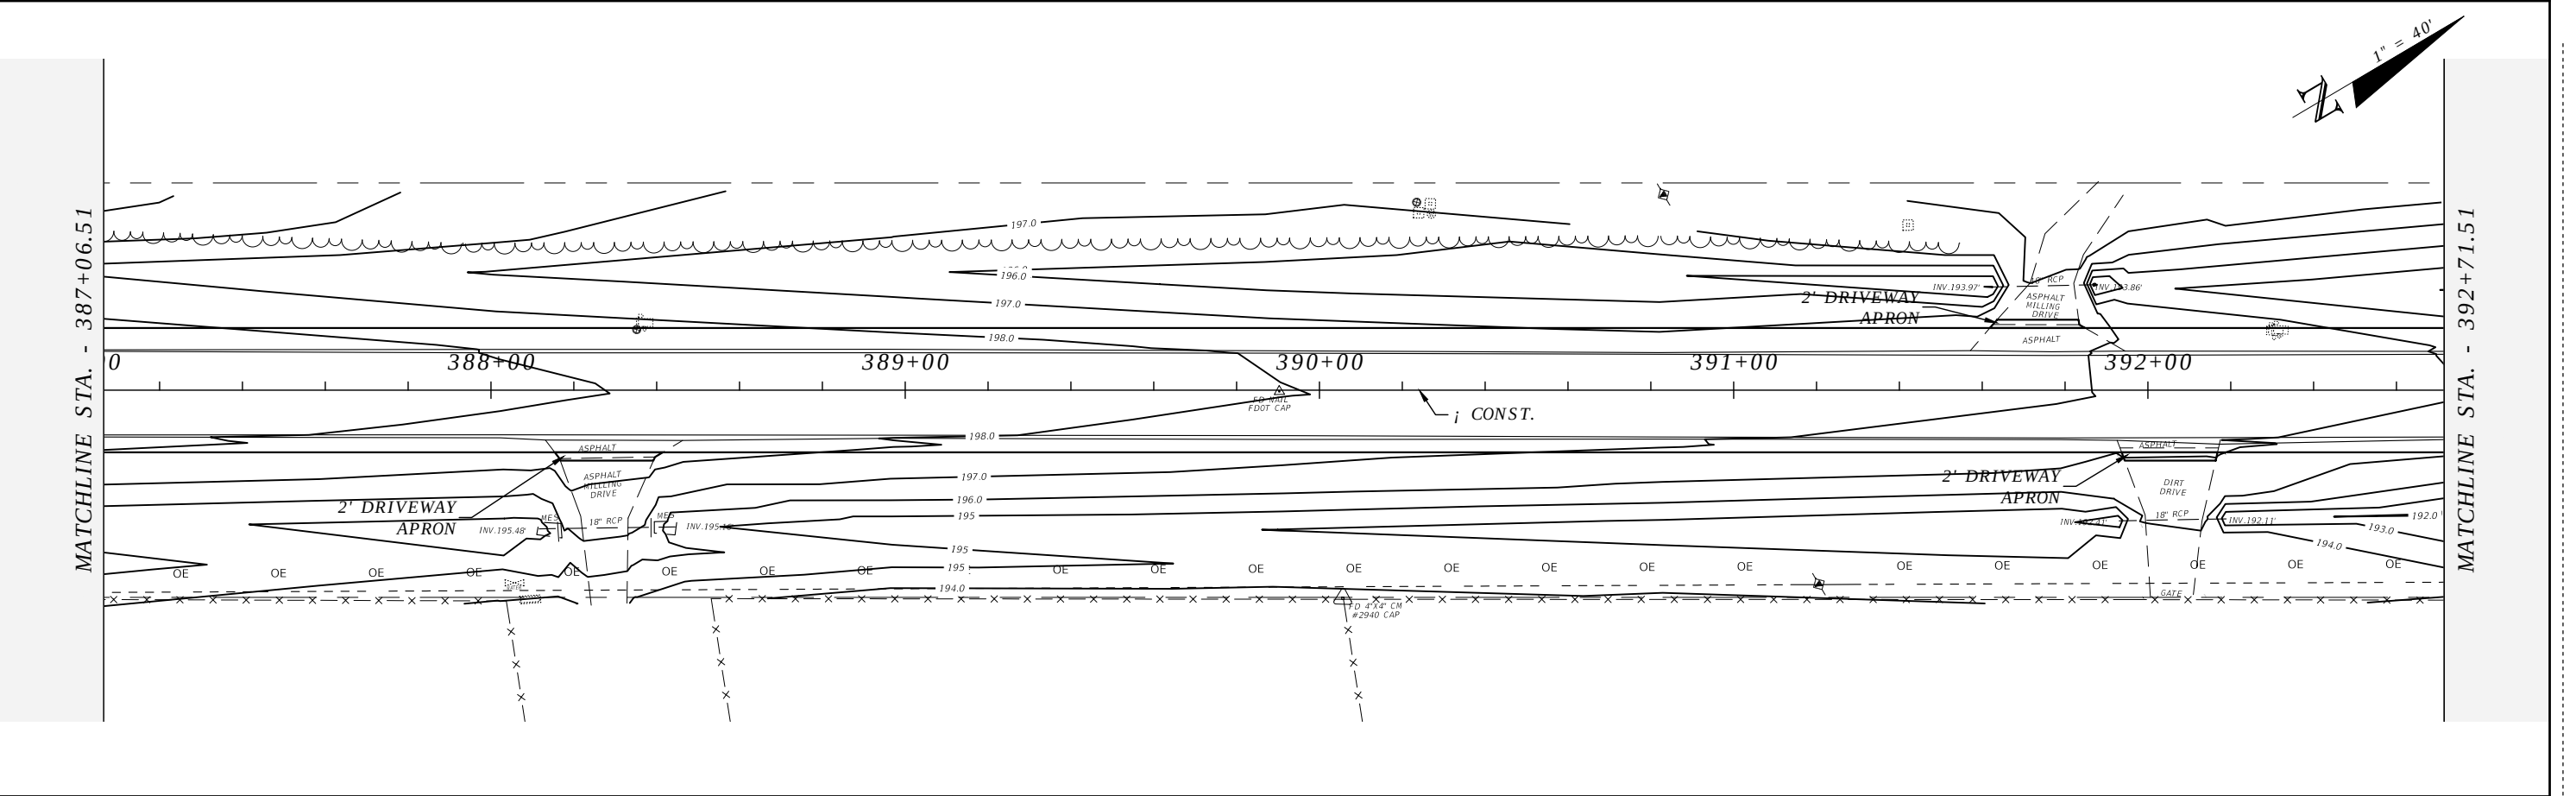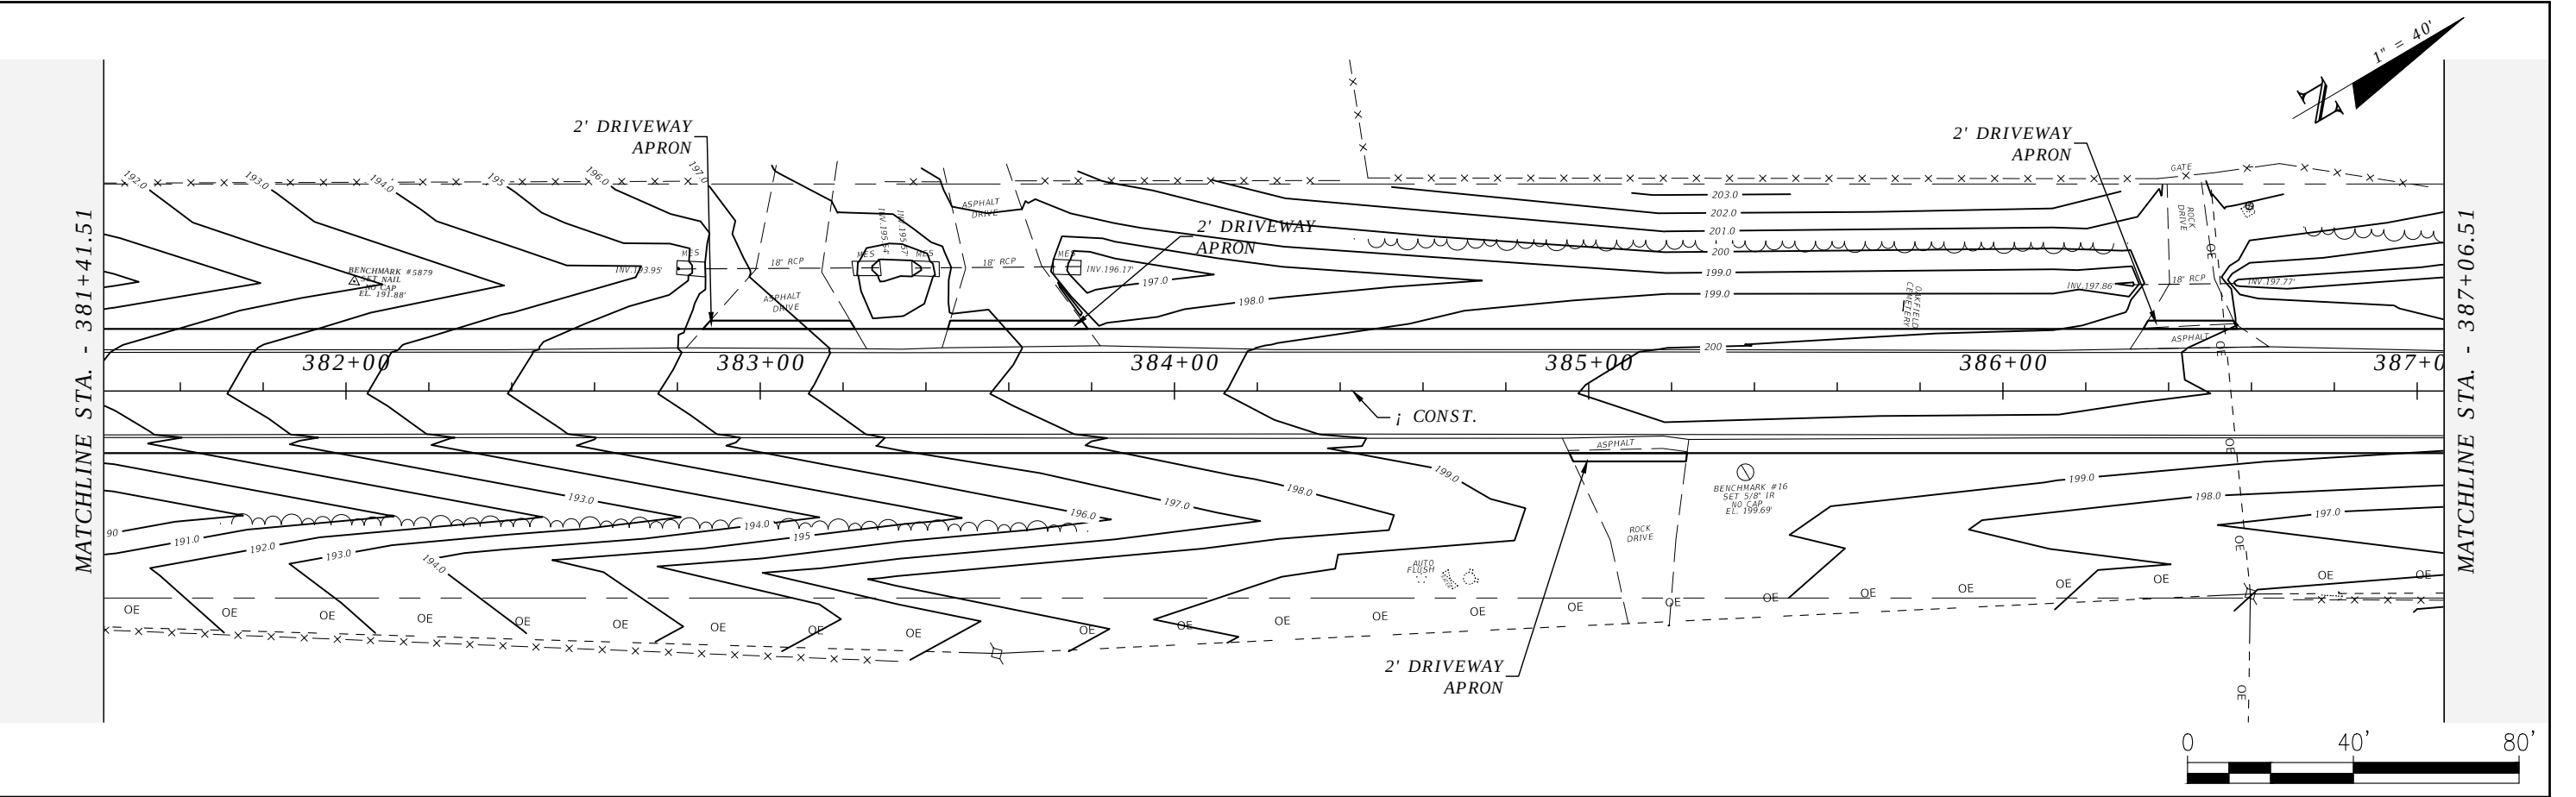



R E V I S I O N S				ROBERT C. CESKA, P.E. P.E. LICENSE NUMBER 82288 DEWBERRY 101 N MONROE STREET, SUITE 710 TALLAHASSEE, FLORIDA 32301 CERTIFICATE OF AUTHORIZATION 00008794	WAUKEENAH HIGHWAY			PLAN VIEW	SHEET NO.
DATE	DESCRIPTION	DATE	DESCRIPTION		ROAD NO.	COUNTY	FINANCIAL PROJECT ID		40
----	----				----	JEFFERSON	438366-1-54-01		

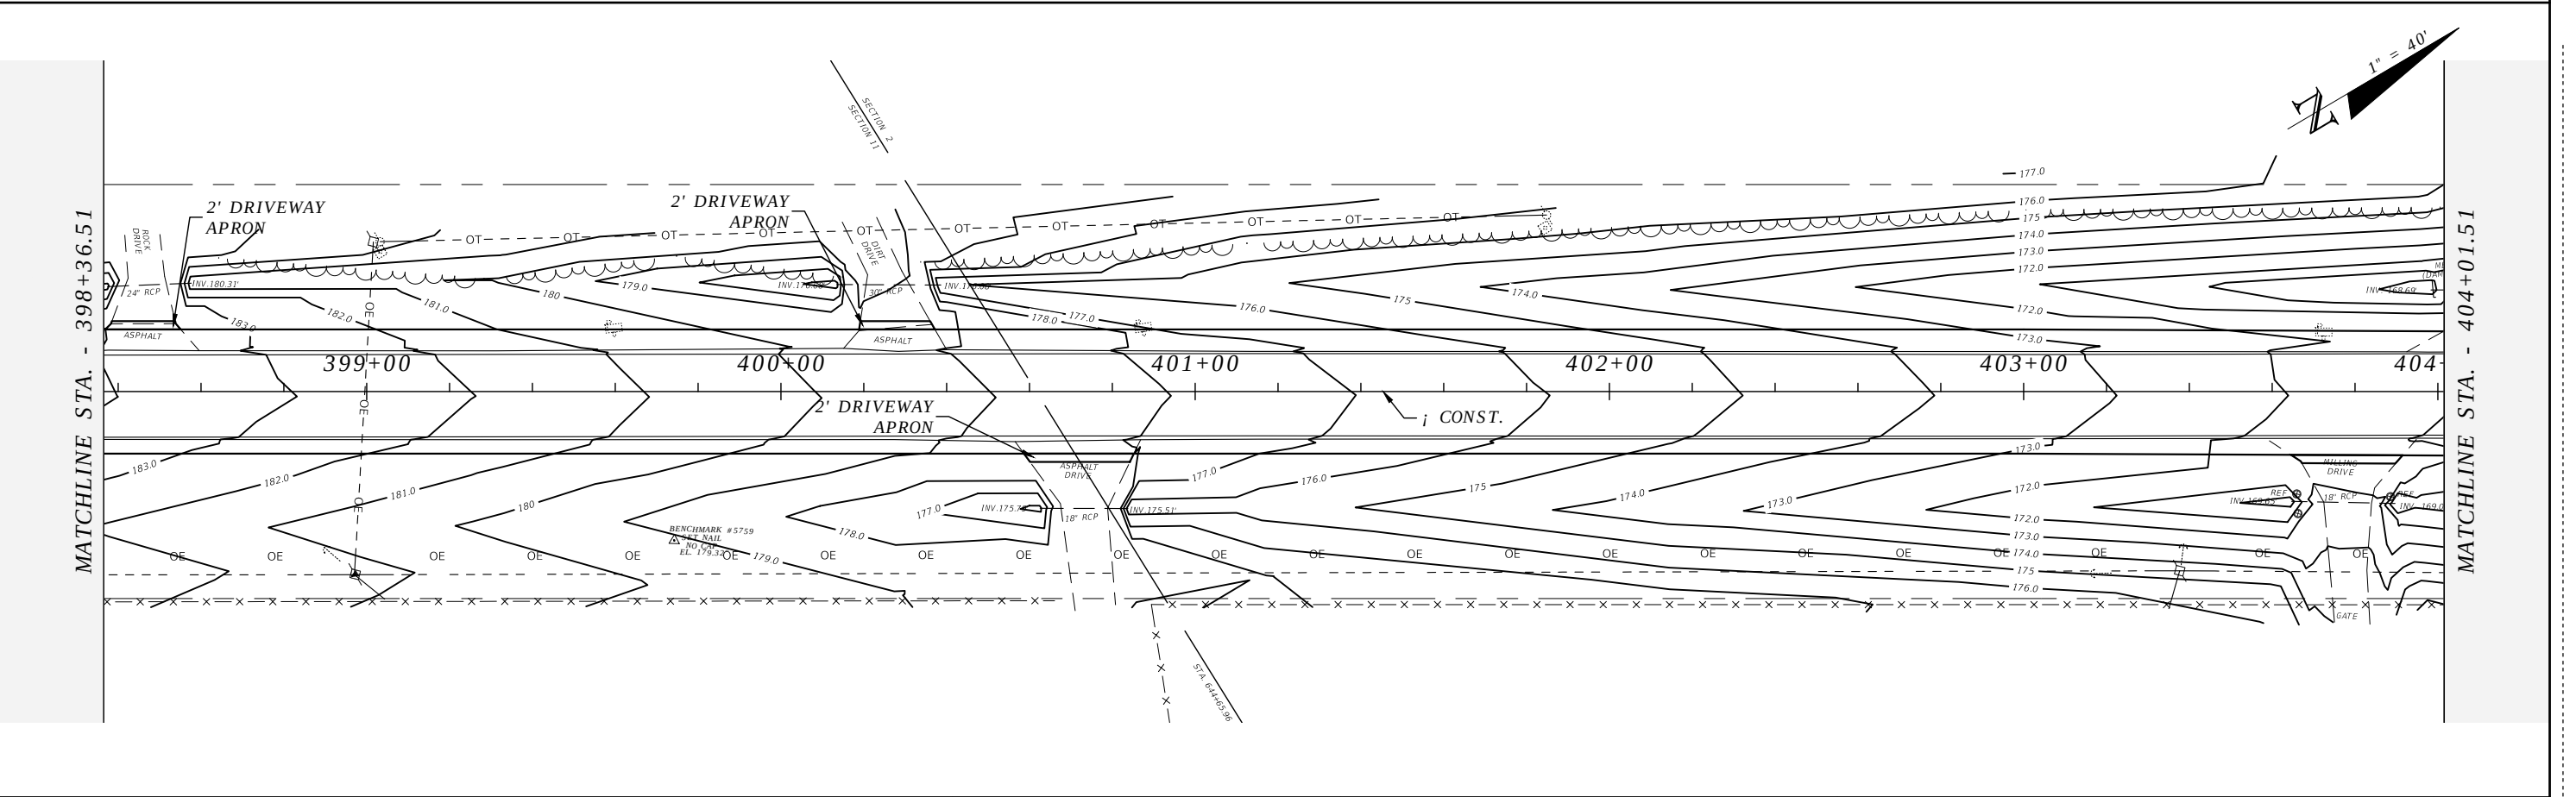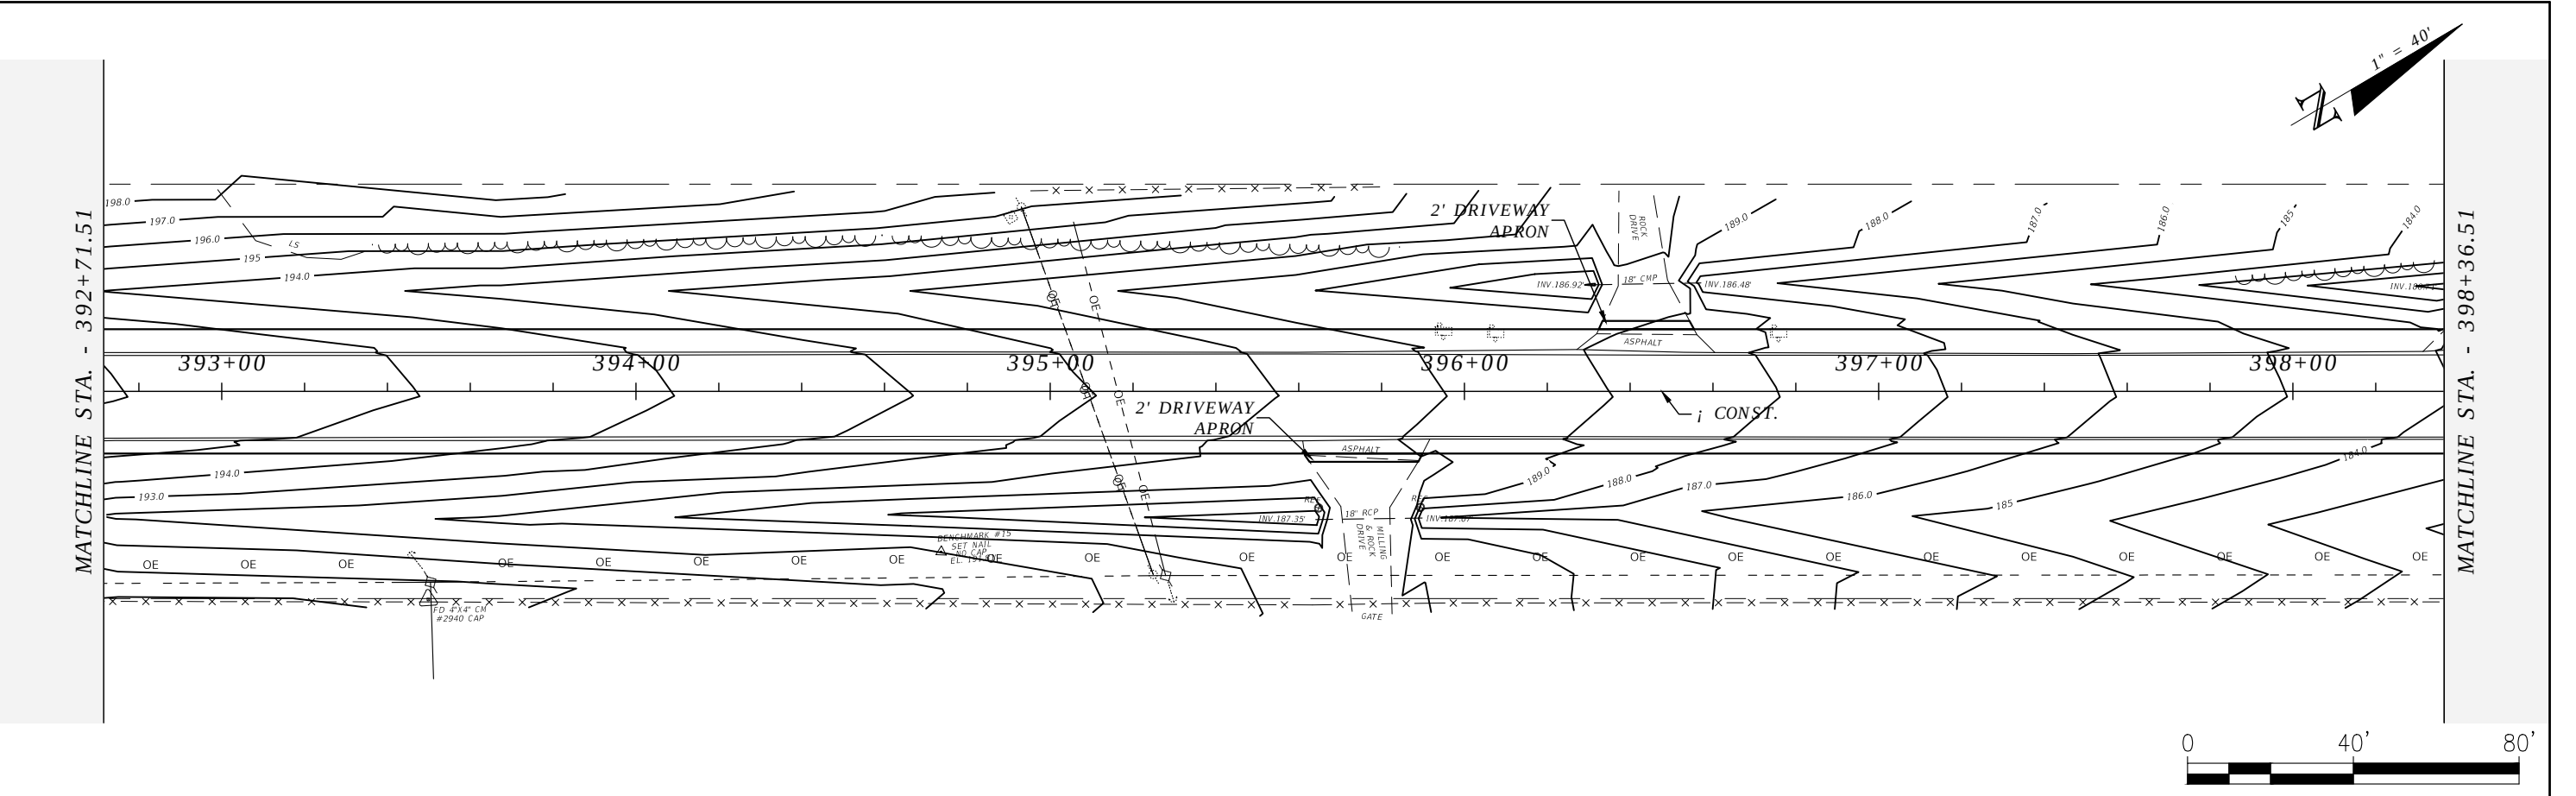



R E V I S I O N S				ROBERT C. CESKA, P.E. P.E. LICENSE NUMBER 82288 DEWBERRY 101 N MONROE STREET, SUITE 710 TALLAHASSEE, FLORIDA 32301 CERTIFICATE OF AUTHORIZATION 00008794	WAUKEENAH HIGHWAY			PLAN VIEW	SHEET NO.
DATE	DESCRIPTION	DATE	DESCRIPTION		ROAD NO.	COUNTY	FINANCIAL PROJECT ID		41
----	----				----	JEFFERSON	438366-1-54-01		

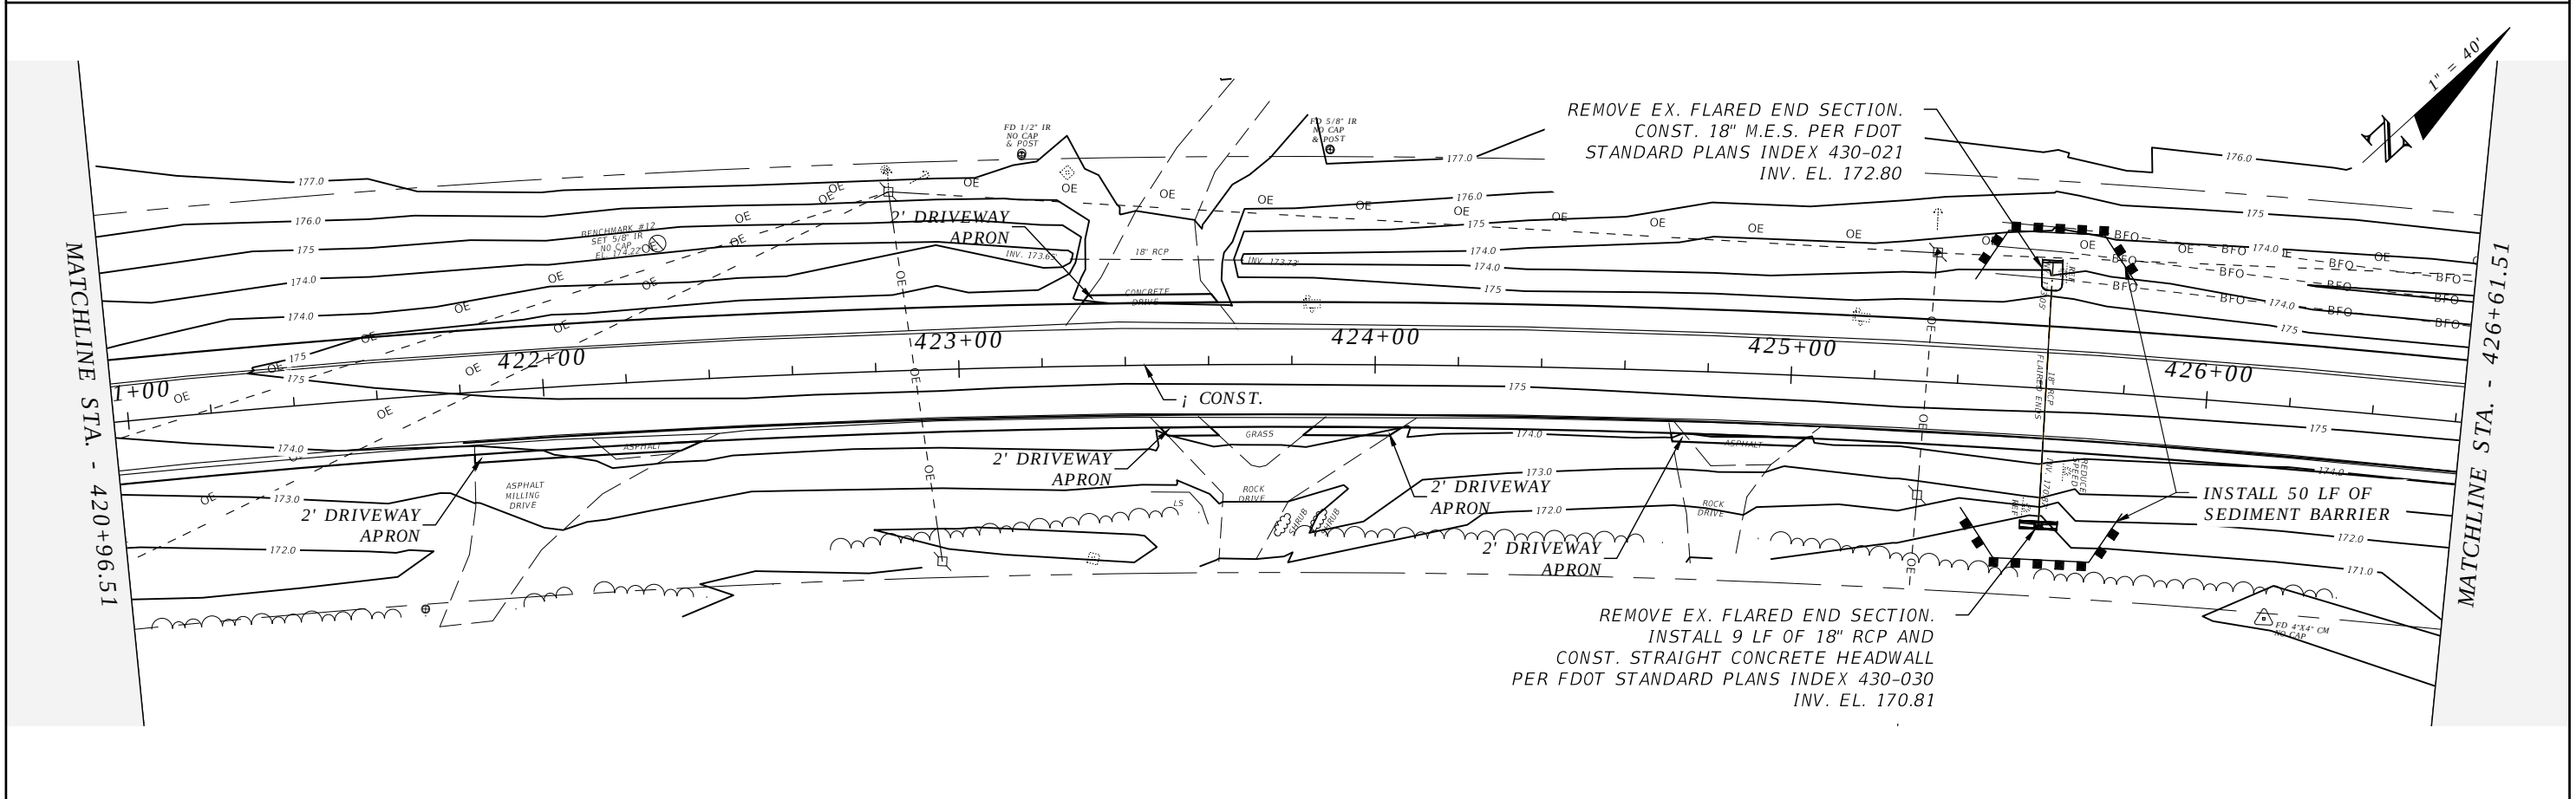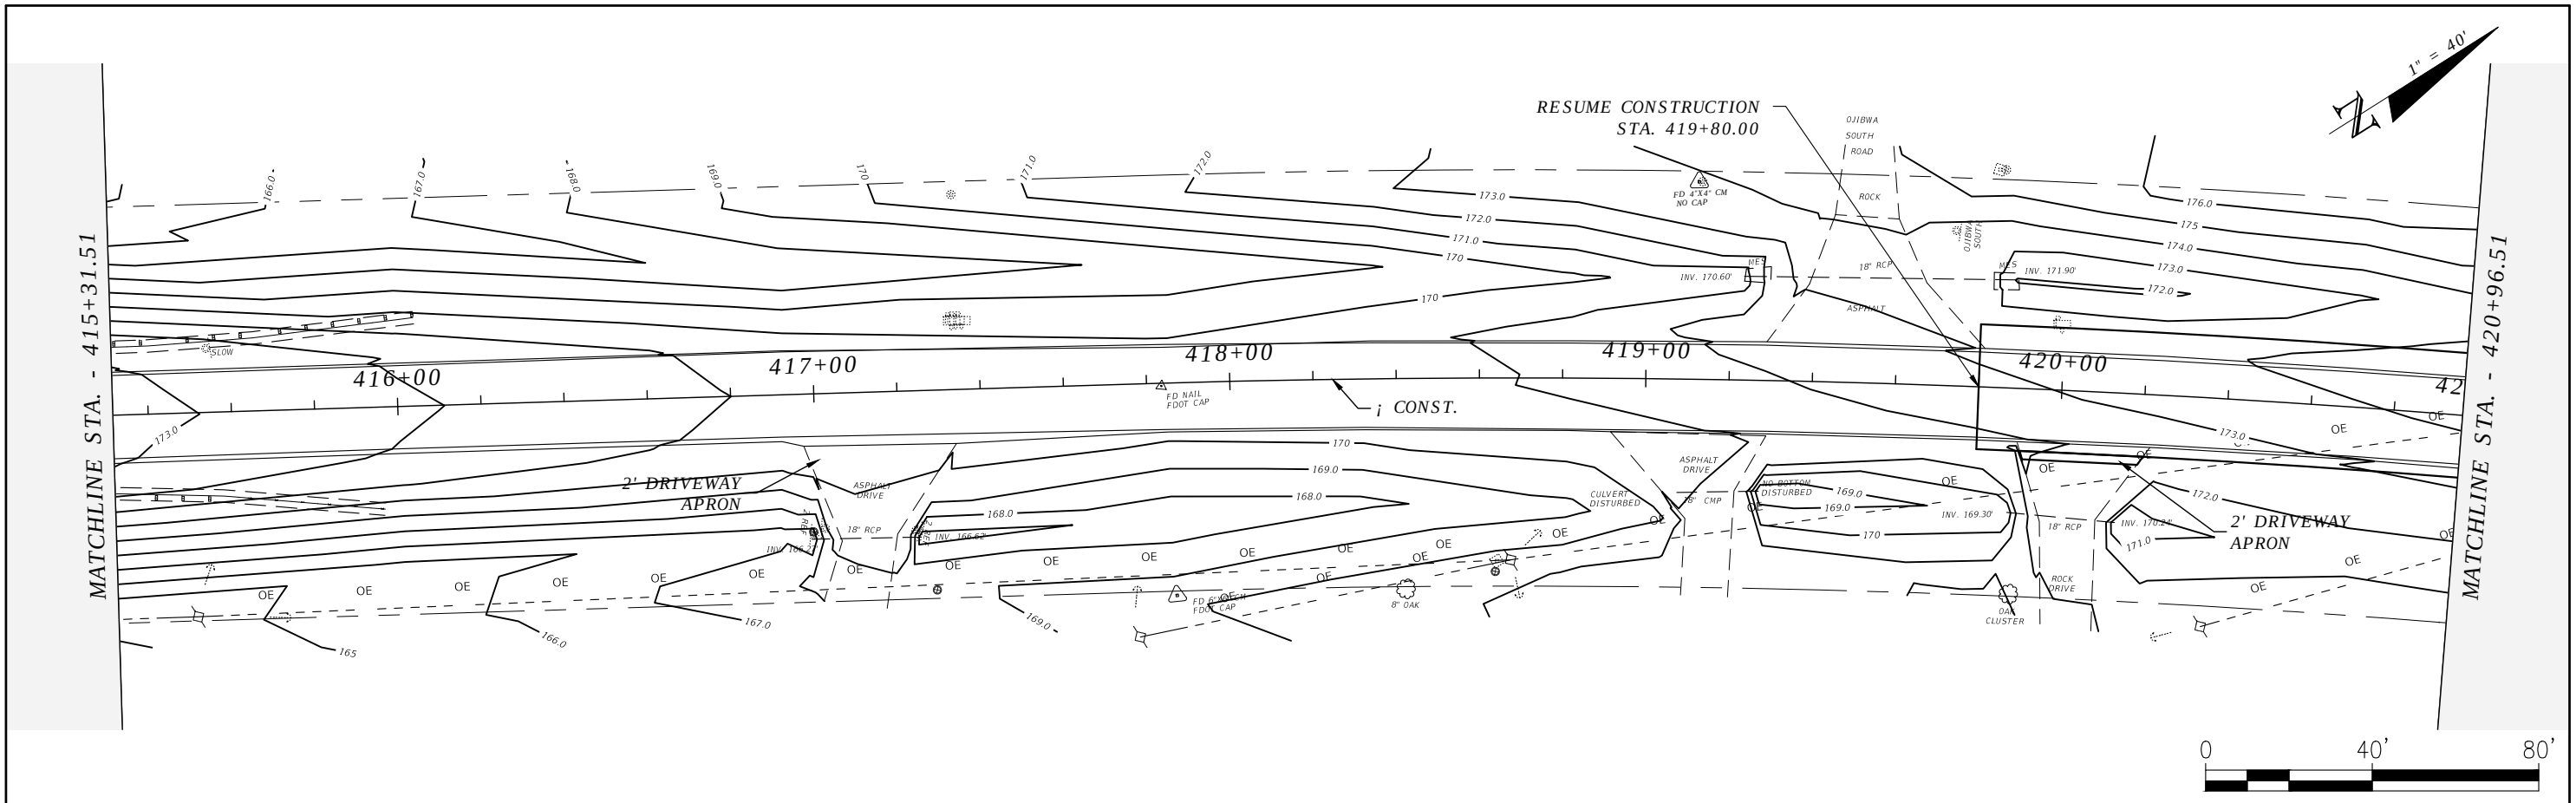



REVISIONS				ROBERT C. CESKA, P.E. P.E. LICENSE NUMBER 82288 DEWBERRY 101 N MONROE STREET, SUITE 710 TALLAHASSEE, FLORIDA 32301 CERTIFICATE OF AUTHORIZATION 00008794	WAUKEENAH HIGHWAY			PLAN VIEW	SHEET NO. 43
DATE	DESCRIPTION	DATE	DESCRIPTION		ROAD NO.	COUNTY	FINANCIAL PROJECT ID		
----	----				----	JEFFERSON	438366-1-54-01		

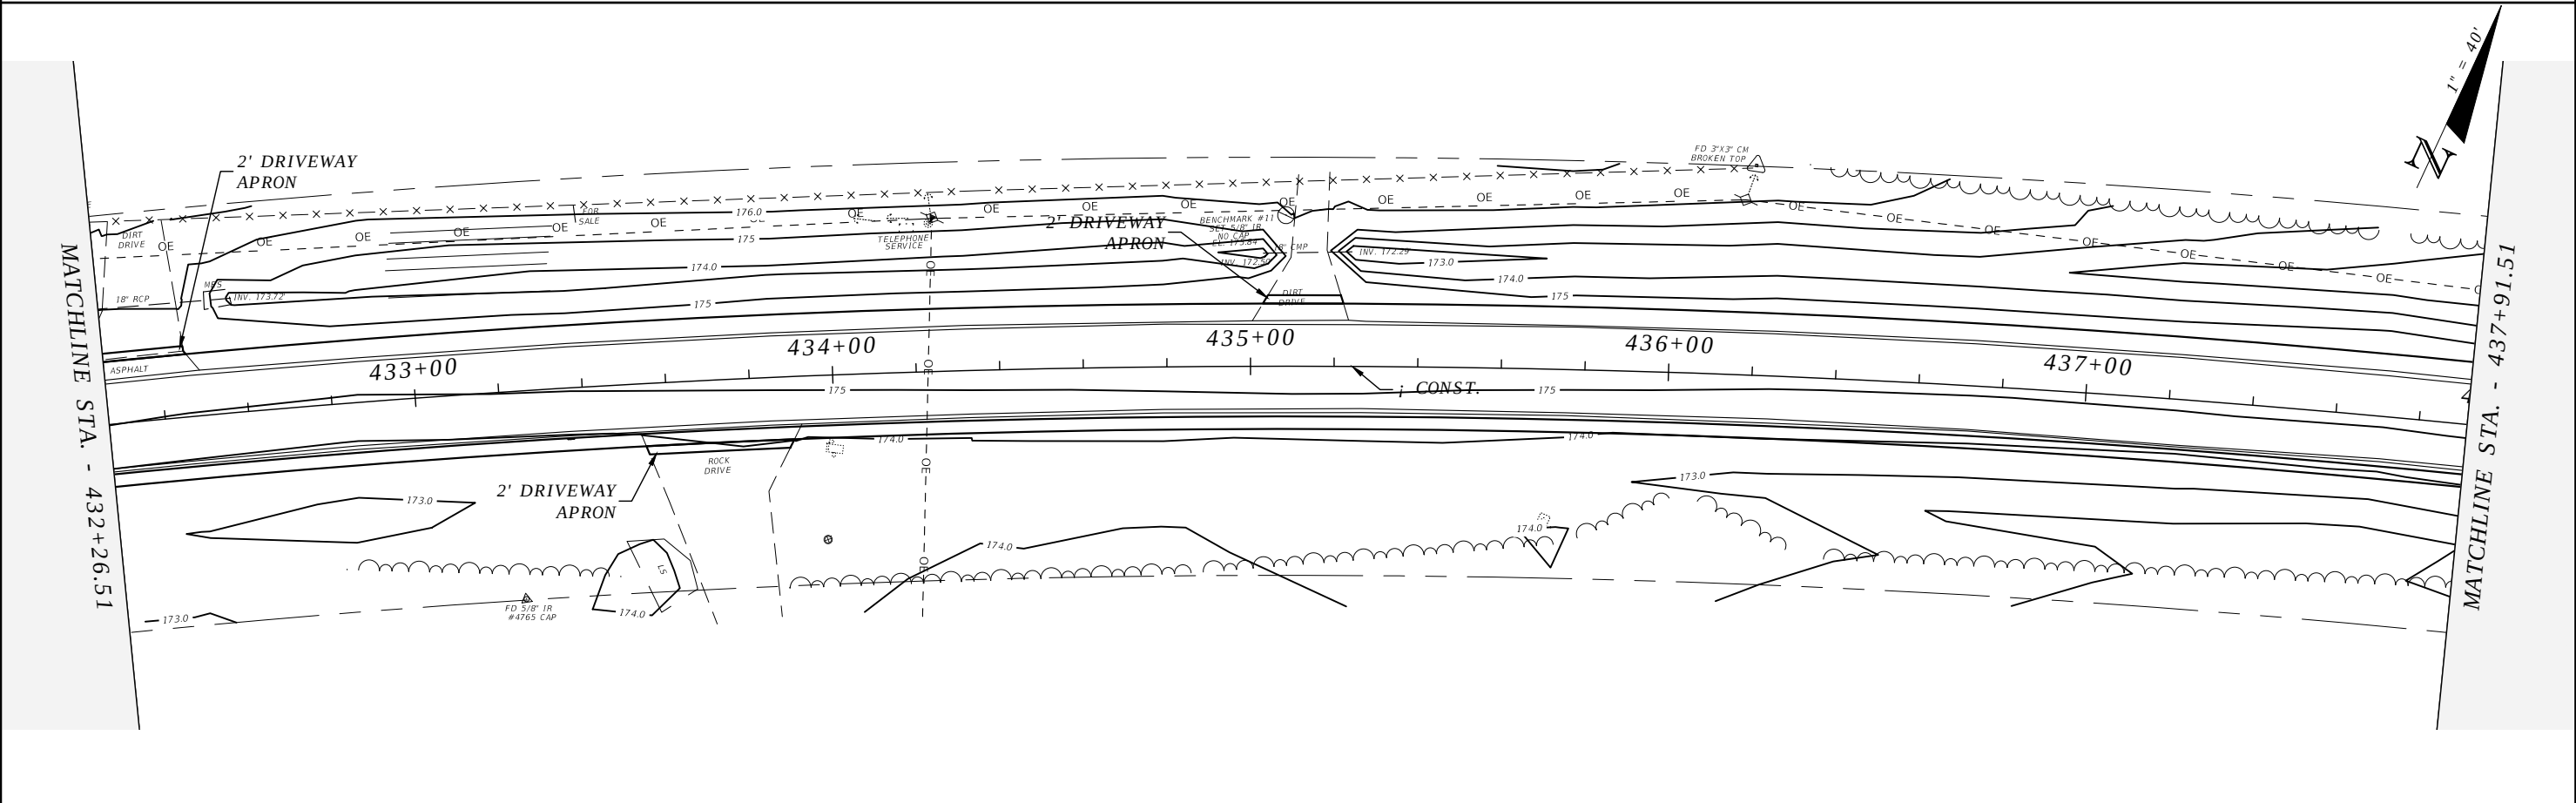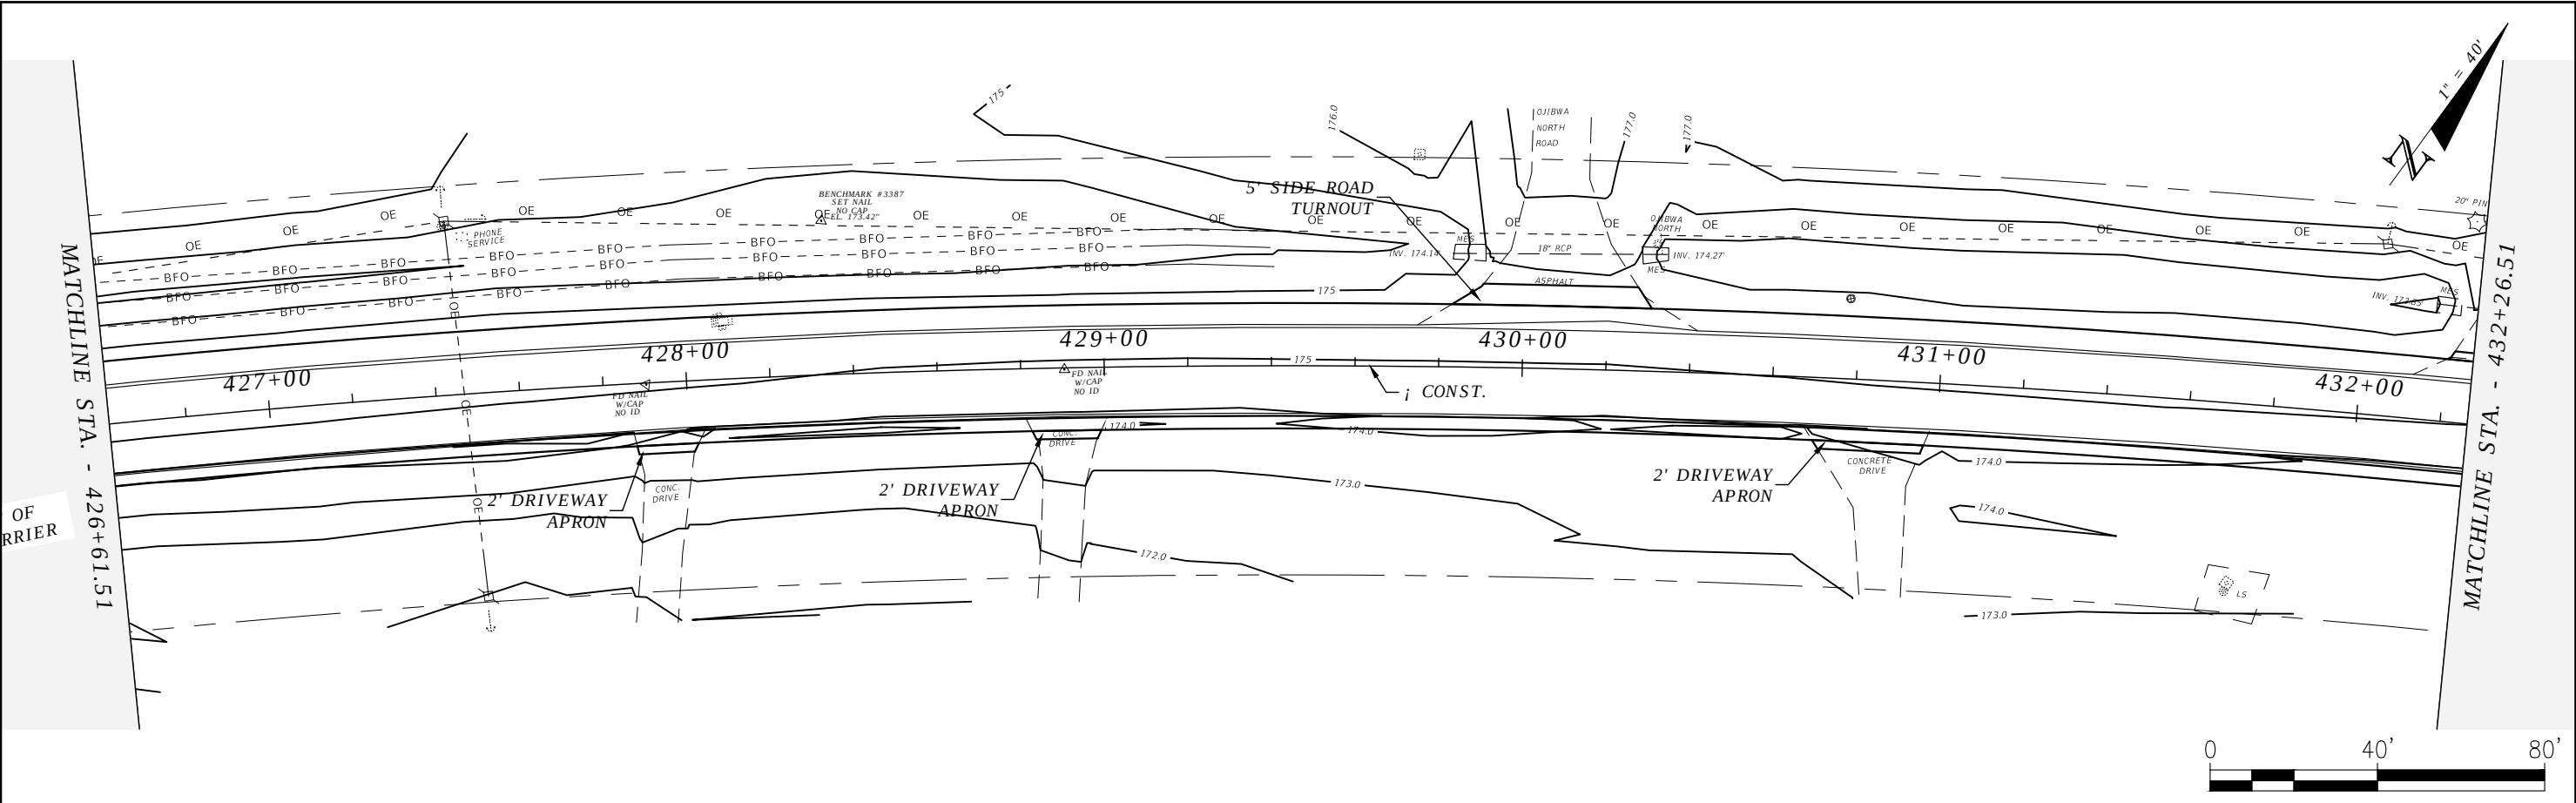



REVISIONS				ROBERT C. CESKA, P.E. P.E. LICENSE NUMBER 82288 DEWBERRY 101 N MONROE STREET, SUITE 710 TALLAHASSEE, FLORIDA 32301 CERTIFICATE OF AUTHORIZATION 00008794	WAUKEENAH HIGHWAY			PLAN VIEW	SHEET NO.
DATE	DESCRIPTION	DATE	DESCRIPTION		ROAD NO.	COUNTY	FINANCIAL PROJECT ID		
----	----				----	JEFFERSON	438366-1-54-01		44

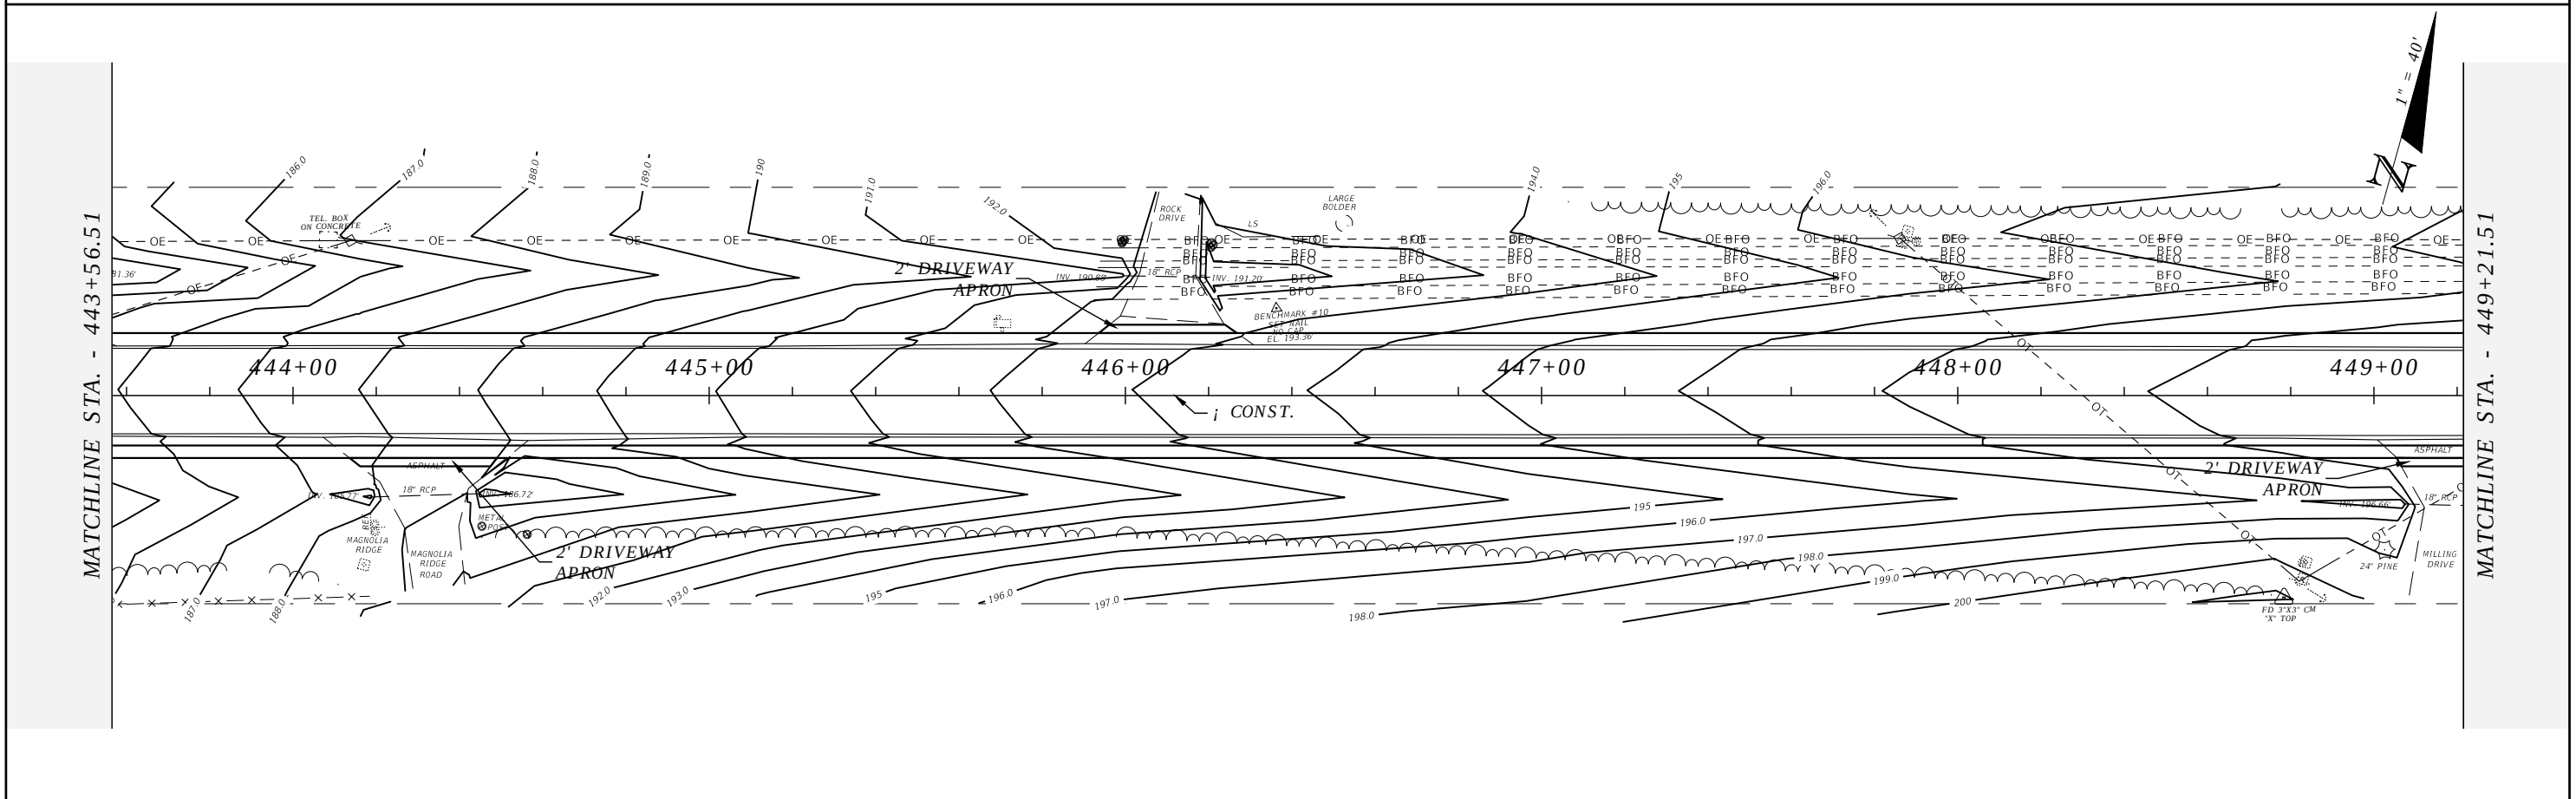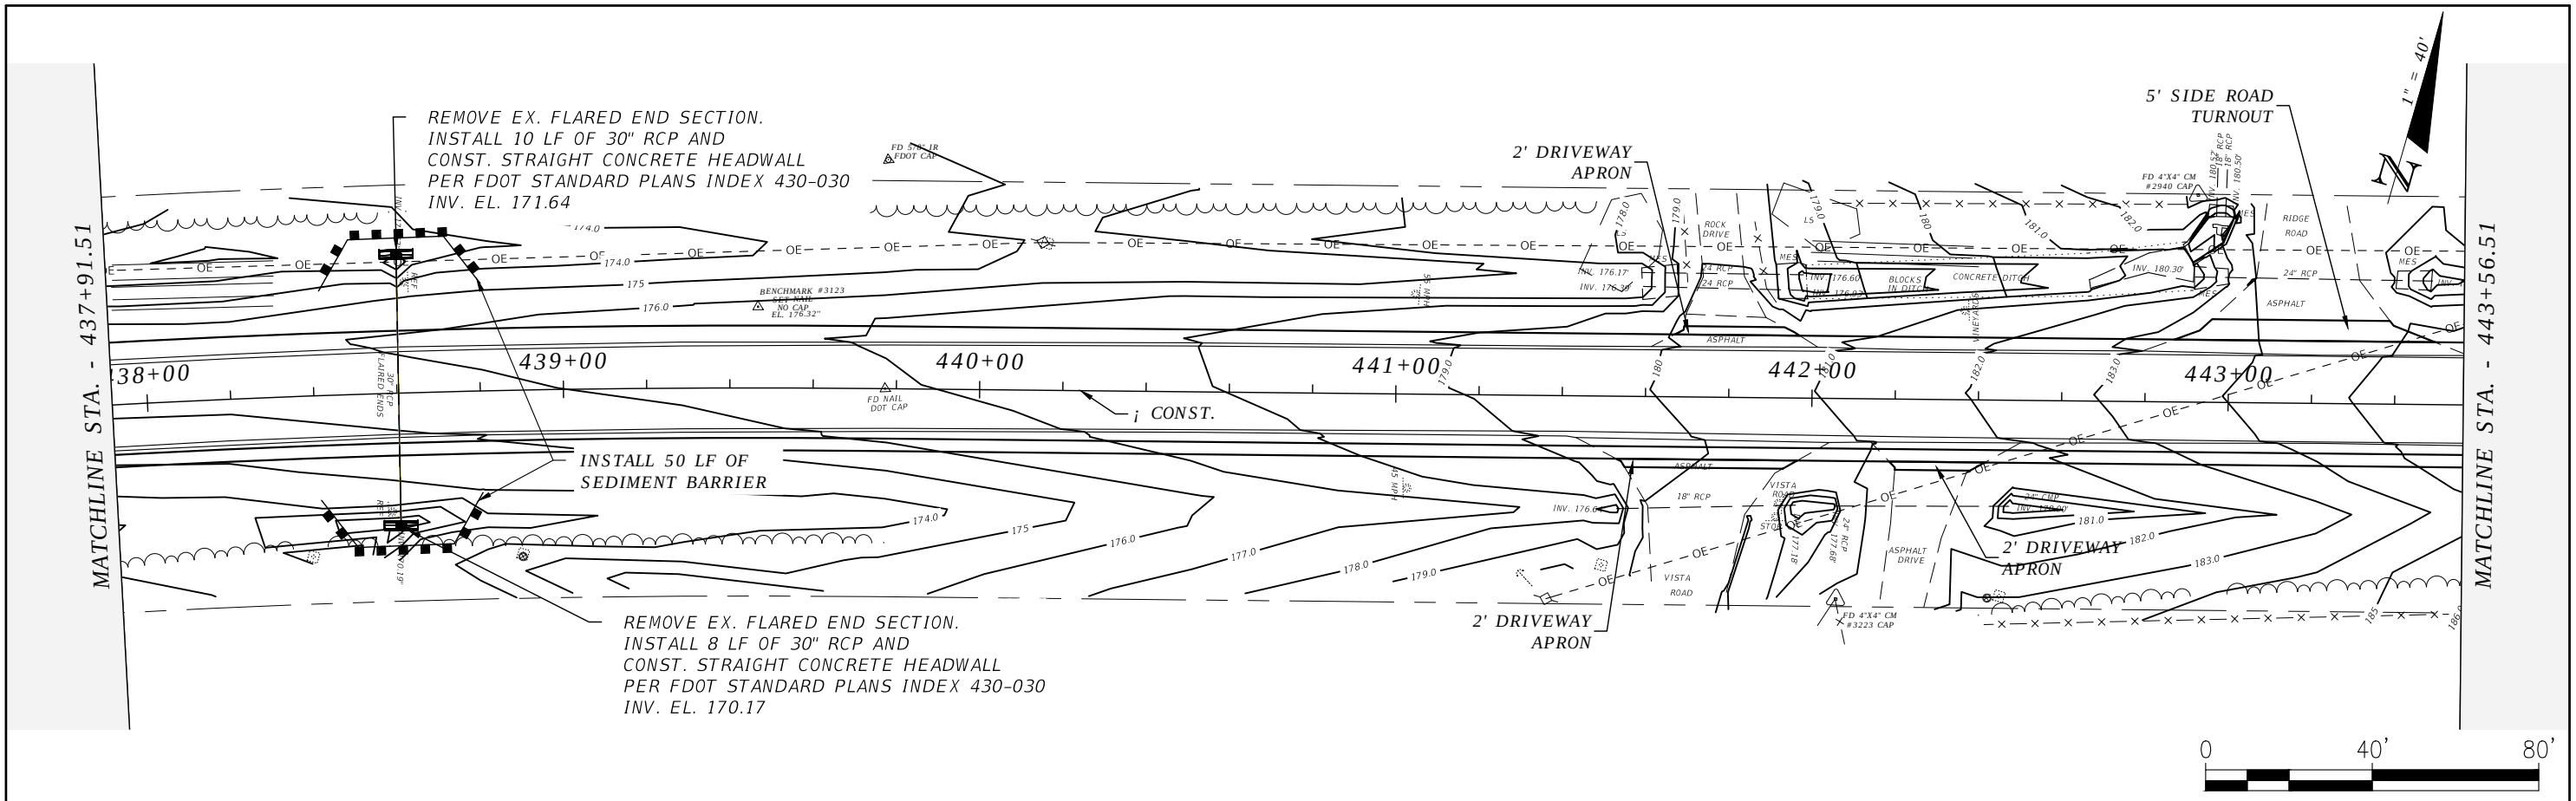



R E V I S I O N S				ROBERT C. CESKA, P.E. P.E. LICENSE NUMBER 82288 DEWBERRY 101 N MONROE STREET, SUITE 710 TALLAHASSEE, FLORIDA 32301 CERTIFICATE OF AUTHORIZATION 00008794	WAUKEENAH HIGHWAY			PLAN VIEW	SHEET NO.
DATE	DESCRIPTION	DATE	DESCRIPTION		ROAD NO.	COUNTY	FINANCIAL PROJECT ID		45
----	----				----	JEFFERSON	438366-1-54-01		

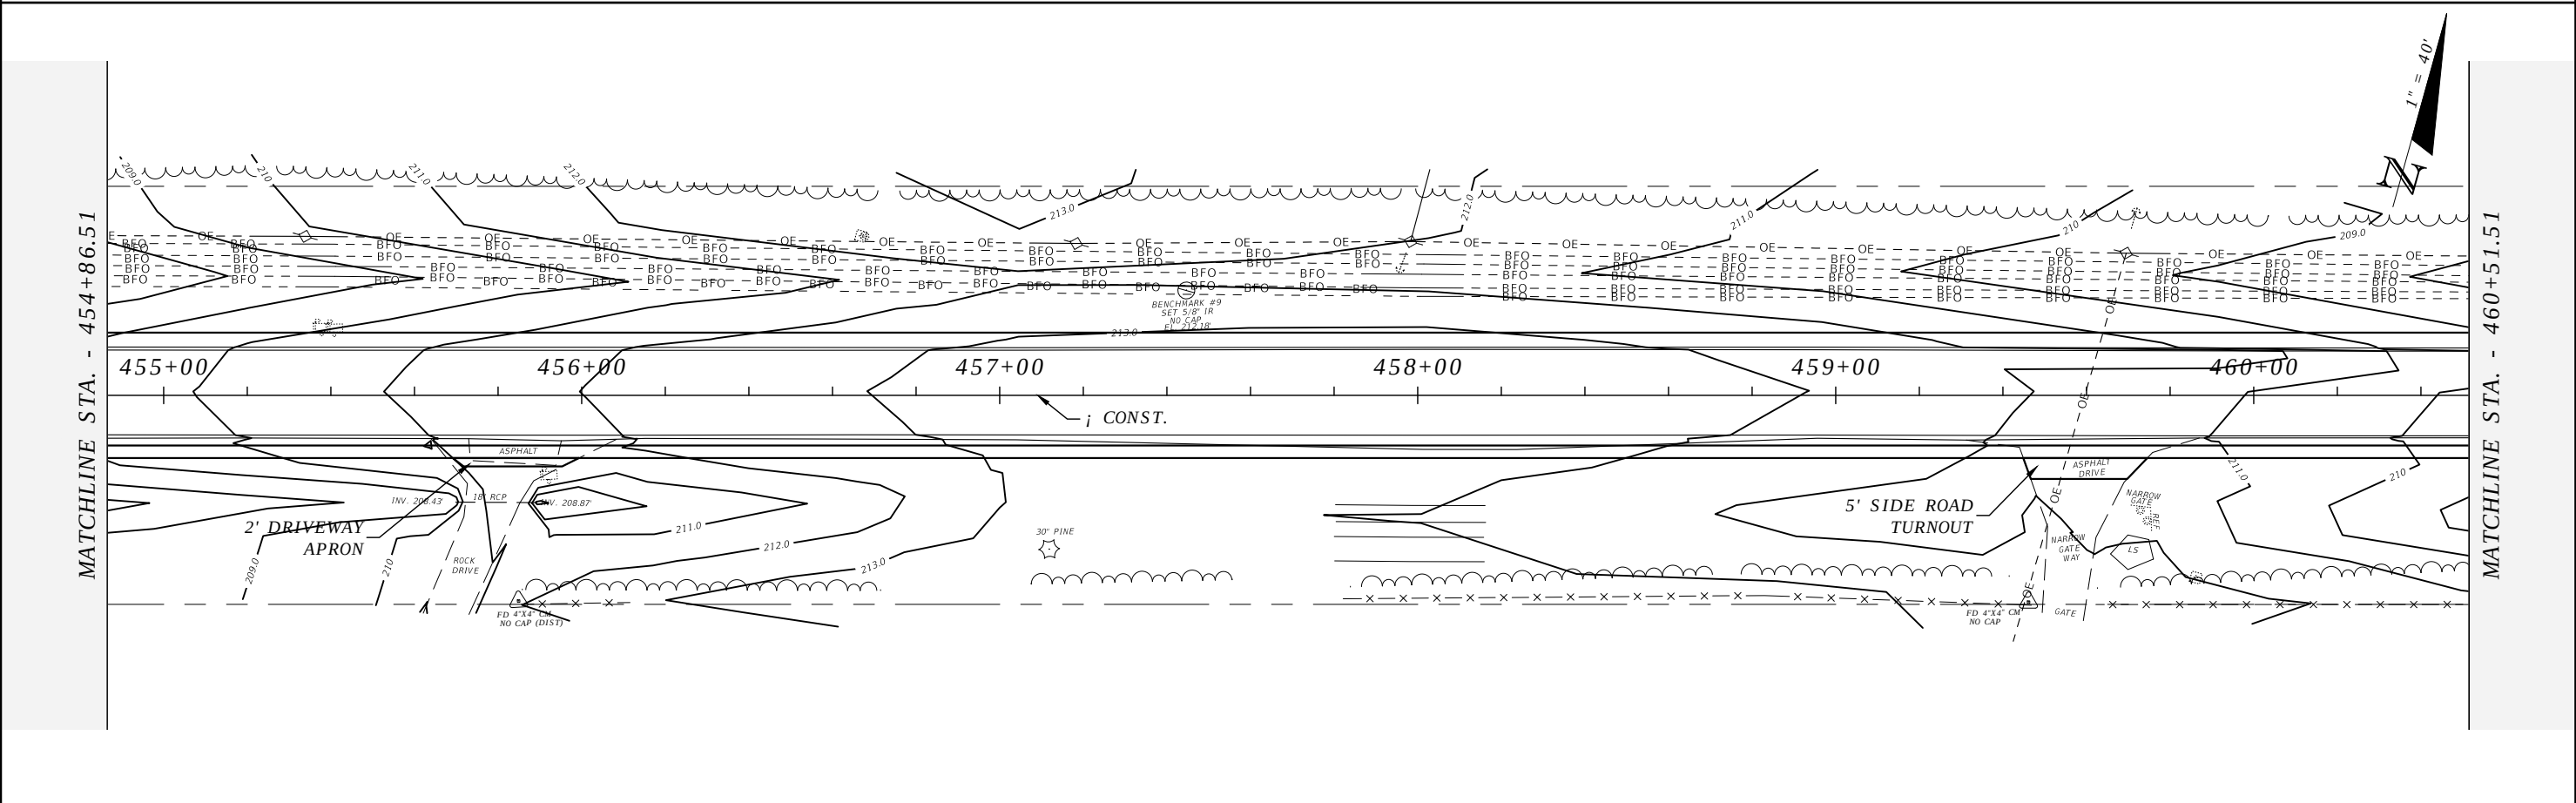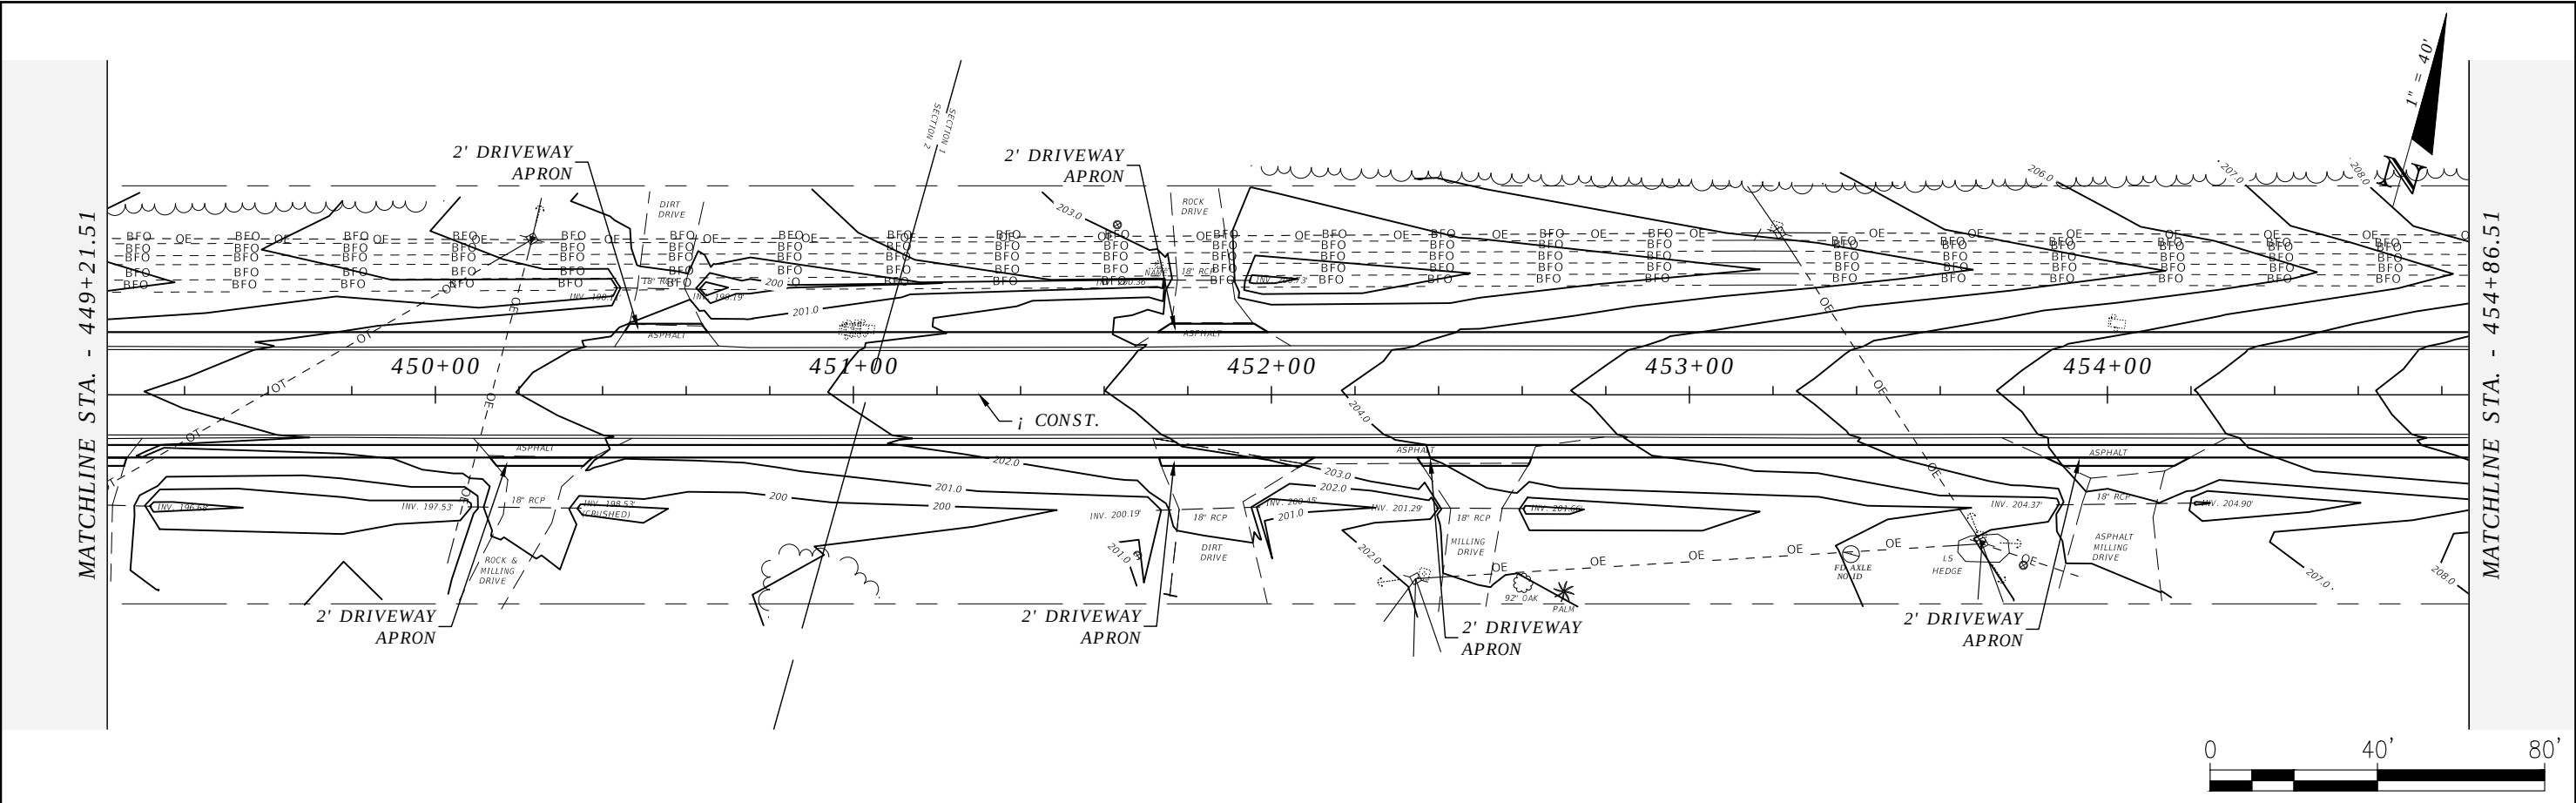



R E V I S I O N S				ROBERT C. CESKA, P.E. P.E. LICENSE NUMBER 82288 DEWBERRY 101 N MONROE STREET, SUITE 710 TALLAHASSEE, FLORIDA 32301 CERTIFICATE OF AUTHORIZATION 00008794	WAUKEENAH HIGHWAY			PLAN VIEW	SHEET NO.
DATE	DESCRIPTION	DATE	DESCRIPTION		ROAD NO.	COUNTY	FINANCIAL PROJECT ID		46
----	----				----	JEFFERSON	438366-1-54-01		

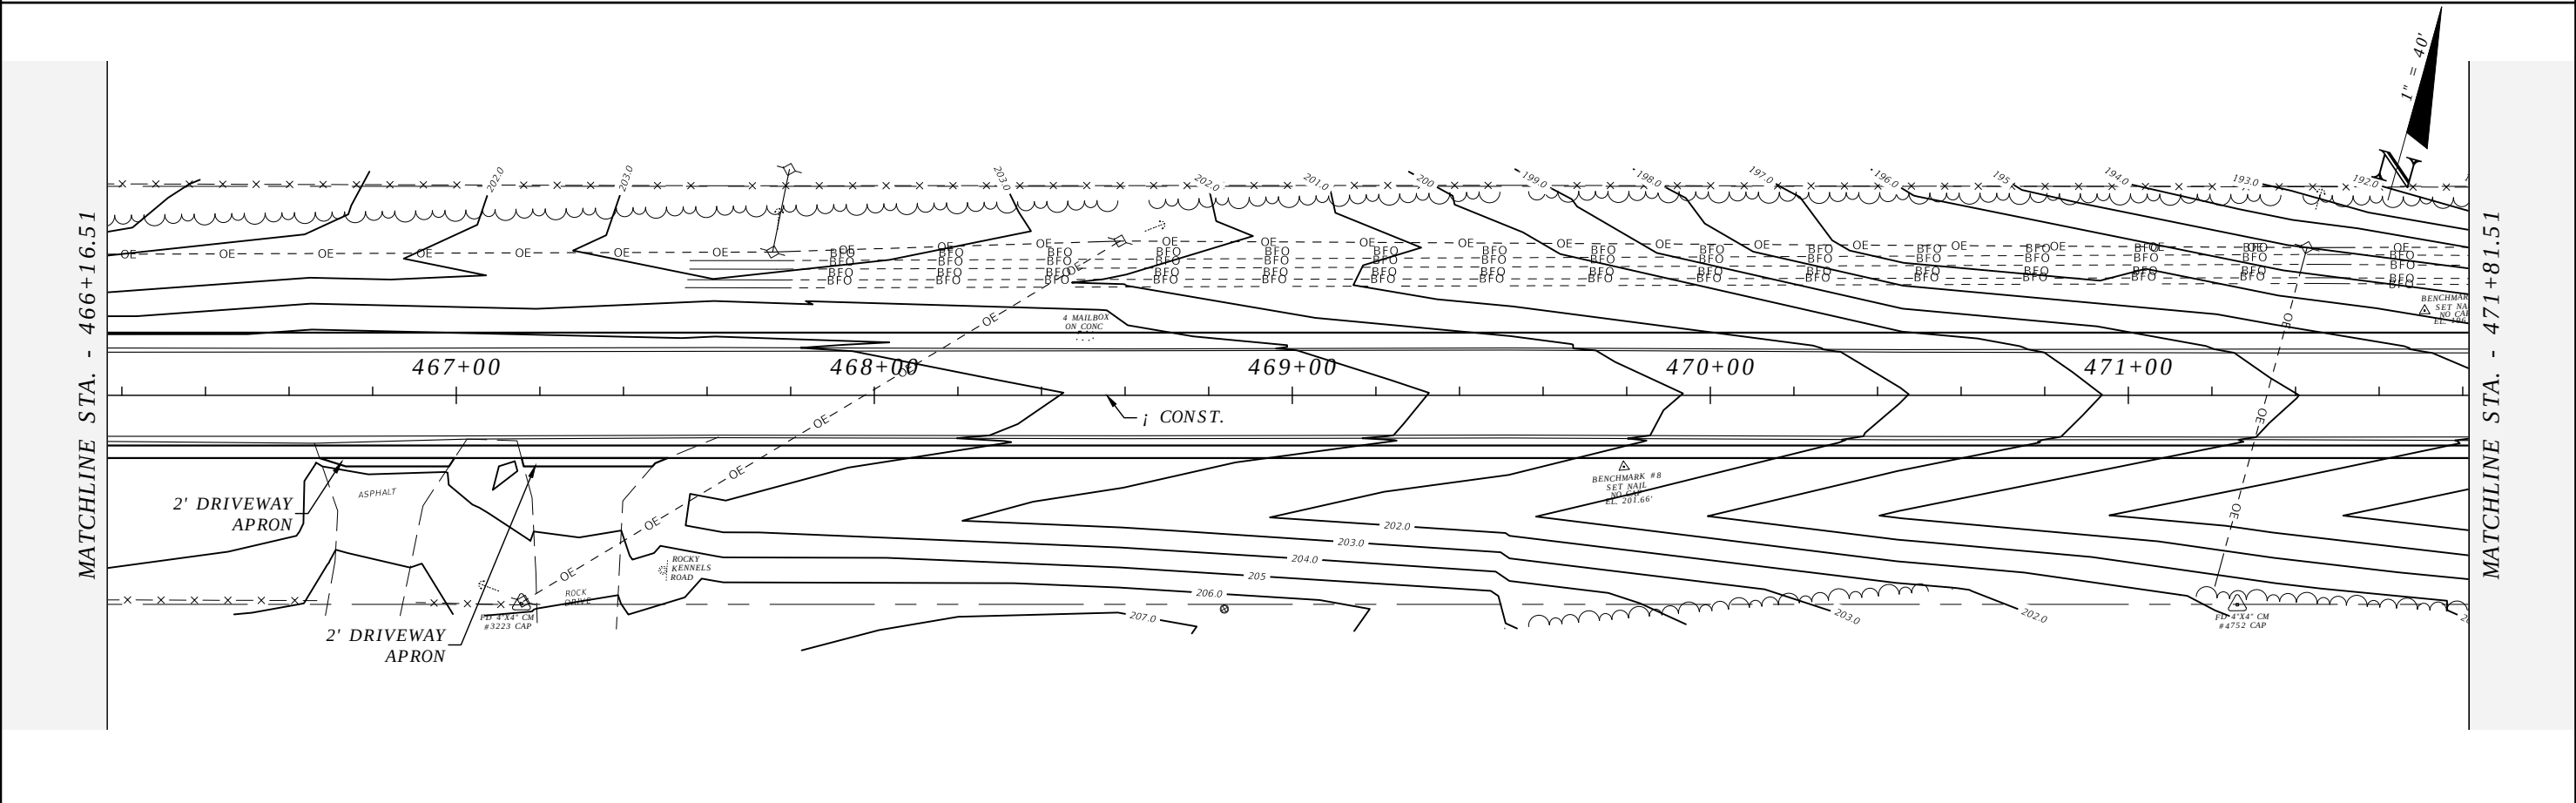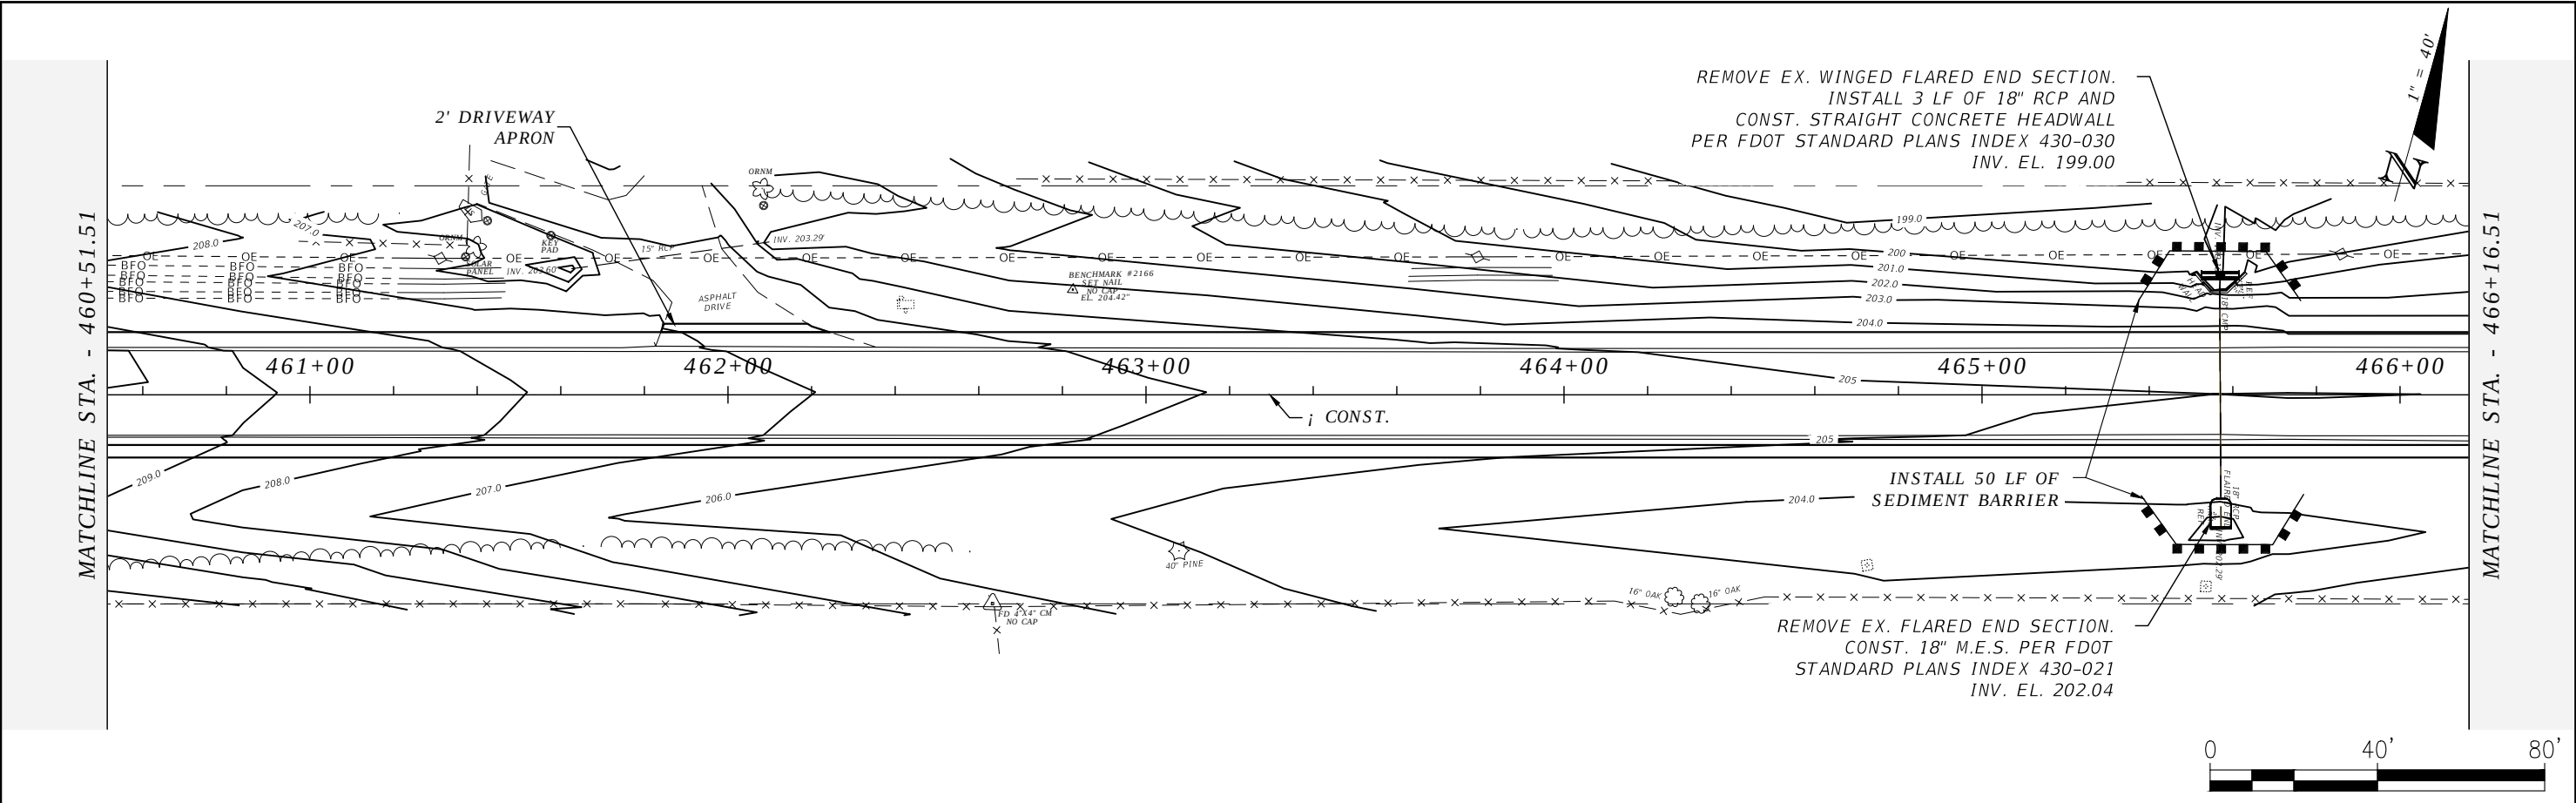



REVISIONS				ROBERT C. CESKA, P.E. P.E. LICENSE NUMBER 82288 DEWBERRY 101 N MONROE STREET, SUITE 710 TALLAHASSEE, FLORIDA 32301 CERTIFICATE OF AUTHORIZATION 00008794	WAUKEENAH HIGHWAY			PLAN VIEW	SHEET NO. 47
DATE	DESCRIPTION	DATE	DESCRIPTION		ROAD NO.	COUNTY	FINANCIAL PROJECT ID		
----	----				----	JEFFERSON	438366-1-54-01		

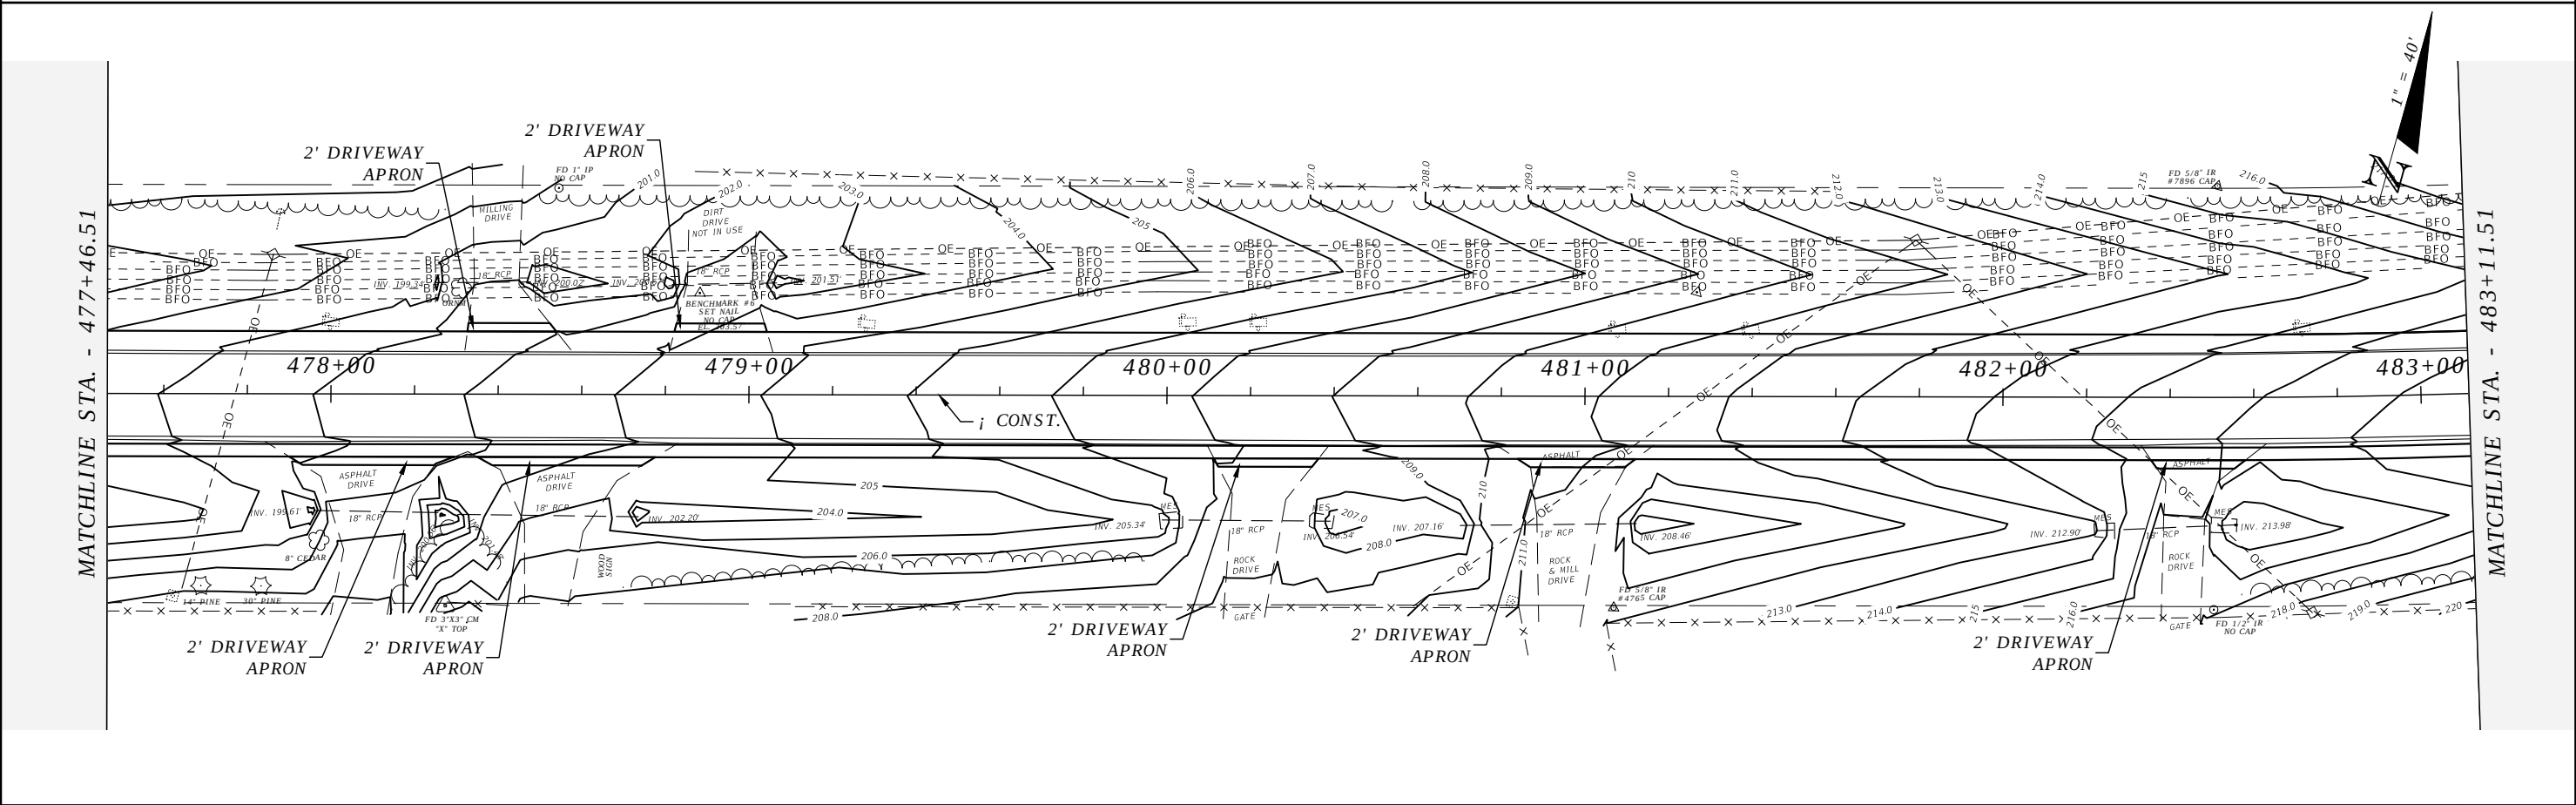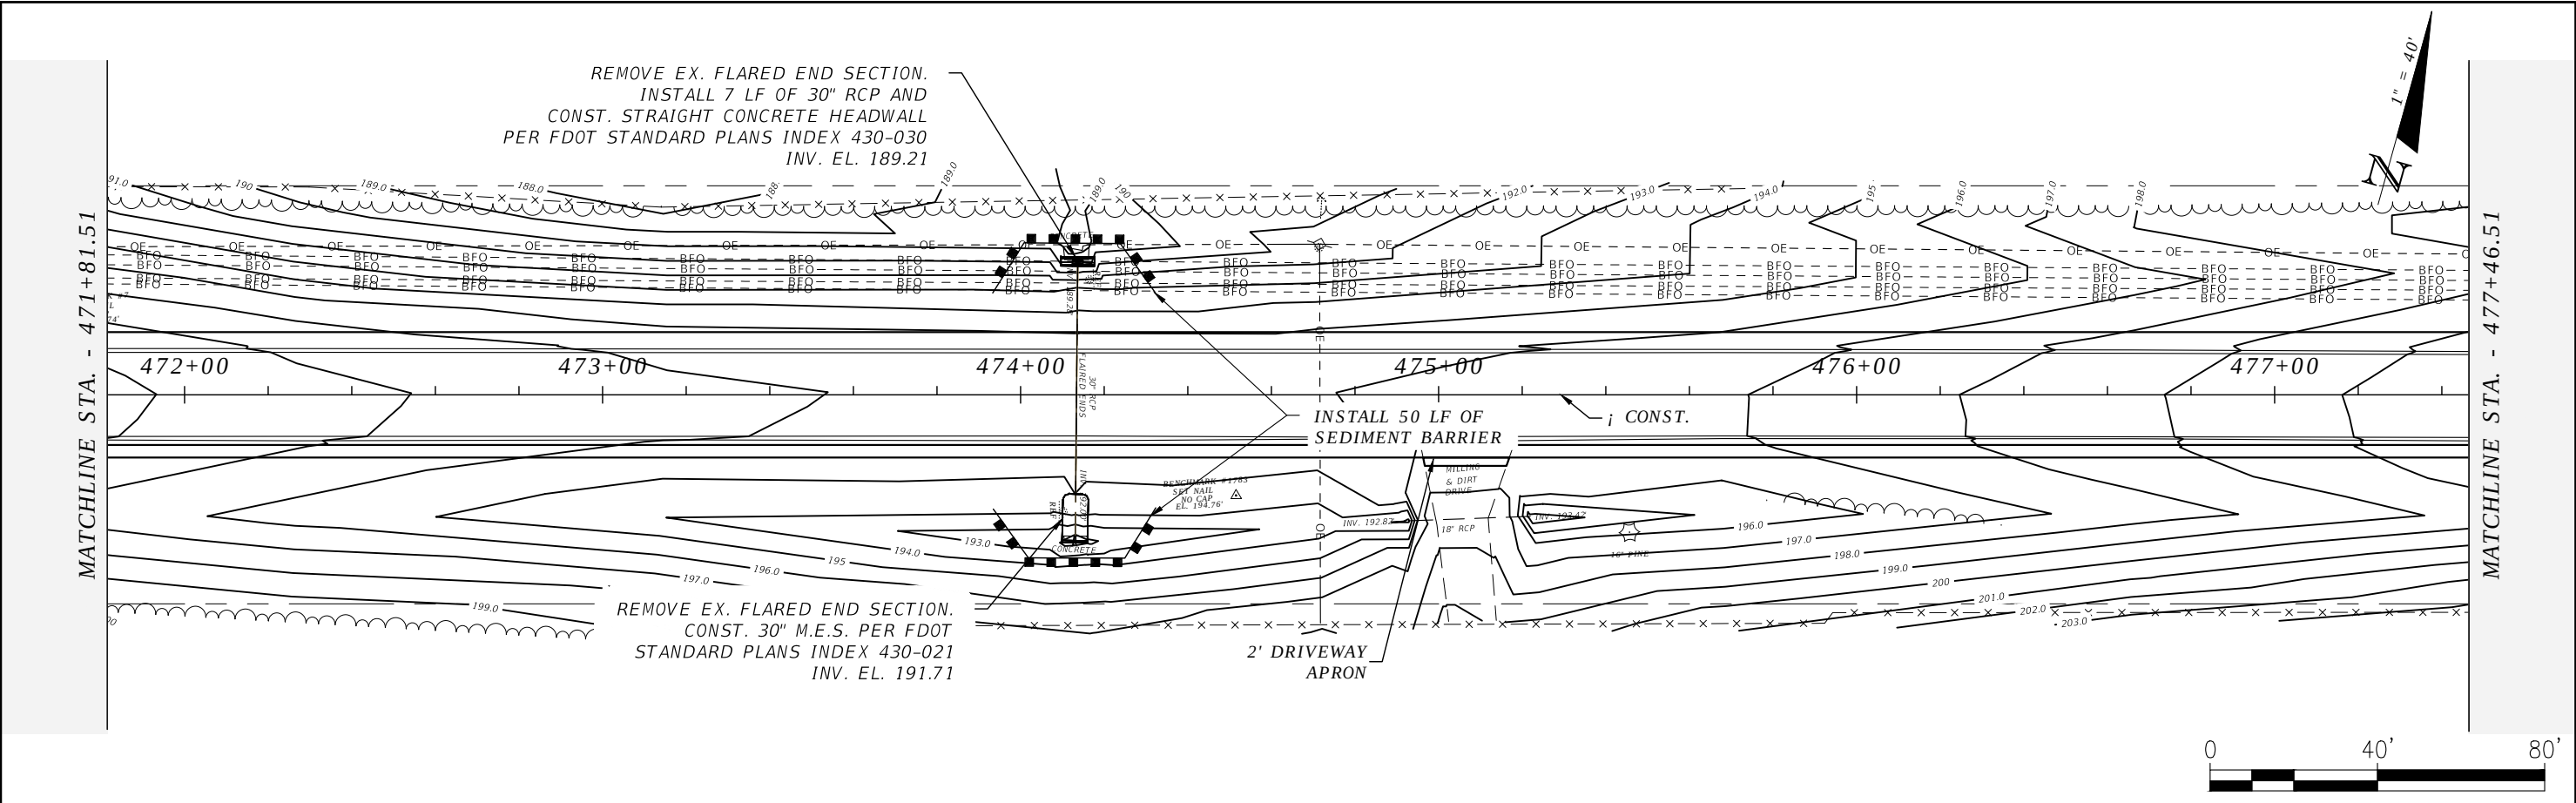


REVISIONS				ROBERT C. CESKA, P.E. P.E. LICENSE NUMBER 82288 DEWBERRY 101 N MONROE STREET, SUITE 710 TALLAHASSEE, FLORIDA 32301 CERTIFICATE OF AUTHORIZATION 00008794	WAUKEENAH HIGHWAY			PLAN VIEW	SHEET NO. 48
DATE	DESCRIPTION	DATE	DESCRIPTION		ROAD NO.	COUNTY	FINANCIAL PROJECT ID		
----	----				----	JEFFERSON	438366-1-54-01		

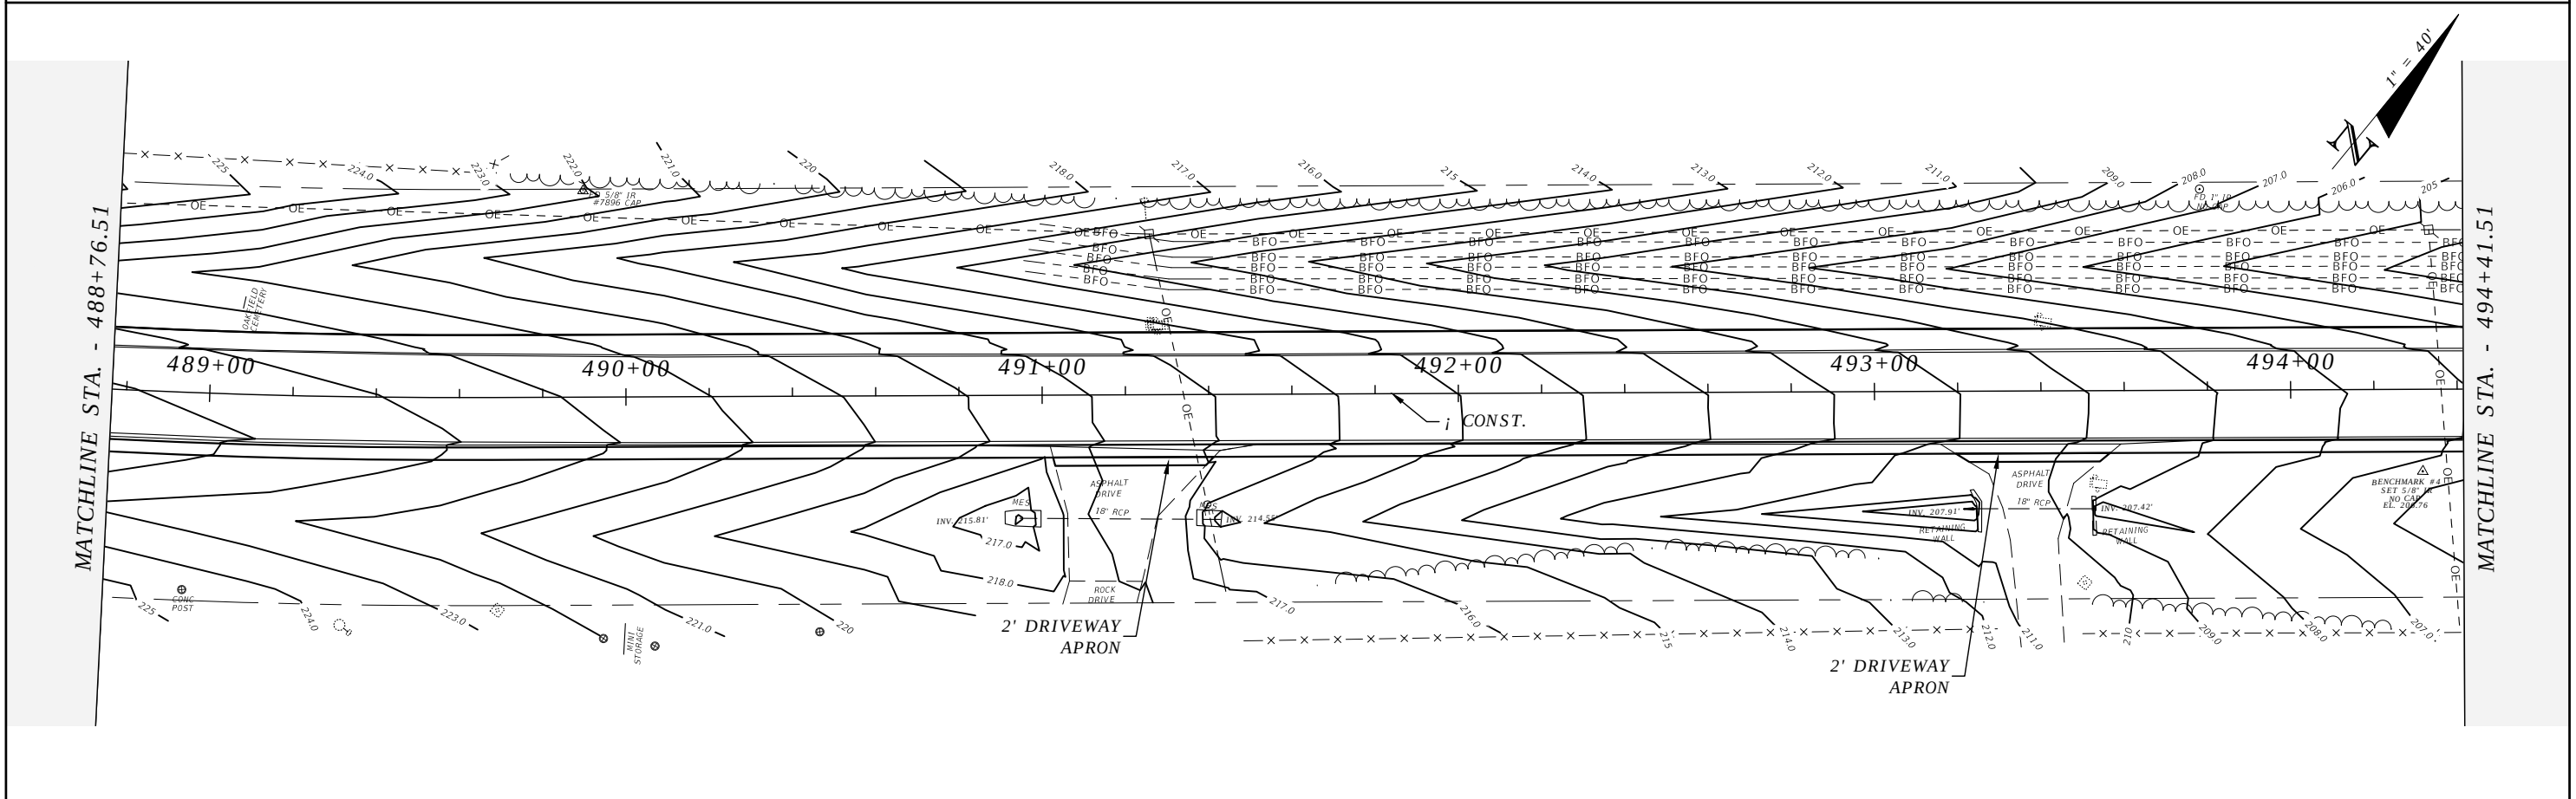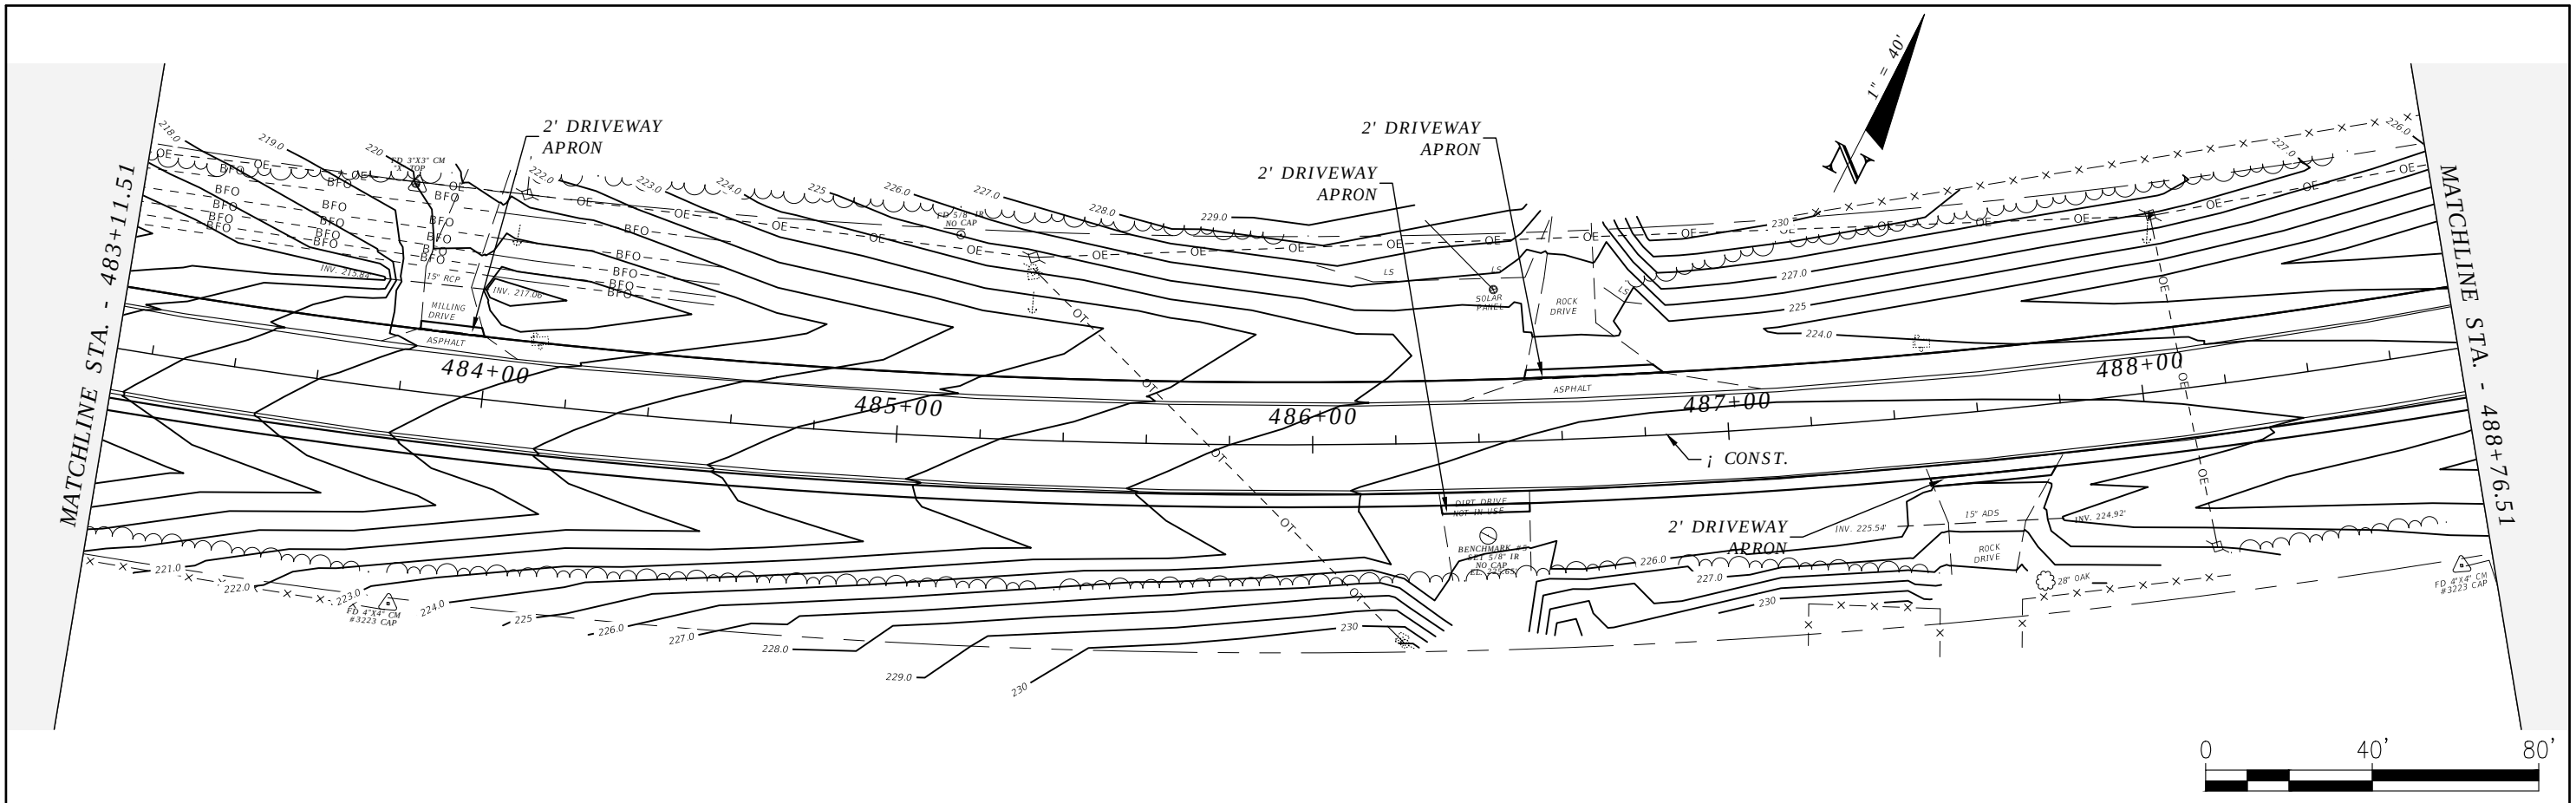


REVISIONS				ROBERT C. CESKA, P.E. P.E. LICENSE NUMBER 82288 DEWBERRY 101 N MONROE STREET, SUITE 710 TALLAHASSEE, FLORIDA 32301 CERTIFICATE OF AUTHORIZATION 00008794	WAUKEENAH HIGHWAY			PLAN VIEW	SHEET NO. 49
DATE	DESCRIPTION	DATE	DESCRIPTION		ROAD NO.	COUNTY	FINANCIAL PROJECT ID		
----	----				----	JEFFERSON	438366-1-54-01		

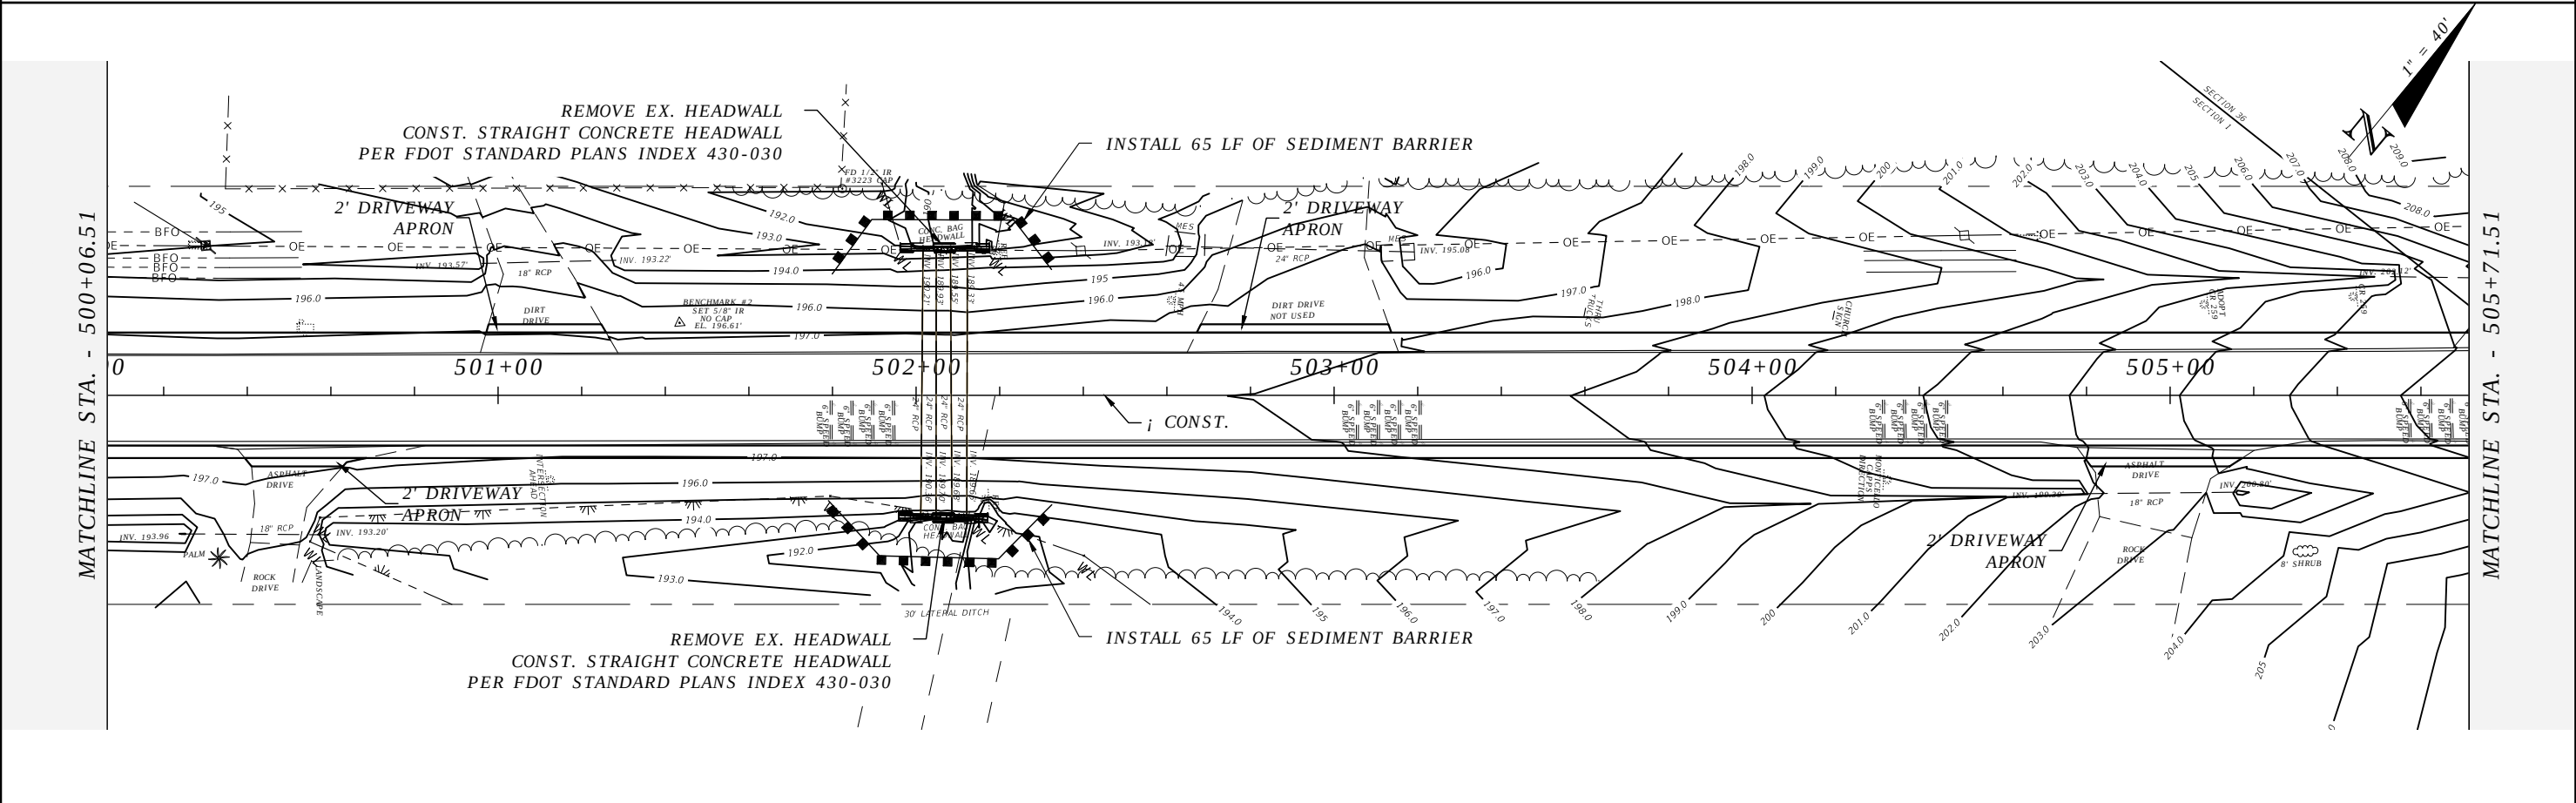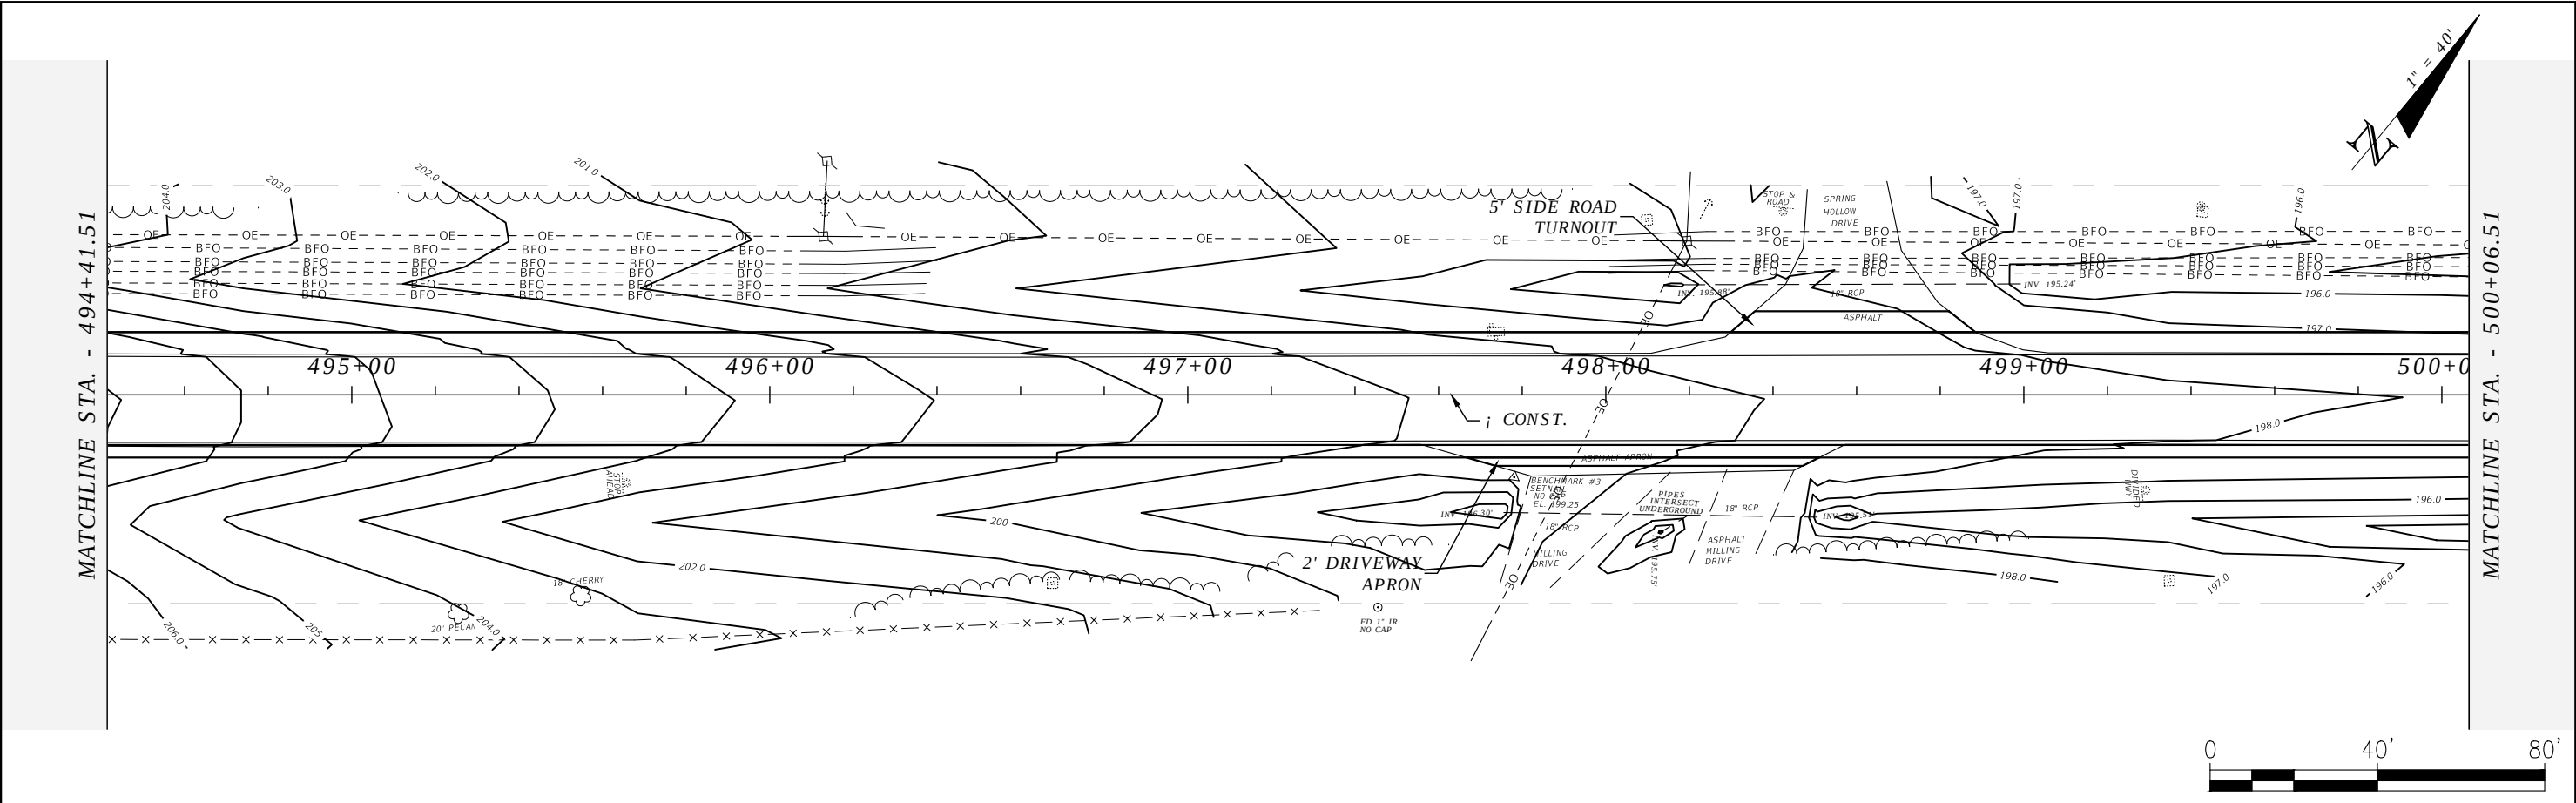

R E V I S I O N S				ROBERT C. CESKA, P.E. P.E. LICENSE NUMBER 82288 DEWBERRY 101 N MONROE STREET, SUITE 710 TALLAHASSEE, FLORIDA 32301 CERTIFICATE OF AUTHORIZATION 00008794	WAUKEENAH HIGHWAY			PLAN VIEW	SHEET NO.
DATE	DESCRIPTION	DATE	DESCRIPTION		ROAD NO.	COUNTY	FINANCIAL PROJECT ID		50
----	----				----	JEFFERSON	438366-1-54-01		

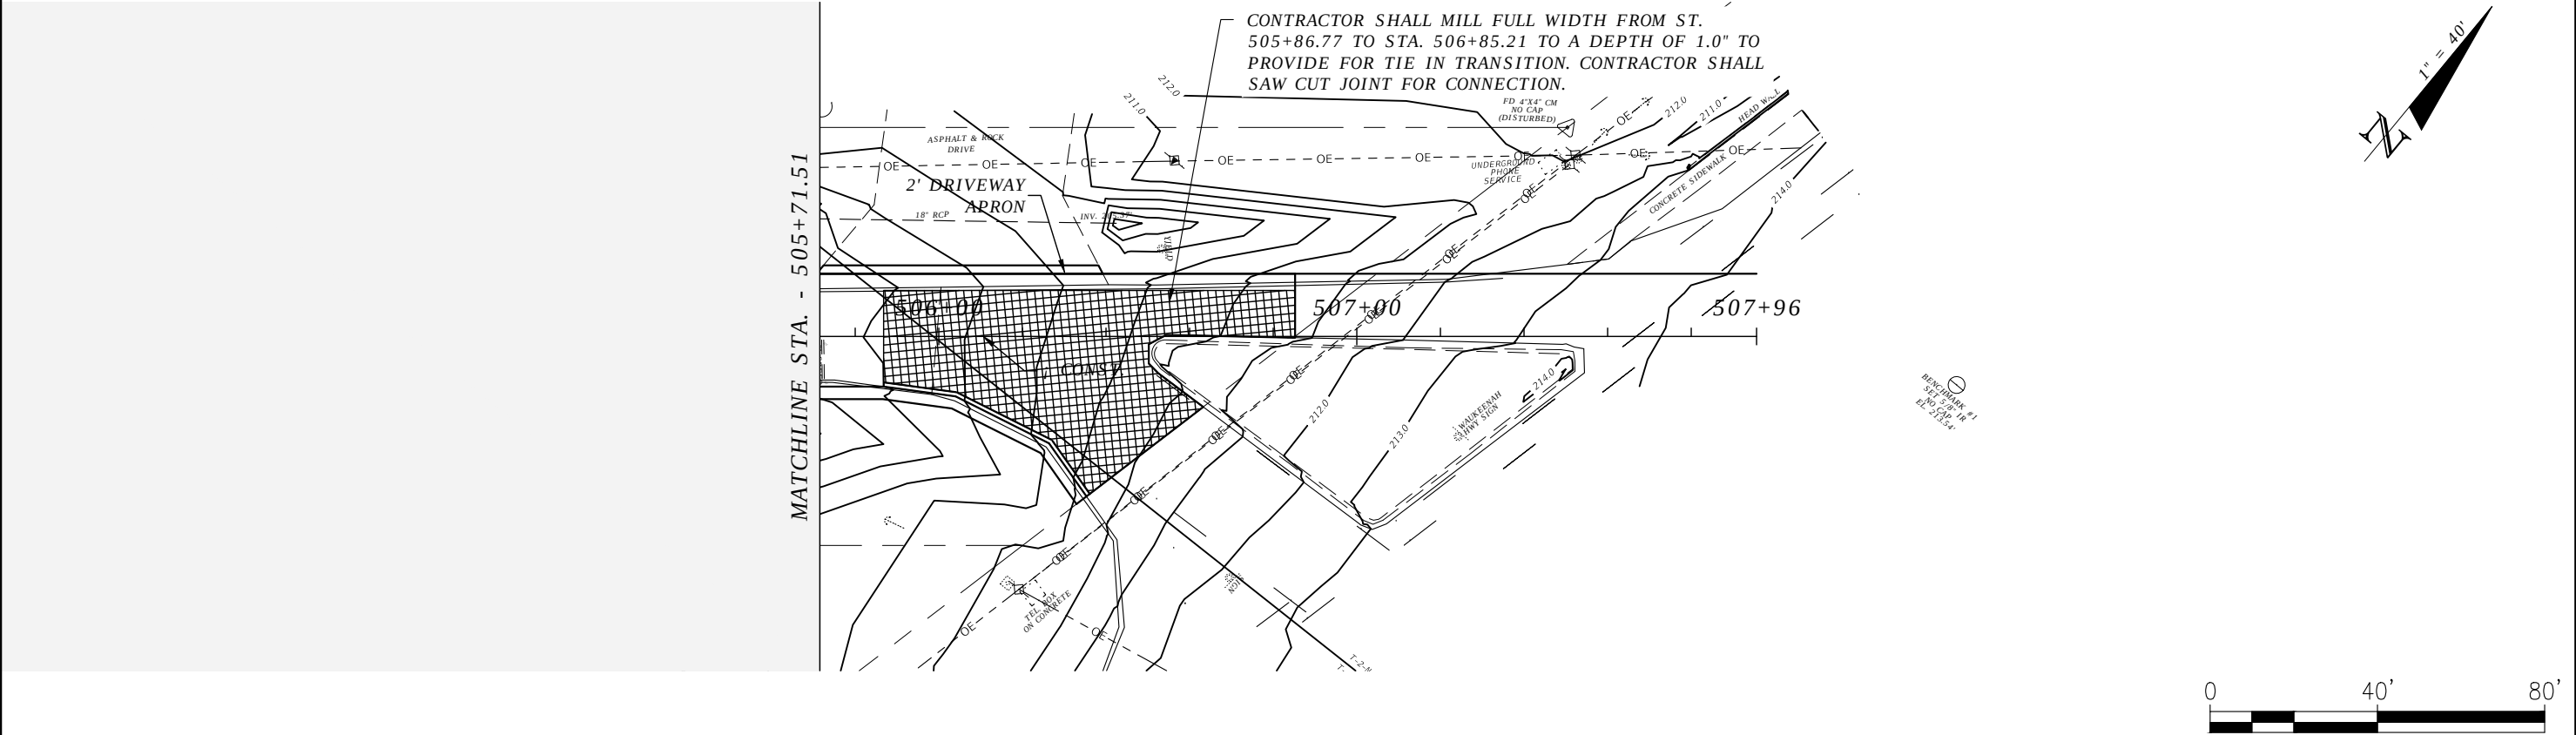


REVISIONS				ROBERT C. CESKA, P.E. P.E. LICENSE NUMBER 82288 DEWBERRY 101 N MONROE STREET, SUITE 710 TALLAHASSEE, FLORIDA 32301 CERTIFICATE OF AUTHORIZATION 00008794	WAUKEENAH HIGHWAY			PLAN VIEW	SHEET NO.
DATE	DESCRIPTION	DATE	DESCRIPTION		ROAD NO.	COUNTY	FINANCIAL PROJECT ID		
----	----				----	JEFFERSON	438366-1-54-01		51

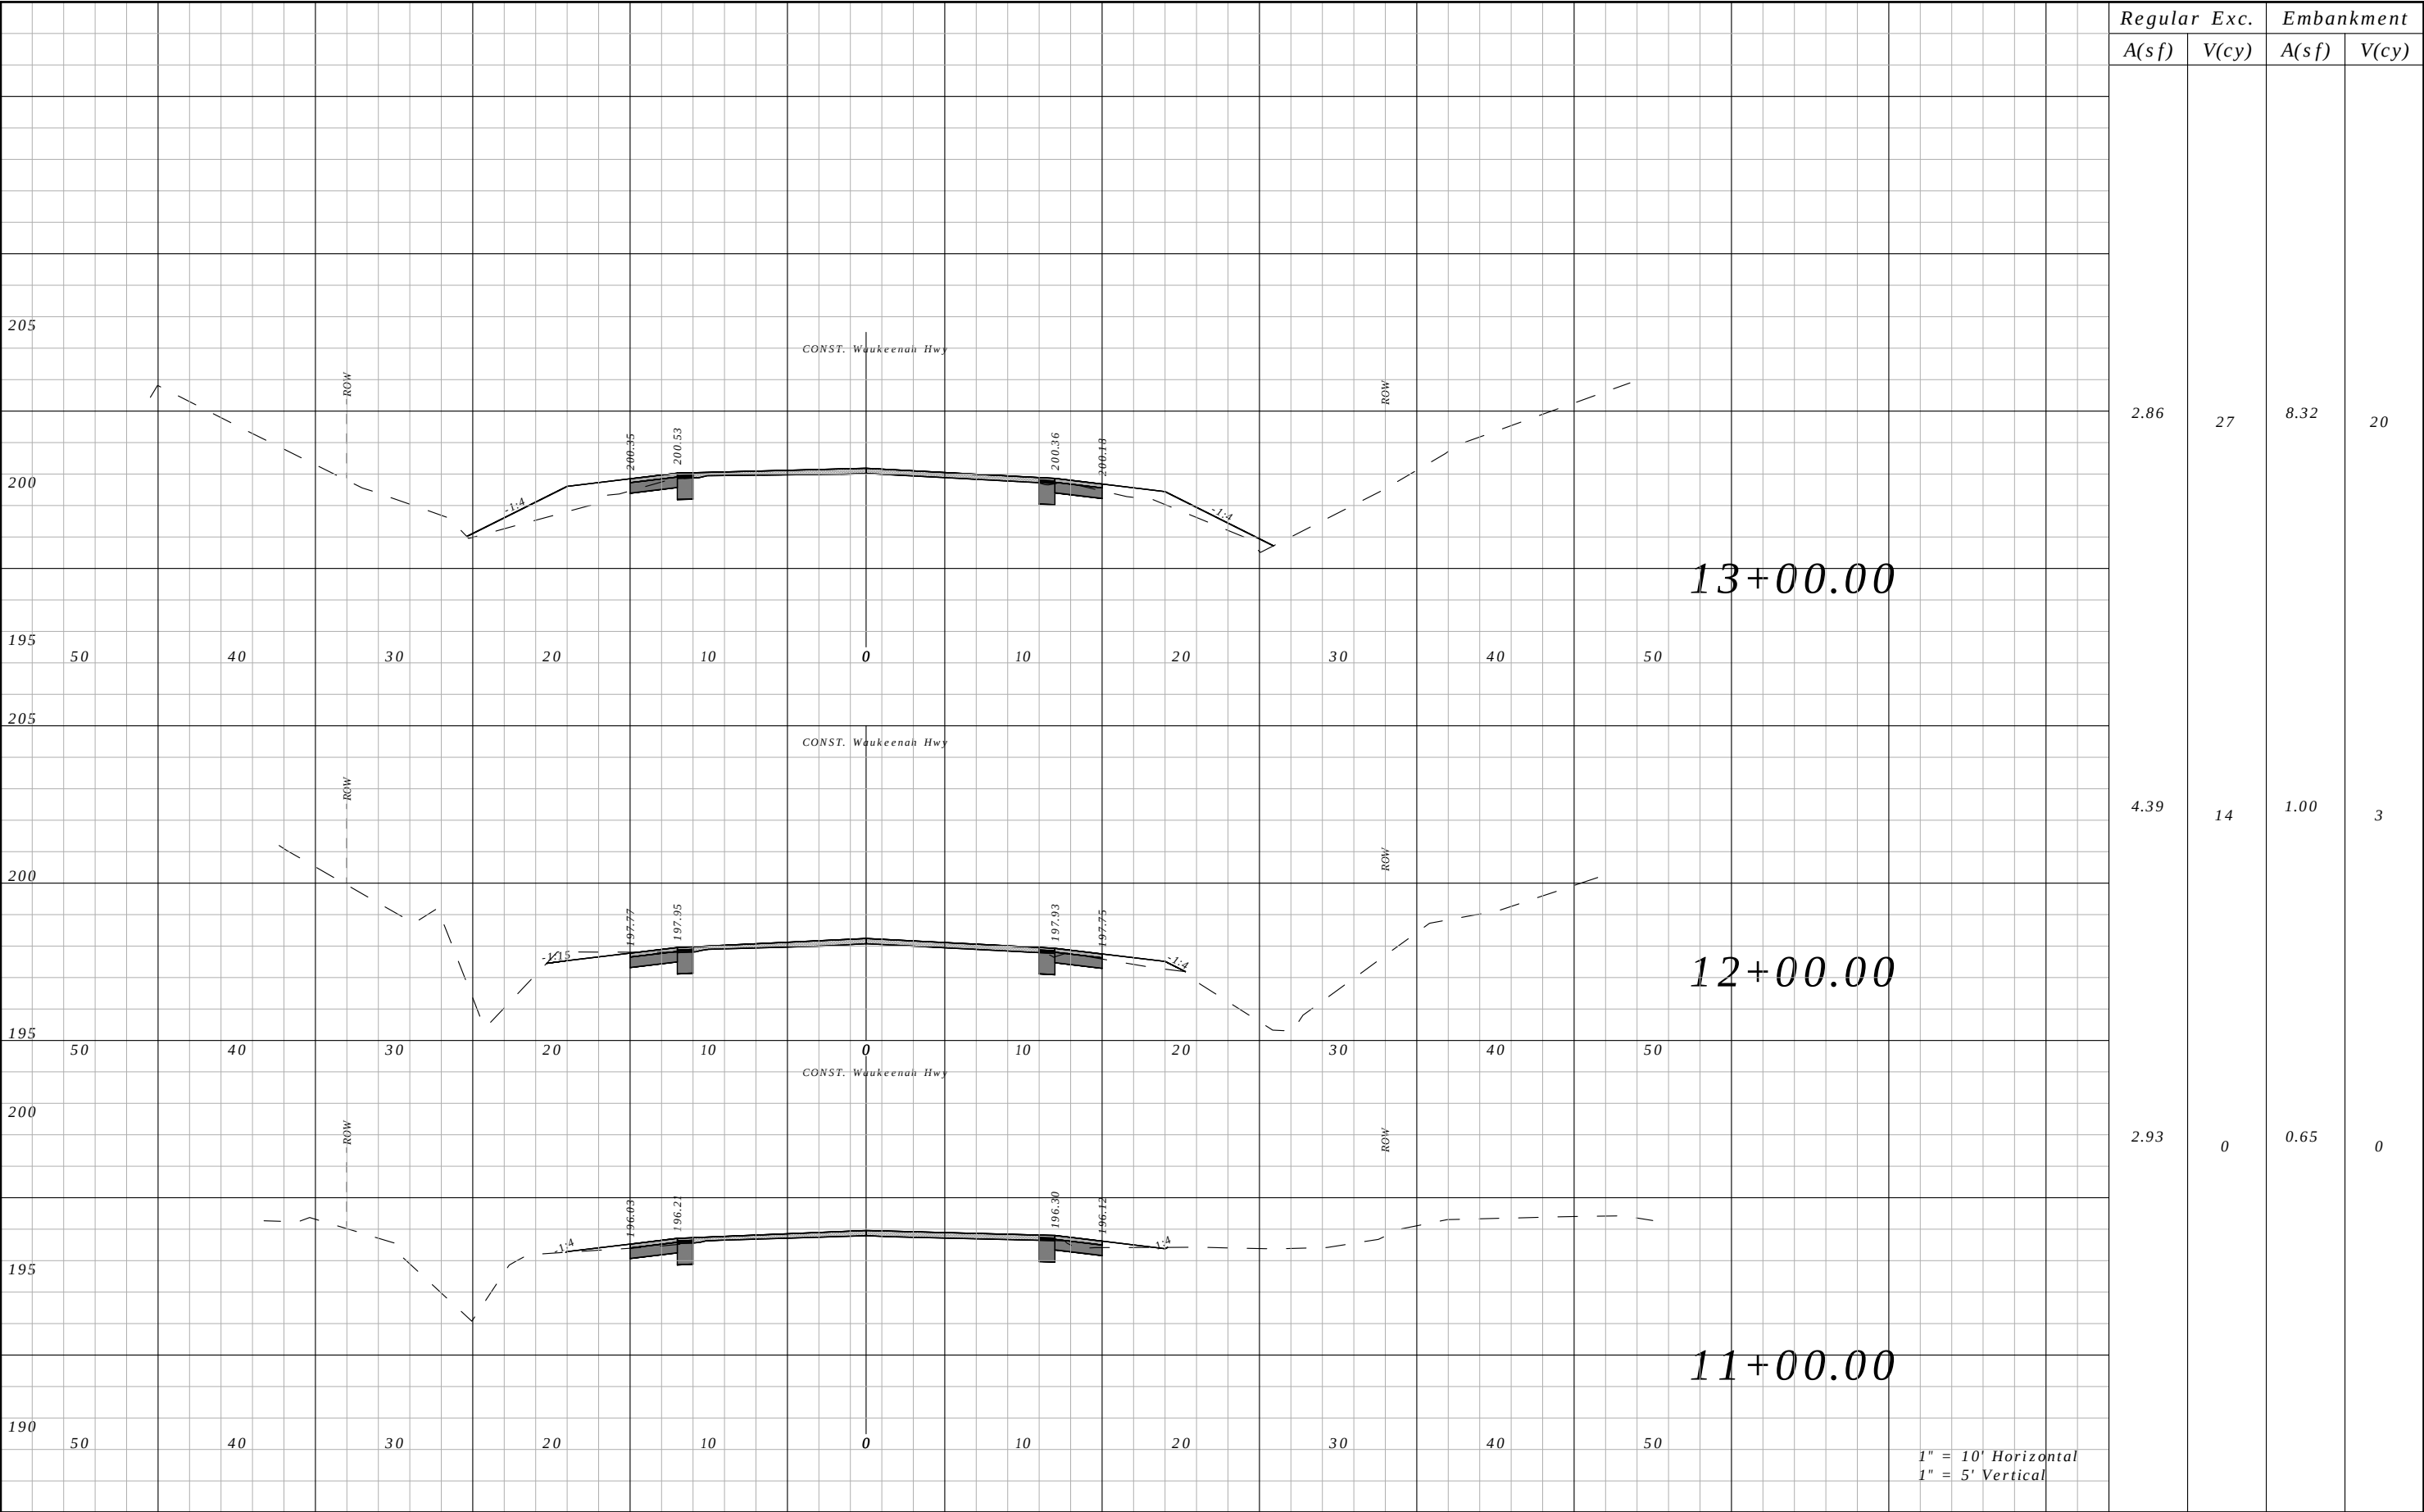


Regular A(sf)	Exc. V(cy)	Embankment	
		A(sf)	V(cy)
2.86	27	8.32	20
4.39	14	1.00	3
2.93	0	0.65	0

REVISIONS				ROBERT C. CESKA, P.E. P.E. LICENSE NUMBER 82288 DEWBERRY 101 N MONROE STREET, SUITE 710 TALLAHASSEE, FLORIDA 32301 CERTIFICATE OF AUTHORIZATION 00008794	WAUKEENAH HIGHWAY			CROSS SECTIONS	SHEET NO.
DATE	DESCRIPTION	DATE	DESCRIPTION		ROAD NO.	COUNTY	FINANCIAL PROJECT ID		
----	----				----	JEFFERSON	438366-1-54-01		52

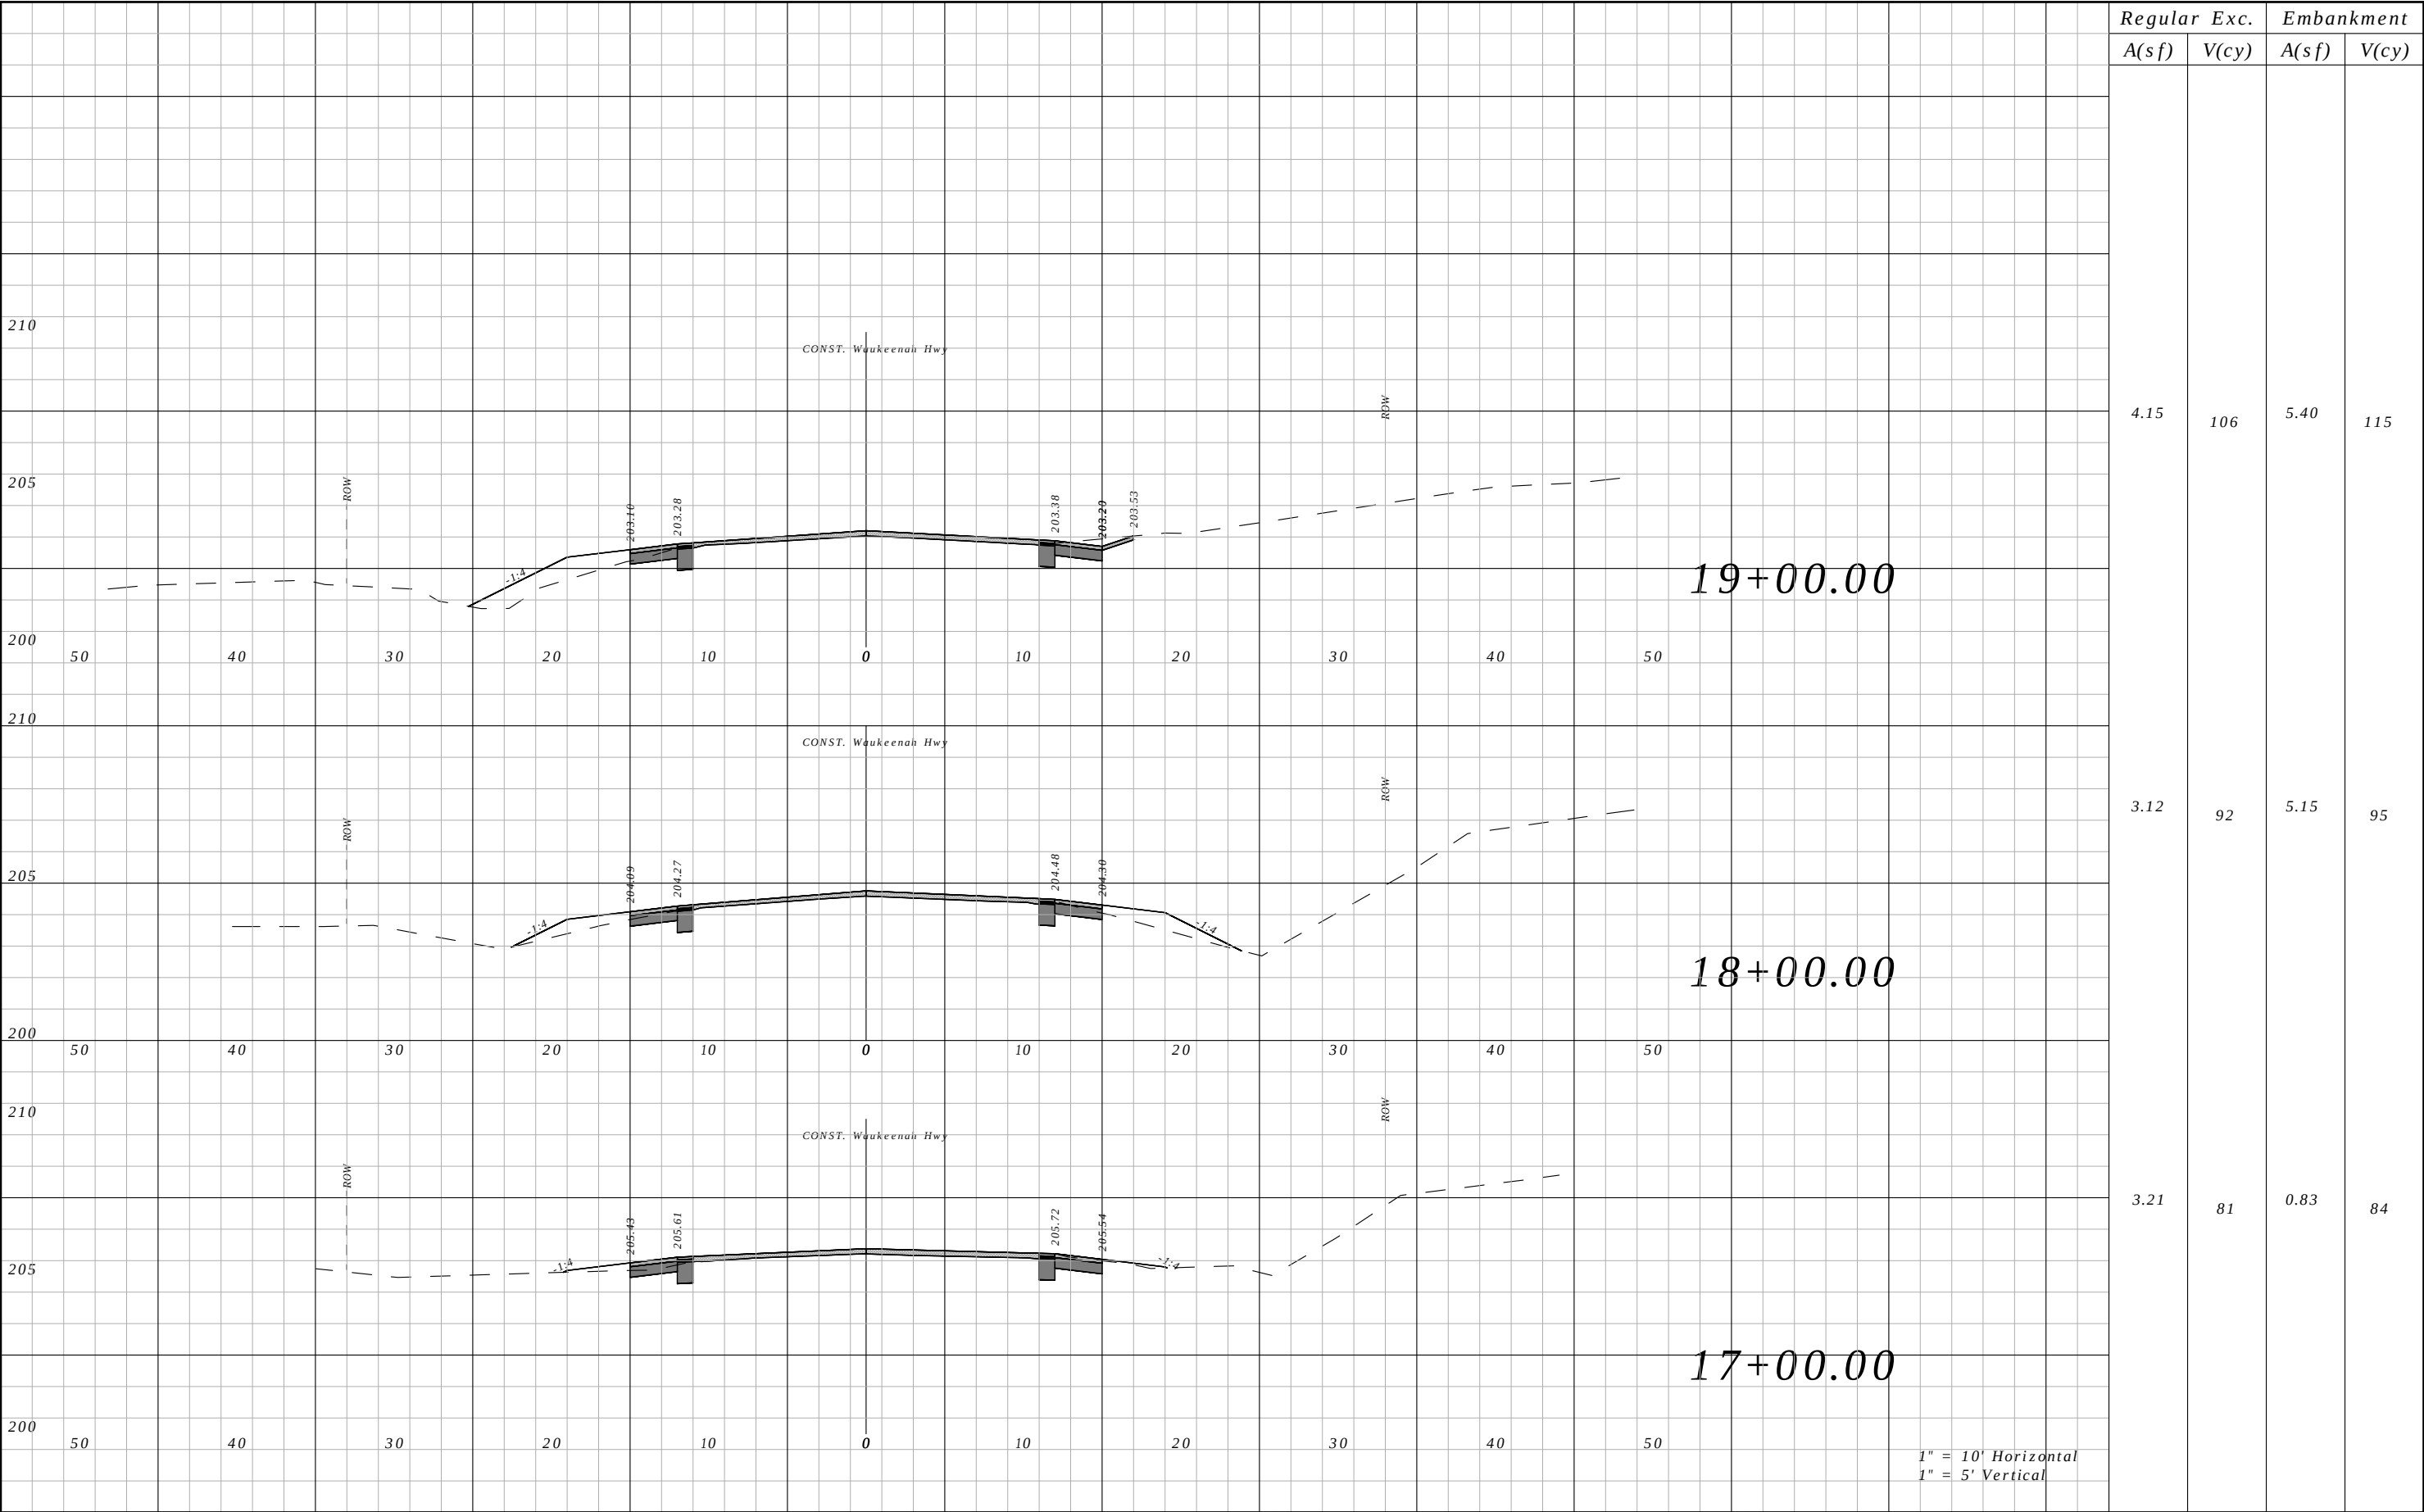


REVISIONS				ROBERT C. CESKA, P.E. P.E. LICENSE NUMBER 82288 DEWBERRY 101 N MONROE STREET, SUITE 710 TALLAHASSEE, FLORIDA 32301 CERTIFICATE OF AUTHORIZATION 00008794	WAUKEENAH HIGHWAY			CROSS SECTIONS	SHEET NO.
DATE	DESCRIPTION	DATE	DESCRIPTION		ROAD NO.	COUNTY	FINANCIAL PROJECT ID		
----	----				----	JEFFERSON	438366-1-54-01		54

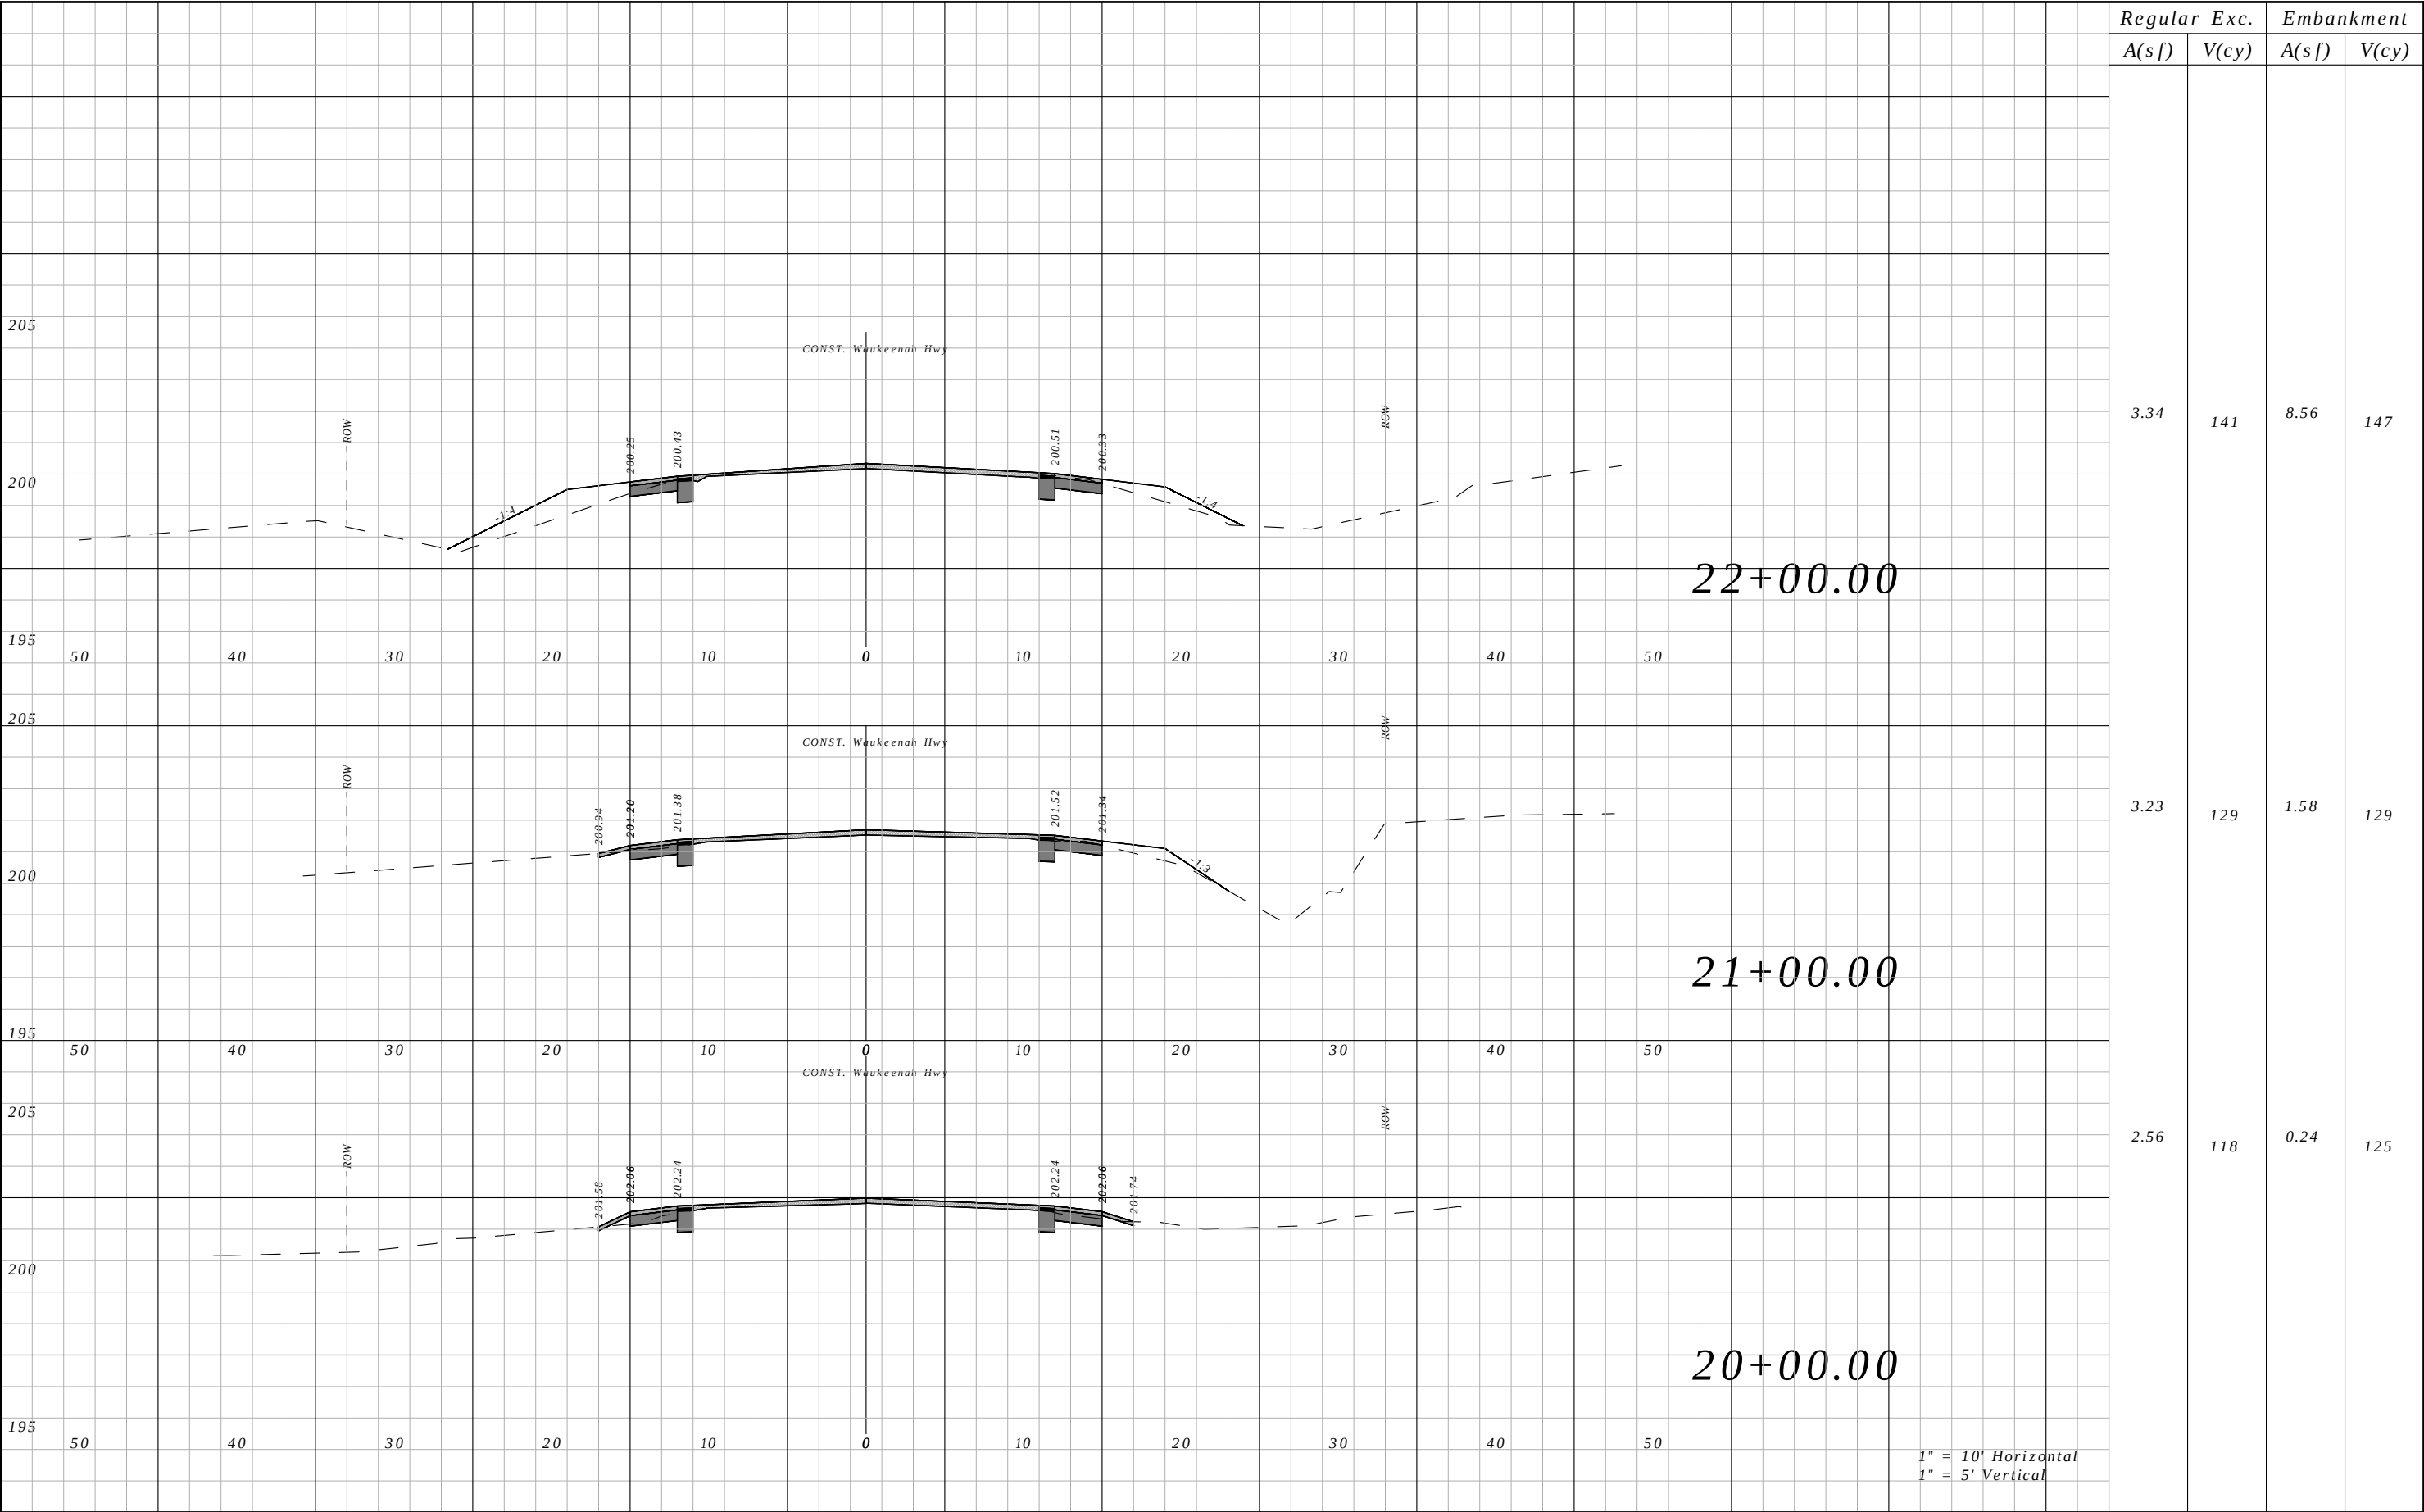


Regular		Exc.	Embankment	
A(sf)		V(cy)	A(sf)	V(cy)
3.34		141	8.56	147
3.23		129	1.58	129
2.56		118	0.24	125

REVISIONS				ROBERT C. CESKA, P.E. P.E. LICENSE NUMBER 82288 DEWBERRY 101 N MONROE STREET, SUITE 710 TALLAHASSEE, FLORIDA 32301 CERTIFICATE OF AUTHORIZATION 00008794	WAUKEENAH HIGHWAY			CROSS SECTIONS	SHEET NO.
DATE	DESCRIPTION		DATE		ROAD NO.	COUNTY	FINANCIAL PROJECT ID		
----	----				----	JEFFERSON	438366-1-54-01		55

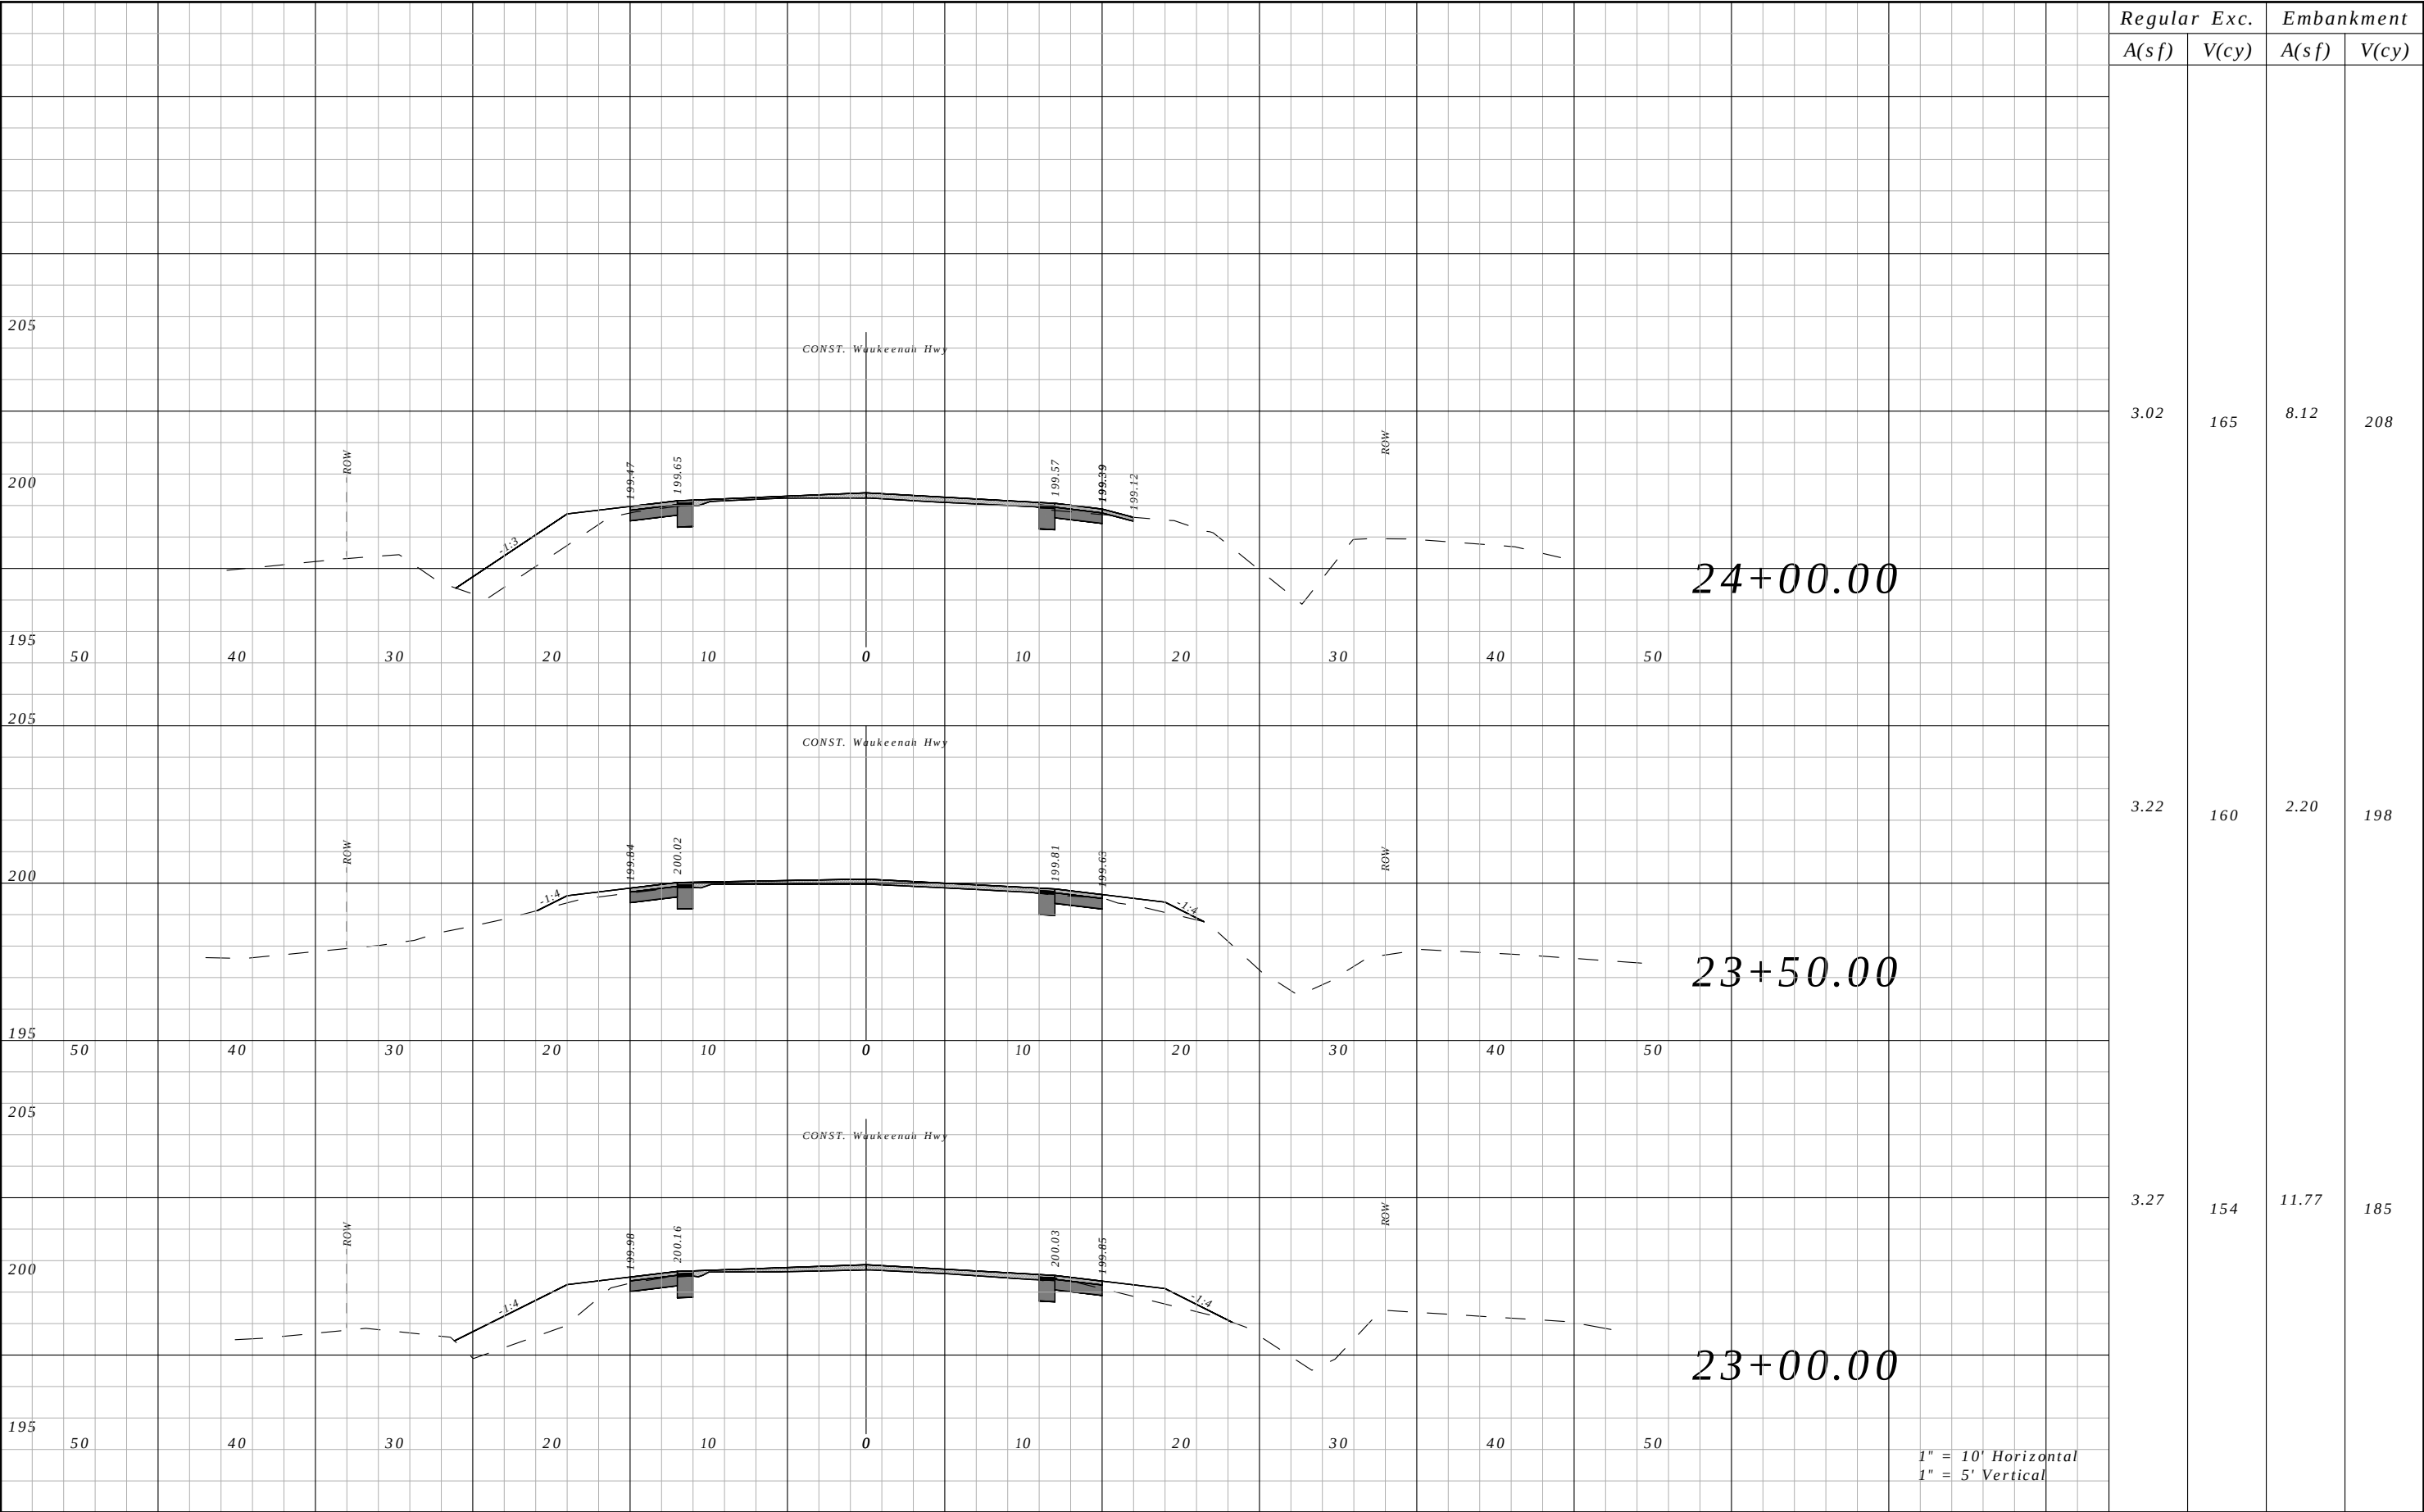


Regular A(sf)	Exc. V(cy)	Embankment	
		A(sf)	V(cy)
3.02	165	8.12	208
3.22	160	2.20	198
3.27	154	11.77	185

REVISIONS				ROBERT C. CESKA, P.E. P.E. LICENSE NUMBER 82288 DEWBERRY 101 N MONROE STREET, SUITE 710 TALLAHASSEE, FLORIDA 32301 CERTIFICATE OF AUTHORIZATION 00008794	WAUKEENAH HIGHWAY			CROSS SECTIONS	SHEET NO.
DATE	DESCRIPTION		DATE		ROAD NO.	COUNTY	FINANCIAL PROJECT ID		
----	----				----	JEFFERSON	438366-1-54-01		56

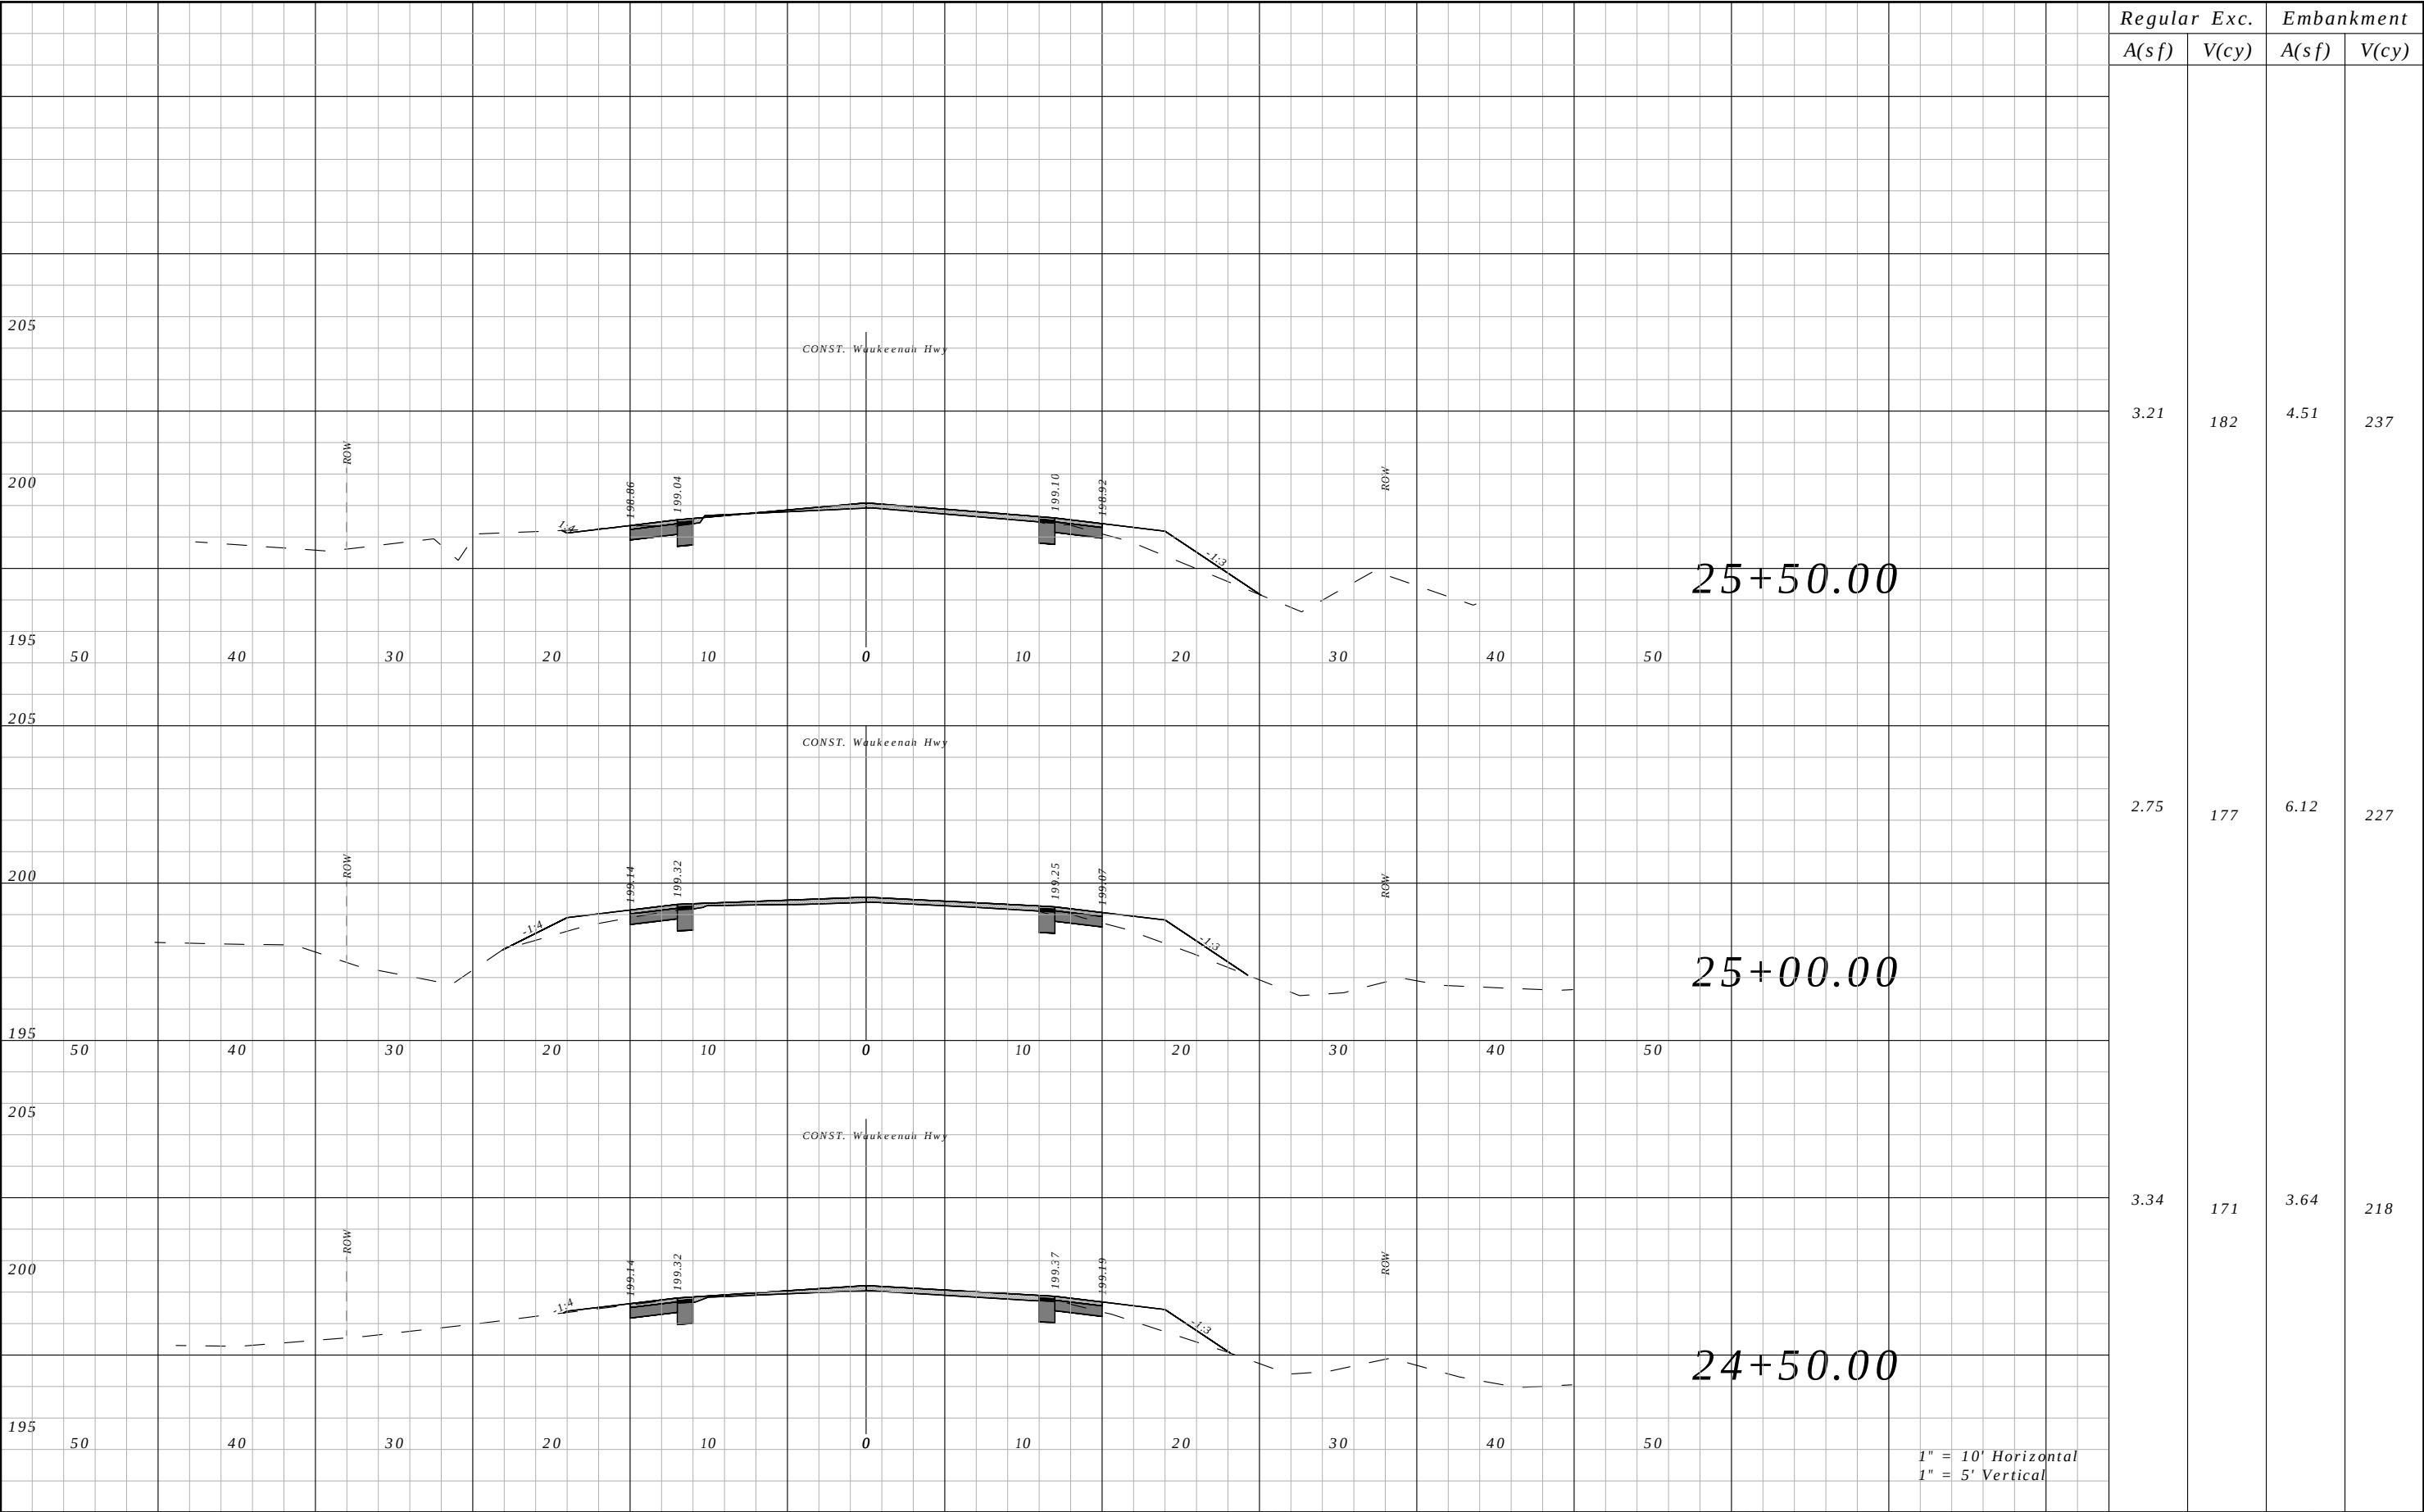


Regular	Exc.	Embankment	
		A(sf)	V(cy)
3.21	182	4.51	237
2.75	177	6.12	227
3.34	171	3.64	218

REVISIONS				ROBERT C. CESKA, P.E. P.E. LICENSE NUMBER 82288 DEWBERRY 101 N MONROE STREET, SUITE 710 TALLAHASSEE, FLORIDA 32301 CERTIFICATE OF AUTHORIZATION 00008794	WAUKEENAH HIGHWAY			CROSS SECTIONS	SHEET NO.
DATE	DESCRIPTION		DATE		ROAD NO.	COUNTY	FINANCIAL PROJECT ID		
----	----				----	JEFFERSON	438366-1-54-01		57

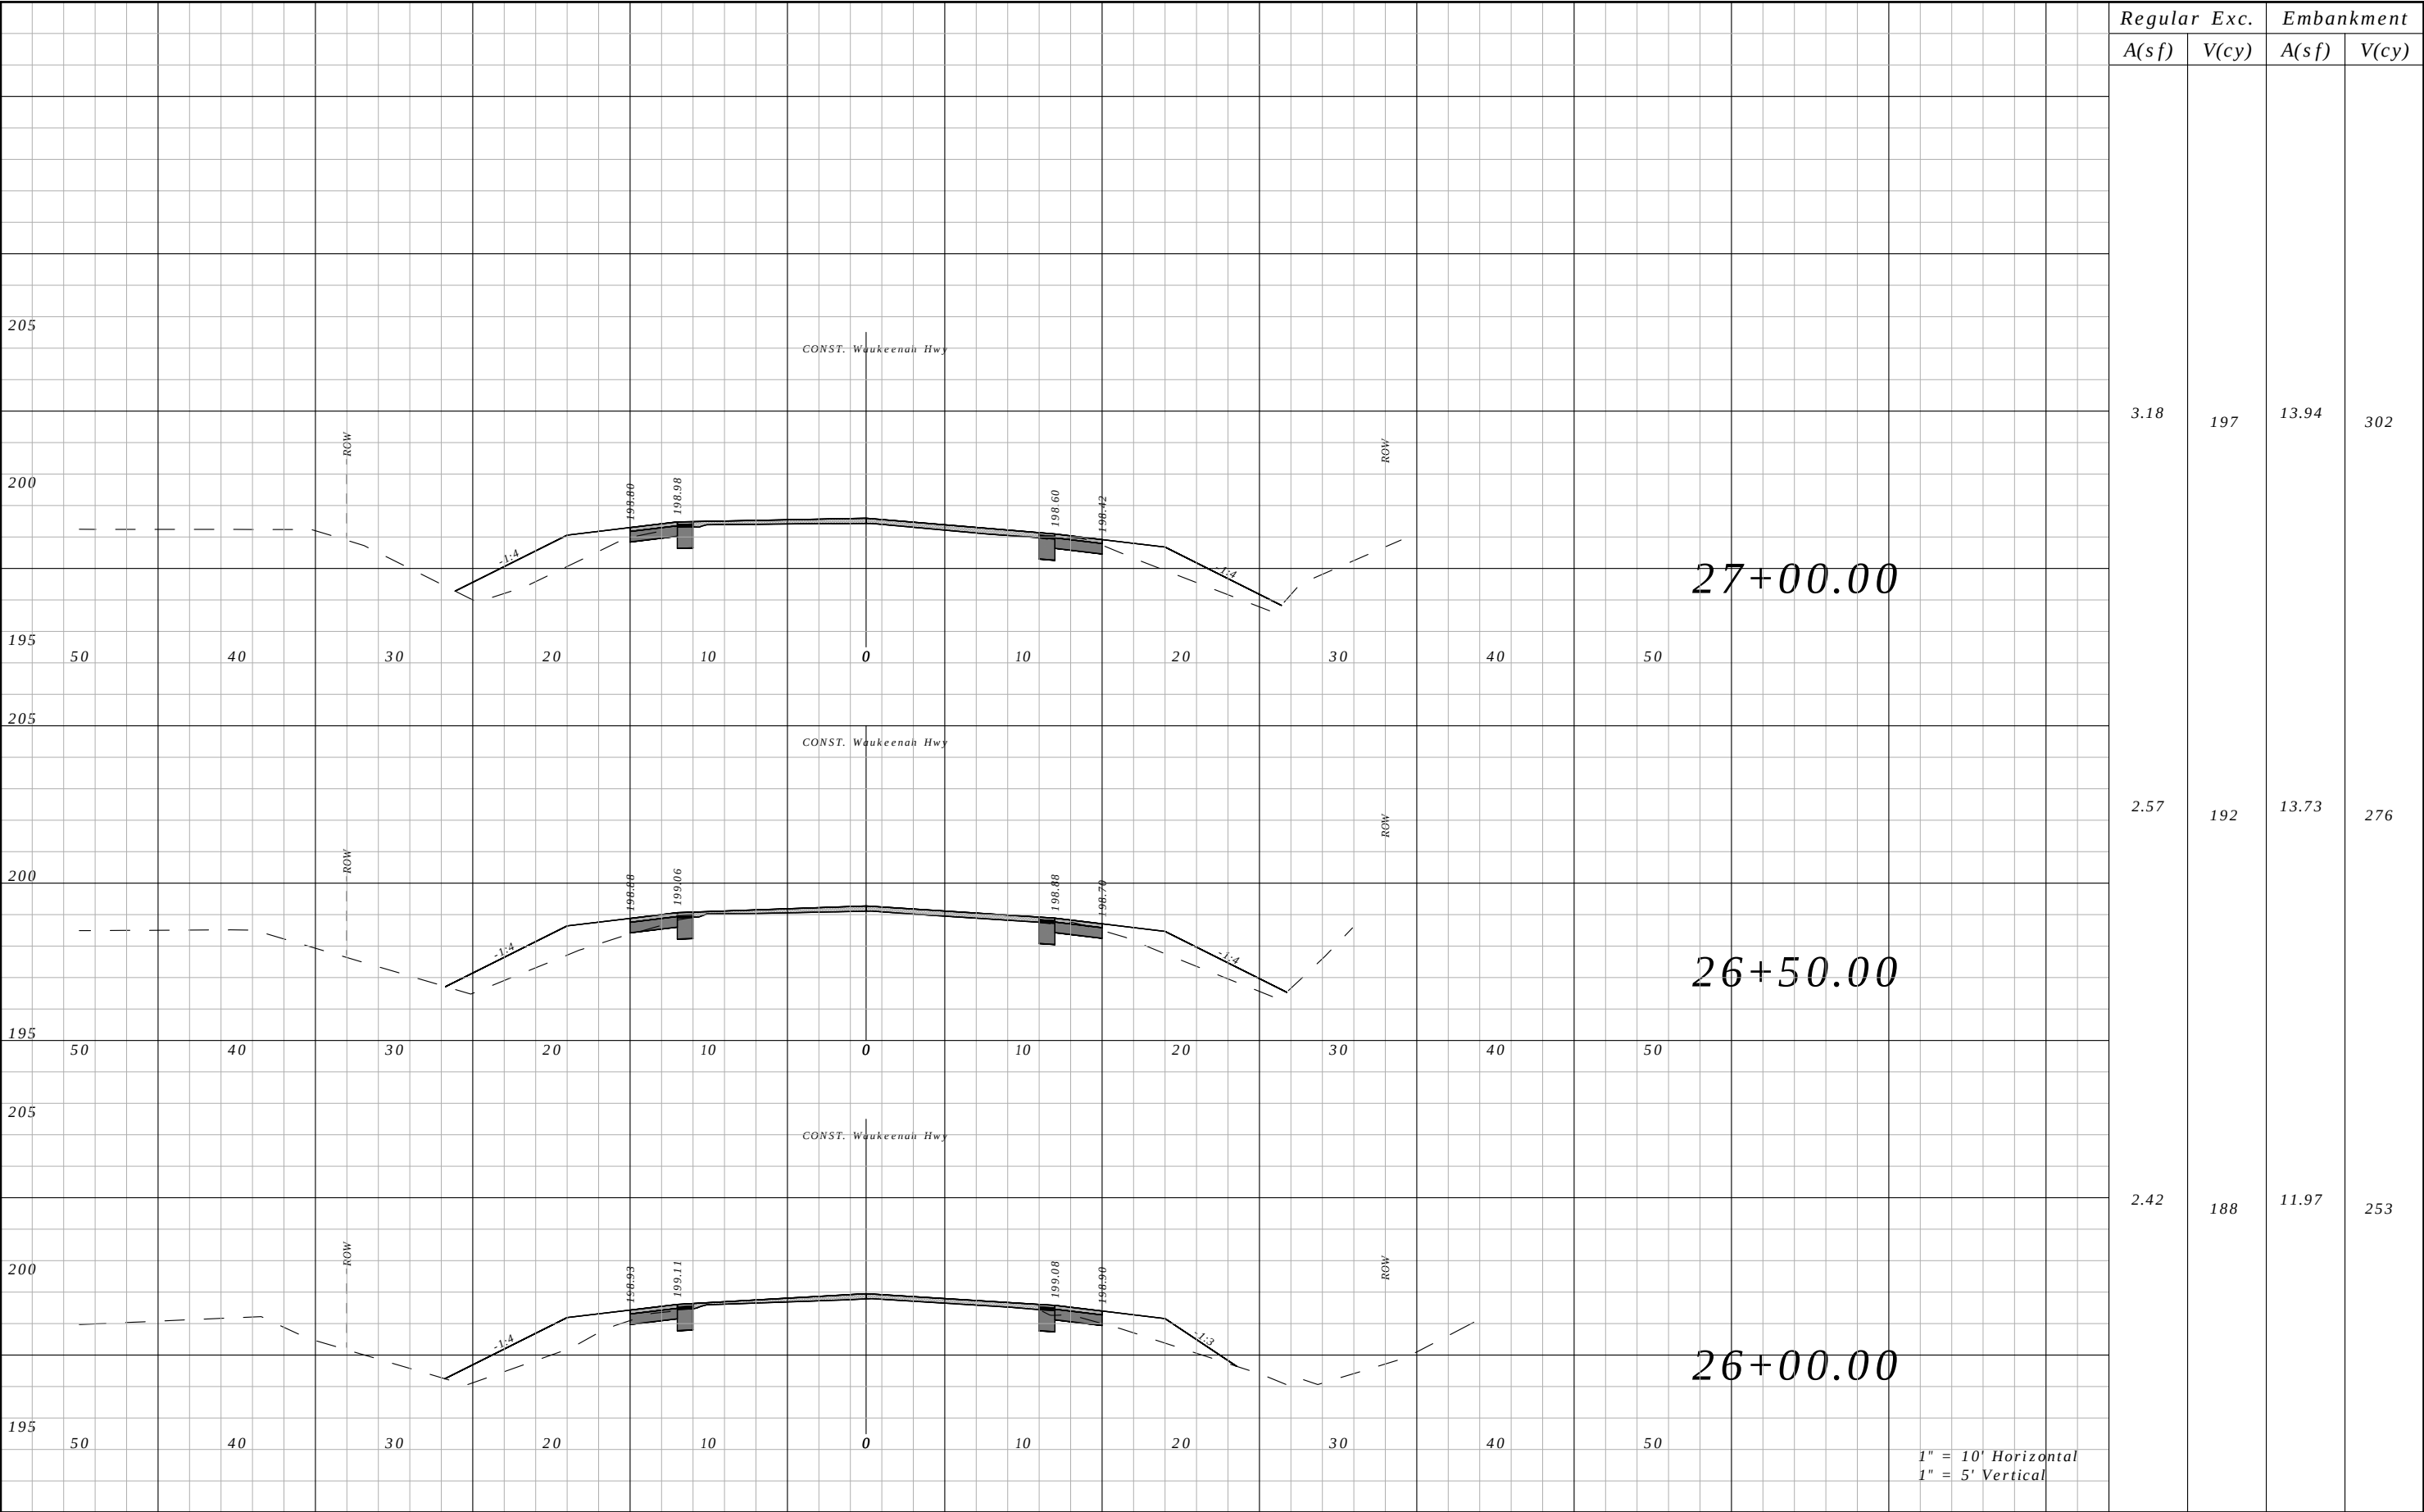


Regular A(sf)	Exc. V(cy)	Embankment	
		A(sf)	V(cy)
3.18	197	13.94	302
2.57	192	13.73	276
2.42	188	11.97	253

REVISIONS				ROBERT C. CESKA, P.E. P.E. LICENSE NUMBER 82288 DEWBERRY 101 N MONROE STREET, SUITE 710 TALLAHASSEE, FLORIDA 32301 CERTIFICATE OF AUTHORIZATION 00008794	WAUKEENAH HIGHWAY			CROSS SECTIONS	SHEET NO.
DATE	DESCRIPTION		DATE		ROAD NO.	COUNTY	FINANCIAL PROJECT ID		
----	----				----	JEFFERSON	438366-1-54-01		58

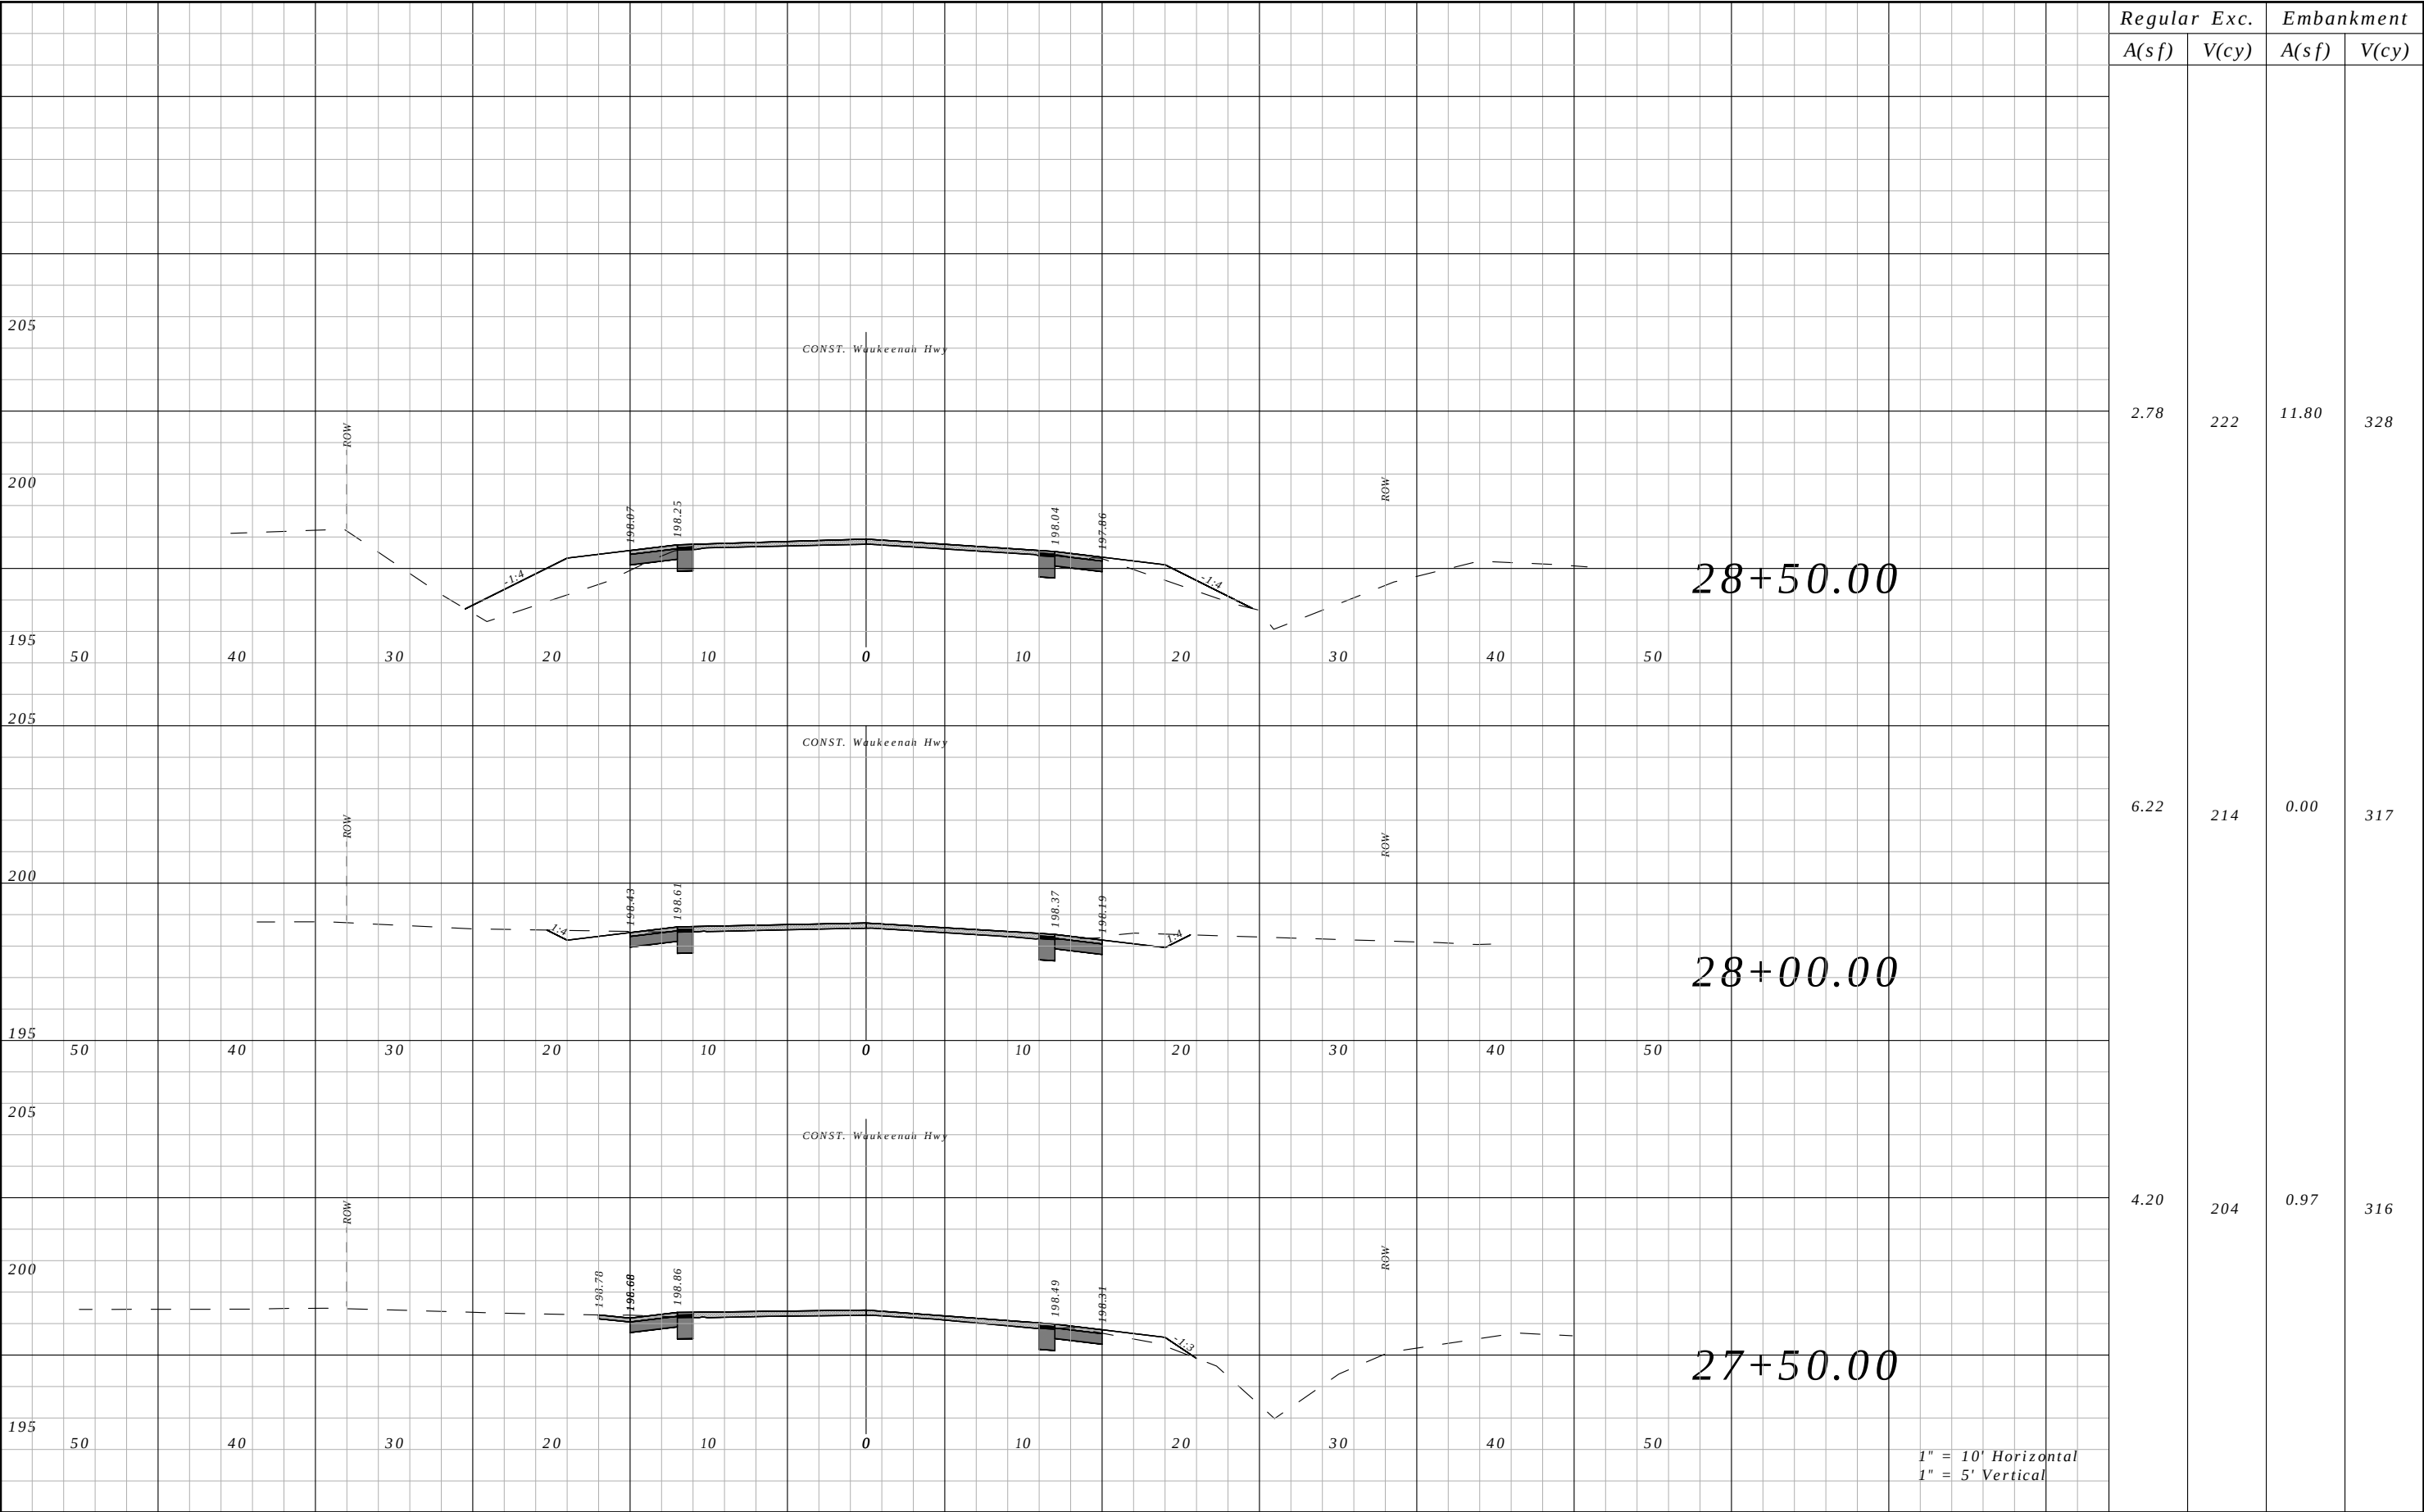


Regular	Exc.	Embankment	
		A(sf)	V(cy)
2.78	222	11.80	328
6.22	214	0.00	317
4.20	204	0.97	316

REVISIONS				ROBERT C. CESKA, P.E. P.E. LICENSE NUMBER 82288 DEWBERRY 101 N MONROE STREET, SUITE 710 TALLAHASSEE, FLORIDA 32301 CERTIFICATE OF AUTHORIZATION 00008794	WAUKEENAH HIGHWAY			CROSS SECTIONS	SHEET NO.
DATE	DESCRIPTION		DATE		ROAD NO.	COUNTY	FINANCIAL PROJECT ID		
----	----				----	JEFFERSON	438366-1-54-01		59

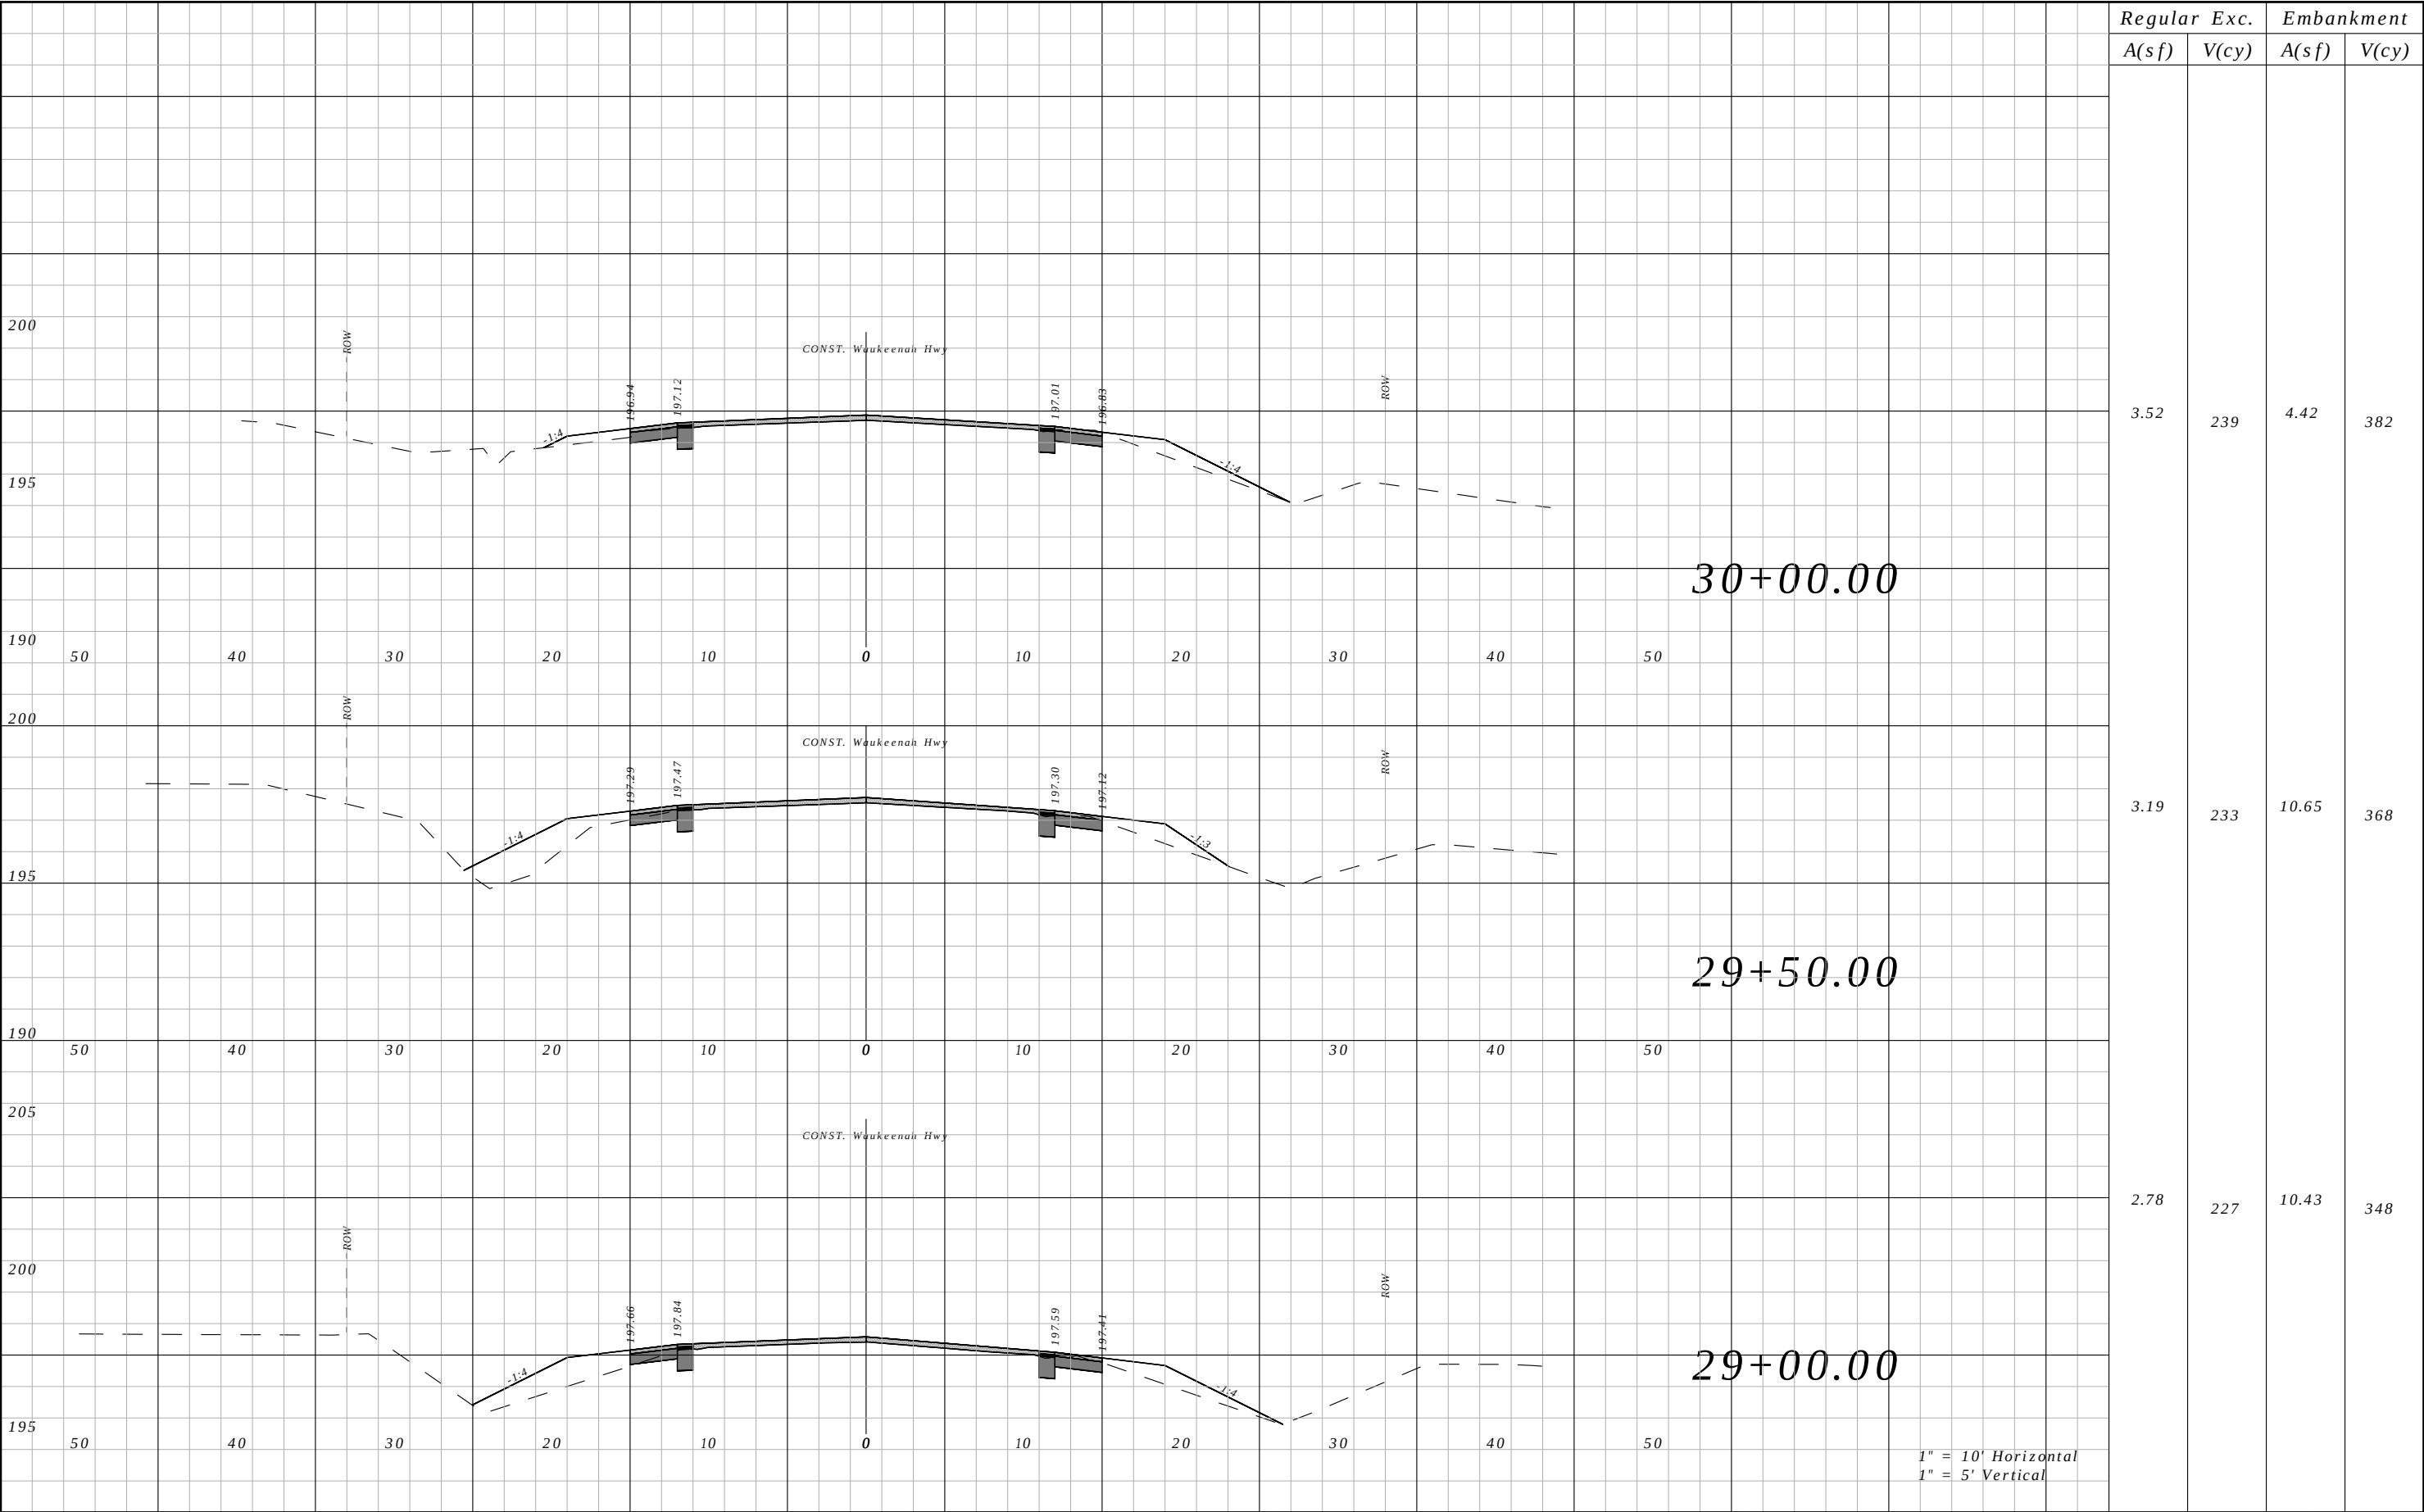


Regular A(sf)	Exc. V(cy)	Embankment	
		A(sf)	V(cy)
3.52	239	4.42	382
3.19	233	10.65	368
2.78	227	10.43	348

REVISIONS				ROBERT C. CESKA, P.E. P.E. LICENSE NUMBER 82288 DEWBERRY 101 N MONROE STREET, SUITE 710 TALLAHASSEE, FLORIDA 32301 CERTIFICATE OF AUTHORIZATION 00008794	WAUKEENAH HIGHWAY			CROSS SECTIONS	SHEET NO.
DATE	DESCRIPTION	DATE	DESCRIPTION		ROAD NO.	COUNTY	FINANCIAL PROJECT ID		
----	----				----	JEFFERSON	438366-1-54-01		60

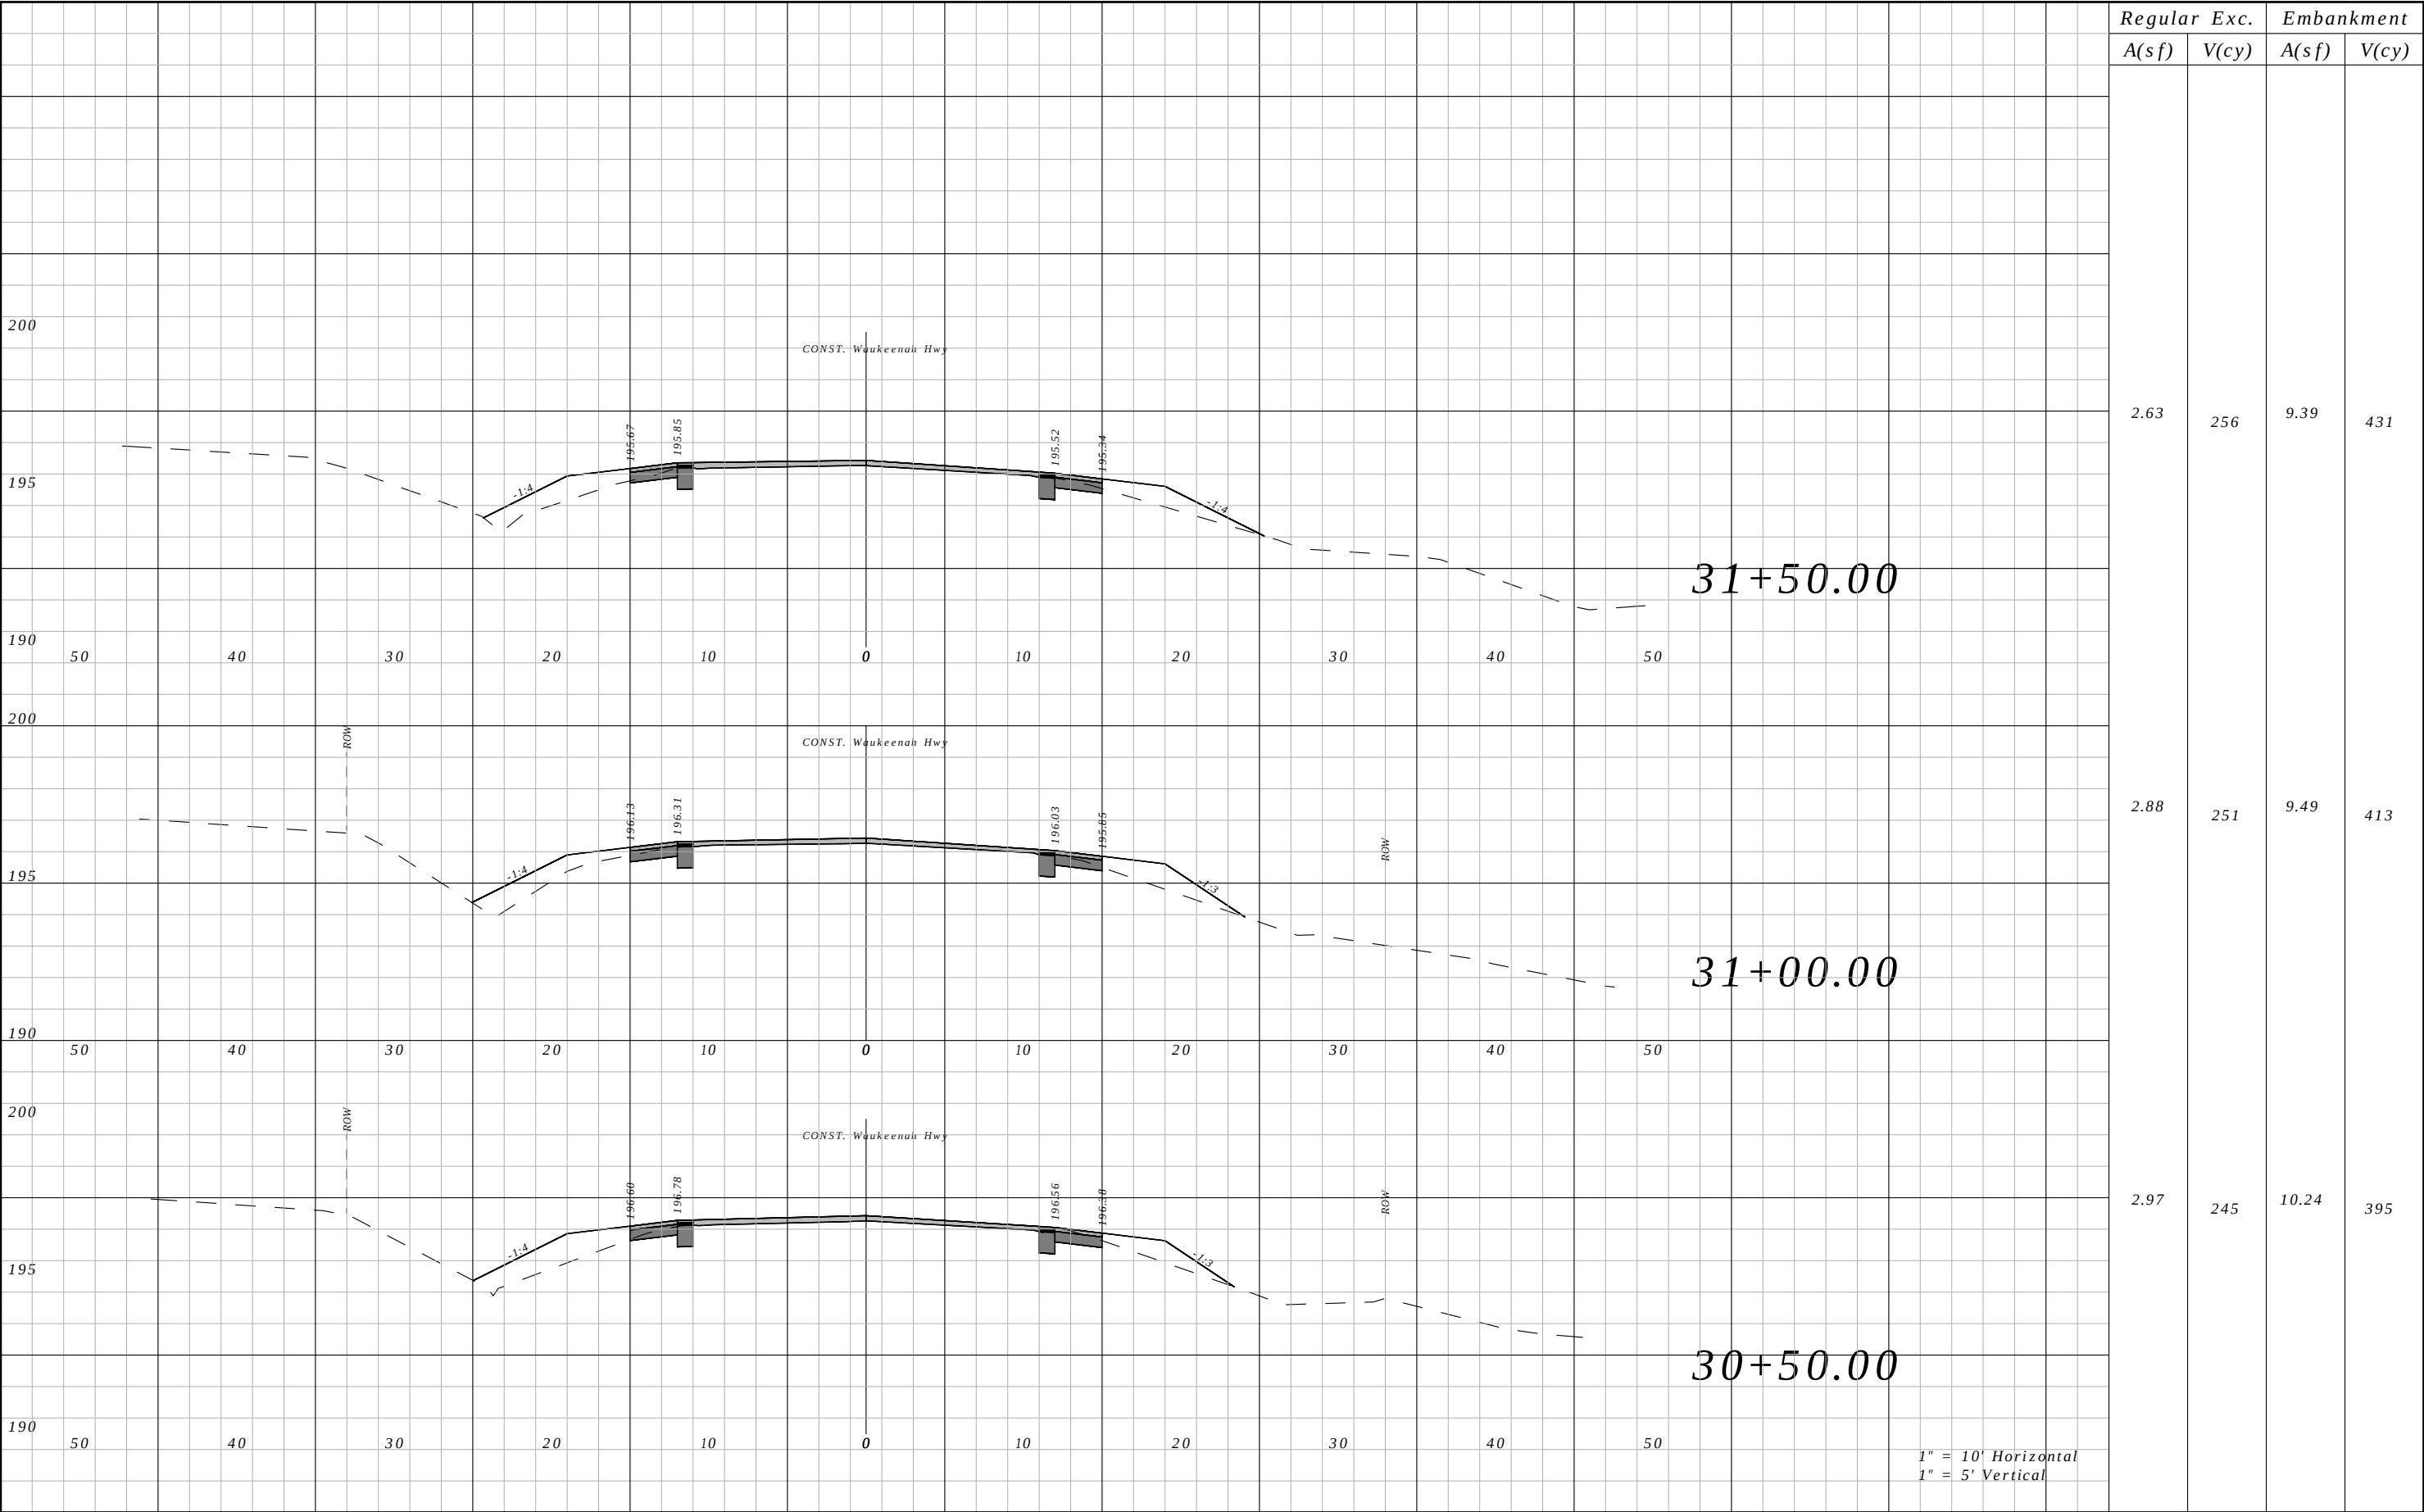


Regular	Exc.	Embankment	
		A(sf)	V(cy)
2.63	256	9.39	431
2.88	251	9.49	413
2.97	245	10.24	395

REVISIONS				ROBERT C. CESKA, P.E. P.E. LICENSE NUMBER 82288 DEWBERRY 101 N MONROE STREET, SUITE 710 TALLAHASSEE, FLORIDA 32301 CERTIFICATE OF AUTHORIZATION 00008794	WAUKEENAH HIGHWAY			CROSS SECTIONS	SHEET NO.
DATE	DESCRIPTION	DATE	DESCRIPTION		ROAD NO.	COUNTY	FINANCIAL PROJECT ID		
----	----				----	JEFFERSON	438366-1-54-01		61

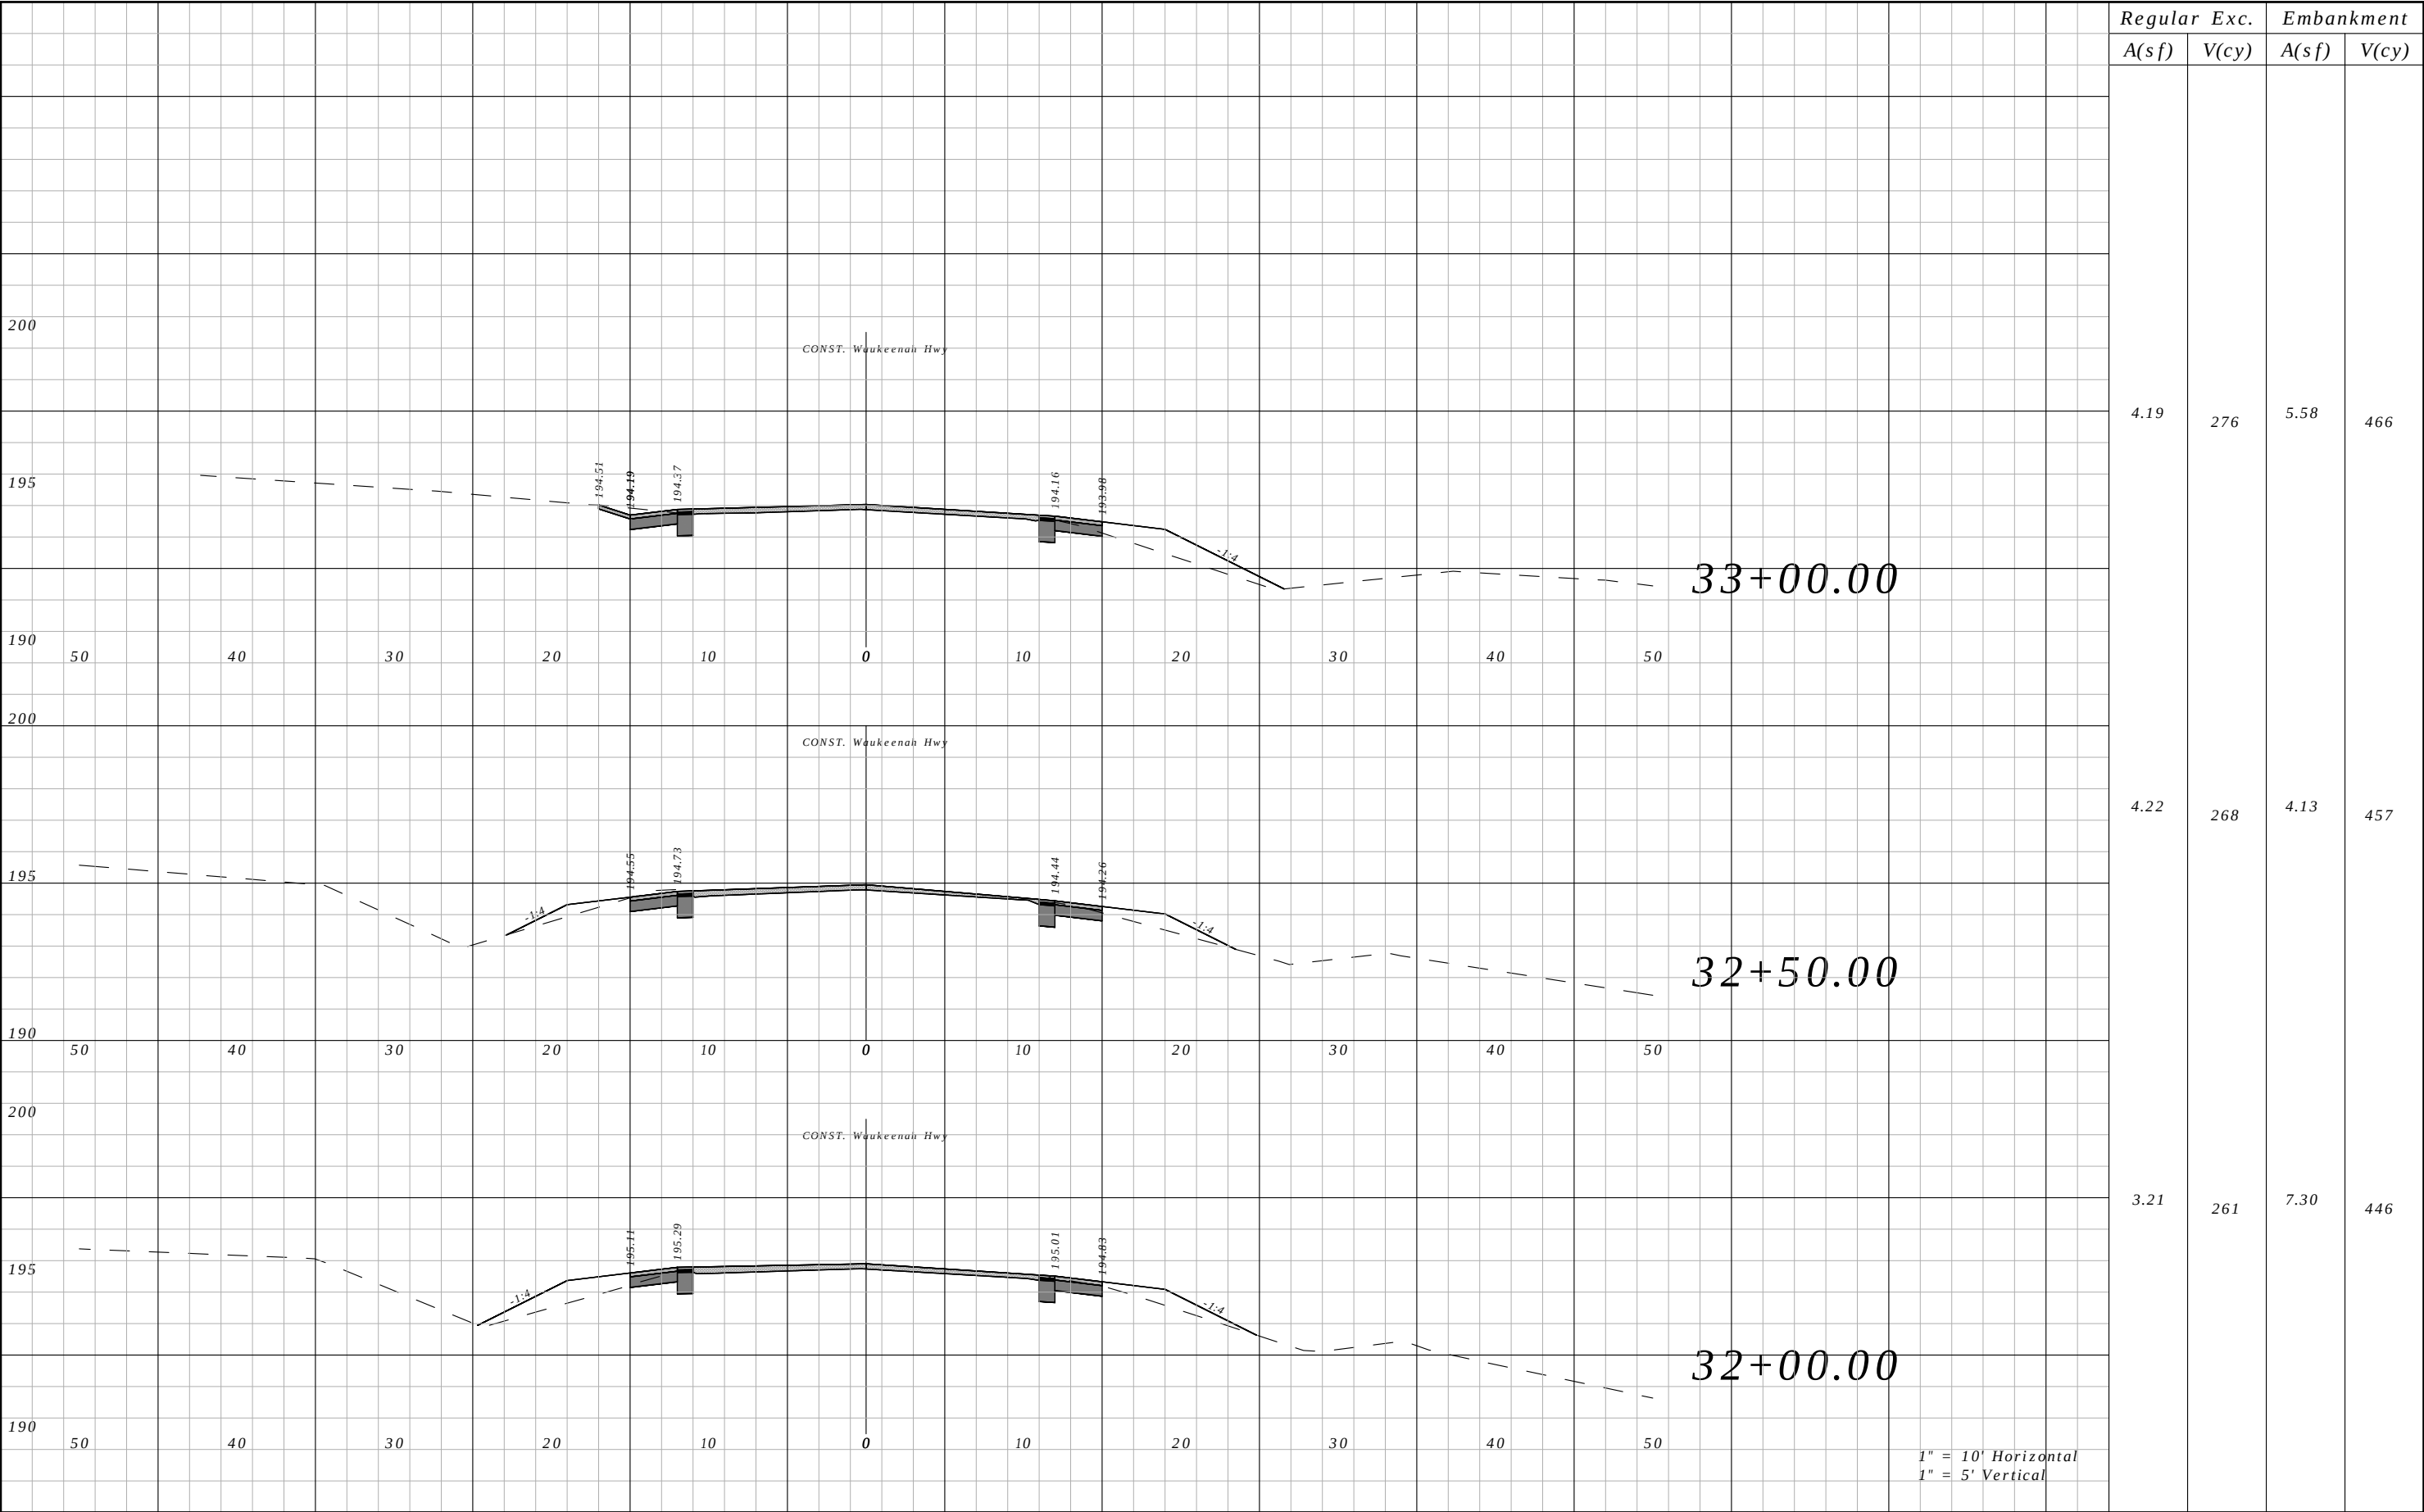


Regular A(sf)	Exc. V(cy)	Embankment	
		A(sf)	V(cy)
4.19	276	5.58	466
4.22	268	4.13	457
3.21	261	7.30	446

REVISIONS				ROBERT C. CESKA, P.E. P.E. LICENSE NUMBER 82288 DEWBERRY 101 N MONROE STREET, SUITE 710 TALLAHASSEE, FLORIDA 32301 CERTIFICATE OF AUTHORIZATION 00008794	WAUKEENAH HIGHWAY			CROSS SECTIONS	SHEET NO.
DATE	DESCRIPTION	DATE	DESCRIPTION		ROAD NO.	COUNTY	FINANCIAL PROJECT ID		
----	----				----	JEFFERSON	438366-1-54-01		62

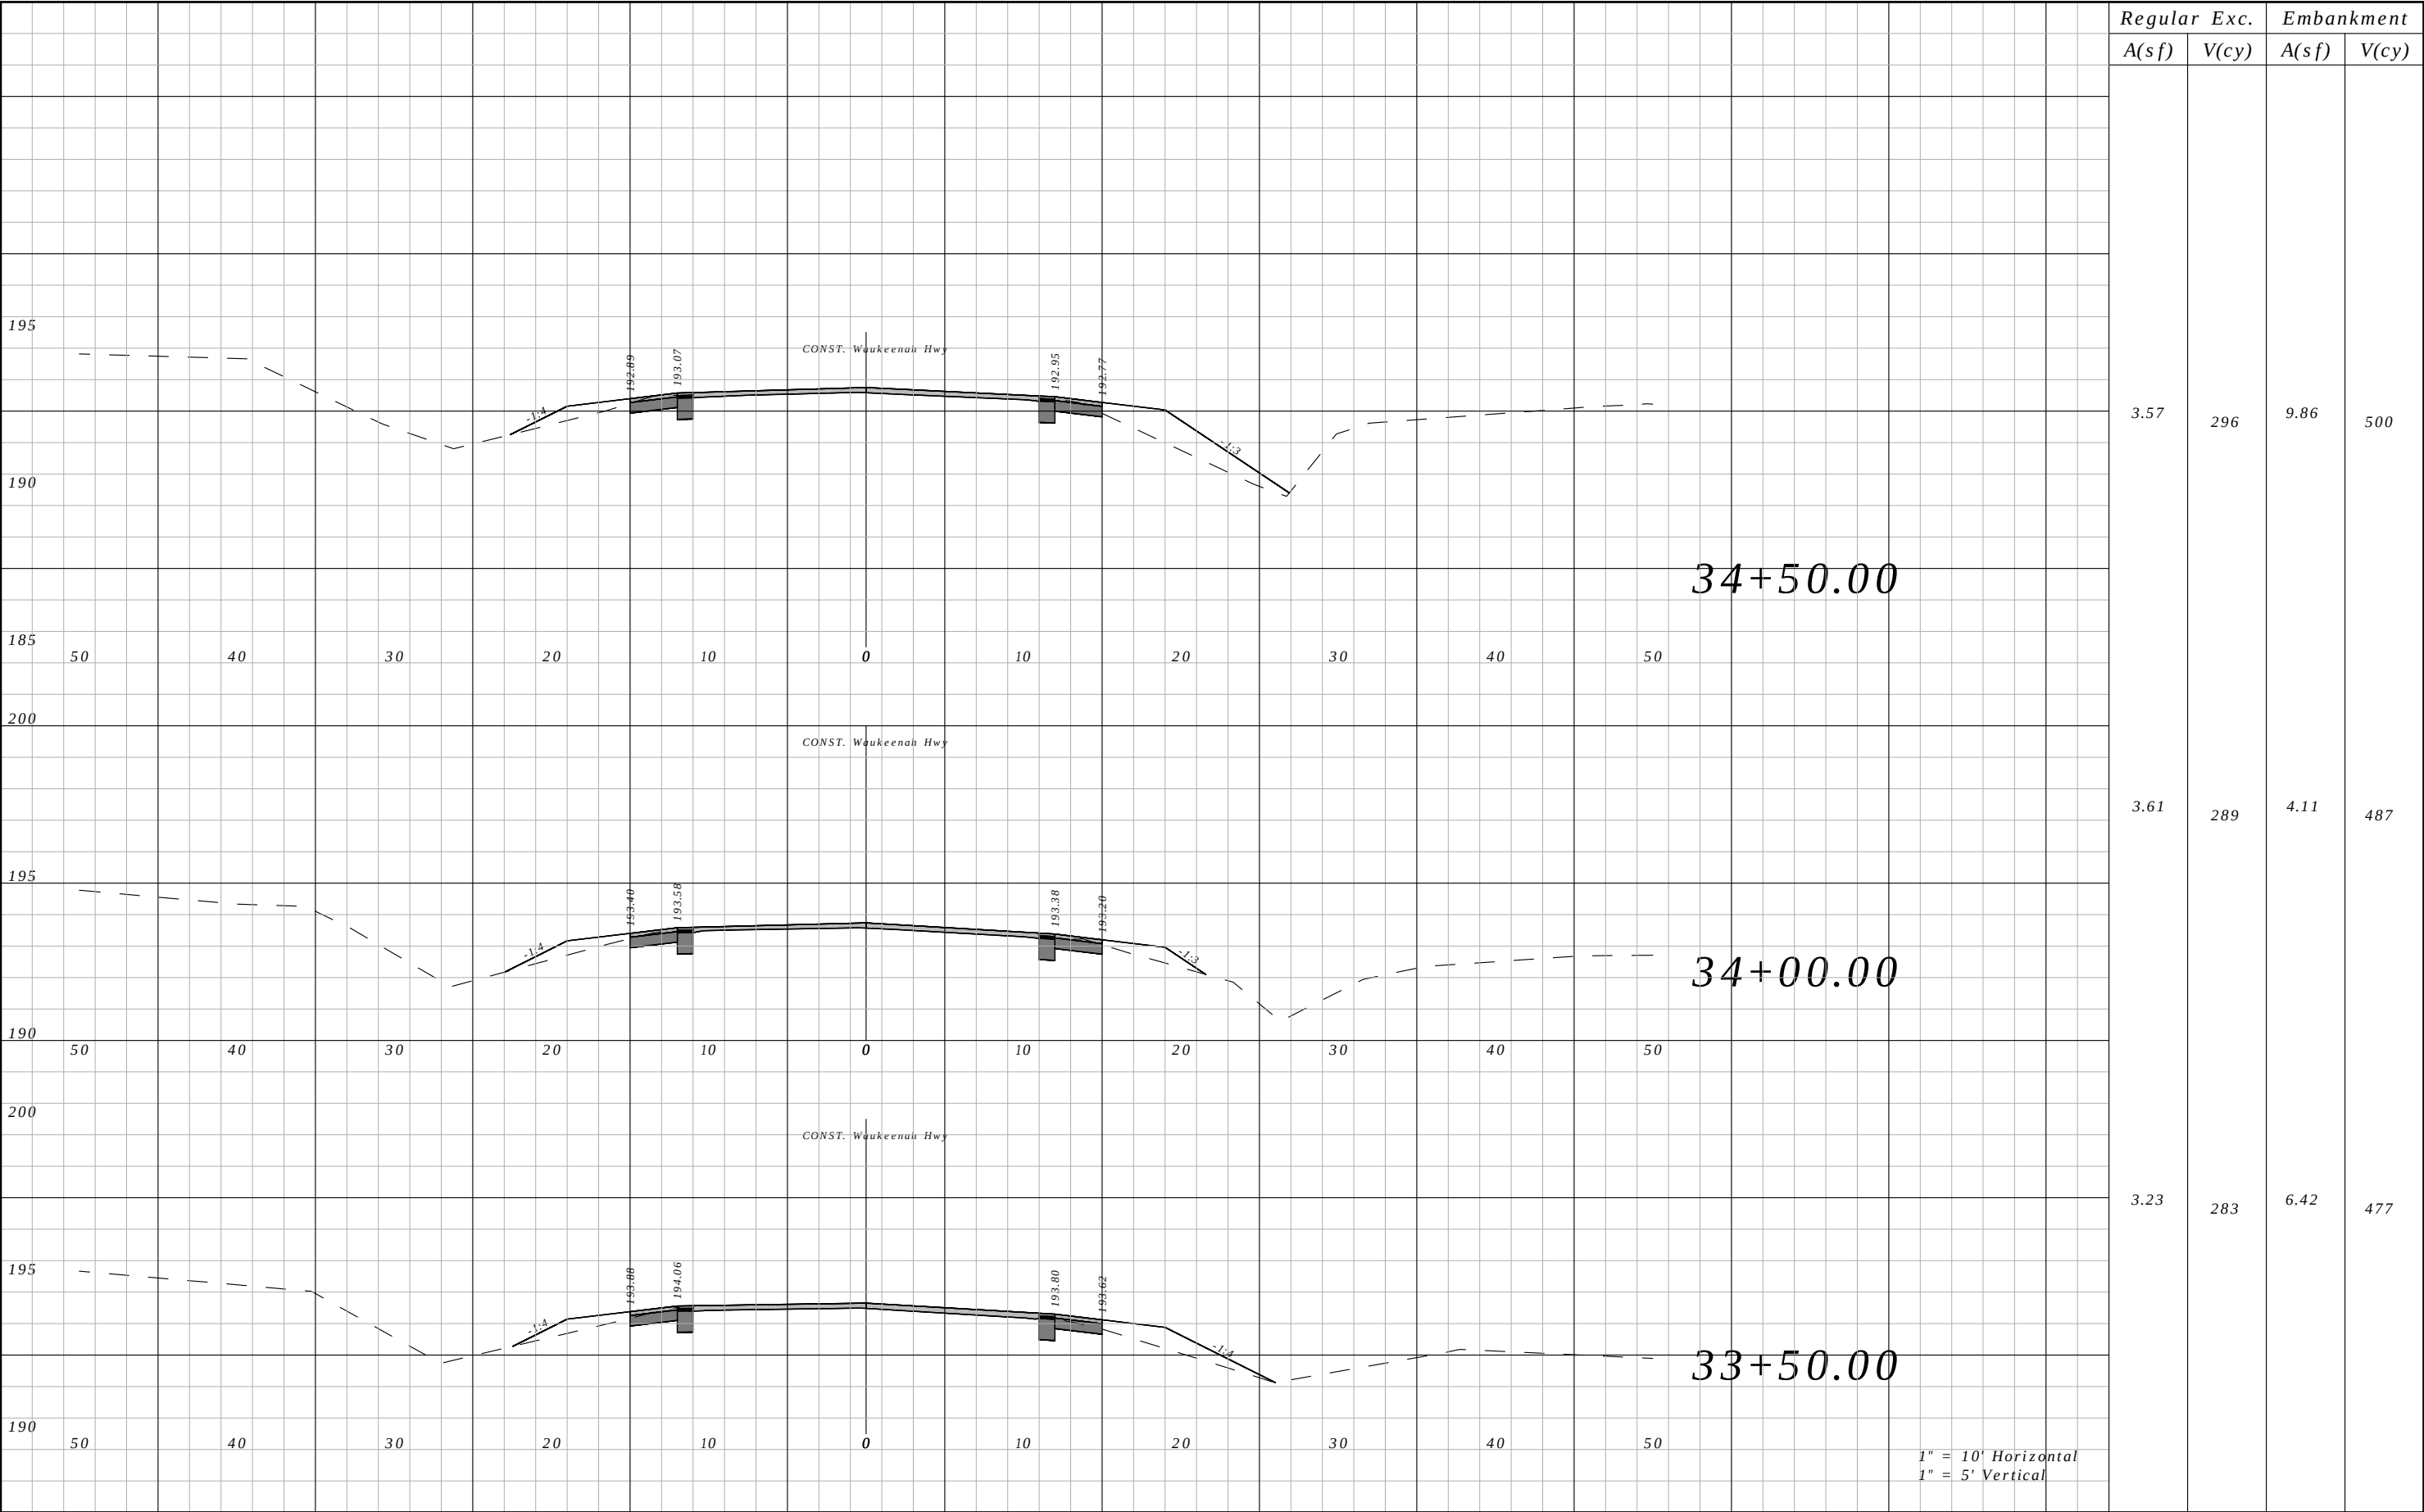


Regular A(sf)	Exc. V(cy)	Embankment	
		A(sf)	V(cy)
3.57	296	9.86	500
3.61	289	4.11	487
3.23	283	6.42	477

REVISIONS				ROBERT C. CESKA, P.E. P.E. LICENSE NUMBER 82288 DEWBERRY 101 N MONROE STREET, SUITE 710 TALLAHASSEE, FLORIDA 32301 CERTIFICATE OF AUTHORIZATION 00008794	WAUKEENAH HIGHWAY			CROSS SECTIONS	SHEET NO.
DATE	DESCRIPTION		DATE		ROAD NO.	COUNTY	FINANCIAL PROJECT ID		
----	----				----	JEFFERSON	438366-1-54-01		63

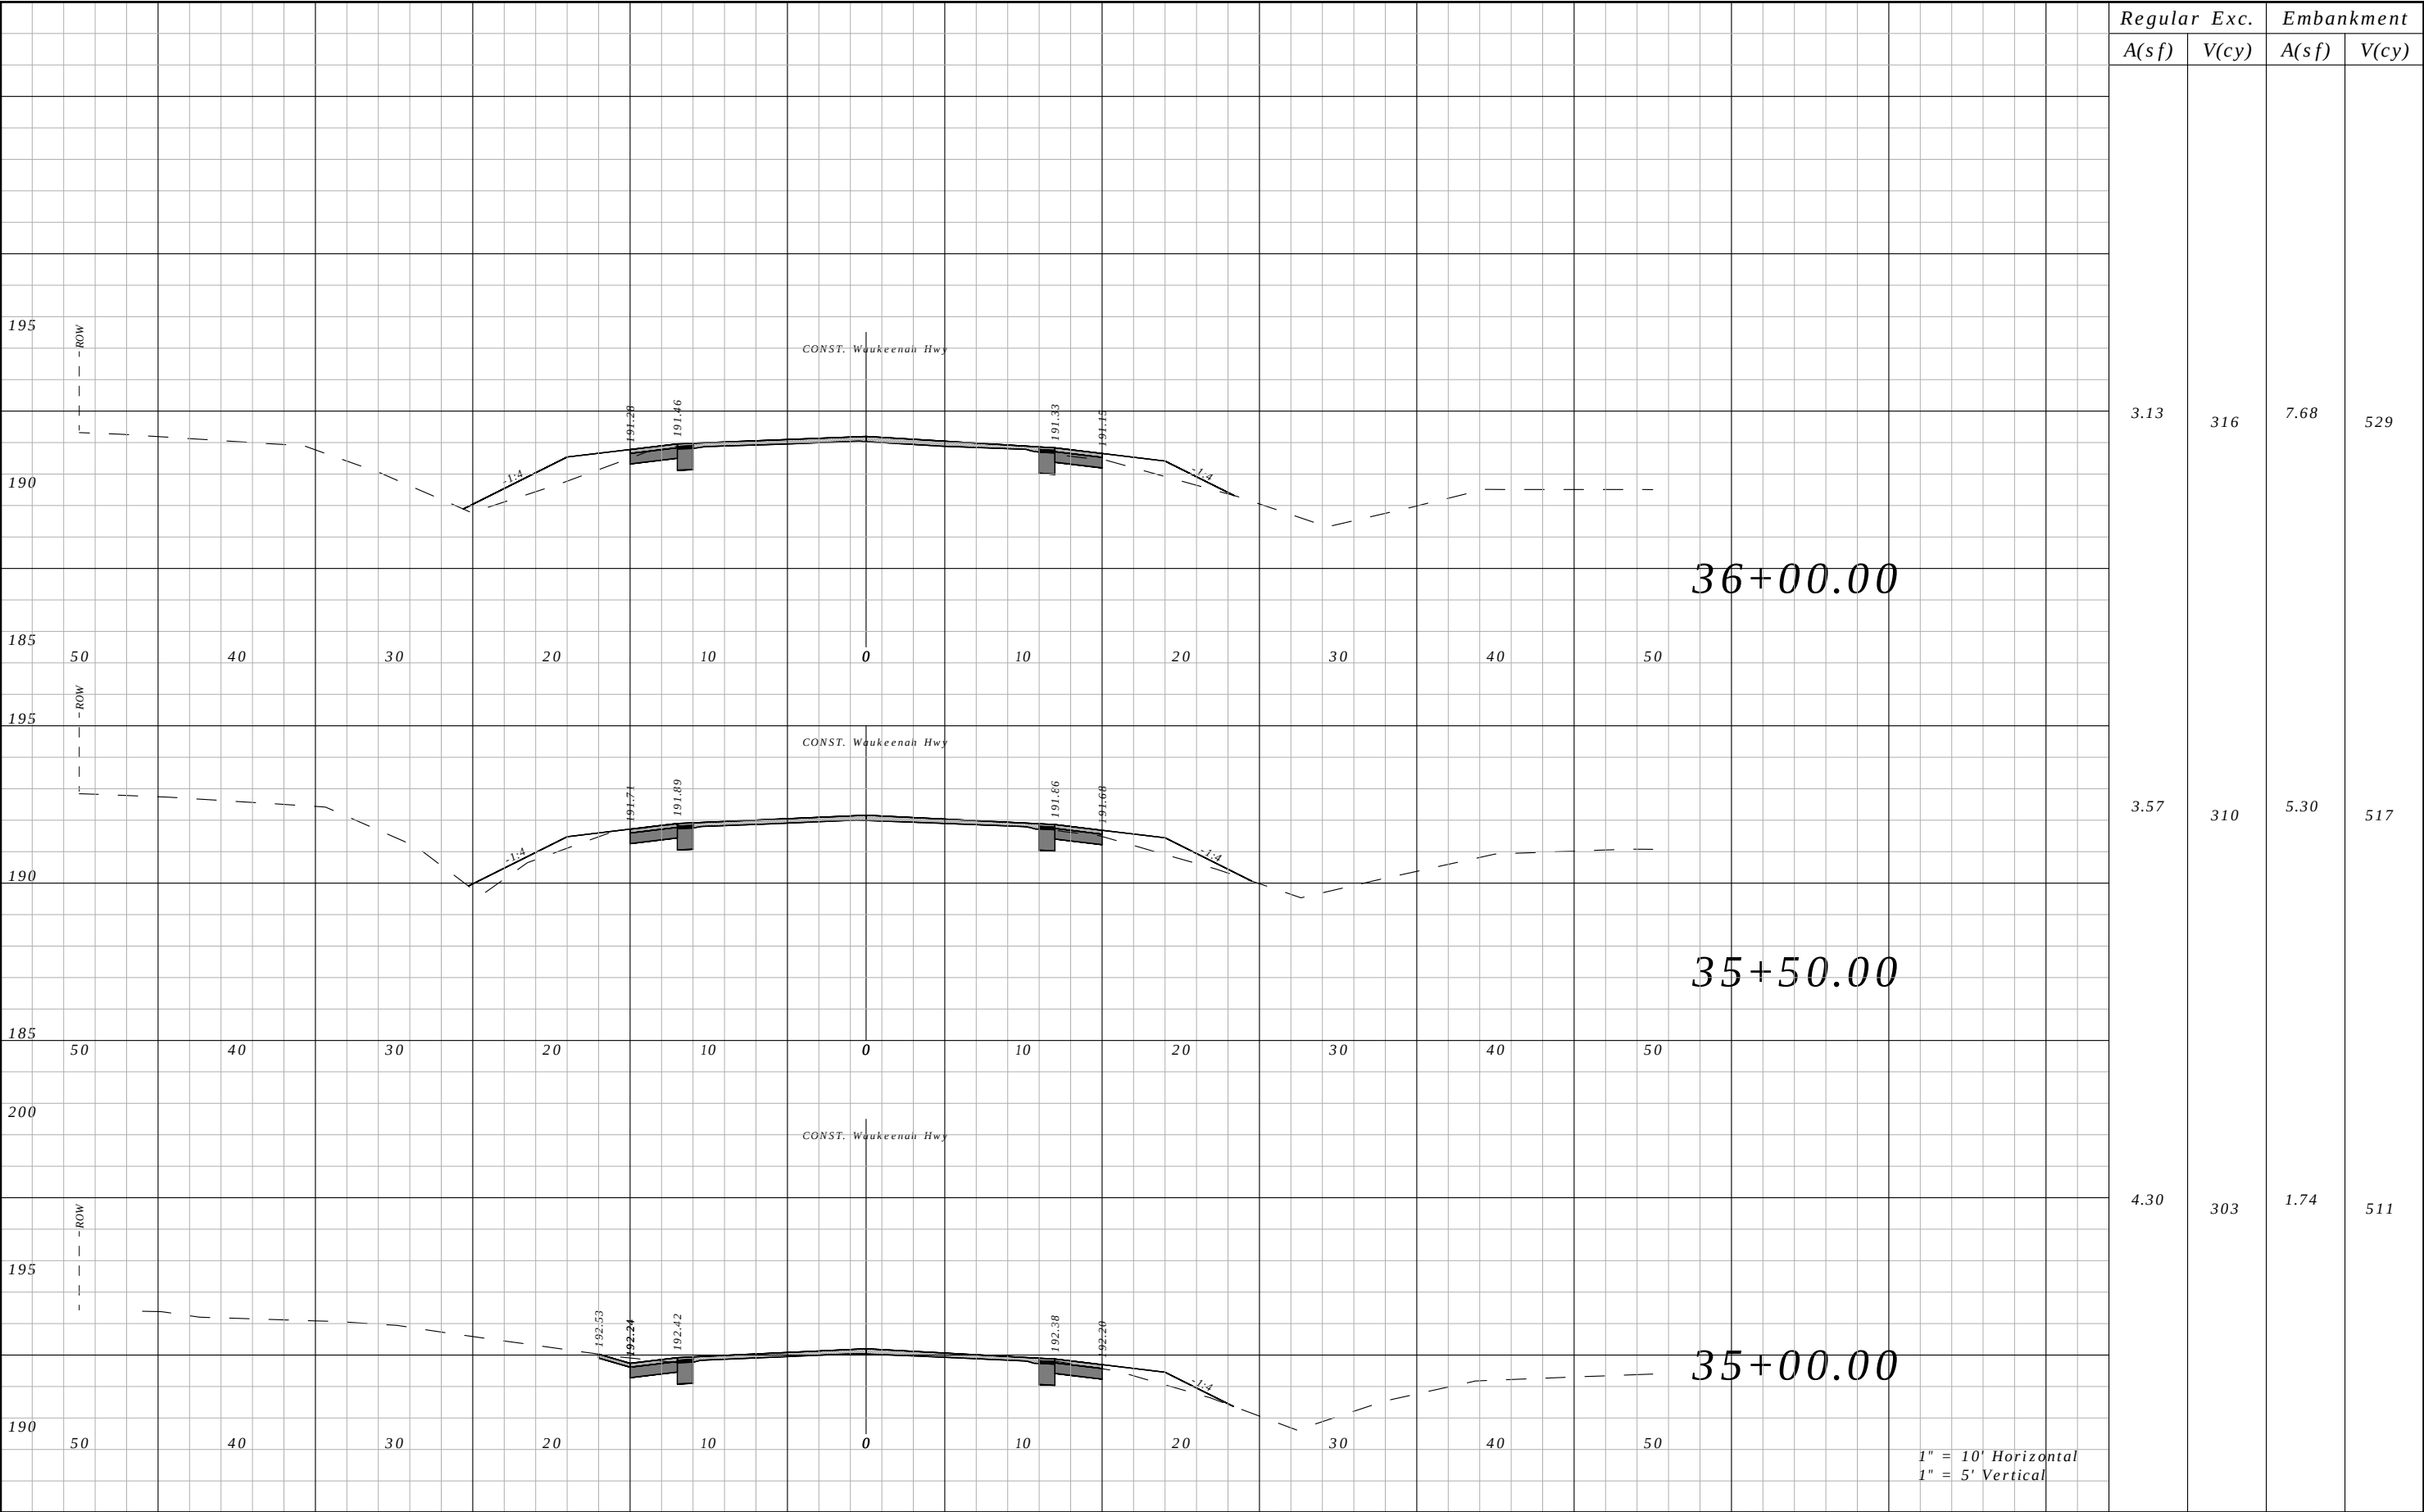


Regular	Exc.	Embankment	
		A(sf)	V(cy)
3.13	316	7.68	529
3.57	310	5.30	517
4.30	303	1.74	511

REVISIONS				ROBERT C. CESKA, P.E. P.E. LICENSE NUMBER 82288 DEWBERRY 101 N MONROE STREET, SUITE 710 TALLAHASSEE, FLORIDA 32301 CERTIFICATE OF AUTHORIZATION 00008794	WAUKEENAH HIGHWAY			CROSS SECTIONS	SHEET NO.
DATE	DESCRIPTION	DATE	DESCRIPTION		ROAD NO.	COUNTY	FINANCIAL PROJECT ID		
----	----				----	JEFFERSON	438366-1-54-01		64

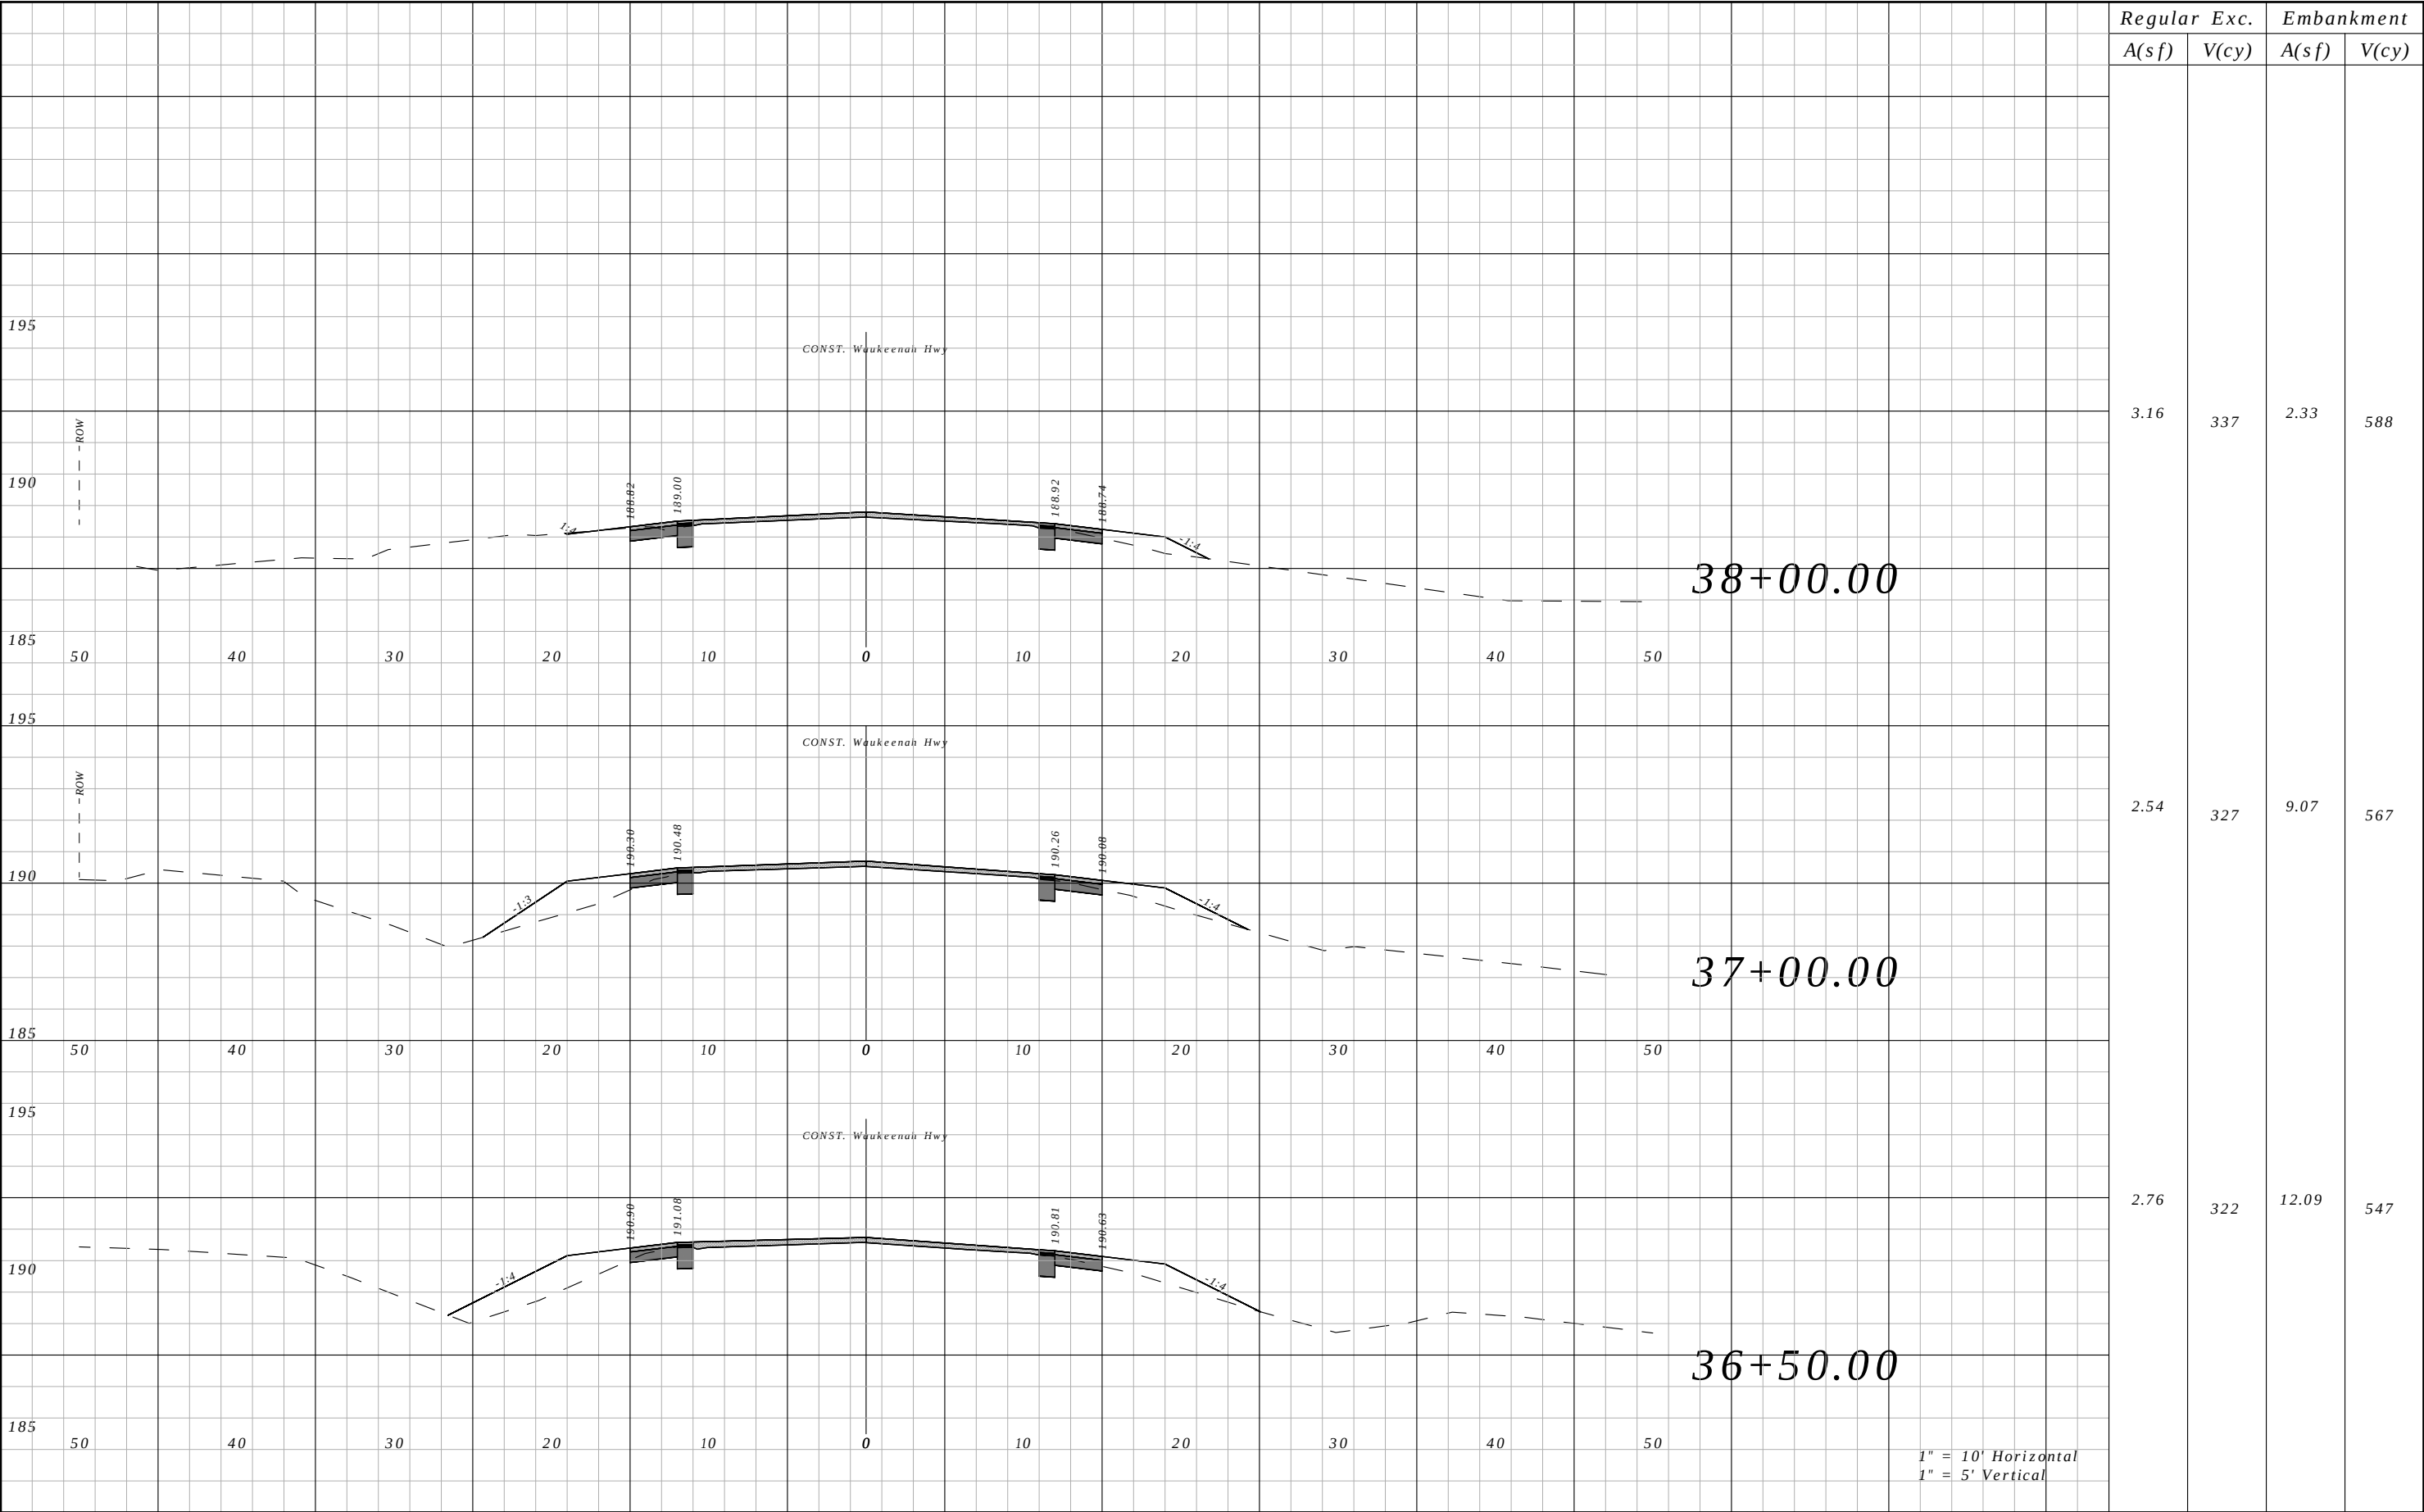


Regular A(sf)	Exc. V(cy)	Embankment	
		A(sf)	V(cy)
3.16	337	2.33	588
2.54	327	9.07	567
2.76	322	12.09	547

REVISIONS				ROBERT C. CESKA, P.E. P.E. LICENSE NUMBER 82288 DEWBERRY 101 N MONROE STREET, SUITE 710 TALLAHASSEE, FLORIDA 32301 CERTIFICATE OF AUTHORIZATION 00008794	WAUKEENAH HIGHWAY			CROSS SECTIONS	SHEET NO.
DATE	DESCRIPTION	DATE	DESCRIPTION		ROAD NO.	COUNTY	FINANCIAL PROJECT ID		
----	----				----	JEFFERSON	438366-1-54-01		65

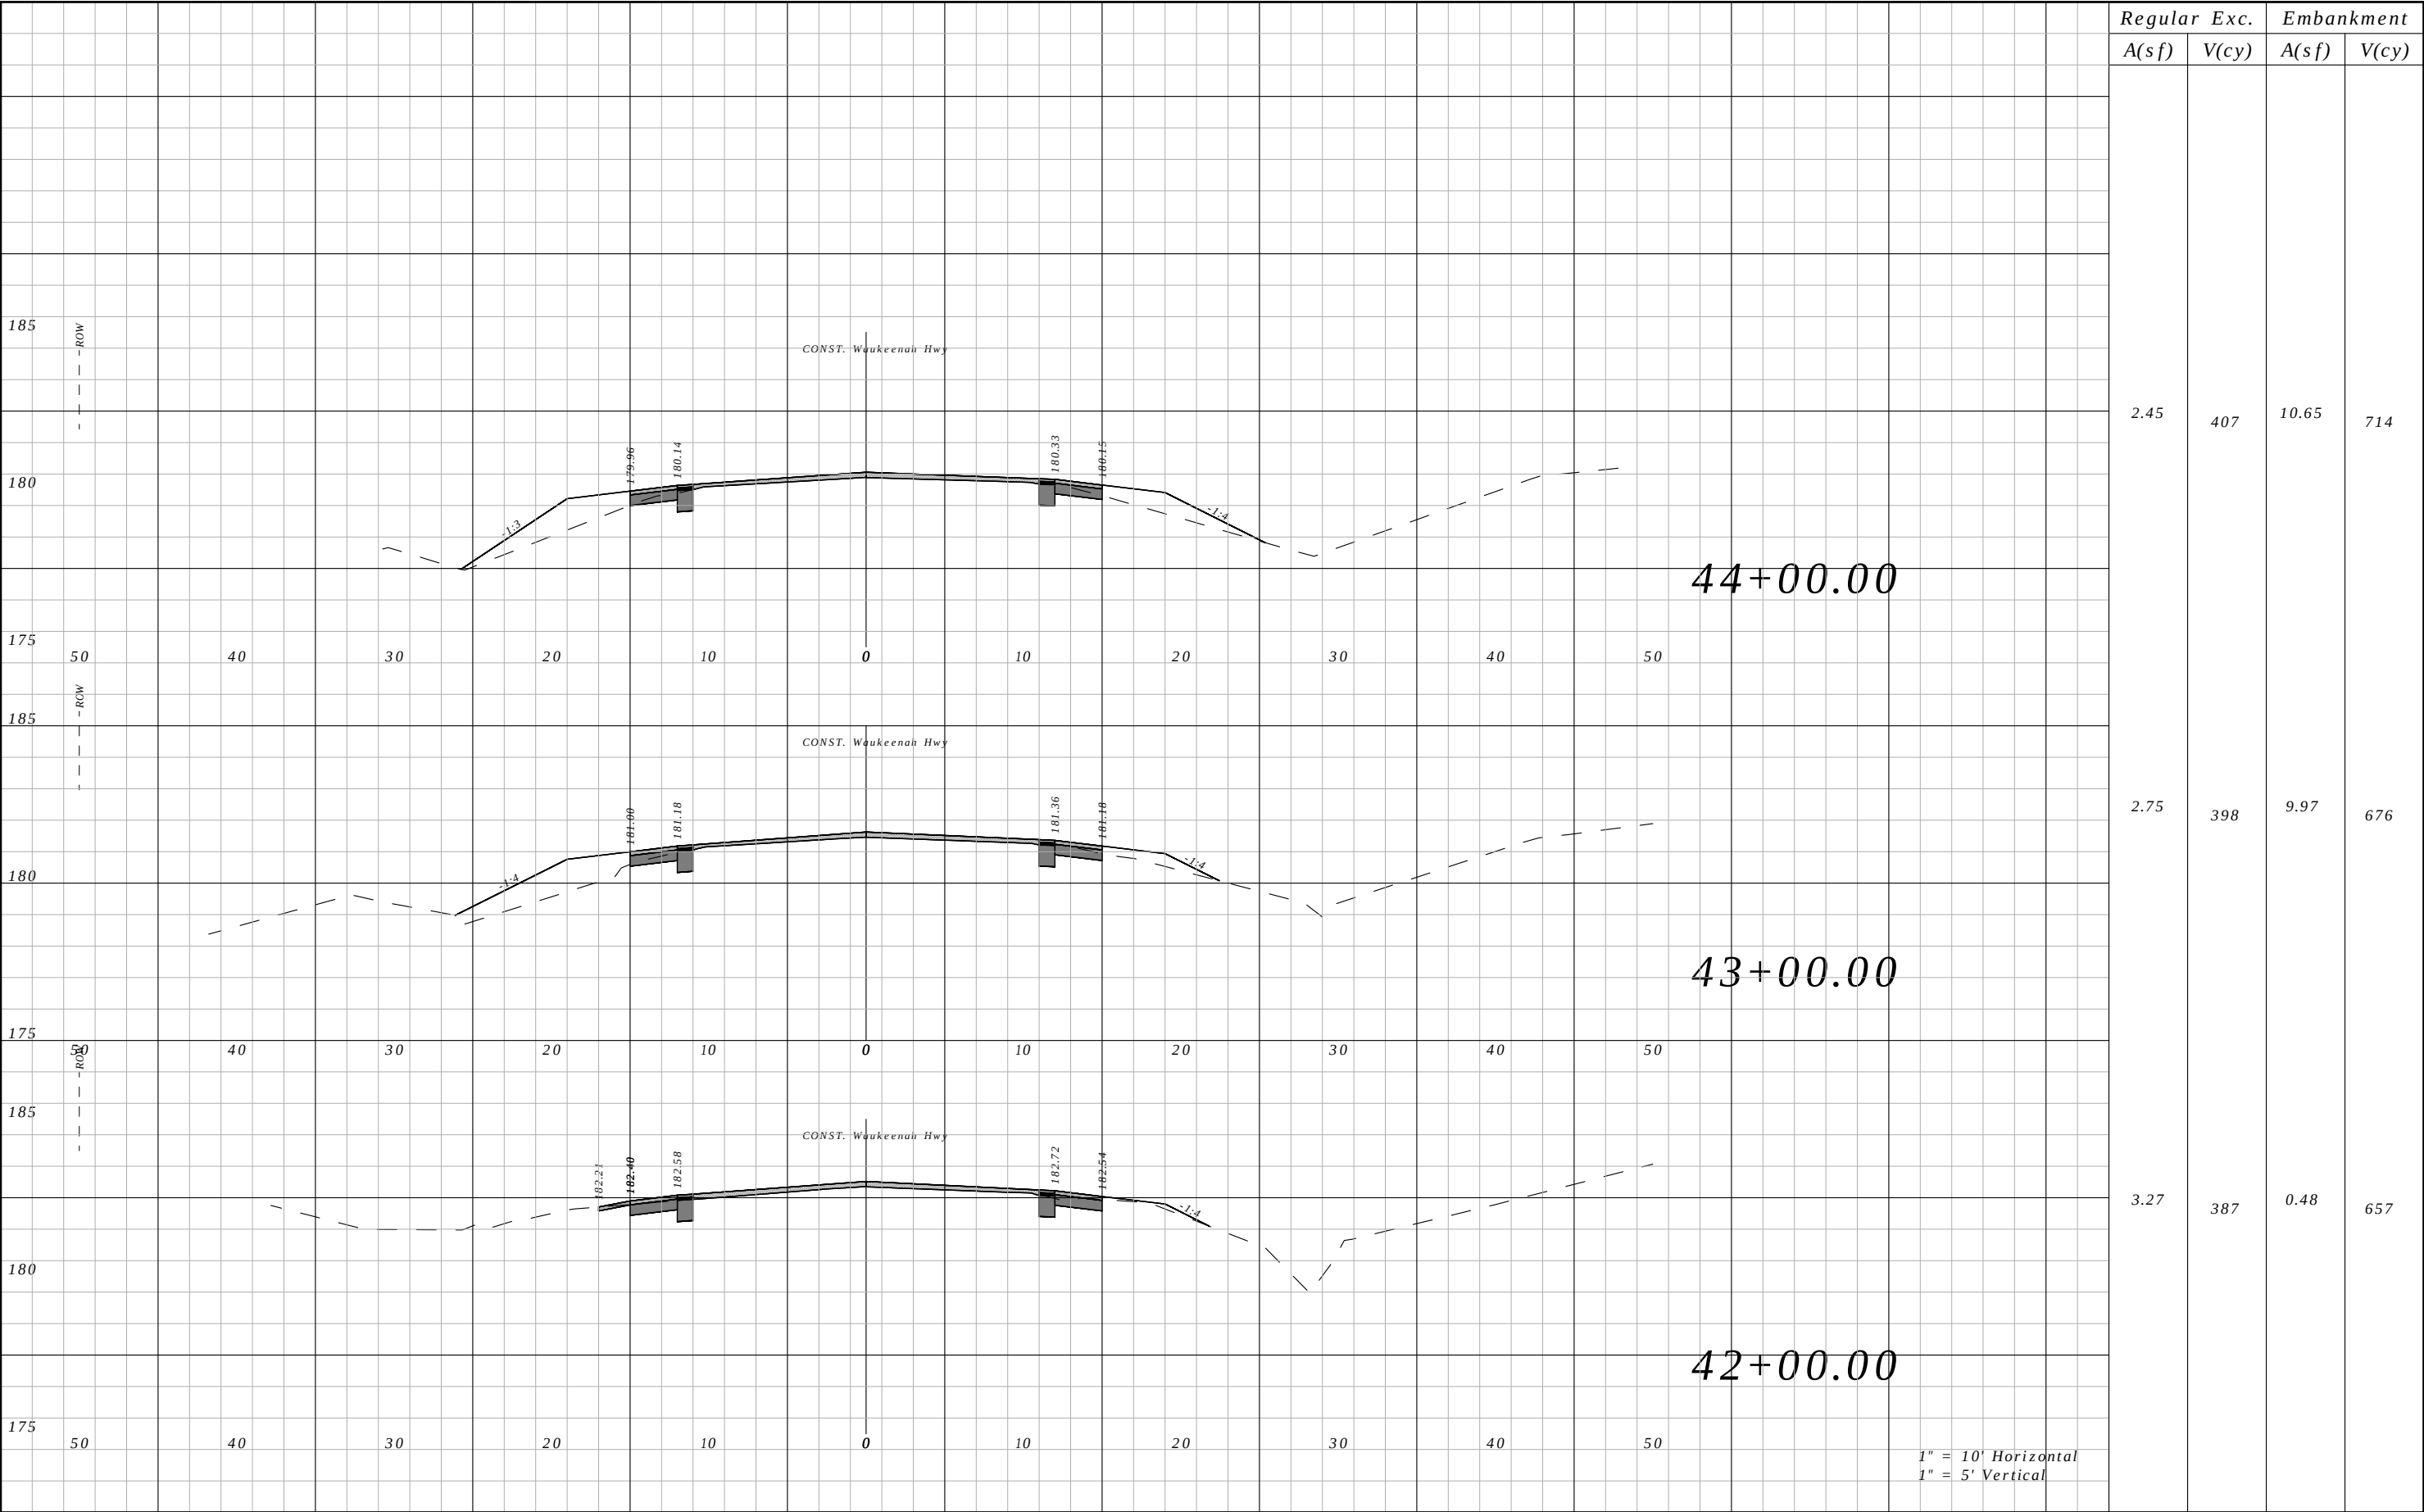


Regular A(sf)	Exc. V(cy)	Embankment	
		A(sf)	V(cy)
2.45	407	10.65	714
2.75	398	9.97	676
3.27	387	0.48	657

REVISIONS				ROBERT C. CESKA, P.E. P.E. LICENSE NUMBER 82288 DEWBERRY 101 N MONROE STREET, SUITE 710 TALLAHASSEE, FLORIDA 32301 CERTIFICATE OF AUTHORIZATION 00008794	WAUKEENAH HIGHWAY			CROSS SECTIONS	SHEET NO.
DATE	DESCRIPTION		DATE		ROAD NO.	COUNTY	FINANCIAL PROJECT ID		
----	----				----	JEFFERSON	438366-1-54-01		67

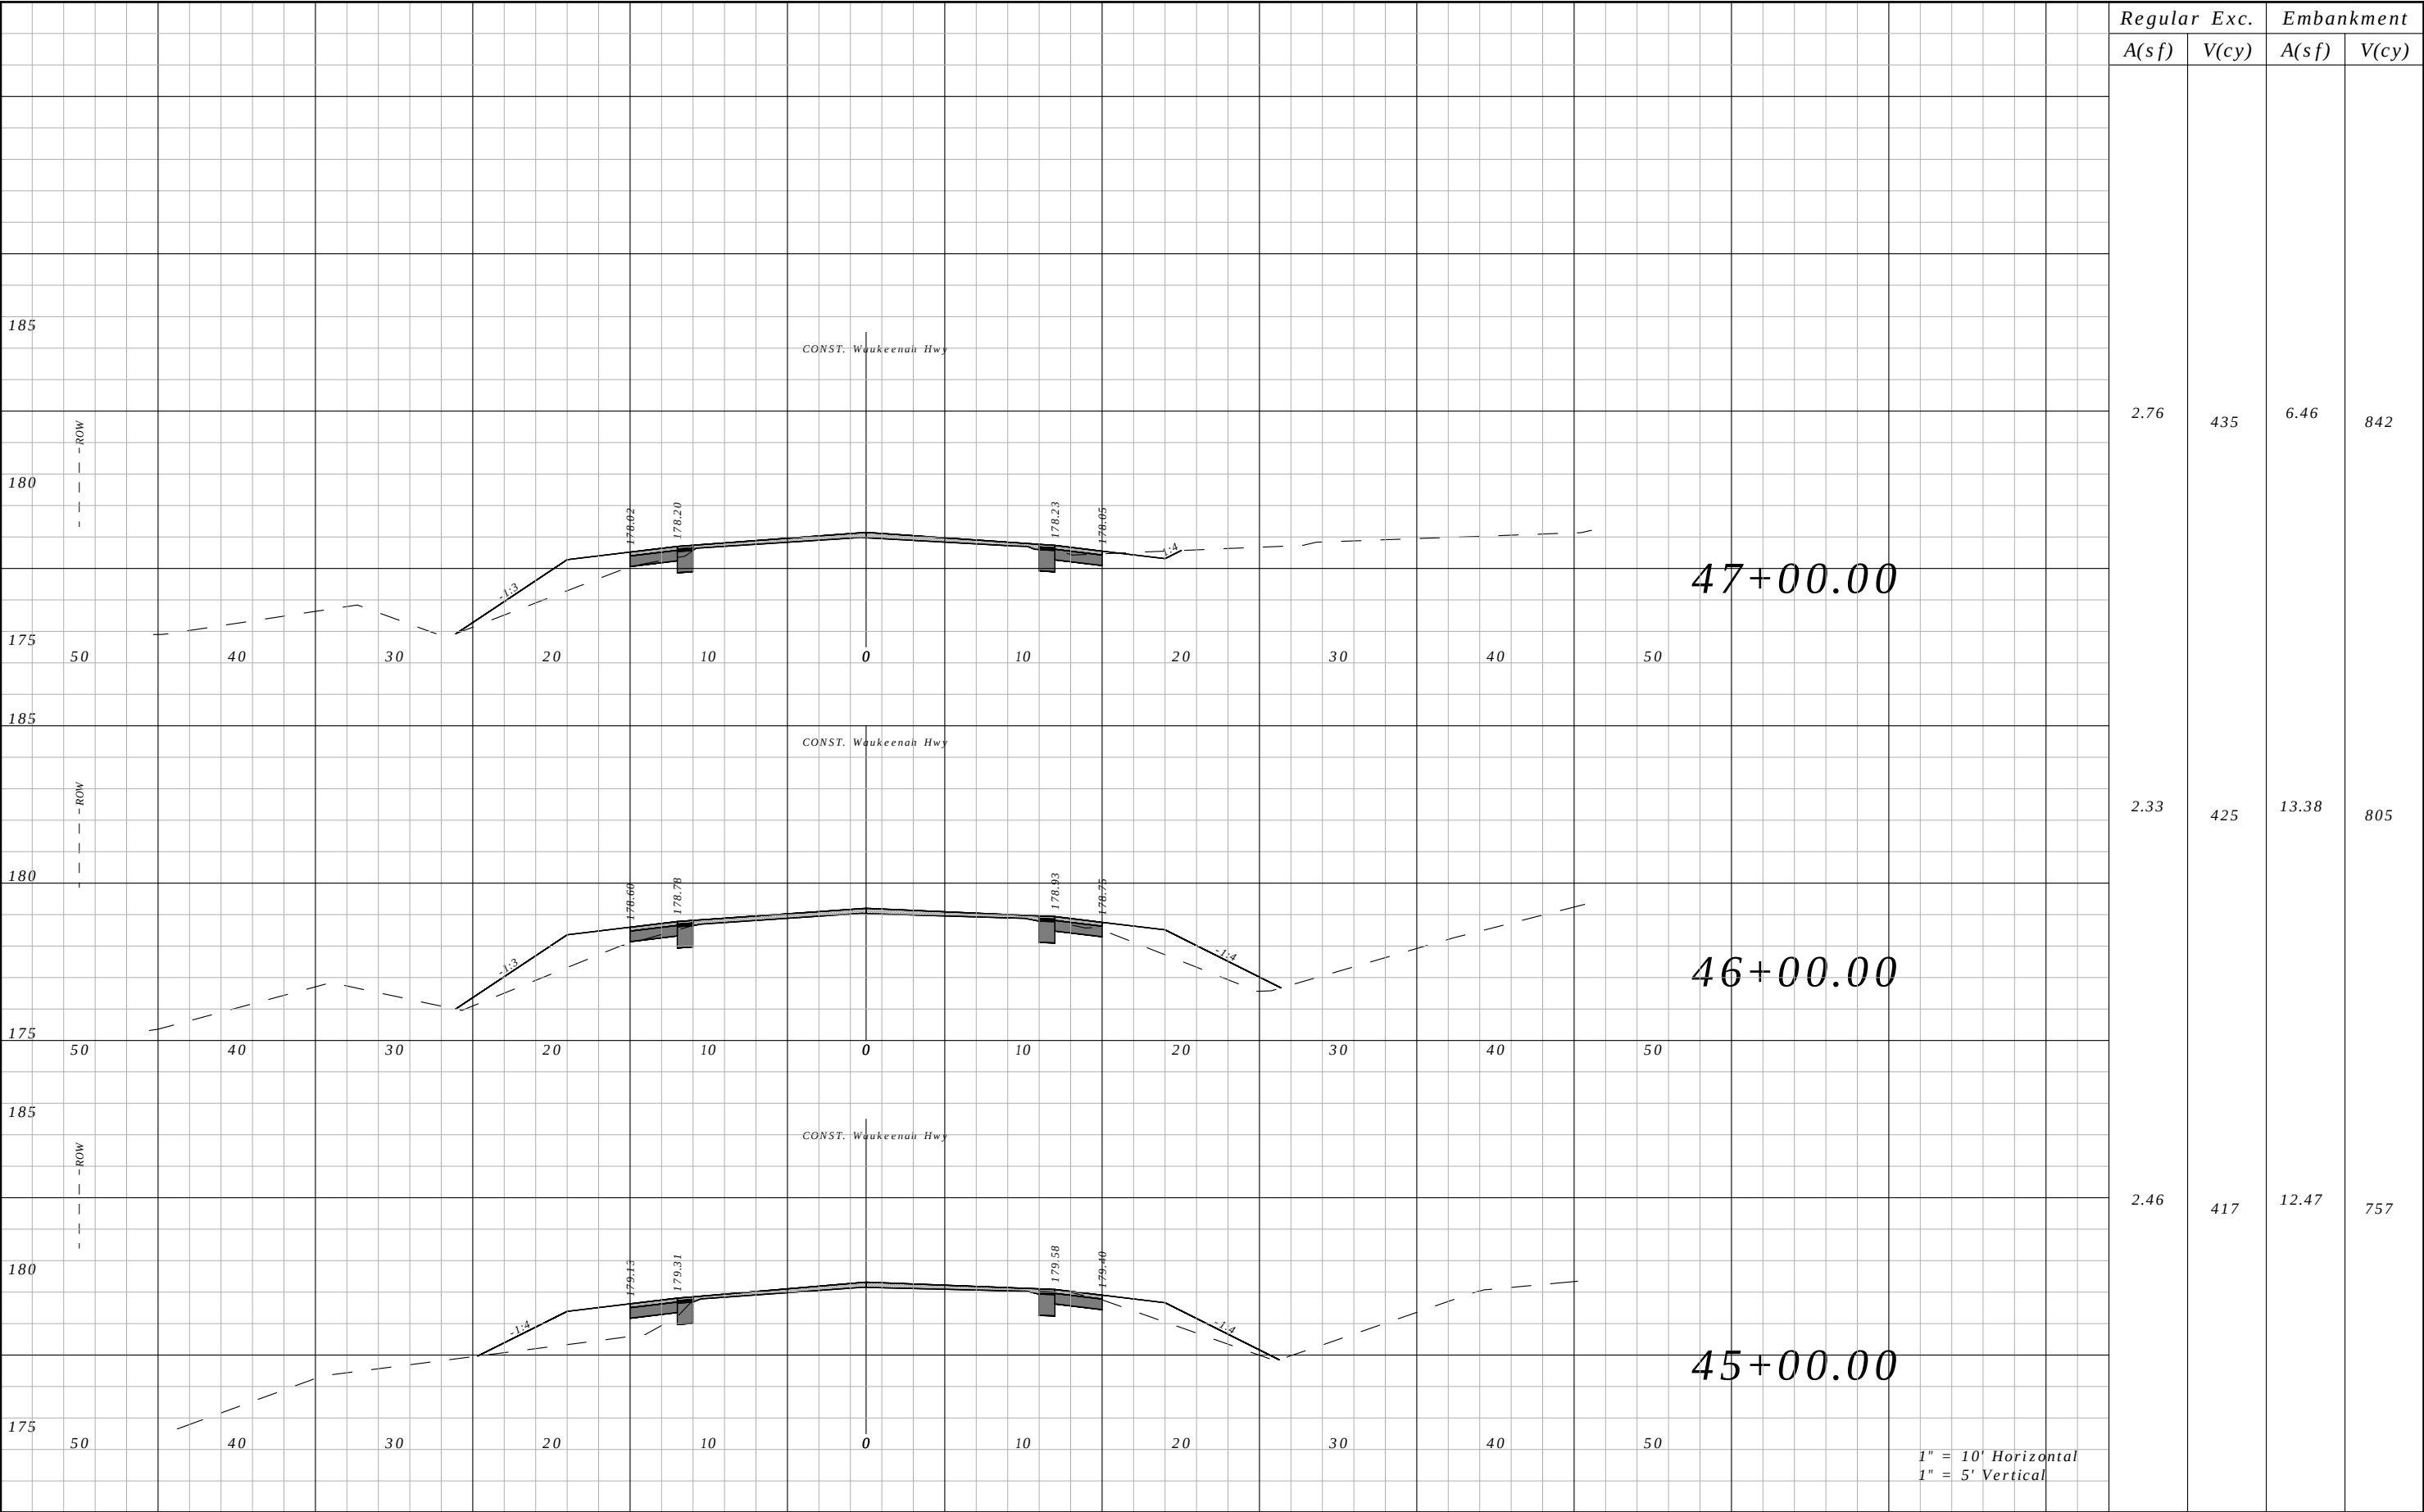


Regular	Exc.	Embankment	
		A(sf)	V(cy)
2.76	435	6.46	842
2.33	425	13.38	805
2.46	417	12.47	757

REVISIONS				ROBERT C. CESKA, P.E. P.E. LICENSE NUMBER 82288 DEWBERRY 101 N MONROE STREET, SUITE 710 TALLAHASSEE, FLORIDA 32301 CERTIFICATE OF AUTHORIZATION 00008794	WAUKEENAH HIGHWAY			CROSS SECTIONS	SHEET NO.
DATE	DESCRIPTION		DATE		ROAD NO.	COUNTY	FINANCIAL PROJECT ID		
----	----				----	JEFFERSON	438366-1-54-01		68

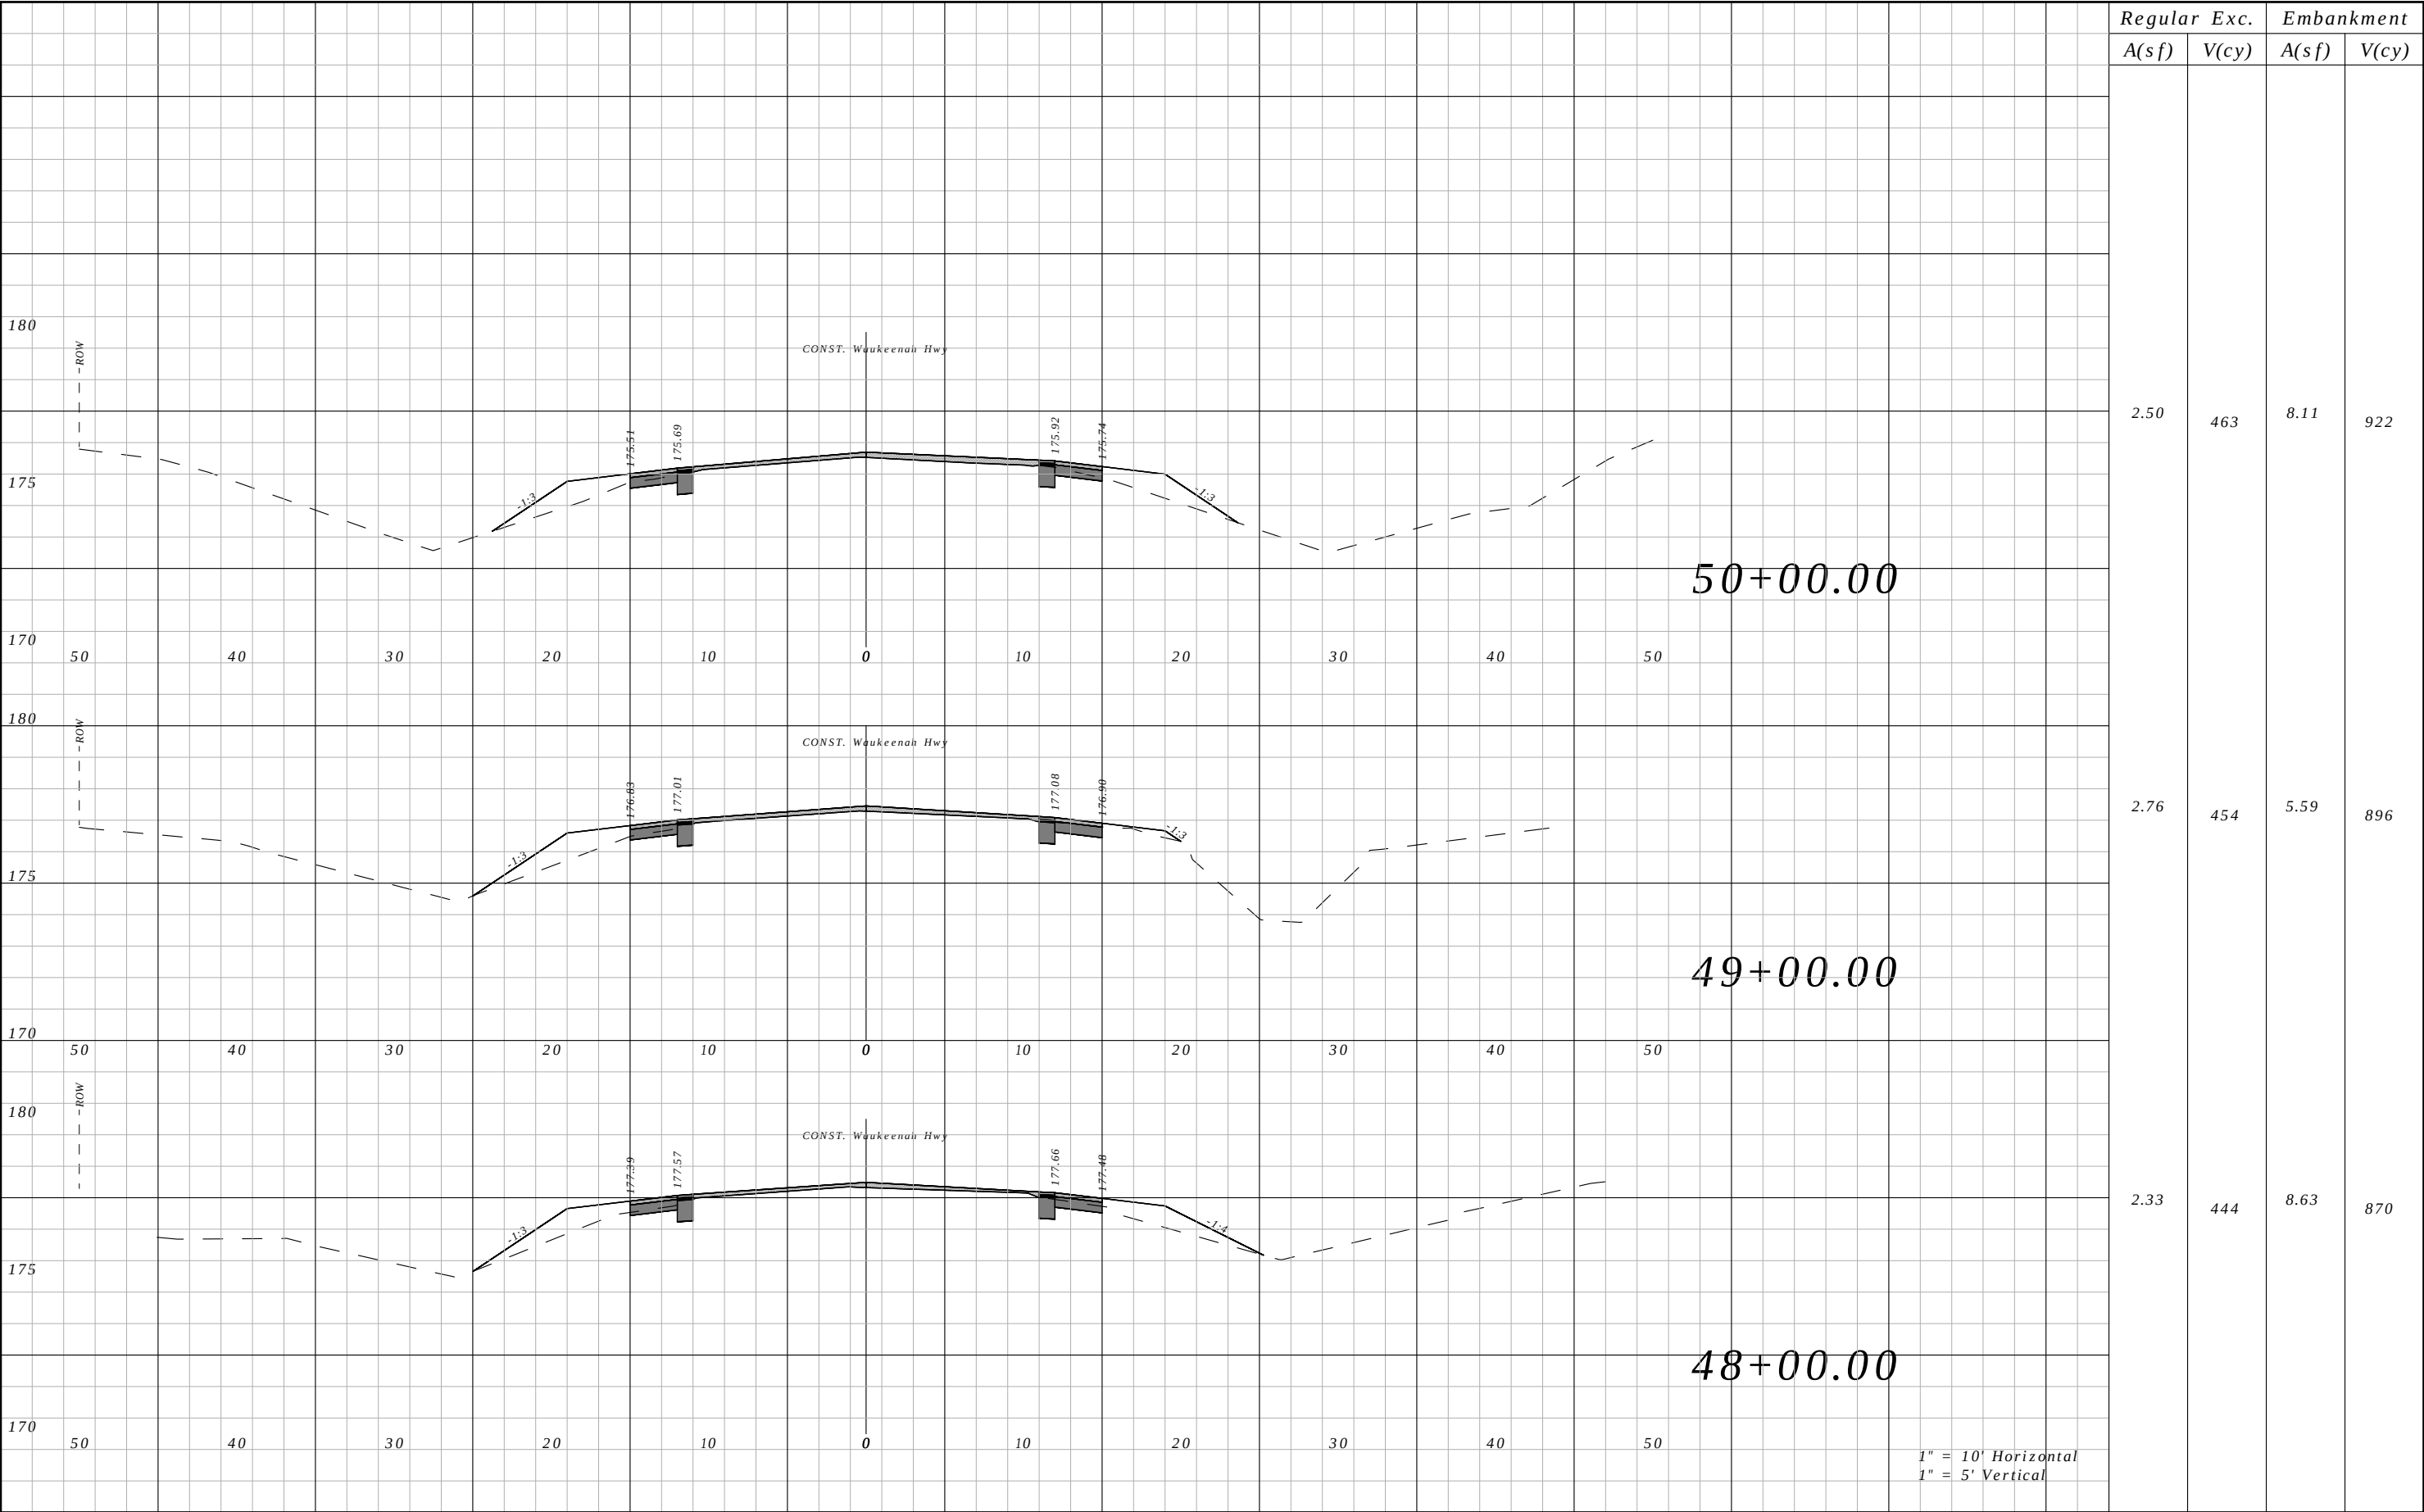


Regular A(sf)	Exc. V(cy)	Embankment	
		A(sf)	V(cy)
2.50	463	8.11	922
2.76	454	5.59	896
2.33	444	8.63	870

REVISIONS				ROBERT C. CESKA, P.E. P.E. LICENSE NUMBER 82288 DEWBERRY 101 N MONROE STREET, SUITE 710 TALLAHASSEE, FLORIDA 32301 CERTIFICATE OF AUTHORIZATION 00008794	WAUKEENAH HIGHWAY			CROSS SECTIONS	SHEET NO.
DATE	DESCRIPTION	DATE	DESCRIPTION		ROAD NO.	COUNTY	FINANCIAL PROJECT ID		
----	----				----	JEFFERSON	438366-1-54-01		69

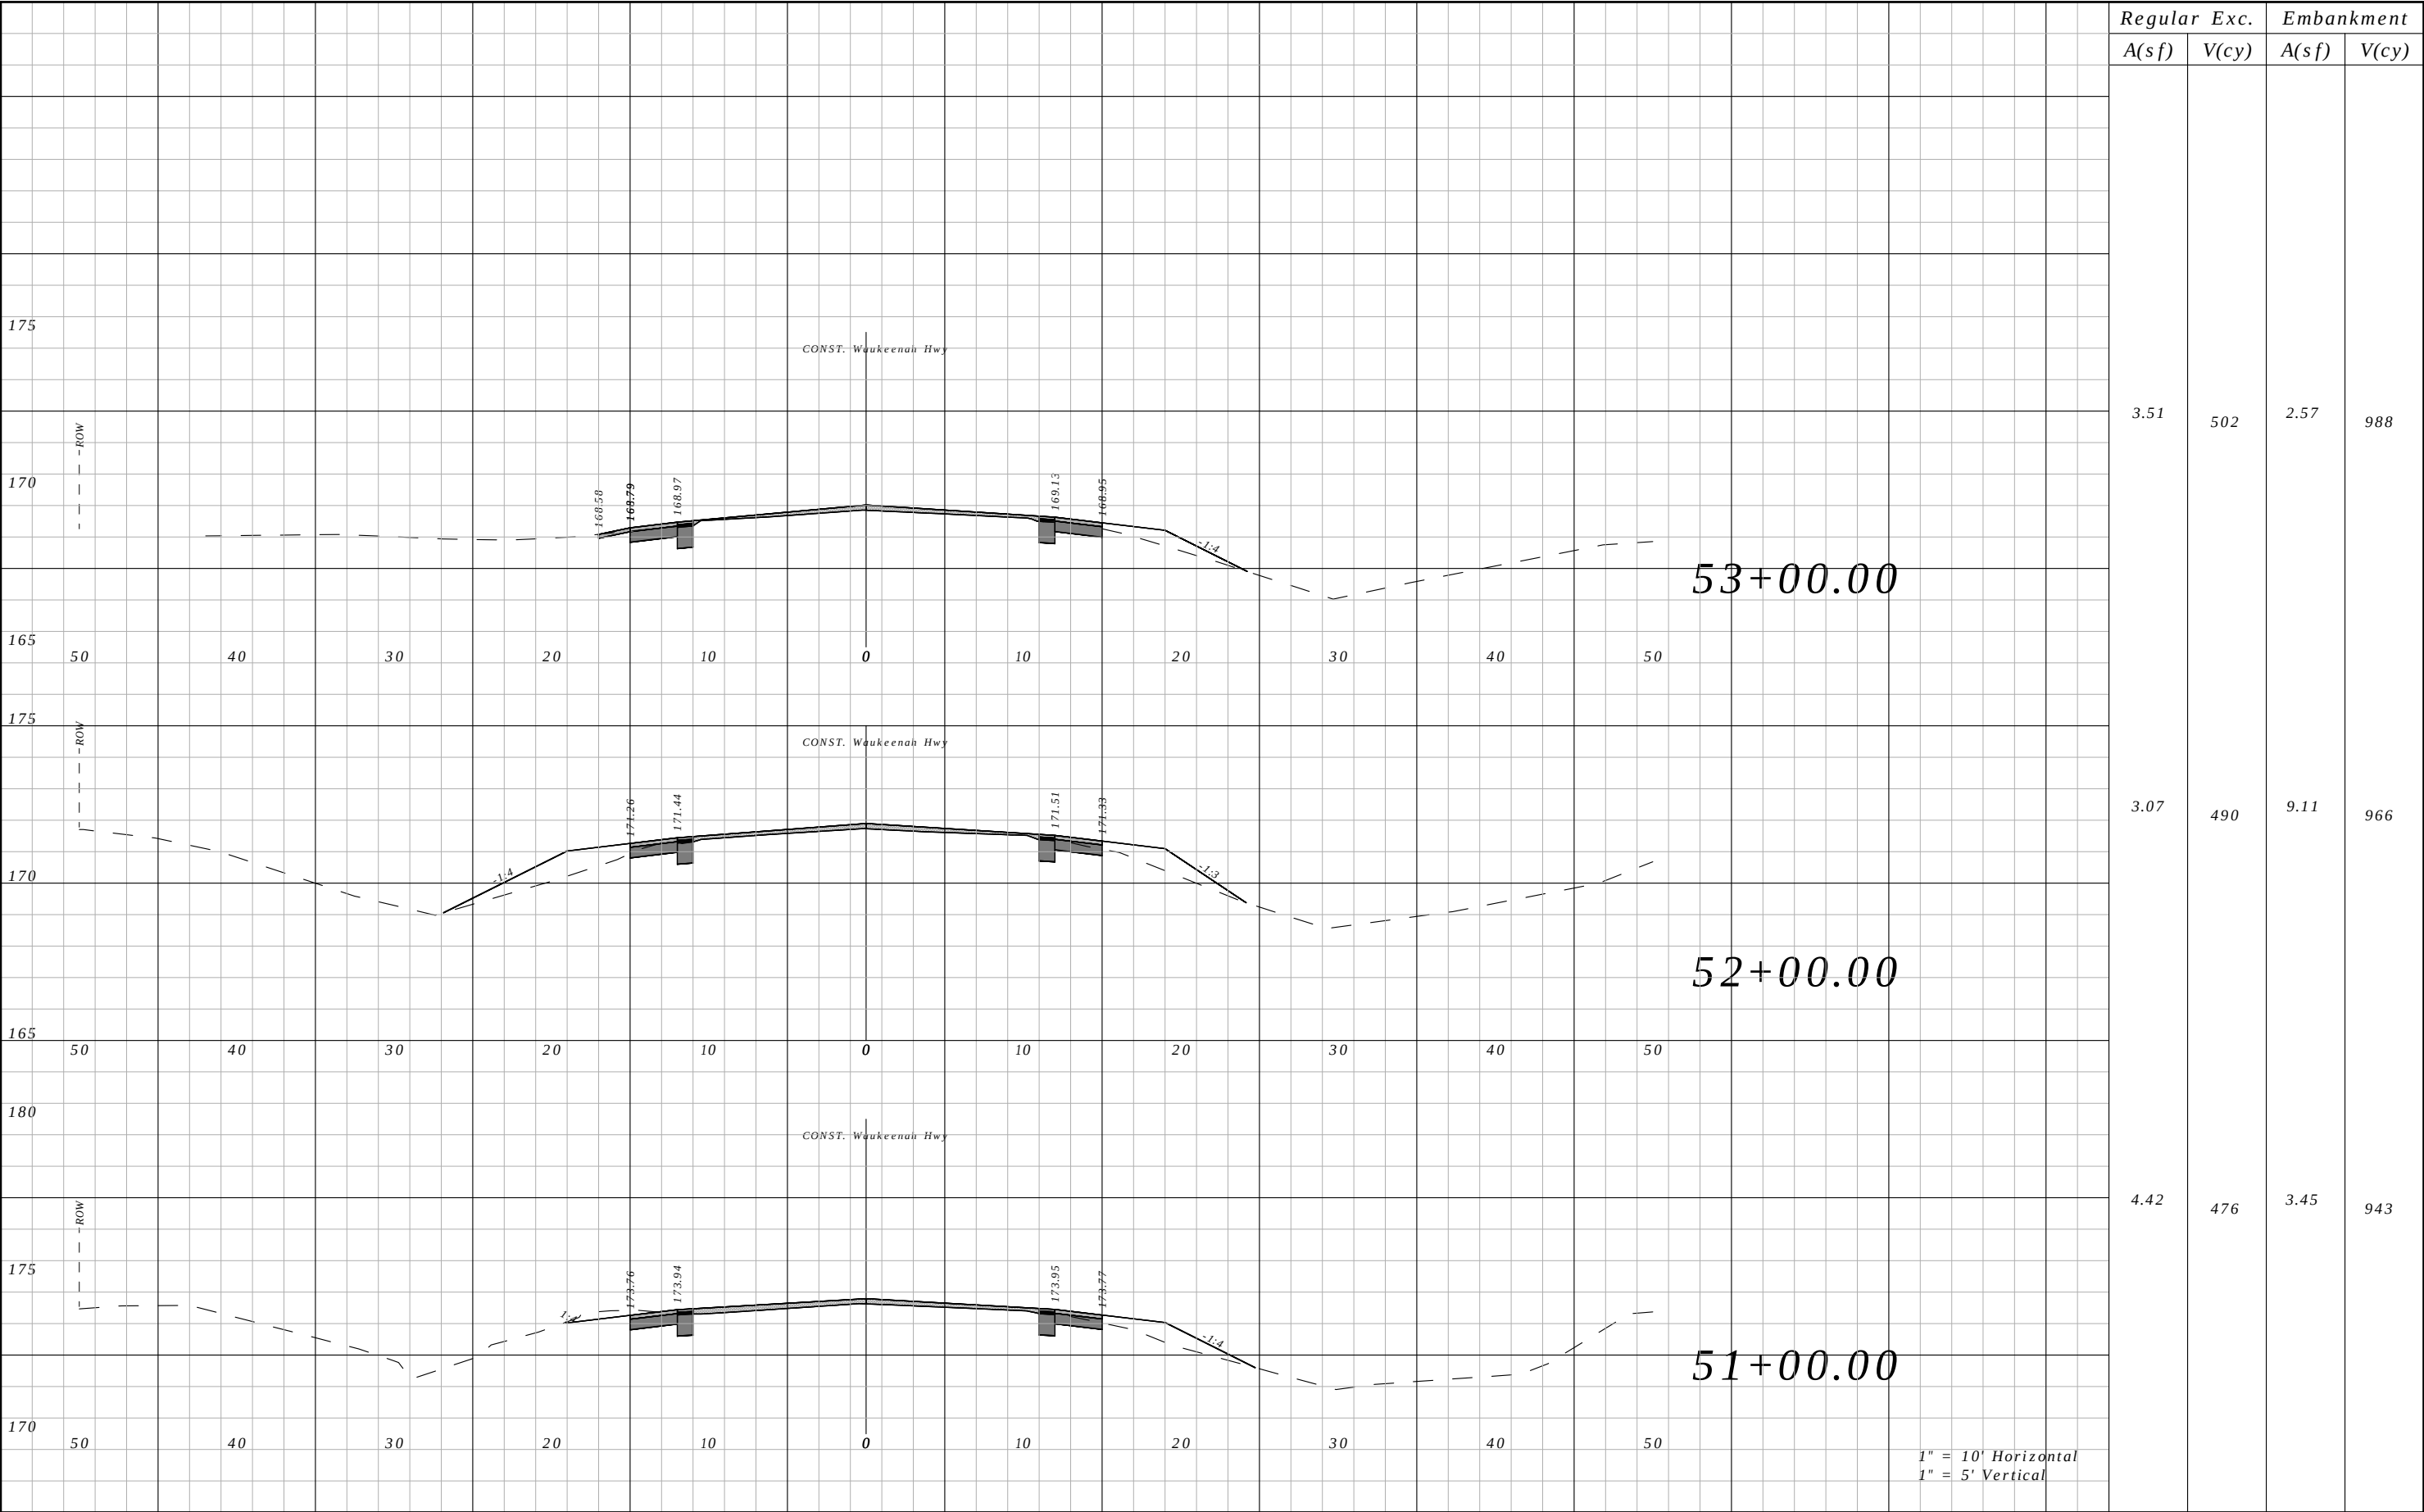


Regular	Exc.	Embankment	
		A(sf)	V(cy)
3.51	502	2.57	988
3.07	490	9.11	966
4.42	476	3.45	943

REVISIONS				ROBERT C. CESKA, P.E. P.E. LICENSE NUMBER 82288 DEWBERRY 101 N MONROE STREET, SUITE 710 TALLAHASSEE, FLORIDA 32301 CERTIFICATE OF AUTHORIZATION 00008794	WAUKEENAH HIGHWAY			CROSS SECTIONS	SHEET NO.
DATE	DESCRIPTION		DATE		ROAD NO.	COUNTY	FINANCIAL PROJECT ID		
----	-----				----	JEFFERSON	438366-1-54-01		70

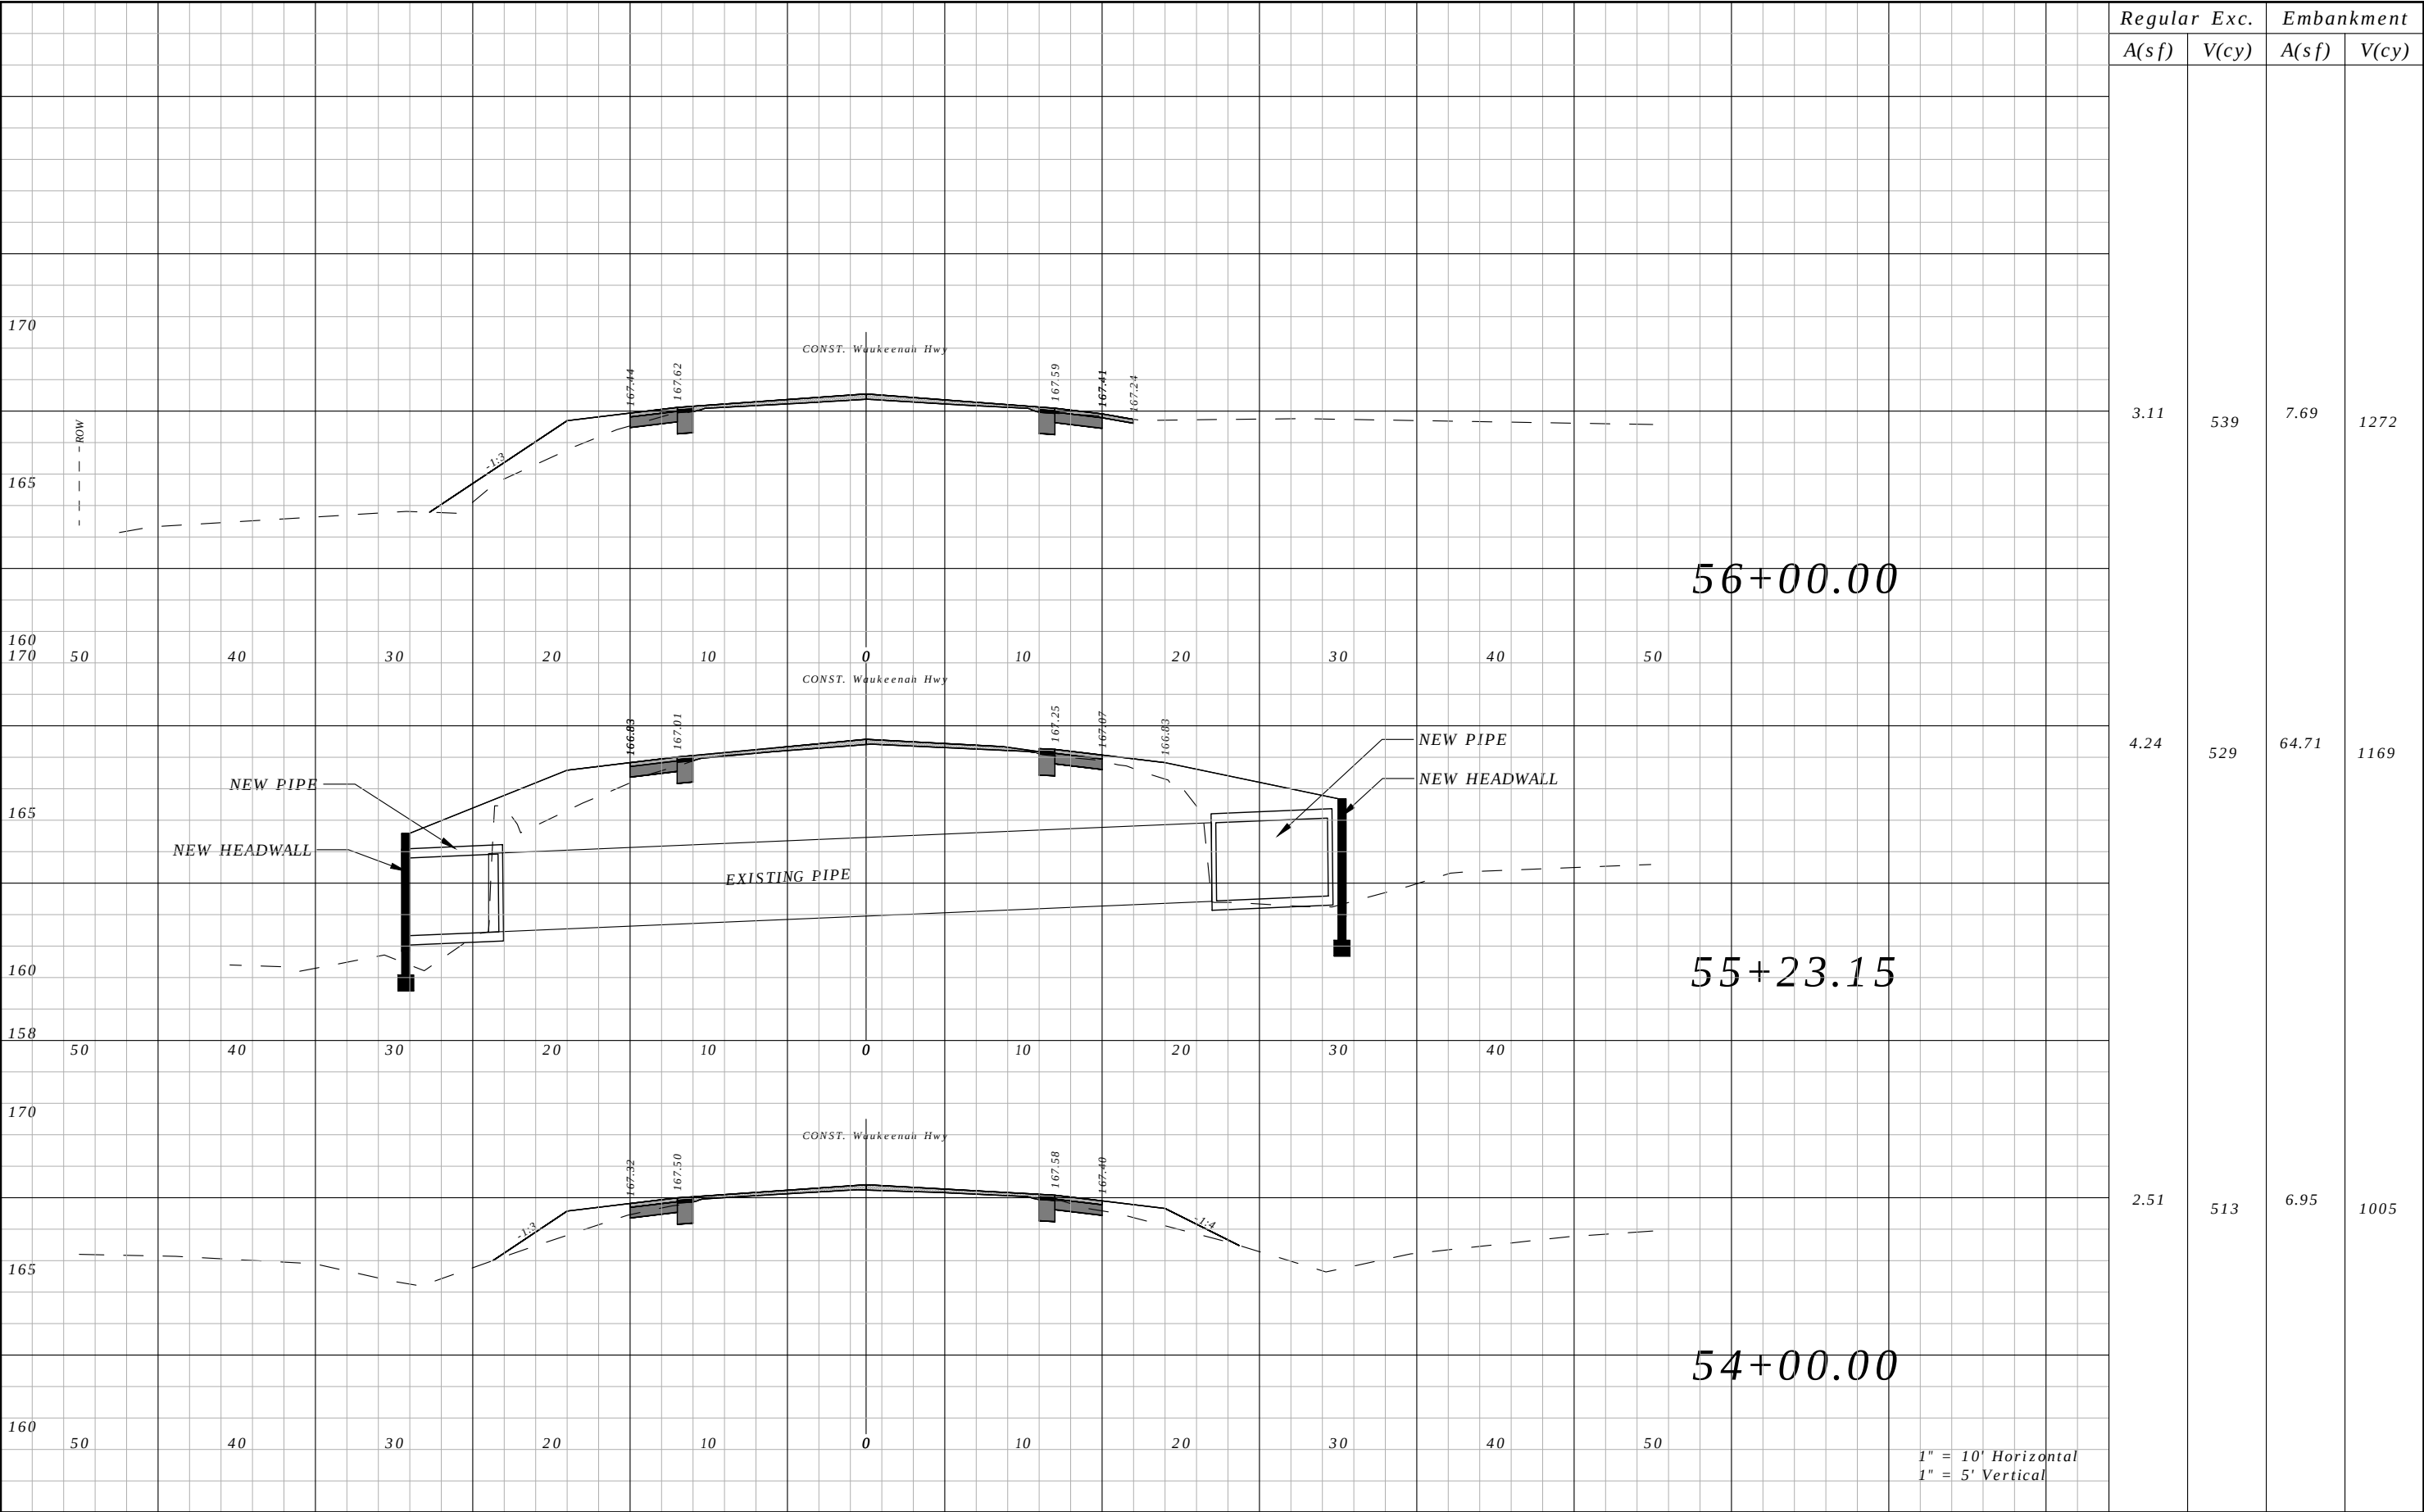


Regular	Exc.	Embankment	
		A(sf)	V(cy)
3.11	539	7.69	1272
4.24	529	64.71	1169
2.51	513	6.95	1005

REVISIONS				ROBERT C. CESKA, P.E. P.E. LICENSE NUMBER 82288 DEWBERRY 101 N MONROE STREET, SUITE 710 TALLAHASSEE, FLORIDA 32301 CERTIFICATE OF AUTHORIZATION 00008794	WAUKEENAH HIGHWAY			CROSS SECTIONS	SHEET NO.
DATE	DESCRIPTION	DATE	DESCRIPTION		ROAD NO.	COUNTY	FINANCIAL PROJECT ID		
----	----				----	JEFFERSON	438366-1-54-01		71

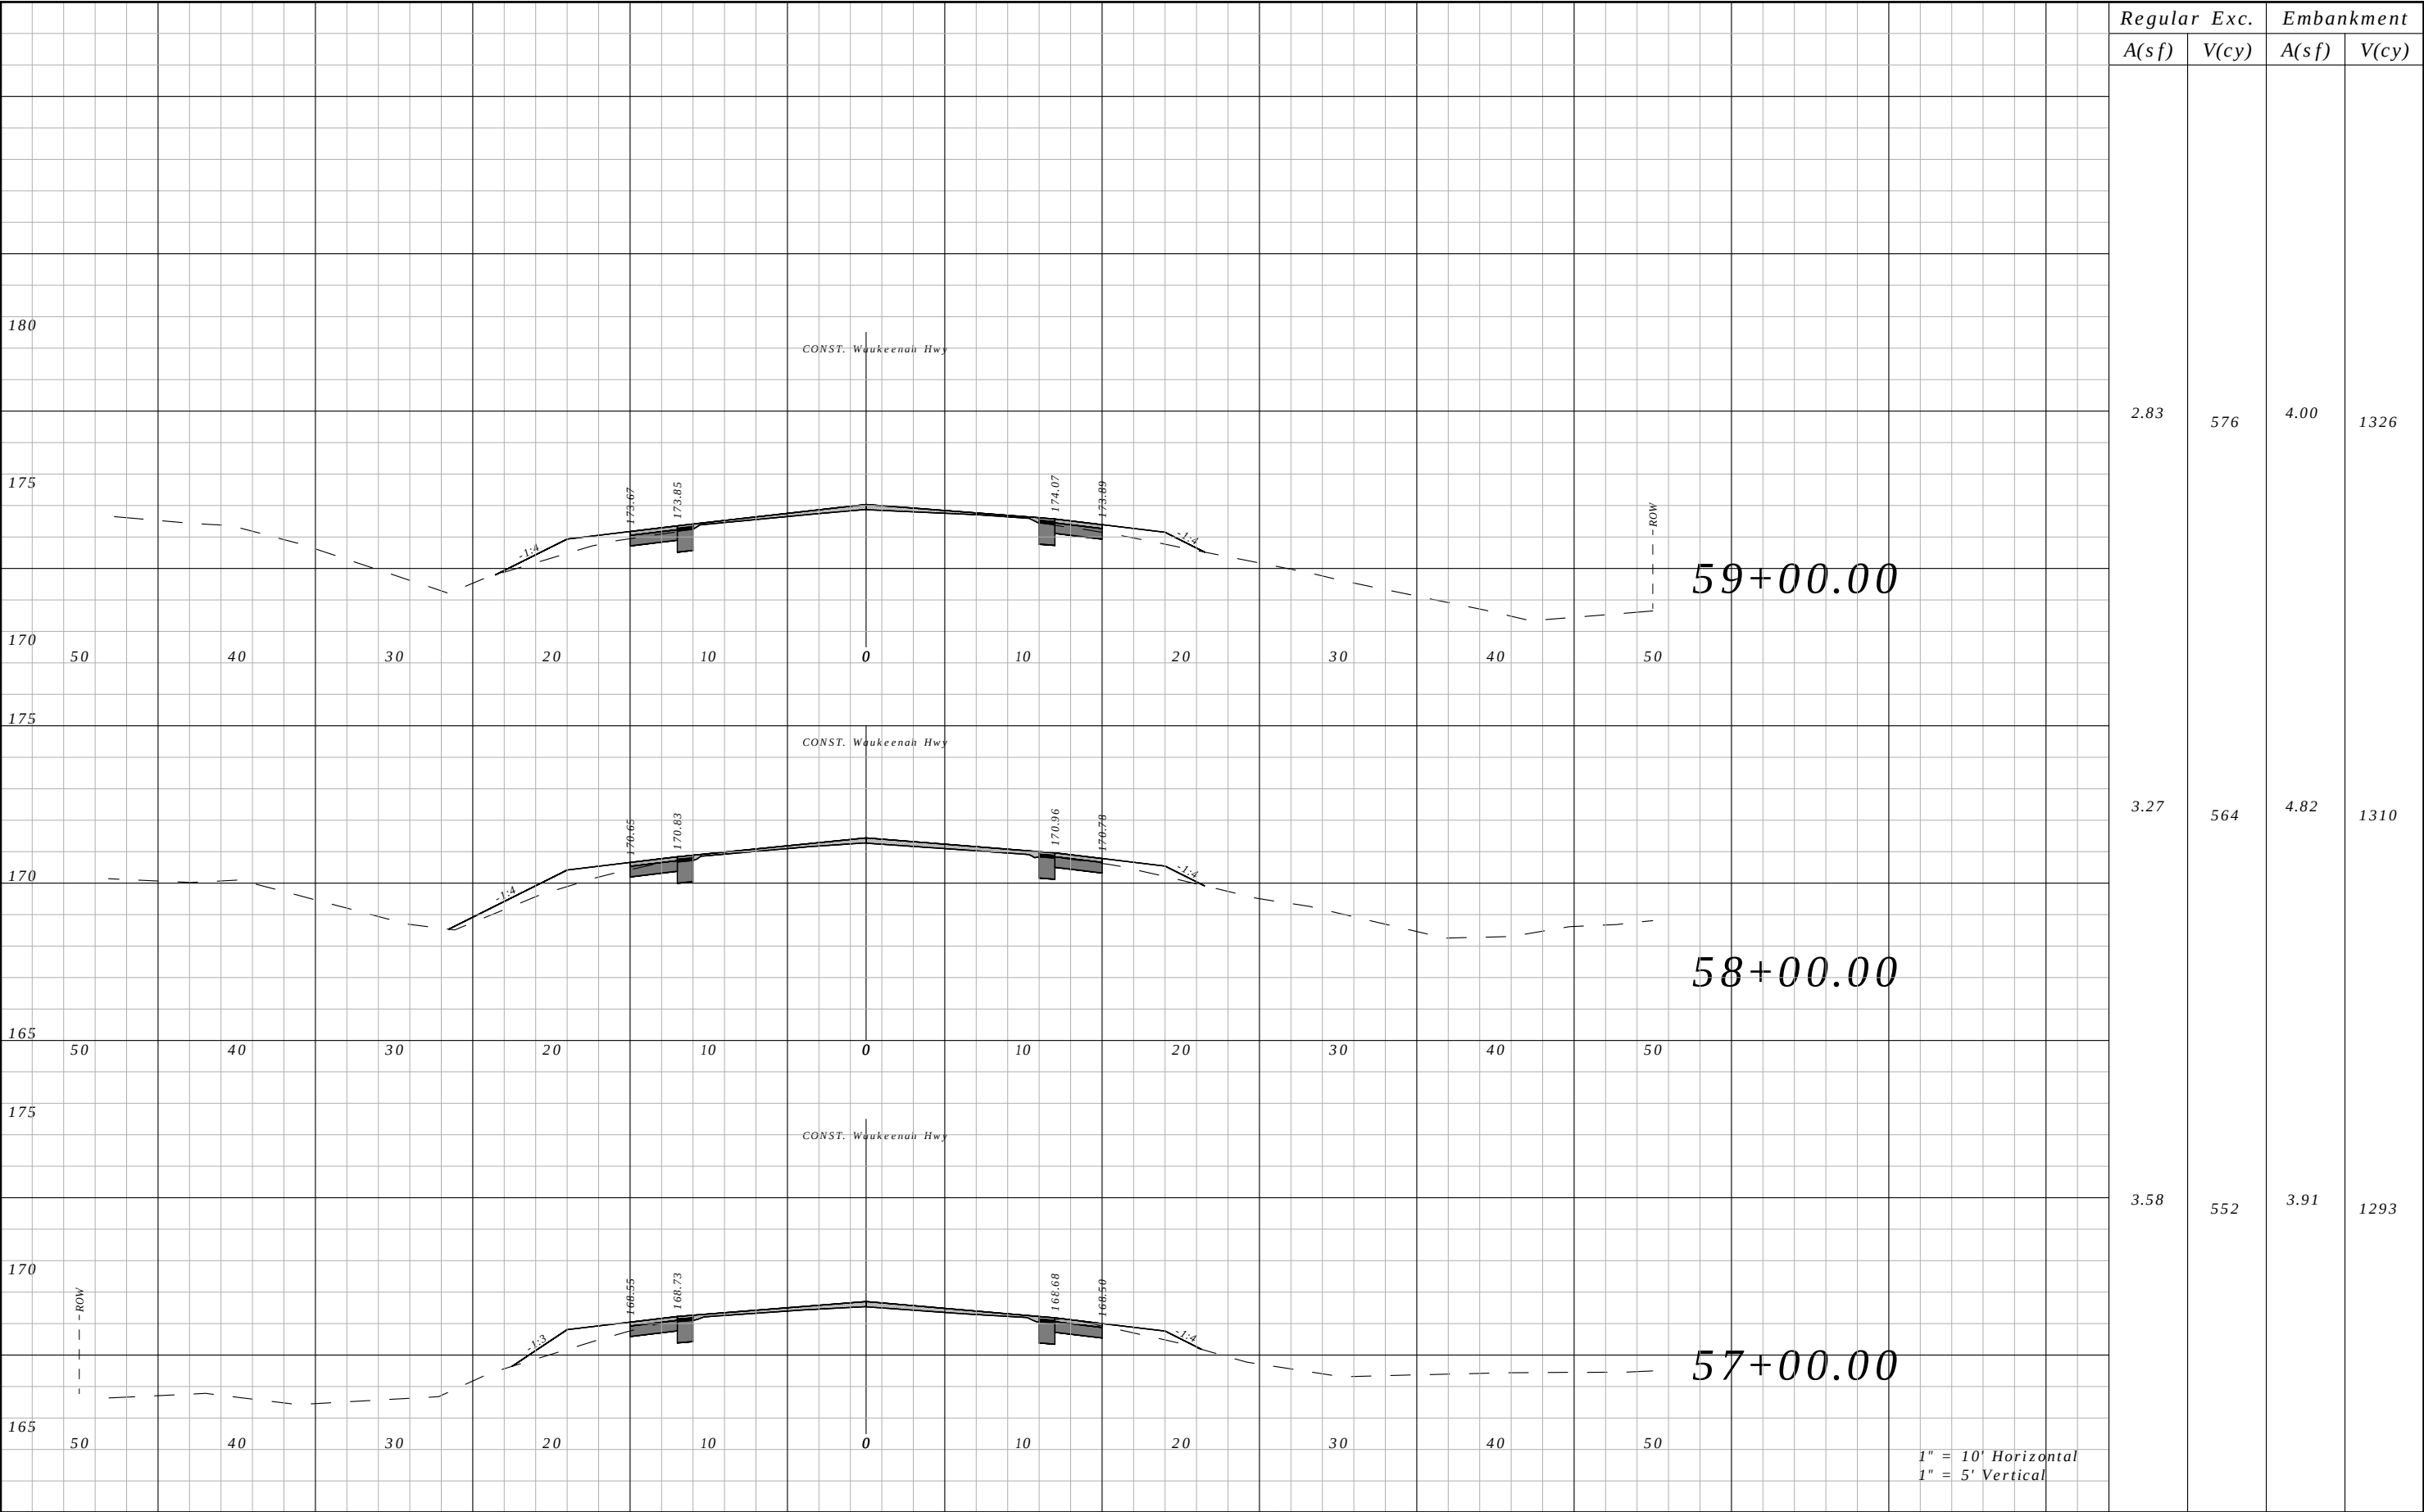


REVISIONS				ROBERT C. CESKA, P.E. P.E. LICENSE NUMBER 82288 DEWBERRY 101 N MONROE STREET, SUITE 710 TALLAHASSEE, FLORIDA 32301 CERTIFICATE OF AUTHORIZATION 00008794	WAUKEENAH HIGHWAY			CROSS SECTIONS	SHEET NO.
DATE	DESCRIPTION	DATE	DESCRIPTION		ROAD NO.	COUNTY	FINANCIAL PROJECT ID		
----	----				----	JEFFERSON	438366-1-54-01		72

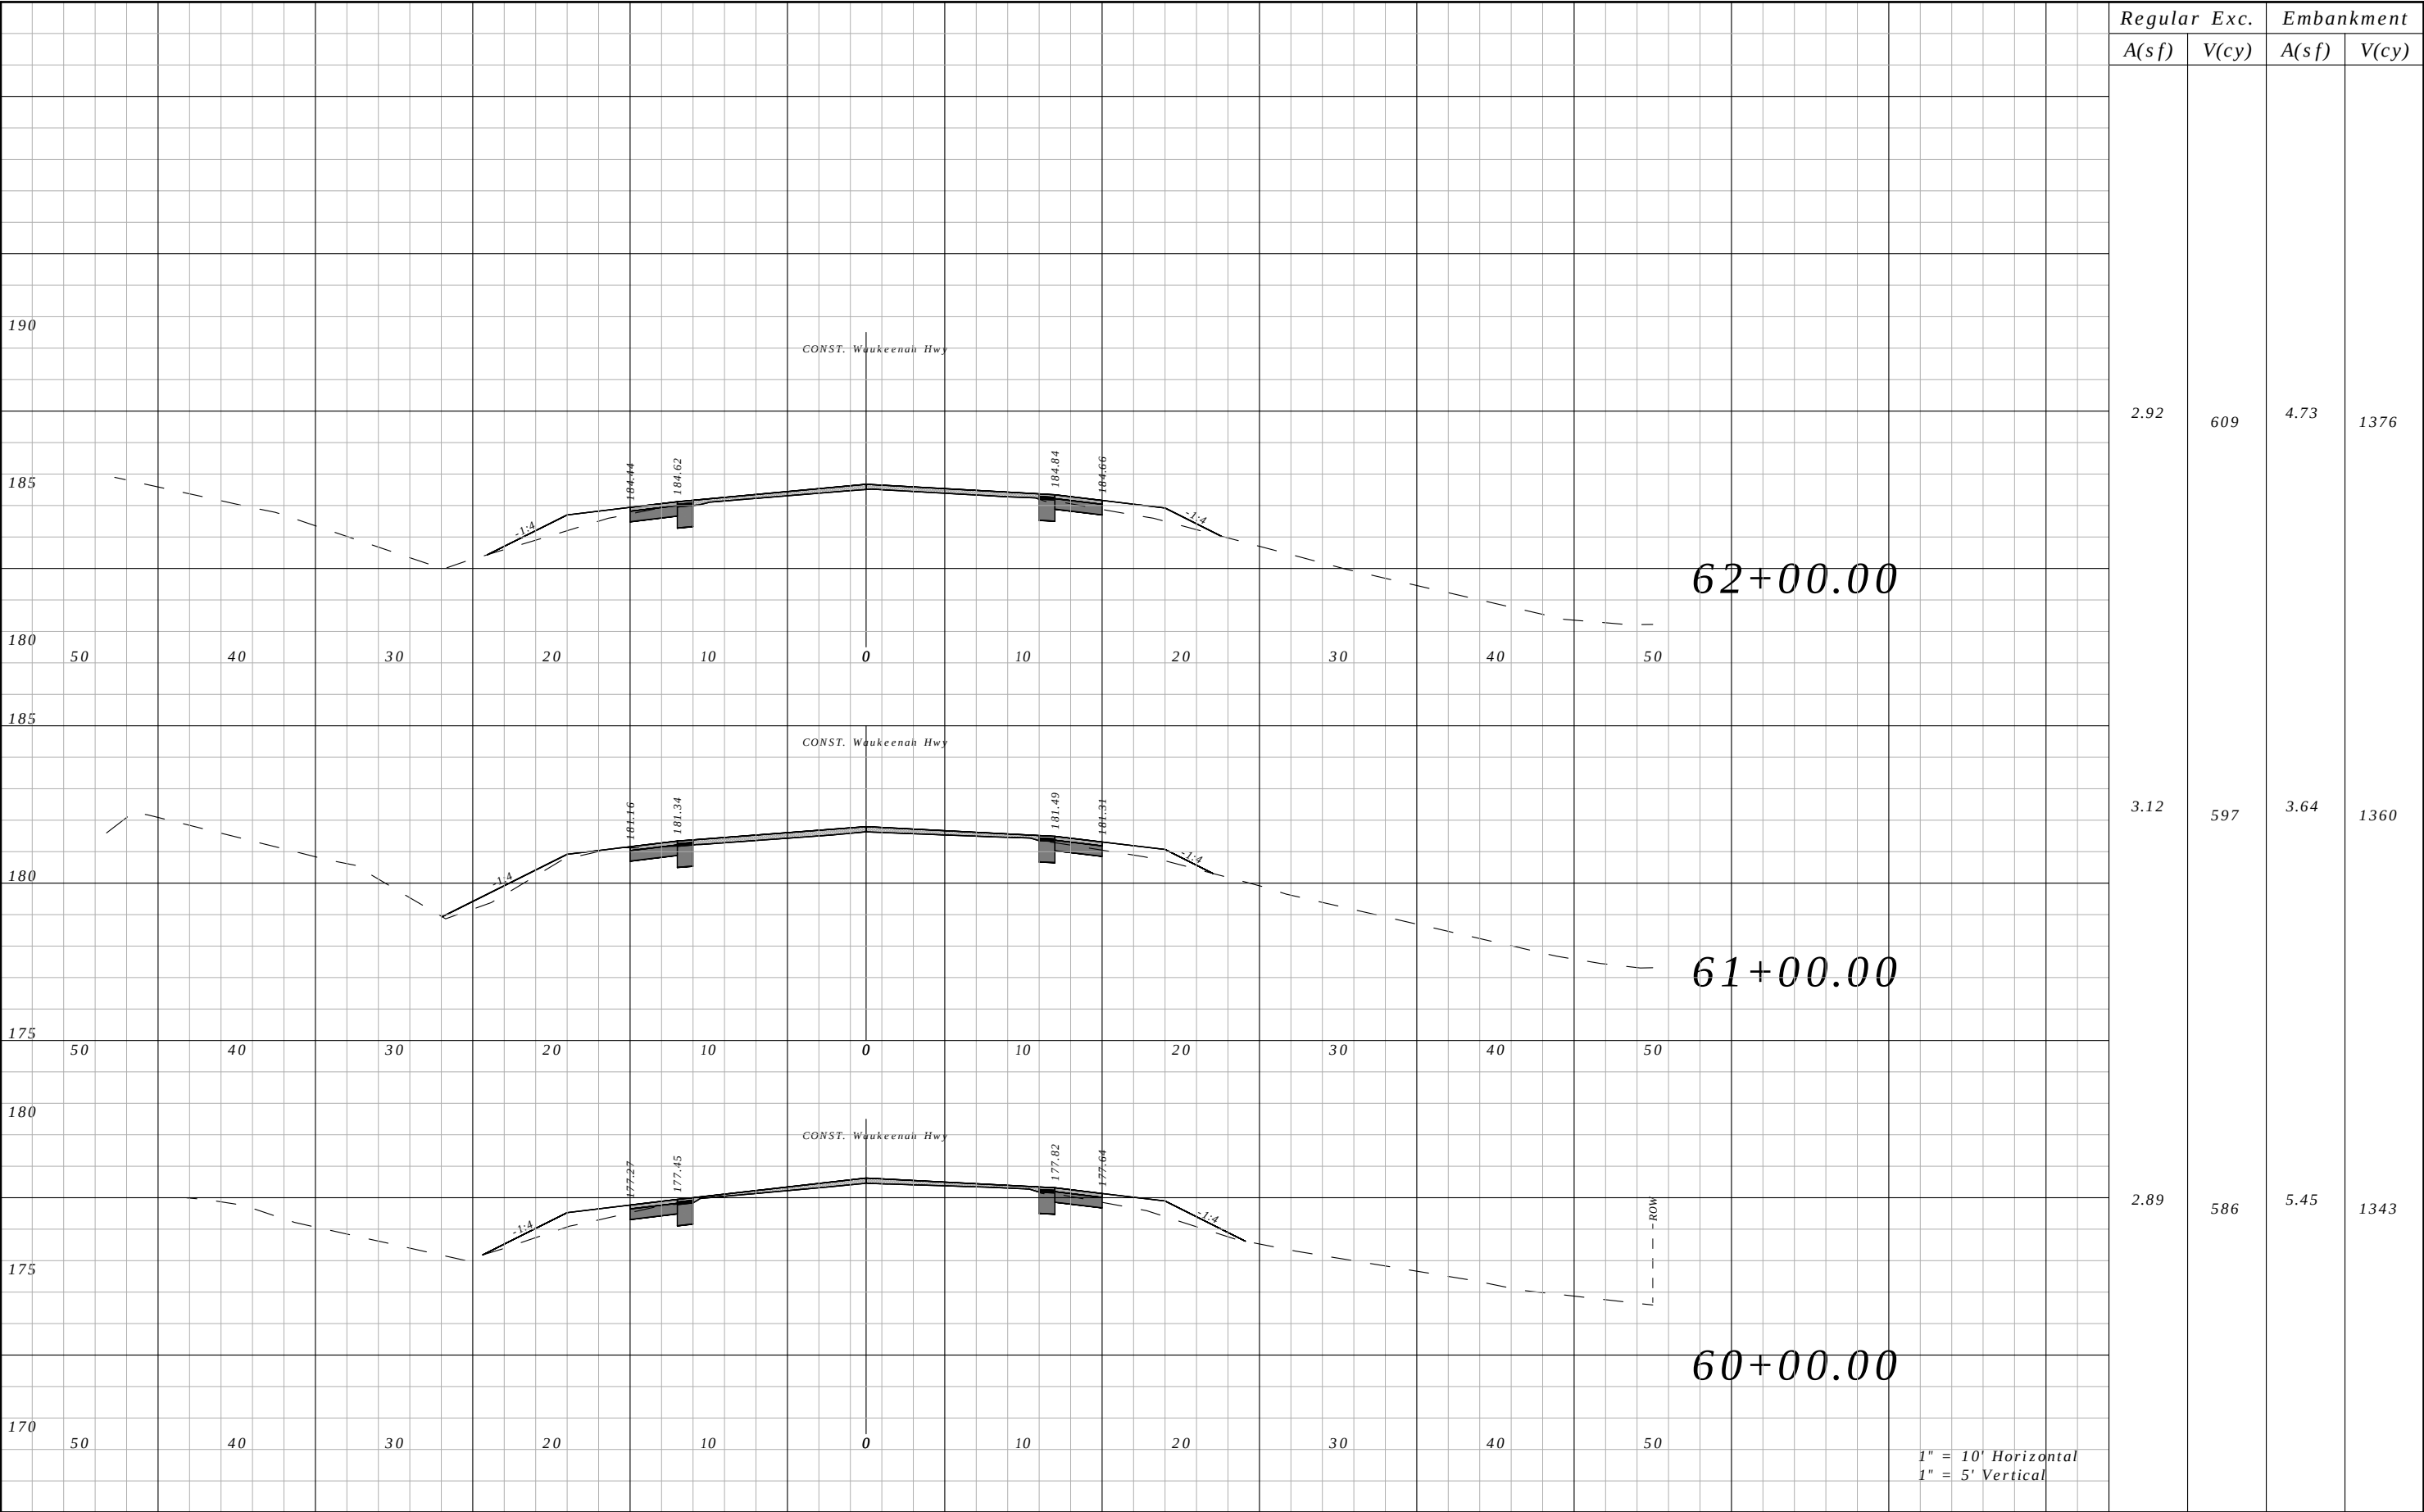


Regular	Exc.	Embankment	
		A(sf)	V(cy)
2.92	609	4.73	1376
3.12	597	3.64	1360
2.89	586	5.45	1343

REVISIONS				ROBERT C. CESKA, P.E. P.E. LICENSE NUMBER 82288 DEWBERRY 101 N MONROE STREET, SUITE 710 TALLAHASSEE, FLORIDA 32301 CERTIFICATE OF AUTHORIZATION 00008794	WAUKEENAH HIGHWAY			CROSS SECTIONS	SHEET NO.
DATE	DESCRIPTION	DATE	DESCRIPTION		ROAD NO.	COUNTY	FINANCIAL PROJECT ID		
----	----				----	JEFFERSON	438366-1-54-01		73

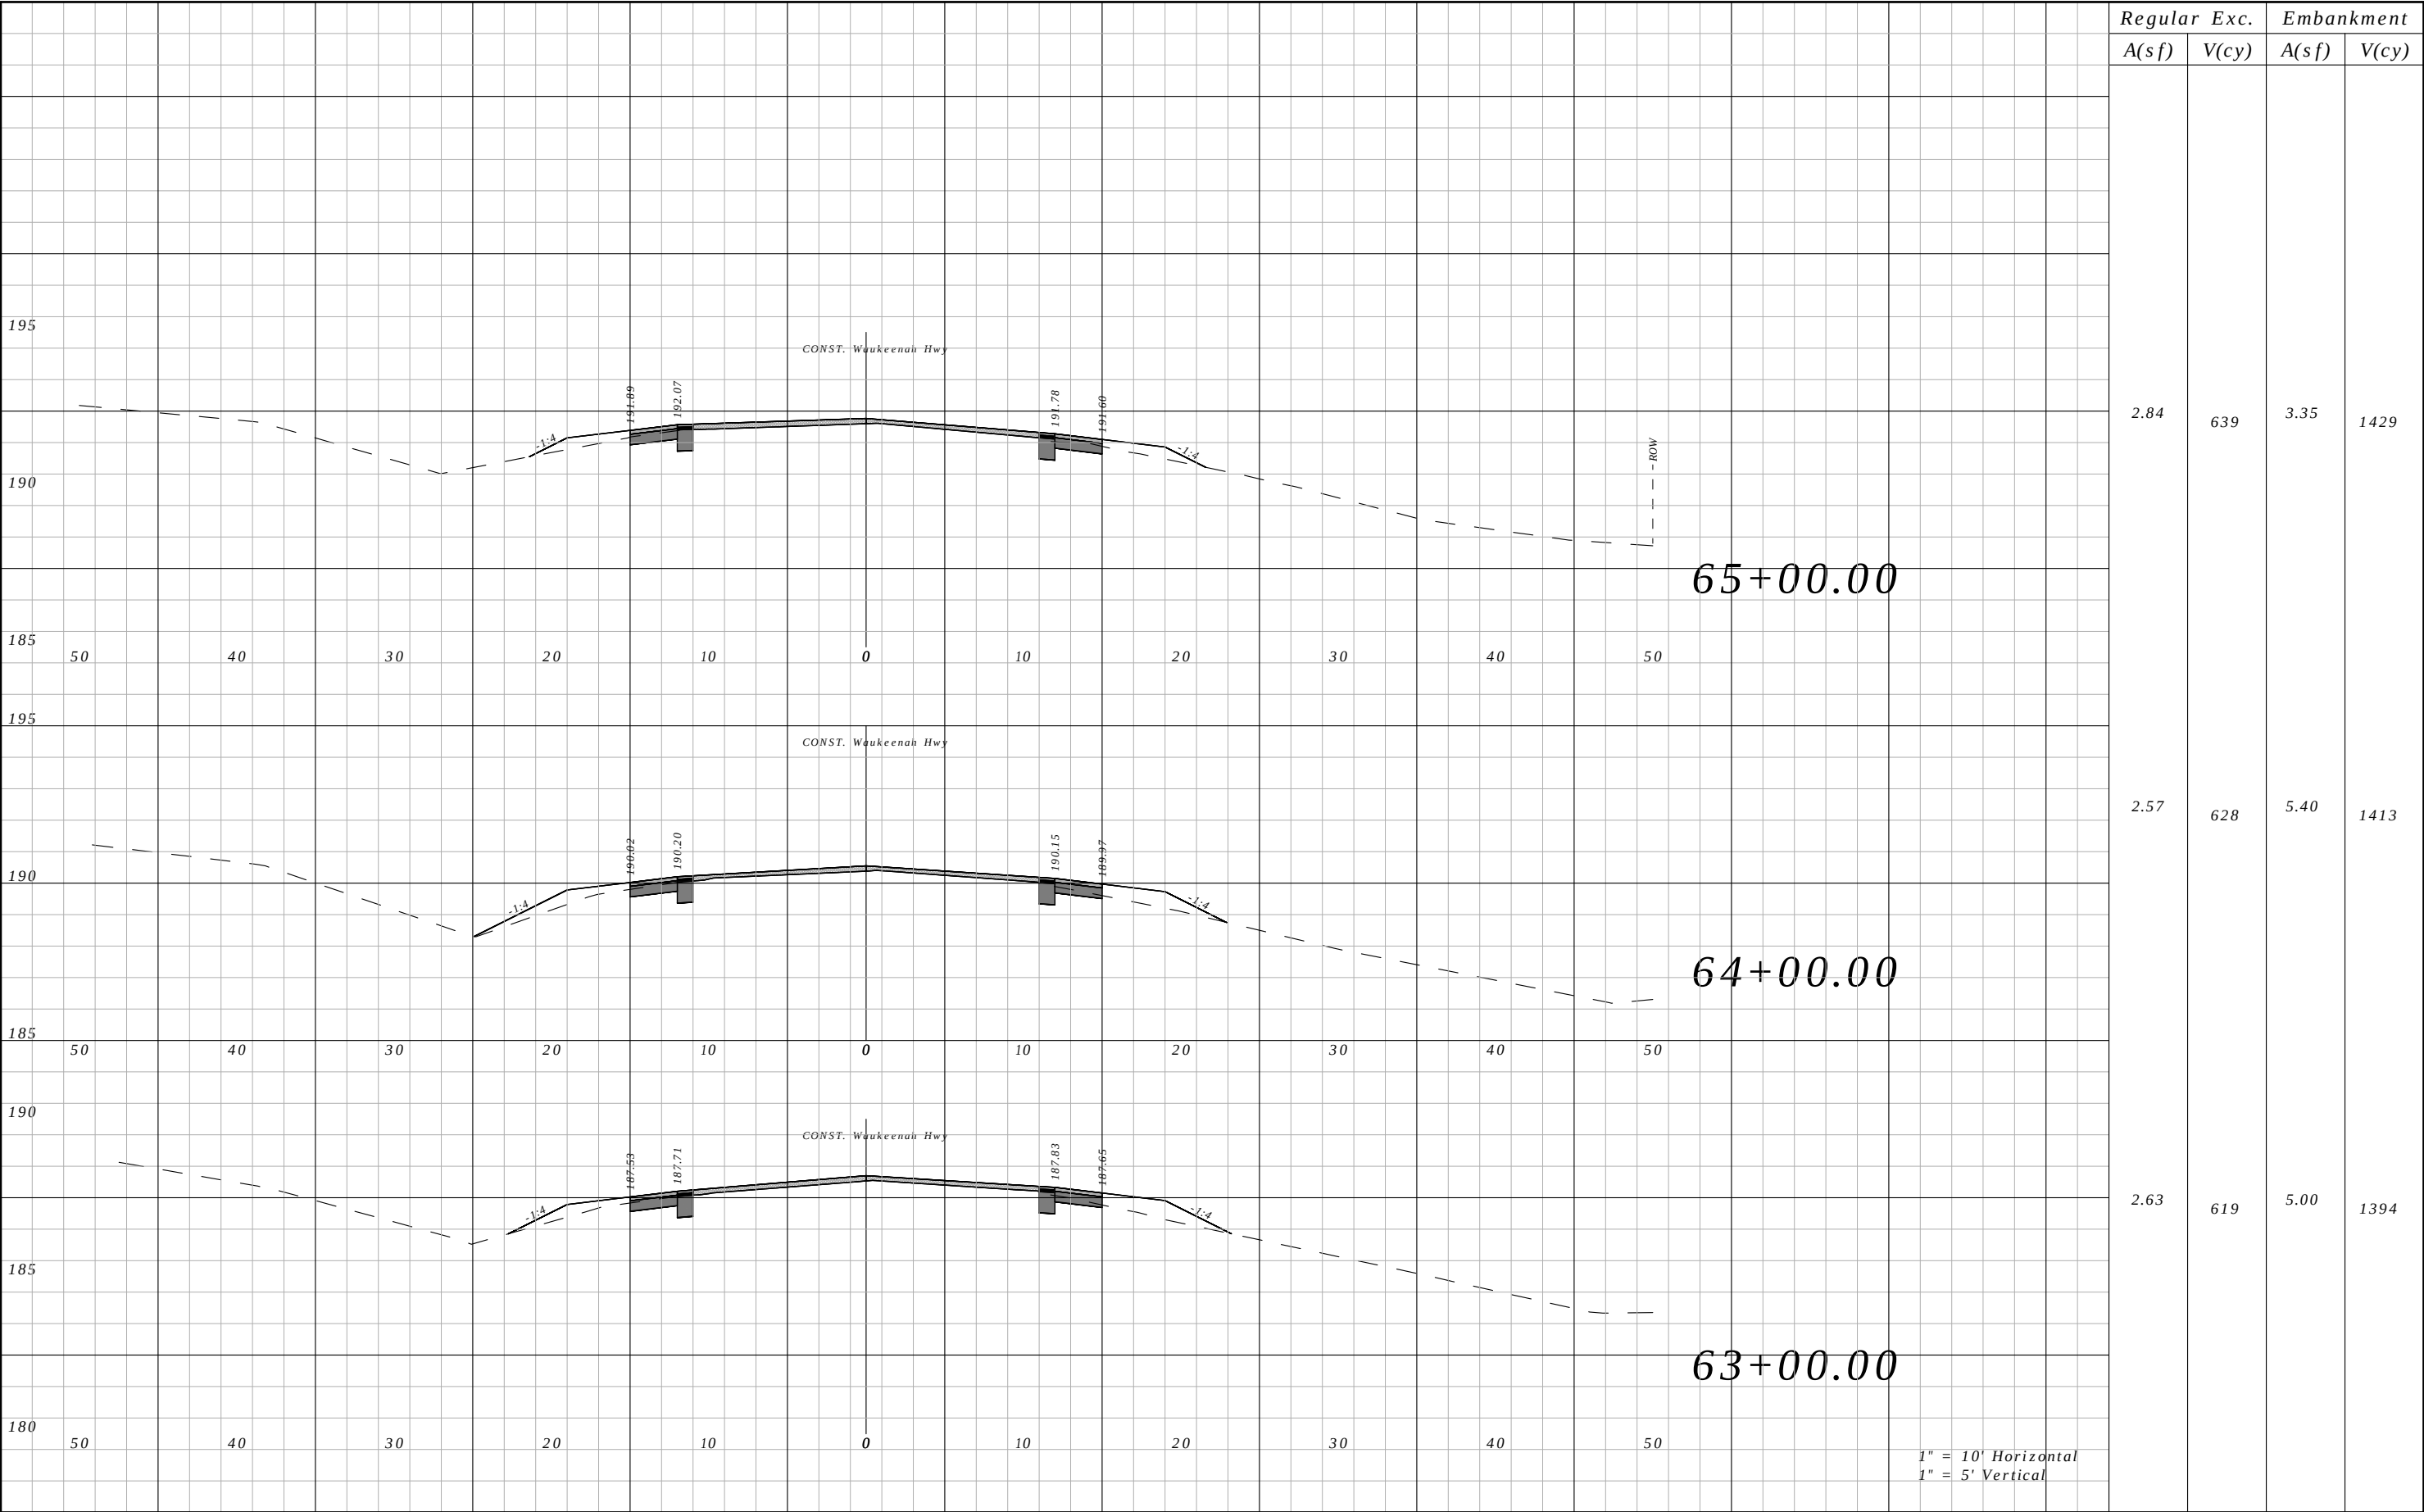


Regular	Exc.	Embankment	
		A(sf)	V(cy)
2.84	639	3.35	1429
2.57	628	5.40	1413
2.63	619	5.00	1394

REVISIONS				ROBERT C. CESKA, P.E. P.E. LICENSE NUMBER 82288 DEWBERRY 101 N MONROE STREET, SUITE 710 TALLAHASSEE, FLORIDA 32301 CERTIFICATE OF AUTHORIZATION 00008794	WAUKEENAH HIGHWAY			CROSS SECTIONS	SHEET NO.
DATE	DESCRIPTION		DATE		ROAD NO.	COUNTY	FINANCIAL PROJECT ID		
----	----				----	JEFFERSON	438366-1-54-01		74

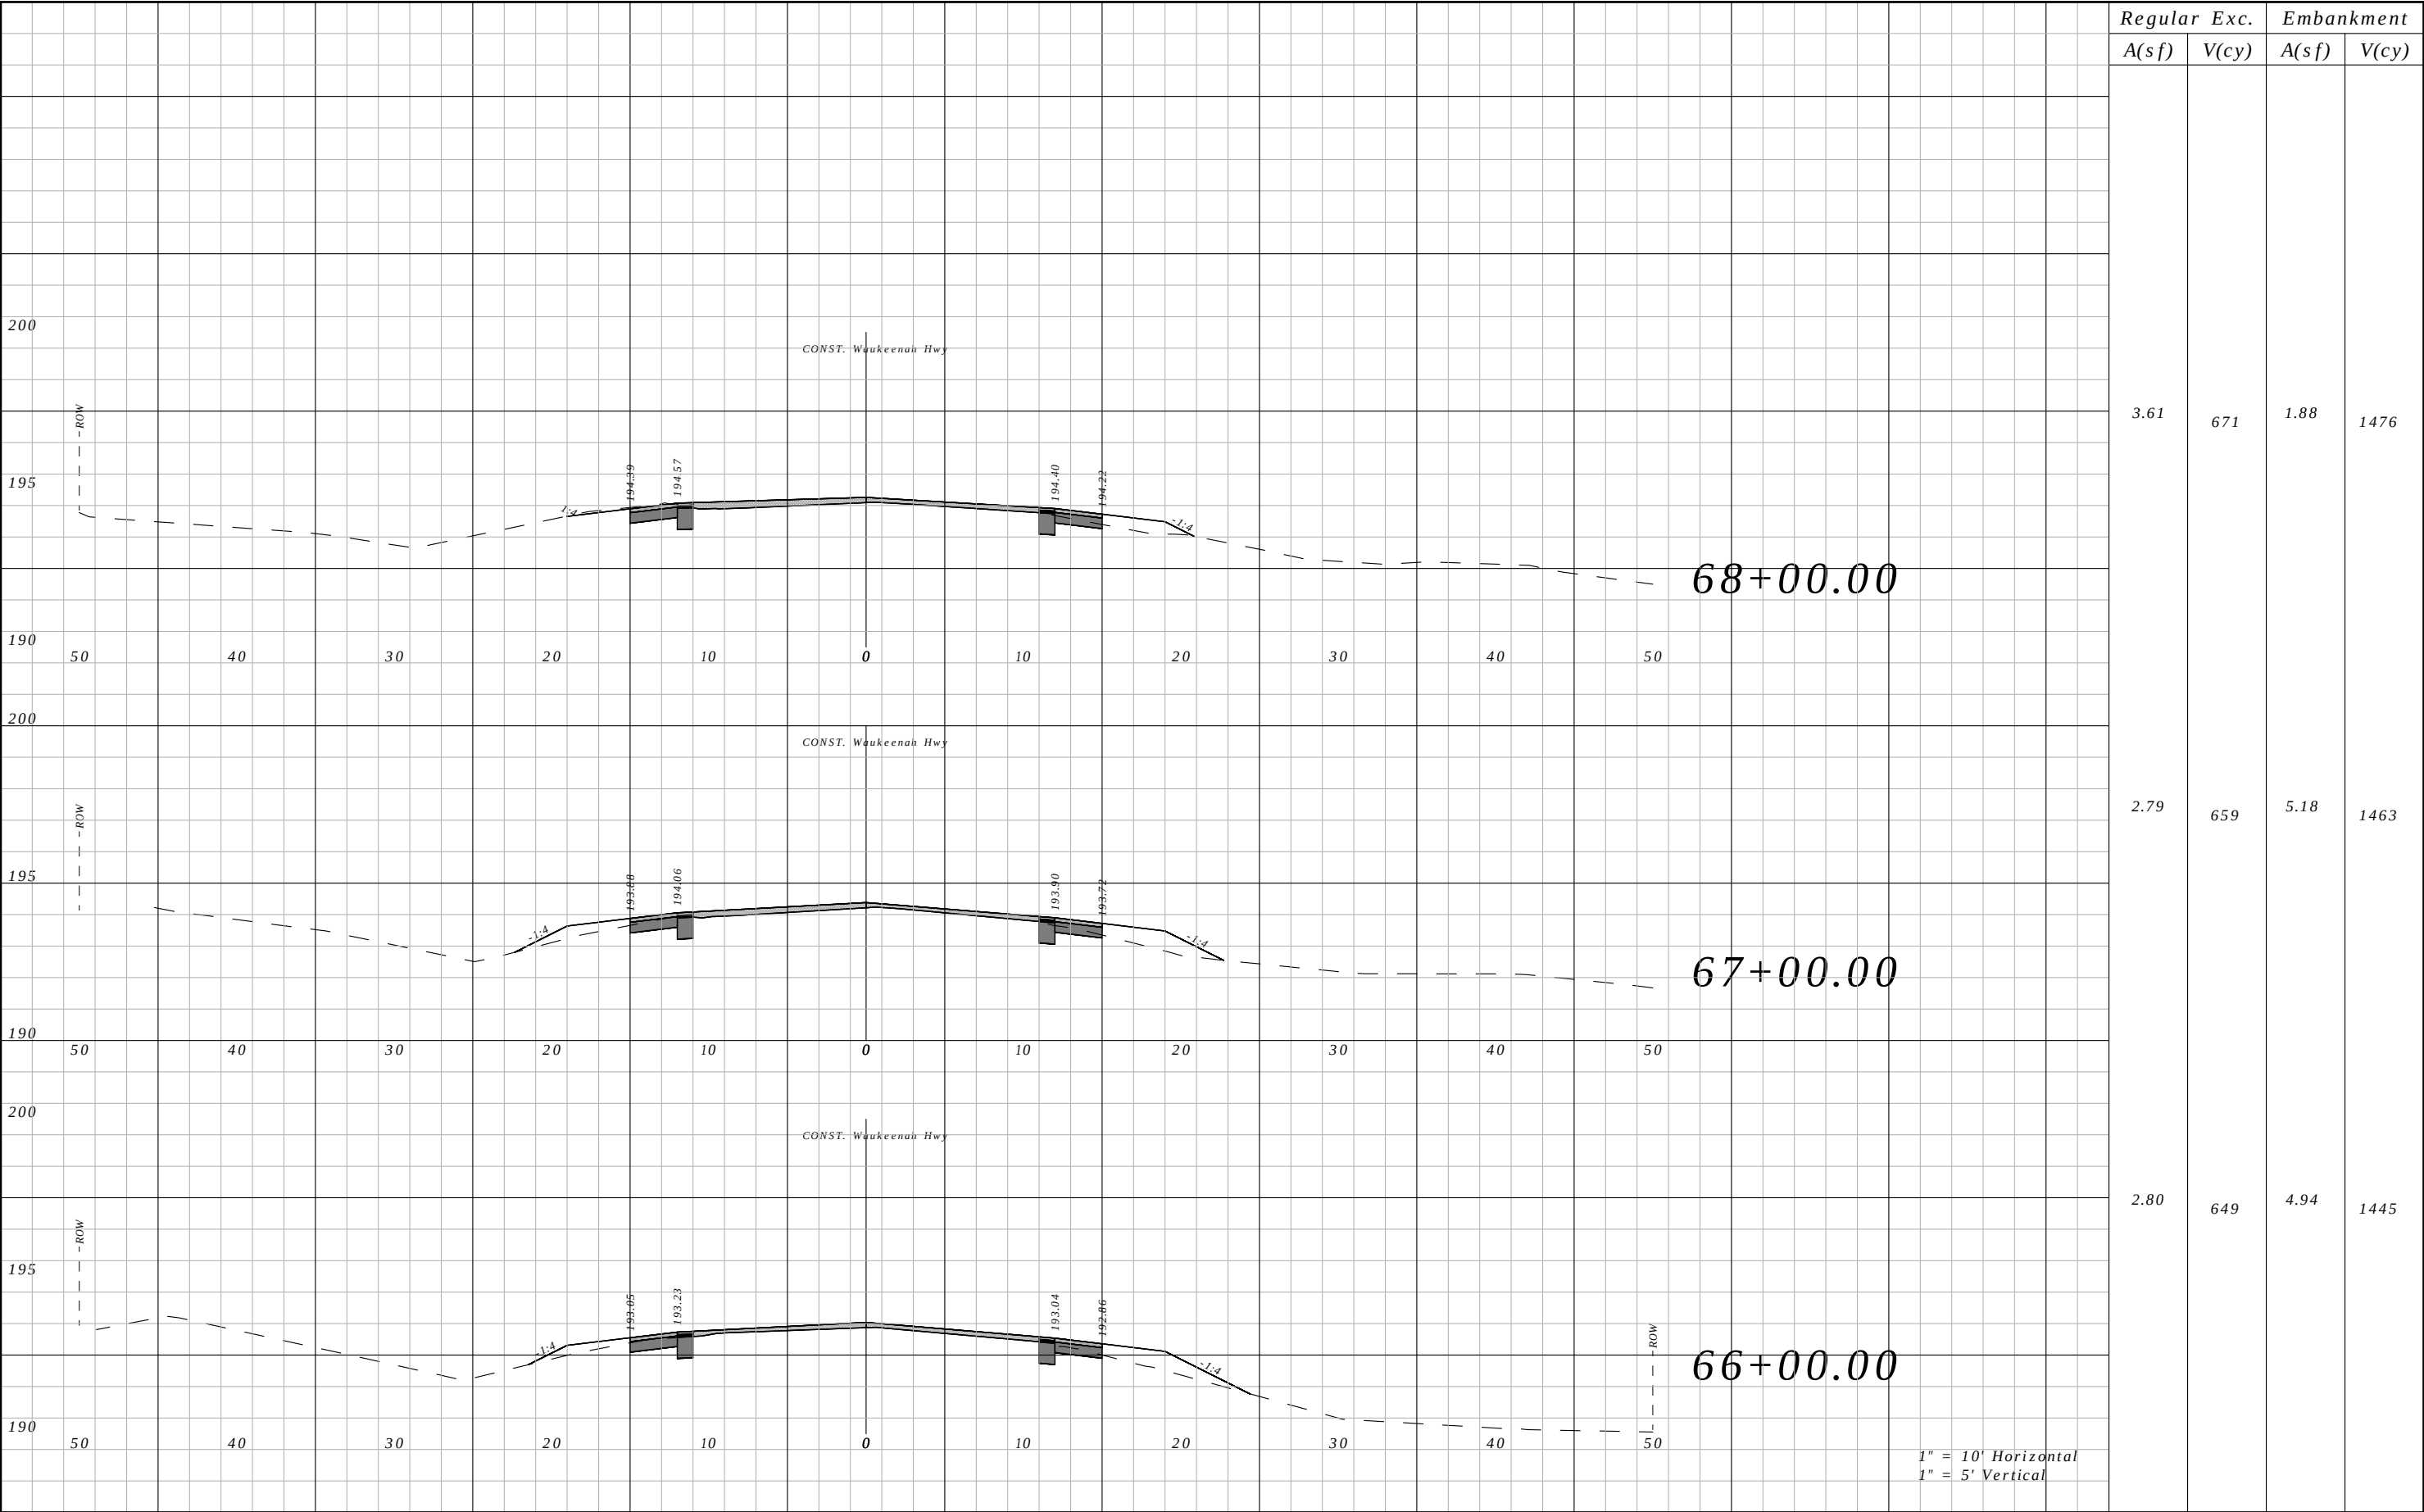


Regular	Exc.	Embankment	
		A(sf)	V(cy)
3.61	671	1.88	1476
2.79	659	5.18	1463
2.80	649	4.94	1445

REVISIONS				ROBERT C. CESKA, P.E. P.E. LICENSE NUMBER 82288 DEWBERRY 101 N MONROE STREET, SUITE 710 TALLAHASSEE, FLORIDA 32301 CERTIFICATE OF AUTHORIZATION 00008794	WAUKEENAH HIGHWAY			CROSS SECTIONS	SHEET NO.
DATE	DESCRIPTION		DATE		ROAD NO.	COUNTY	FINANCIAL PROJECT ID		
----	----				----	JEFFERSON	438366-1-54-01		75

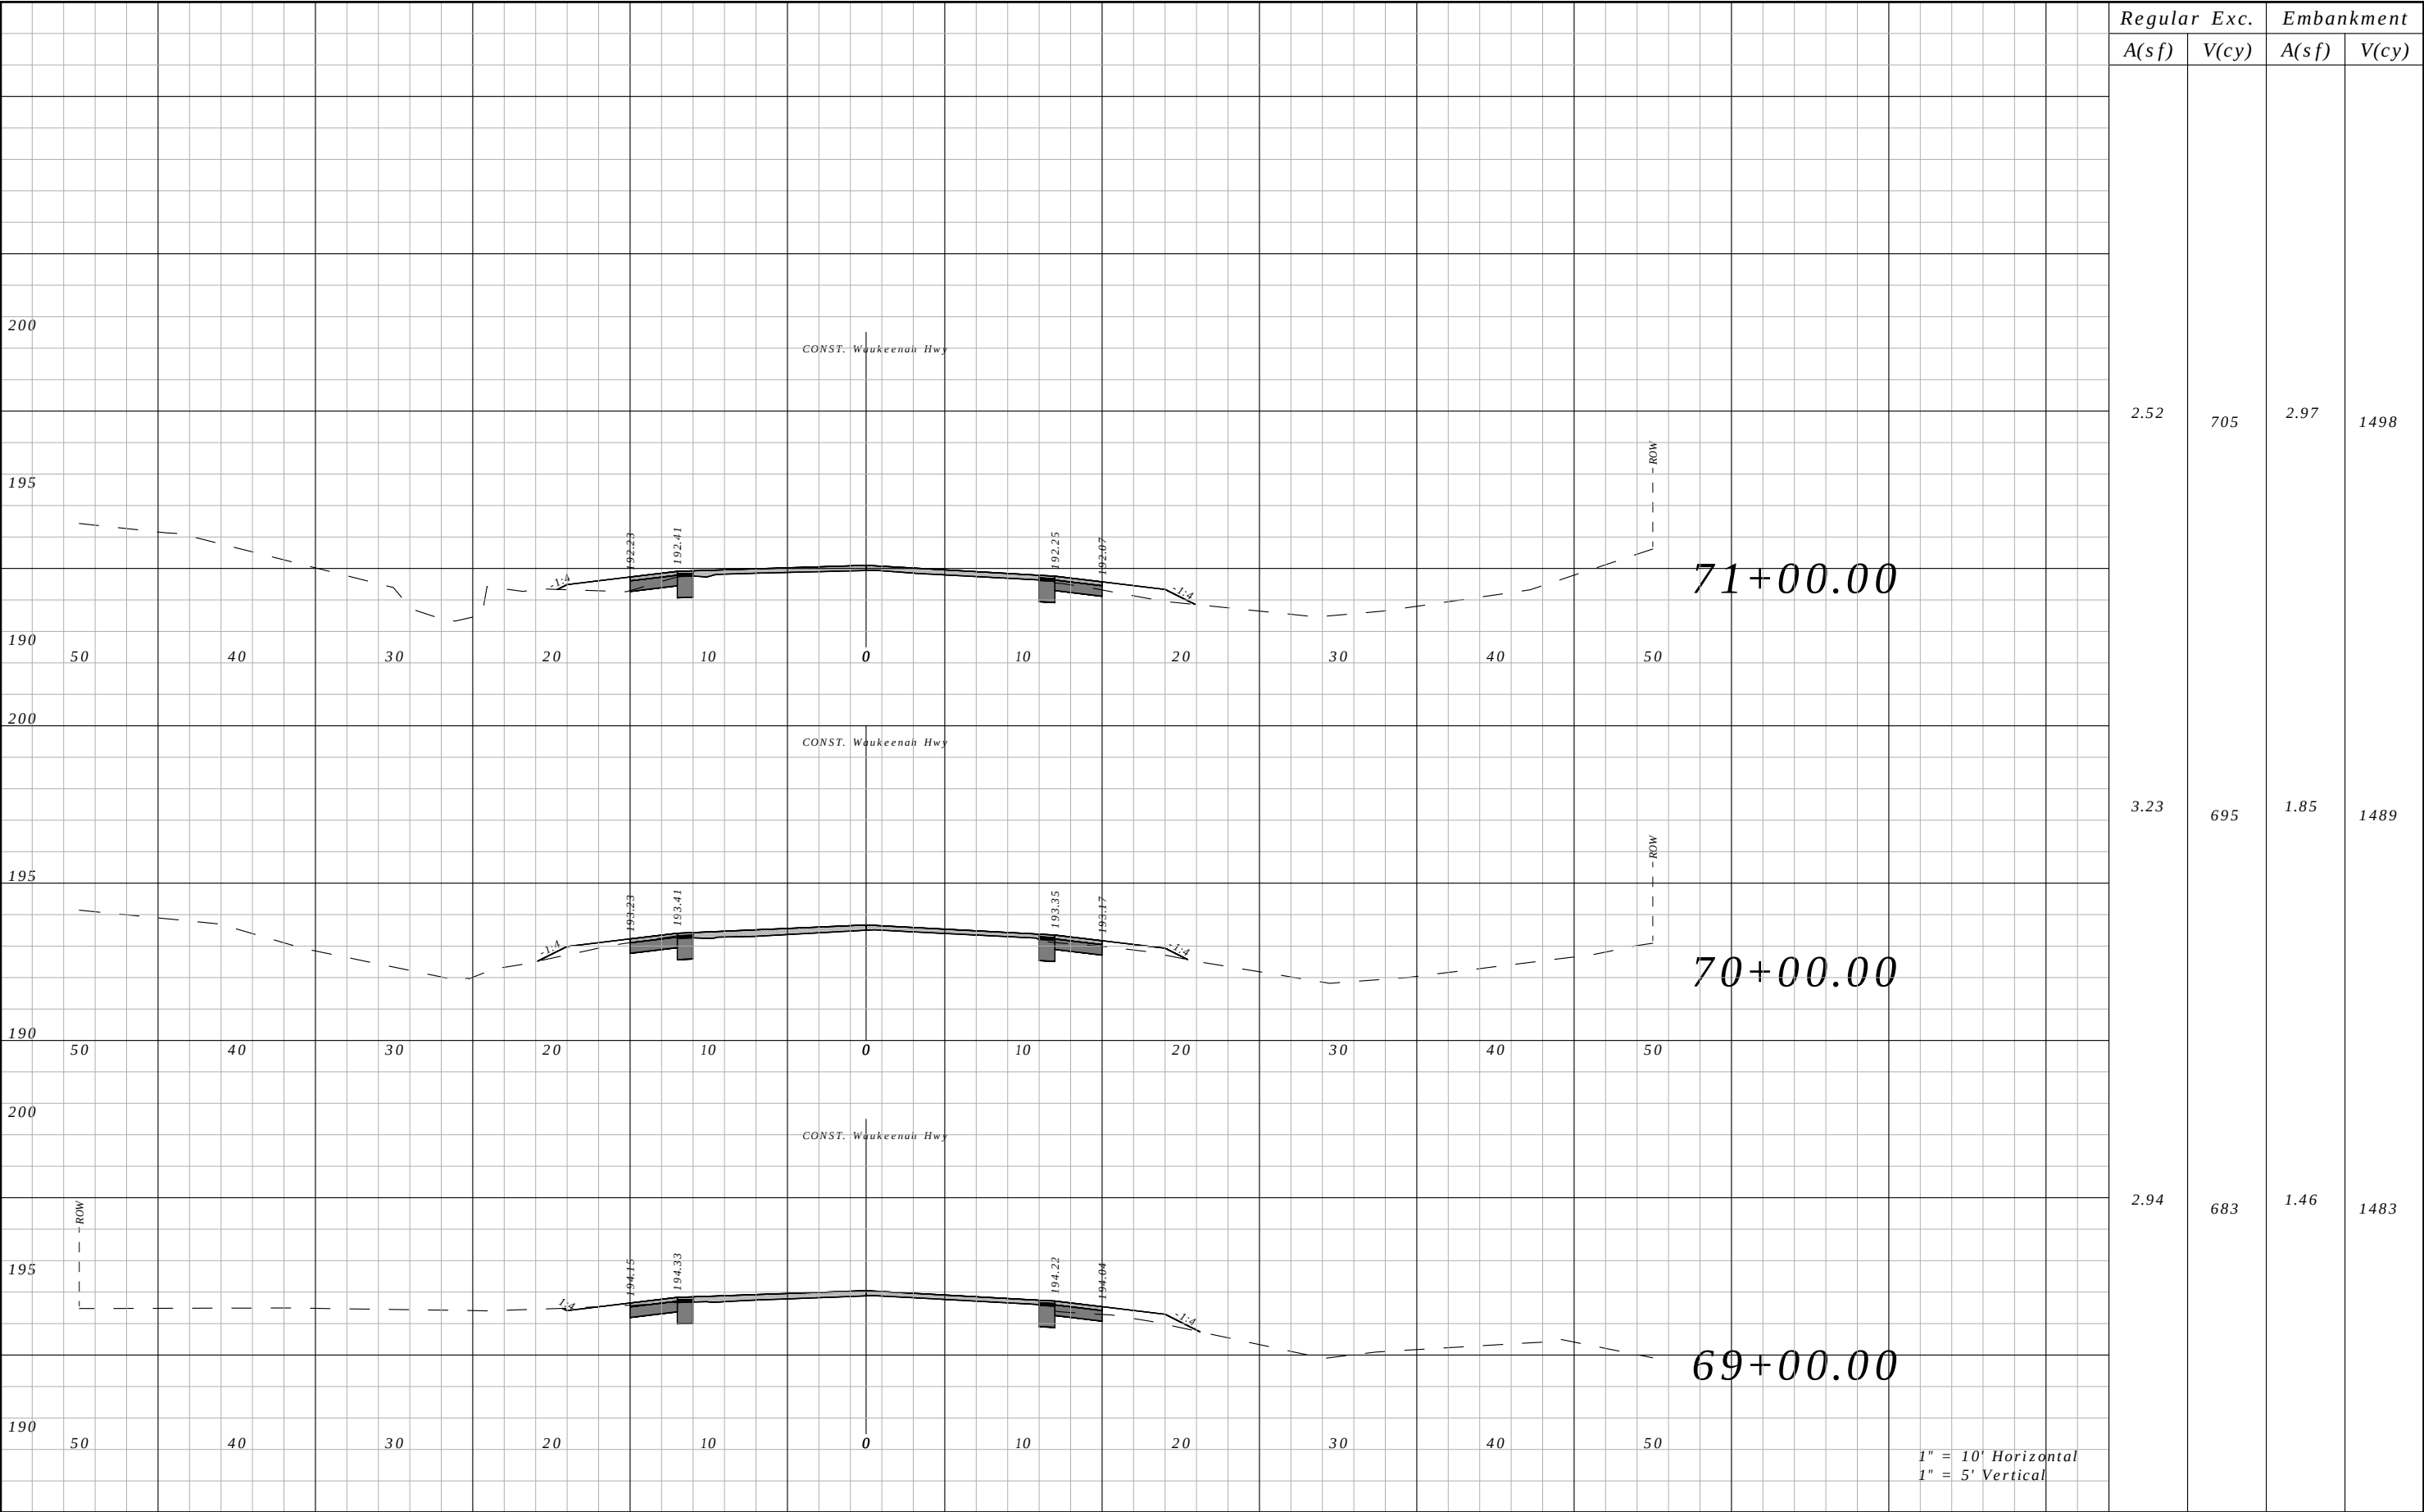


Regular A(sf)	Exc. V(cy)	Embankment	
		A(sf)	V(cy)
2.52	705	2.97	1498
3.23	695	1.85	1489
2.94	683	1.46	1483

REVISIONS				ROBERT C. CESKA, P.E. P.E. LICENSE NUMBER 82288 DEWBERRY 101 N MONROE STREET, SUITE 710 TALLAHASSEE, FLORIDA 32301 CERTIFICATE OF AUTHORIZATION 00008794	WAUKEENAH HIGHWAY			CROSS SECTIONS	SHEET NO.
DATE	DESCRIPTION		DATE		ROAD NO.	COUNTY	FINANCIAL PROJECT ID		
----	----				----	JEFFERSON	438366-1-54-01		76

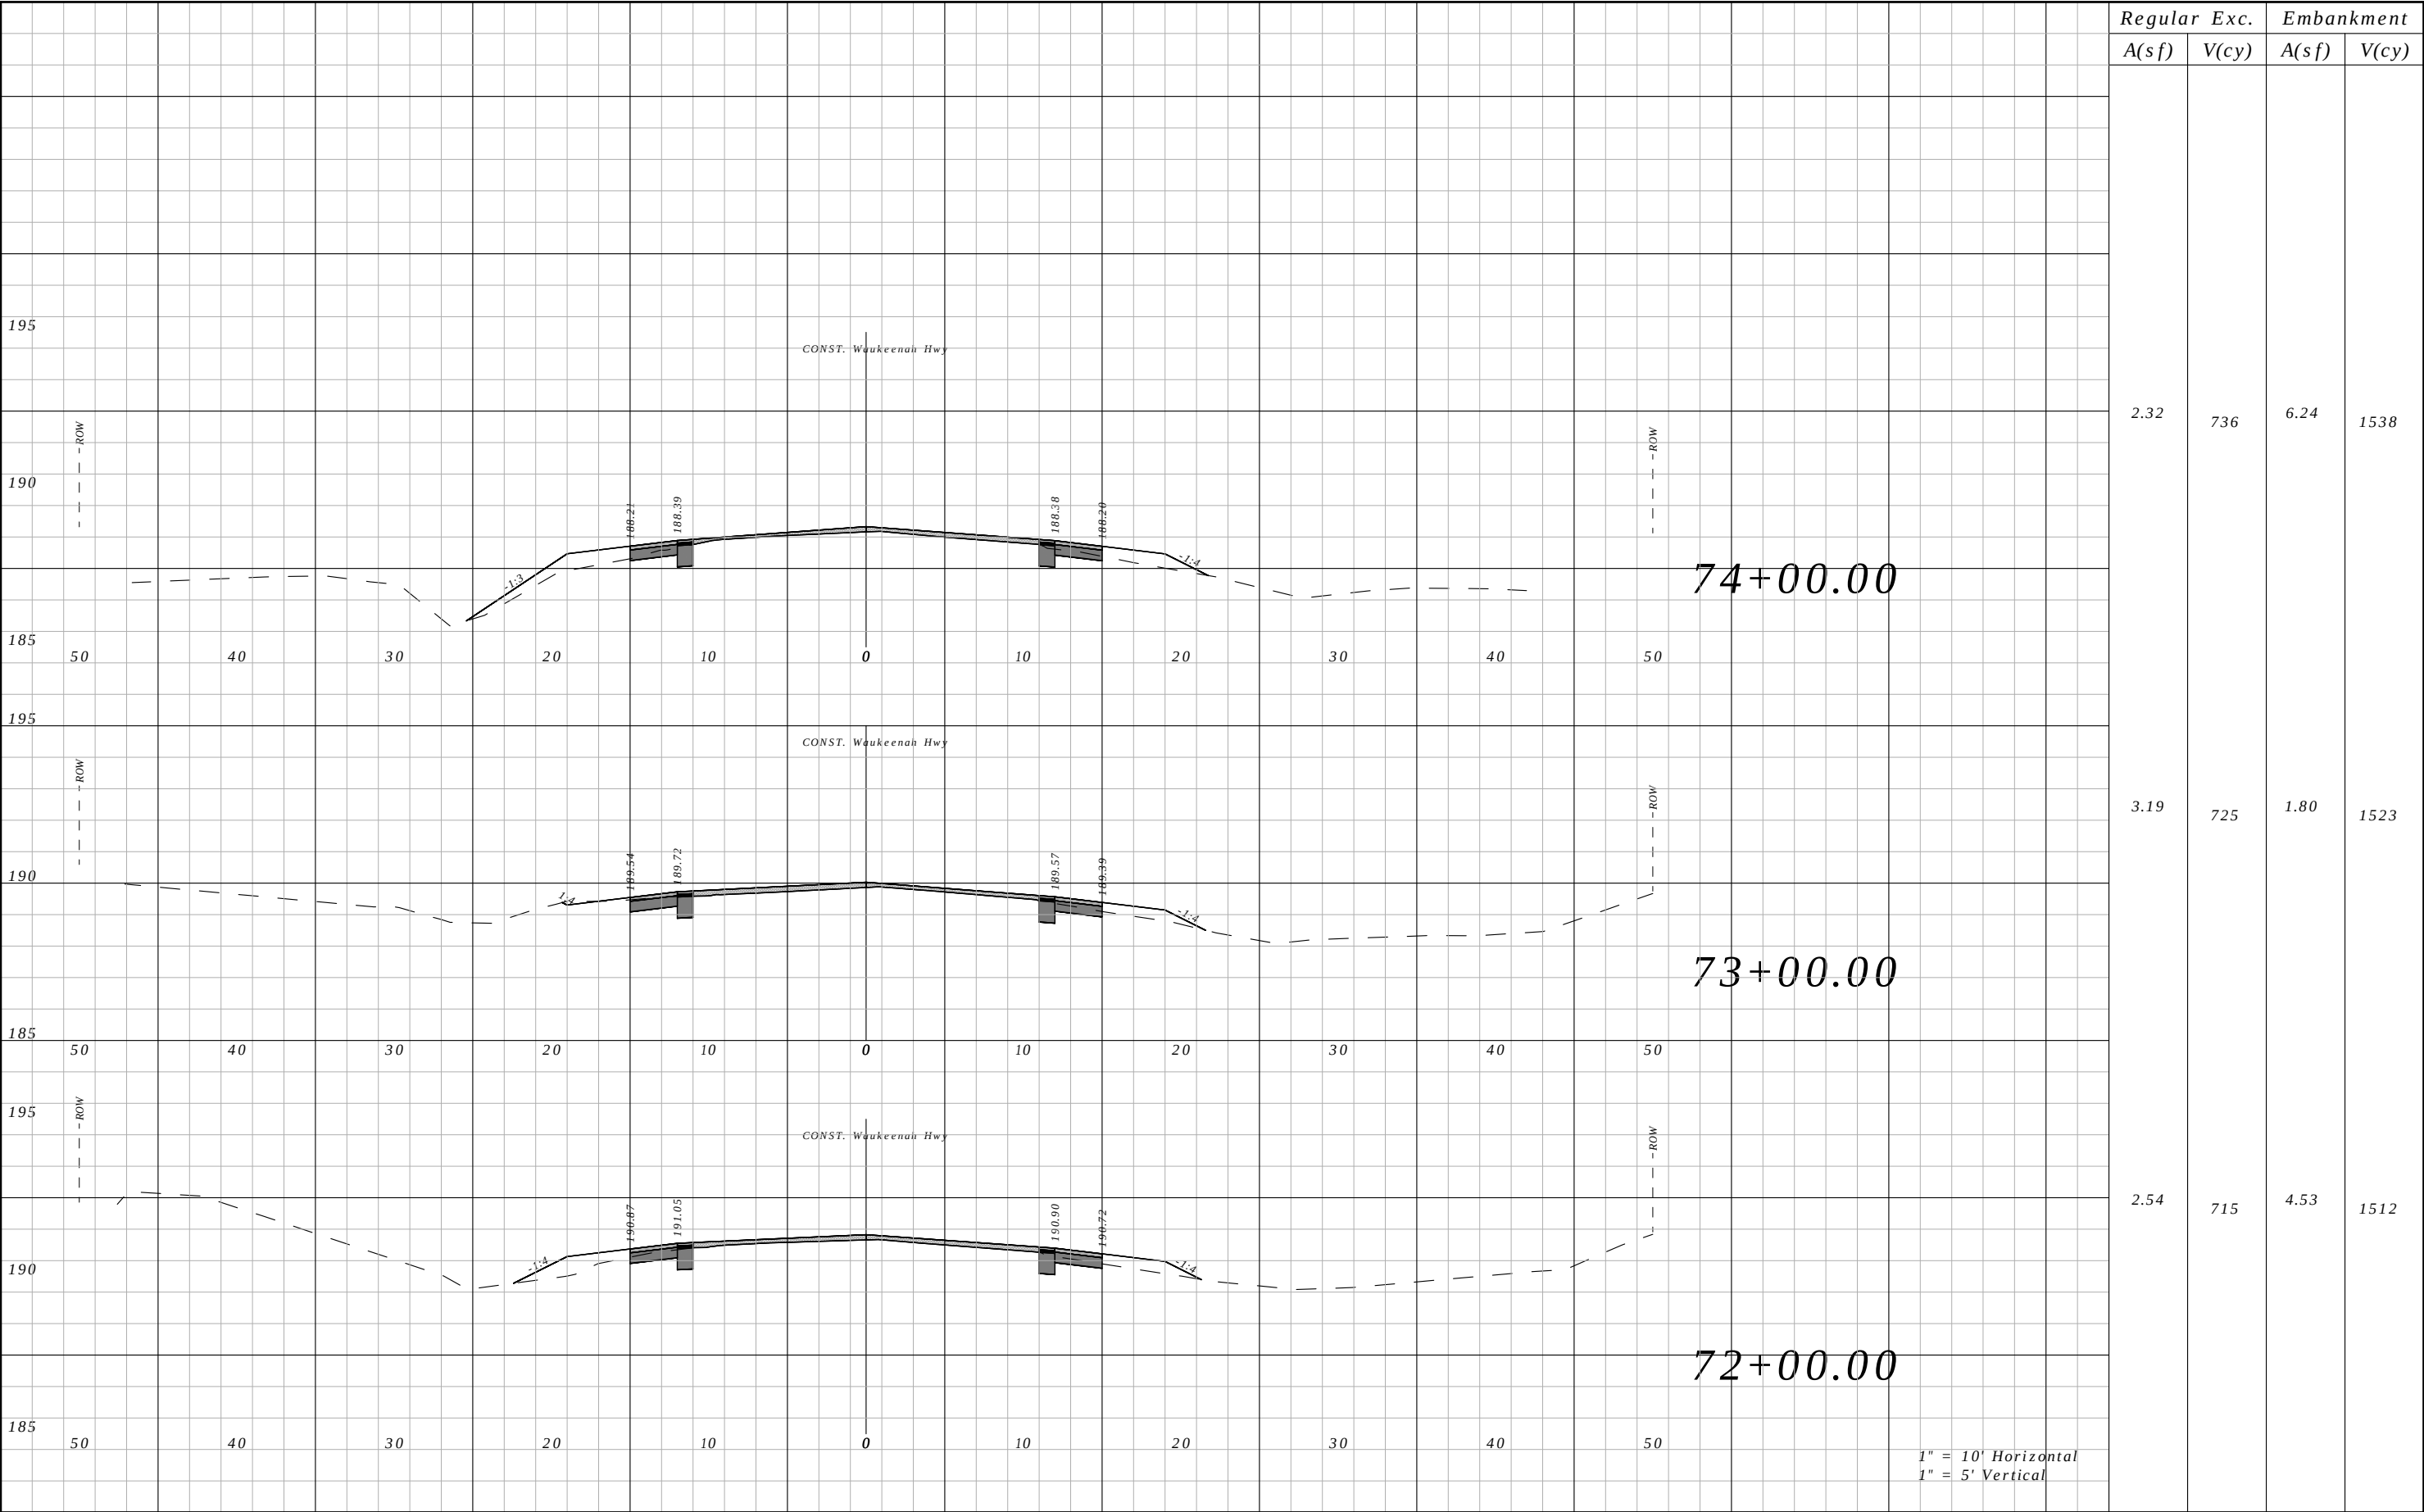


Regular	Exc.	Embankment	
		A(sf)	V(cy)
2.32	736	6.24	1538
3.19	725	1.80	1523
2.54	715	4.53	1512

REVISIONS				ROBERT C. CESKA, P.E. P.E. LICENSE NUMBER 82288 DEWBERRY 101 N MONROE STREET, SUITE 710 TALLAHASSEE, FLORIDA 32301 CERTIFICATE OF AUTHORIZATION 00008794	WAUKEENAH HIGHWAY			CROSS SECTIONS	SHEET NO.
DATE	DESCRIPTION		DATE		ROAD NO.	COUNTY	FINANCIAL PROJECT ID		
----	----				----	JEFFERSON	438366-1-54-01		77

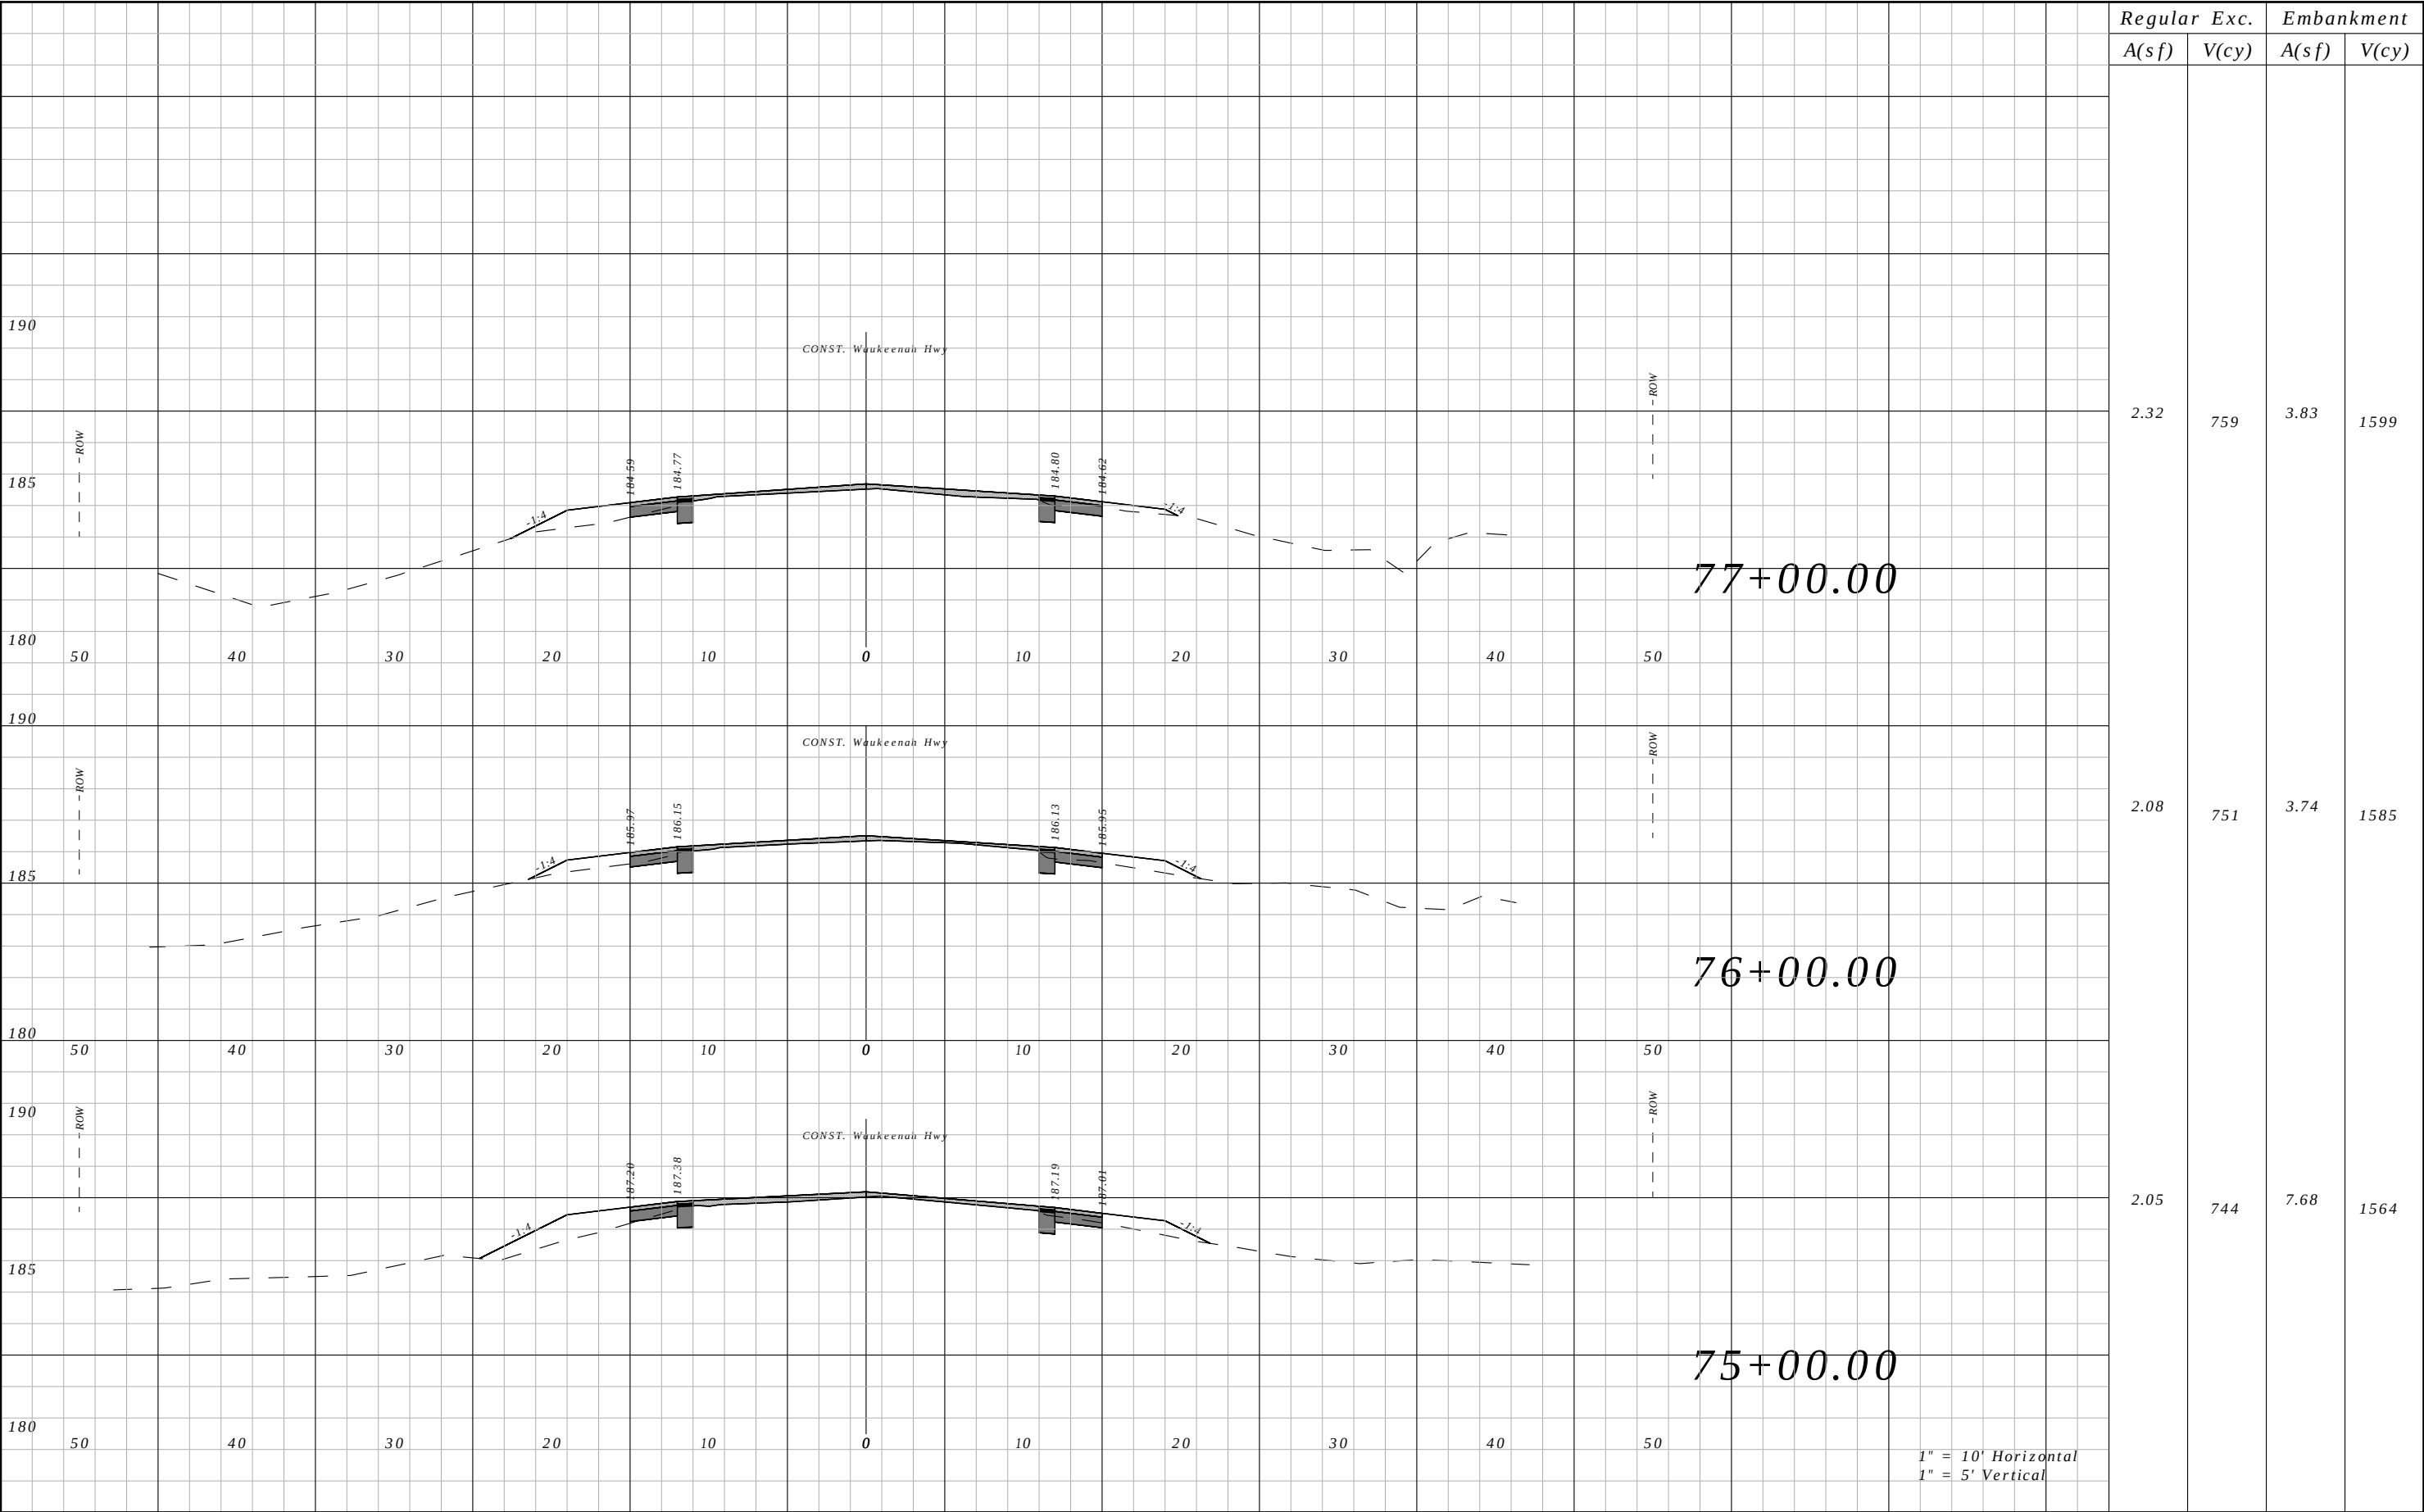


Regular	Exc.	Embankment	
		A(sf)	V(cy)
2.32	759	3.83	1599
2.08	751	3.74	1585
2.05	744	7.68	1564

REVISIONS				ROBERT C. CESKA, P.E. P.E. LICENSE NUMBER 82288 DEWBERRY 101 N MONROE STREET, SUITE 710 TALLAHASSEE, FLORIDA 32301 CERTIFICATE OF AUTHORIZATION 00008794	WAUKEENAH HIGHWAY			CROSS SECTIONS	SHEET NO.
DATE	DESCRIPTION		DATE		ROAD NO.	COUNTY	FINANCIAL PROJECT ID		
----	----				----	JEFFERSON	438366-1-54-01		78

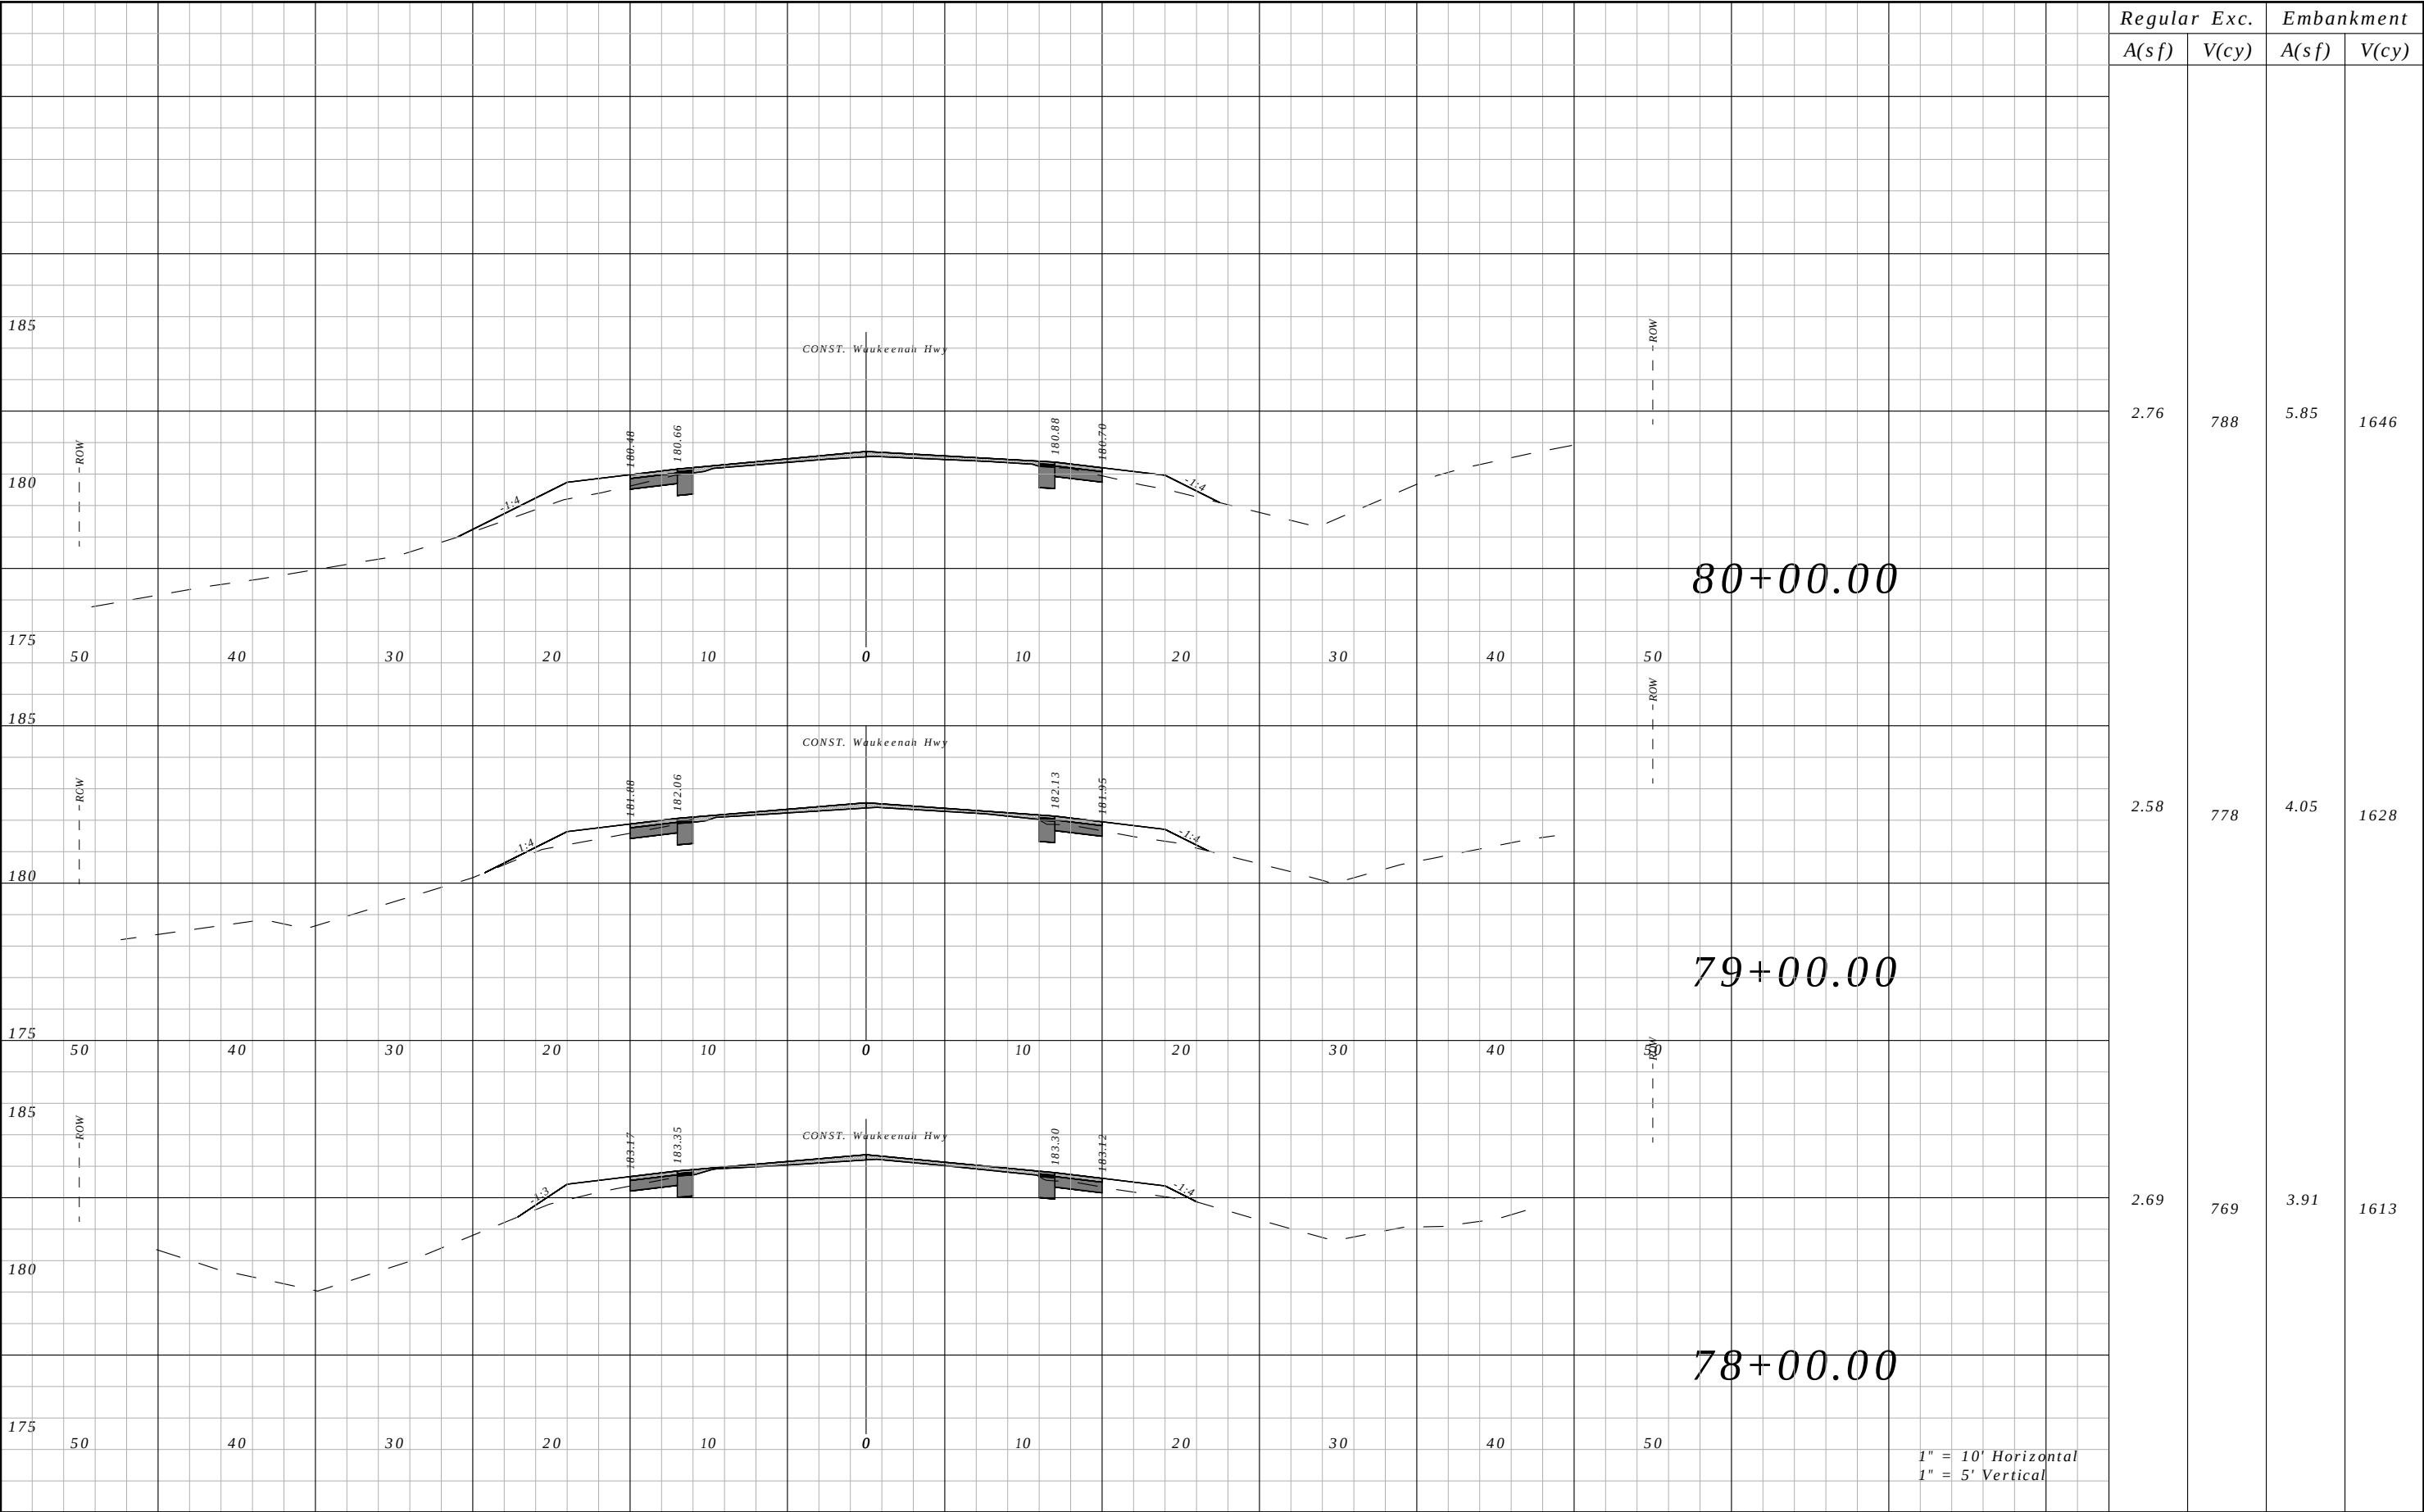


Regular	Exc.	Embankment	
		A(sf)	V(cy)
2.76	788	5.85	1646
2.58	778	4.05	1628
2.69	769	3.91	1613

REVISIONS				ROBERT C. CESKA, P.E. P.E. LICENSE NUMBER 82288 DEWBERRY 101 N MONROE STREET, SUITE 710 TALLAHASSEE, FLORIDA 32301 CERTIFICATE OF AUTHORIZATION 00008794	WAUKEENAH HIGHWAY			CROSS SECTIONS	SHEET NO.
DATE	DESCRIPTION		DATE		ROAD NO.	COUNTY	FINANCIAL PROJECT ID		
----	----				----	JEFFERSON	438366-1-54-01		79

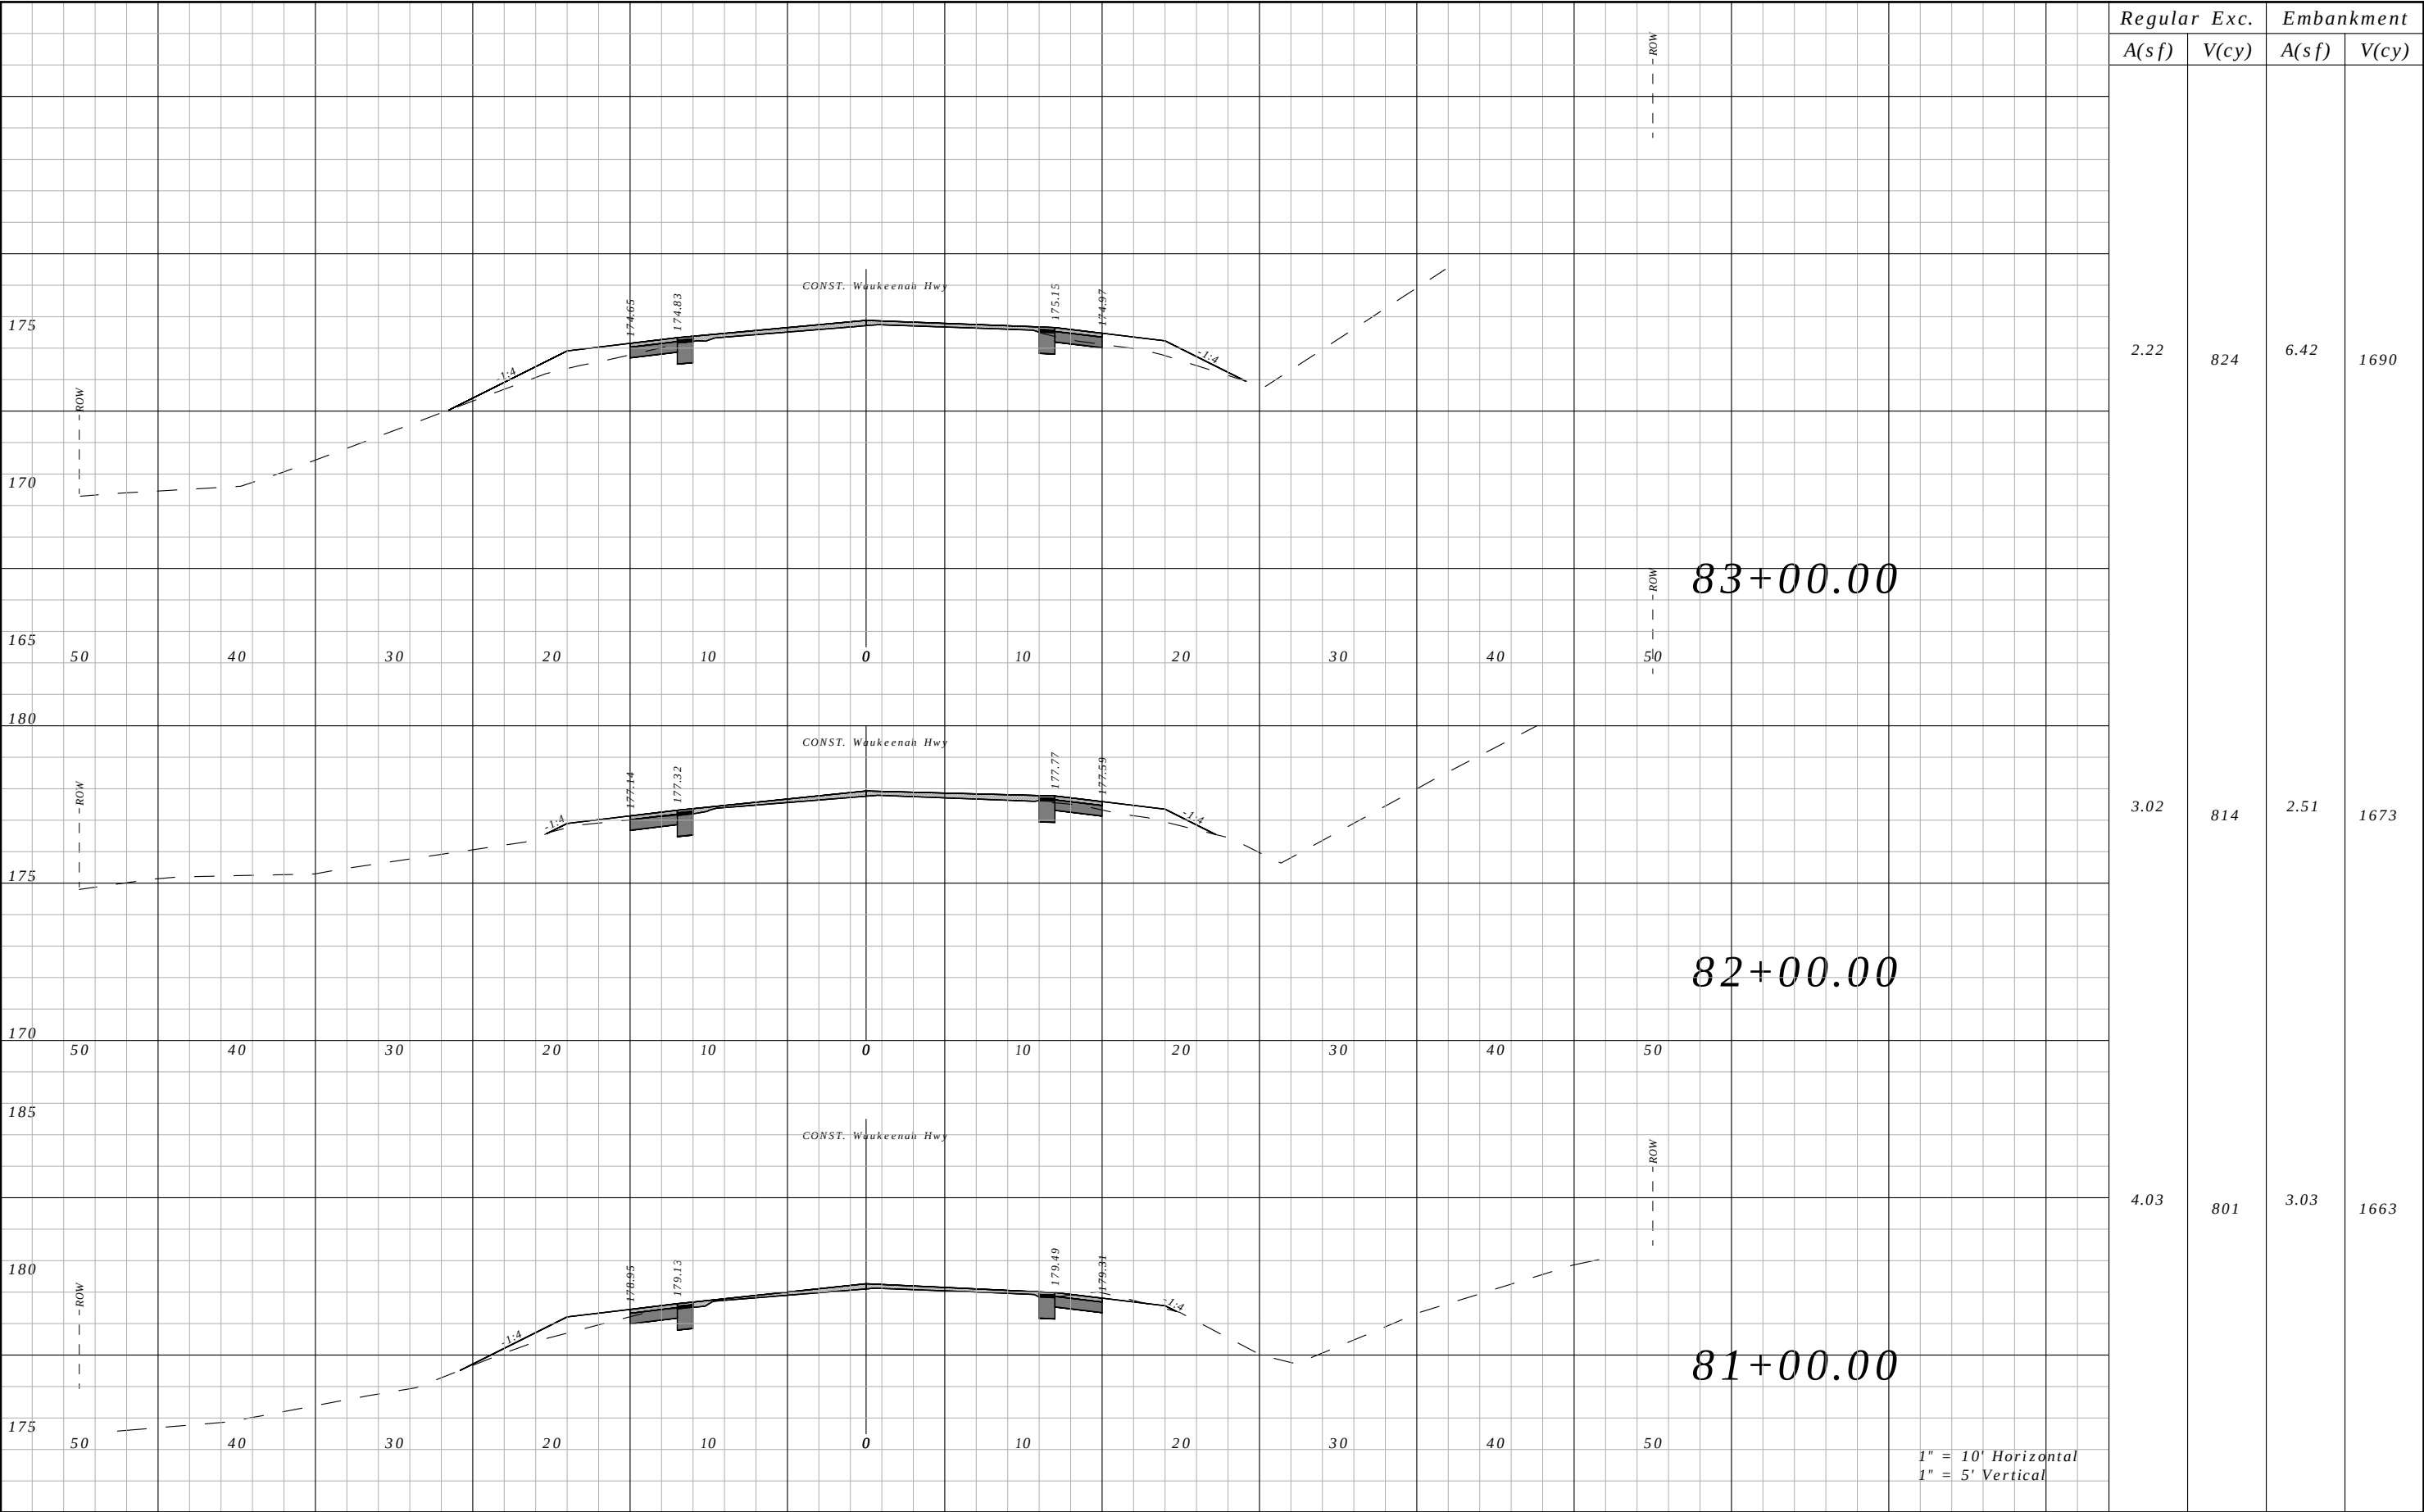


Regular	Exc.	Embankment	
		A(sf)	V(cy)
2.22	824	6.42	1690
3.02	814	2.51	1673
4.03	801	3.03	1663

REVISIONS				ROBERT C. CESKA, P.E. P.E. LICENSE NUMBER 82288 DEWBERRY 101 N MONROE STREET, SUITE 710 TALLAHASSEE, FLORIDA 32301 CERTIFICATE OF AUTHORIZATION 00008794	WAUKEENAH HIGHWAY			CROSS SECTIONS	SHEET NO.
DATE	DESCRIPTION	DATE	DESCRIPTION		ROAD NO.	COUNTY	FINANCIAL PROJECT ID		
----	----				----	JEFFERSON	438366-1-54-01		80

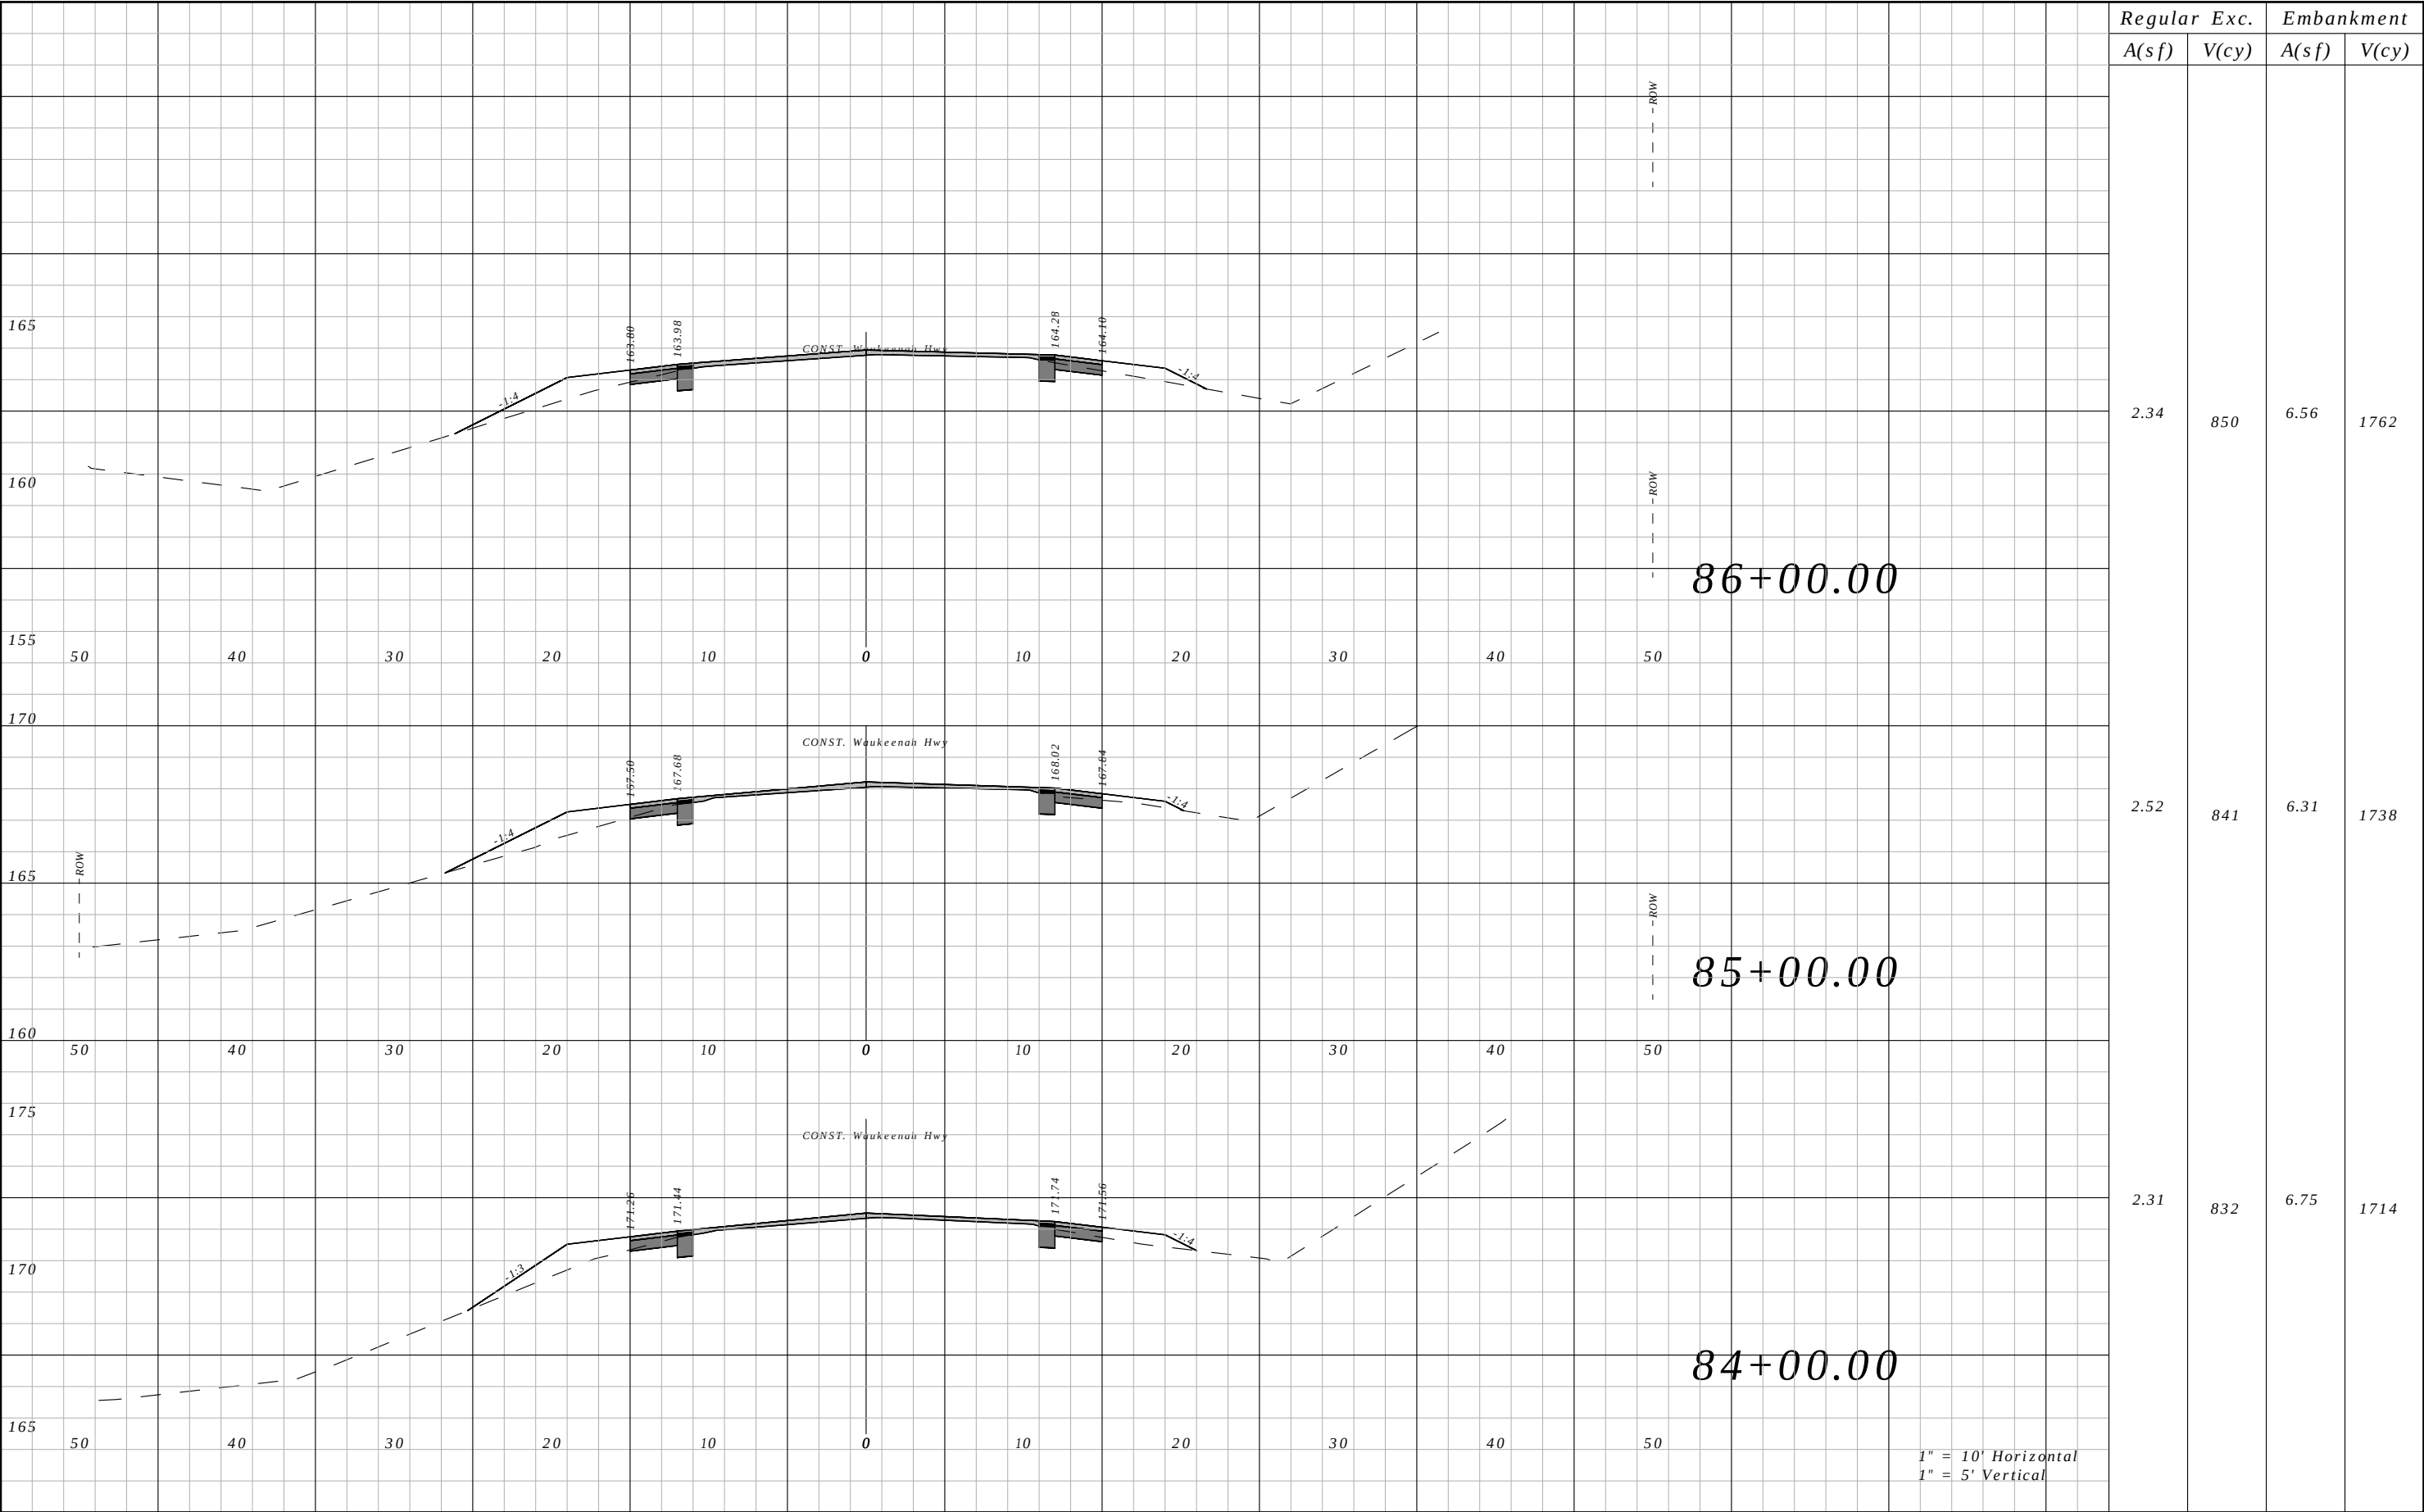


Regular A(sf)	Exc. V(cy)	Embankment	
		A(sf)	V(cy)
2.34	850	6.56	1762
2.52	841	6.31	1738
2.31	832	6.75	1714

REVISIONS				ROBERT C. CESKA, P.E. P.E. LICENSE NUMBER 82288 DEWBERRY 101 N MONROE STREET, SUITE 710 TALLAHASSEE, FLORIDA 32301 CERTIFICATE OF AUTHORIZATION 00008794	WAUKEENAH HIGHWAY			CROSS SECTIONS	SHEET NO.
DATE	DESCRIPTION	DATE	DESCRIPTION		ROAD NO.	COUNTY	FINANCIAL PROJECT ID		
----	----				----	JEFFERSON	438366-1-54-01		81

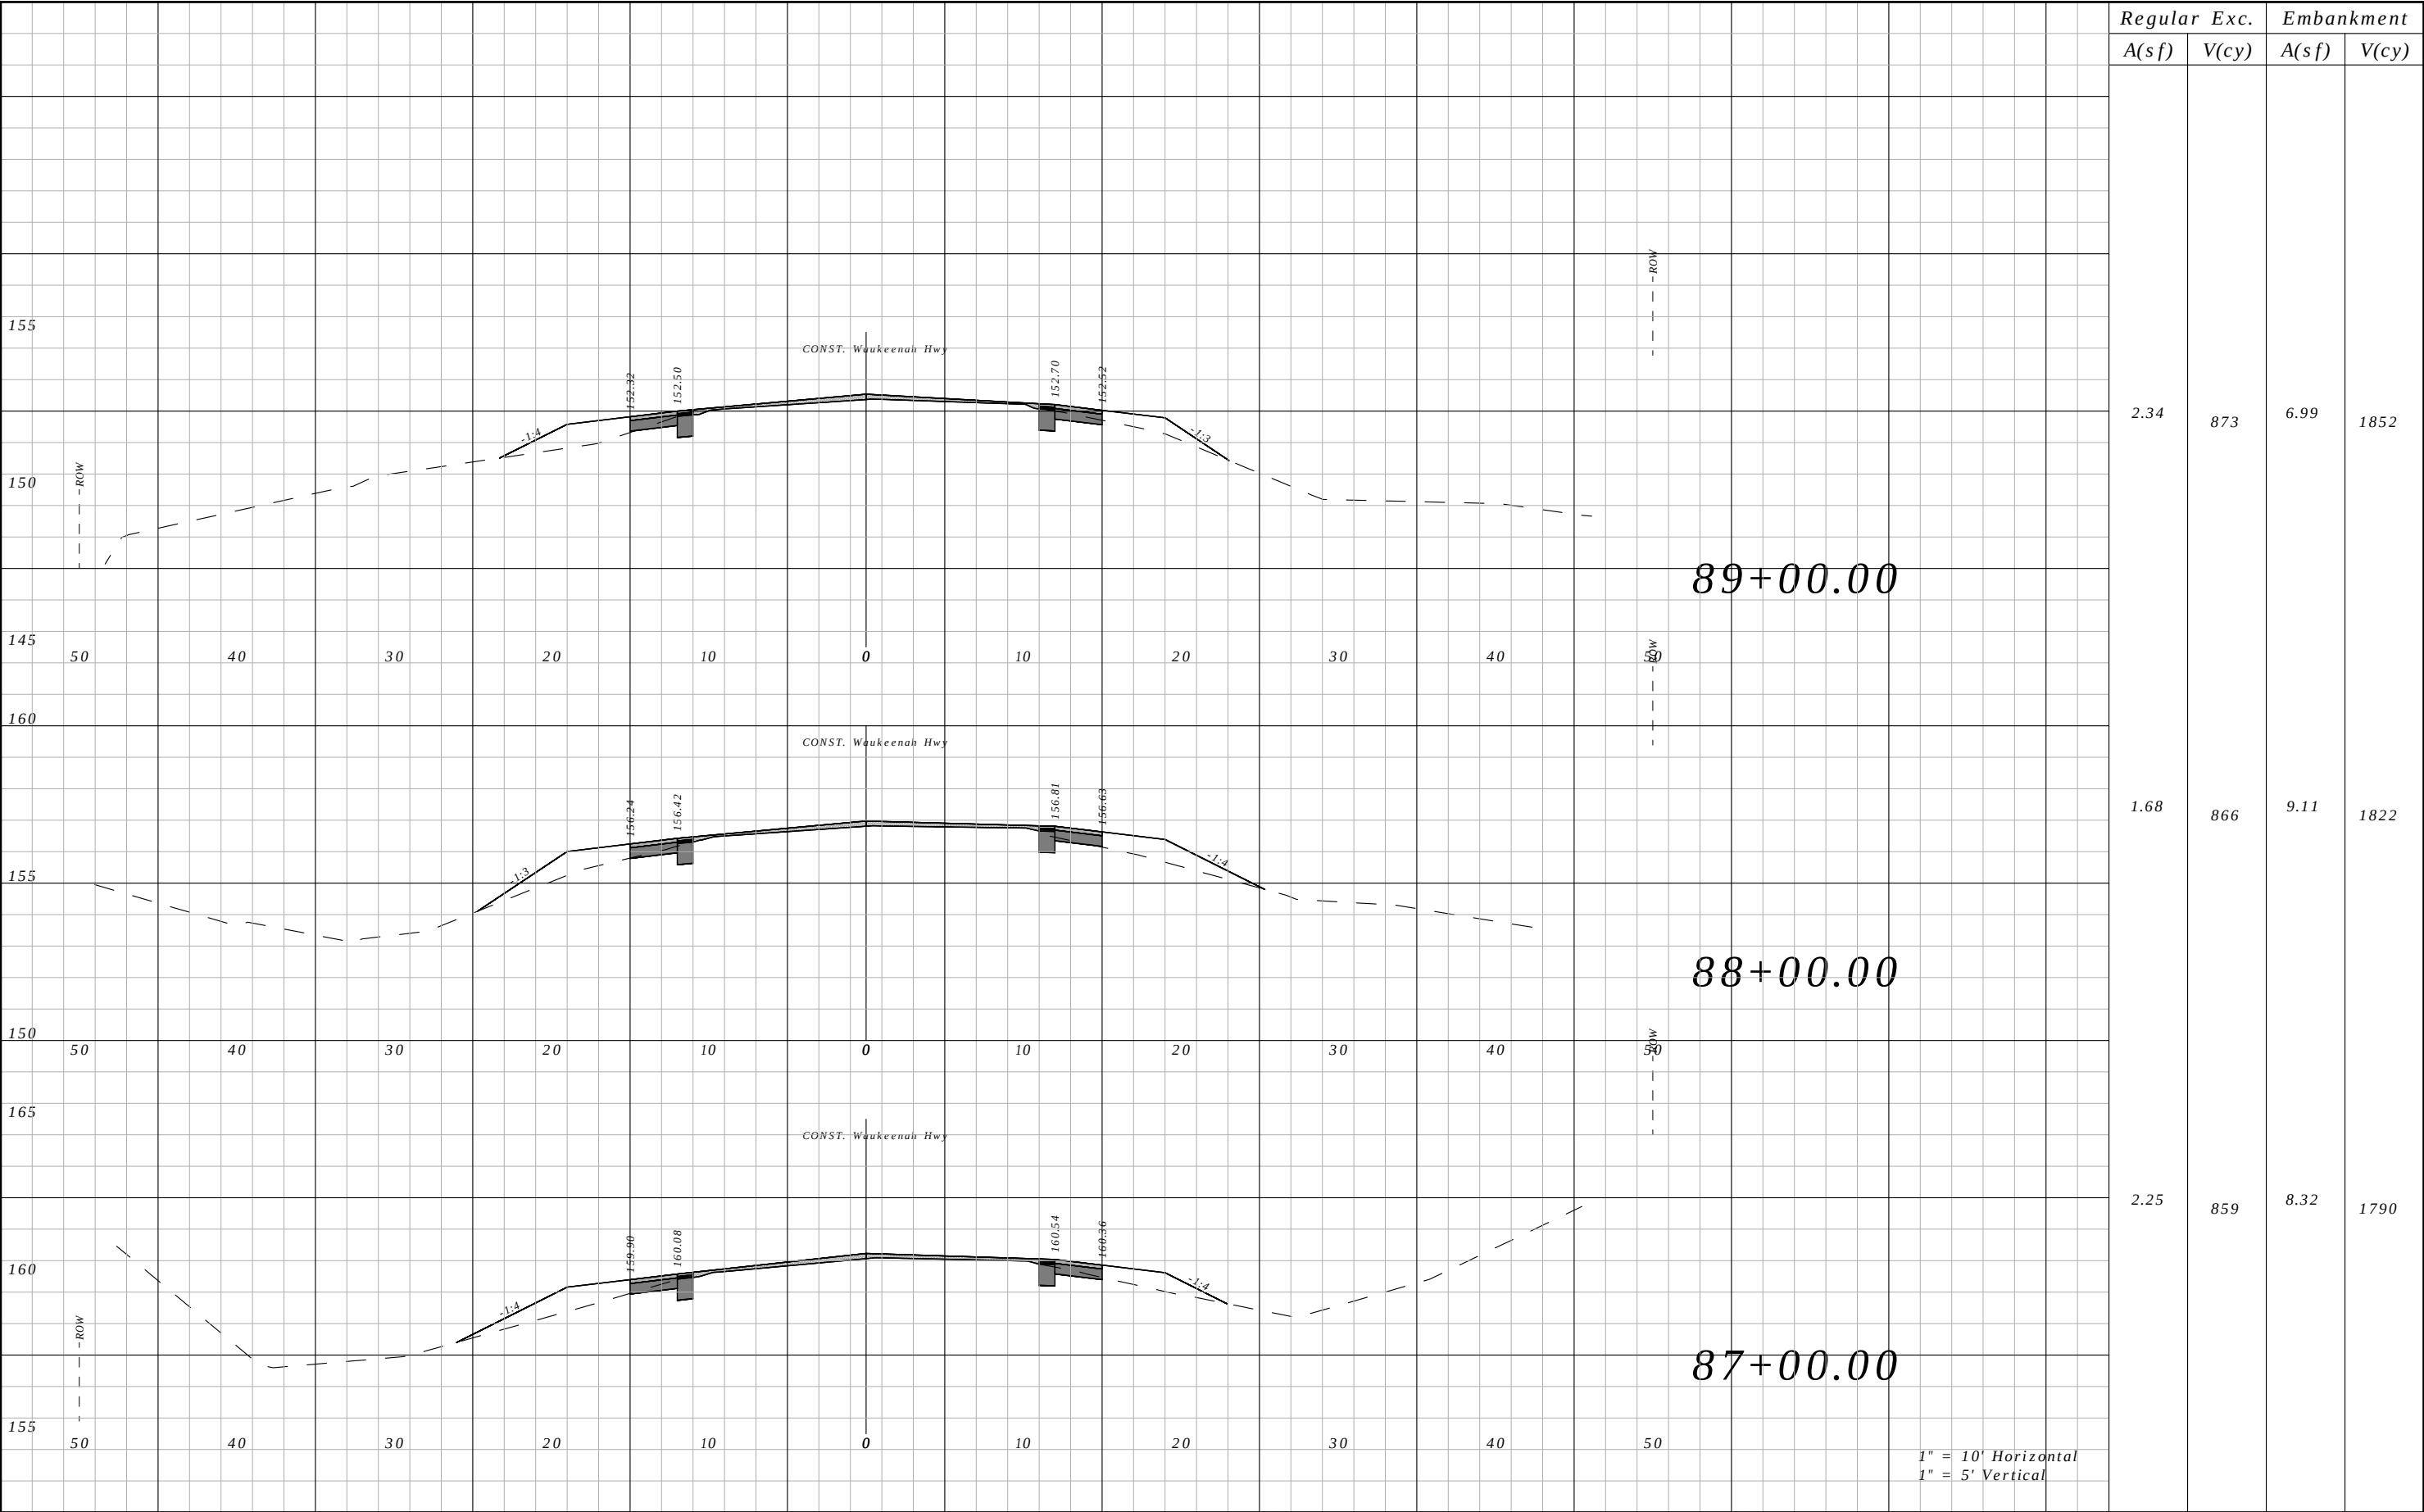


Regular	Exc.	Embankment	
		A(sf)	V(cy)
2.34	873	6.99	1852
1.68	866	9.11	1822
2.25	859	8.32	1790

REVISIONS				ROBERT C. CESKA, P.E. P.E. LICENSE NUMBER 82288 DEWBERRY 101 N MONROE STREET, SUITE 710 TALLAHASSEE, FLORIDA 32301 CERTIFICATE OF AUTHORIZATION 00008794	WAUKEENAH HIGHWAY			CROSS SECTIONS	SHEET NO.
DATE	DESCRIPTION		DATE		ROAD NO.	COUNTY	FINANCIAL PROJECT ID		
----	----				----	JEFFERSON	438366-1-54-01		82

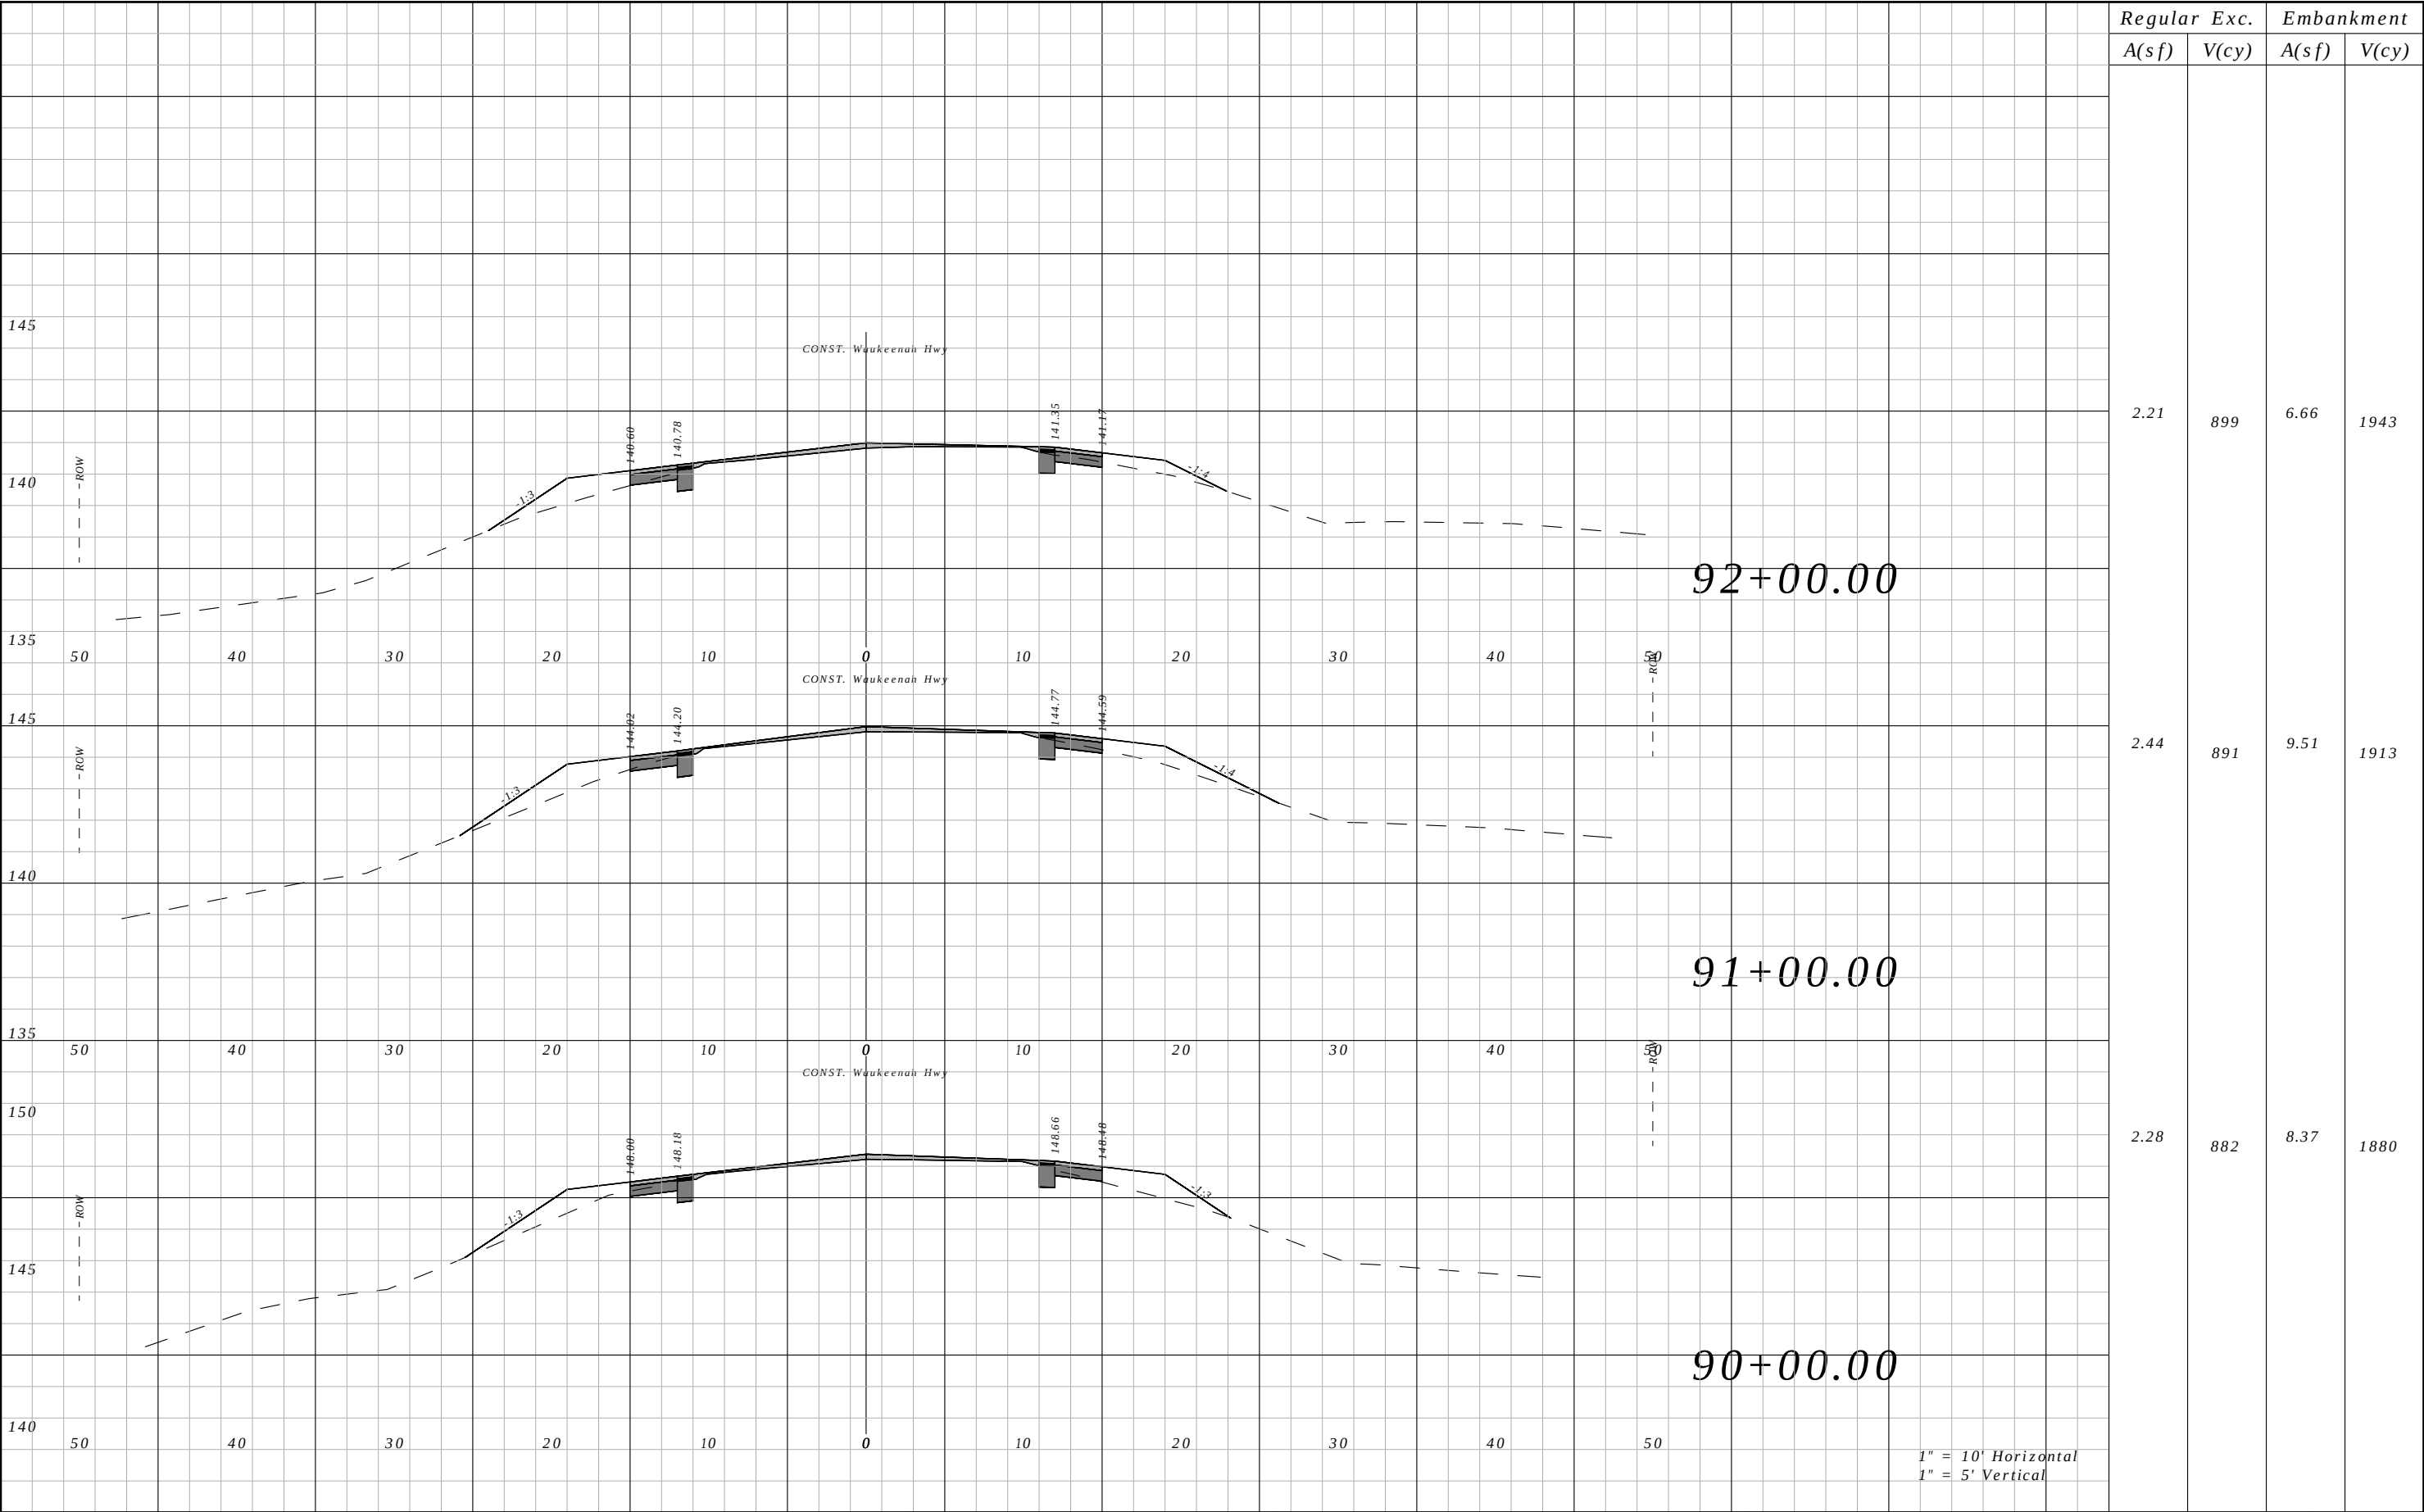


Regular	Exc.	Embankment	
		A(sf)	V(cy)
2.21	899	6.66	1943
2.44	891	9.51	1913
2.28	882	8.37	1880

REVISIONS				ROBERT C. CESKA, P.E. P.E. LICENSE NUMBER 82288 DEWBERRY 101 N MONROE STREET, SUITE 710 TALLAHASSEE, FLORIDA 32301 CERTIFICATE OF AUTHORIZATION 00008794	WAUKEENAH HIGHWAY			CROSS SECTIONS	SHEET NO.
DATE	DESCRIPTION	DATE	DESCRIPTION		ROAD NO.	COUNTY	FINANCIAL PROJECT ID		
----	----				----	JEFFERSON	438366-1-54-01		83

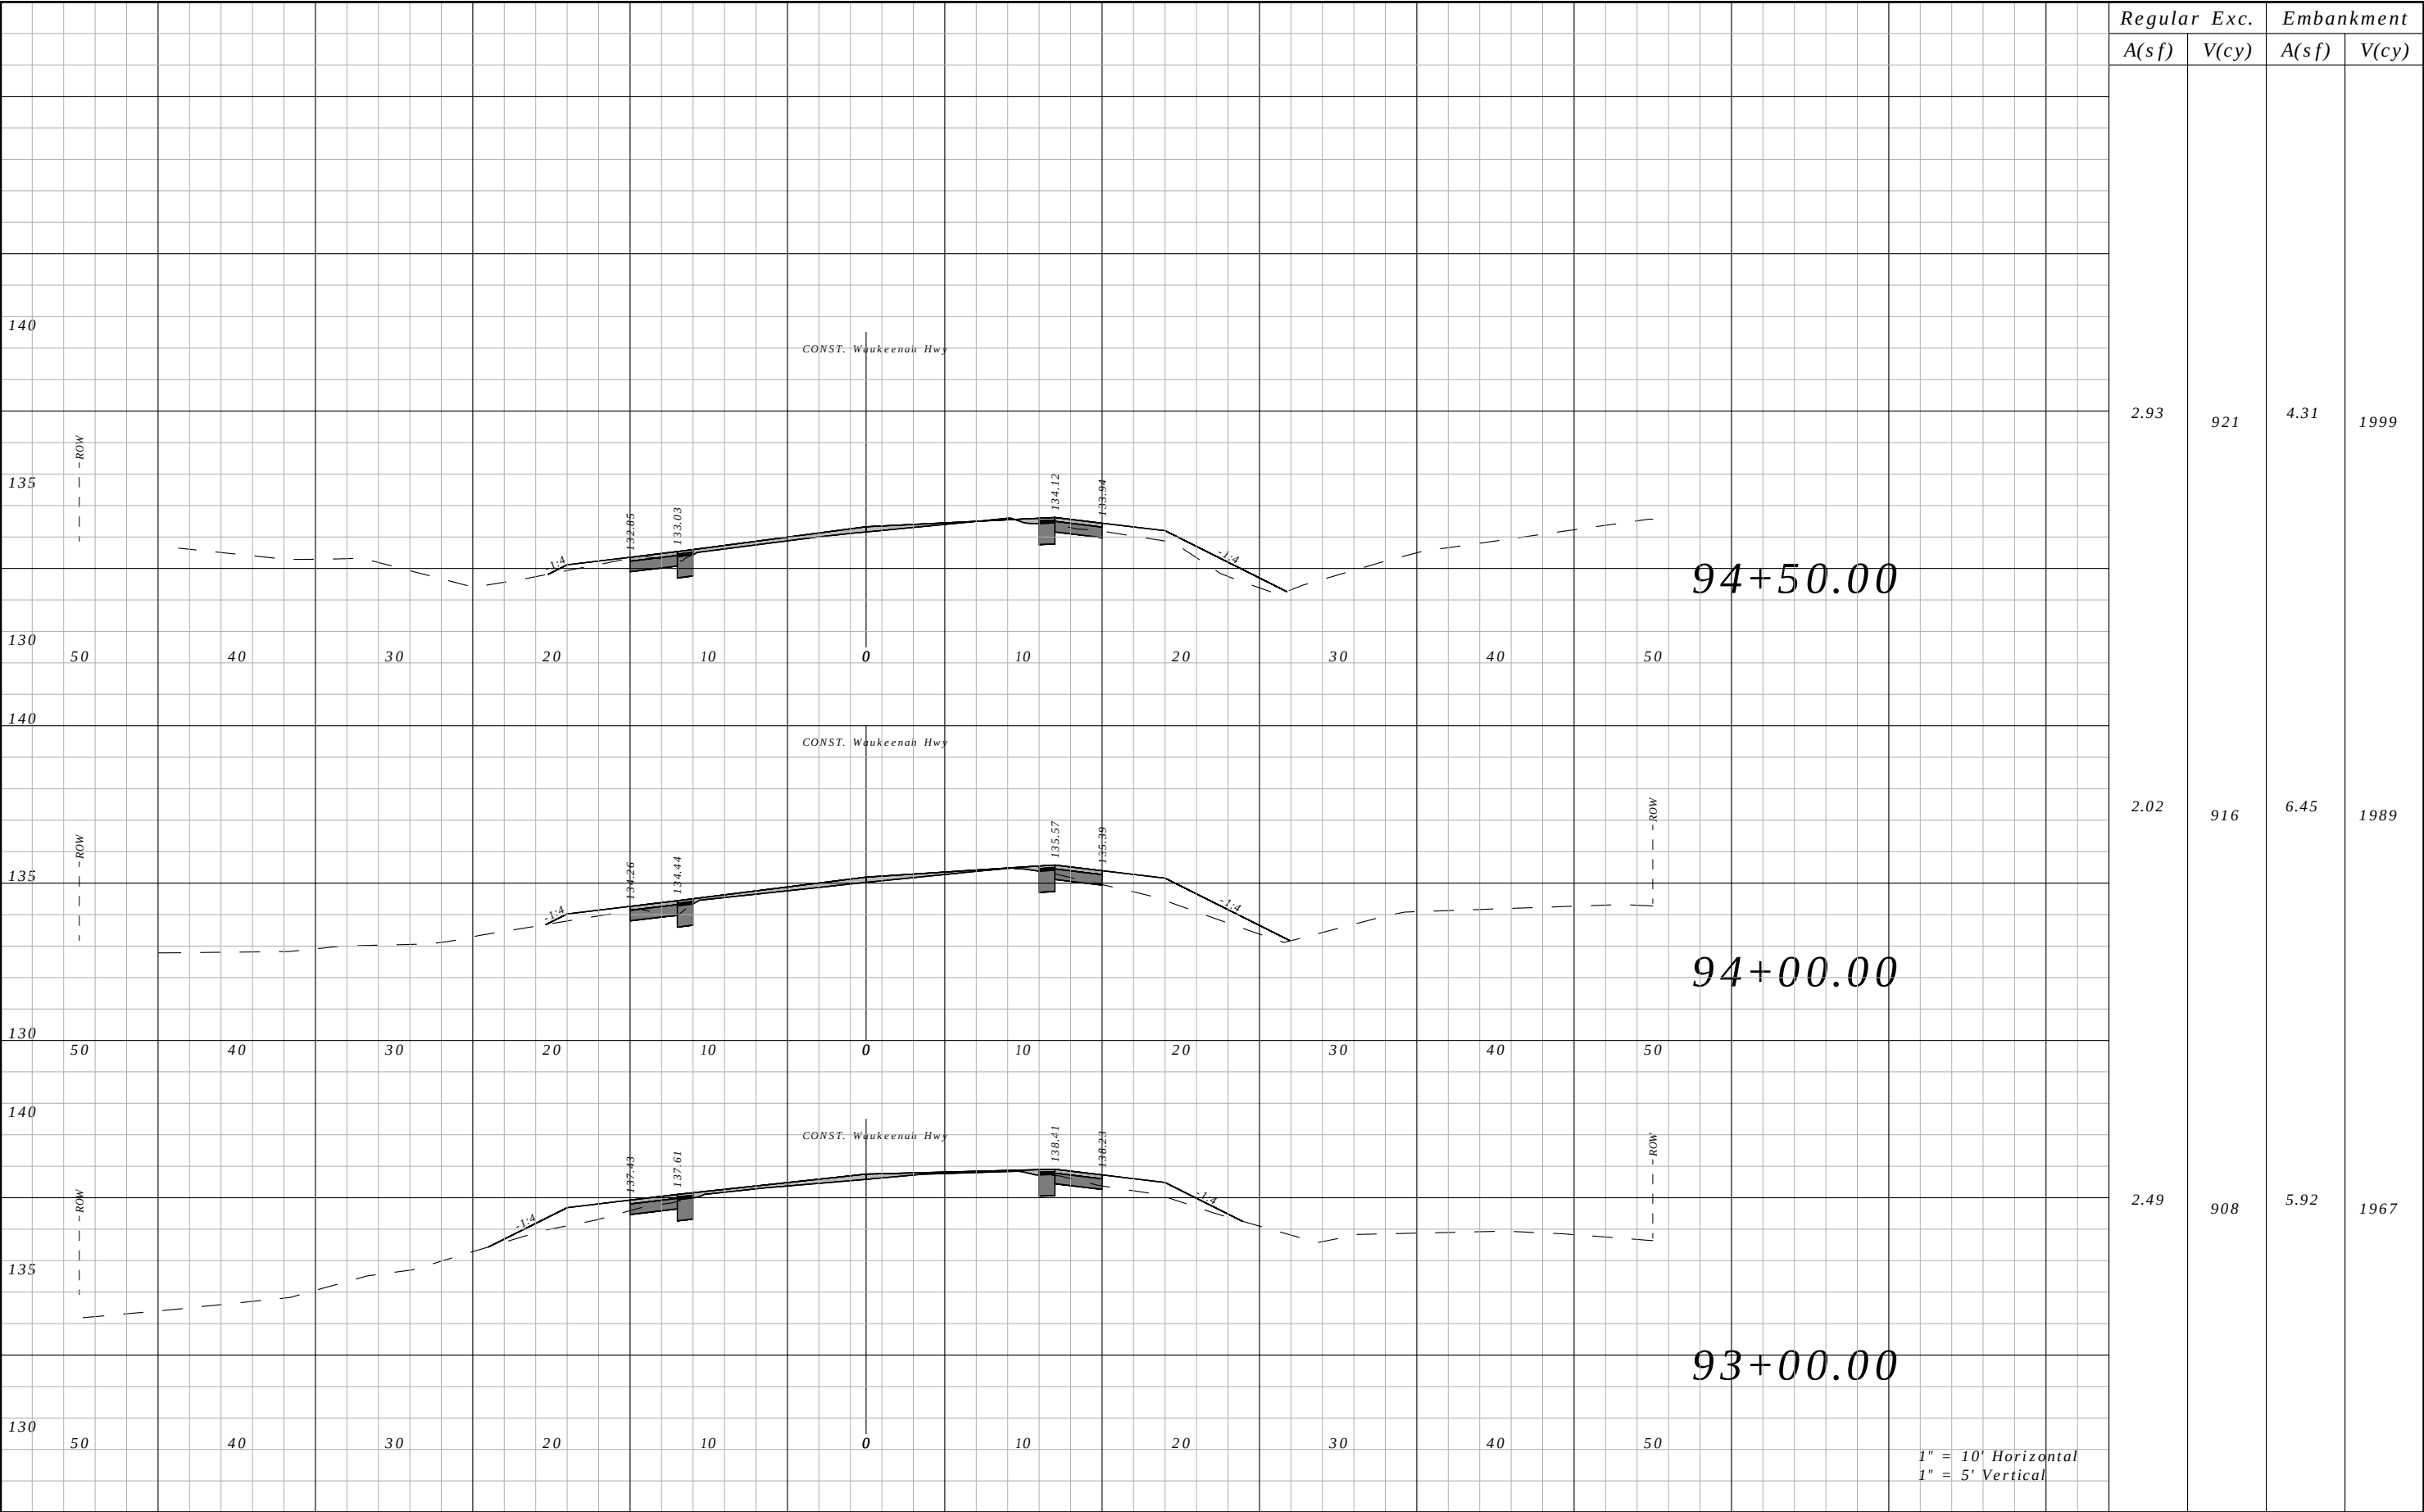


R E V I S I O N S				ROBERT C. CESKA, P.E. P.E. LICENSE NUMBER 82288 DEWBERRY 101 N MONROE STREET, SUITE 710 TALLAHASSEE, FLORIDA 32301 CERTIFICATE OF AUTHORIZATION 00008794	WAUKEENAH HIGHWAY			CROSS SECTIONS	SHEET NO.
DATE	DESCRIPTION	DATE	DESCRIPTION		ROAD NO.	COUNTY	FINANCIAL PROJECT ID		84
----	----				----	JEFFERSON	438366-1-54-01		

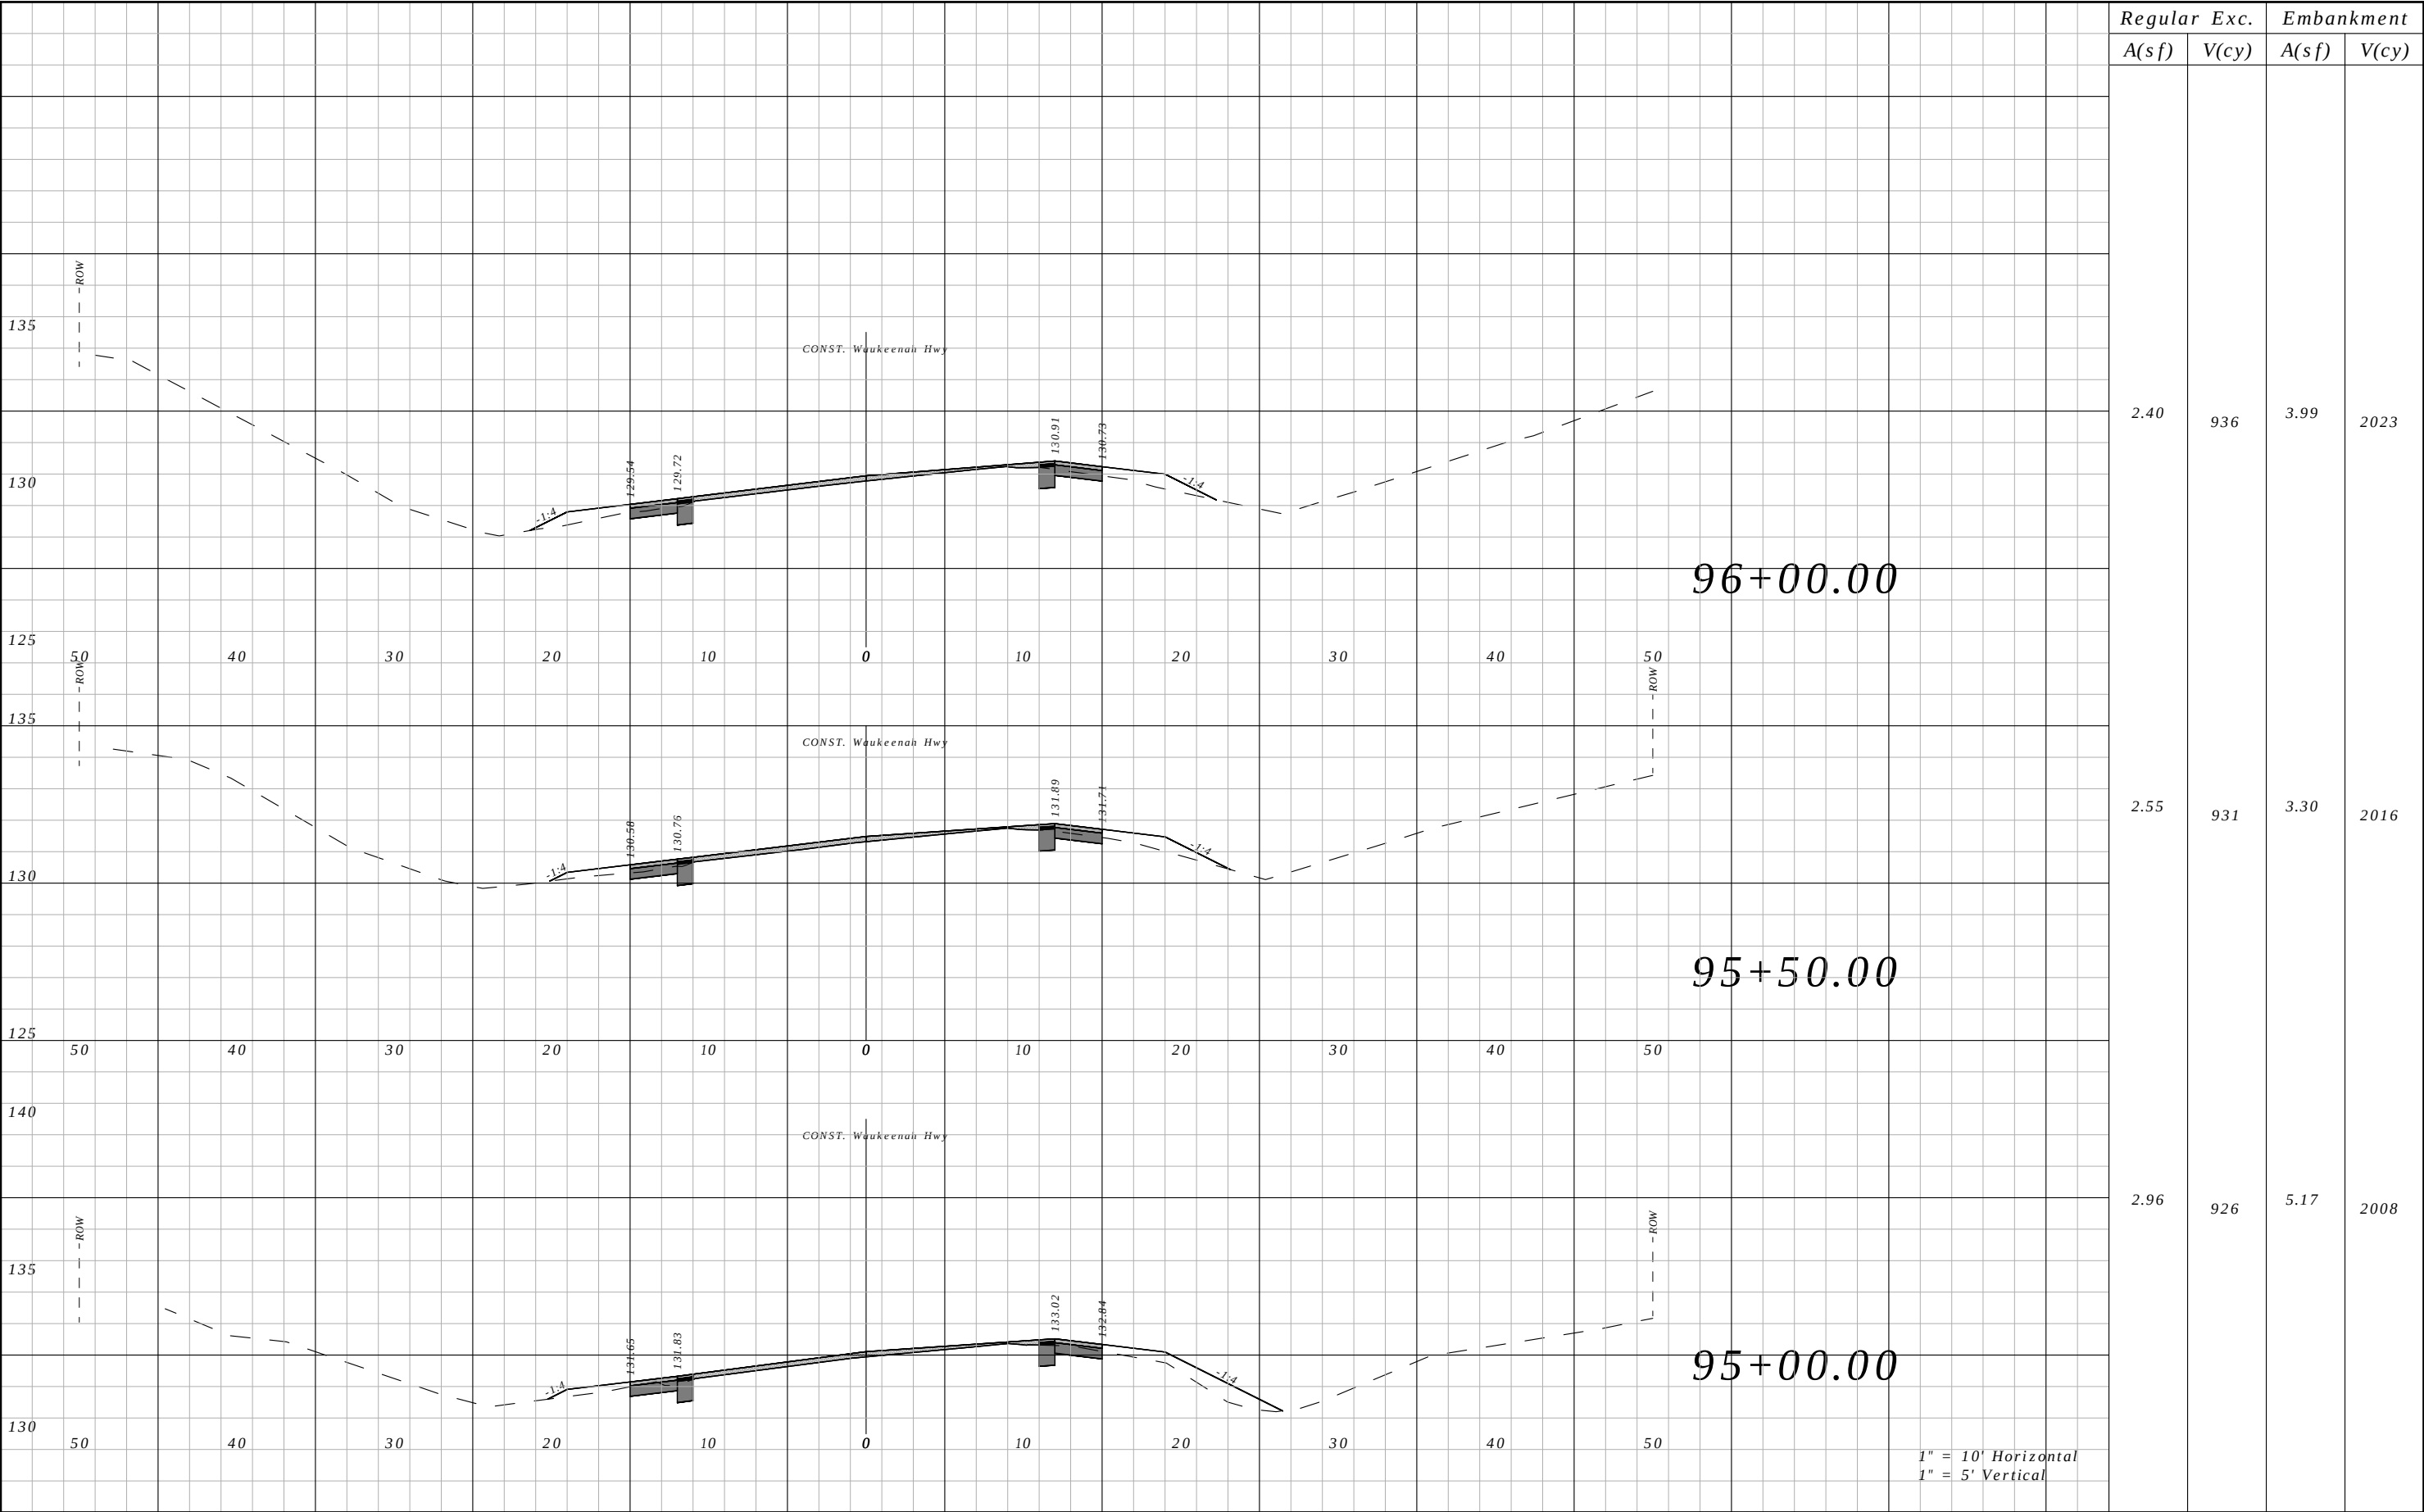


Regular	Exc.	Embankment	
		A(sf)	V(cy)
2.40	936	3.99	2023
2.55	931	3.30	2016
2.96	926	5.17	2008

REVISIONS				ROBERT C. CESKA, P.E. P.E. LICENSE NUMBER 82288 DEWBERRY 101 N MONROE STREET, SUITE 710 TALLAHASSEE, FLORIDA 32301 CERTIFICATE OF AUTHORIZATION 00008794	WAUKEENAH HIGHWAY			CROSS SECTIONS	SHEET NO.
DATE	DESCRIPTION		DATE		ROAD NO.	COUNTY	FINANCIAL PROJECT ID		
----	----				----	JEFFERSON	438366-1-54-01		85

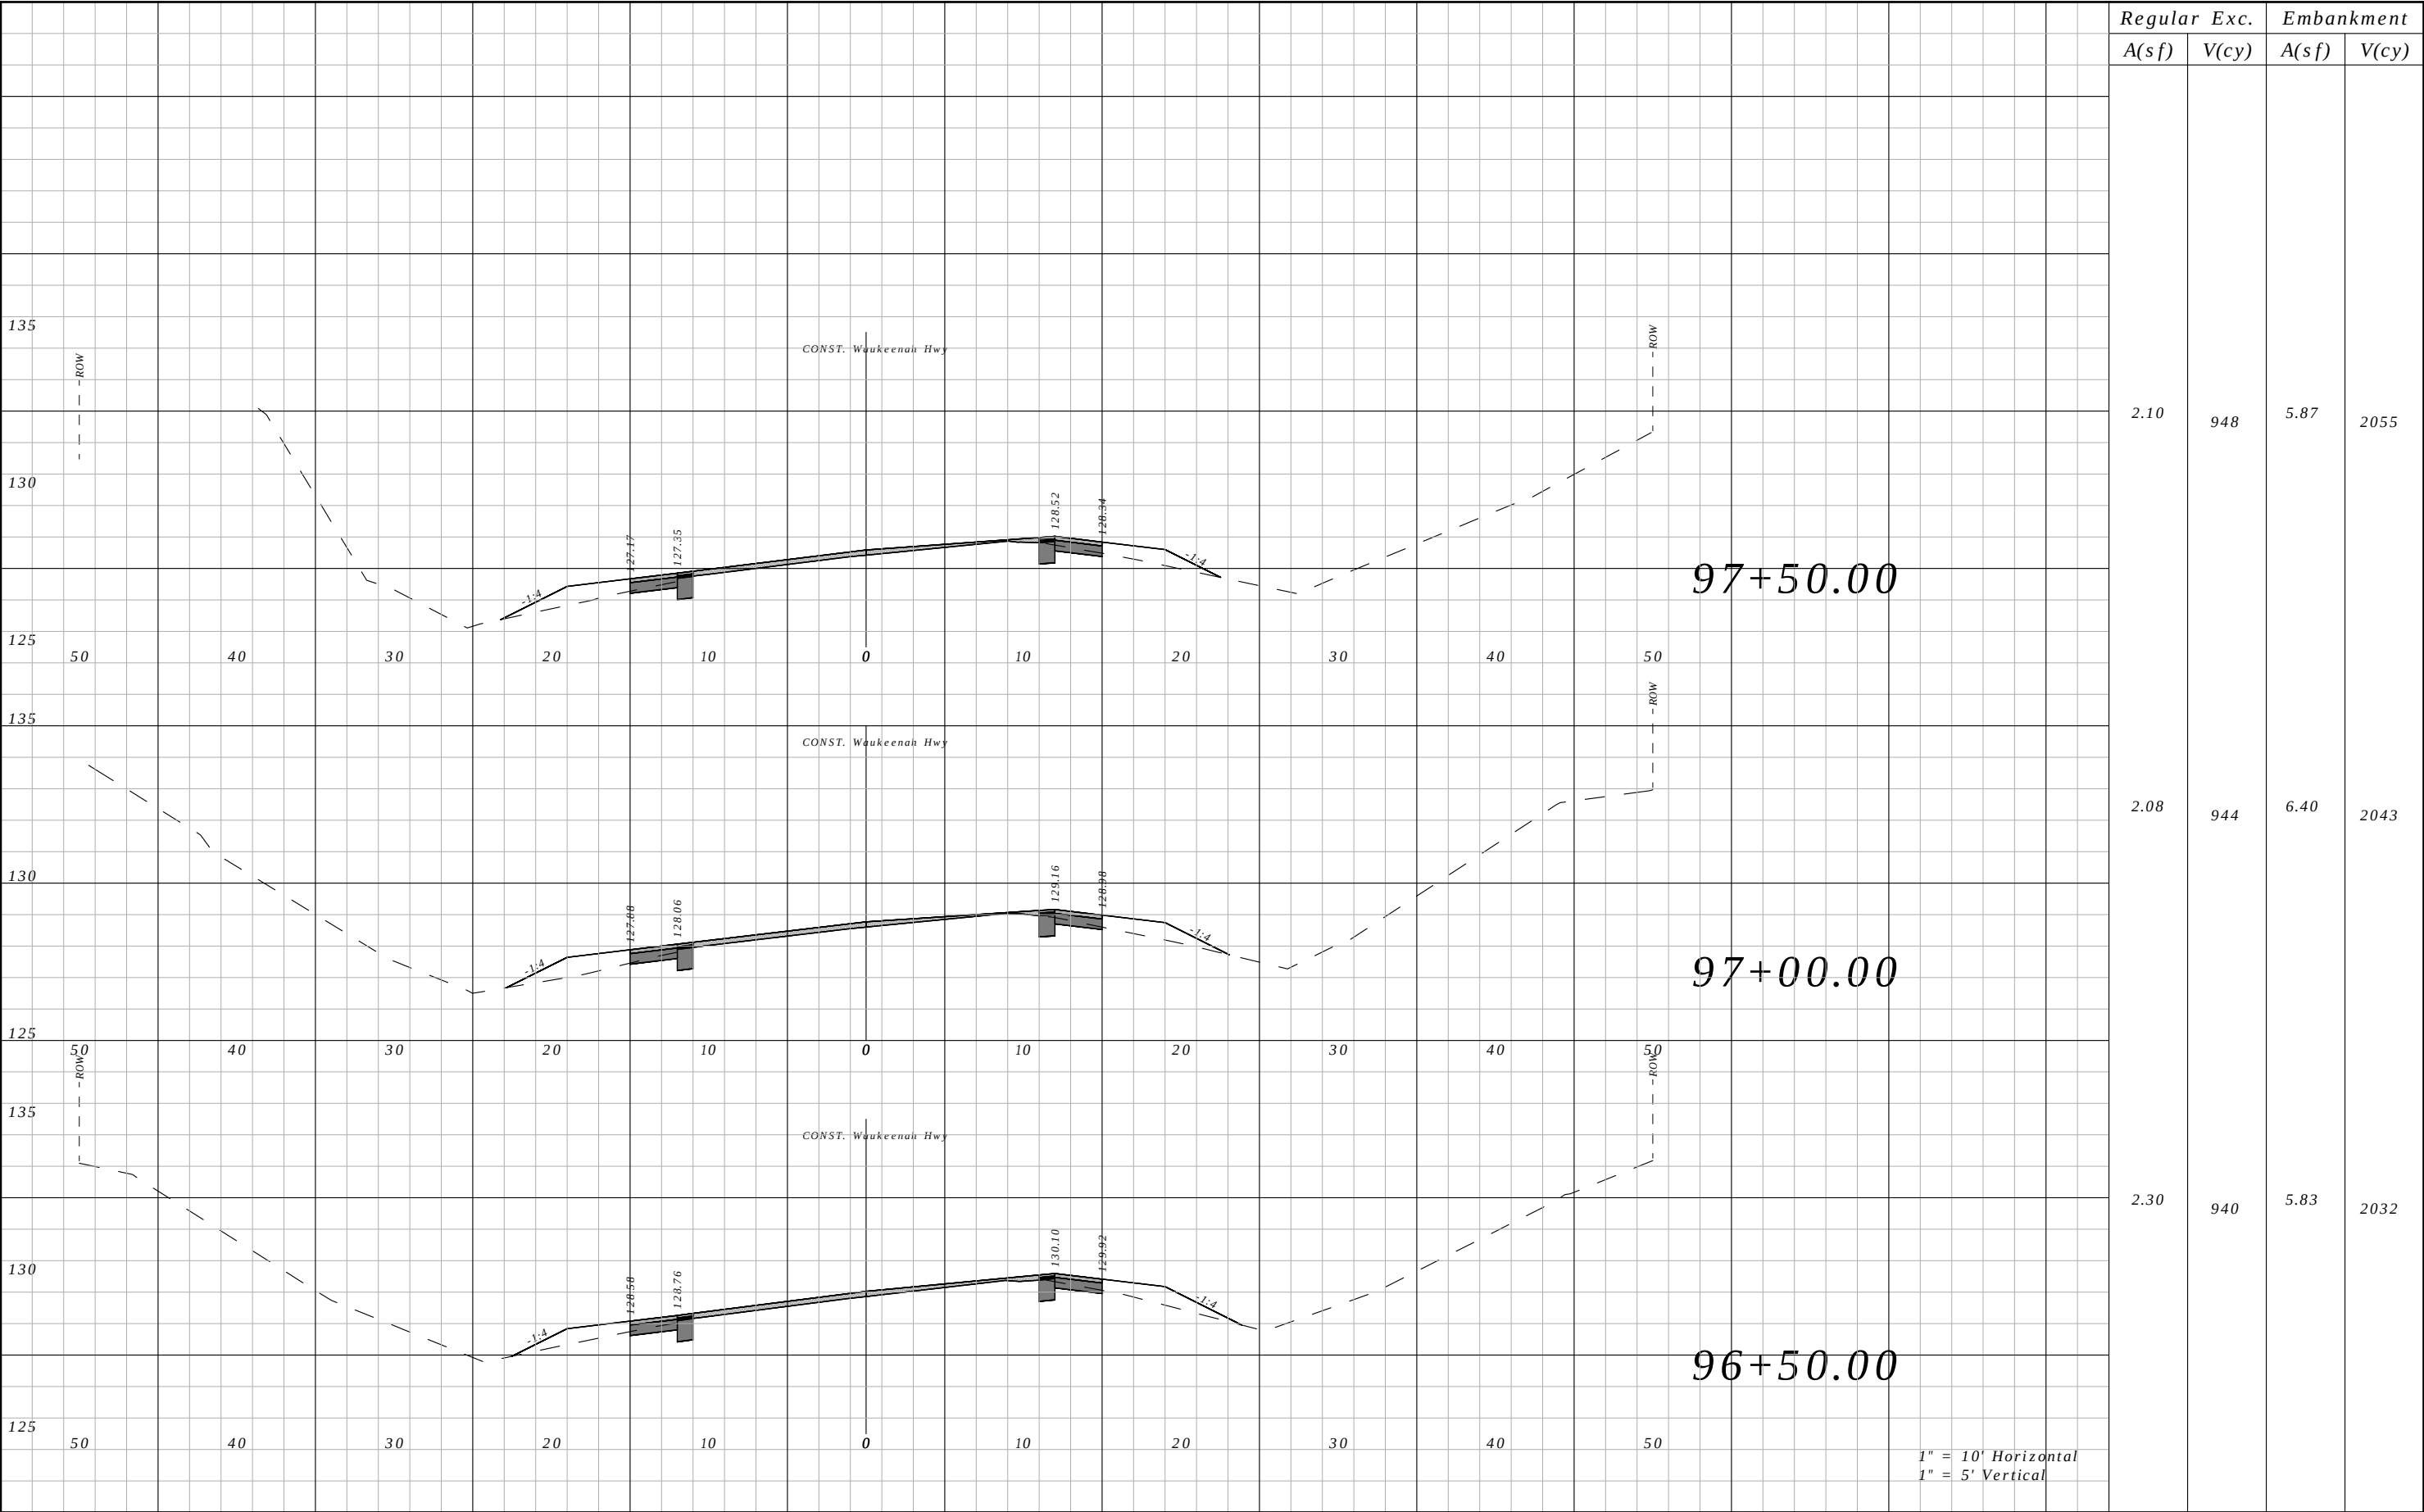


Regular	Exc.	Embankment	
		A(sf)	V(cy)
2.10	948	5.87	2055
2.08	944	6.40	2043
2.30	940	5.83	2032

REVISIONS				ROBERT C. CESKA, P.E. P.E. LICENSE NUMBER 82288 DEWBERRY 101 N MONROE STREET, SUITE 710 TALLAHASSEE, FLORIDA 32301 CERTIFICATE OF AUTHORIZATION 00008794	WAUKEENAH HIGHWAY			CROSS SECTIONS	SHEET NO.
DATE	DESCRIPTION		DATE		ROAD NO.	COUNTY	FINANCIAL PROJECT ID		
----	----				----	JEFFERSON	438366-1-54-01		86

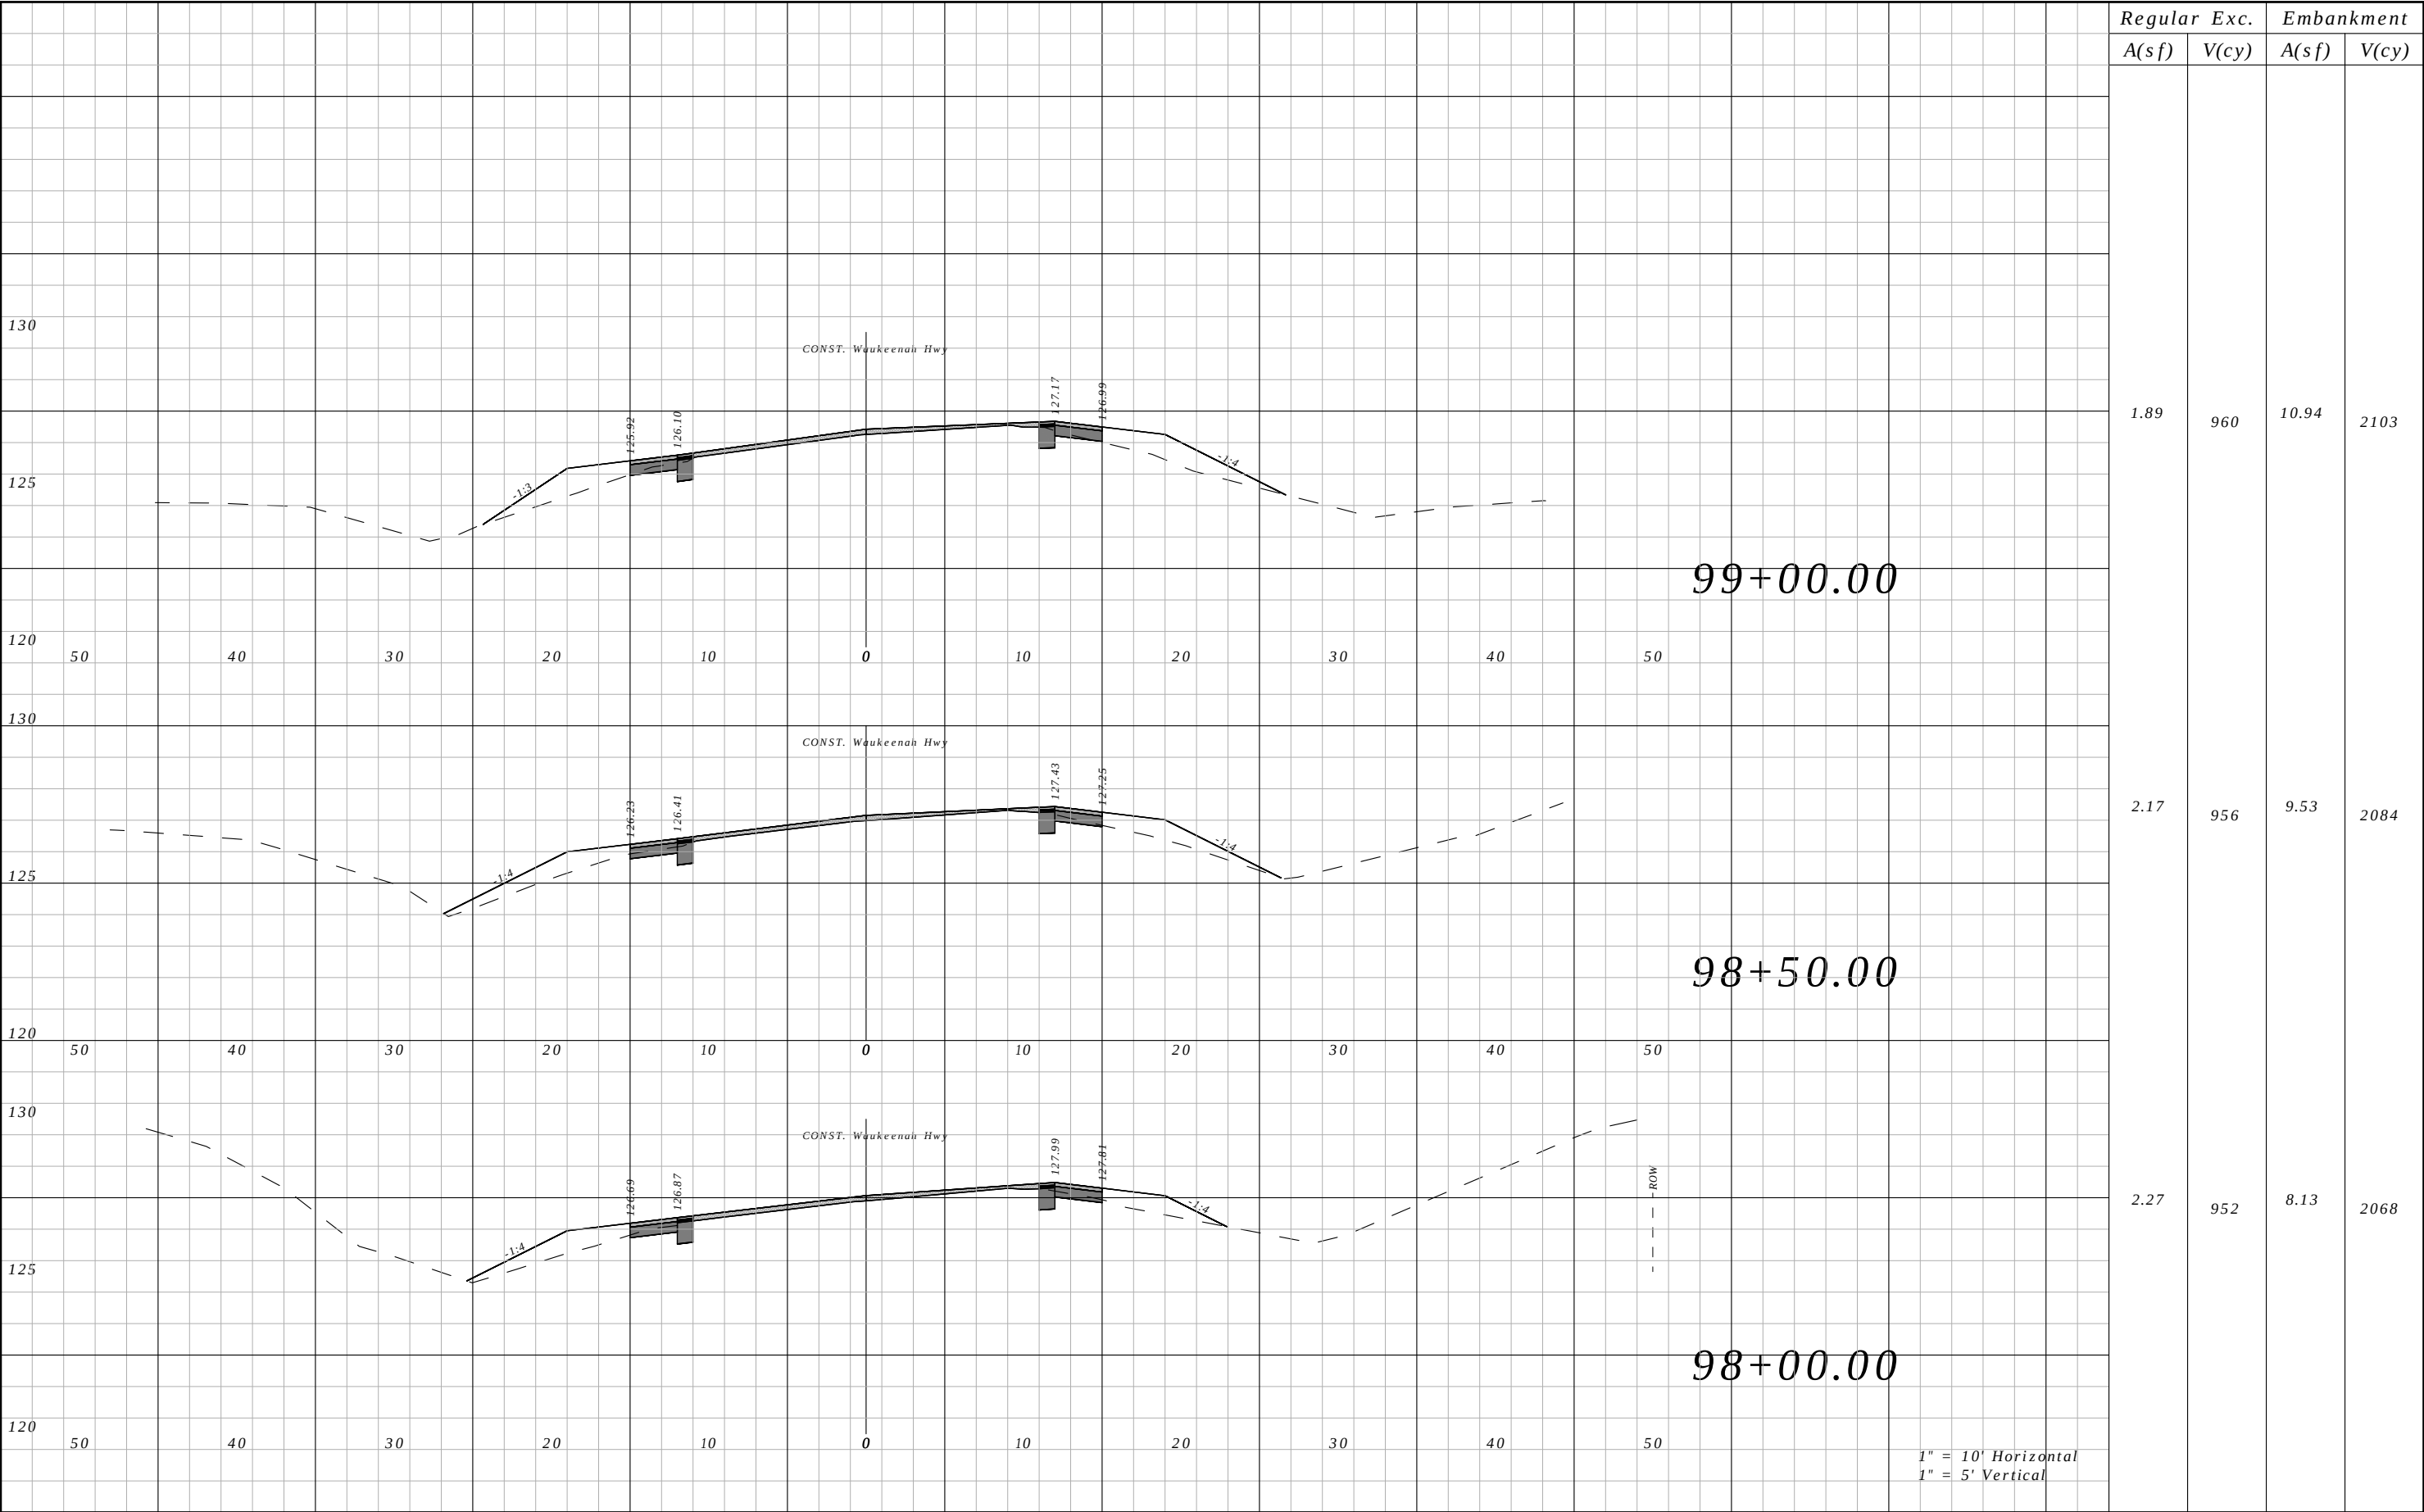


Regular A(sf)	Exc. V(cy)	Embankment	
		A(sf)	V(cy)
1.89	960	10.94	2103
2.17	956	9.53	2084
2.27	952	8.13	2068

REVISIONS				ROBERT C. CESKA, P.E. P.E. LICENSE NUMBER 82288 DEWBERRY 101 N MONROE STREET, SUITE 710 TALLAHASSEE, FLORIDA 32301 CERTIFICATE OF AUTHORIZATION 00008794	WAUKEENAH HIGHWAY			CROSS SECTIONS	SHEET NO.
DATE	DESCRIPTION	DATE	DESCRIPTION		ROAD NO.	COUNTY	FINANCIAL PROJECT ID		
----	----				----	JEFFERSON	438366-1-54-01		87

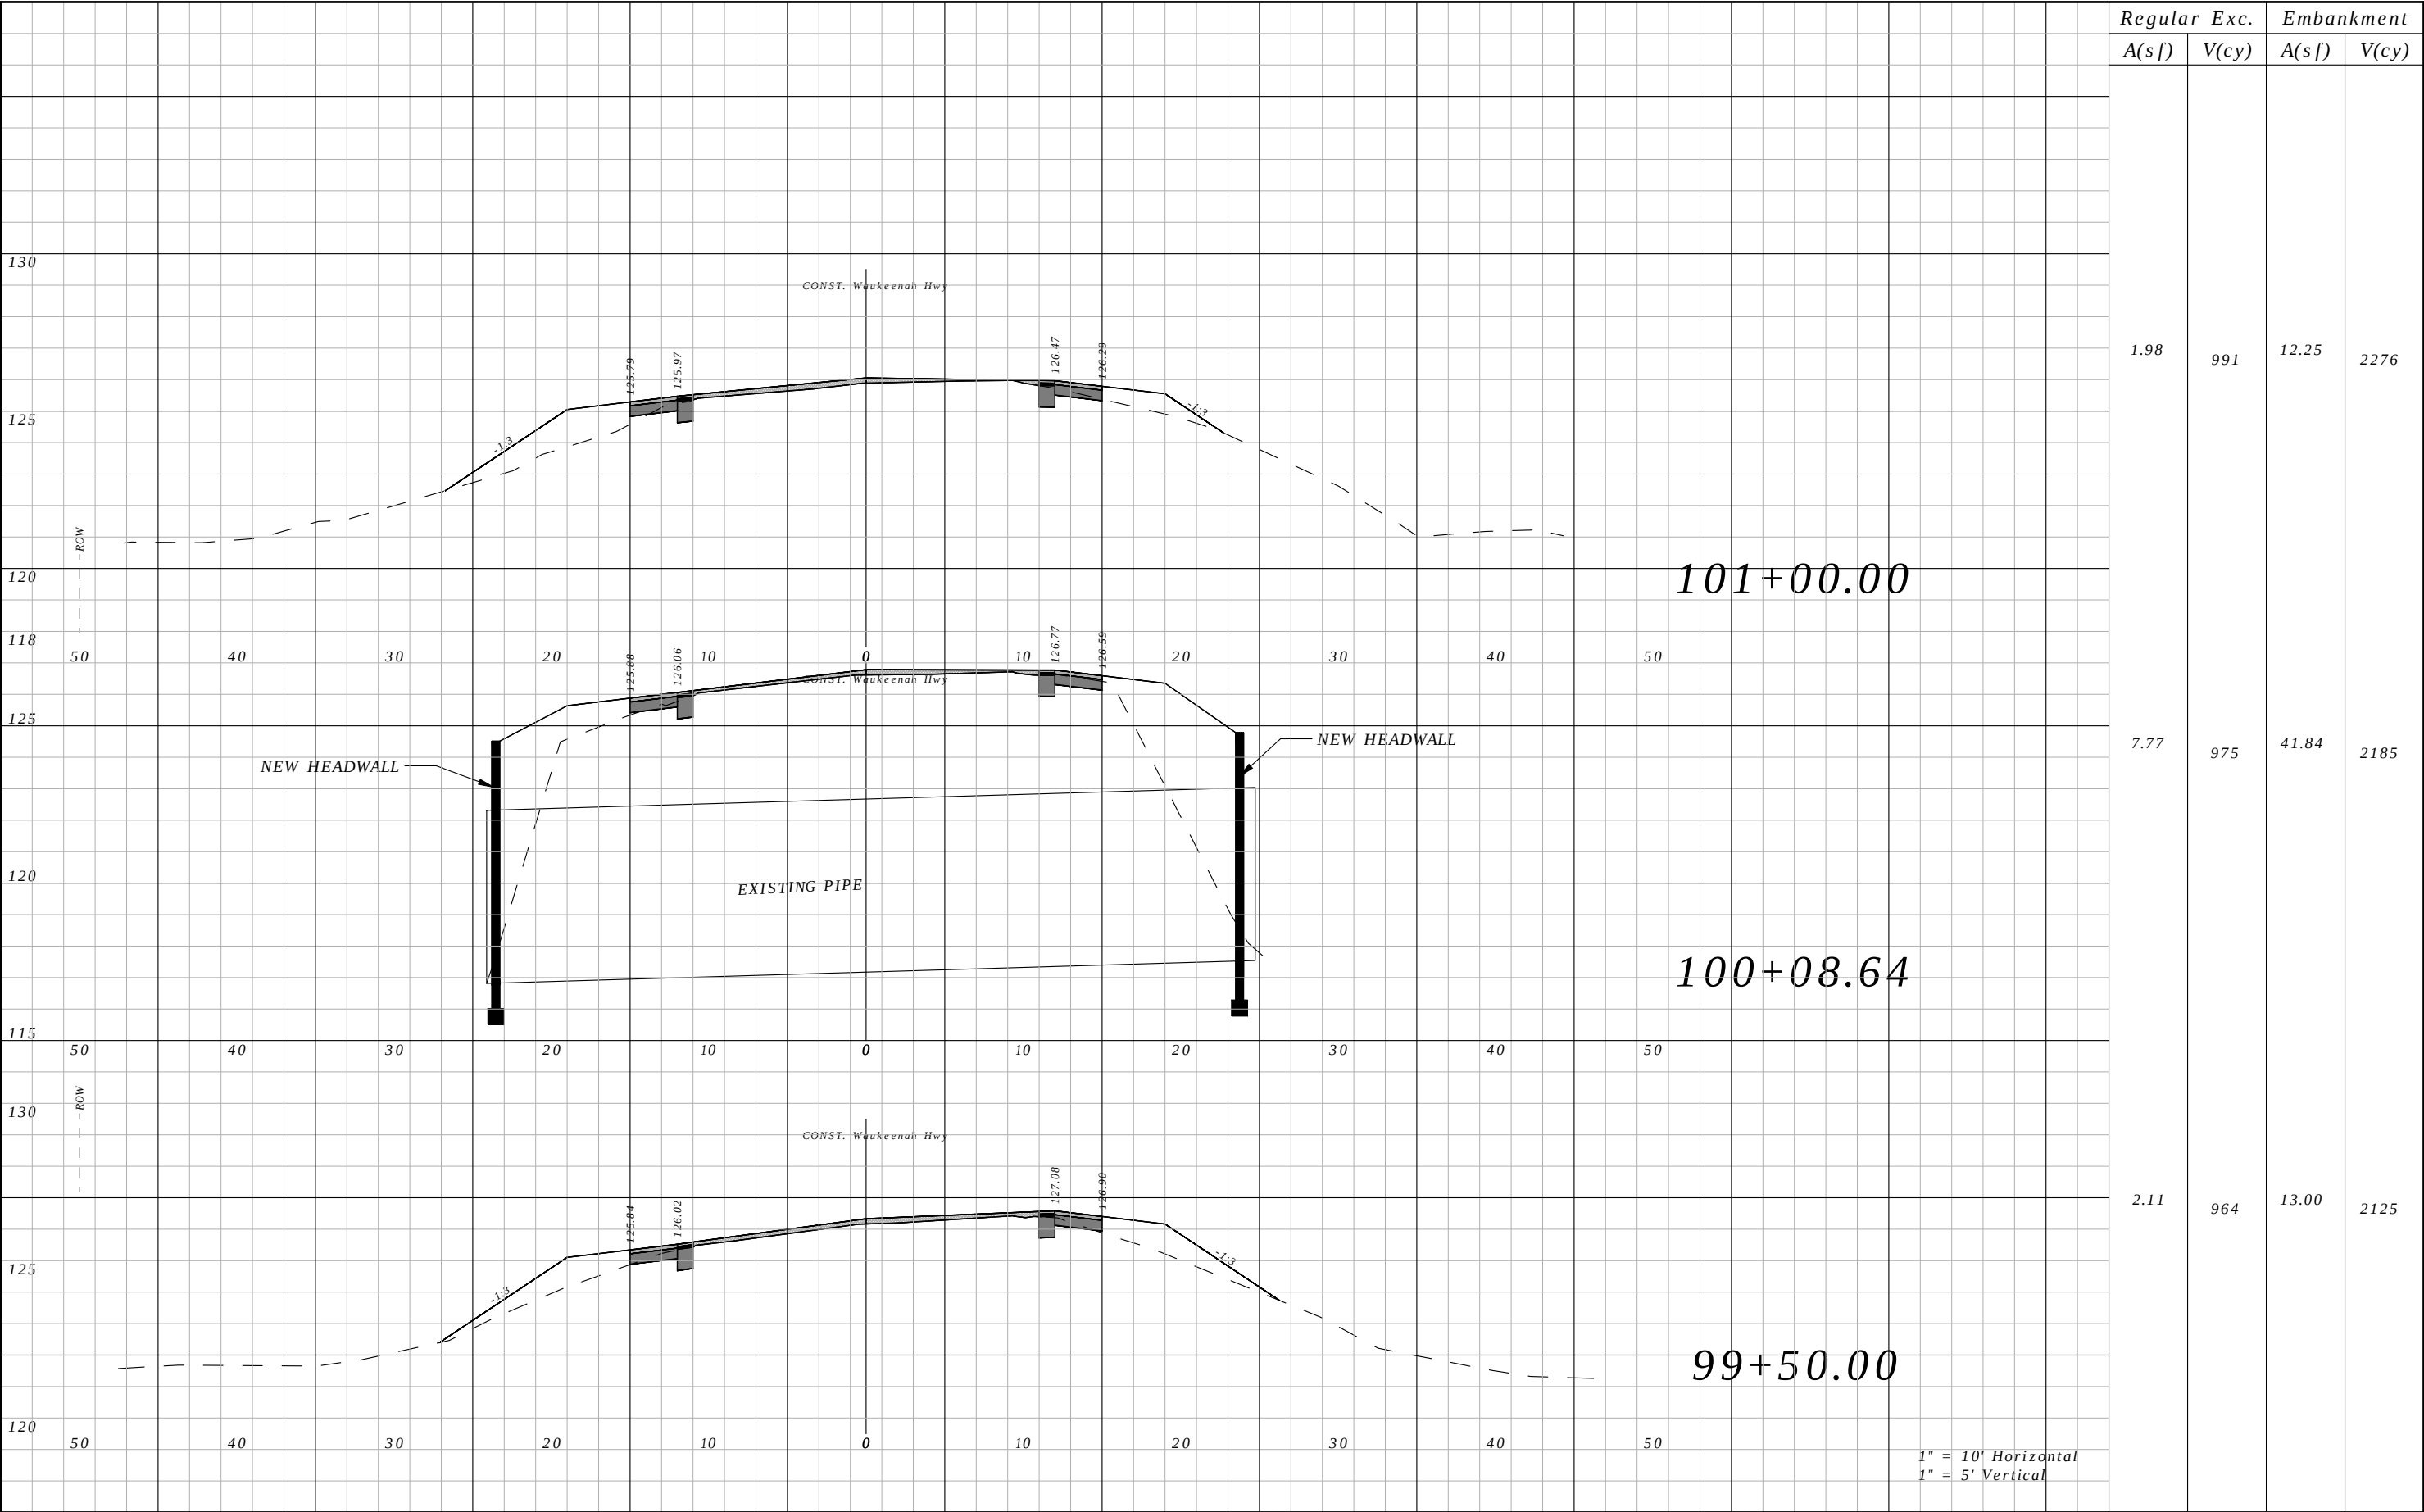


REVISIONS				ROBERT C. CESKA, P.E. P.E. LICENSE NUMBER 82288 DEWBERRY 101 N MONROE STREET, SUITE 710 TALLAHASSEE, FLORIDA 32301 CERTIFICATE OF AUTHORIZATION 00008794	WAUKEENAH HIGHWAY			CROSS SECTIONS	SHEET NO.
DATE	DESCRIPTION	DATE	DESCRIPTION		ROAD NO.	COUNTY	FINANCIAL PROJECT ID		88
----	----				----	JEFFERSON	438366-1-54-01		

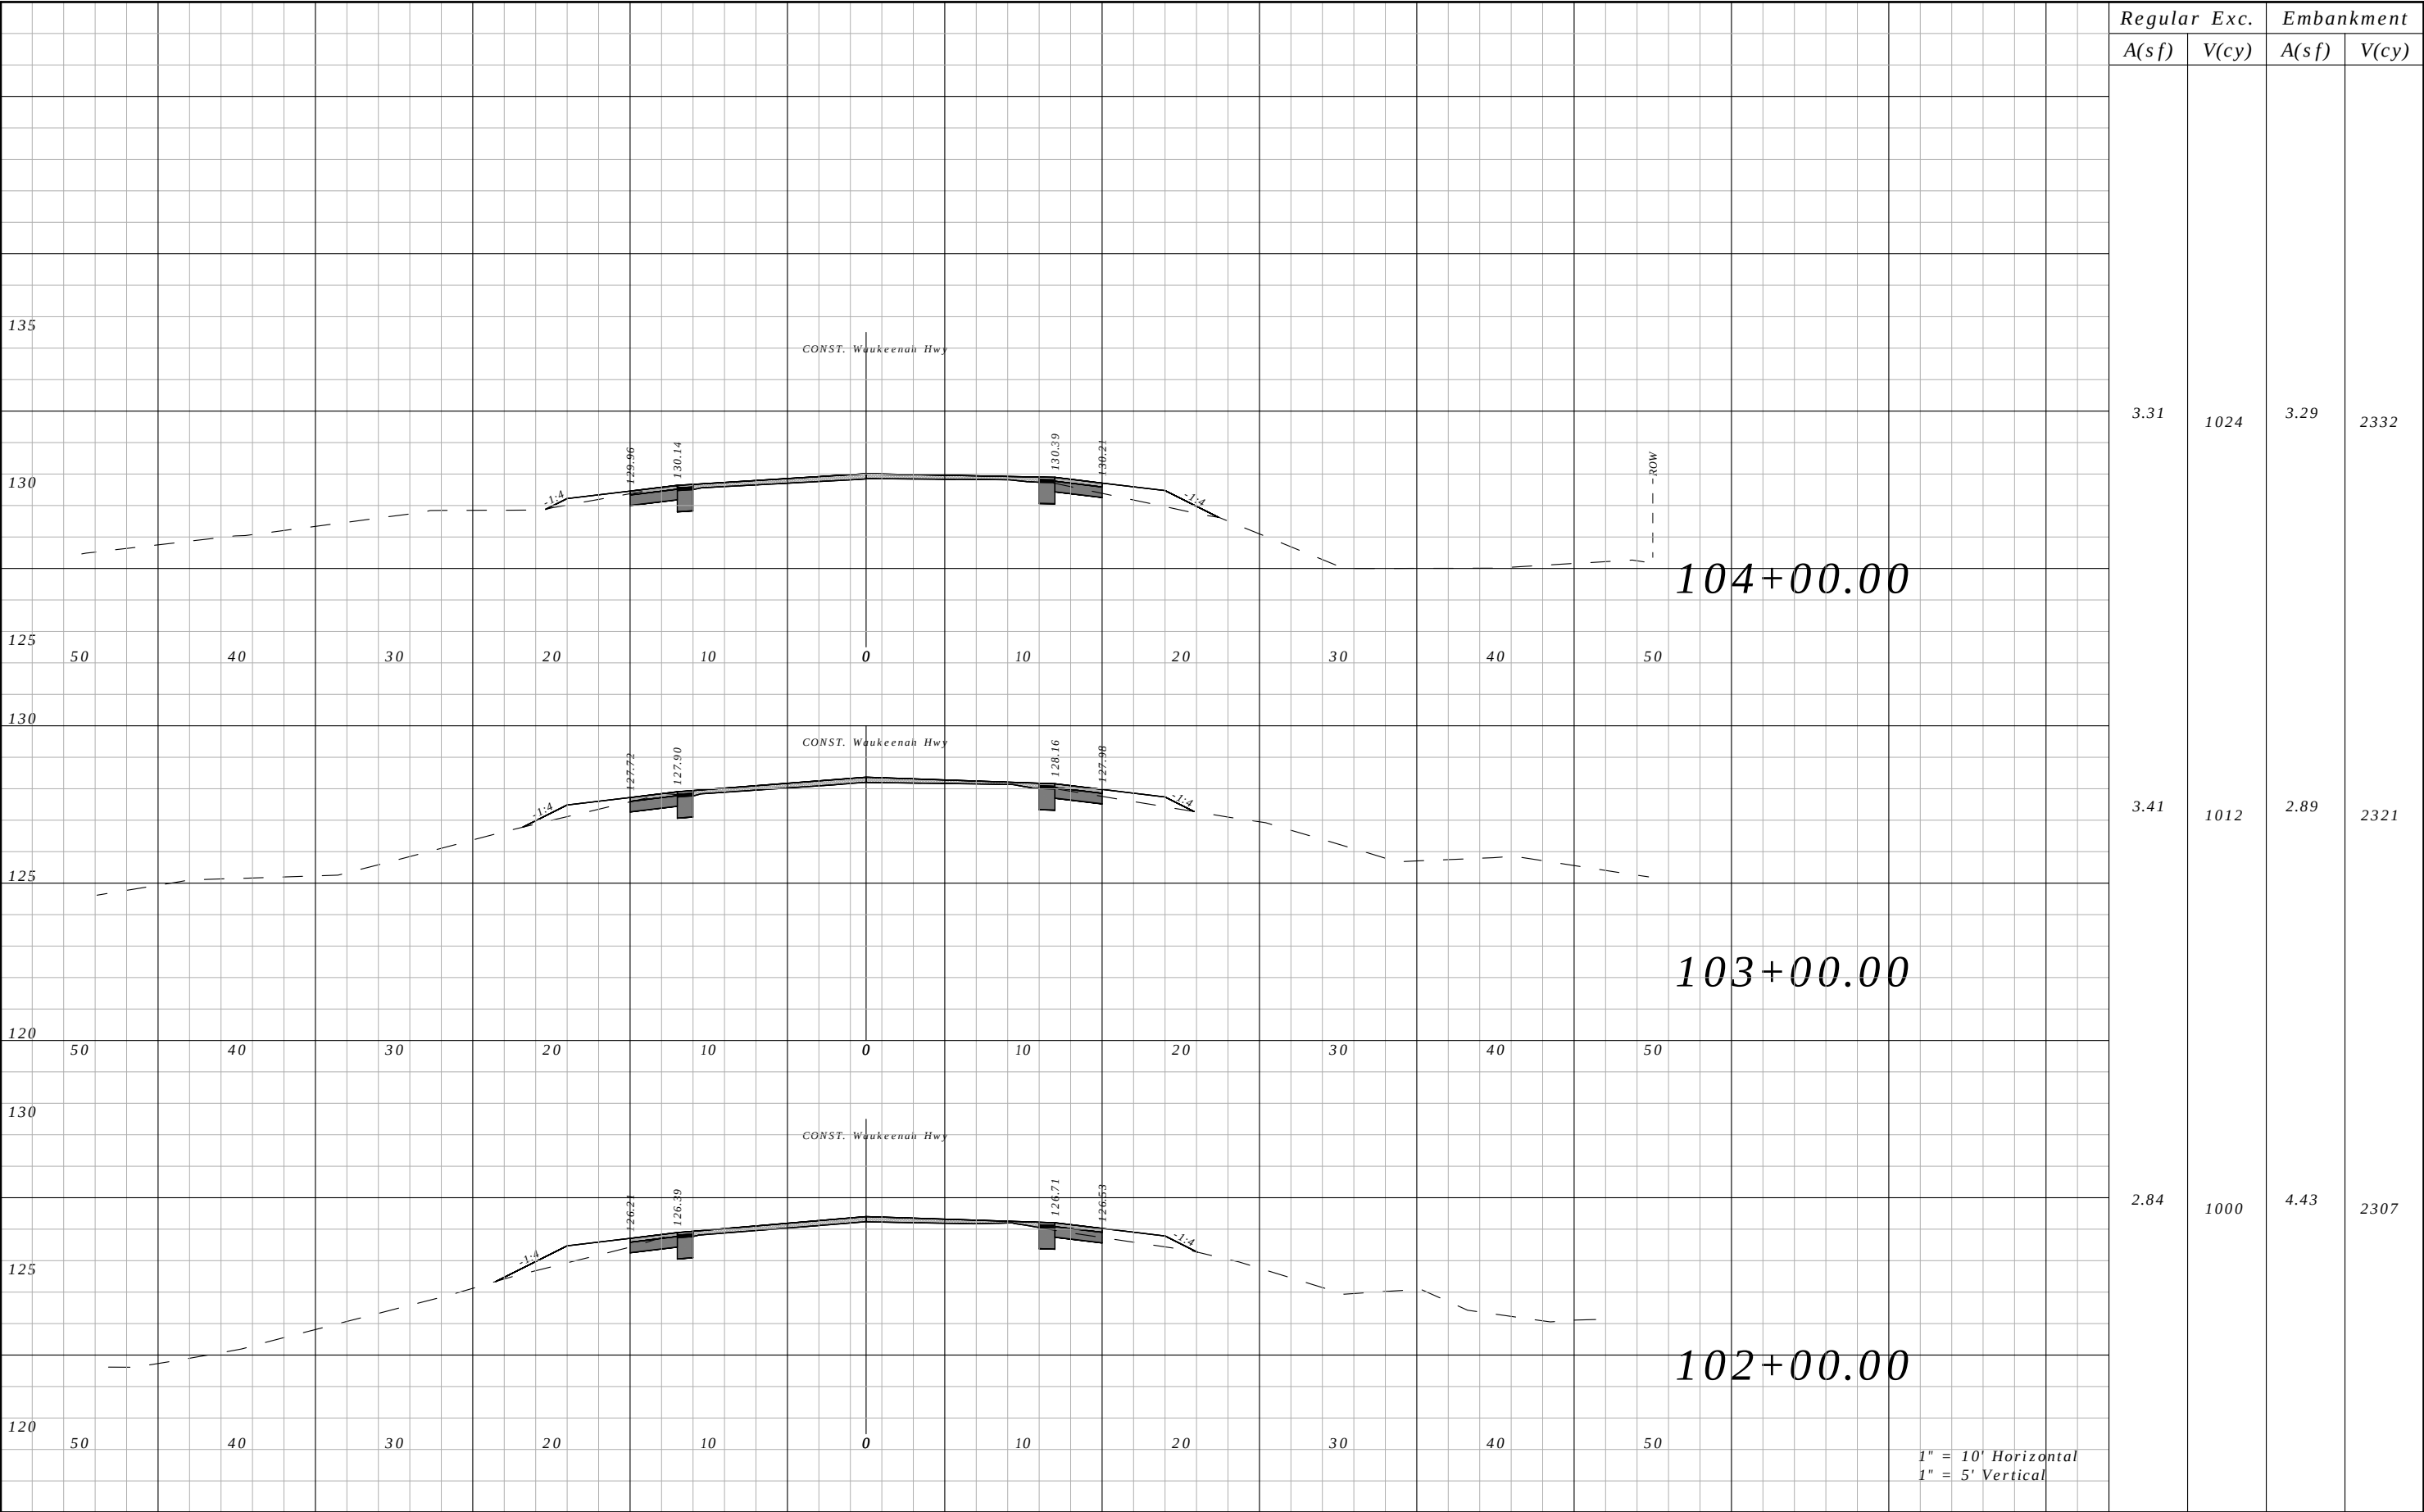


Regular A(sf)	Exc. V(cy)	Embankment	
		A(sf)	V(cy)
3.31	1024	3.29	2332
3.41	1012	2.89	2321
2.84	1000	4.43	2307

REVISIONS				ROBERT C. CESKA, P.E. P.E. LICENSE NUMBER 82288 DEWBERRY 101 N MONROE STREET, SUITE 710 TALLAHASSEE, FLORIDA 32301 CERTIFICATE OF AUTHORIZATION 00008794	WAUKEENAH HIGHWAY			CROSS SECTIONS	SHEET NO.
DATE	DESCRIPTION		DATE		ROAD NO.	COUNTY	FINANCIAL PROJECT ID		
----	----				----	JEFFERSON	438366-1-54-01		89

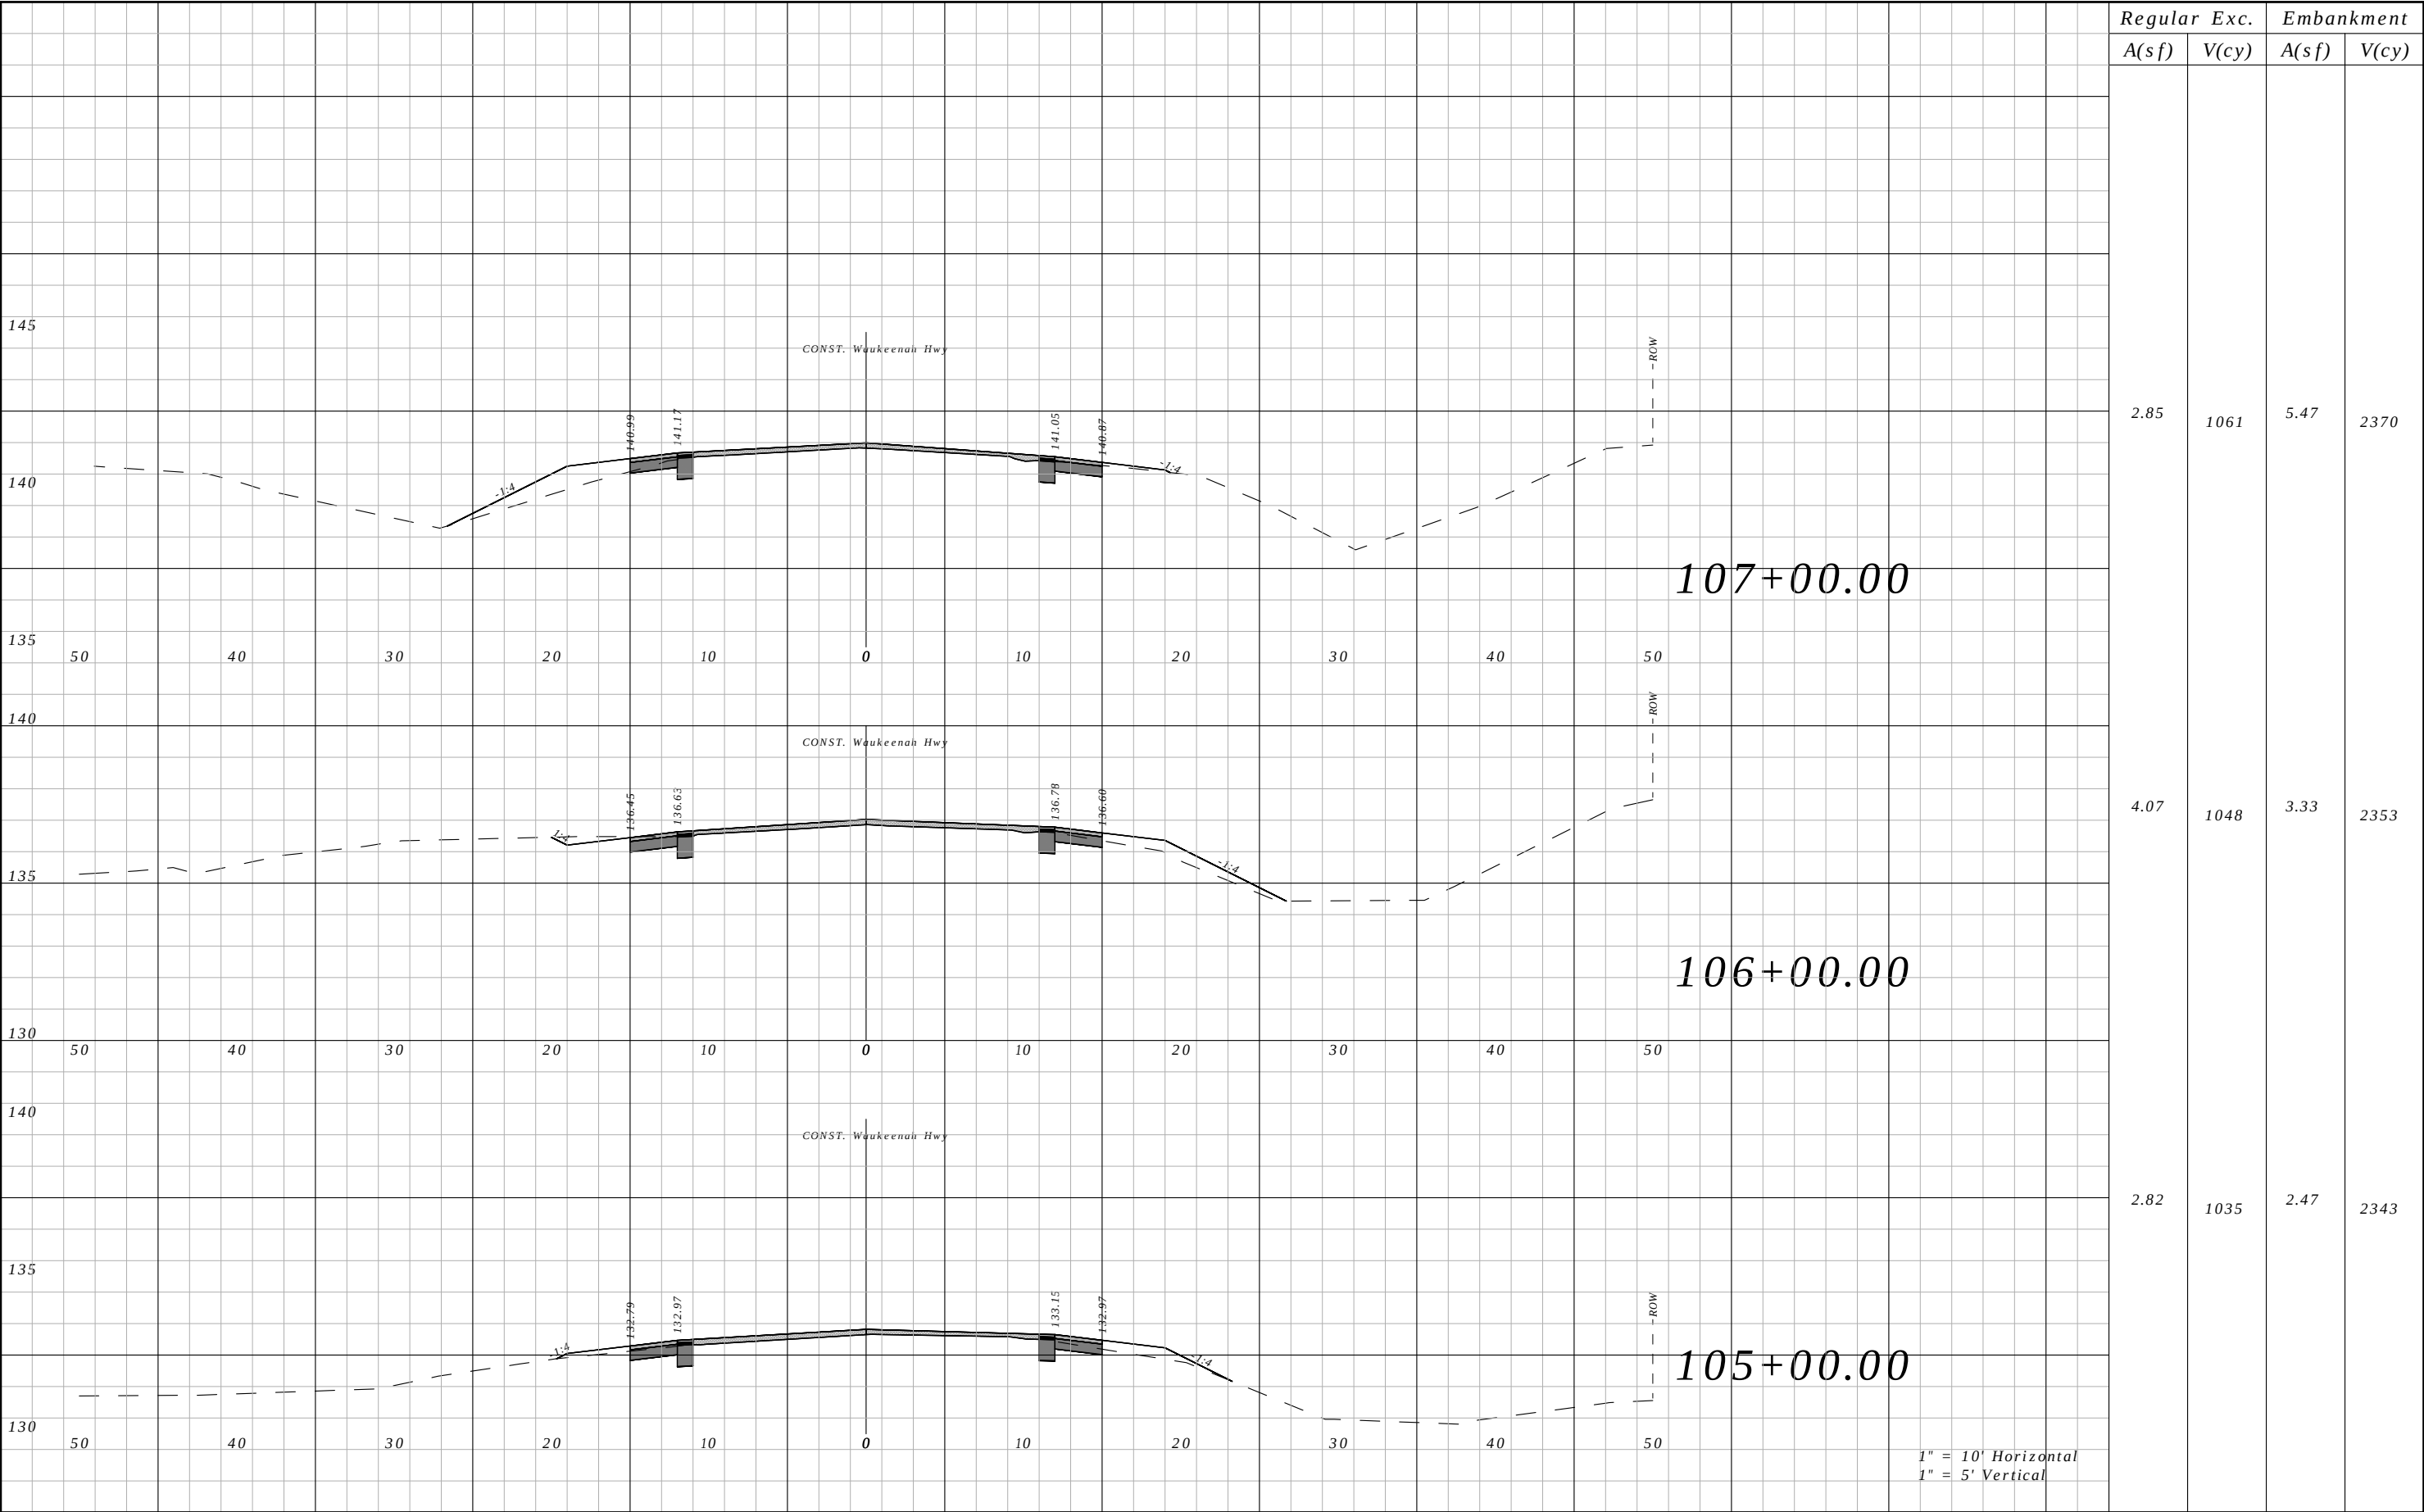


Regular A(sf)	Exc. V(cy)	Embankment	
		A(sf)	V(cy)
2.85	1061	5.47	2370
4.07	1048	3.33	2353
2.82	1035	2.47	2343

REVISIONS				ROBERT C. CESKA, P.E. P.E. LICENSE NUMBER 82288 DEWBERRY 101 N MONROE STREET, SUITE 710 TALLAHASSEE, FLORIDA 32301 CERTIFICATE OF AUTHORIZATION 00008794	WAUKEENAH HIGHWAY			CROSS SECTIONS	SHEET NO.
DATE	DESCRIPTION		DATE		ROAD NO.	COUNTY	FINANCIAL PROJECT ID		
----	----				----	JEFFERSON	438366-1-54-01		90

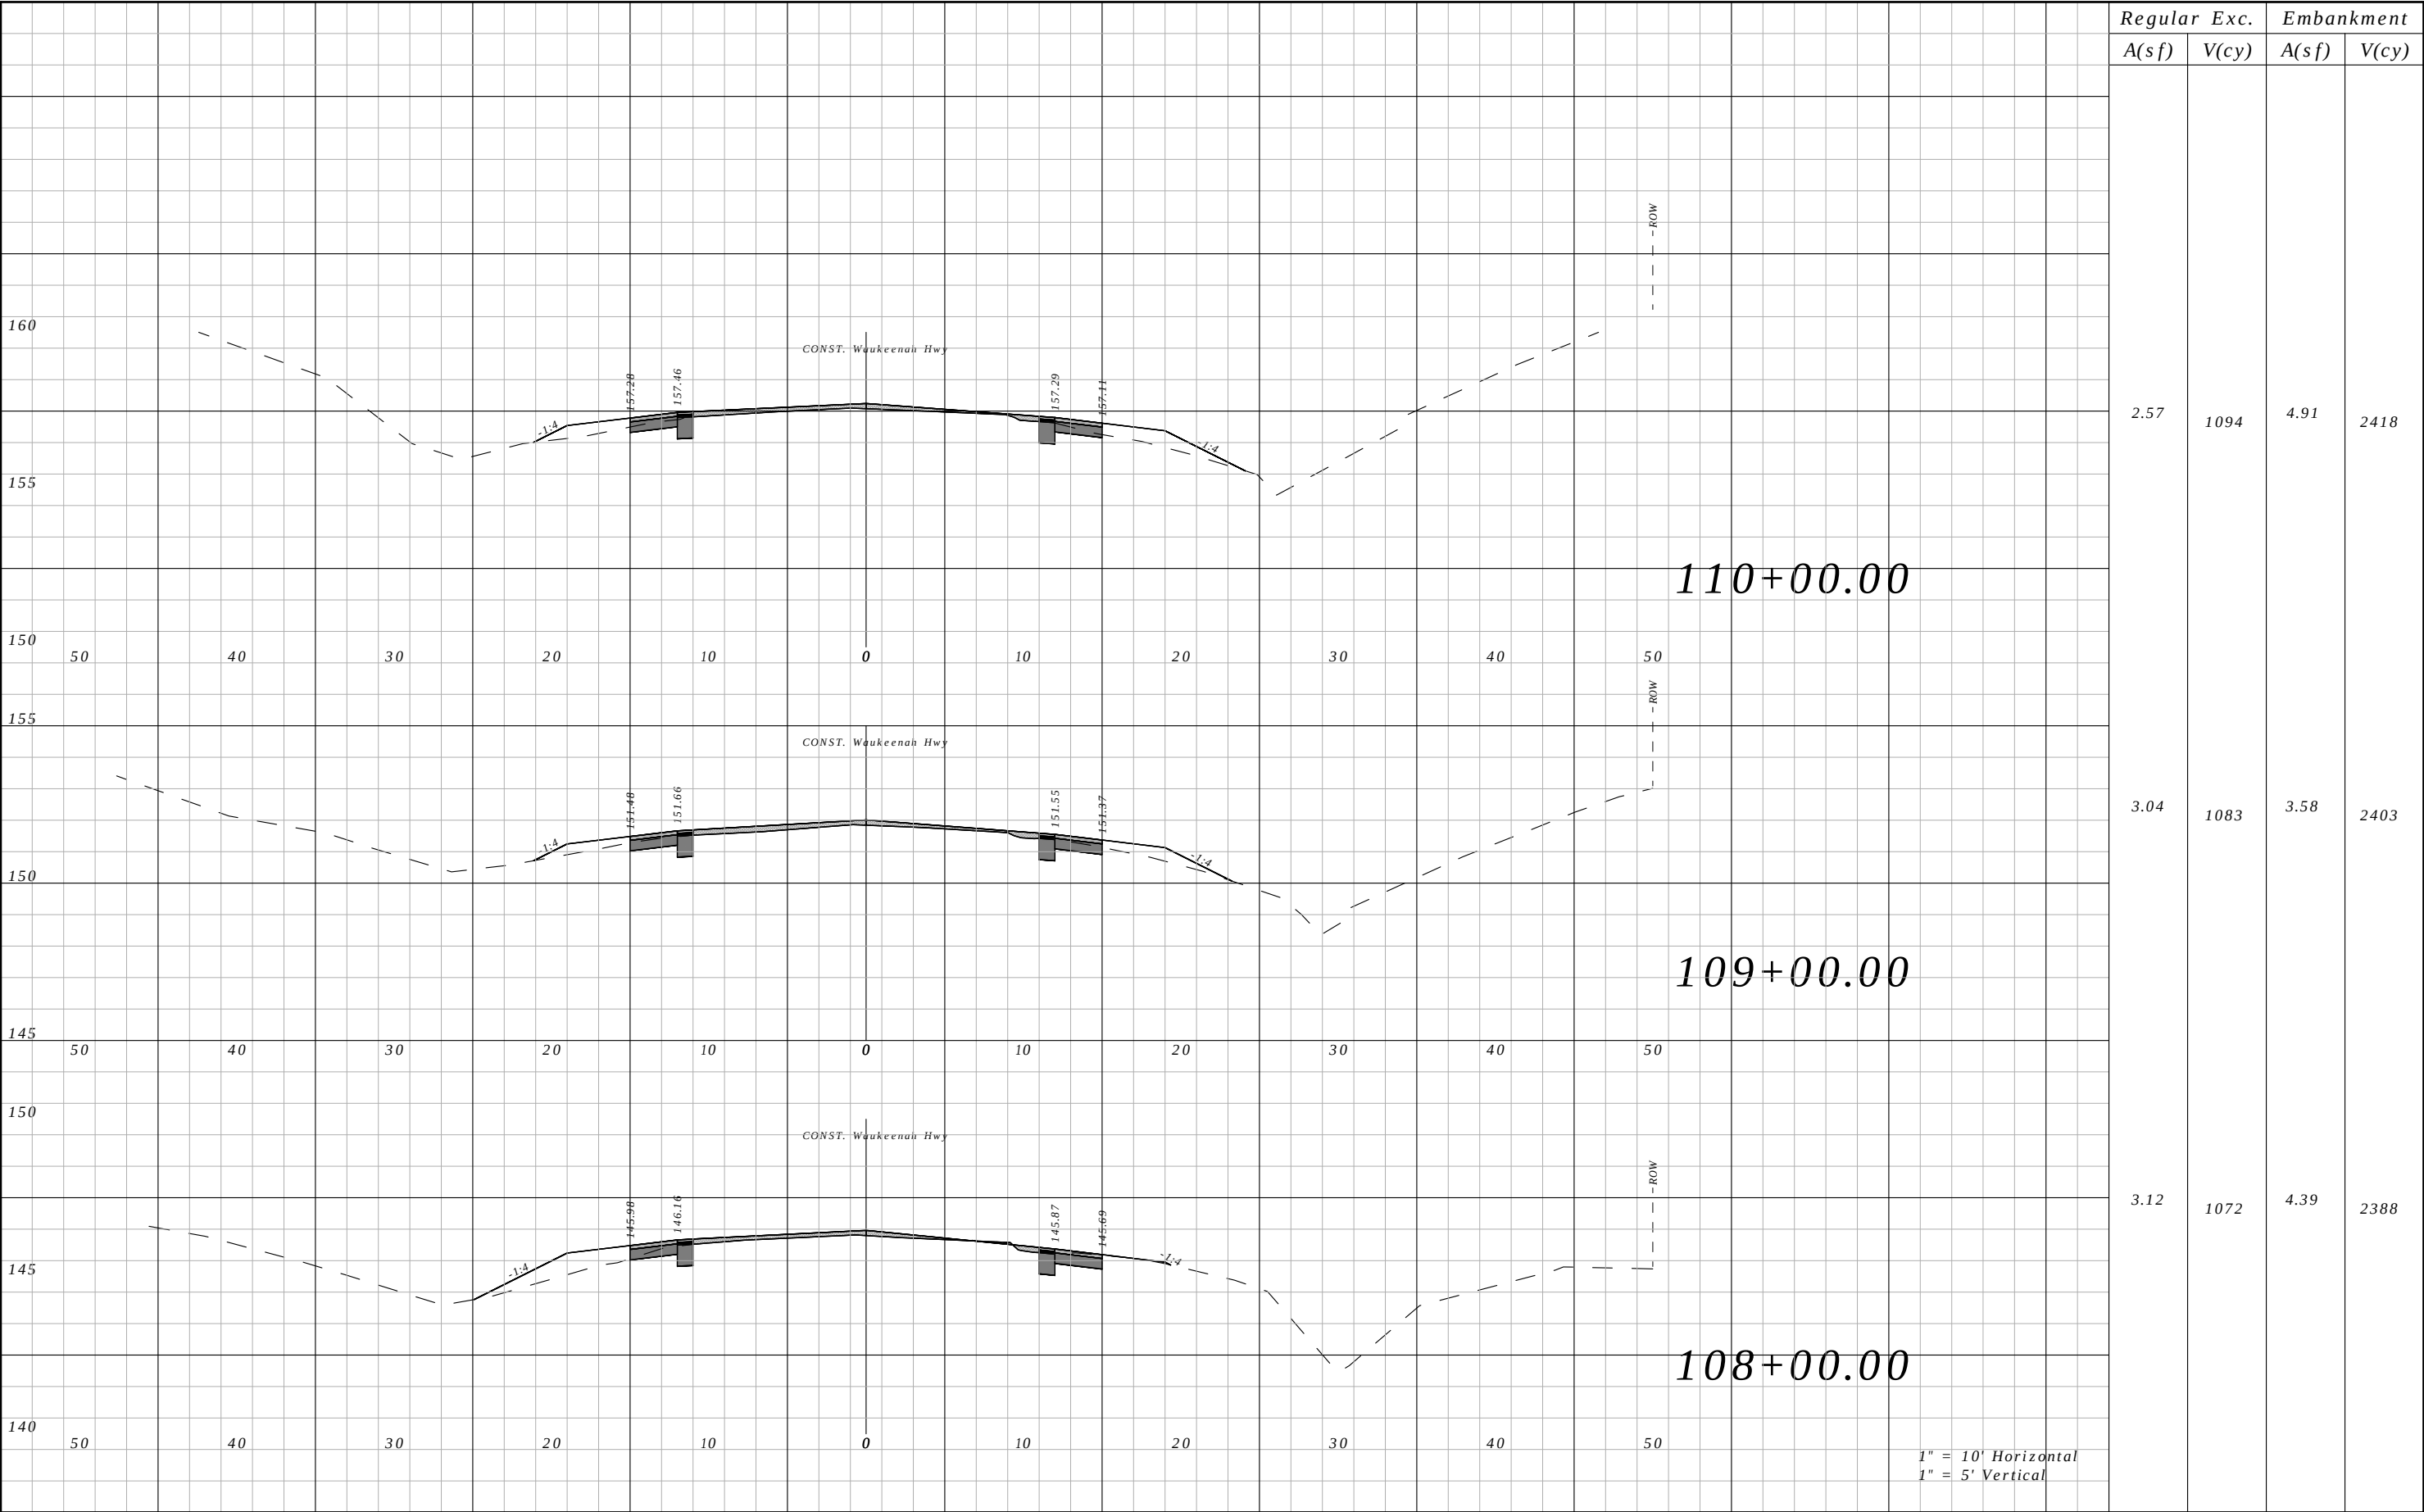


Regular	Exc.	Embankment	
		A(sf)	V(cy)
2.57	1094	4.91	2418
3.04	1083	3.58	2403
3.12	1072	4.39	2388

REVISIONS				ROBERT C. CESKA, P.E. P.E. LICENSE NUMBER 82288 DEWBERRY 101 N MONROE STREET, SUITE 710 TALLAHASSEE, FLORIDA 32301 CERTIFICATE OF AUTHORIZATION 00008794	WAUKEENAH HIGHWAY			CROSS SECTIONS	SHEET NO.
DATE	DESCRIPTION	DATE	DESCRIPTION		ROAD NO.	COUNTY	FINANCIAL PROJECT ID		
----	----				----	JEFFERSON	438366-1-54-01		91

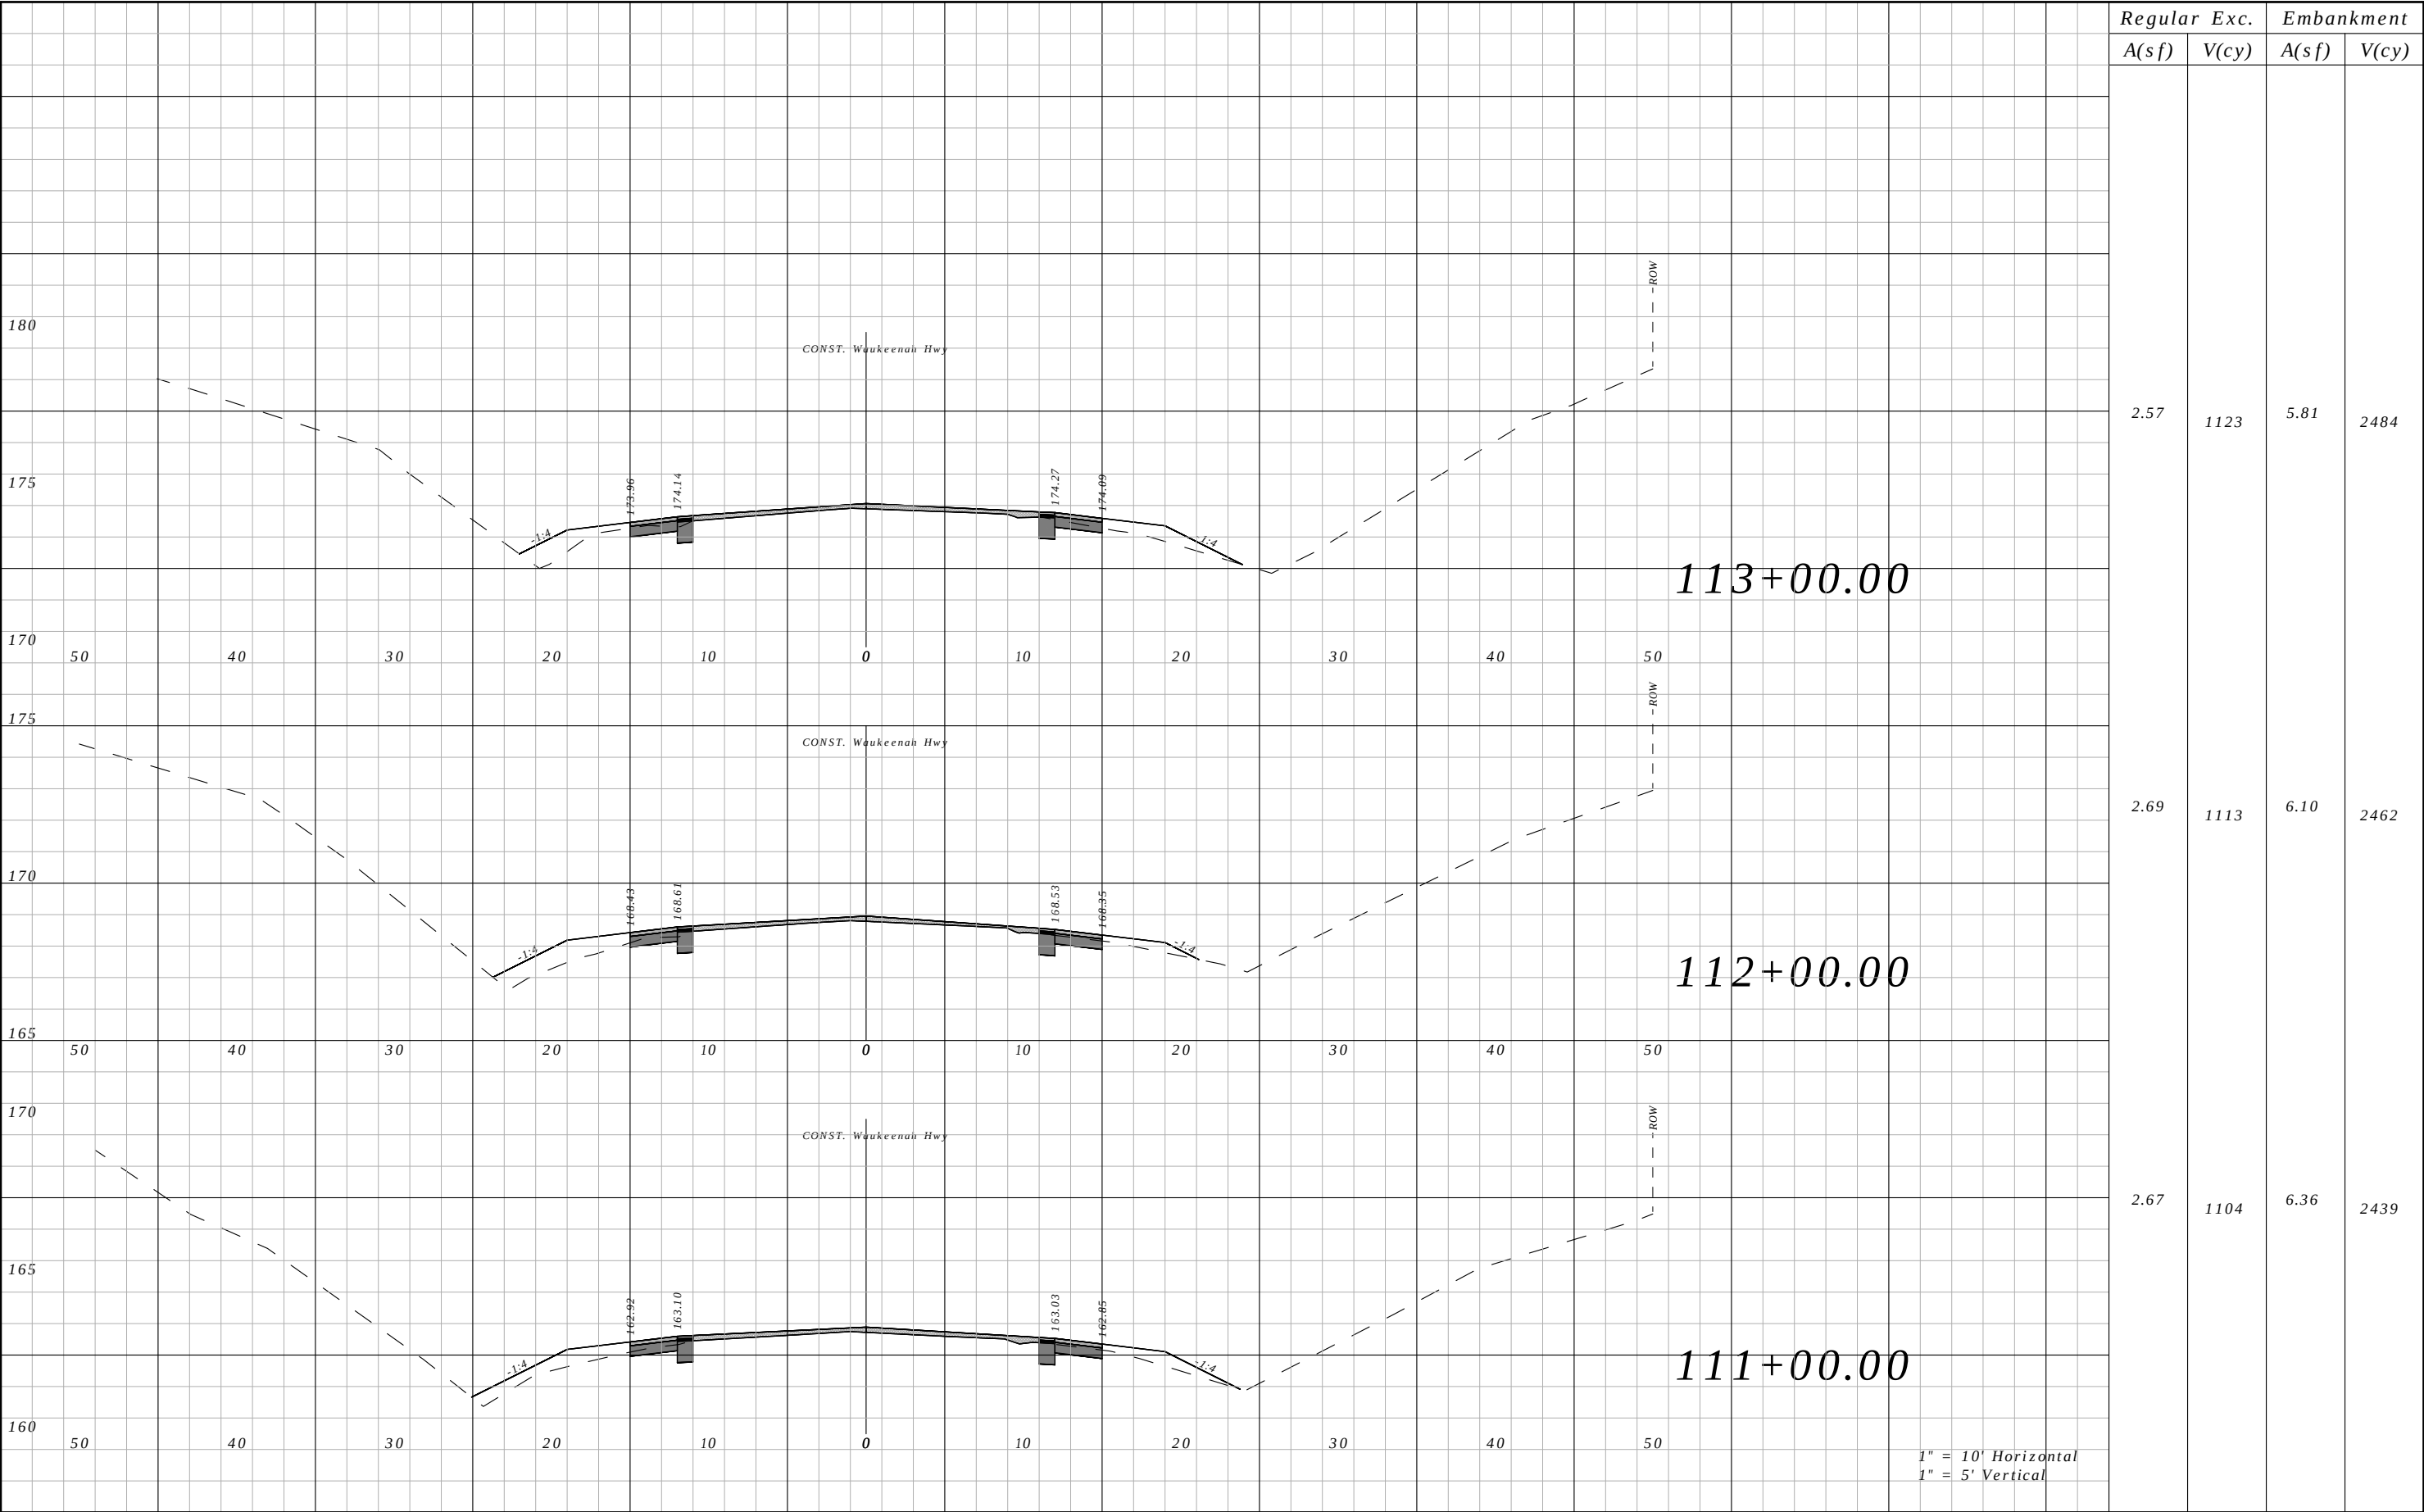


Regular	Exc.	Embankment	
		A(sf)	V(cy)
2.57	1123	5.81	2484
2.69	1113	6.10	2462
2.67	1104	6.36	2439

REVISIONS				ROBERT C. CESKA, P.E. P.E. LICENSE NUMBER 82288 DEWBERRY 101 N MONROE STREET, SUITE 710 TALLAHASSEE, FLORIDA 32301 CERTIFICATE OF AUTHORIZATION 00008794	WAUKEENAH HIGHWAY			CROSS SECTIONS	SHEET NO.
DATE	DESCRIPTION		DATE		ROAD NO.	COUNTY	FINANCIAL PROJECT ID		
----	----				----	JEFFERSON	438366-1-54-01		92

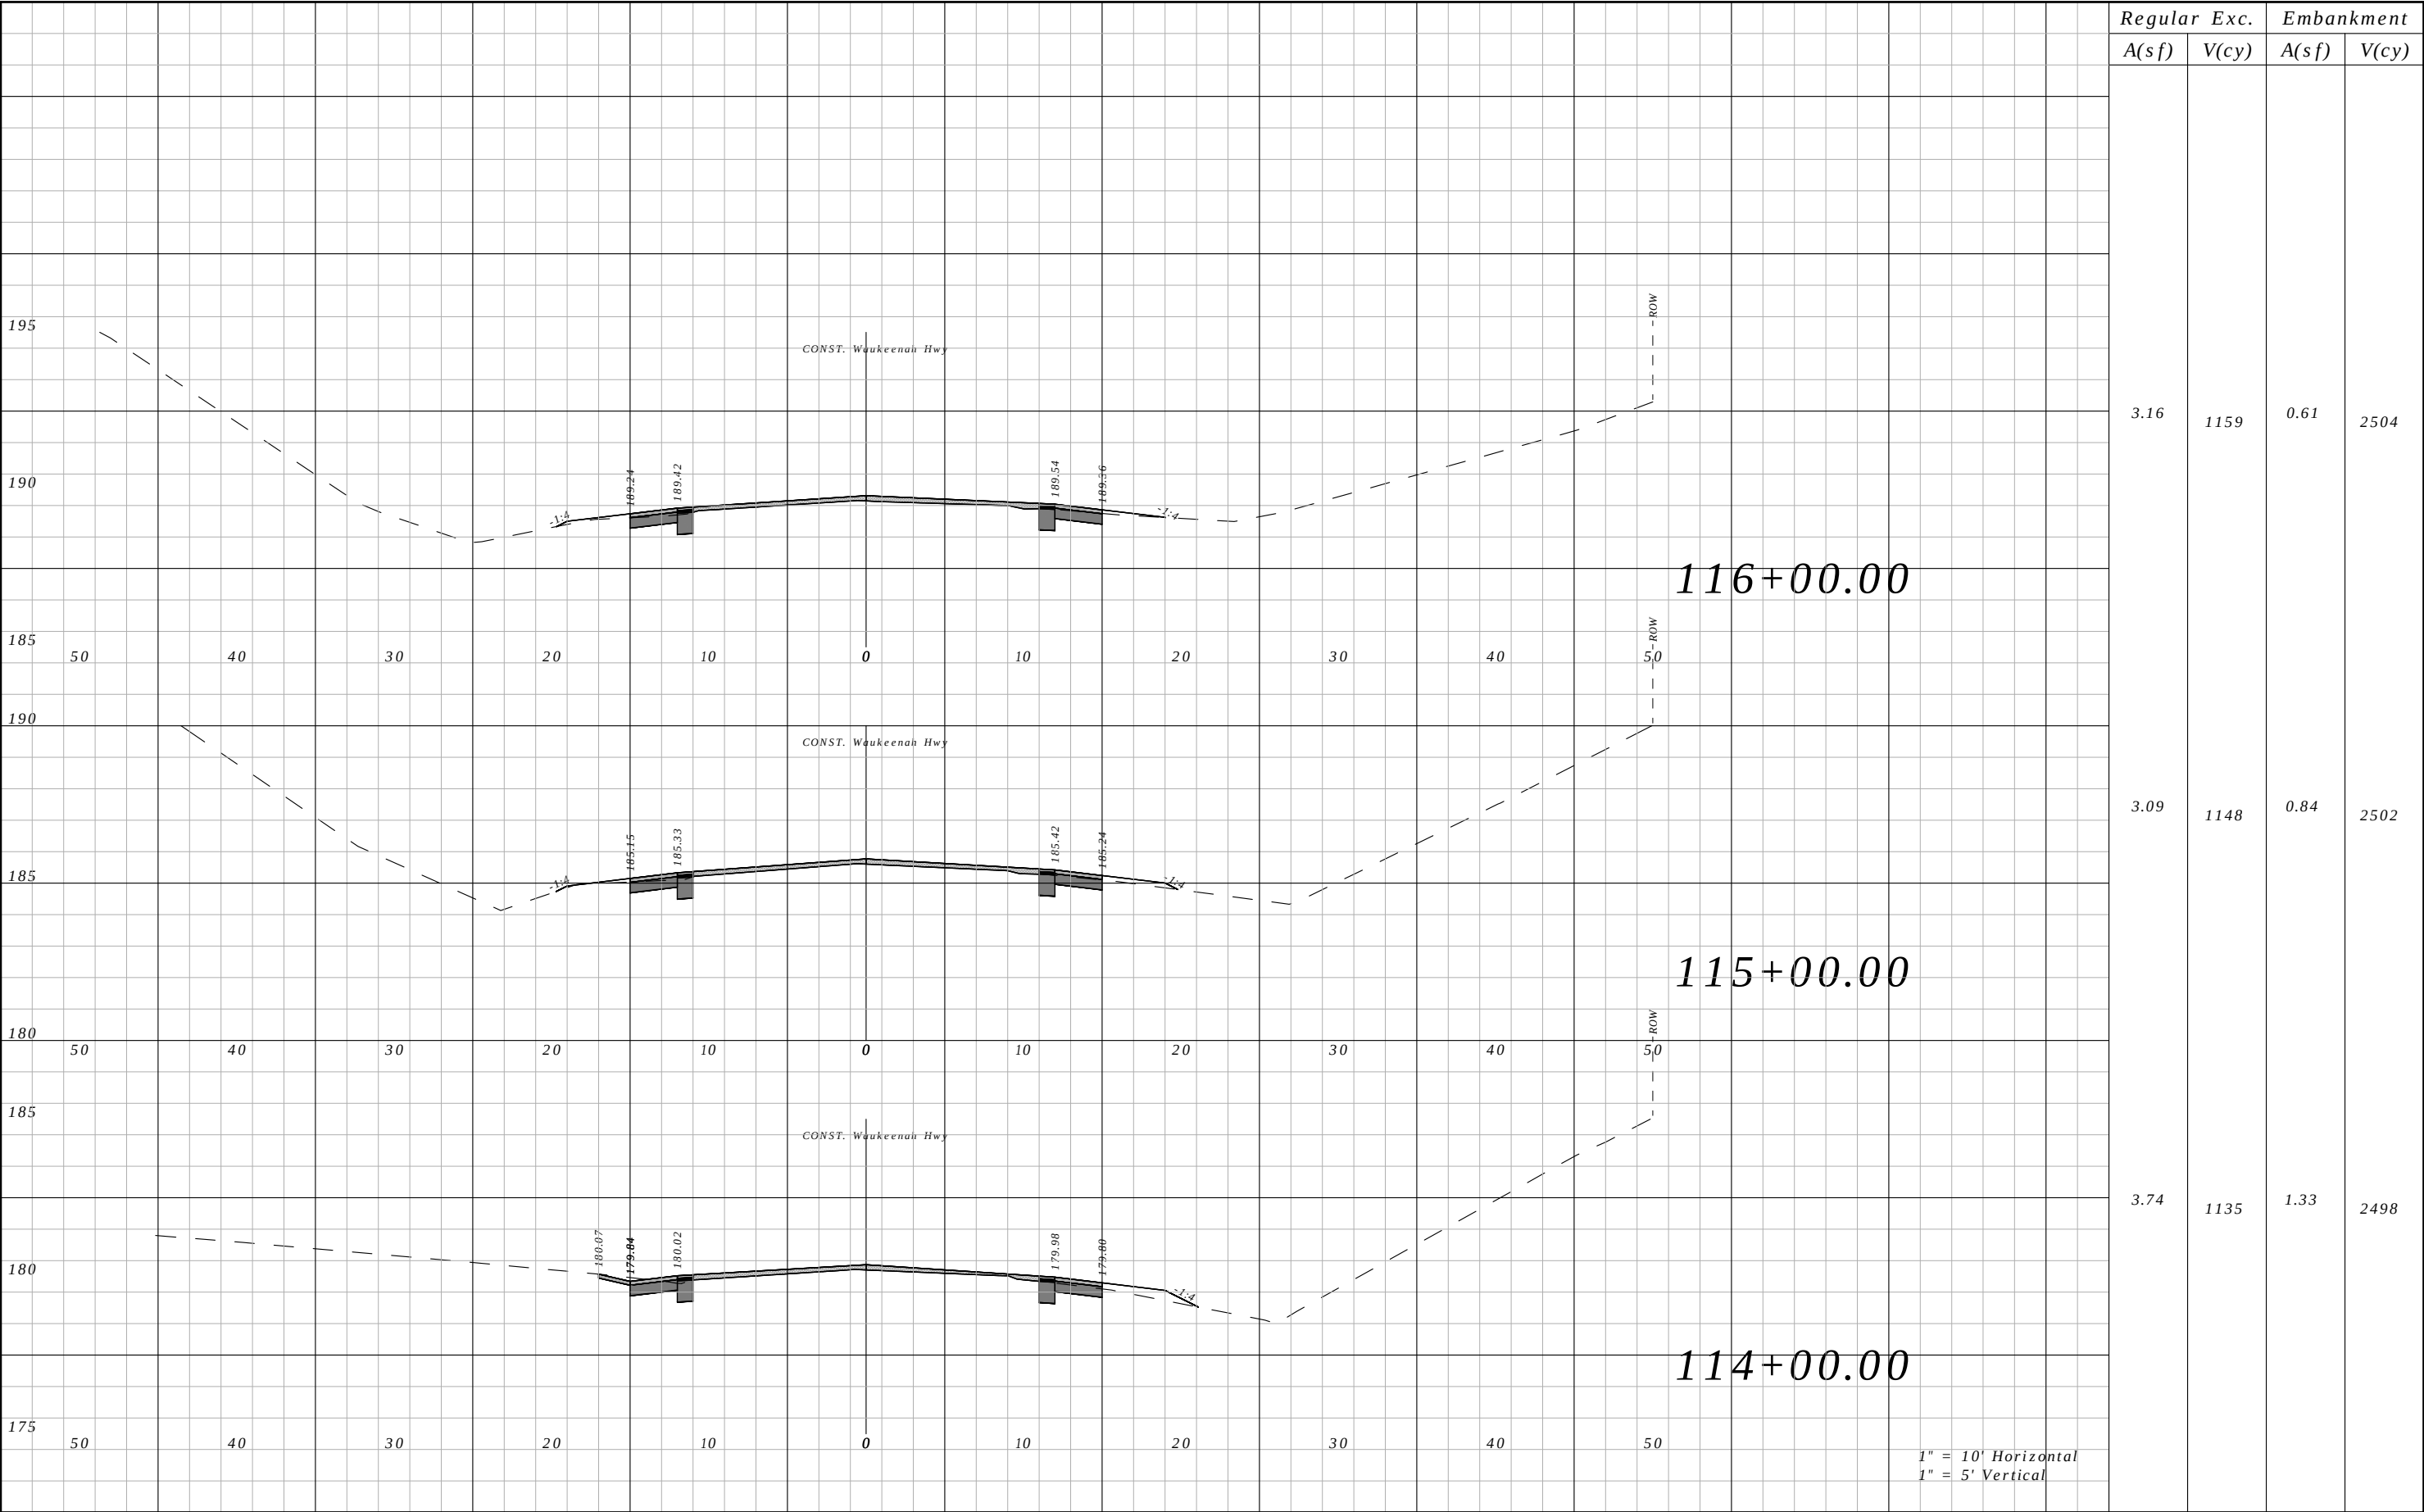


Regular	Exc.	Embankment	
		A(sf)	V(cy)
3.16	1159	0.61	2504
3.09	1148	0.84	2502
3.74	1135	1.33	2498

REVISIONS				ROBERT C. CESKA, P.E. P.E. LICENSE NUMBER 82288 DEWBERRY 101 N MONROE STREET, SUITE 710 TALLAHASSEE, FLORIDA 32301 CERTIFICATE OF AUTHORIZATION 00008794	WAUKEENAH HIGHWAY			CROSS SECTIONS	SHEET NO.
DATE	DESCRIPTION		DATE		ROAD NO.	COUNTY	FINANCIAL PROJECT ID		
----	----				----	JEFFERSON	438366-1-54-01		93

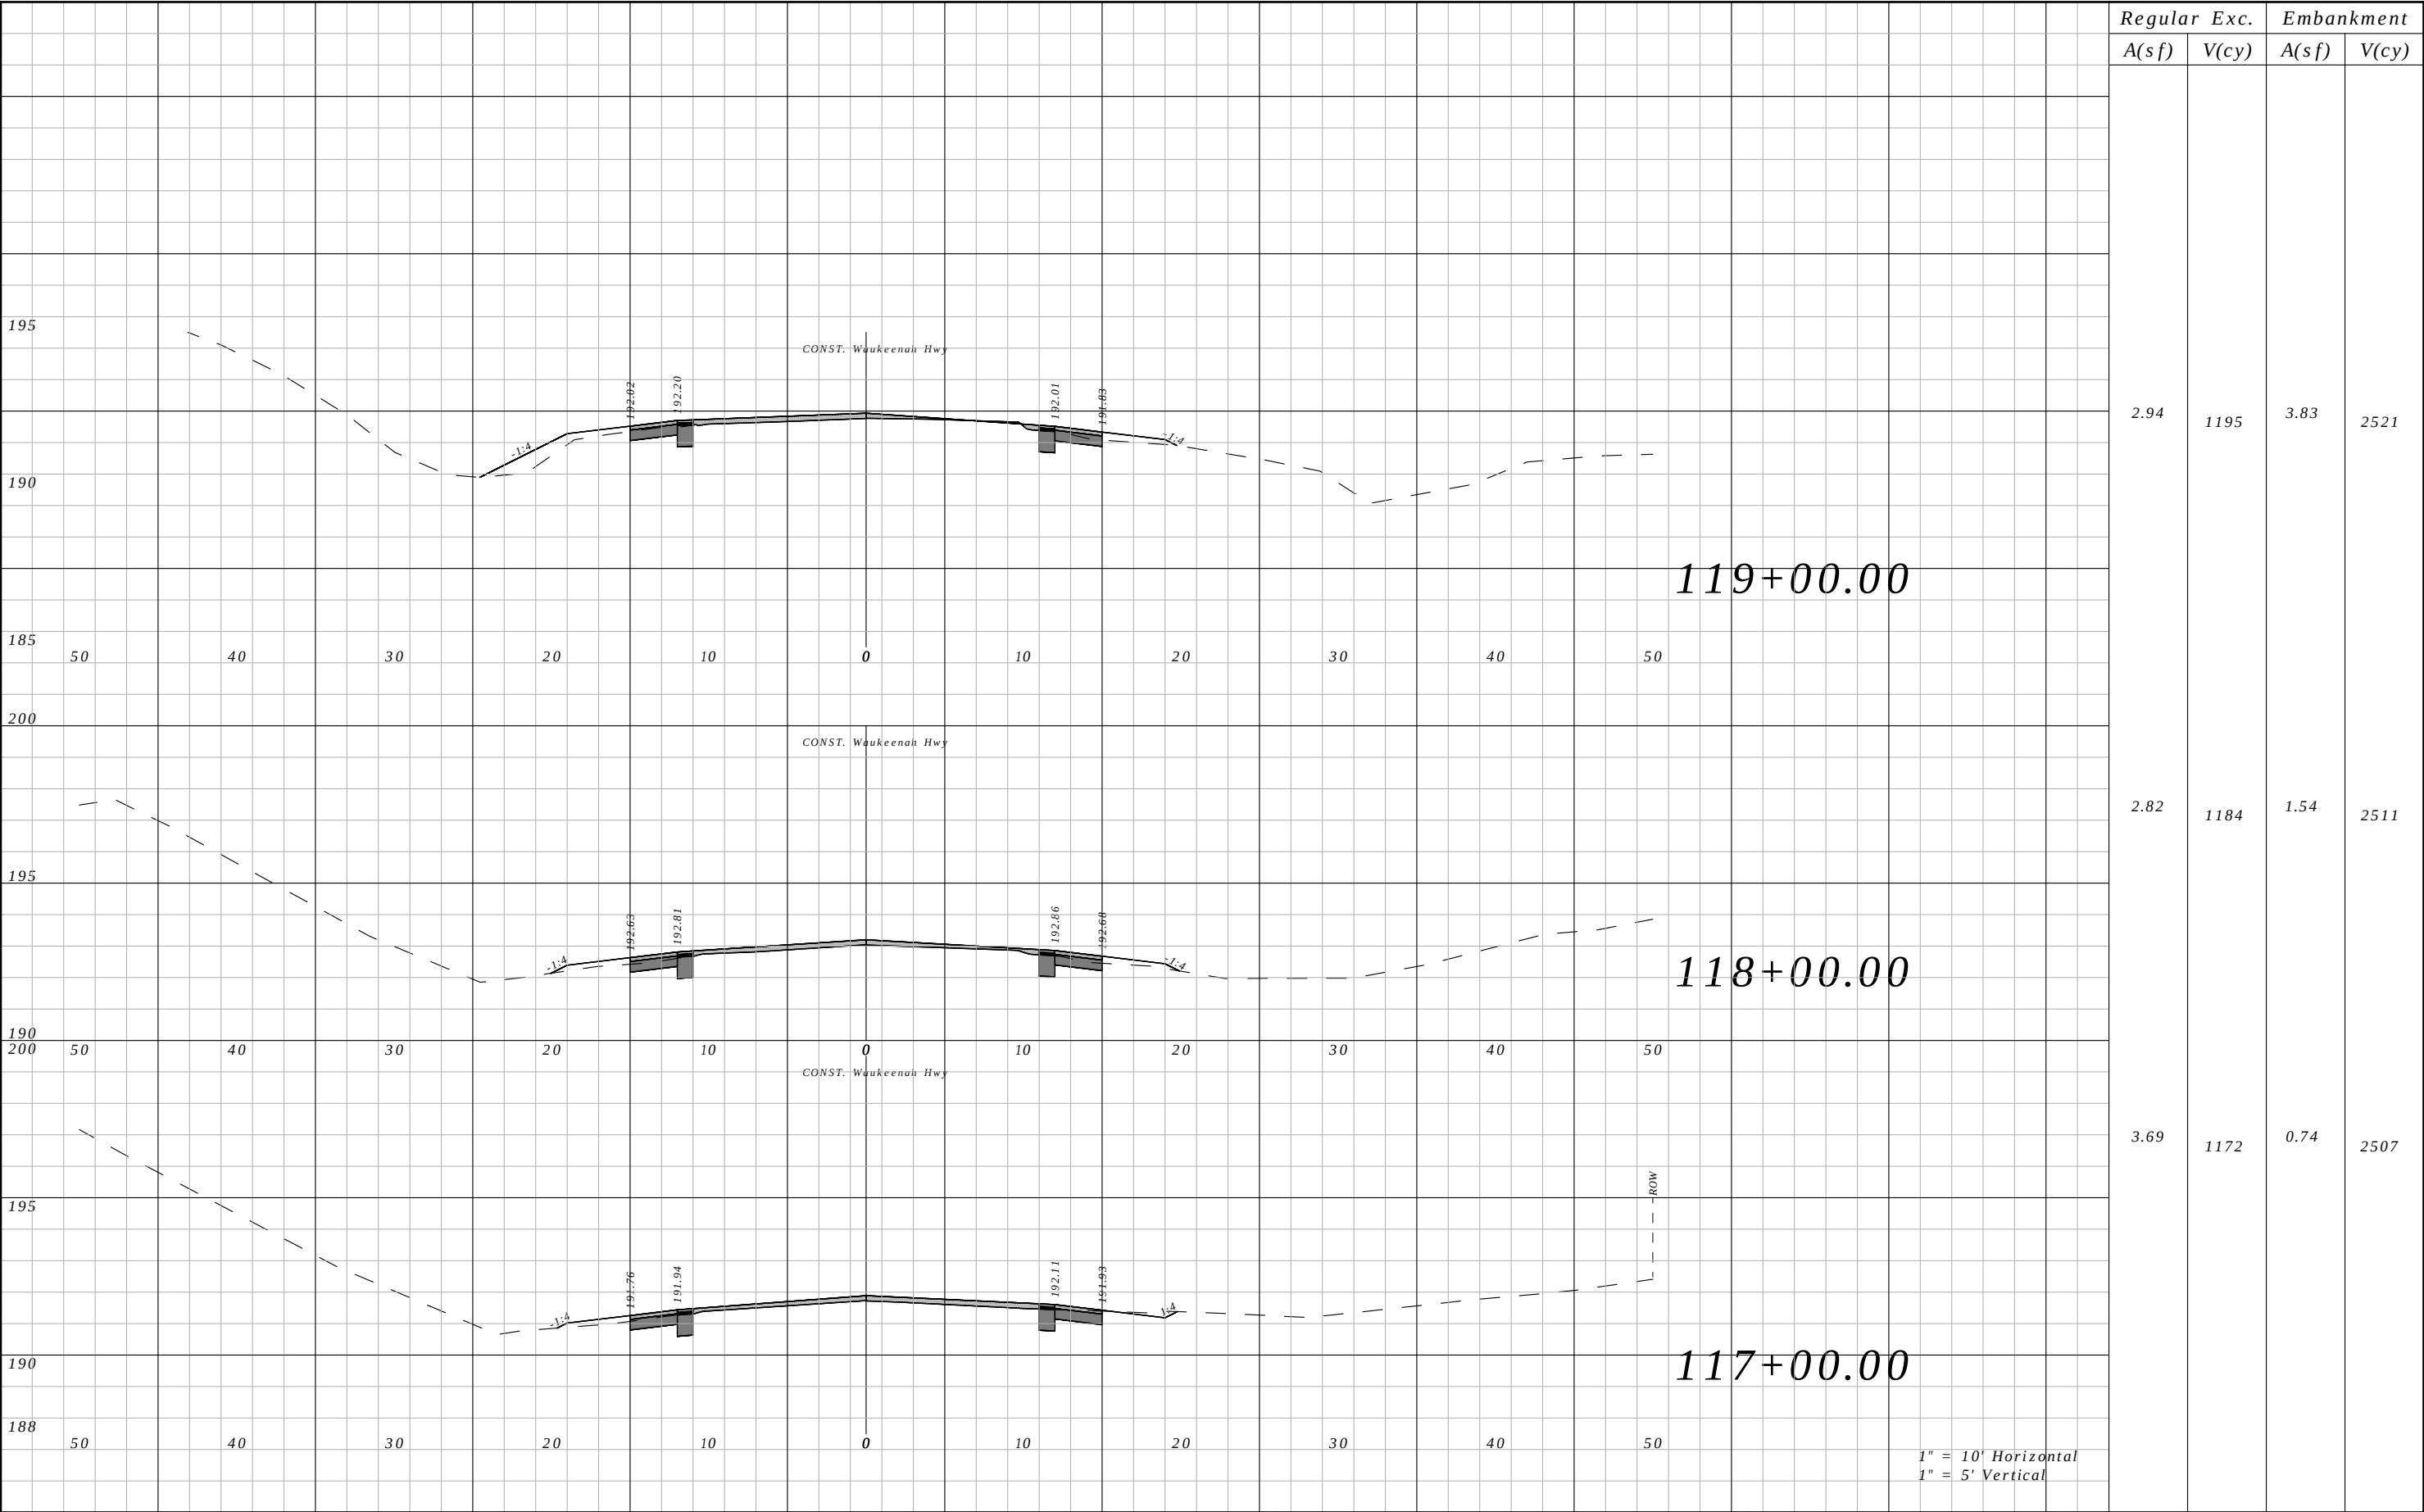


Regular	Exc.	Embankment	
		A(sf)	V(cy)
2.94	1195	3.83	2521
2.82	1184	1.54	2511
3.69	1172	0.74	2507

REVISIONS				ROBERT C. CESKA, P.E. P.E. LICENSE NUMBER 82288 DEWBERRY 101 N MONROE STREET, SUITE 710 TALLAHASSEE, FLORIDA 32301 CERTIFICATE OF AUTHORIZATION 00008794	WAUKEENAH HIGHWAY			CROSS SECTIONS	SHEET NO.
DATE	DESCRIPTION		DATE		ROAD NO.	COUNTY	FINANCIAL PROJECT ID		
----	----				----	JEFFERSON	438366-1-54-01		94

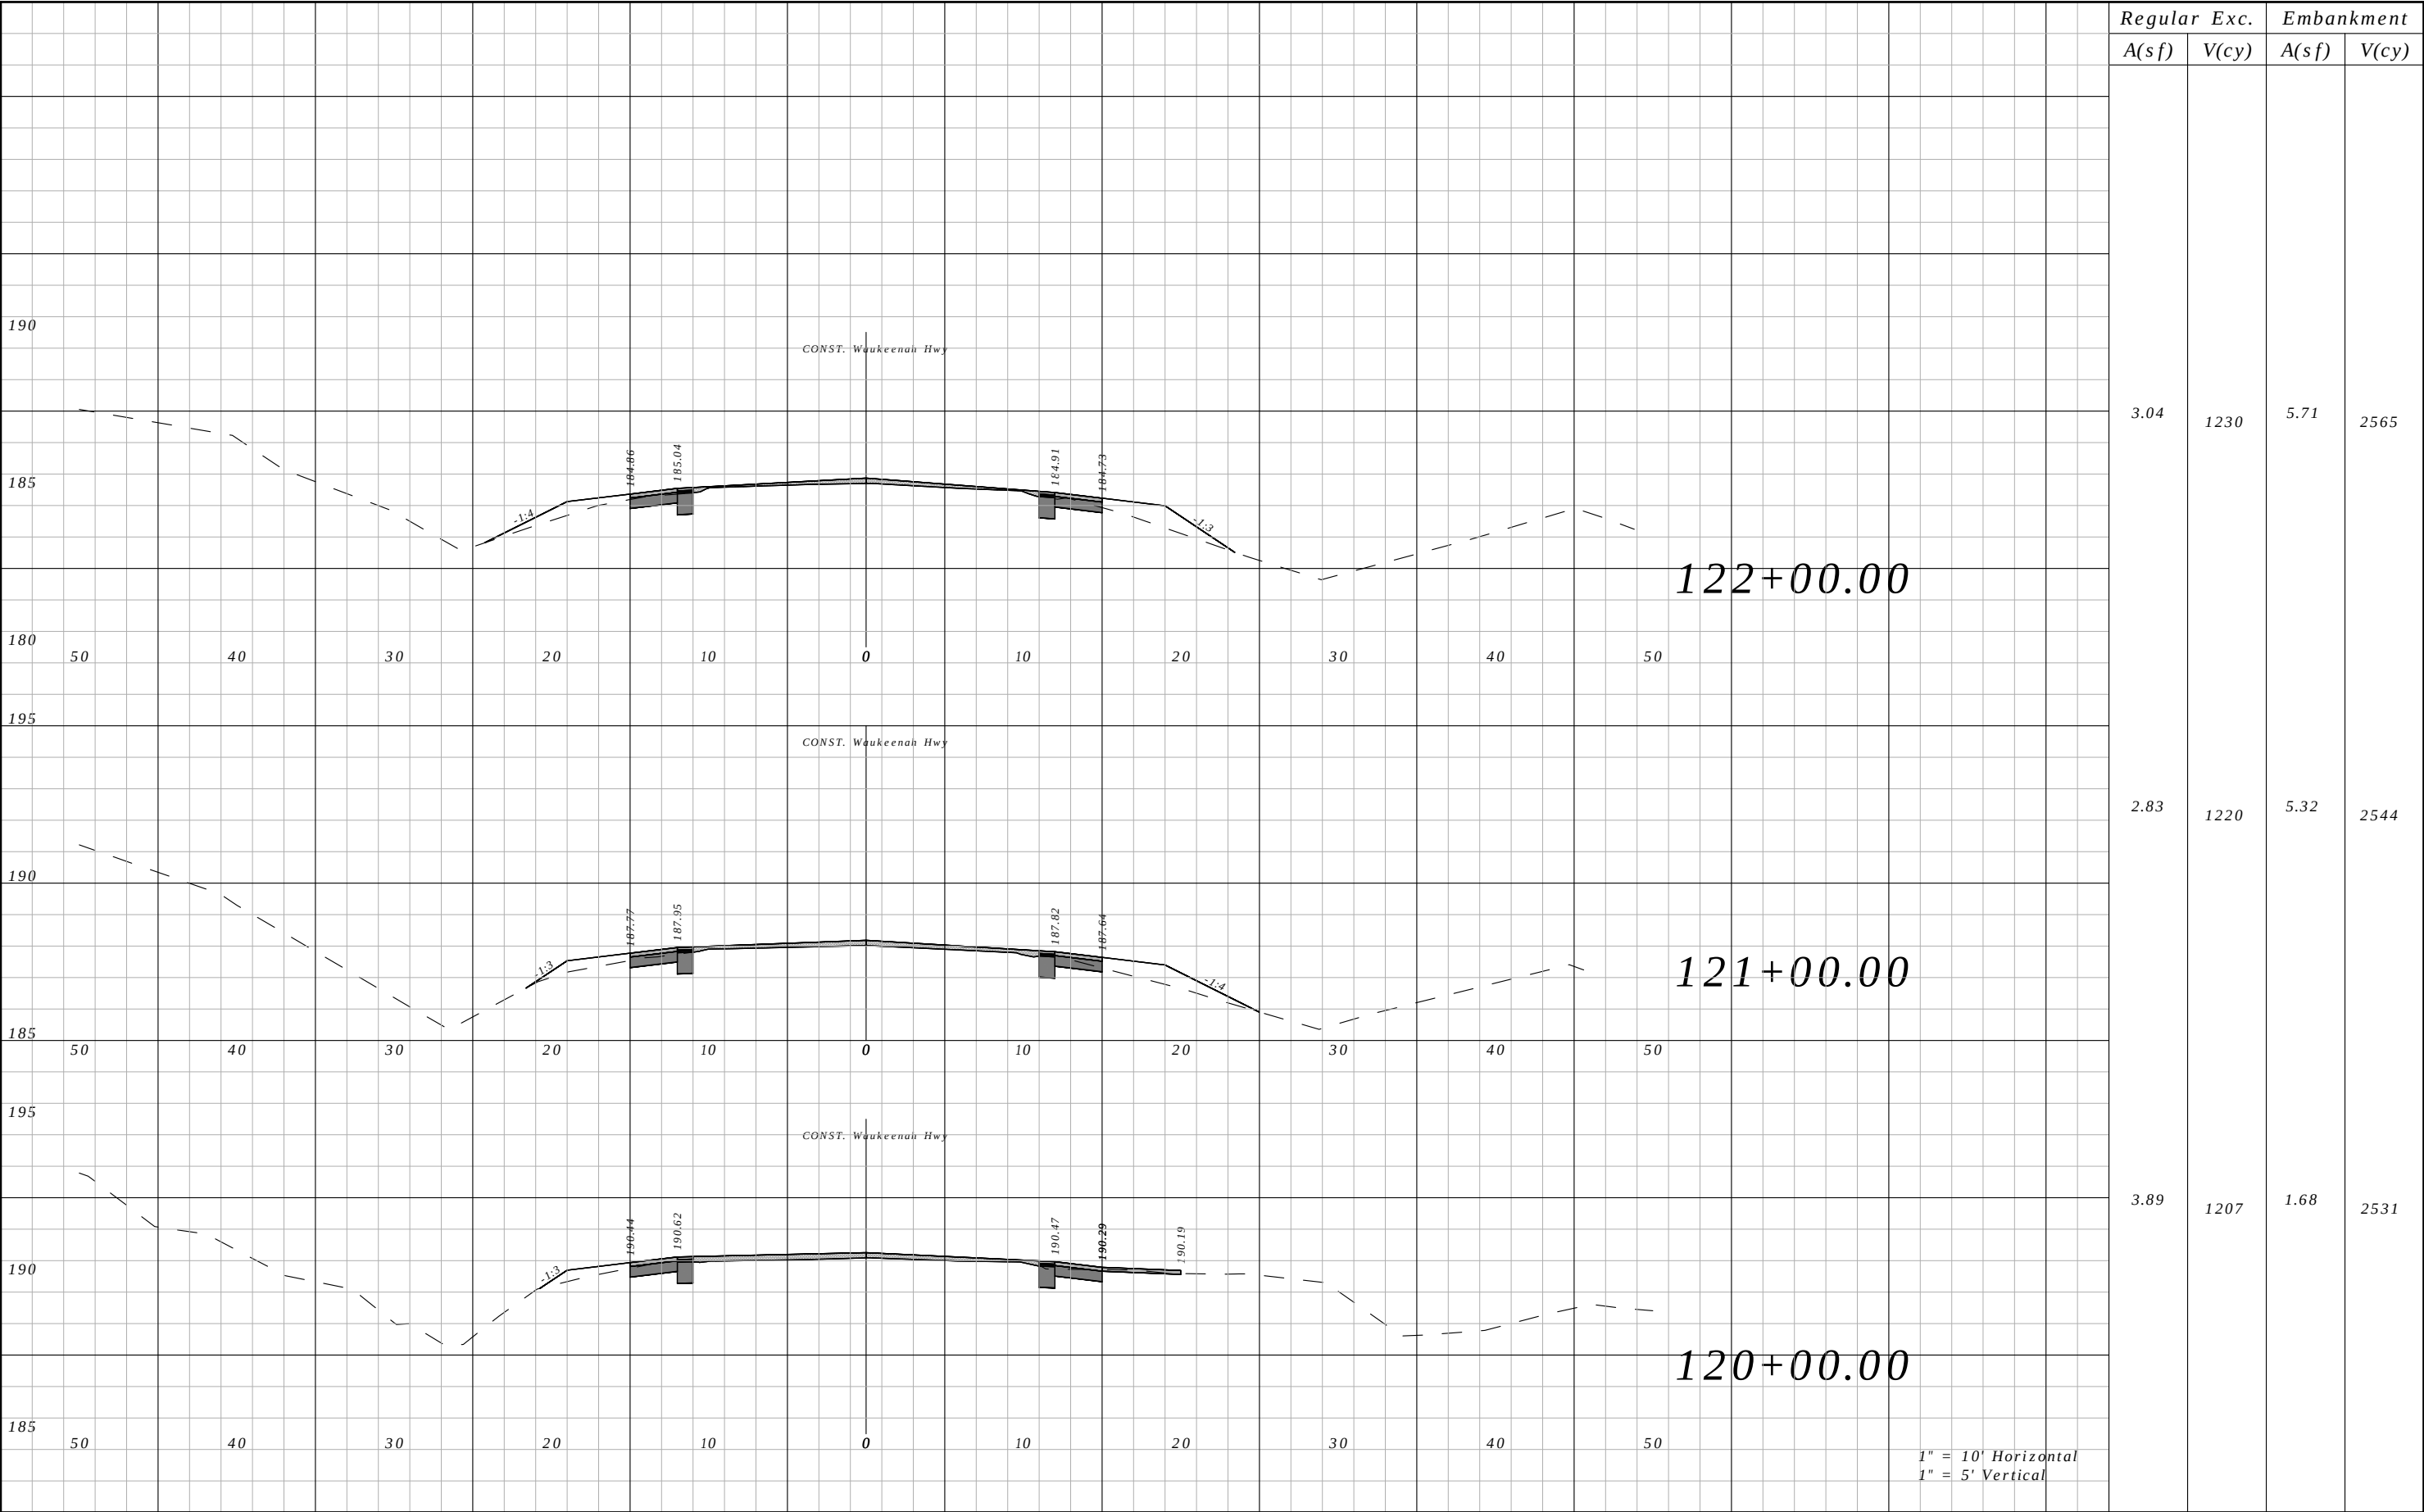


Regular		Exc.	Embankment	
A(sf)		V(cy)	A(sf)	V(cy)
3.04		1230	5.71	2565
2.83		1220	5.32	2544
3.89		1207	1.68	2531

REVISIONS				ROBERT C. CESKA, P.E. P.E. LICENSE NUMBER 82288 DEWBERRY 101 N MONROE STREET, SUITE 710 TALLAHASSEE, FLORIDA 32301 CERTIFICATE OF AUTHORIZATION 00008794	WAUKEENAH HIGHWAY			CROSS SECTIONS	SHEET NO.
DATE	DESCRIPTION		DATE	DESCRIPTION		ROAD NO.	COUNTY	FINANCIAL PROJECT ID	
----	----					----	JEFFERSON	438366-1-54-01	95

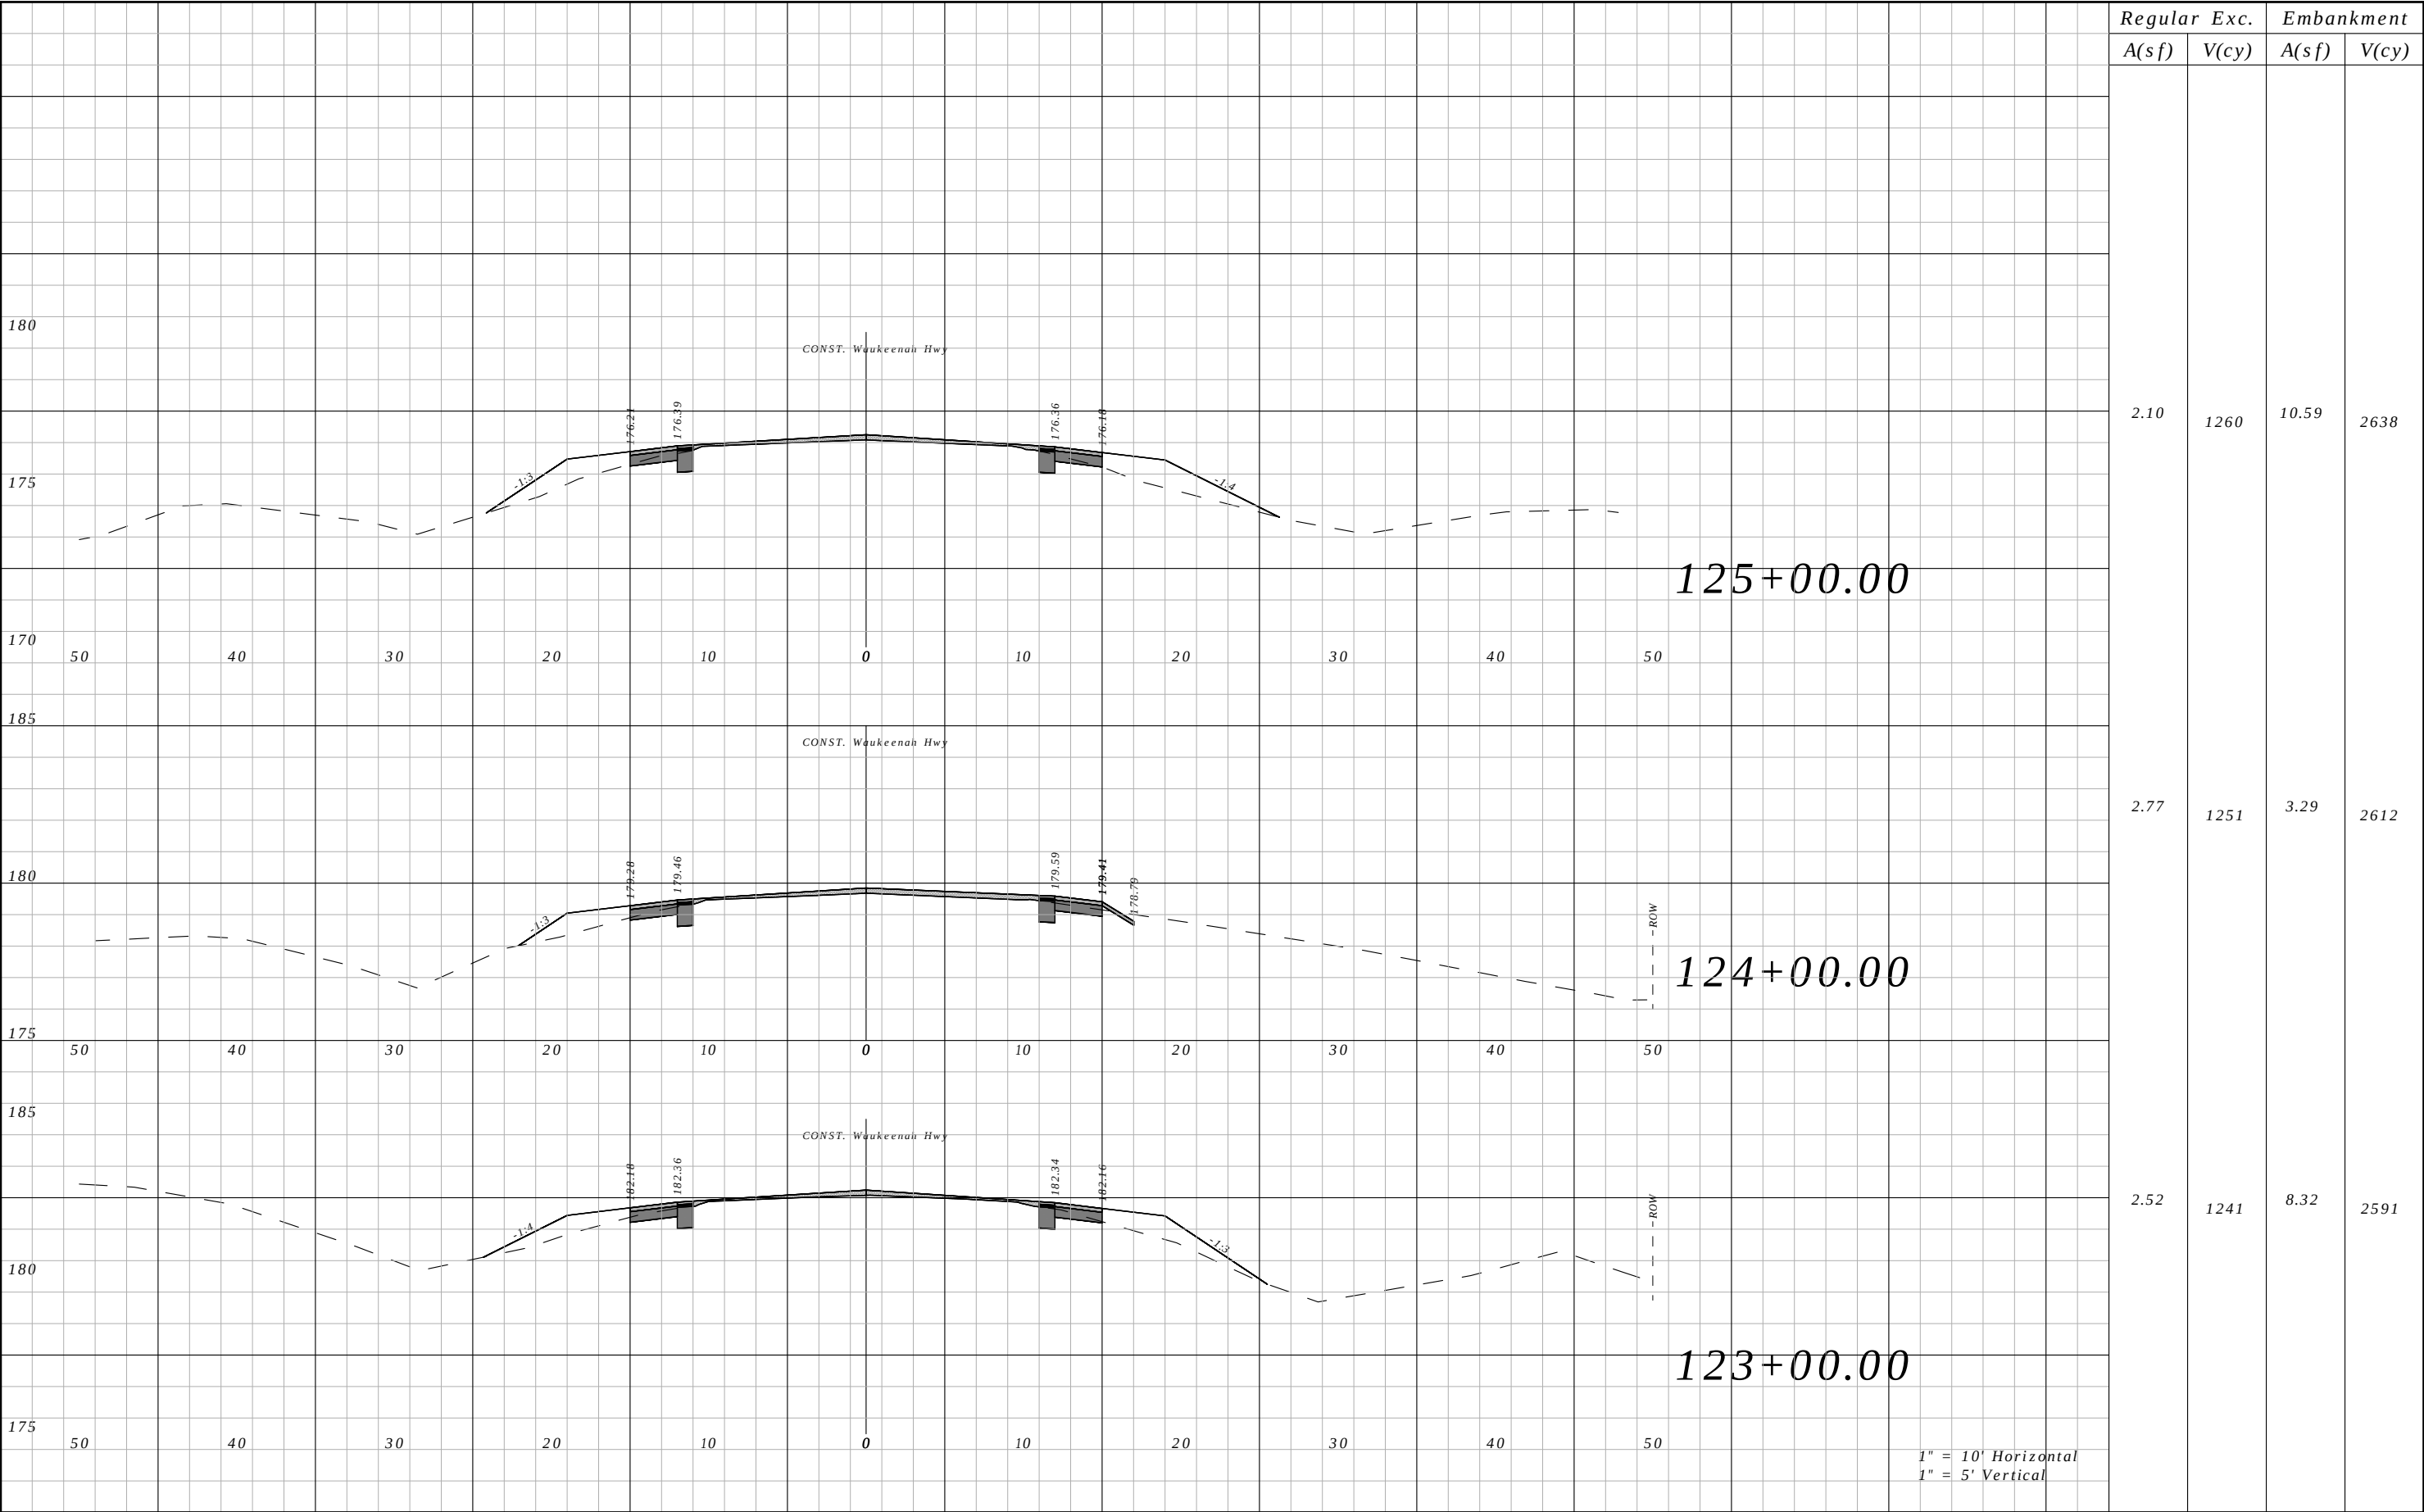


Regular A(sf)	Exc. V(cy)	Embankment	
		A(sf)	V(cy)
2.10	1260	10.59	2638
2.77	1251	3.29	2612
2.52	1241	8.32	2591

REVISIONS				ROBERT C. CESKA, P.E. P.E. LICENSE NUMBER 82288 DEWBERRY 101 N MONROE STREET, SUITE 710 TALLAHASSEE, FLORIDA 32301 CERTIFICATE OF AUTHORIZATION 00008794	WAUKEENAH HIGHWAY			CROSS SECTIONS	SHEET NO.
DATE	DESCRIPTION		DATE		ROAD NO.	COUNTY	FINANCIAL PROJECT ID		
----	----				----	JEFFERSON	438366-1-54-01		96

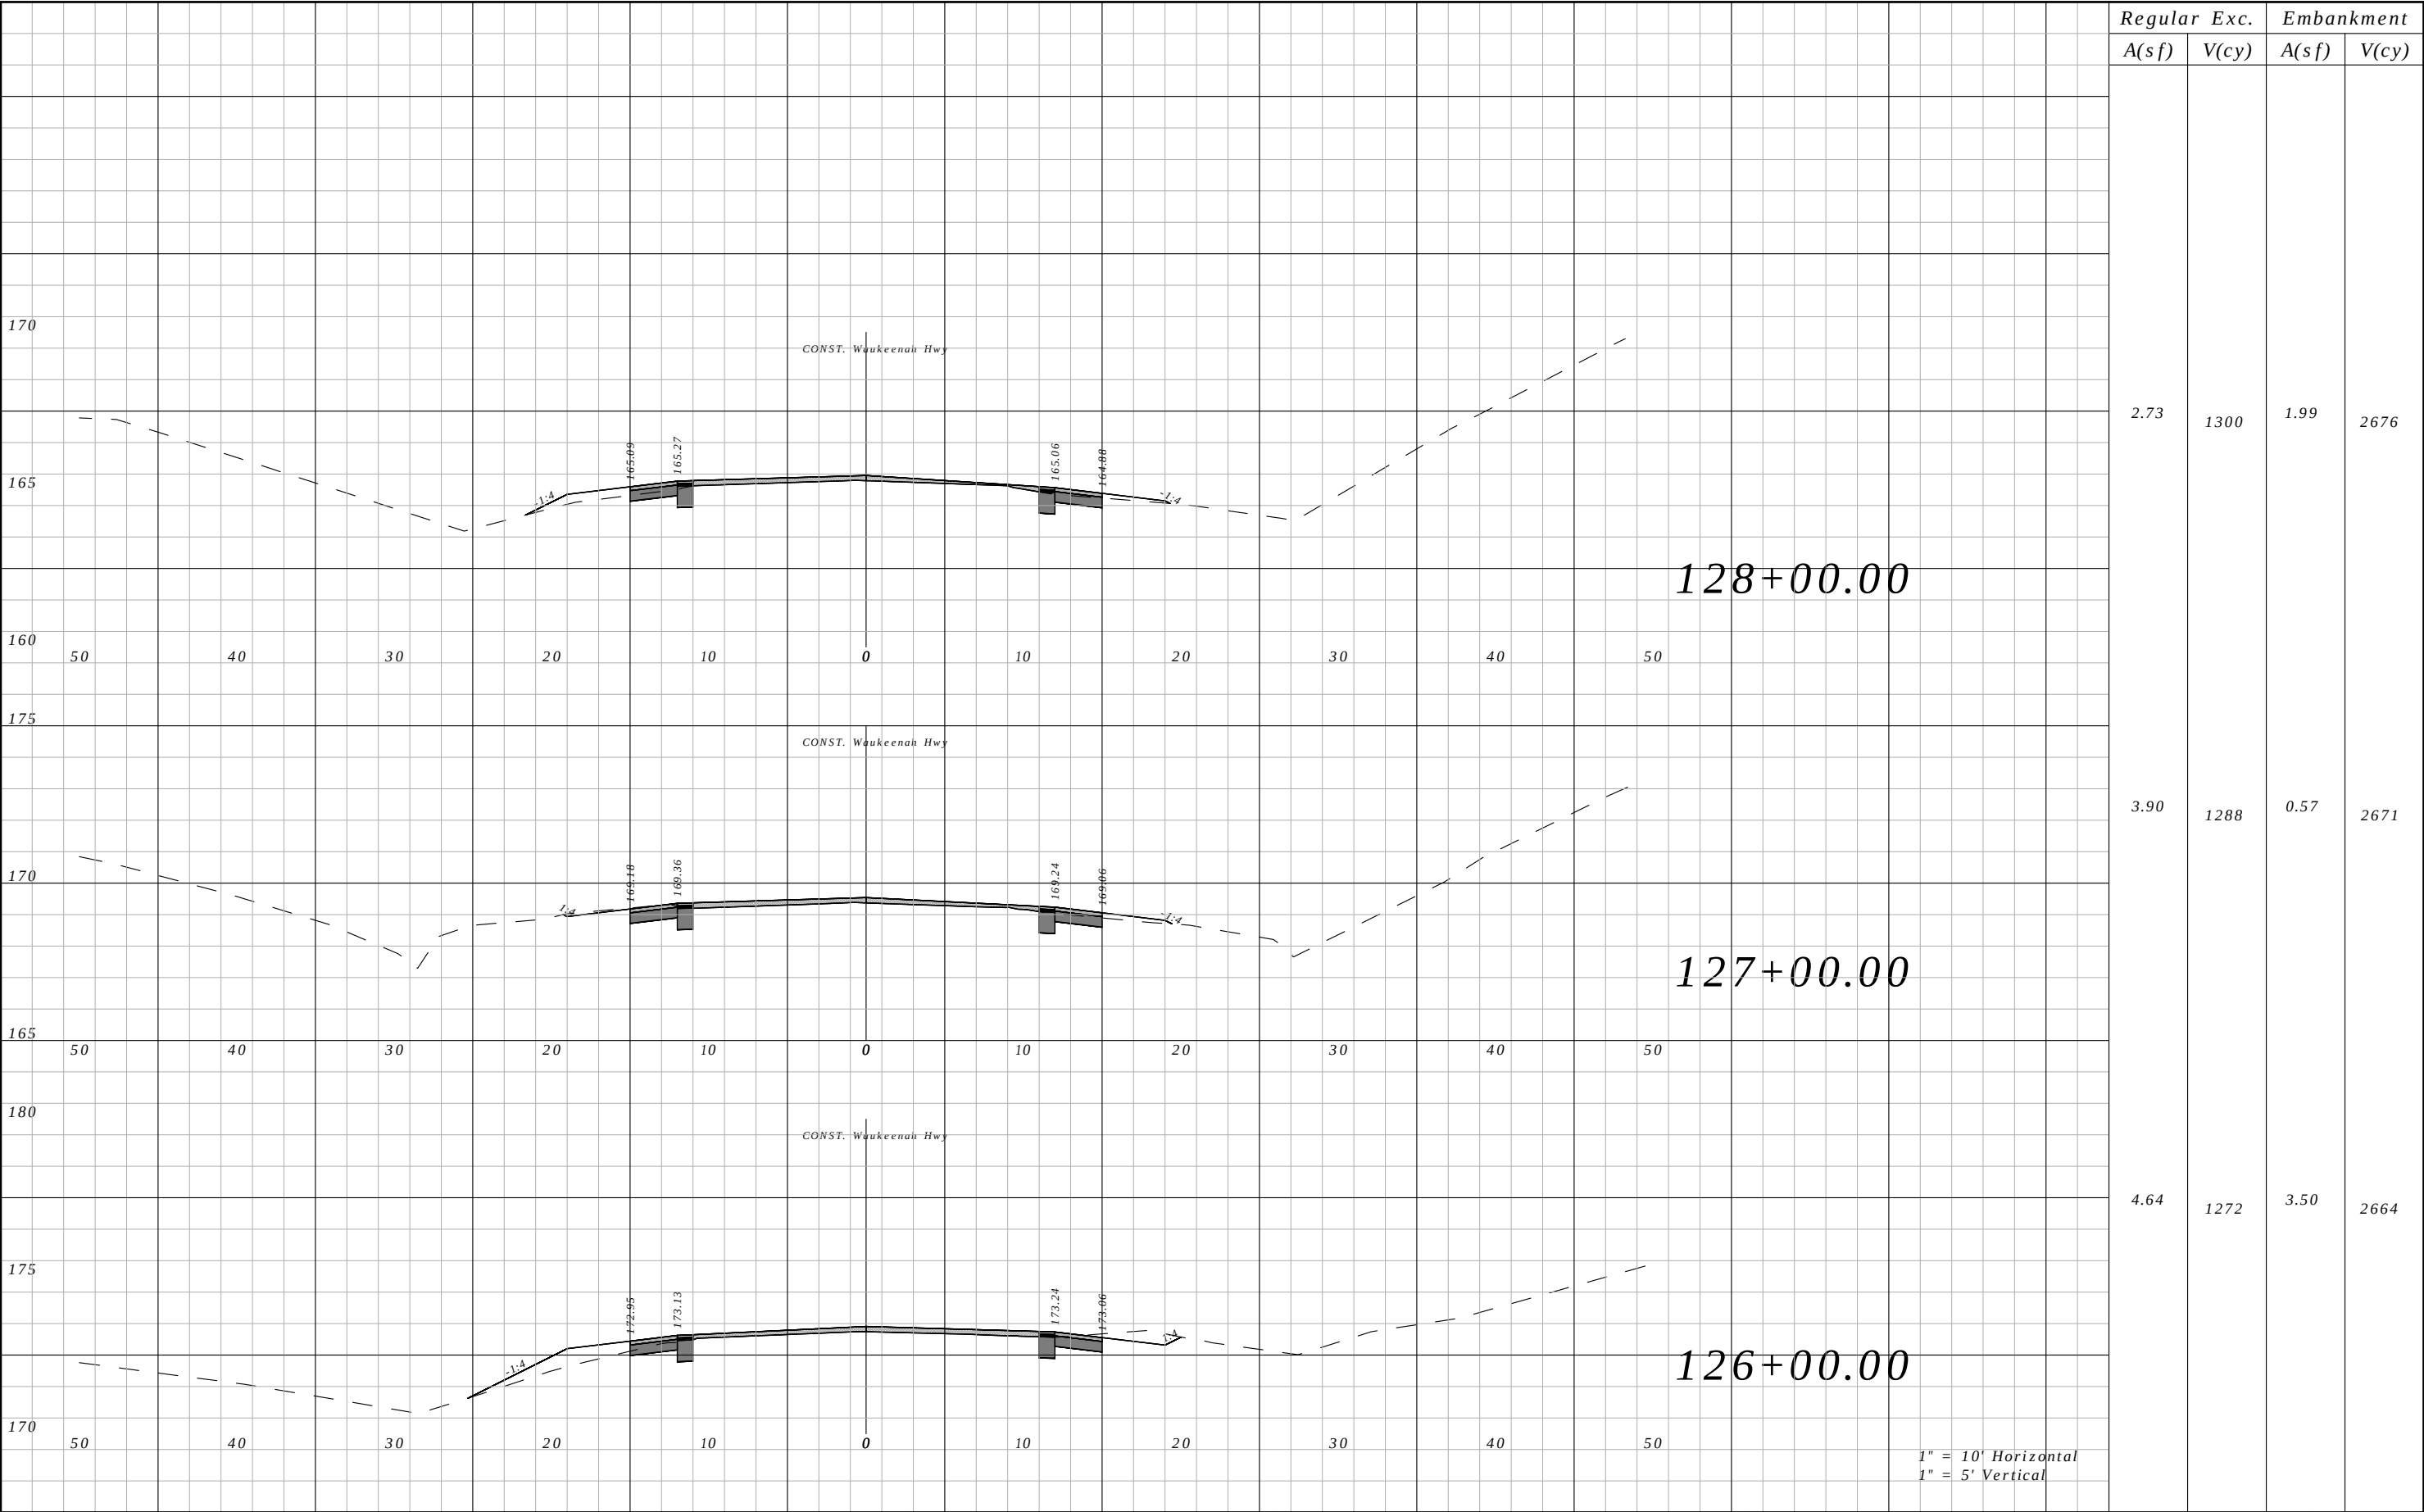


REVISIONS				ROBERT C. CESKA, P.E. P.E. LICENSE NUMBER 82288 DEWBERRY 101 N MONROE STREET, SUITE 710 TALLAHASSEE, FLORIDA 32301 CERTIFICATE OF AUTHORIZATION 00008794	WAUKEENAH HIGHWAY			CROSS SECTIONS	SHEET NO.
DATE	DESCRIPTION	DATE	DESCRIPTION		ROAD NO.	COUNTY	FINANCIAL PROJECT ID		
----	----				----	JEFFERSON	438366-1-54-01		97

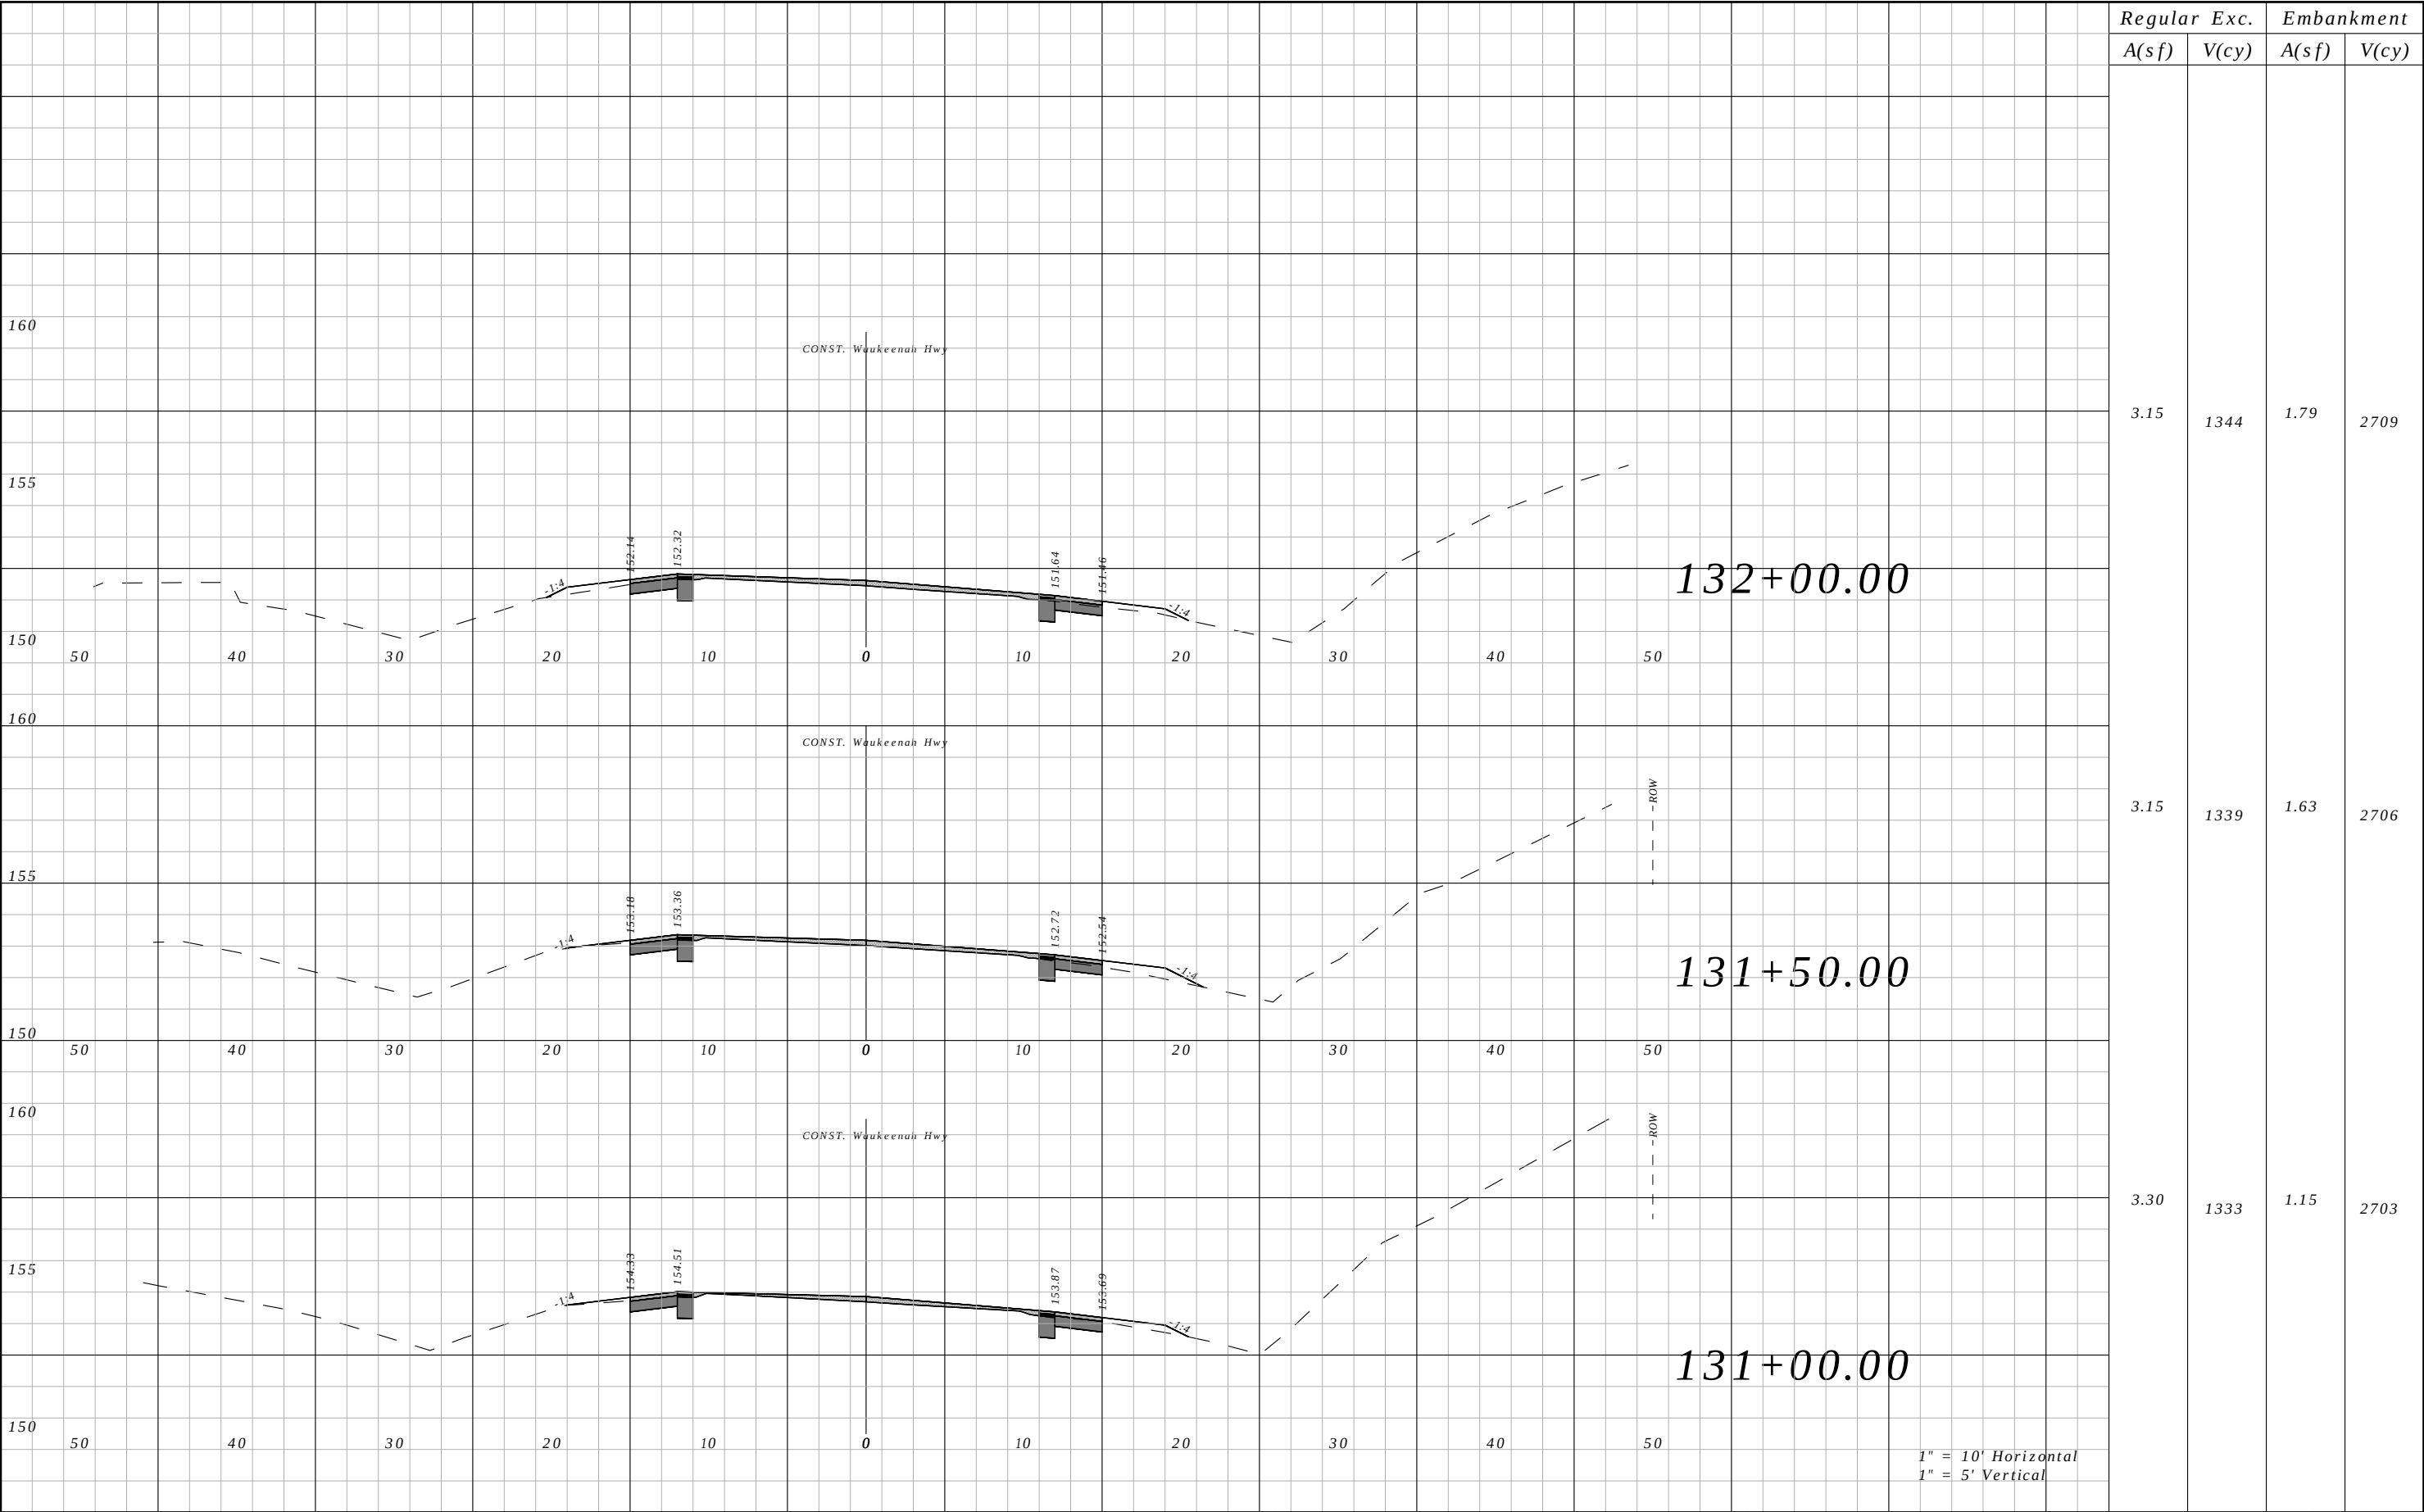


Regular A(sf)	Exc. V(cy)	Embankment	
		A(sf)	V(cy)
3.15	1344	1.79	2709
3.15	1339	1.63	2706
3.30	1333	1.15	2703

REVISIONS				ROBERT C. CESKA, P.E. P.E. LICENSE NUMBER 82288 DEWBERRY 101 N MONROE STREET, SUITE 710 TALLAHASSEE, FLORIDA 32301 CERTIFICATE OF AUTHORIZATION 00008794	WAUKEENAH HIGHWAY			CROSS SECTIONS	SHEET NO.
DATE	DESCRIPTION		DATE		ROAD NO.	COUNTY	FINANCIAL PROJECT ID		
----	----				----	JEFFERSON	438366-1-54-01		99

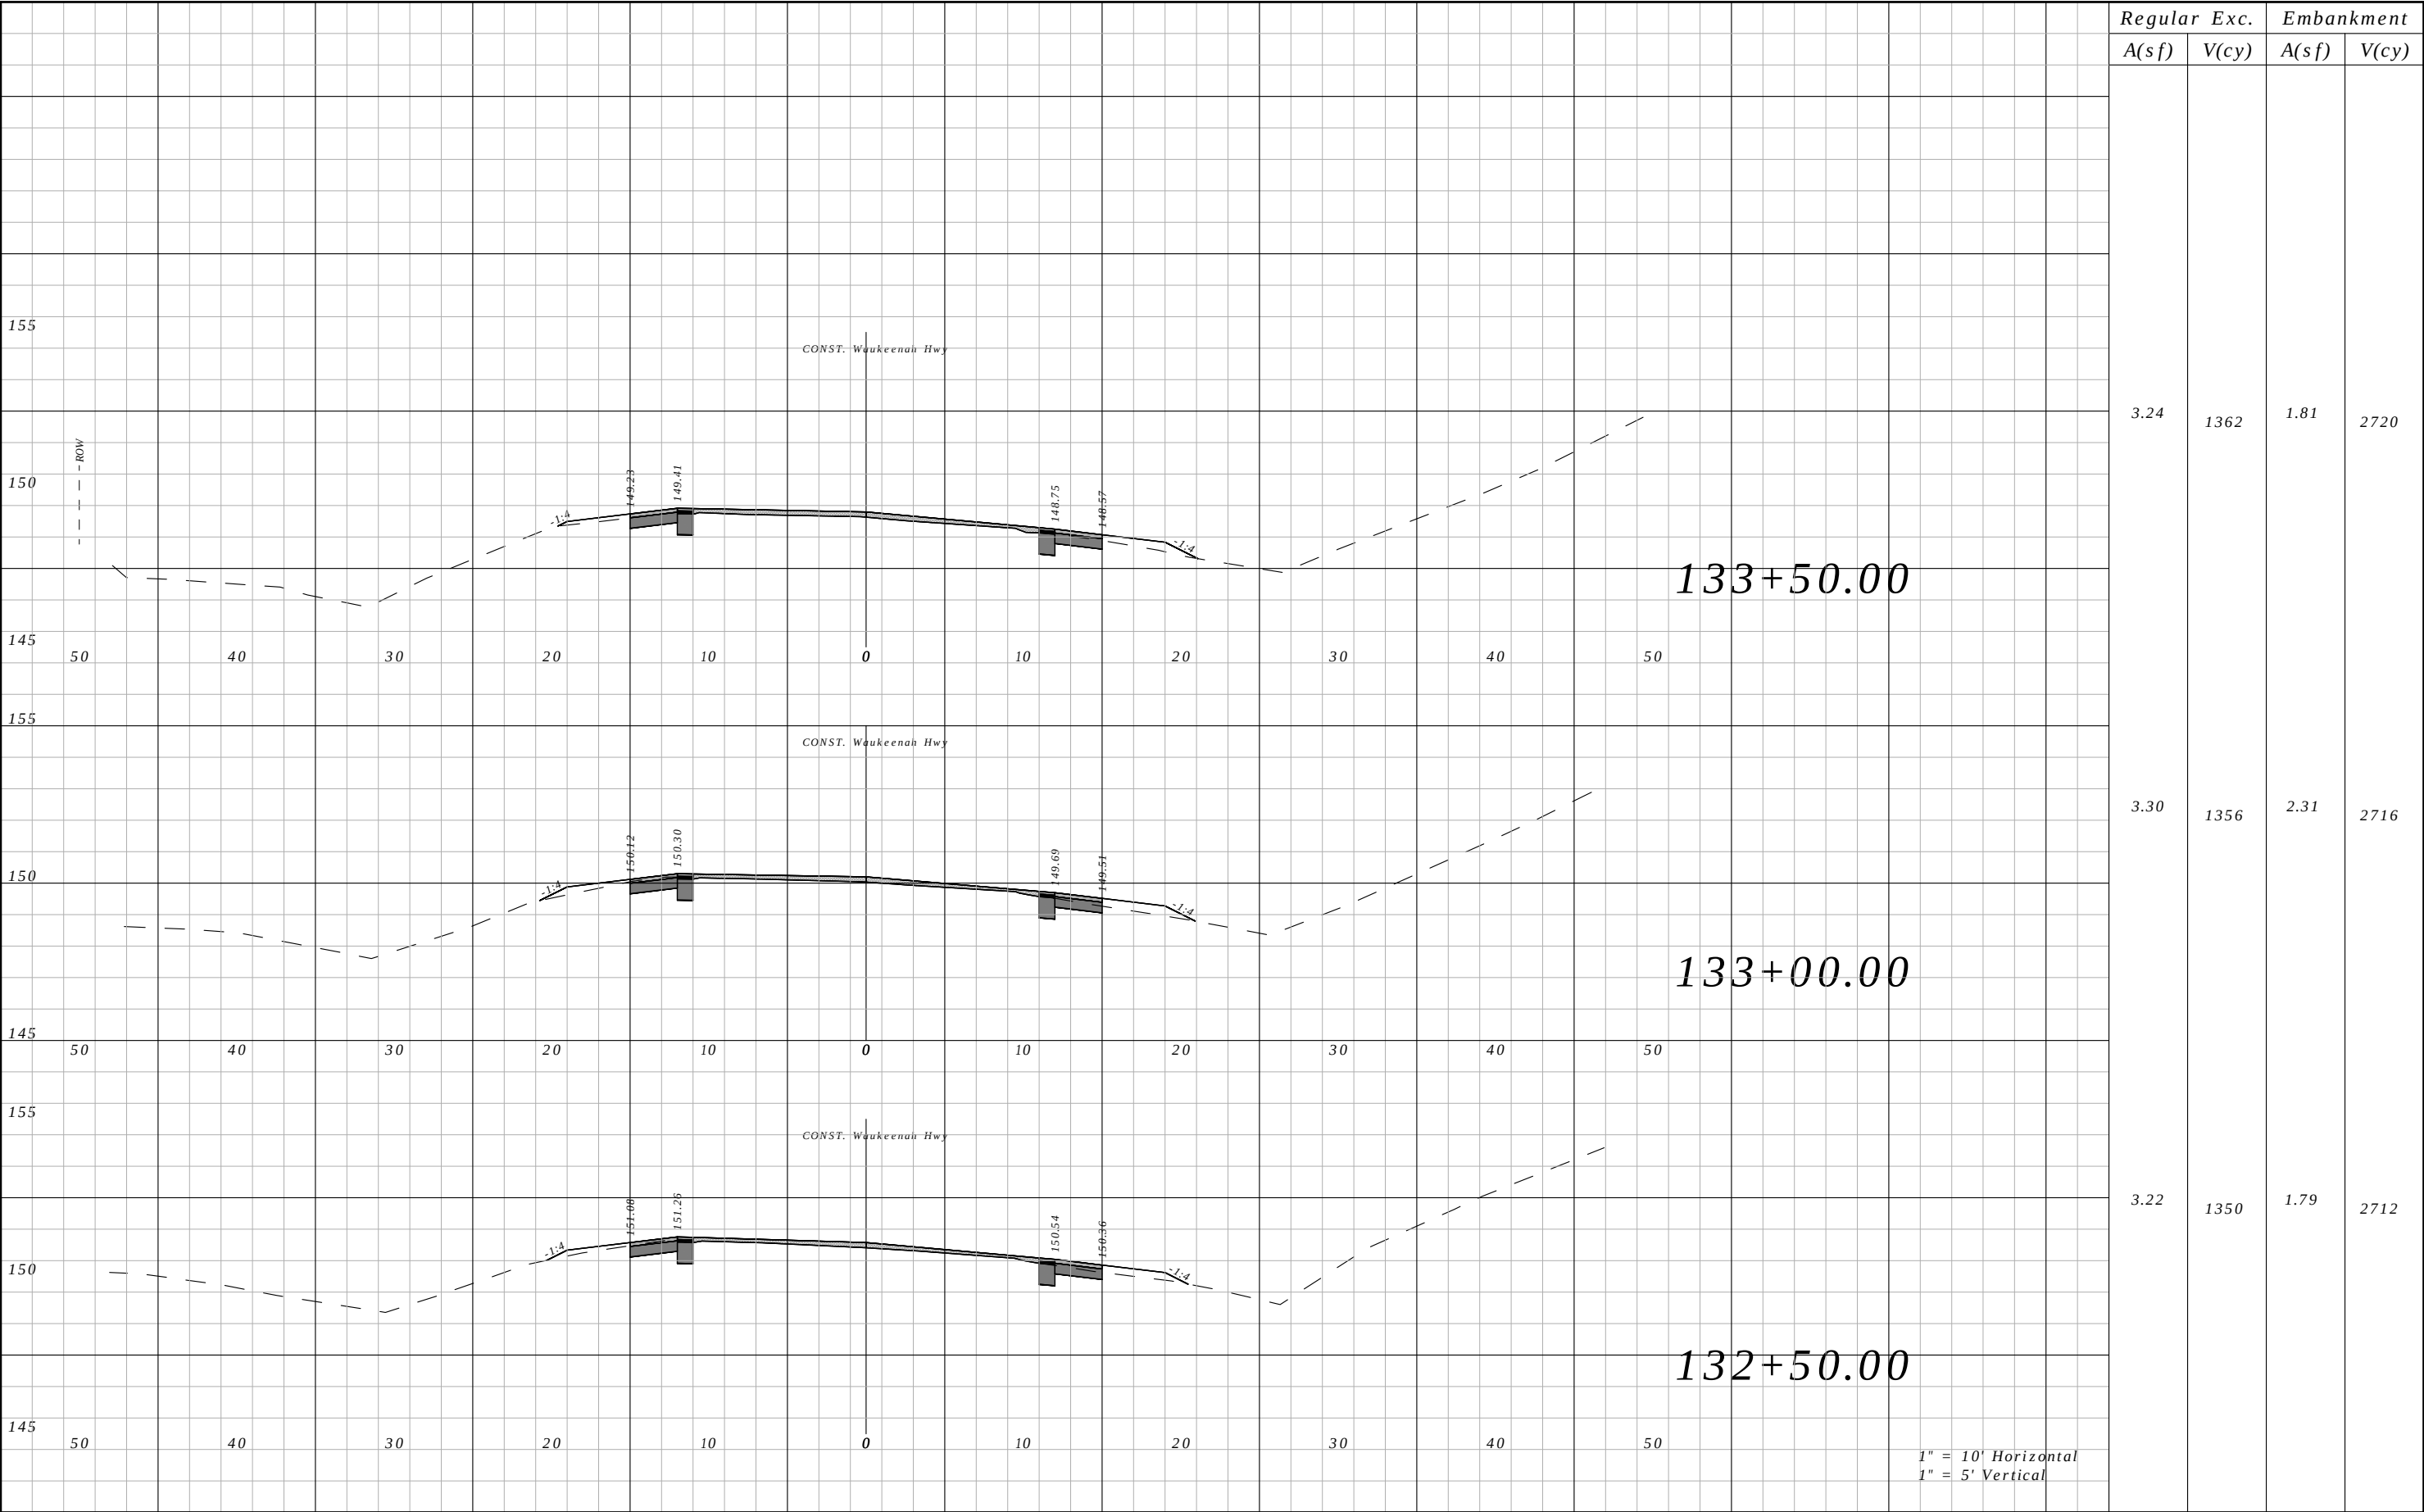


Regular	Exc.	Embankment	
		A(sf)	V(cy)
3.24	1362	1.81	2720
3.30	1356	2.31	2716
3.22	1350	1.79	2712

REVISIONS				ROBERT C. CESKA, P.E. P.E. LICENSE NUMBER 82288 DEWBERRY 101 N MONROE STREET, SUITE 710 TALLAHASSEE, FLORIDA 32301 CERTIFICATE OF AUTHORIZATION 00008794	WAUKEENAH HIGHWAY			CROSS SECTIONS	SHEET NO.
DATE	DESCRIPTION	DATE	DESCRIPTION		ROAD NO.	COUNTY	FINANCIAL PROJECT ID		
----	----				----	JEFFERSON	438366-1-54-01		100

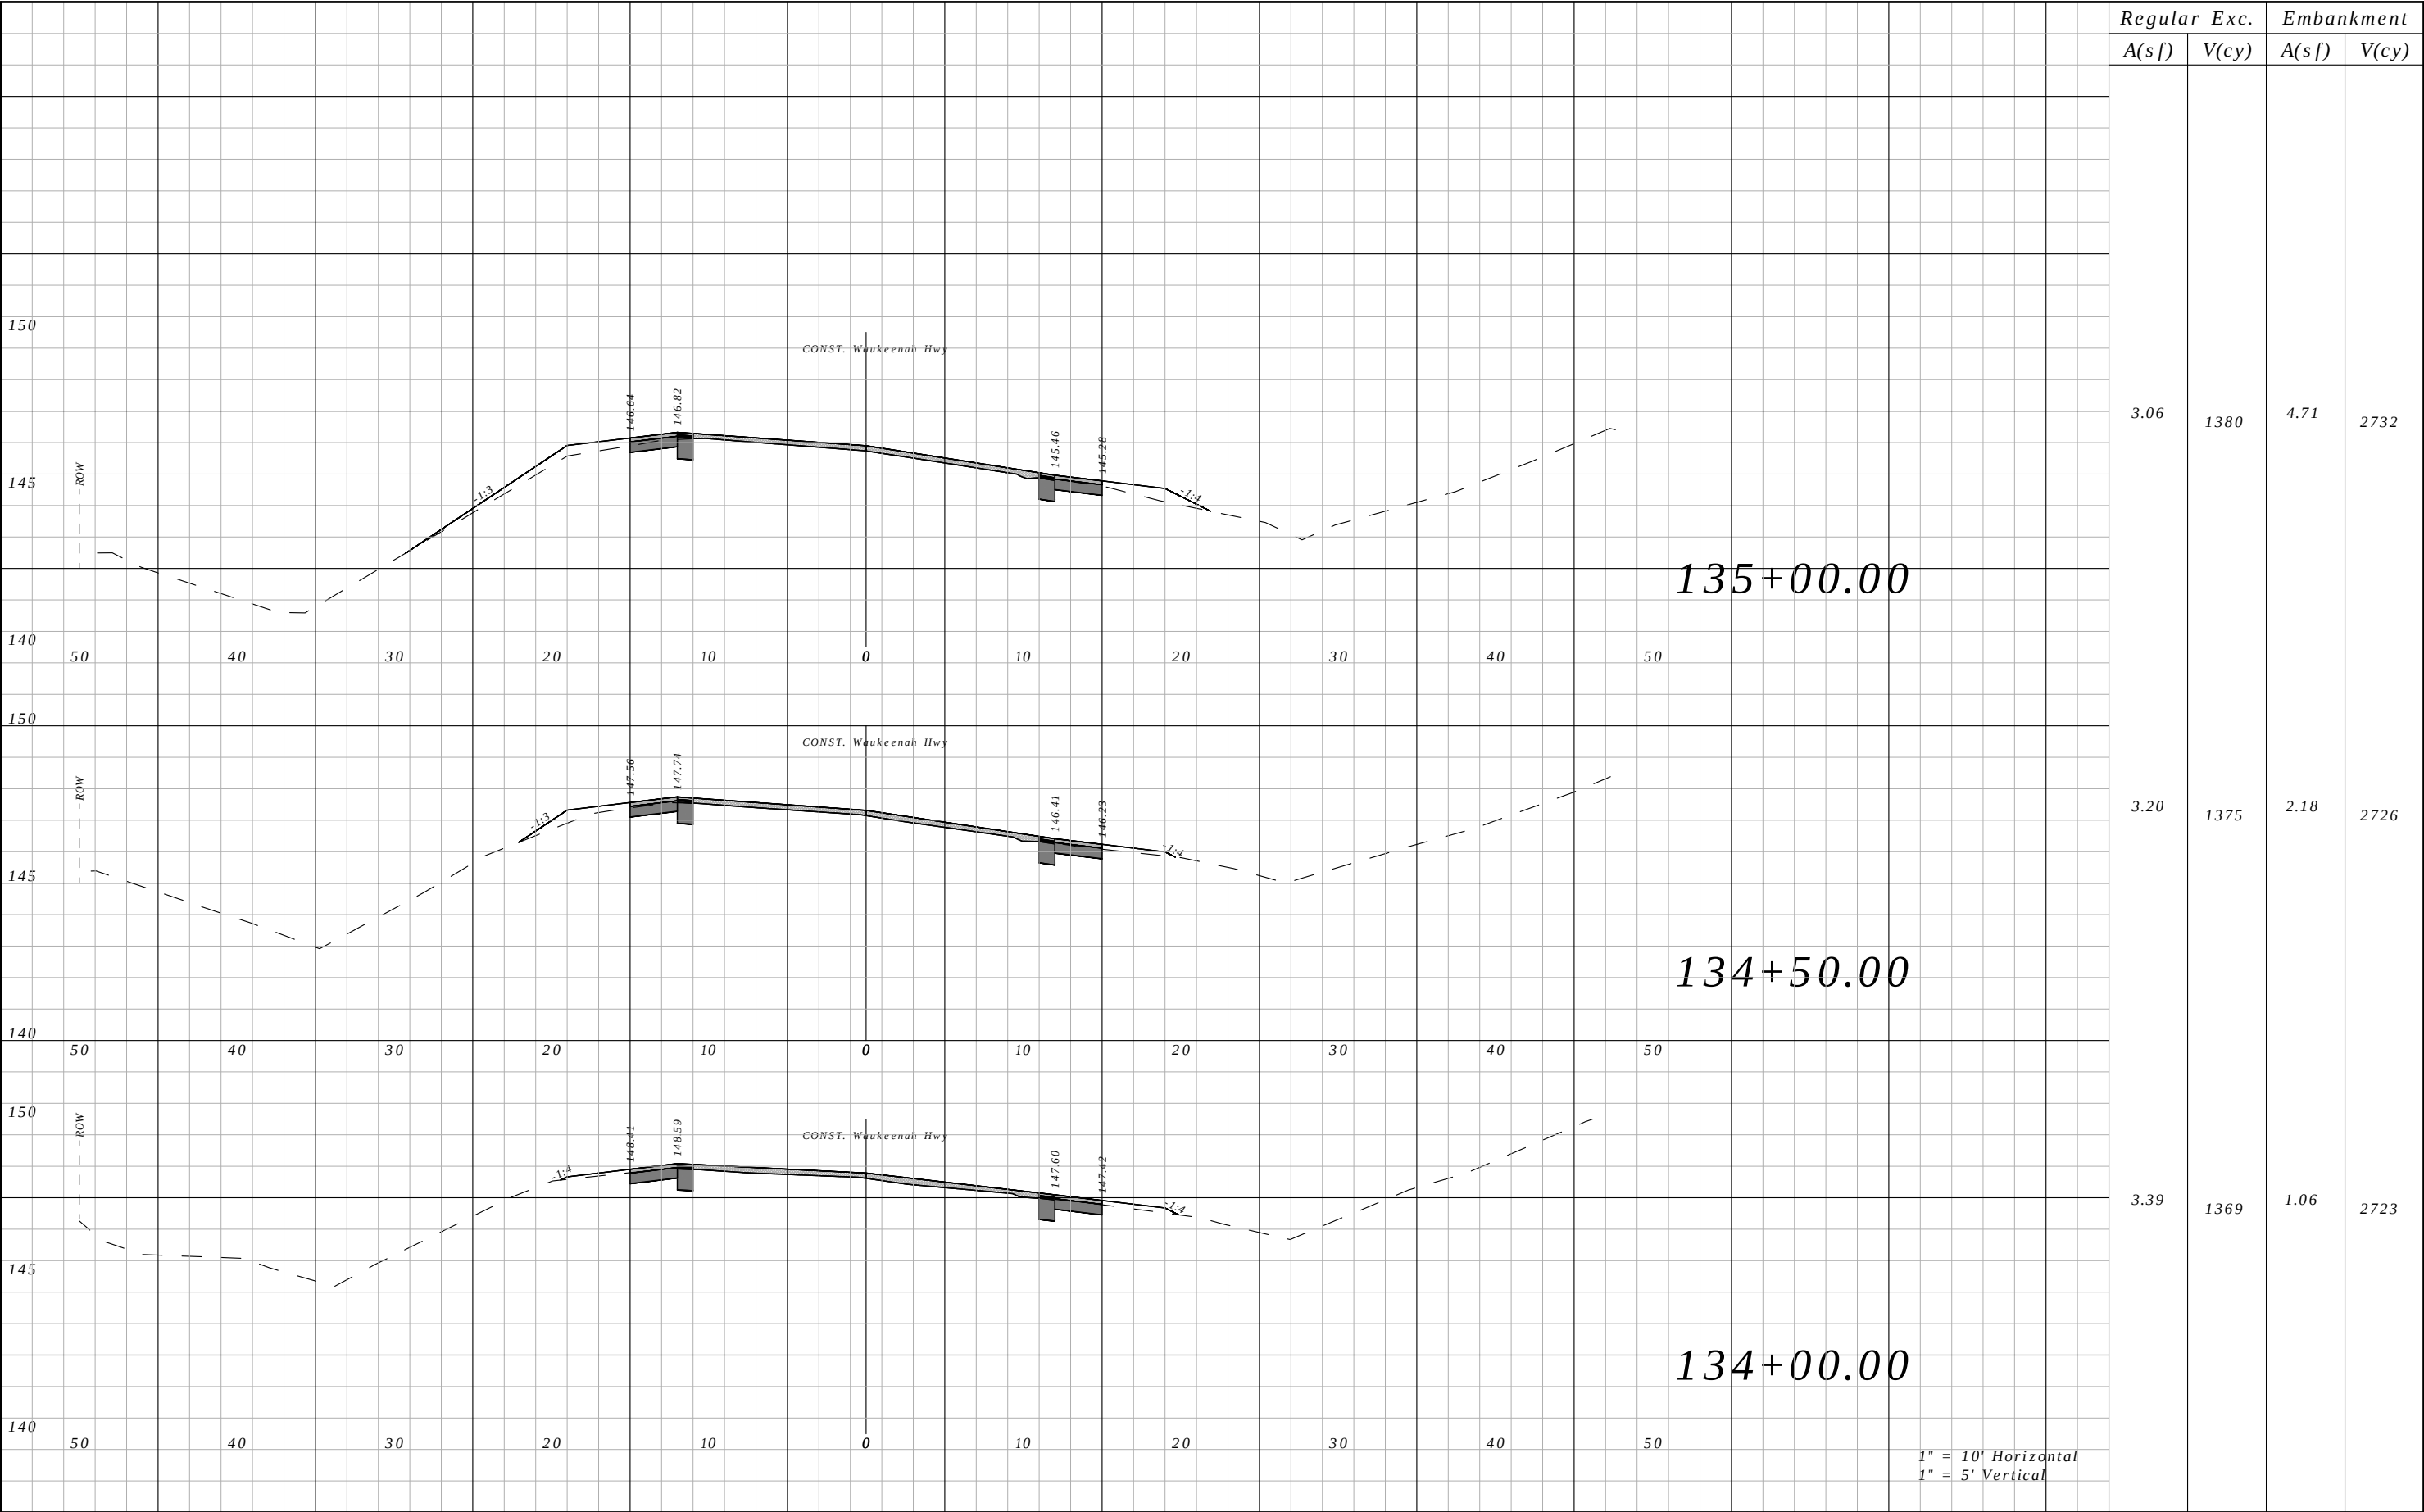


Regular A(sf)	Exc. V(cy)	Embankment	
		A(sf)	V(cy)
3.06	1380	4.71	2732
3.20	1375	2.18	2726
3.39	1369	1.06	2723

REVISIONS				ROBERT C. CESKA, P.E. P.E. LICENSE NUMBER 82288 DEWBERRY 101 N MONROE STREET, SUITE 710 TALLAHASSEE, FLORIDA 32301 CERTIFICATE OF AUTHORIZATION 00008794	WAUKEENAH HIGHWAY			CROSS SECTIONS	SHEET NO.
DATE	DESCRIPTION		DATE		ROAD NO.	COUNTY	FINANCIAL PROJECT ID		
----	----				----	JEFFERSON	438366-1-54-01		101

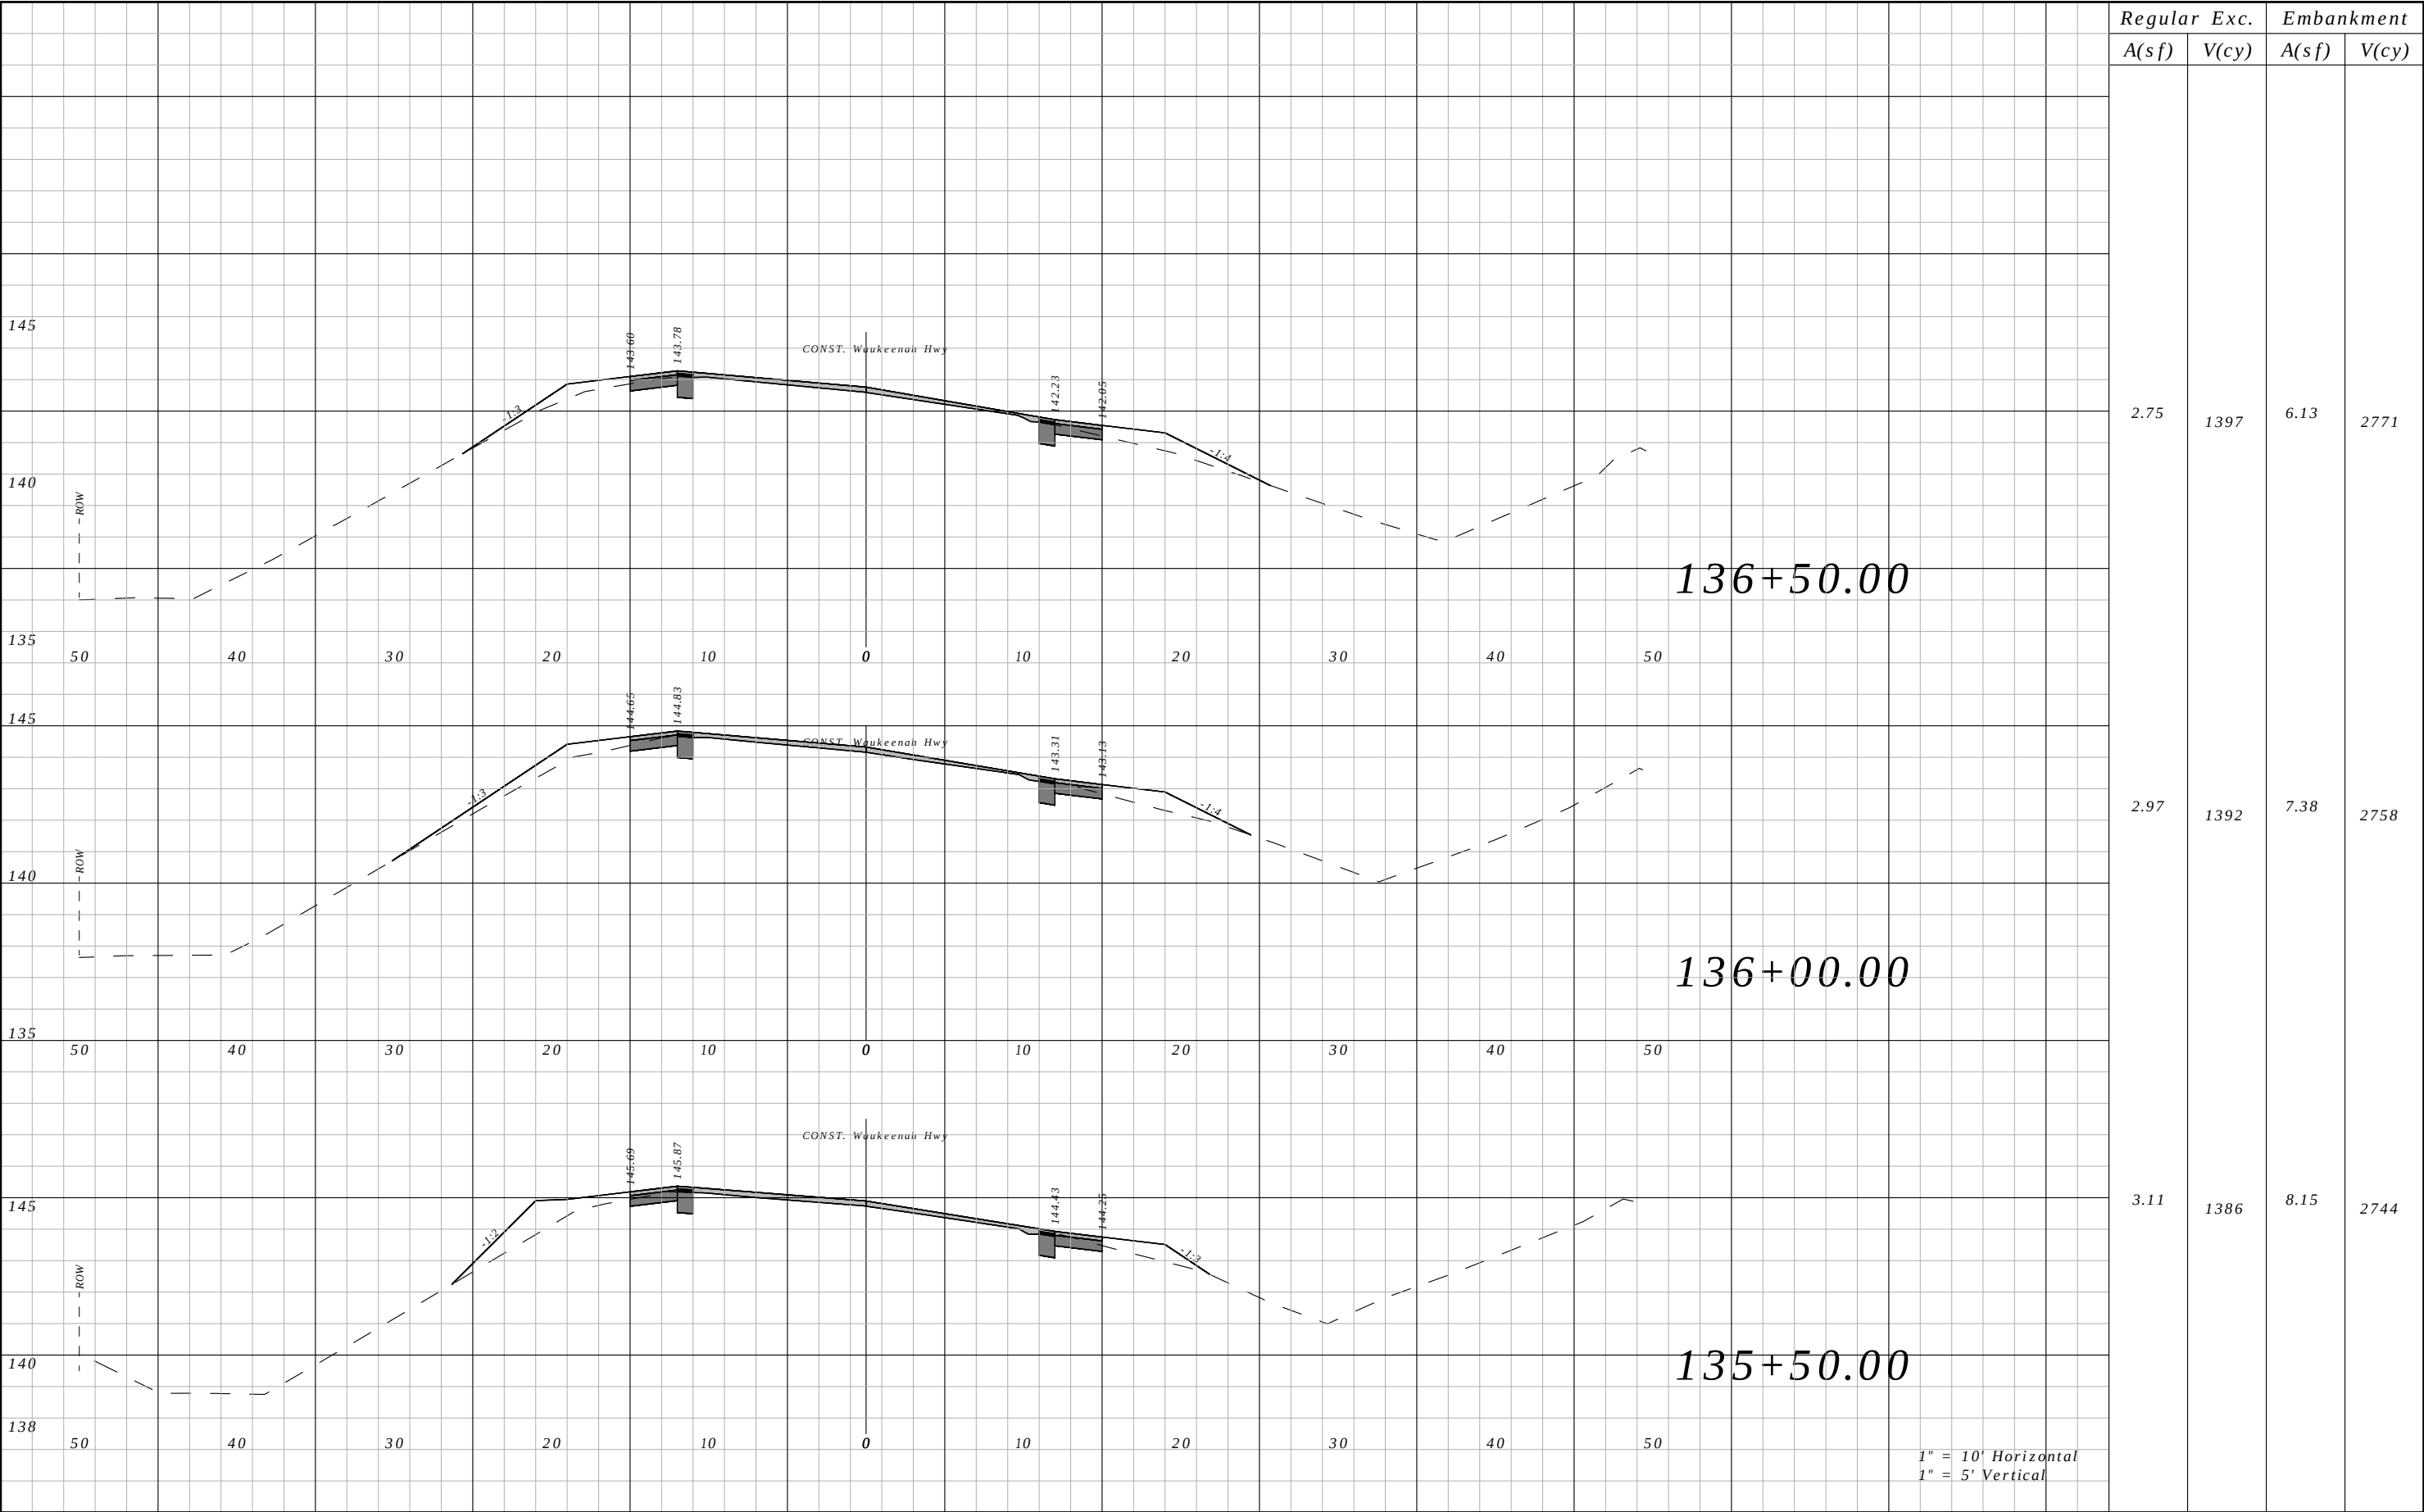


Regular	Exc.	Embankment	
		A(sf)	V(cy)
2.75	1397	6.13	2771
2.97	1392	7.38	2758
3.11	1386	8.15	2744

REVISIONS				ROBERT C. CESKA, P.E. P.E. LICENSE NUMBER 82288 DEWBERRY 101 N MONROE STREET, SUITE 710 TALLAHASSEE, FLORIDA 32301 CERTIFICATE OF AUTHORIZATION 00008794	WAUKEENAH HIGHWAY			CROSS SECTIONS	SHEET NO.
DATE	DESCRIPTION		DATE		ROAD NO.	COUNTY	FINANCIAL PROJECT ID		
----	----				----	JEFFERSON	438366-1-54-01		102

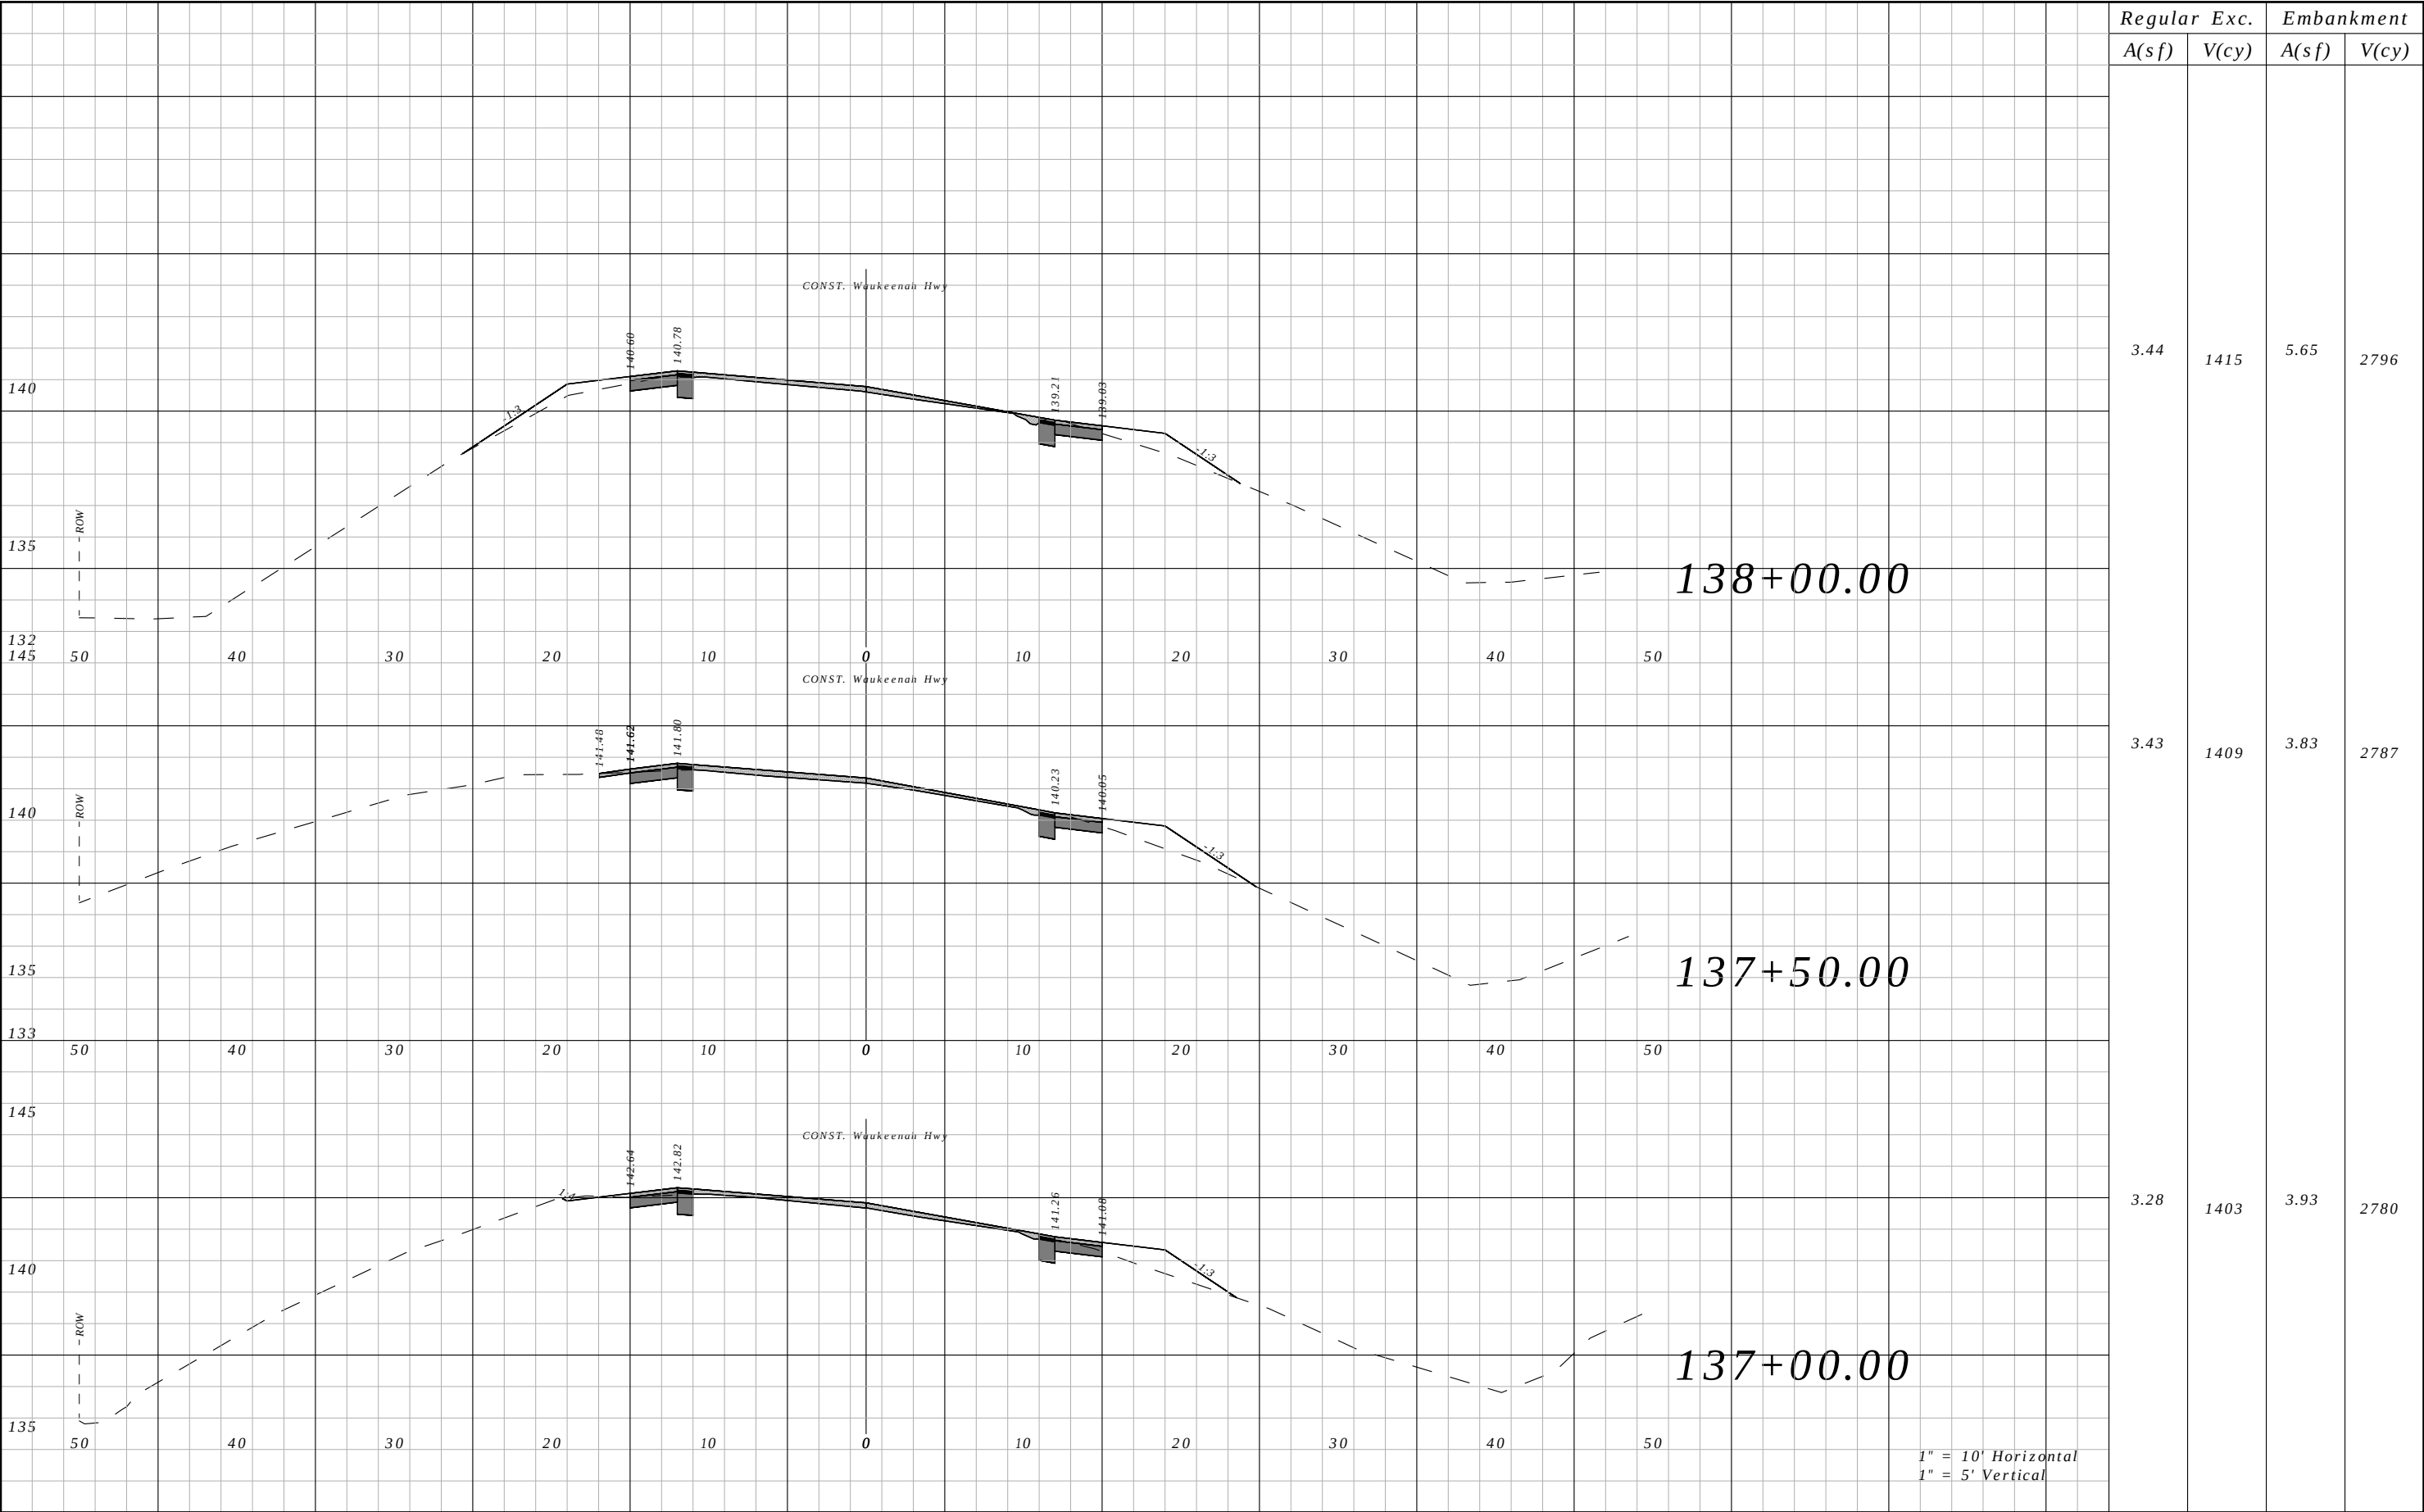


Regular	Exc.	Embankment	
		A(sf)	V(cy)
3.44	1415	5.65	2796
3.43	1409	3.83	2787
3.28	1403	3.93	2780

REVISIONS				ROBERT C. CESKA, P.E. P.E. LICENSE NUMBER 82288 DEWBERRY 101 N MONROE STREET, SUITE 710 TALLAHASSEE, FLORIDA 32301 CERTIFICATE OF AUTHORIZATION 00008794	WAUKEENAH HIGHWAY			CROSS SECTIONS	SHEET NO.
DATE	DESCRIPTION	DATE	DESCRIPTION		ROAD NO.	COUNTY	FINANCIAL PROJECT ID		
----	----				----	JEFFERSON	438366-1-54-01		103

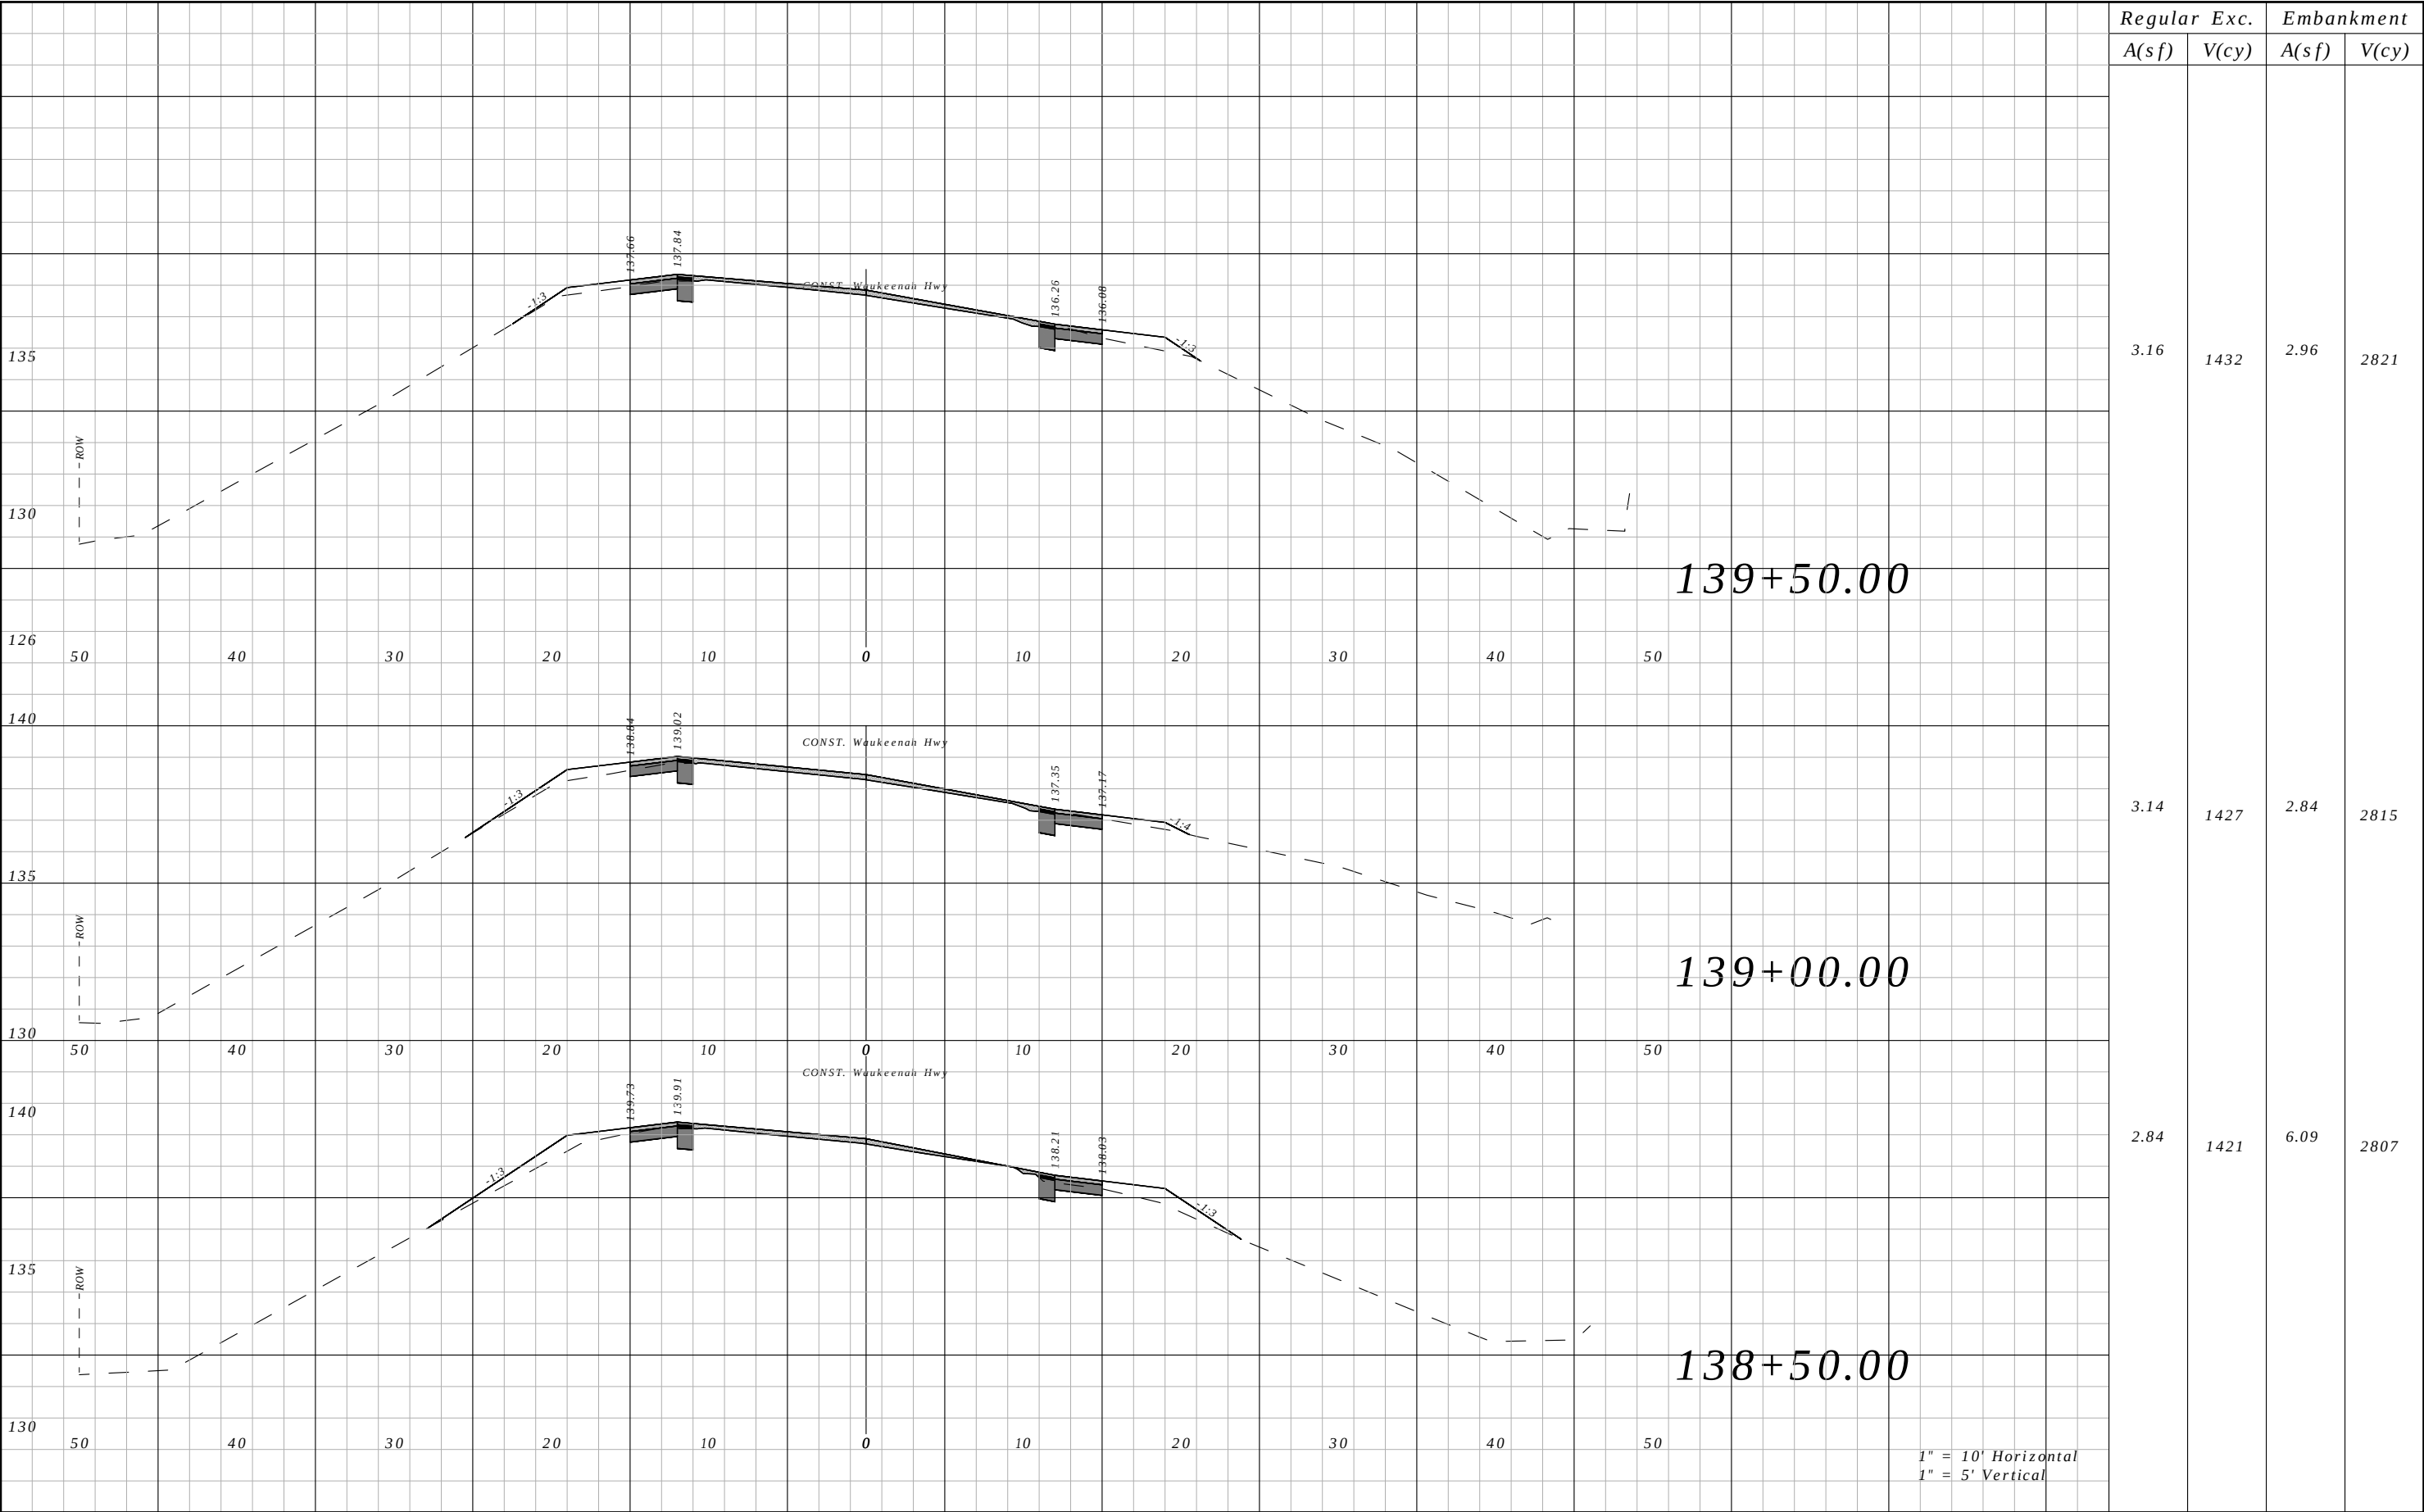


Regular		Exc.	Embankment	
A(sf)		V(cy)	A(sf)	V(cy)
3.16		1432	2.96	2821
3.14		1427	2.84	2815
2.84		1421	6.09	2807

REVISIONS				ROBERT C. CESKA, P.E. P.E. LICENSE NUMBER 82288 DEWBERRY 101 N MONROE STREET, SUITE 710 TALLAHASSEE, FLORIDA 32301 CERTIFICATE OF AUTHORIZATION 00008794	WAUKEENAH HIGHWAY			CROSS SECTIONS	SHEET NO.
DATE	DESCRIPTION		DATE	DESCRIPTION		ROAD NO.	COUNTY	FINANCIAL PROJECT ID	
----	----					----	JEFFERSON	438366-1-54-01	104

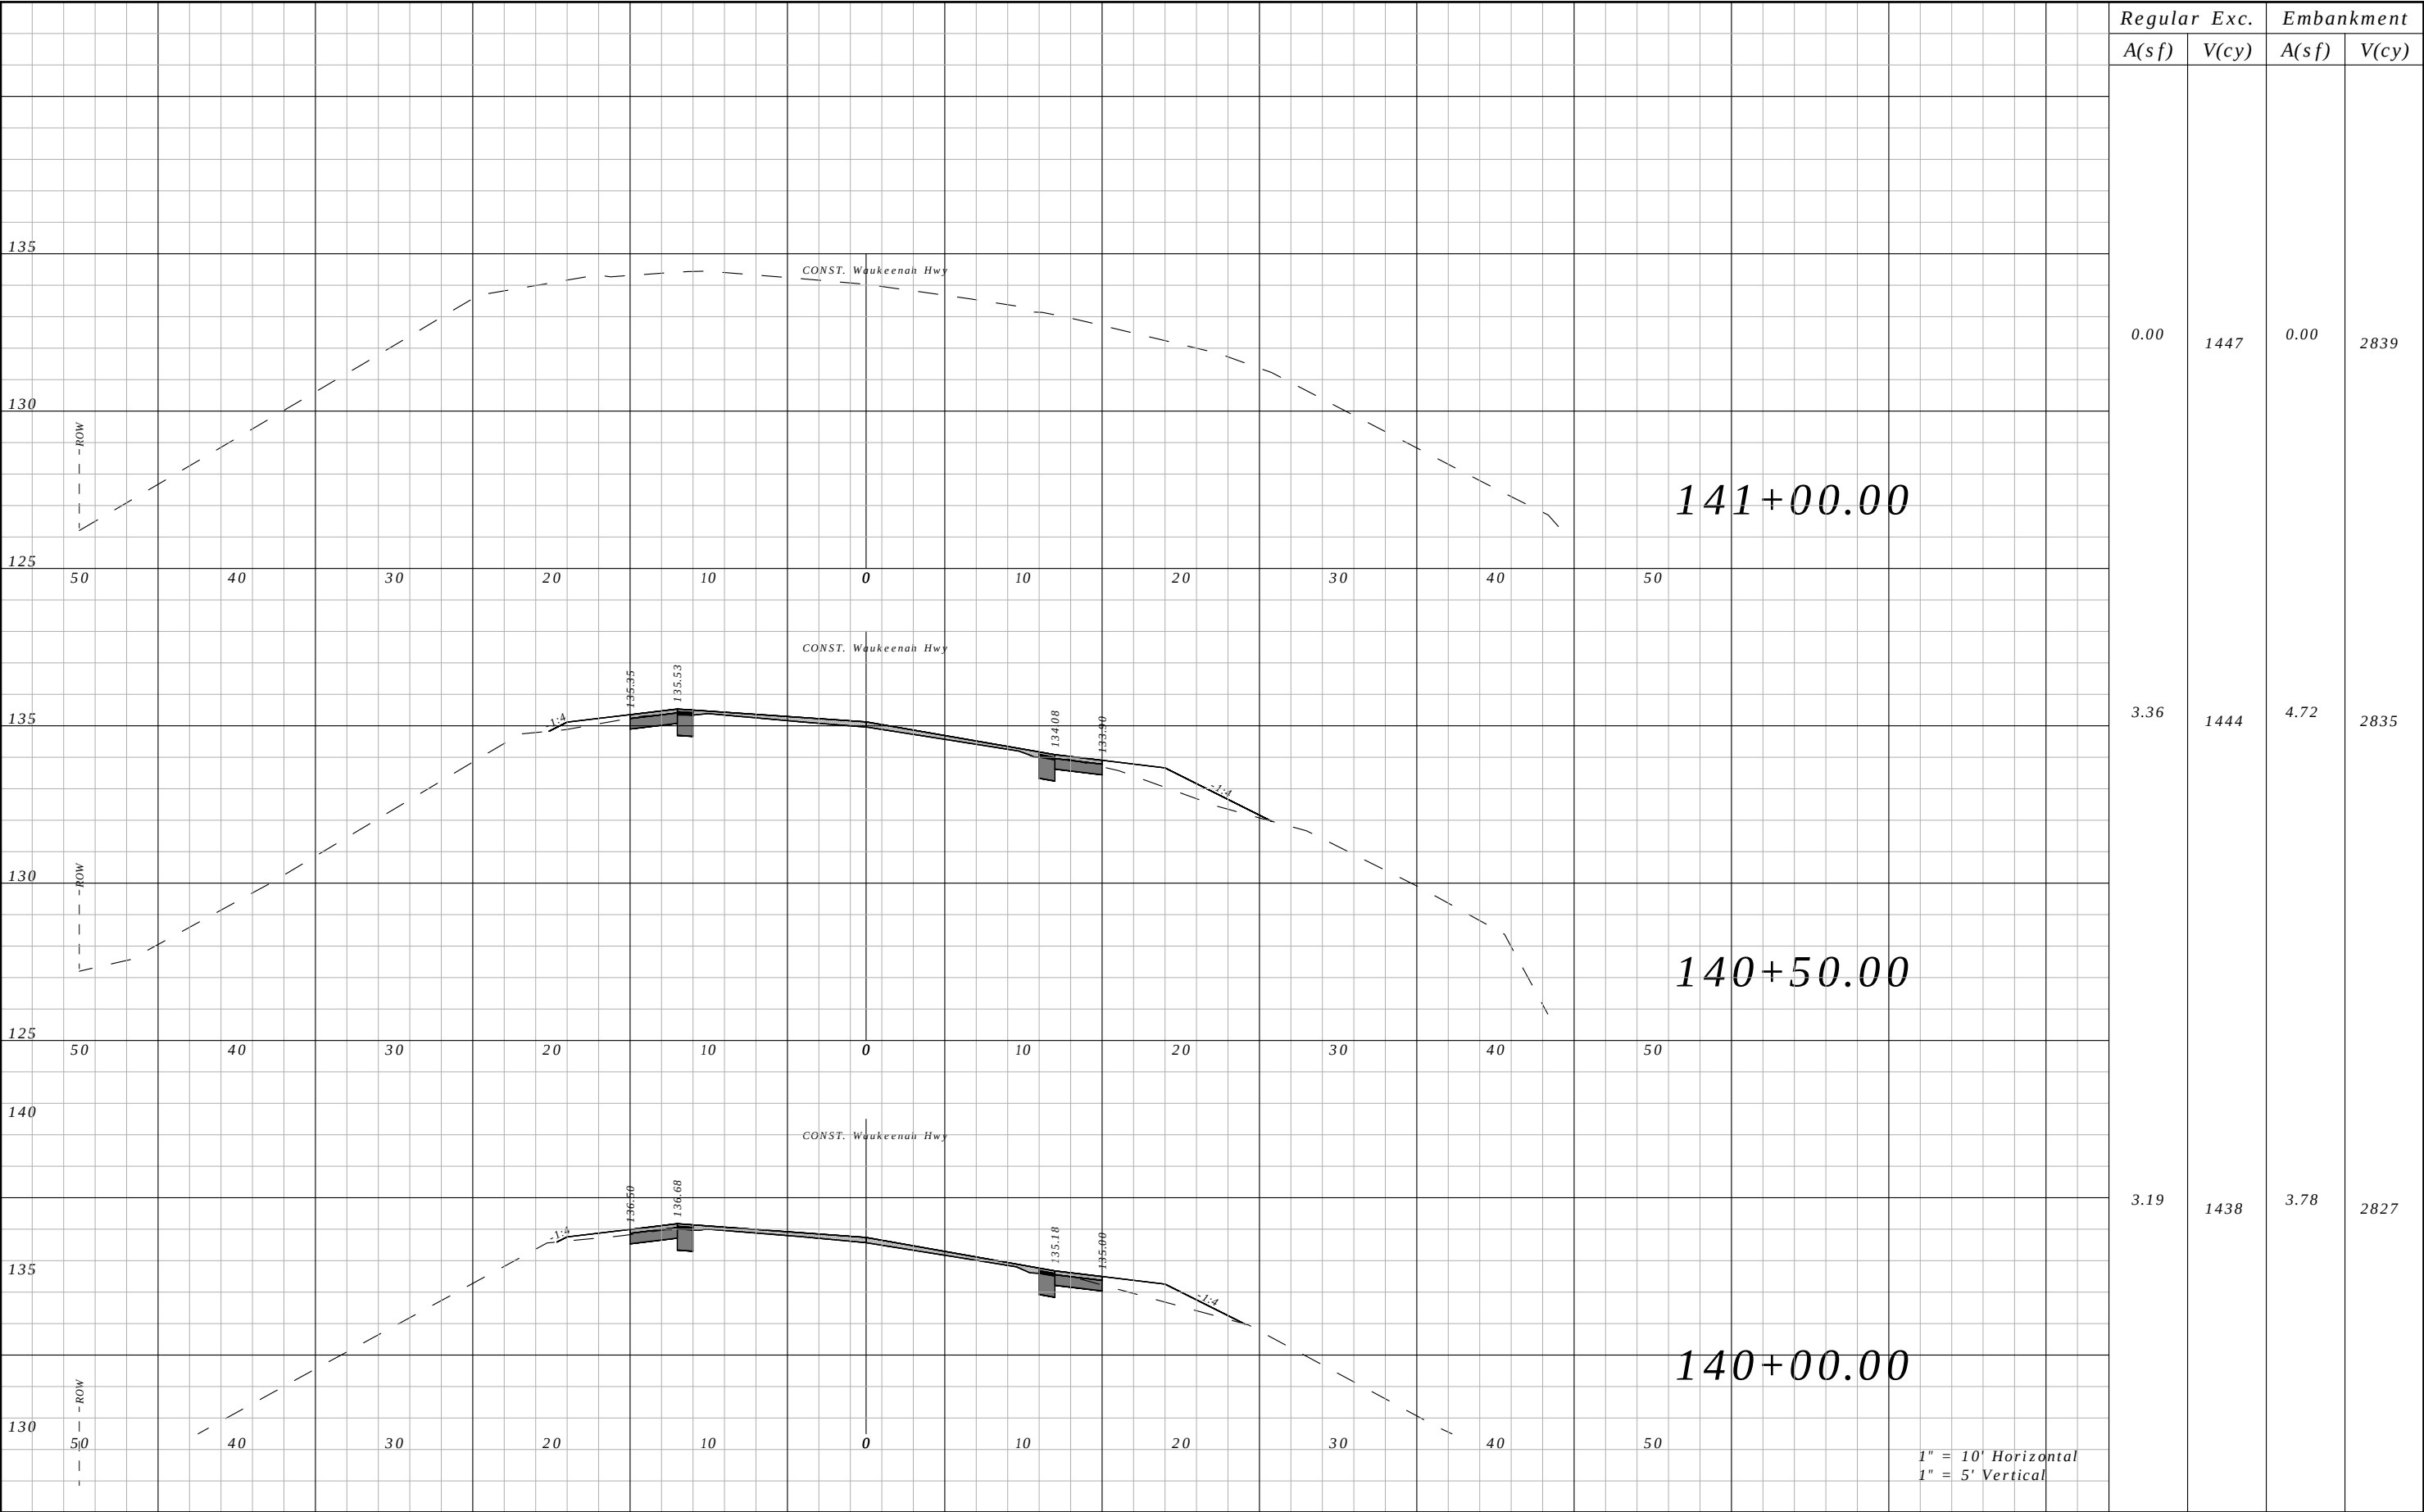


Regular A(sf)	Exc. V(cy)	Embankment	
		A(sf)	V(cy)
0.00	1447	0.00	2839
3.36	1444	4.72	2835
3.19	1438	3.78	2827

REVISIONS				ROBERT C. CESKA, P.E. P.E. LICENSE NUMBER 82288 DEWBERRY 101 N MONROE STREET, SUITE 710 TALLAHASSEE, FLORIDA 32301 CERTIFICATE OF AUTHORIZATION 00008794	WAUKEENAH HIGHWAY			CROSS SECTIONS	SHEET NO.
DATE	DESCRIPTION		DATE		ROAD NO.	COUNTY	FINANCIAL PROJECT ID		
----	----				----	JEFFERSON	438366-1-54-01		105

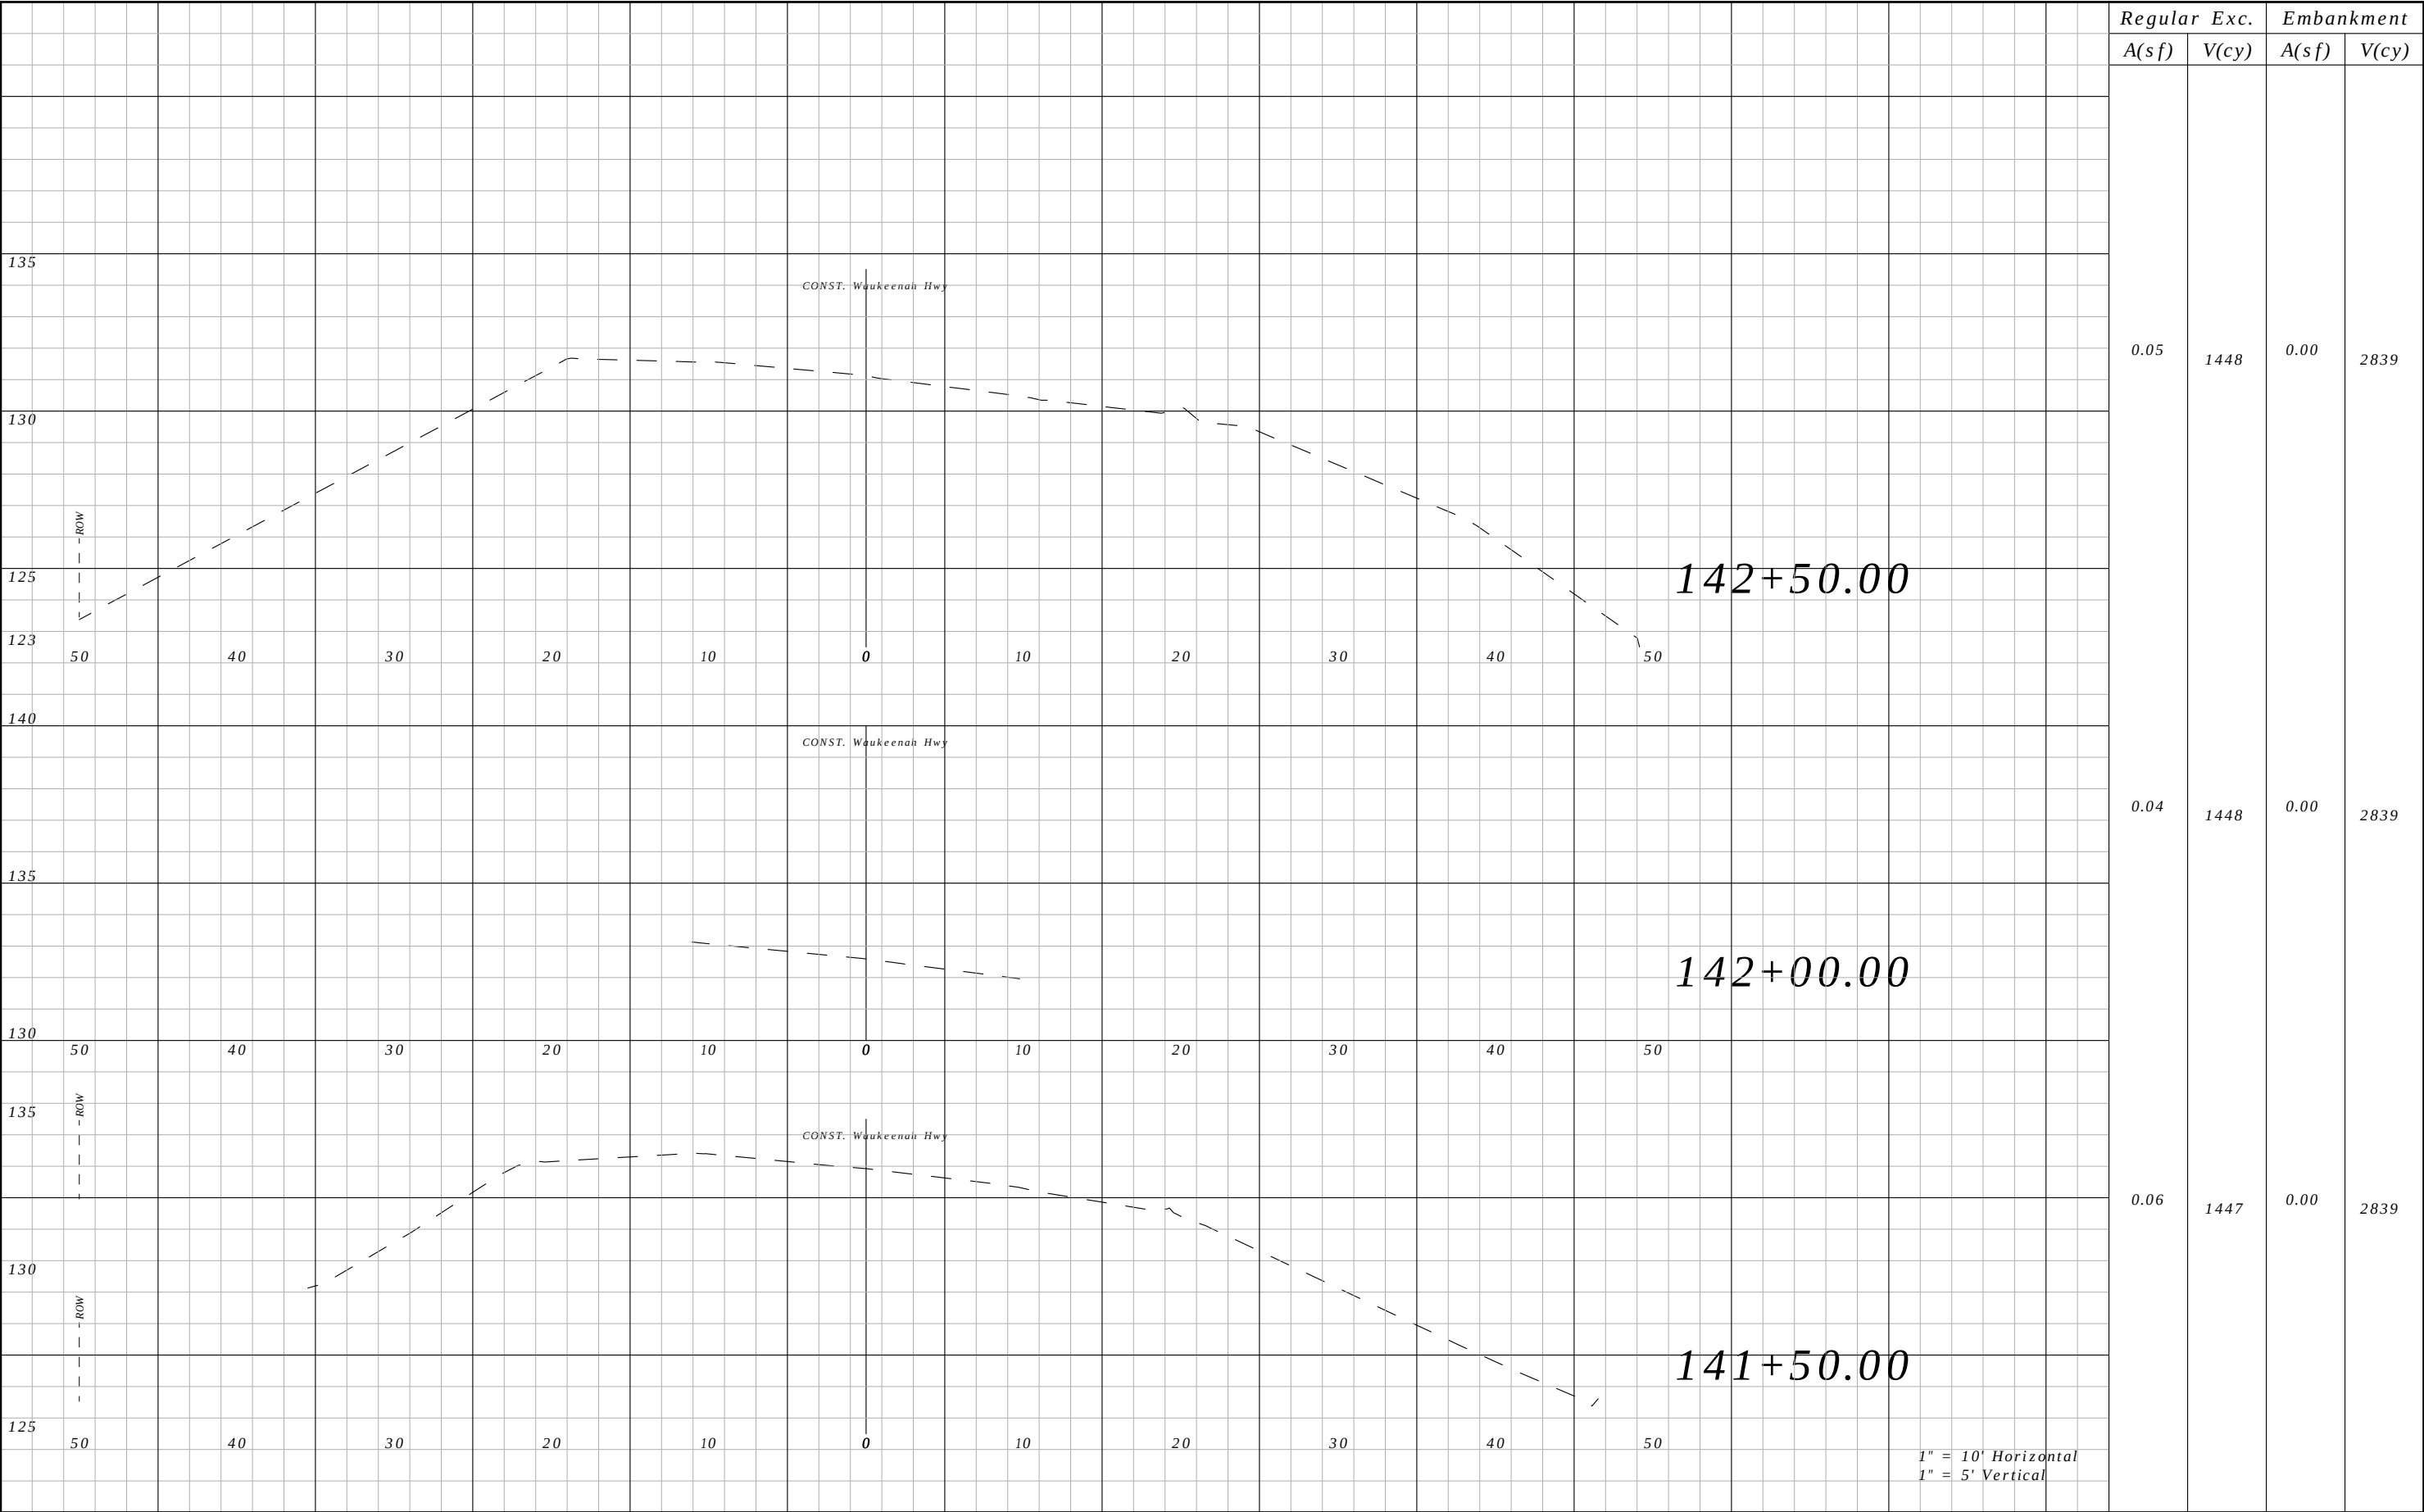


Regular A(sf)	Exc. V(cy)	Embankment	
		A(sf)	V(cy)
0.05	1448	0.00	2839
0.04	1448	0.00	2839
0.06	1447	0.00	2839

REVISIONS				ROBERT C. CESKA, P.E. P.E. LICENSE NUMBER 82288 DEWBERRY 101 N MONROE STREET, SUITE 710 TALLAHASSEE, FLORIDA 32301 CERTIFICATE OF AUTHORIZATION 00008794	WAUKEENAH HIGHWAY			CROSS SECTIONS	SHEET NO.
DATE	DESCRIPTION		DATE		ROAD NO.	COUNTY	FINANCIAL PROJECT ID		
----	-----				----	JEFFERSON	438366-1-54-01		106

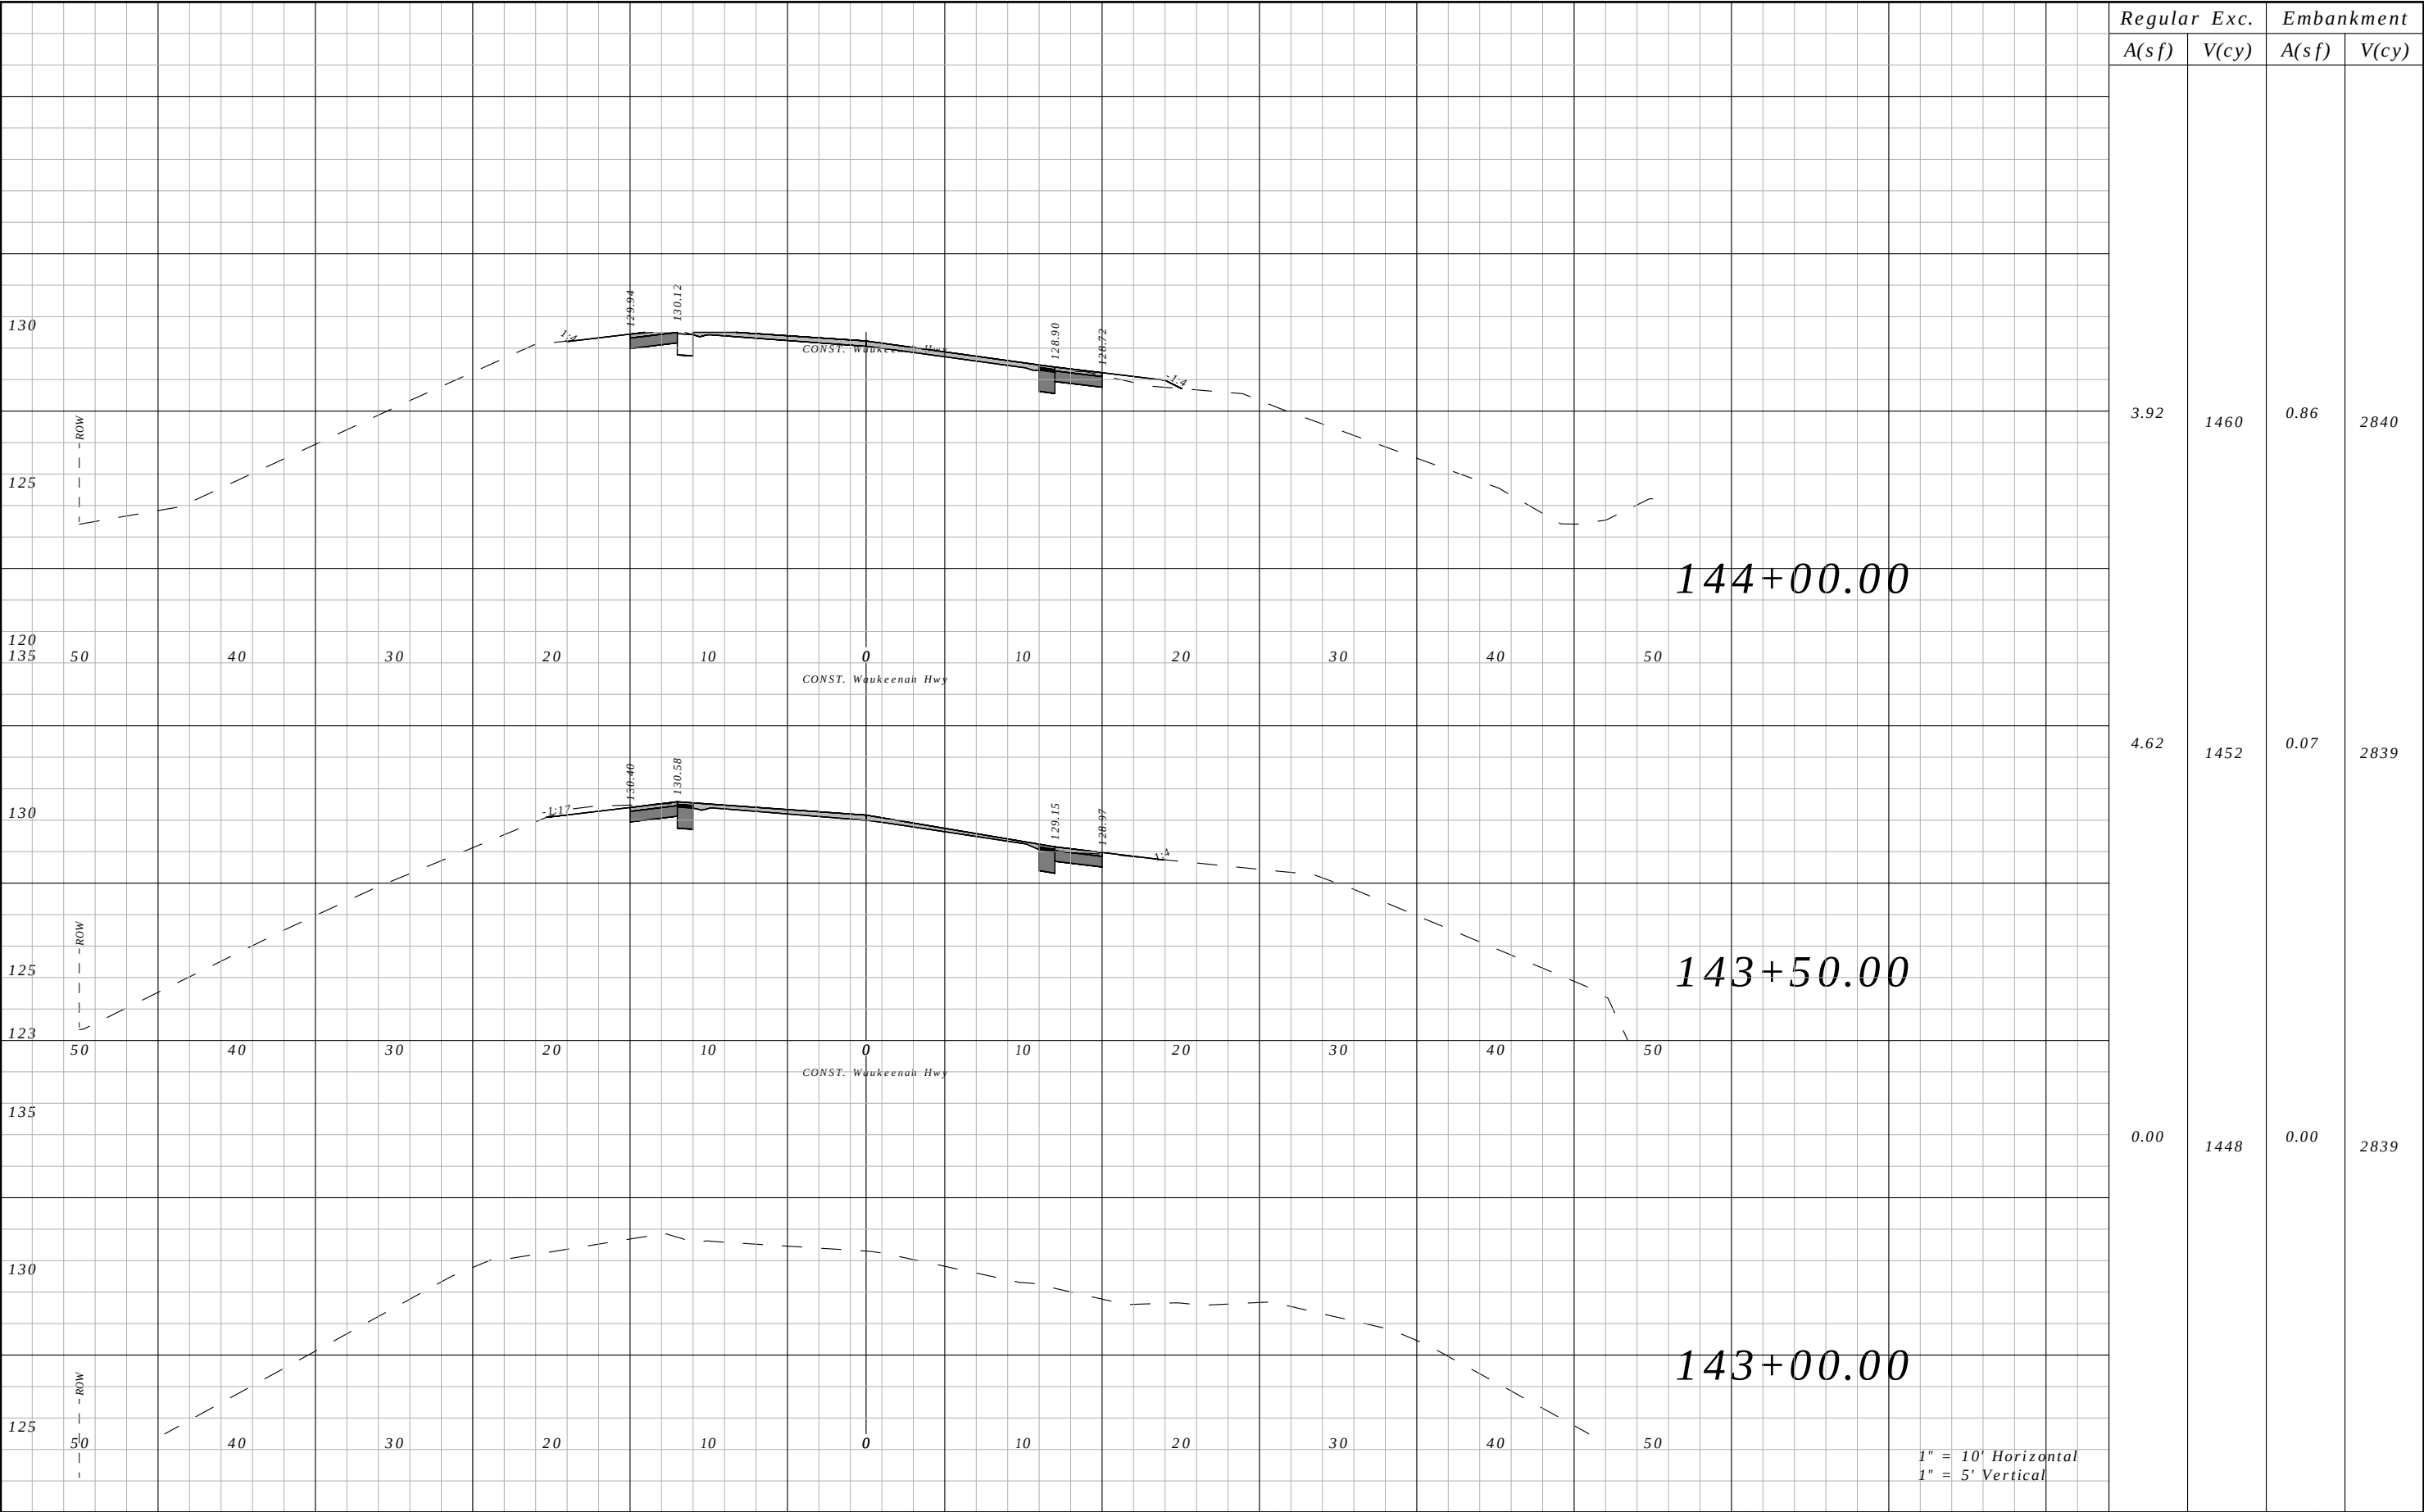


Regular A(sf)	Exc. V(cy)	Embankment	
		A(sf)	V(cy)
3.92	1460	0.86	2840
4.62	1452	0.07	2839
0.00	1448	0.00	2839

REVISIONS				ROBERT C. CESKA, P.E. P.E. LICENSE NUMBER 82288 DEWBERRY 101 N MONROE STREET, SUITE 710 TALLAHASSEE, FLORIDA 32301 CERTIFICATE OF AUTHORIZATION 00008794	WAUKEENAH HIGHWAY			CROSS SECTIONS	SHEET NO.
DATE	DESCRIPTION		DATE		ROAD NO.	COUNTY	FINANCIAL PROJECT ID		
----	----				----	JEFFERSON	438366-1-54-01		107

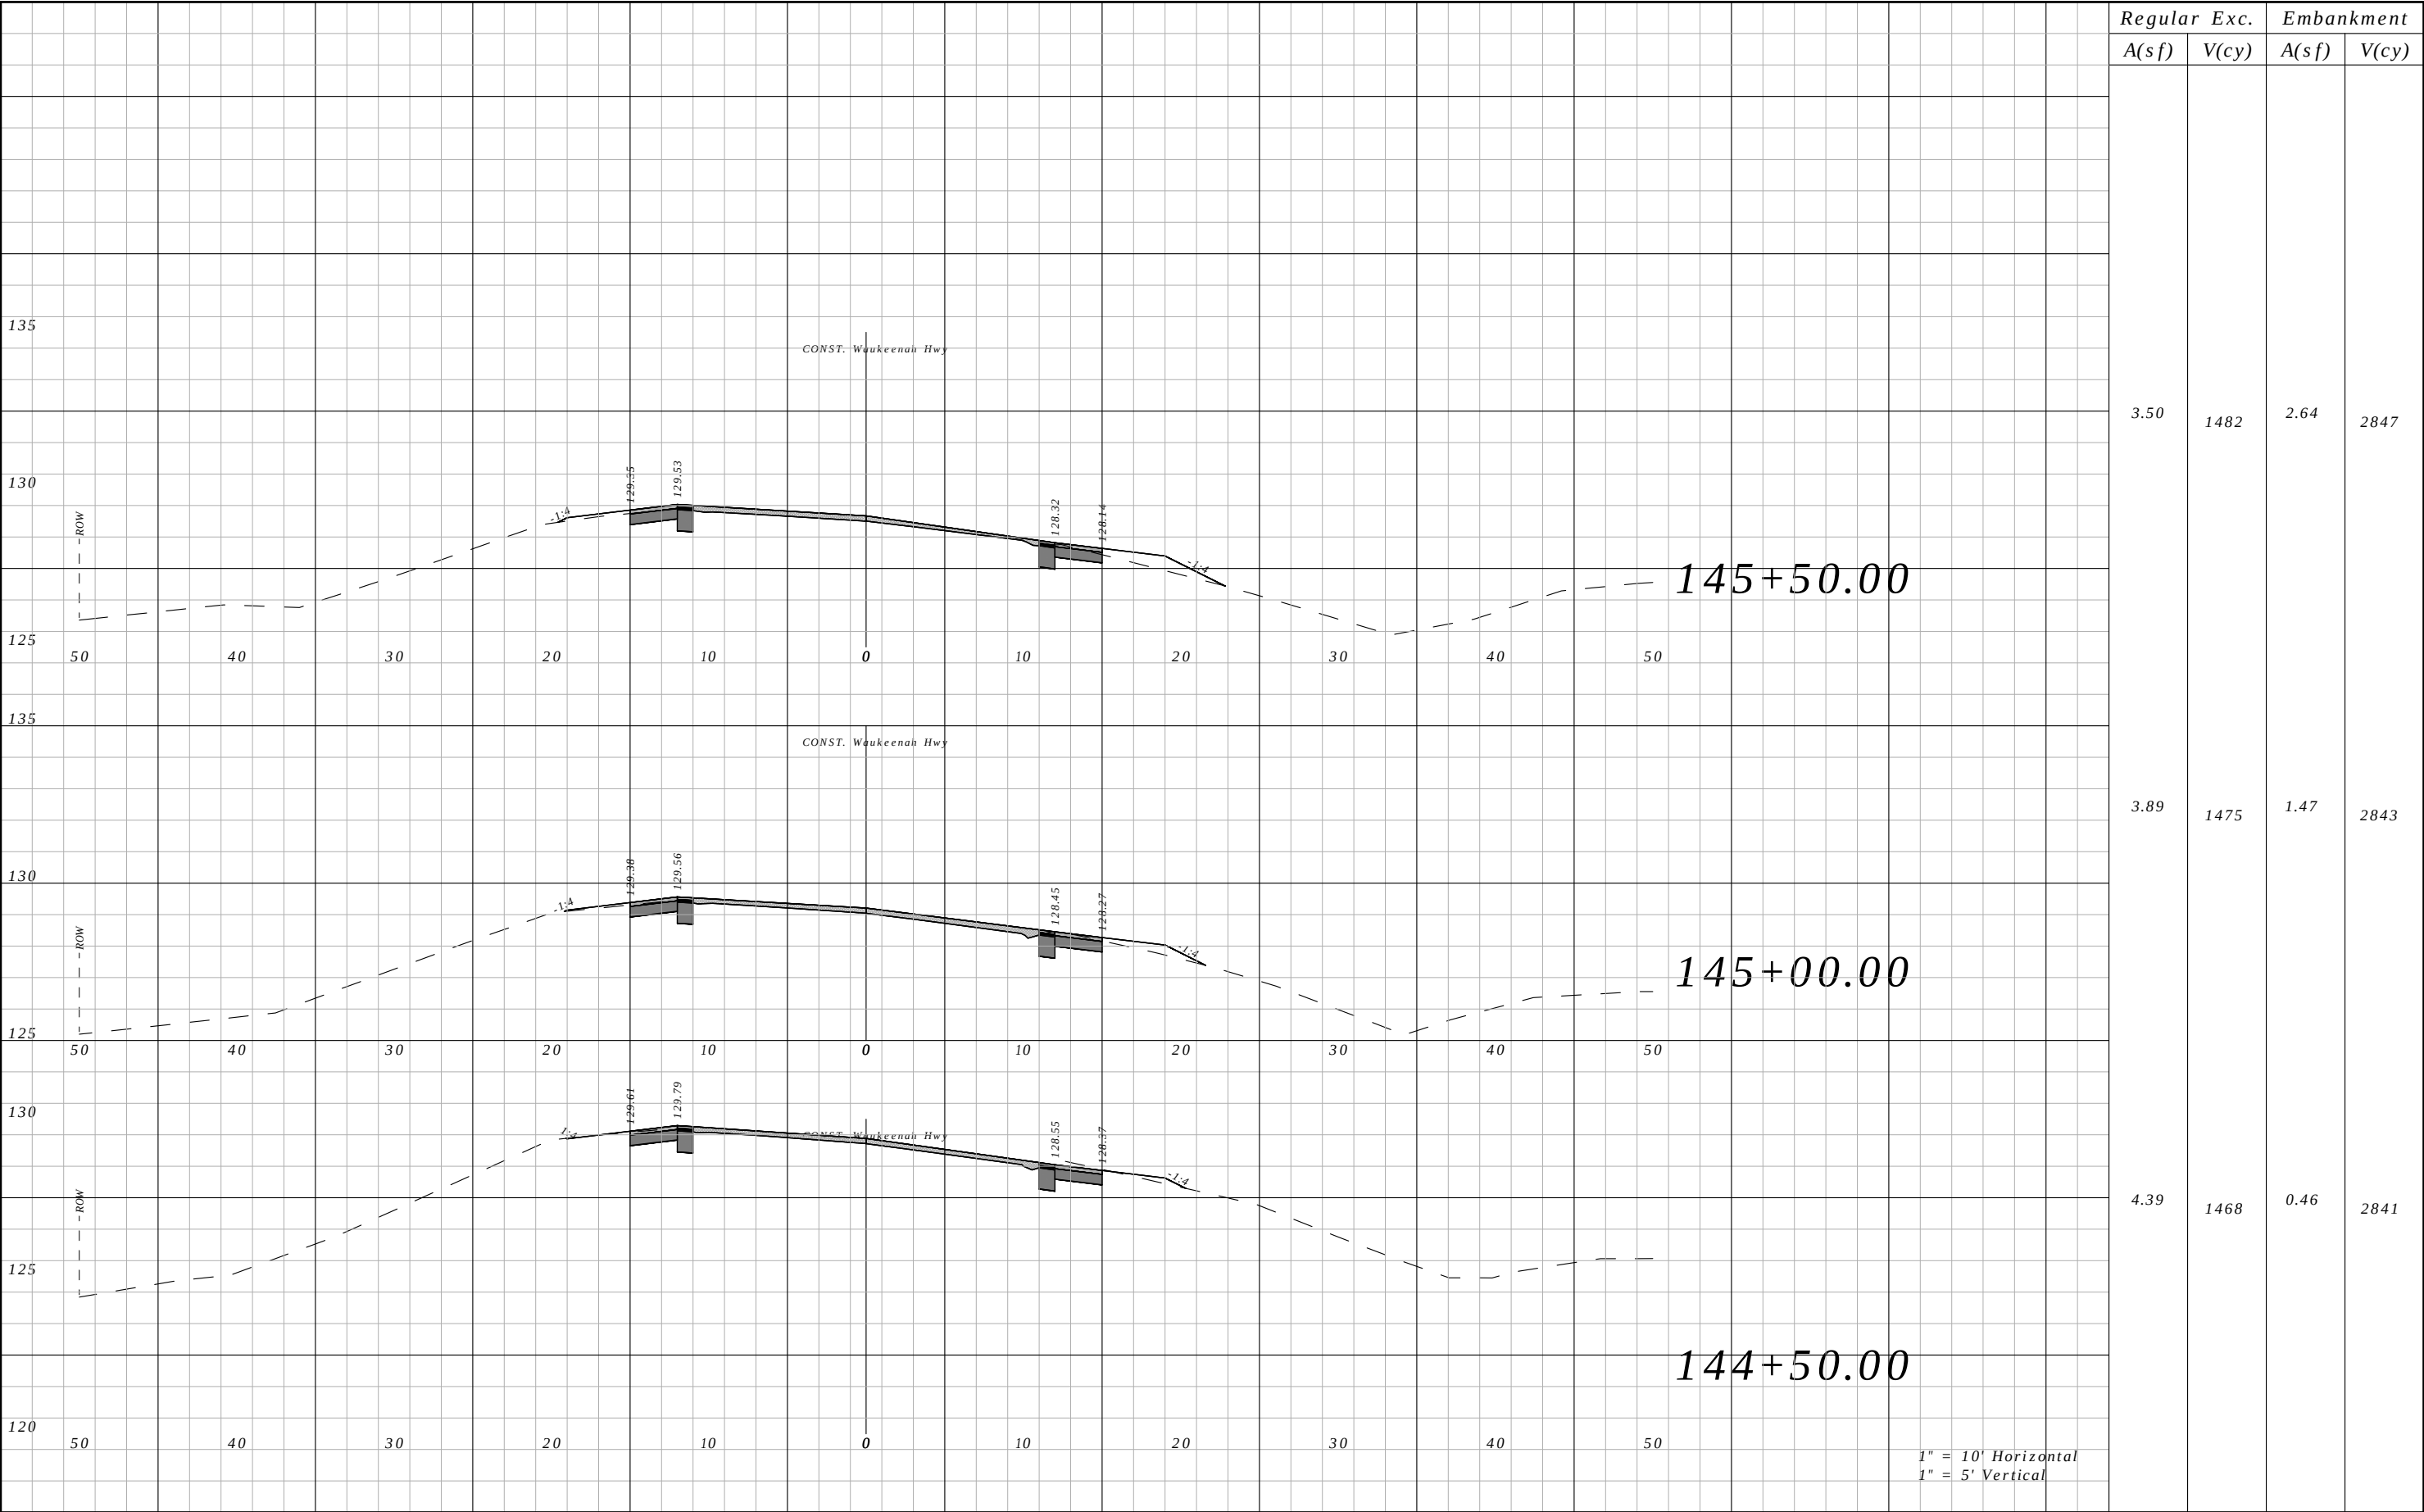


Regular	Exc.	Embankment	
		A(sf)	V(cy)
3.50	1482	2.64	2847
3.89	1475	1.47	2843
4.39	1468	0.46	2841

REVISIONS				ROBERT C. CESKA, P.E. P.E. LICENSE NUMBER 82288 DEWBERRY 101 N MONROE STREET, SUITE 710 TALLAHASSEE, FLORIDA 32301 CERTIFICATE OF AUTHORIZATION 00008794	WAUKEENAH HIGHWAY			CROSS SECTIONS	SHEET NO.
DATE	DESCRIPTION		DATE		ROAD NO.	COUNTY	FINANCIAL PROJECT ID		
----	----				----	JEFFERSON	438366-1-54-01		108

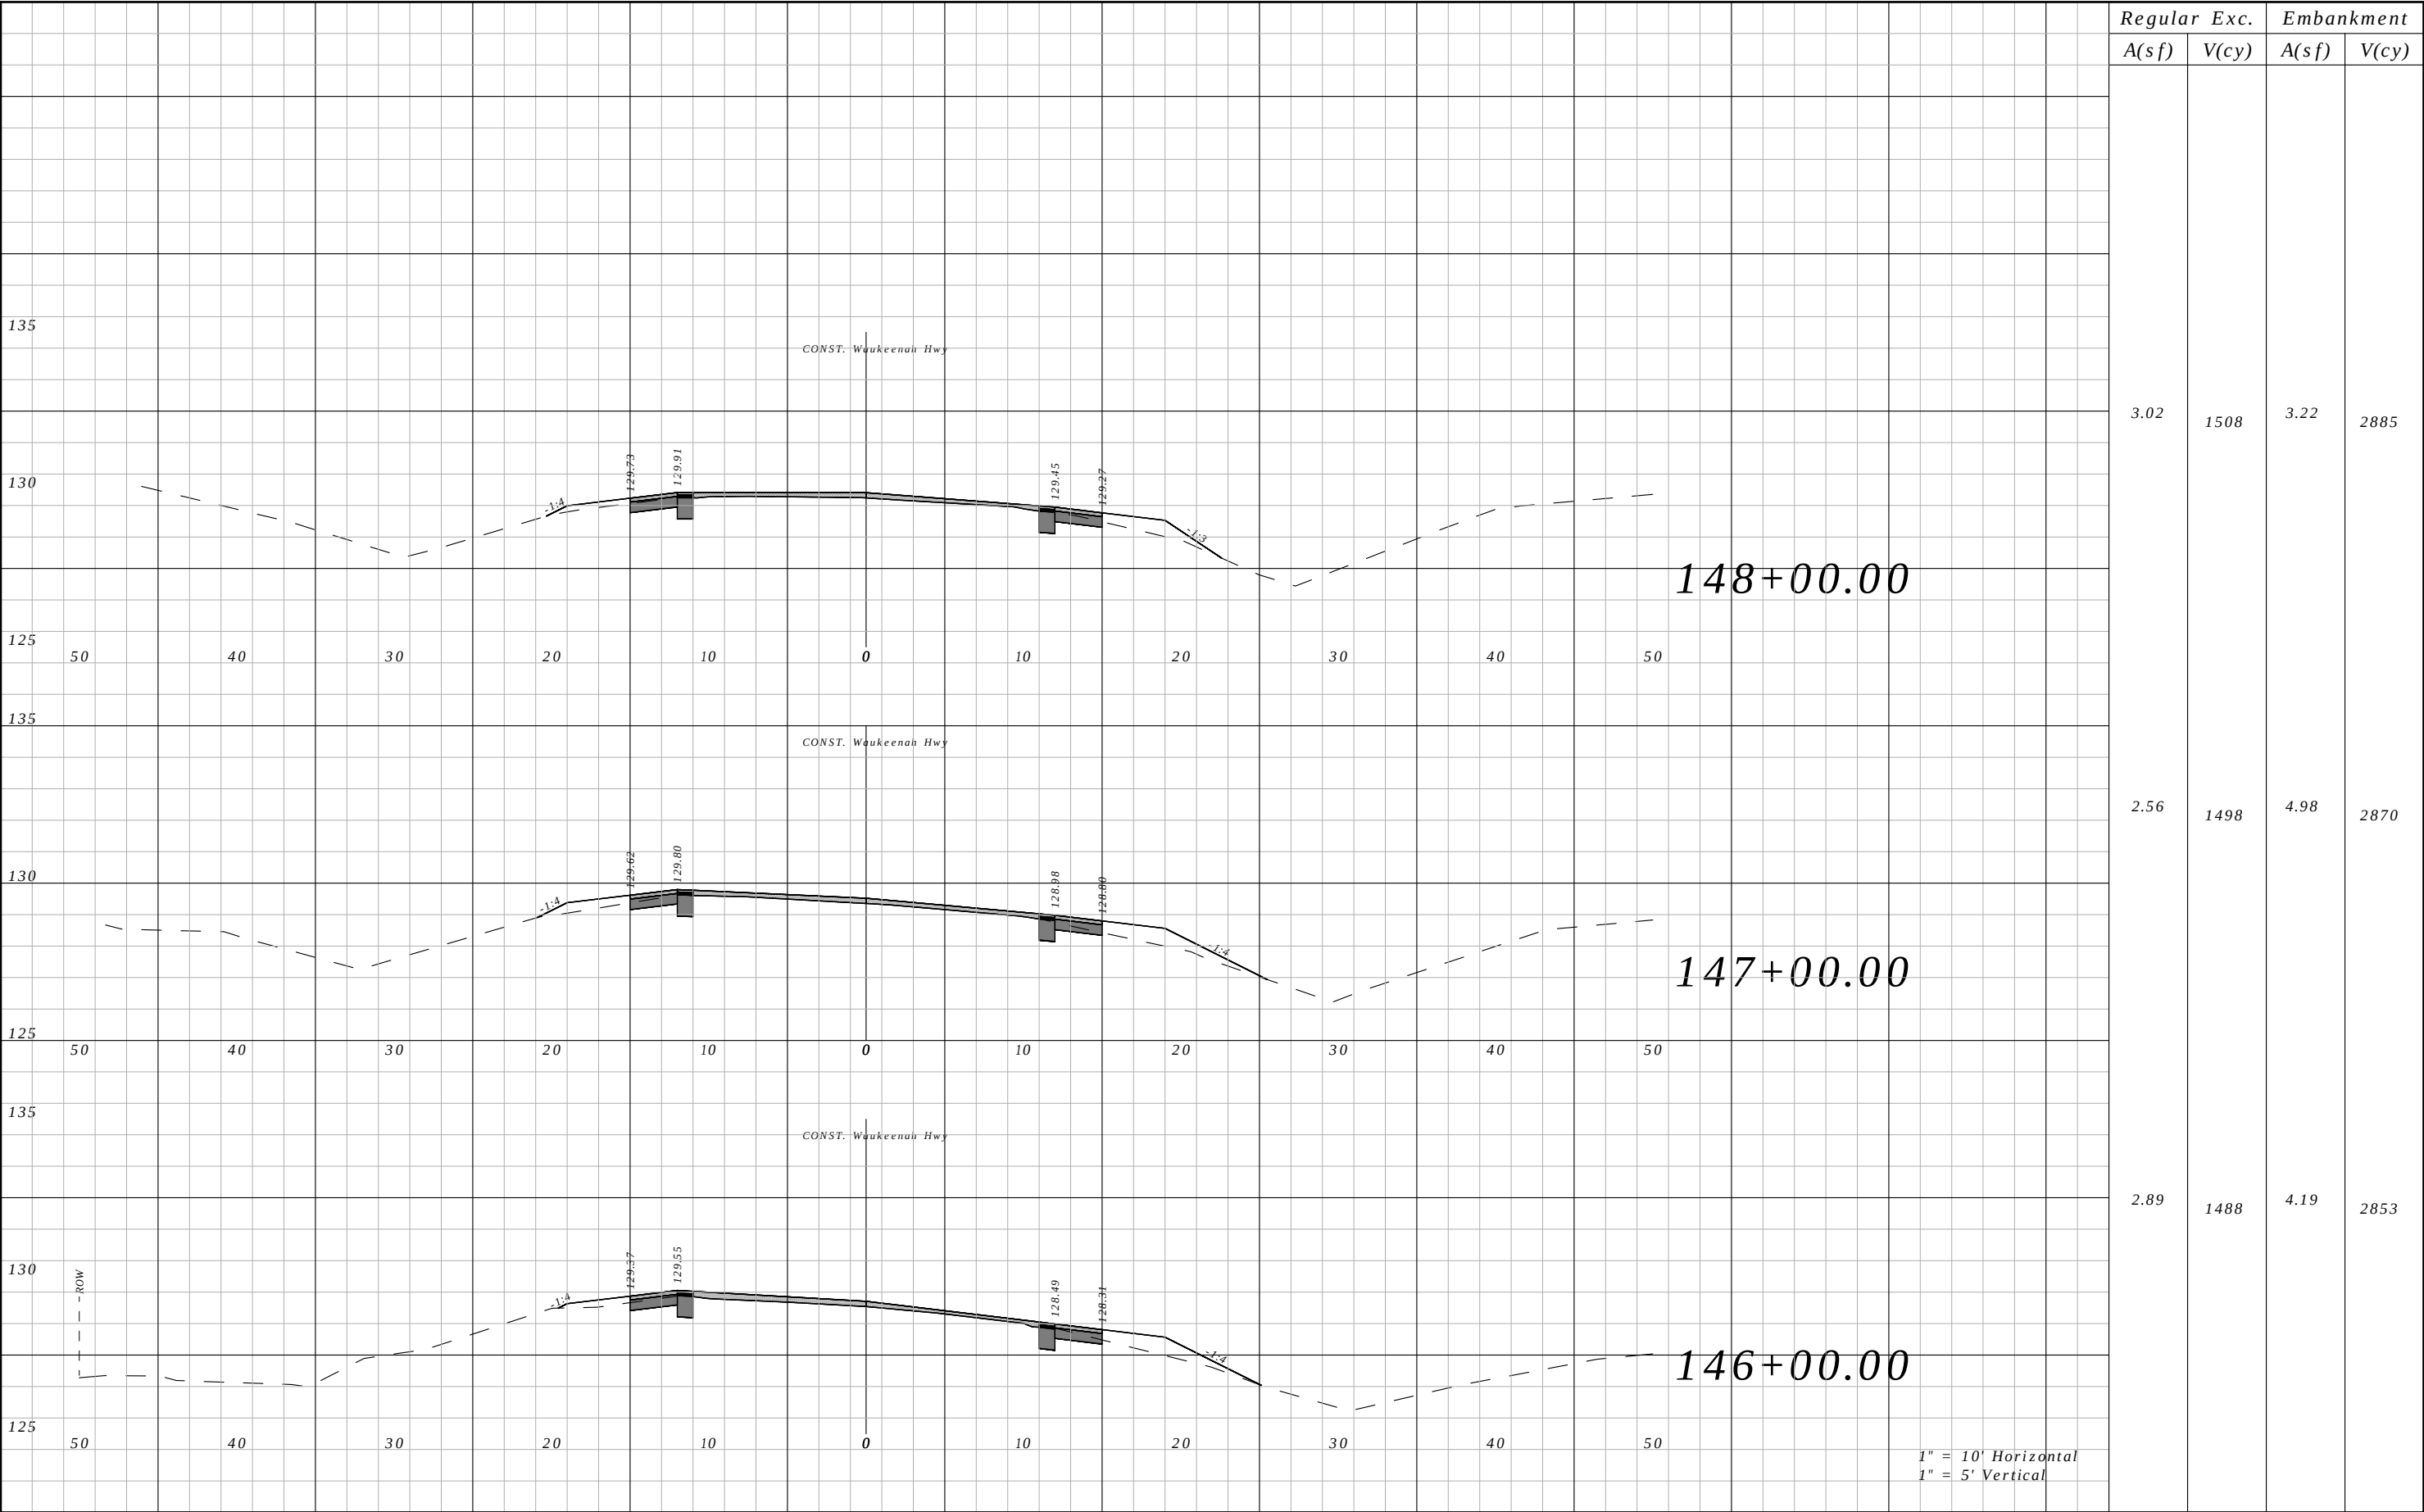


Regular		Exc.	Embankment	
A(sf)		V(cy)	A(sf)	V(cy)
3.02	1508	3.22	2885	
2.56	1498	4.98	2870	
2.89	1488	4.19	2853	

REVISIONS				ROBERT C. CESKA, P.E. P.E. LICENSE NUMBER 82288 DEWBERRY 101 N MONROE STREET, SUITE 710 TALLAHASSEE, FLORIDA 32301 CERTIFICATE OF AUTHORIZATION 00008794	WAUKEENAH HIGHWAY			CROSS SECTIONS	SHEET NO.
DATE	DESCRIPTION		DATE	DESCRIPTION		ROAD NO.	COUNTY	FINANCIAL PROJECT ID	
----	----					----	JEFFERSON	438366-1-54-01	109

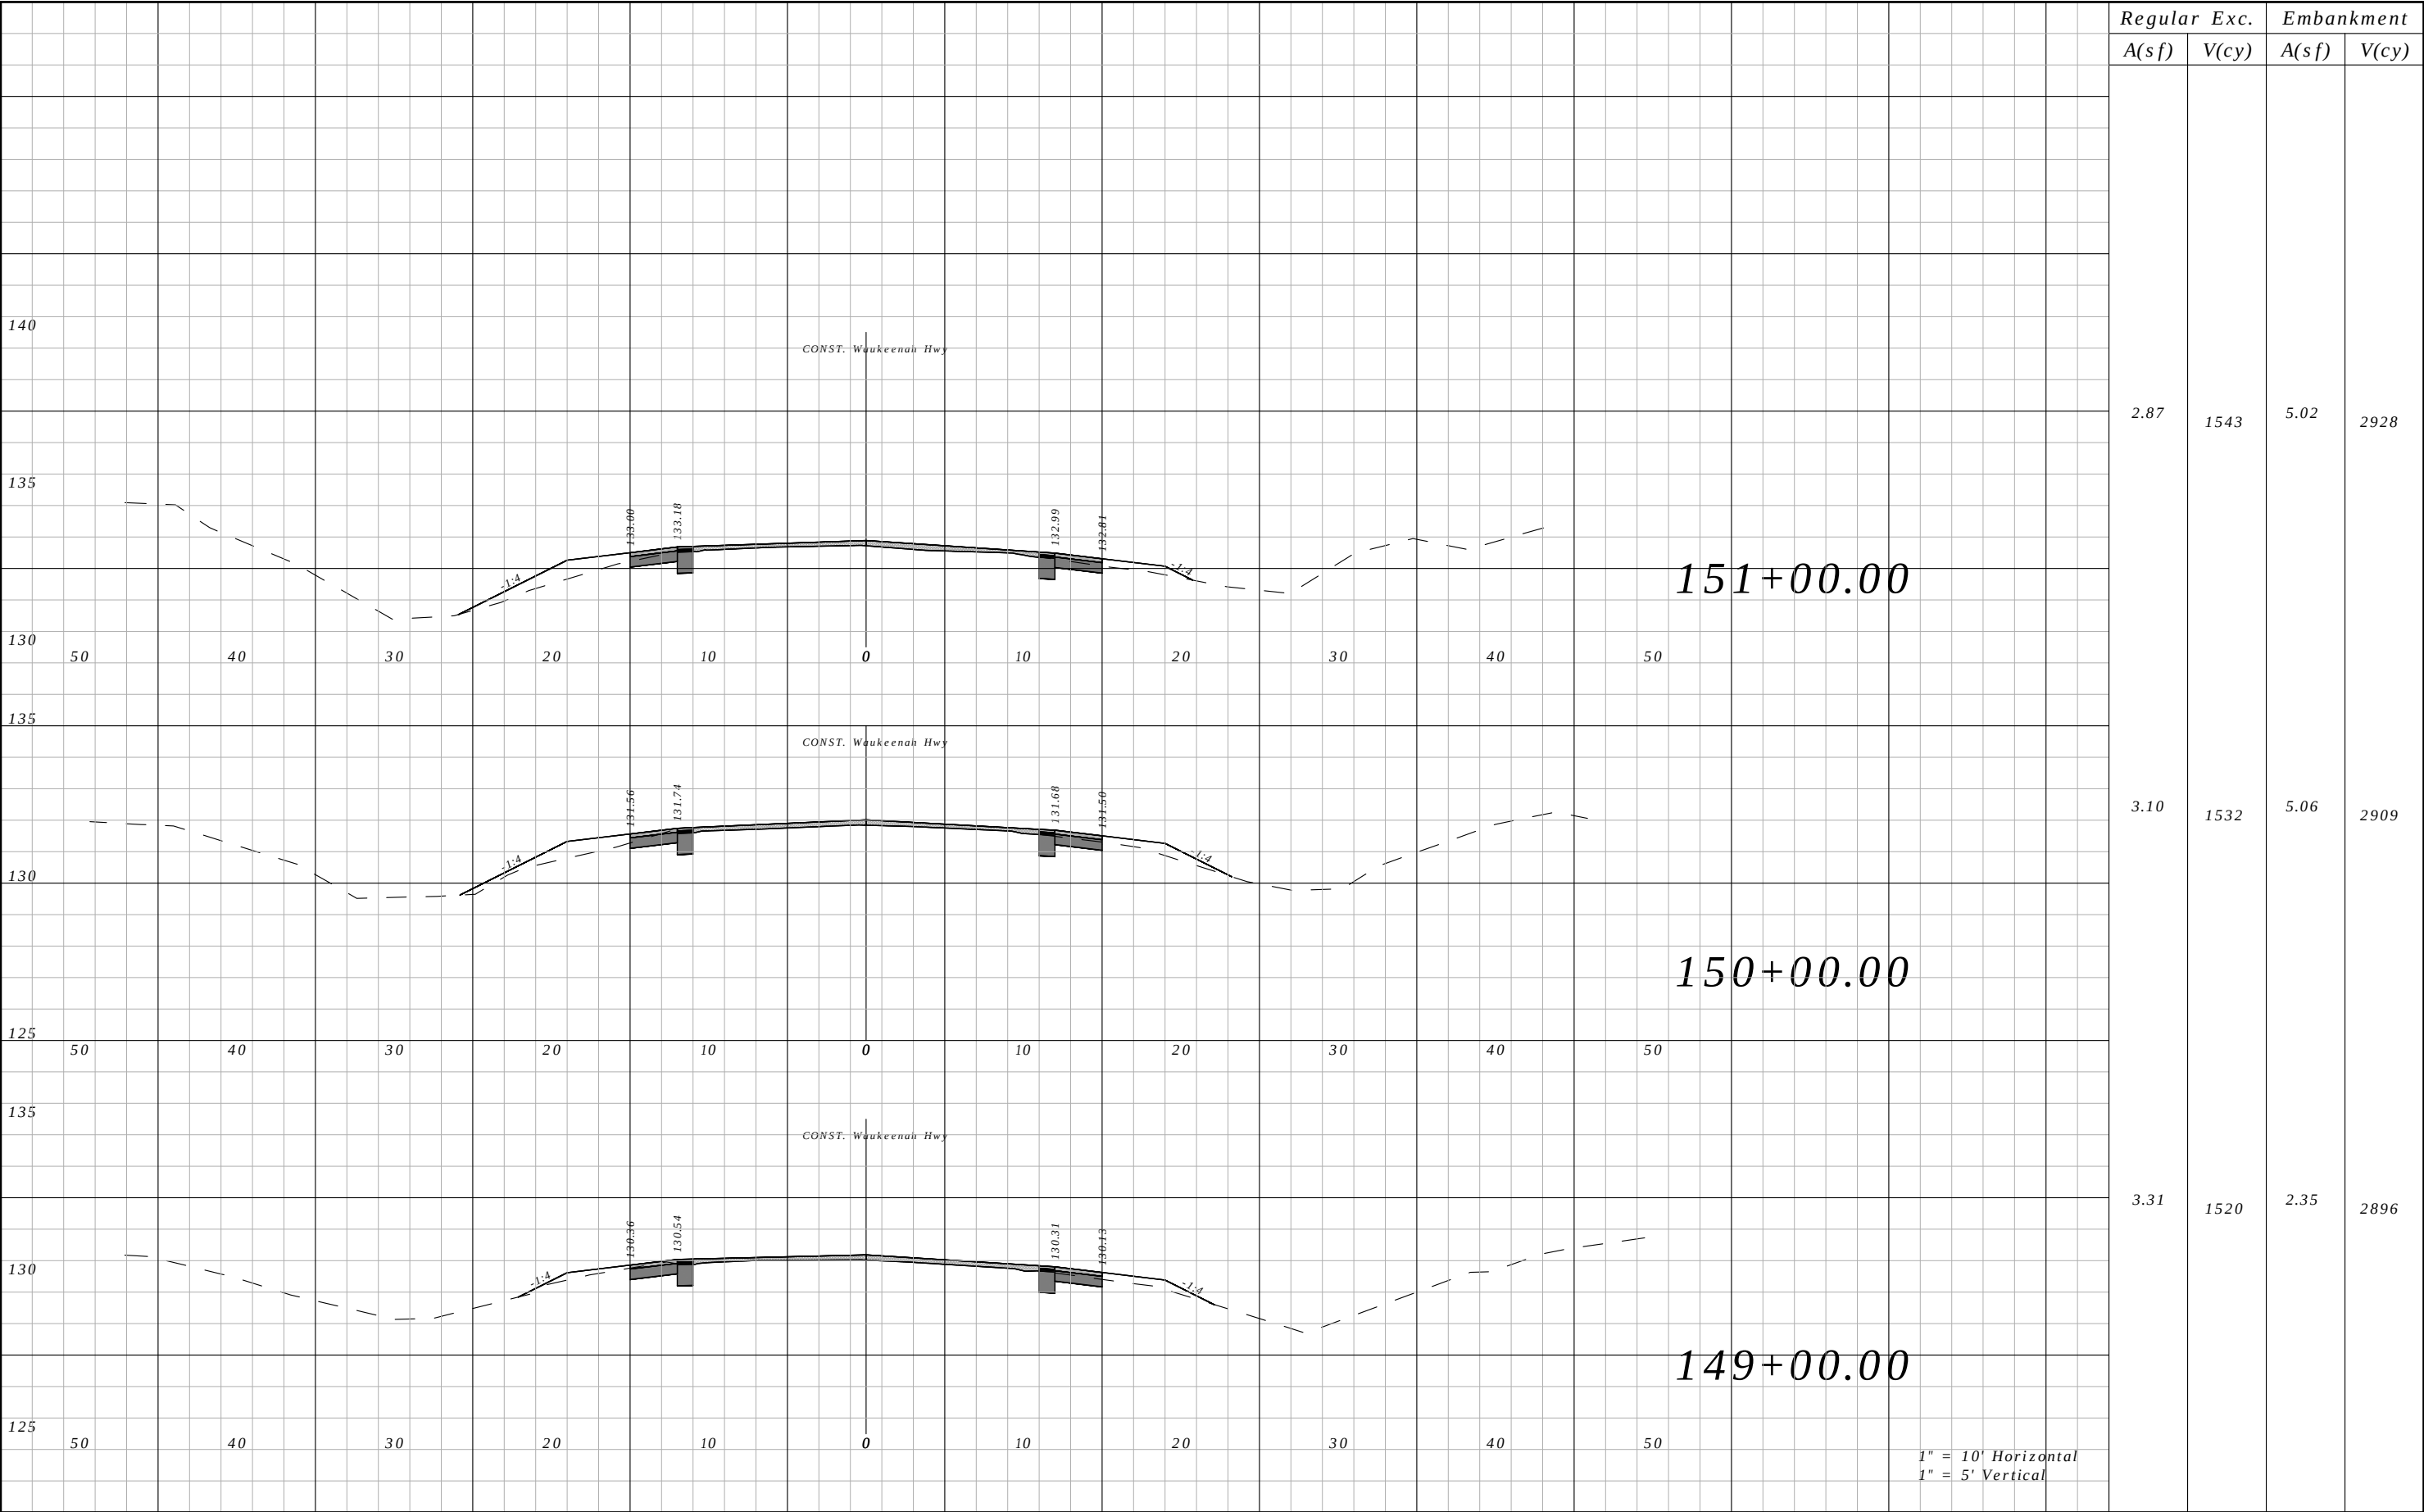


Regular	Exc.	Embankment	
		A(sf)	V(cy)
2.87	1543	5.02	2928
3.10	1532	5.06	2909
3.31	1520	2.35	2896

REVISIONS				ROBERT C. CESKA, P.E. P.E. LICENSE NUMBER 82288 DEWBERRY 101 N MONROE STREET, SUITE 710 TALLAHASSEE, FLORIDA 32301 CERTIFICATE OF AUTHORIZATION 00008794	WAUKEENAH HIGHWAY			CROSS SECTIONS	SHEET NO.
DATE	DESCRIPTION		DATE		ROAD NO.	COUNTY	FINANCIAL PROJECT ID		
----	----				----	JEFFERSON	438366-1-54-01		110

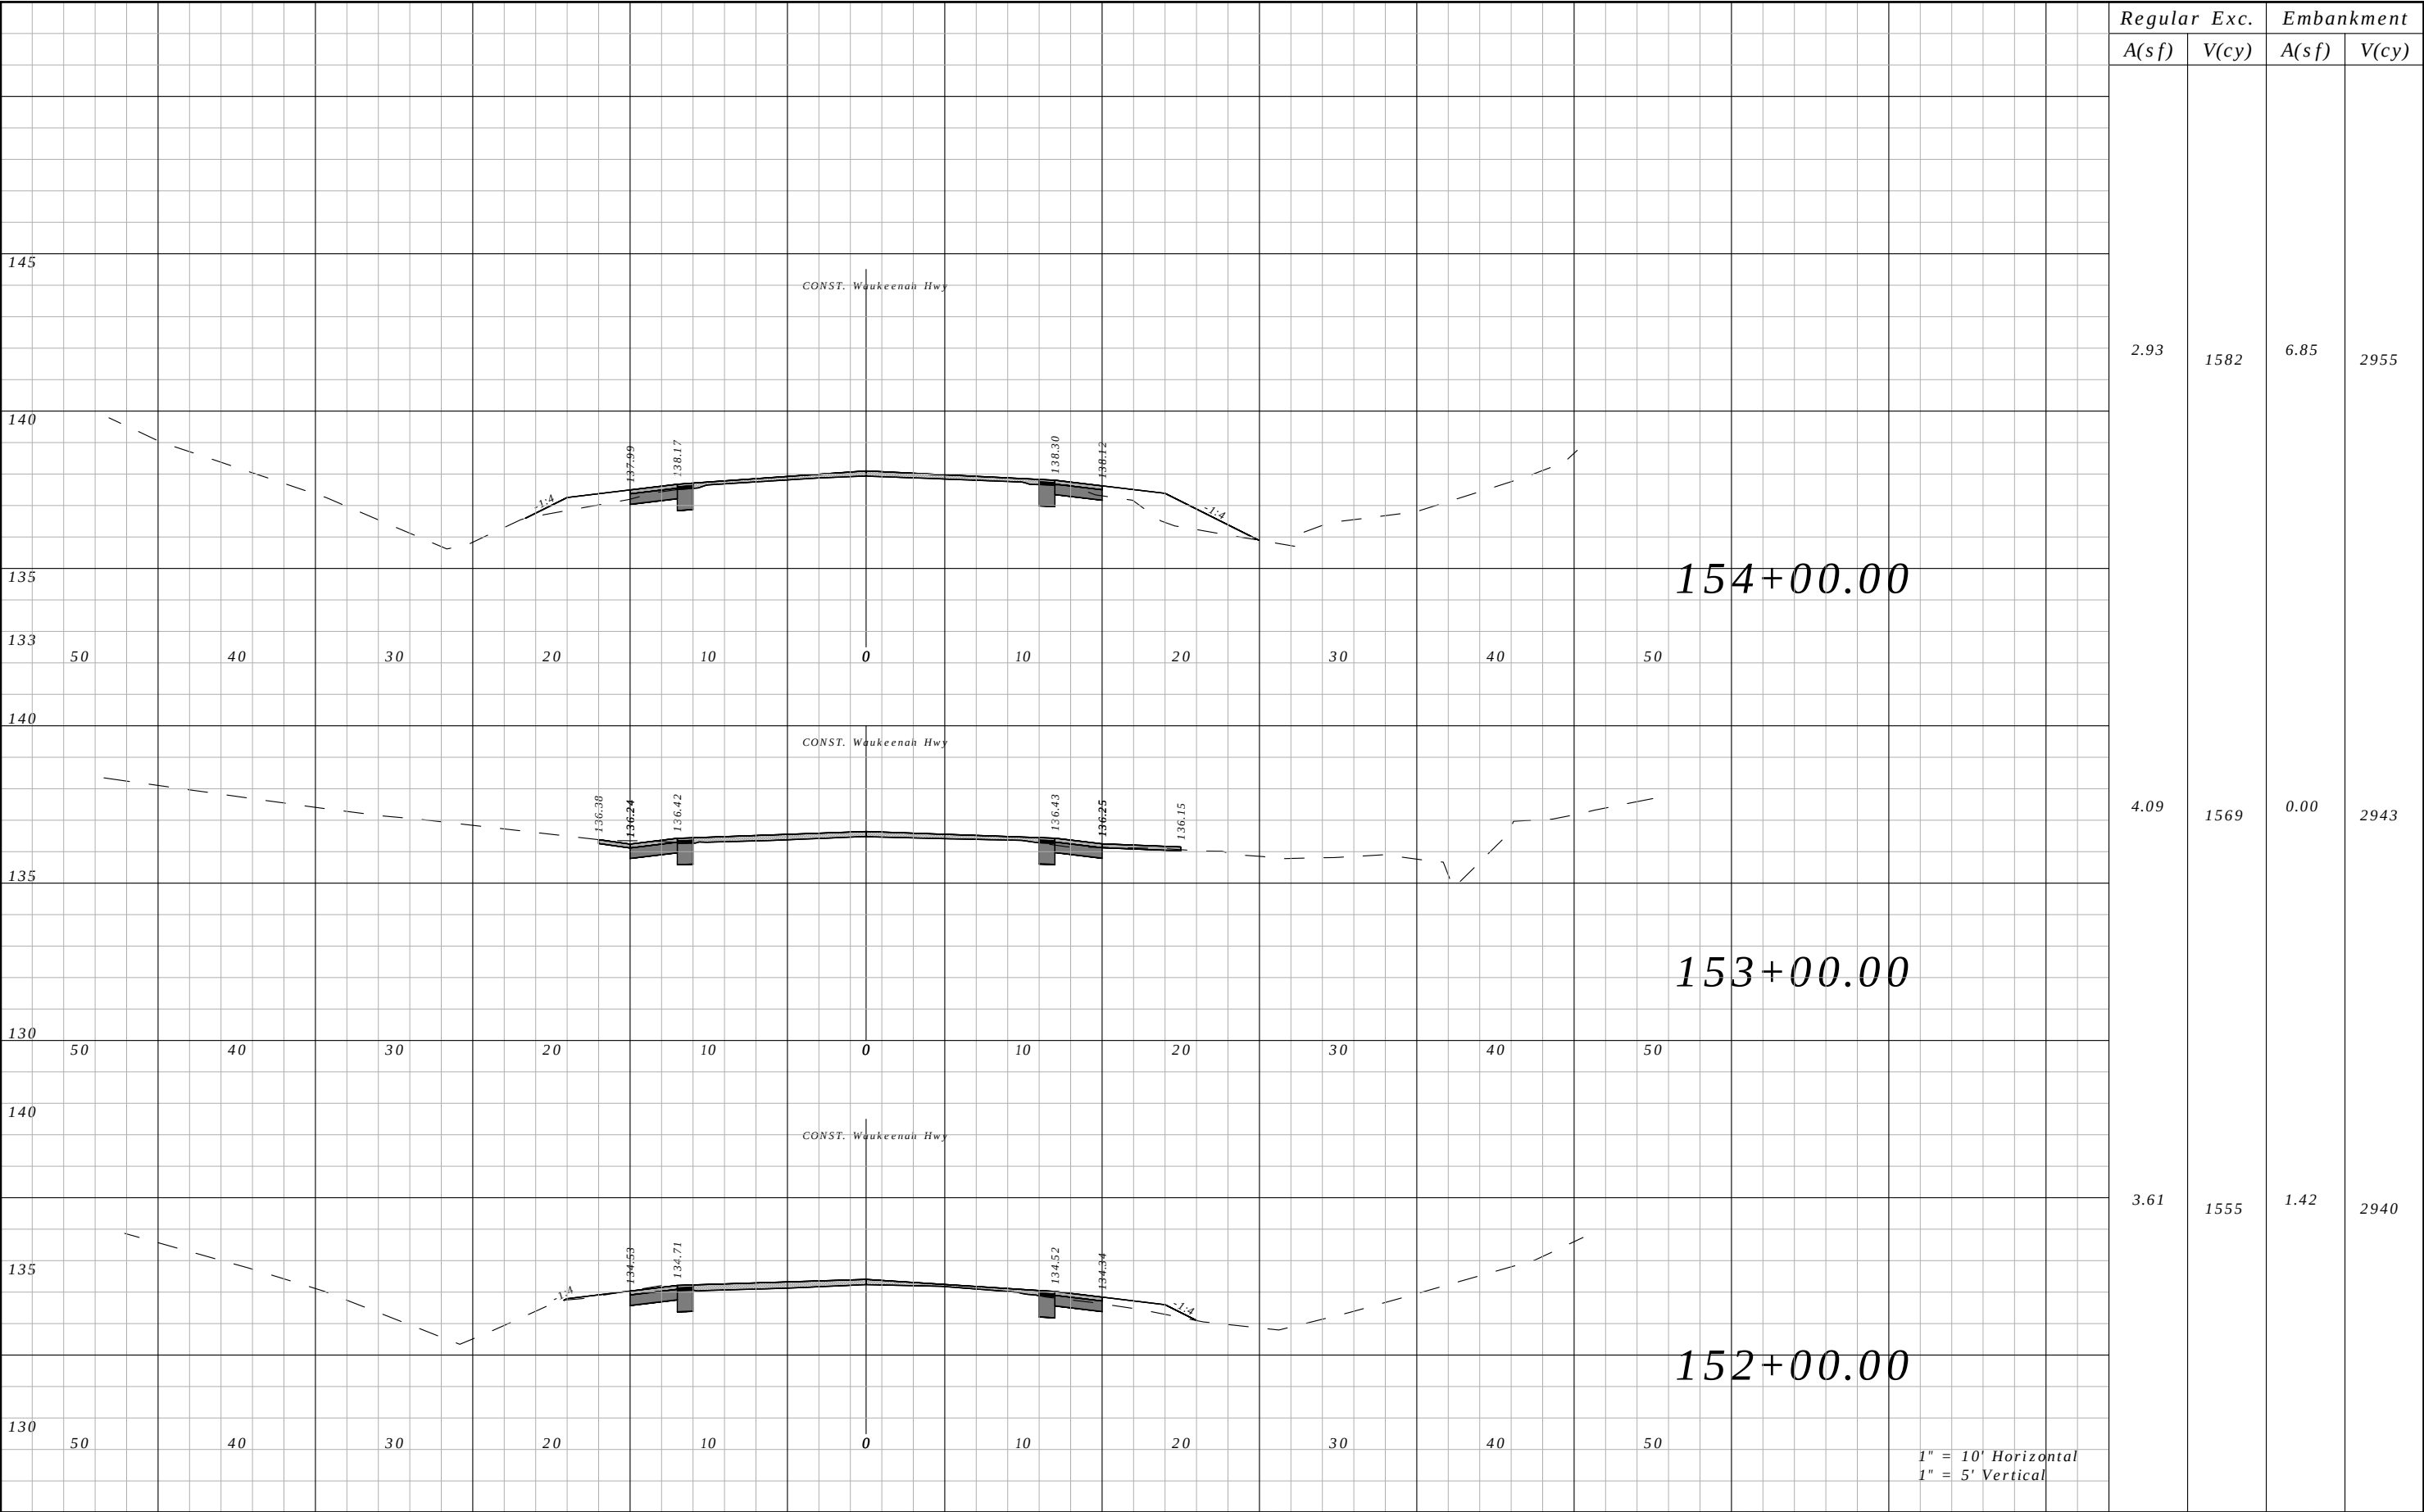


Regular	Exc.	Embankment	
		A(sf)	V(cy)
2.93	1582	6.85	2955
4.09	1569	0.00	2943
3.61	1555	1.42	2940

REVISIONS				ROBERT C. CESKA, P.E. P.E. LICENSE NUMBER 82288 DEWBERRY 101 N MONROE STREET, SUITE 710 TALLAHASSEE, FLORIDA 32301 CERTIFICATE OF AUTHORIZATION 00008794	WAUKEENAH HIGHWAY			CROSS SECTIONS	SHEET NO.
DATE	DESCRIPTION	DATE	DESCRIPTION		ROAD NO.	COUNTY	FINANCIAL PROJECT ID		
----	----				----	JEFFERSON	438366-1-54-01		111

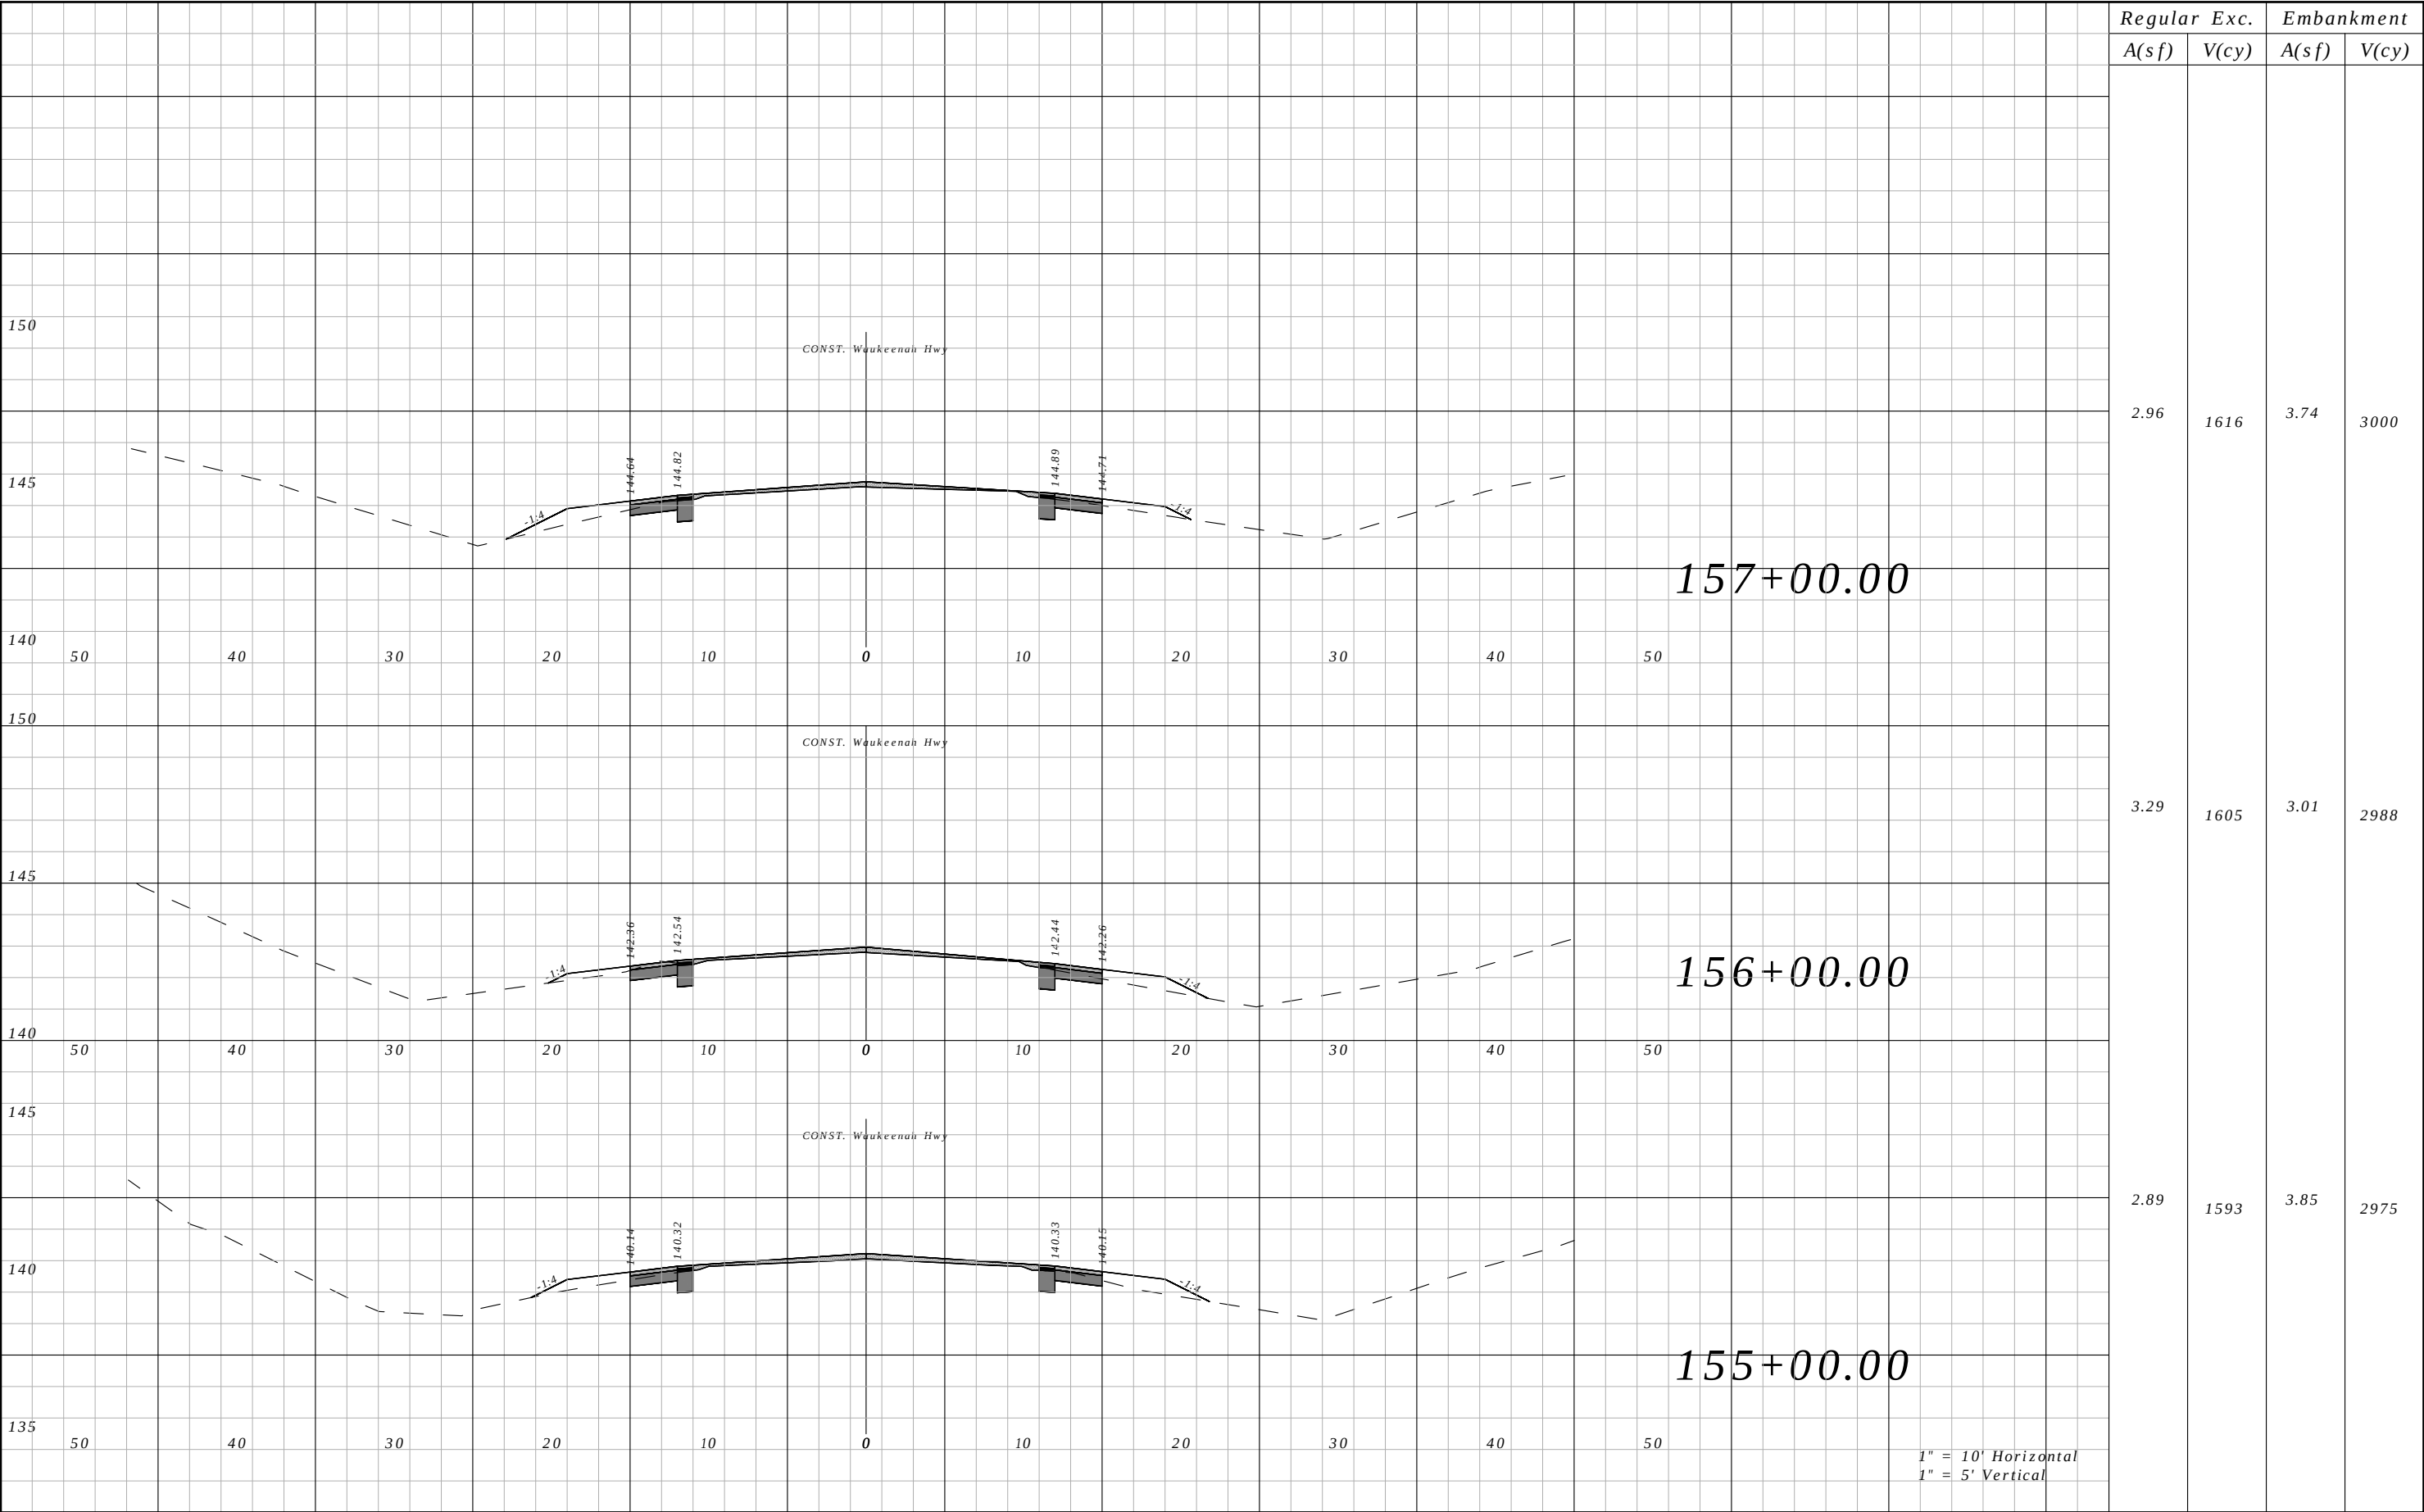


Regular	Exc.	Embankment	
		A(sf)	V(cy)
2.96	1616	3.74	3000
3.29	1605	3.01	2988
2.89	1593	3.85	2975

REVISIONS				ROBERT C. CESKA, P.E. P.E. LICENSE NUMBER 82288 DEWBERRY 101 N MONROE STREET, SUITE 710 TALLAHASSEE, FLORIDA 32301 CERTIFICATE OF AUTHORIZATION 00008794	WAUKEENAH HIGHWAY			CROSS SECTIONS	SHEET NO.
DATE	DESCRIPTION		DATE		ROAD NO.	COUNTY	FINANCIAL PROJECT ID		
----	----				----	JEFFERSON	438366-1-54-01		112

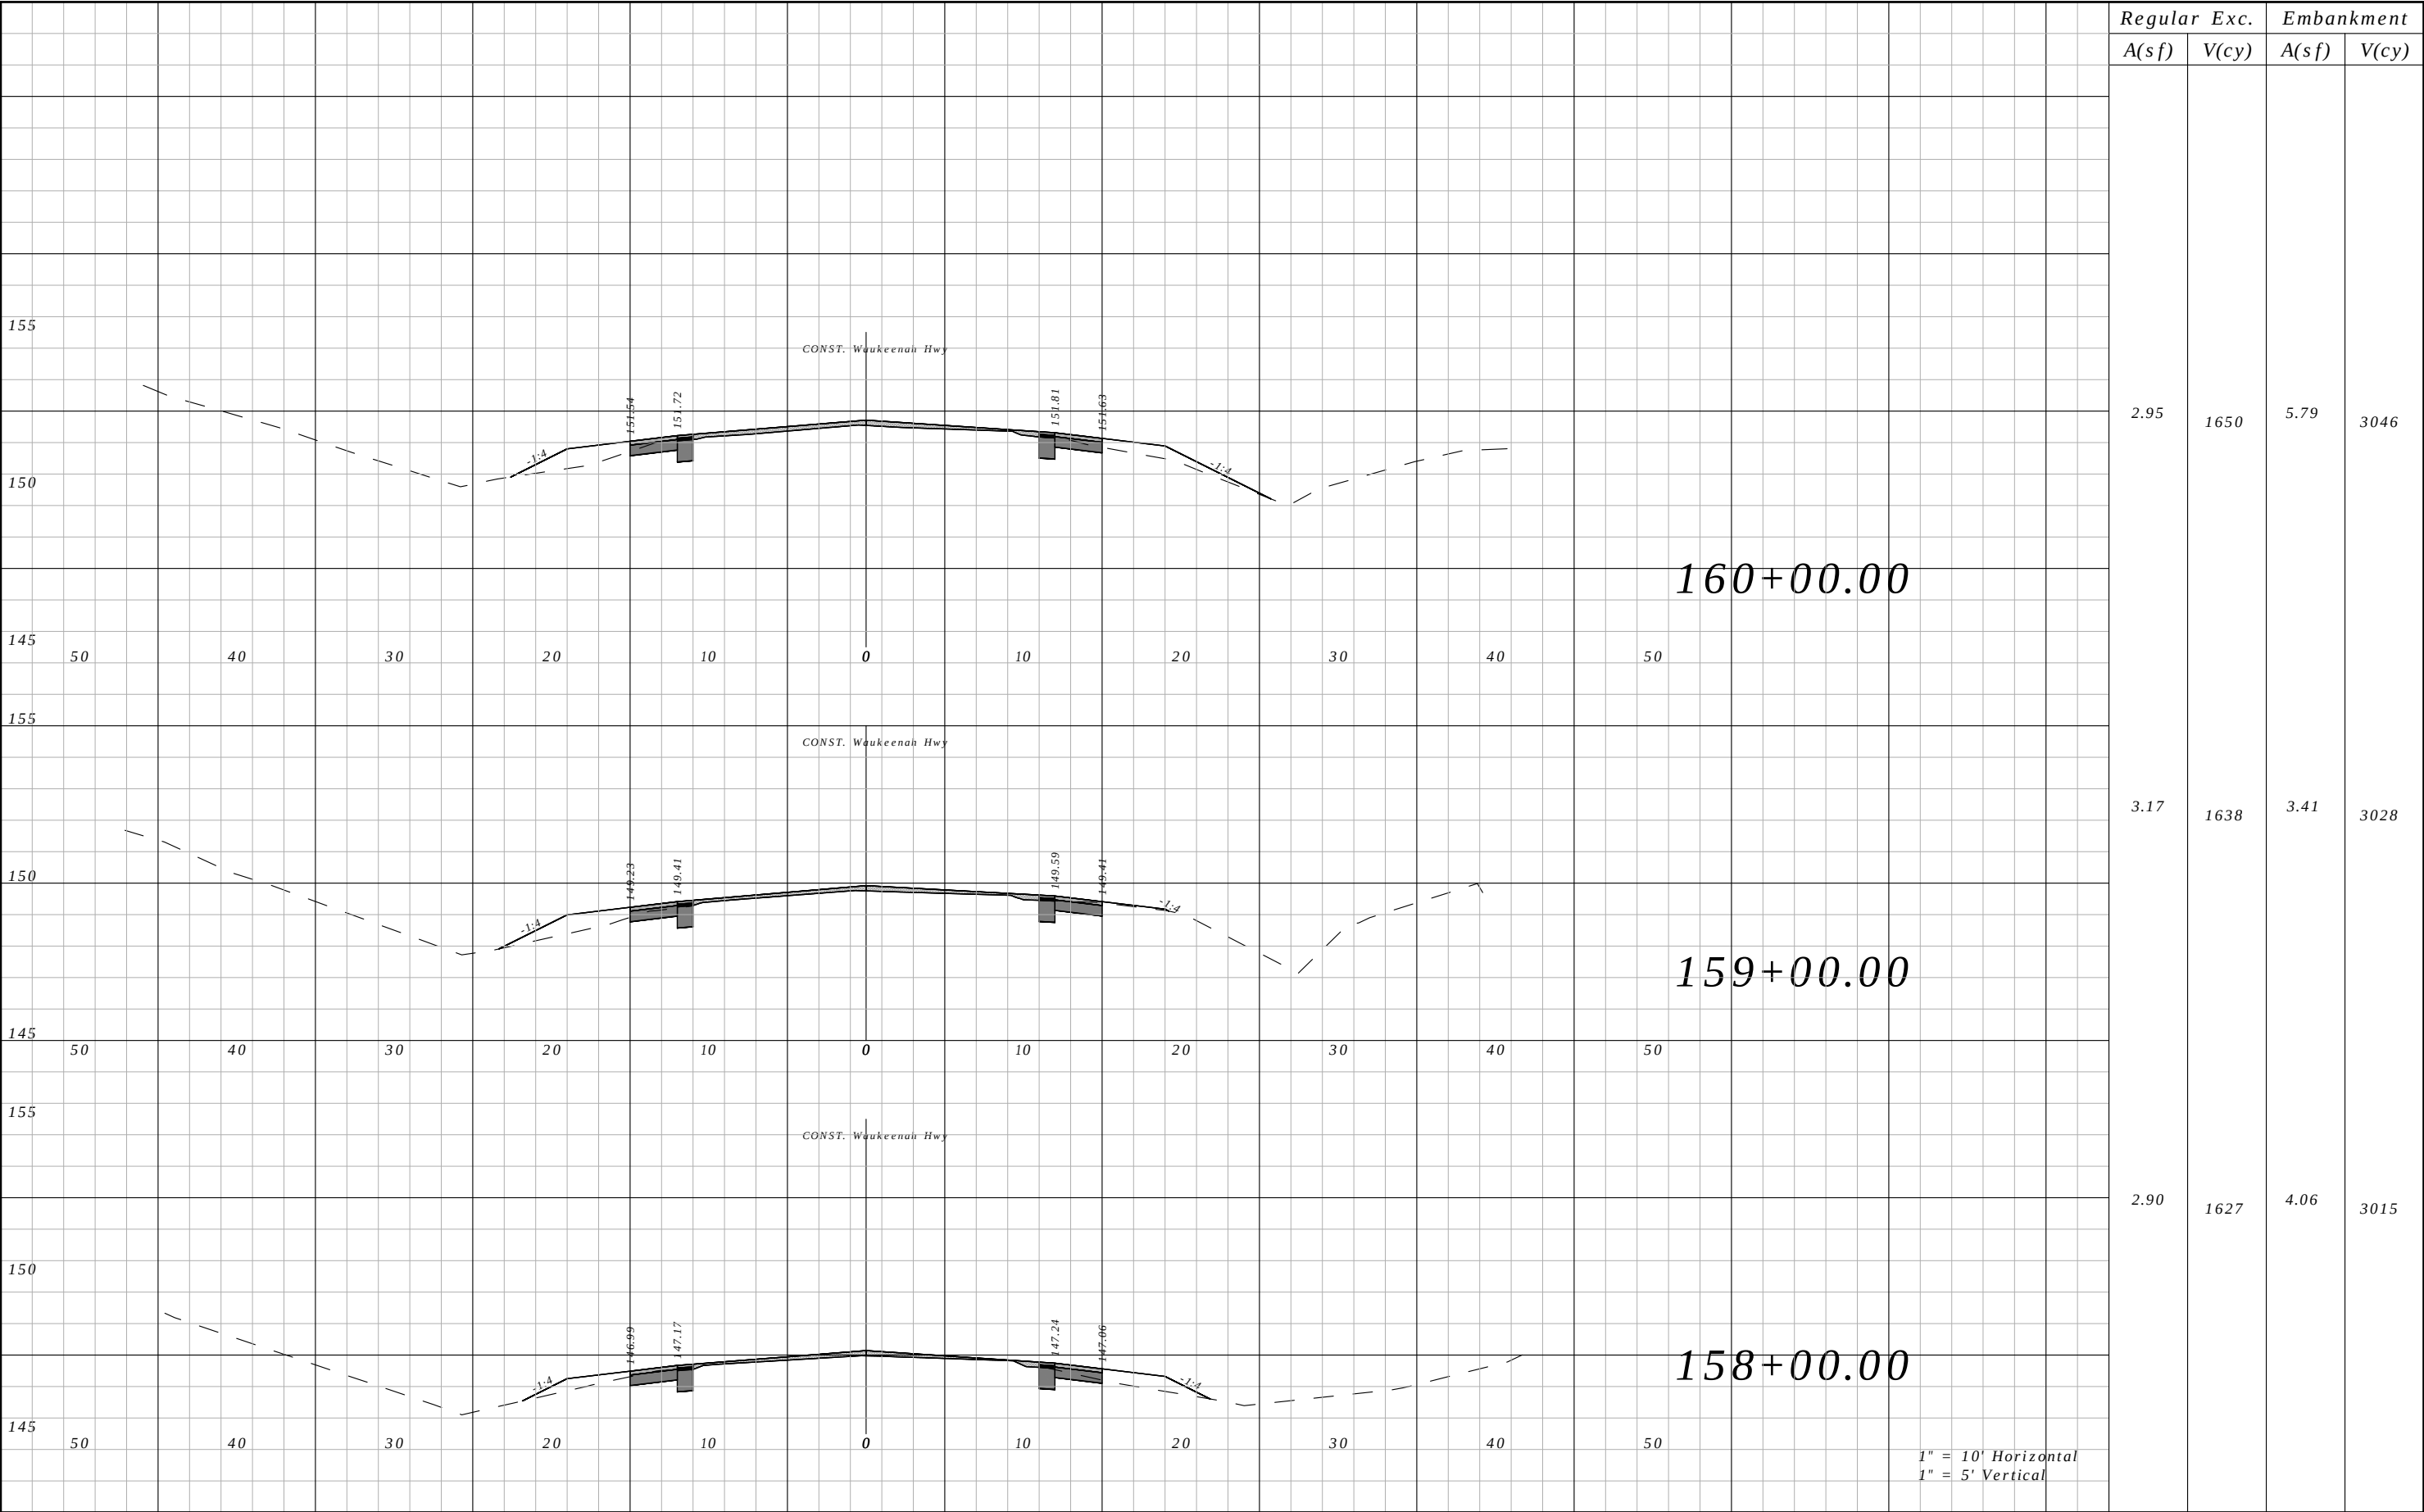


Regular A(sf)	Exc. V(cy)	Embankment	
		A(sf)	V(cy)
2.95	1650	5.79	3046
3.17	1638	3.41	3028
2.90	1627	4.06	3015

REVISIONS				ROBERT C. CESKA, P.E. P.E. LICENSE NUMBER 82288 DEWBERRY 101 N MONROE STREET, SUITE 710 TALLAHASSEE, FLORIDA 32301 CERTIFICATE OF AUTHORIZATION 00008794	WAUKEENAH HIGHWAY			CROSS SECTIONS	SHEET NO.
DATE	DESCRIPTION		DATE		ROAD NO.	COUNTY	FINANCIAL PROJECT ID		
----	----				----	JEFFERSON	438366-1-54-01		113

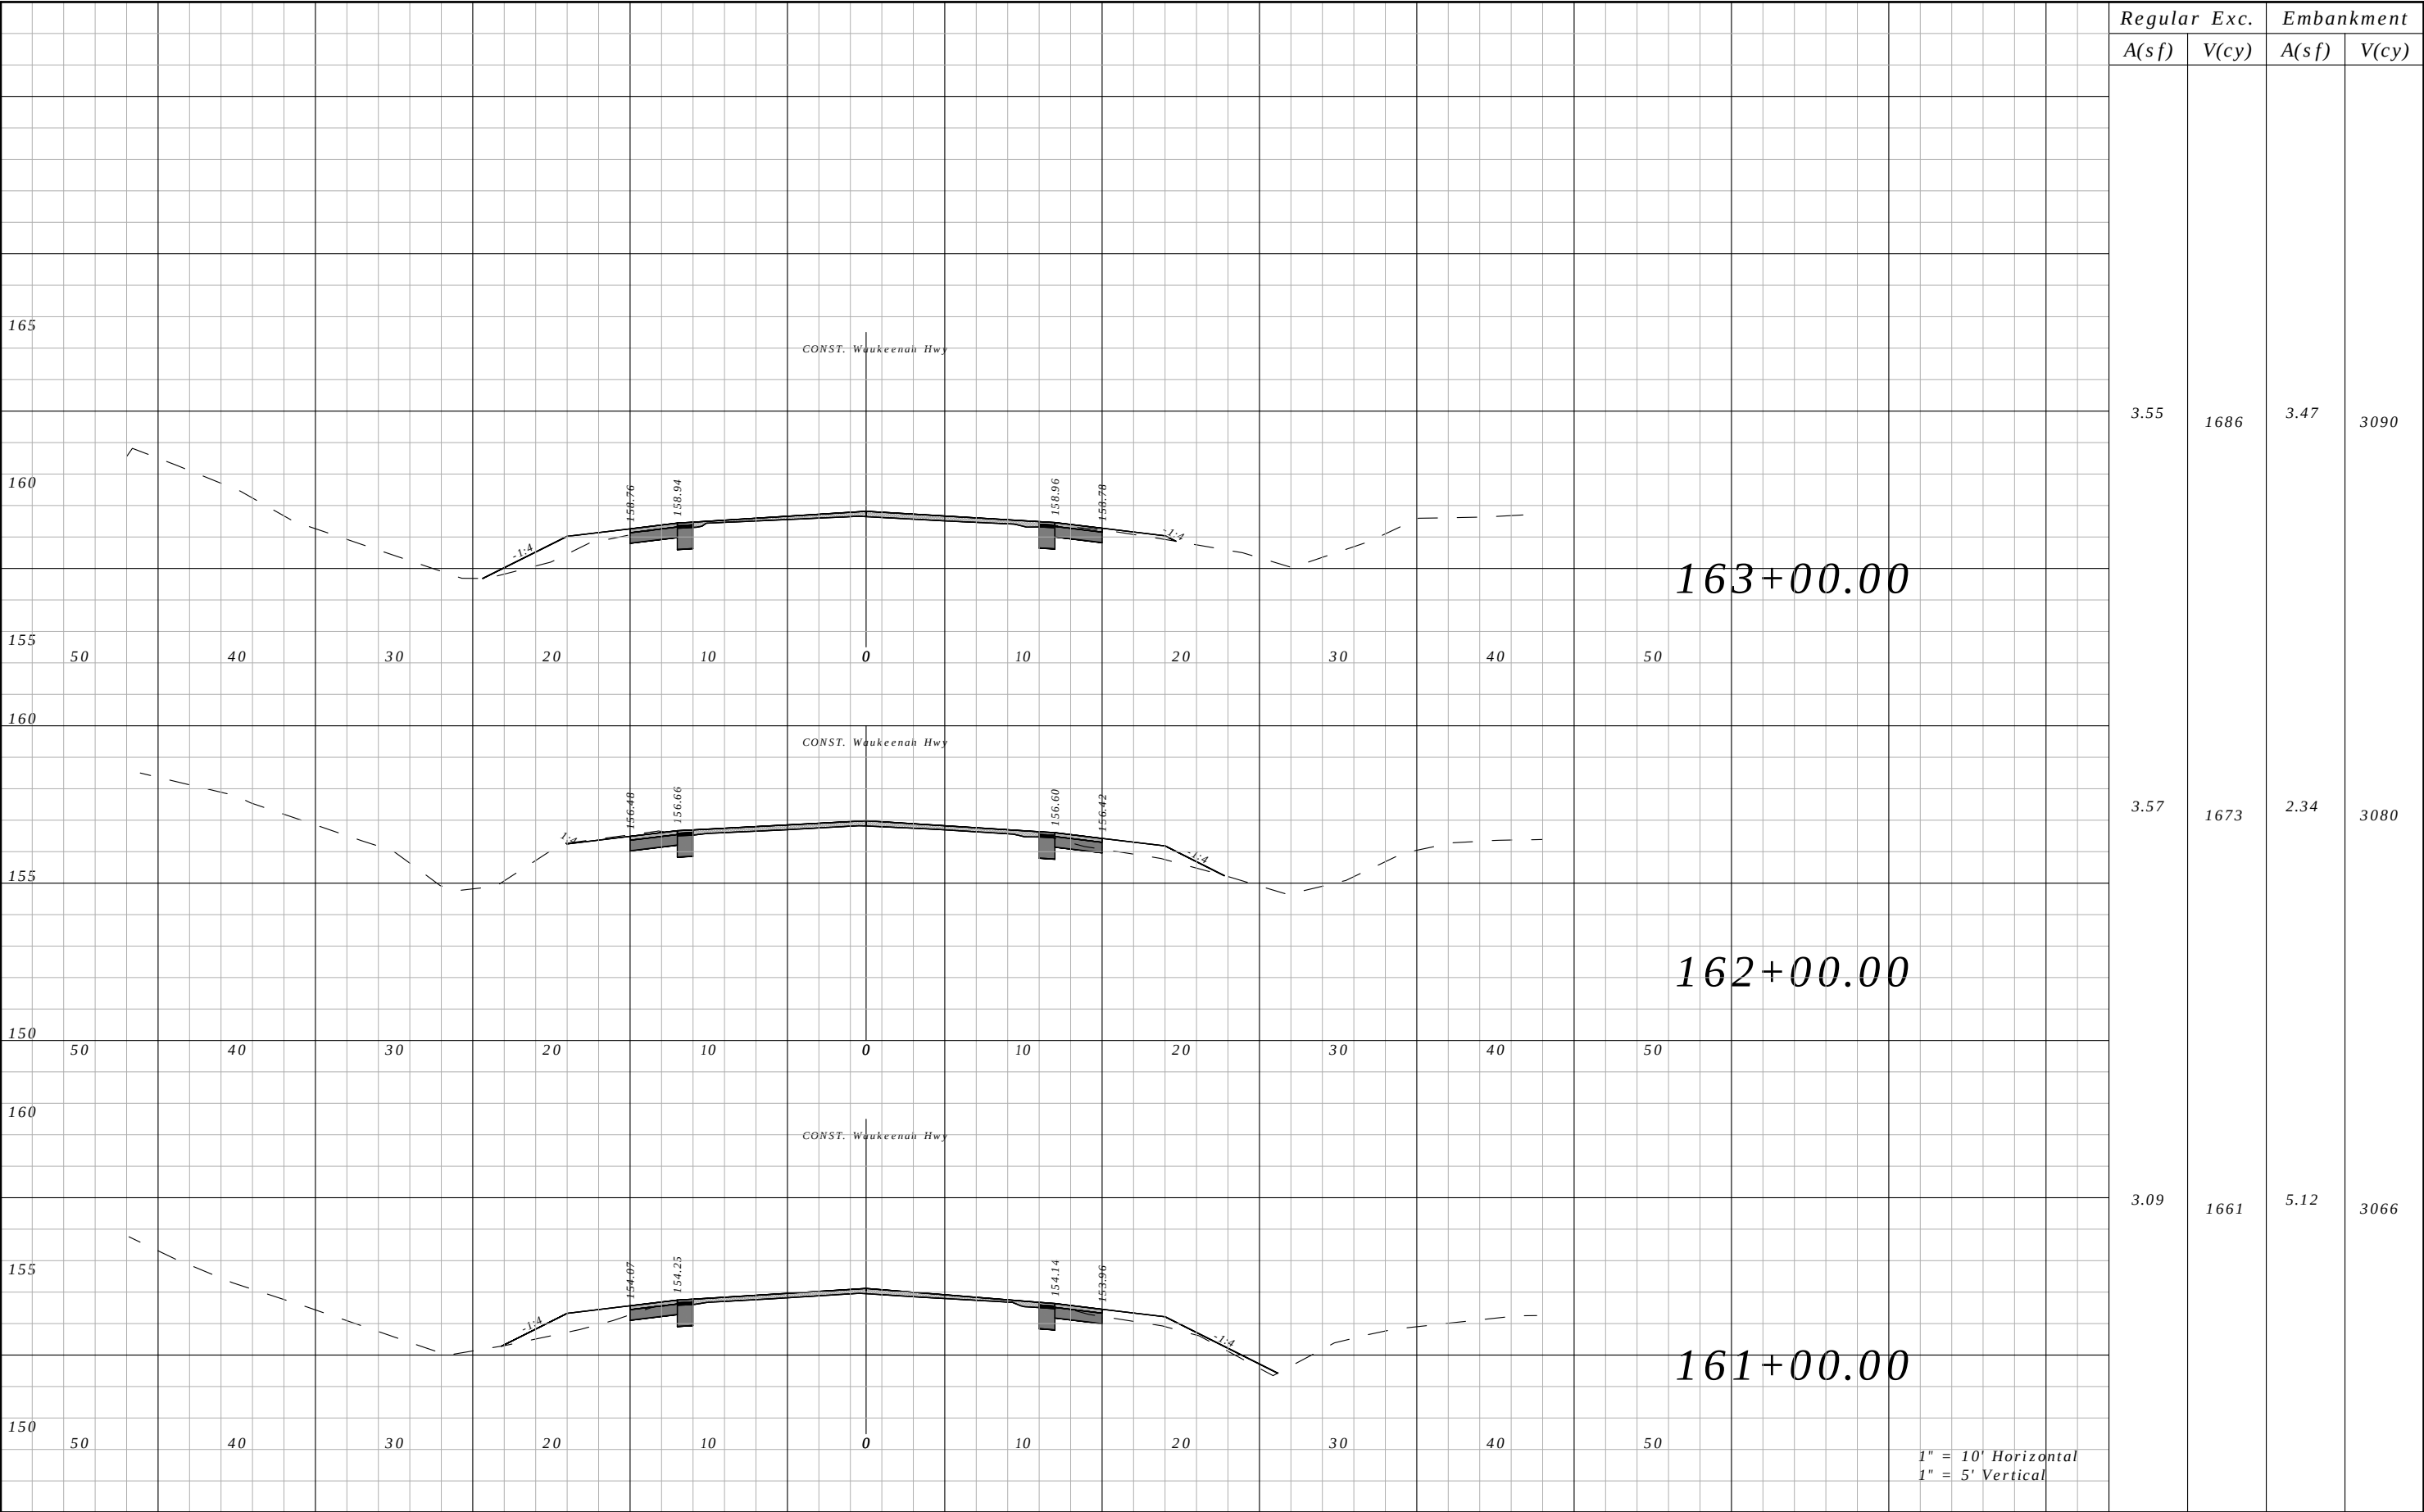


Regular A(sf)	Exc. V(cy)	Embankment	
		A(sf)	V(cy)
3.55	1686	3.47	3090
3.57	1673	2.34	3080
3.09	1661	5.12	3066

REVISIONS				ROBERT C. CESKA, P.E. P.E. LICENSE NUMBER 82288 DEWBERRY 101 N MONROE STREET, SUITE 710 TALLAHASSEE, FLORIDA 32301 CERTIFICATE OF AUTHORIZATION 00008794	WAUKEENAH HIGHWAY			CROSS SECTIONS	SHEET NO.
DATE	DESCRIPTION	DATE	DESCRIPTION		ROAD NO.	COUNTY	FINANCIAL PROJECT ID		
----	----				----	JEFFERSON	438366-1-54-01		114

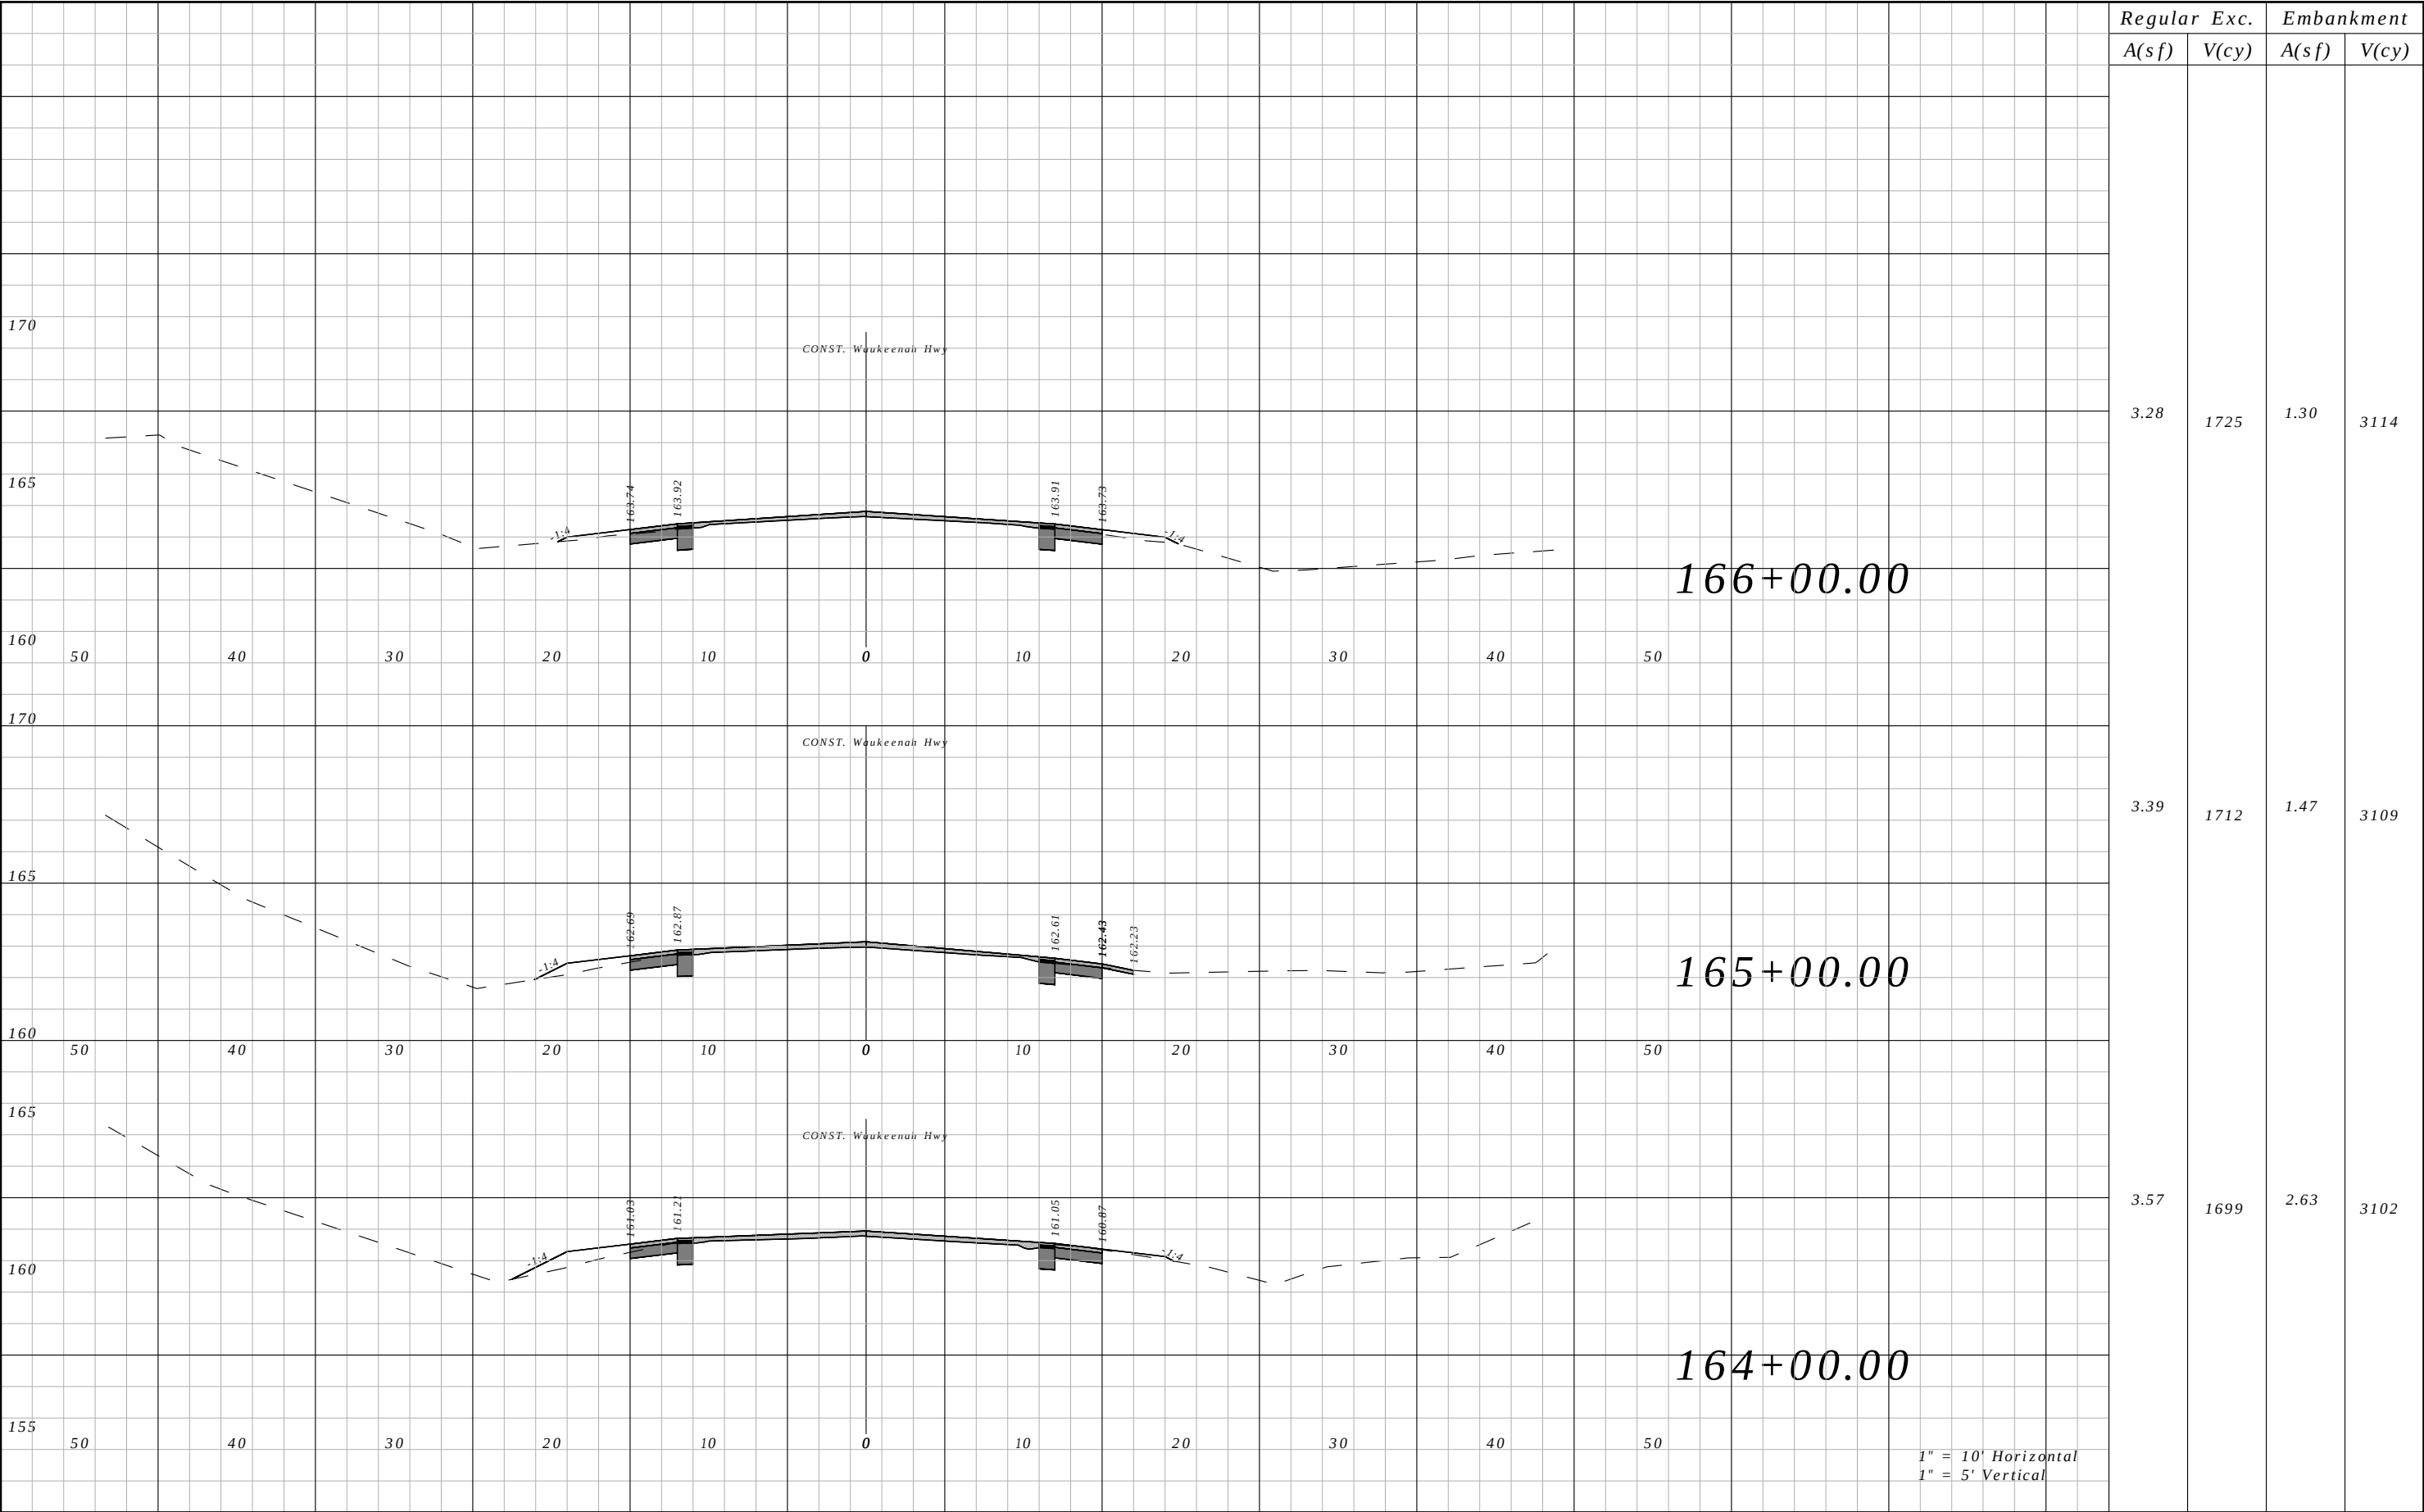


Regular A(sf)	Exc. V(cy)	Embankment	
		A(sf)	V(cy)
3.28	1725	1.30	3114
3.39	1712	1.47	3109
3.57	1699	2.63	3102

REVISIONS				ROBERT C. CESKA, P.E. P.E. LICENSE NUMBER 82288 DEWBERRY 101 N MONROE STREET, SUITE 710 TALLAHASSEE, FLORIDA 32301 CERTIFICATE OF AUTHORIZATION 00008794	WAUKEENAH HIGHWAY			CROSS SECTIONS	SHEET NO.
DATE	DESCRIPTION	DATE	DESCRIPTION		ROAD NO.	COUNTY	FINANCIAL PROJECT ID		
----	----				----	JEFFERSON	438366-1-54-01		115

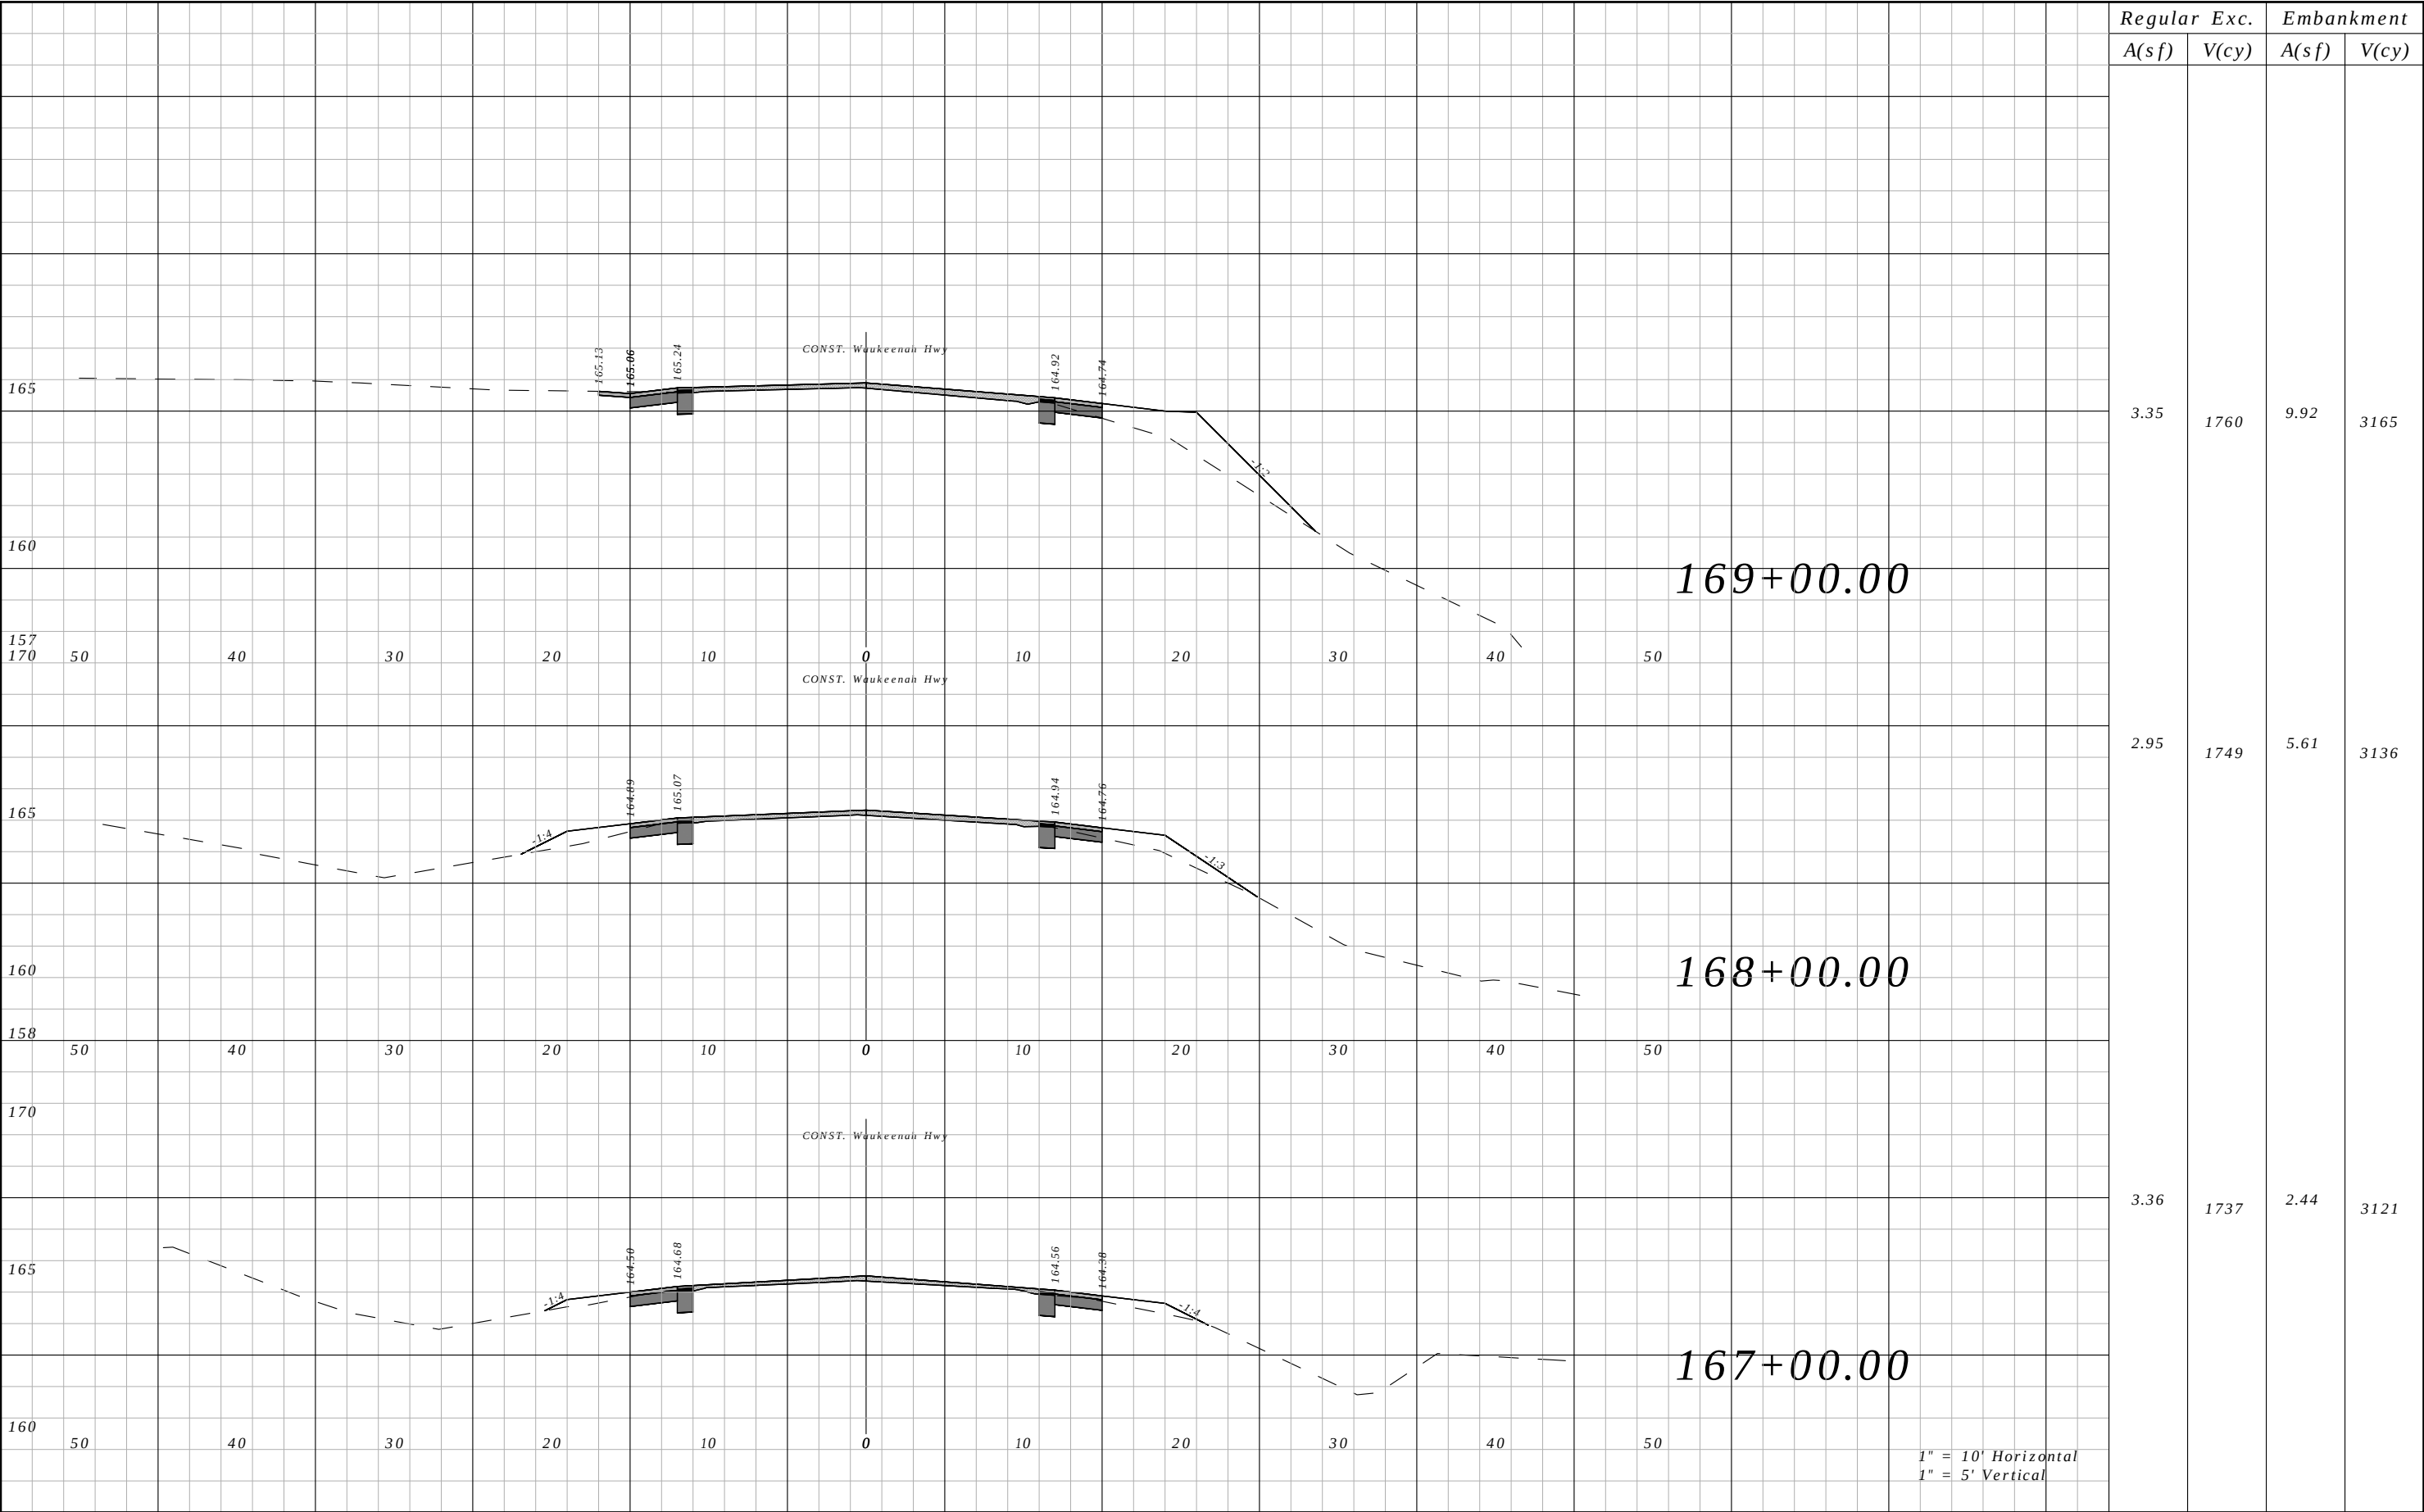


Regular A(sf)	Exc. V(cy)	Embankment	
		A(sf)	V(cy)
3.35	1760	9.92	3165
2.95	1749	5.61	3136
3.36	1737	2.44	3121

REVISIONS				ROBERT C. CESKA, P.E. P.E. LICENSE NUMBER 82288 DEWBERRY 101 N MONROE STREET, SUITE 710 TALLAHASSEE, FLORIDA 32301 CERTIFICATE OF AUTHORIZATION 00008794	WAUKEENAH HIGHWAY			CROSS SECTIONS	SHEET NO.
DATE	DESCRIPTION	DATE	DESCRIPTION		ROAD NO.	COUNTY	FINANCIAL PROJECT ID		
----	----				----	JEFFERSON	438366-1-54-01		116

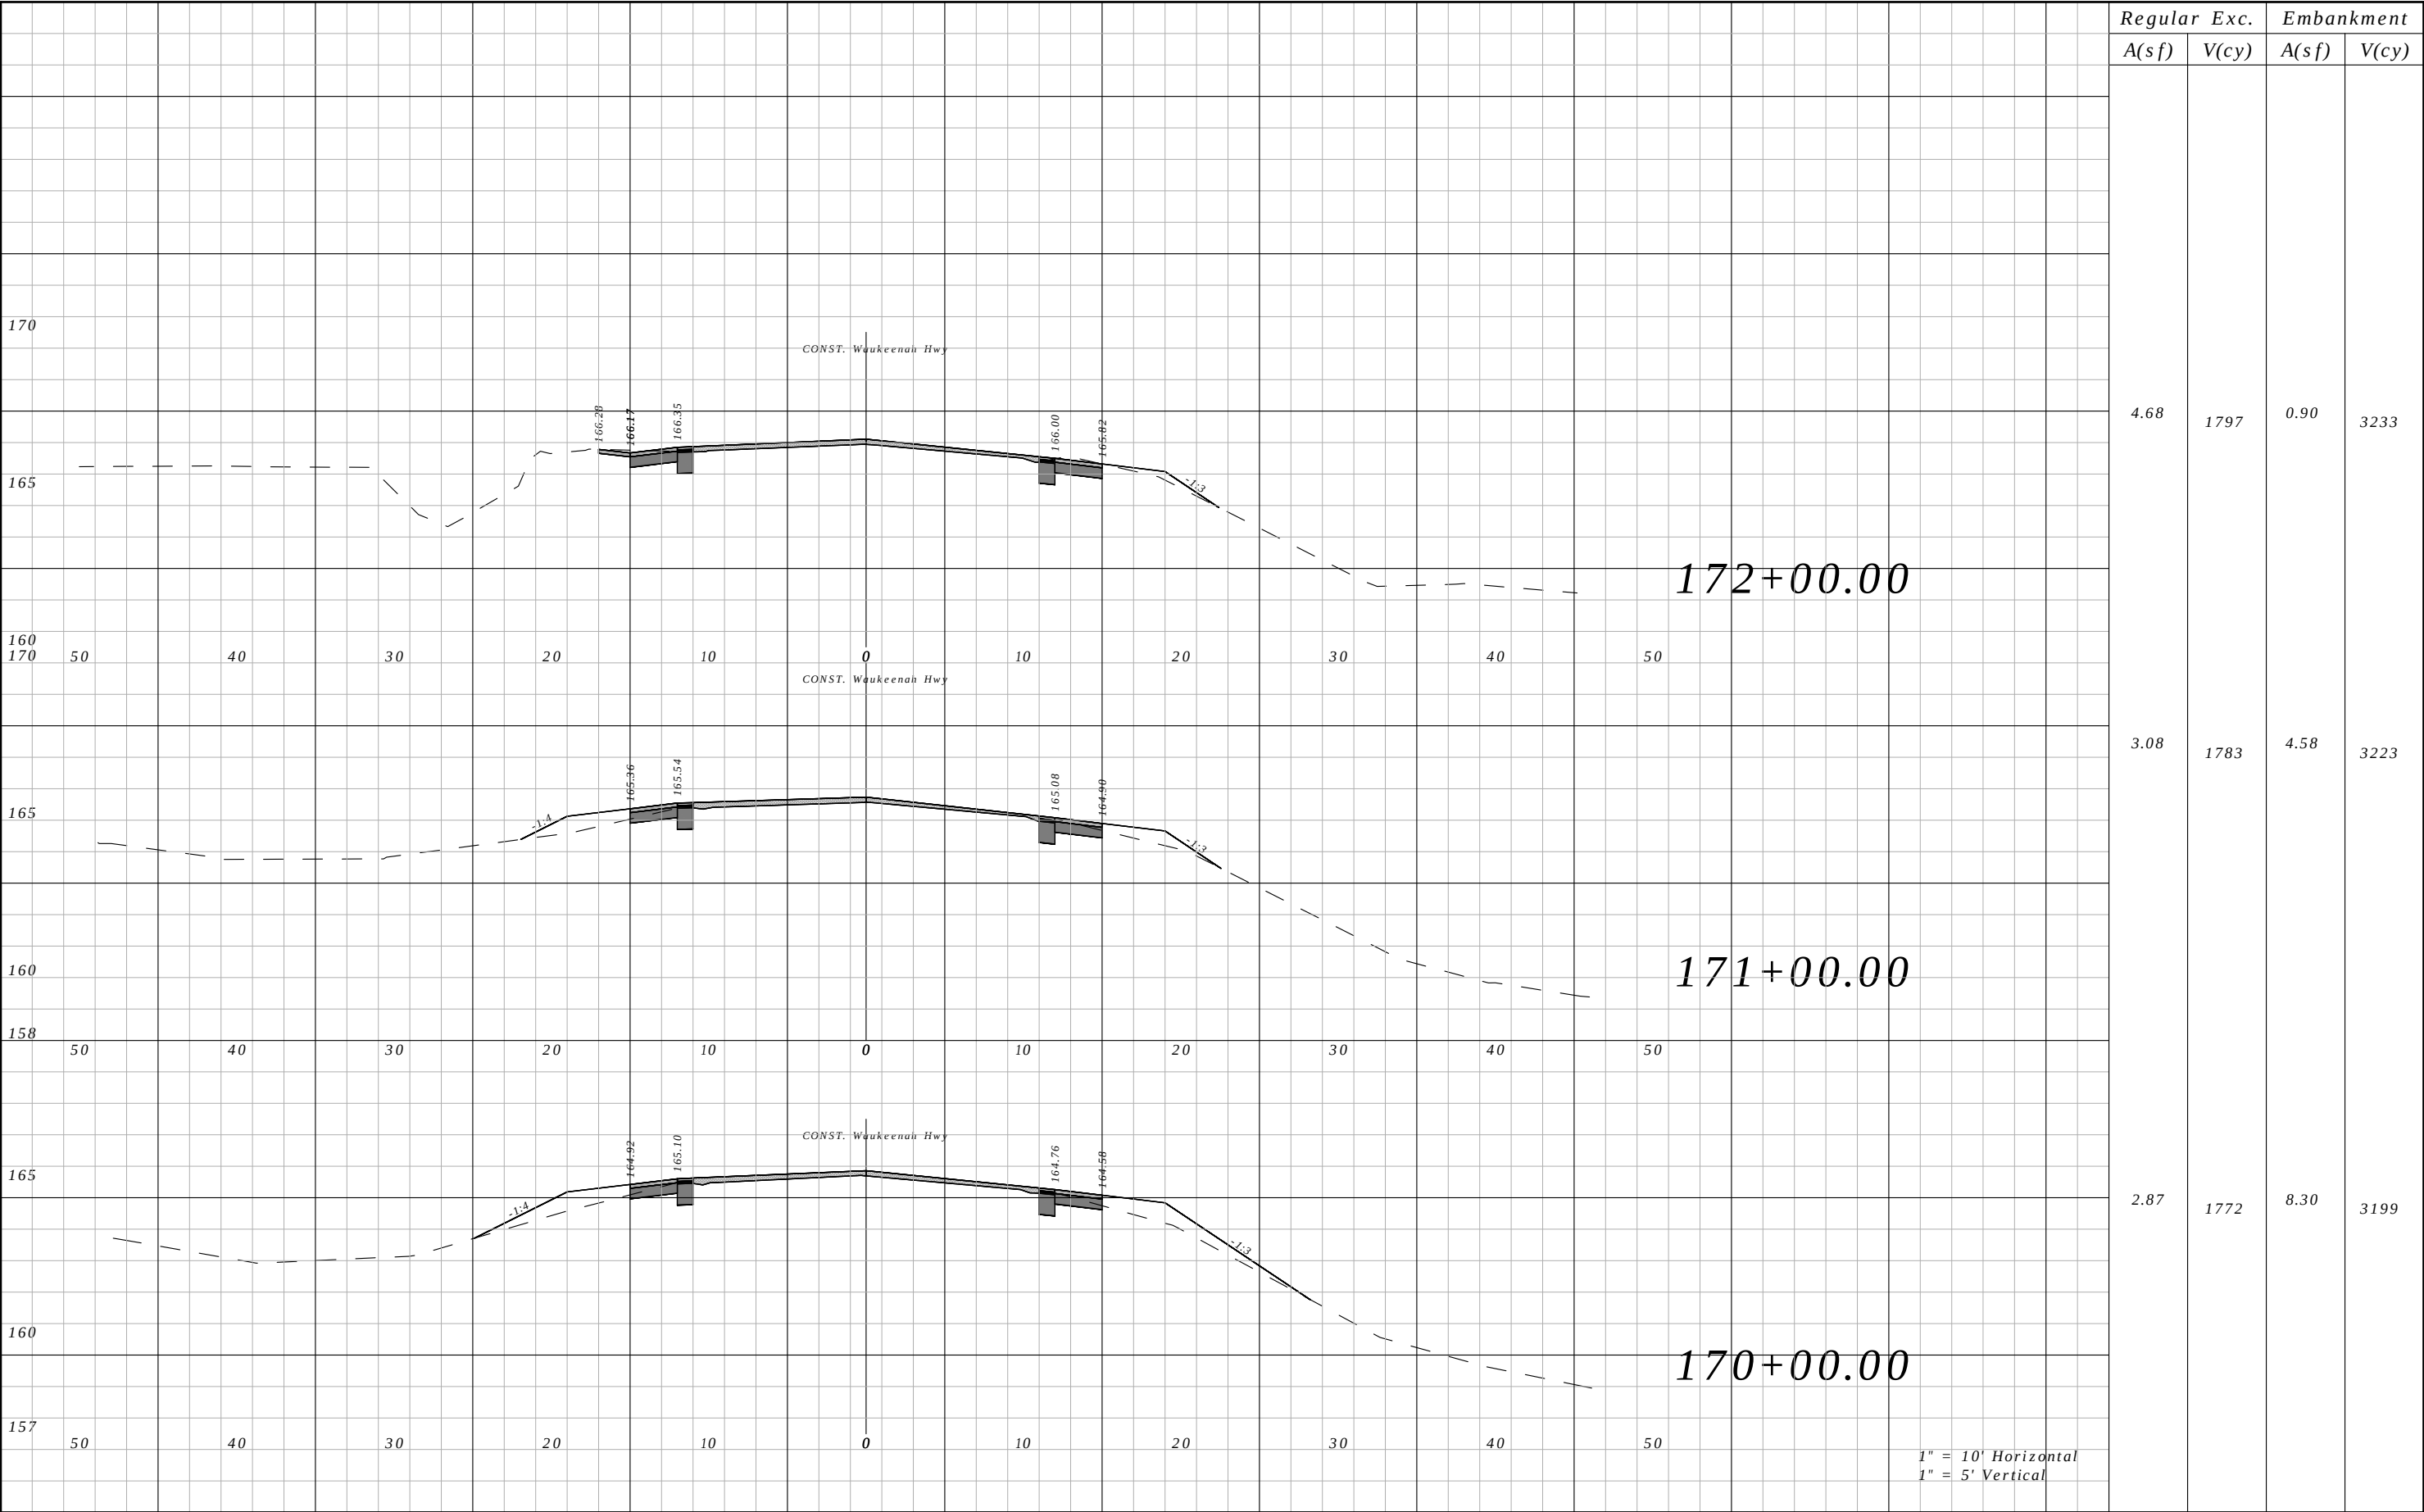


Regular A(sf)	Exc. V(cy)	Embankment	
		A(sf)	V(cy)
4.68	1797	0.90	3233
3.08	1783	4.58	3223
2.87	1772	8.30	3199

REVISIONS				ROBERT C. CESKA, P.E. P.E. LICENSE NUMBER 82288 DEWBERRY 101 N MONROE STREET, SUITE 710 TALLAHASSEE, FLORIDA 32301 CERTIFICATE OF AUTHORIZATION 00008794	WAUKEENAH HIGHWAY			CROSS SECTIONS	SHEET NO.
DATE	DESCRIPTION	DATE	DESCRIPTION		ROAD NO.	COUNTY	FINANCIAL PROJECT ID		
----	----				----	JEFFERSON	438366-1-54-01		117

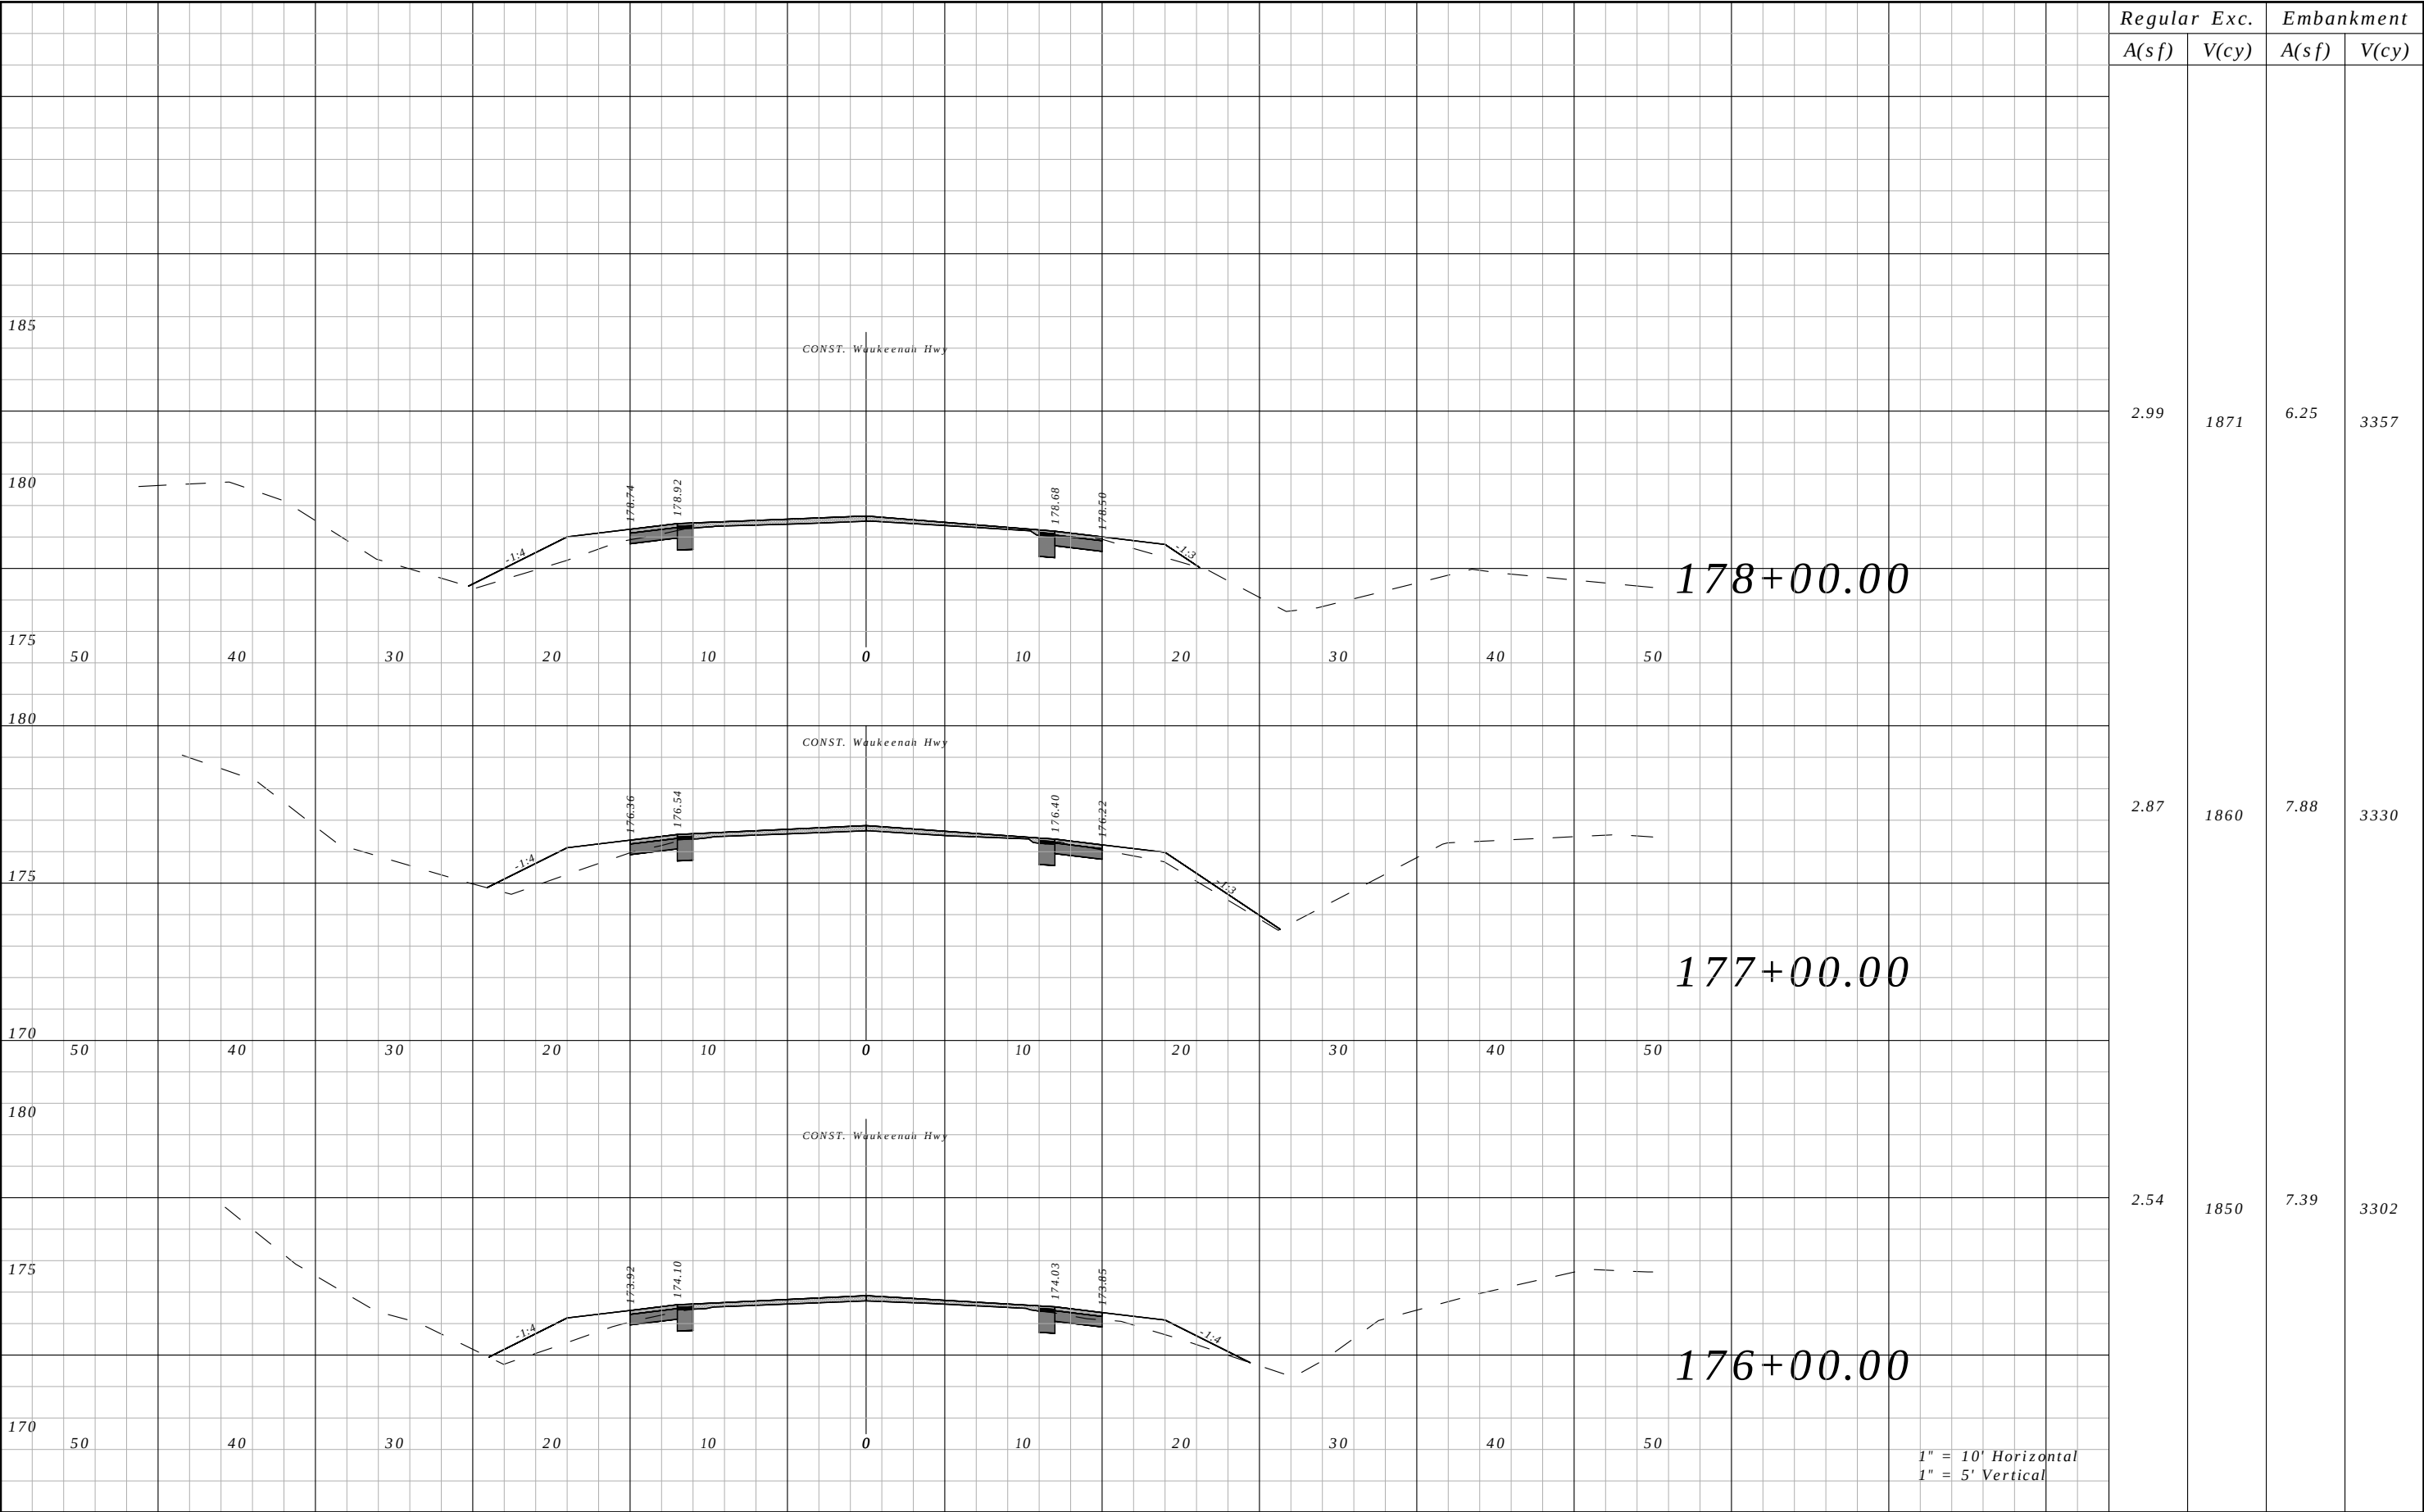


Regular	Exc.	Embankment	
		A(sf)	V(cy)
2.99	1871	6.25	3357
2.87	1860	7.88	3330
2.54	1850	7.39	3302

REVISIONS				ROBERT C. CESKA, P.E. P.E. LICENSE NUMBER 82288 DEWBERRY 101 N MONROE STREET, SUITE 710 TALLAHASSEE, FLORIDA 32301 CERTIFICATE OF AUTHORIZATION 00008794	WAUKEENAH HIGHWAY			CROSS SECTIONS	SHEET NO.
DATE	DESCRIPTION	DATE	DESCRIPTION		ROAD NO.	COUNTY	FINANCIAL PROJECT ID		
----	----				----	JEFFERSON	438366-1-54-01		119

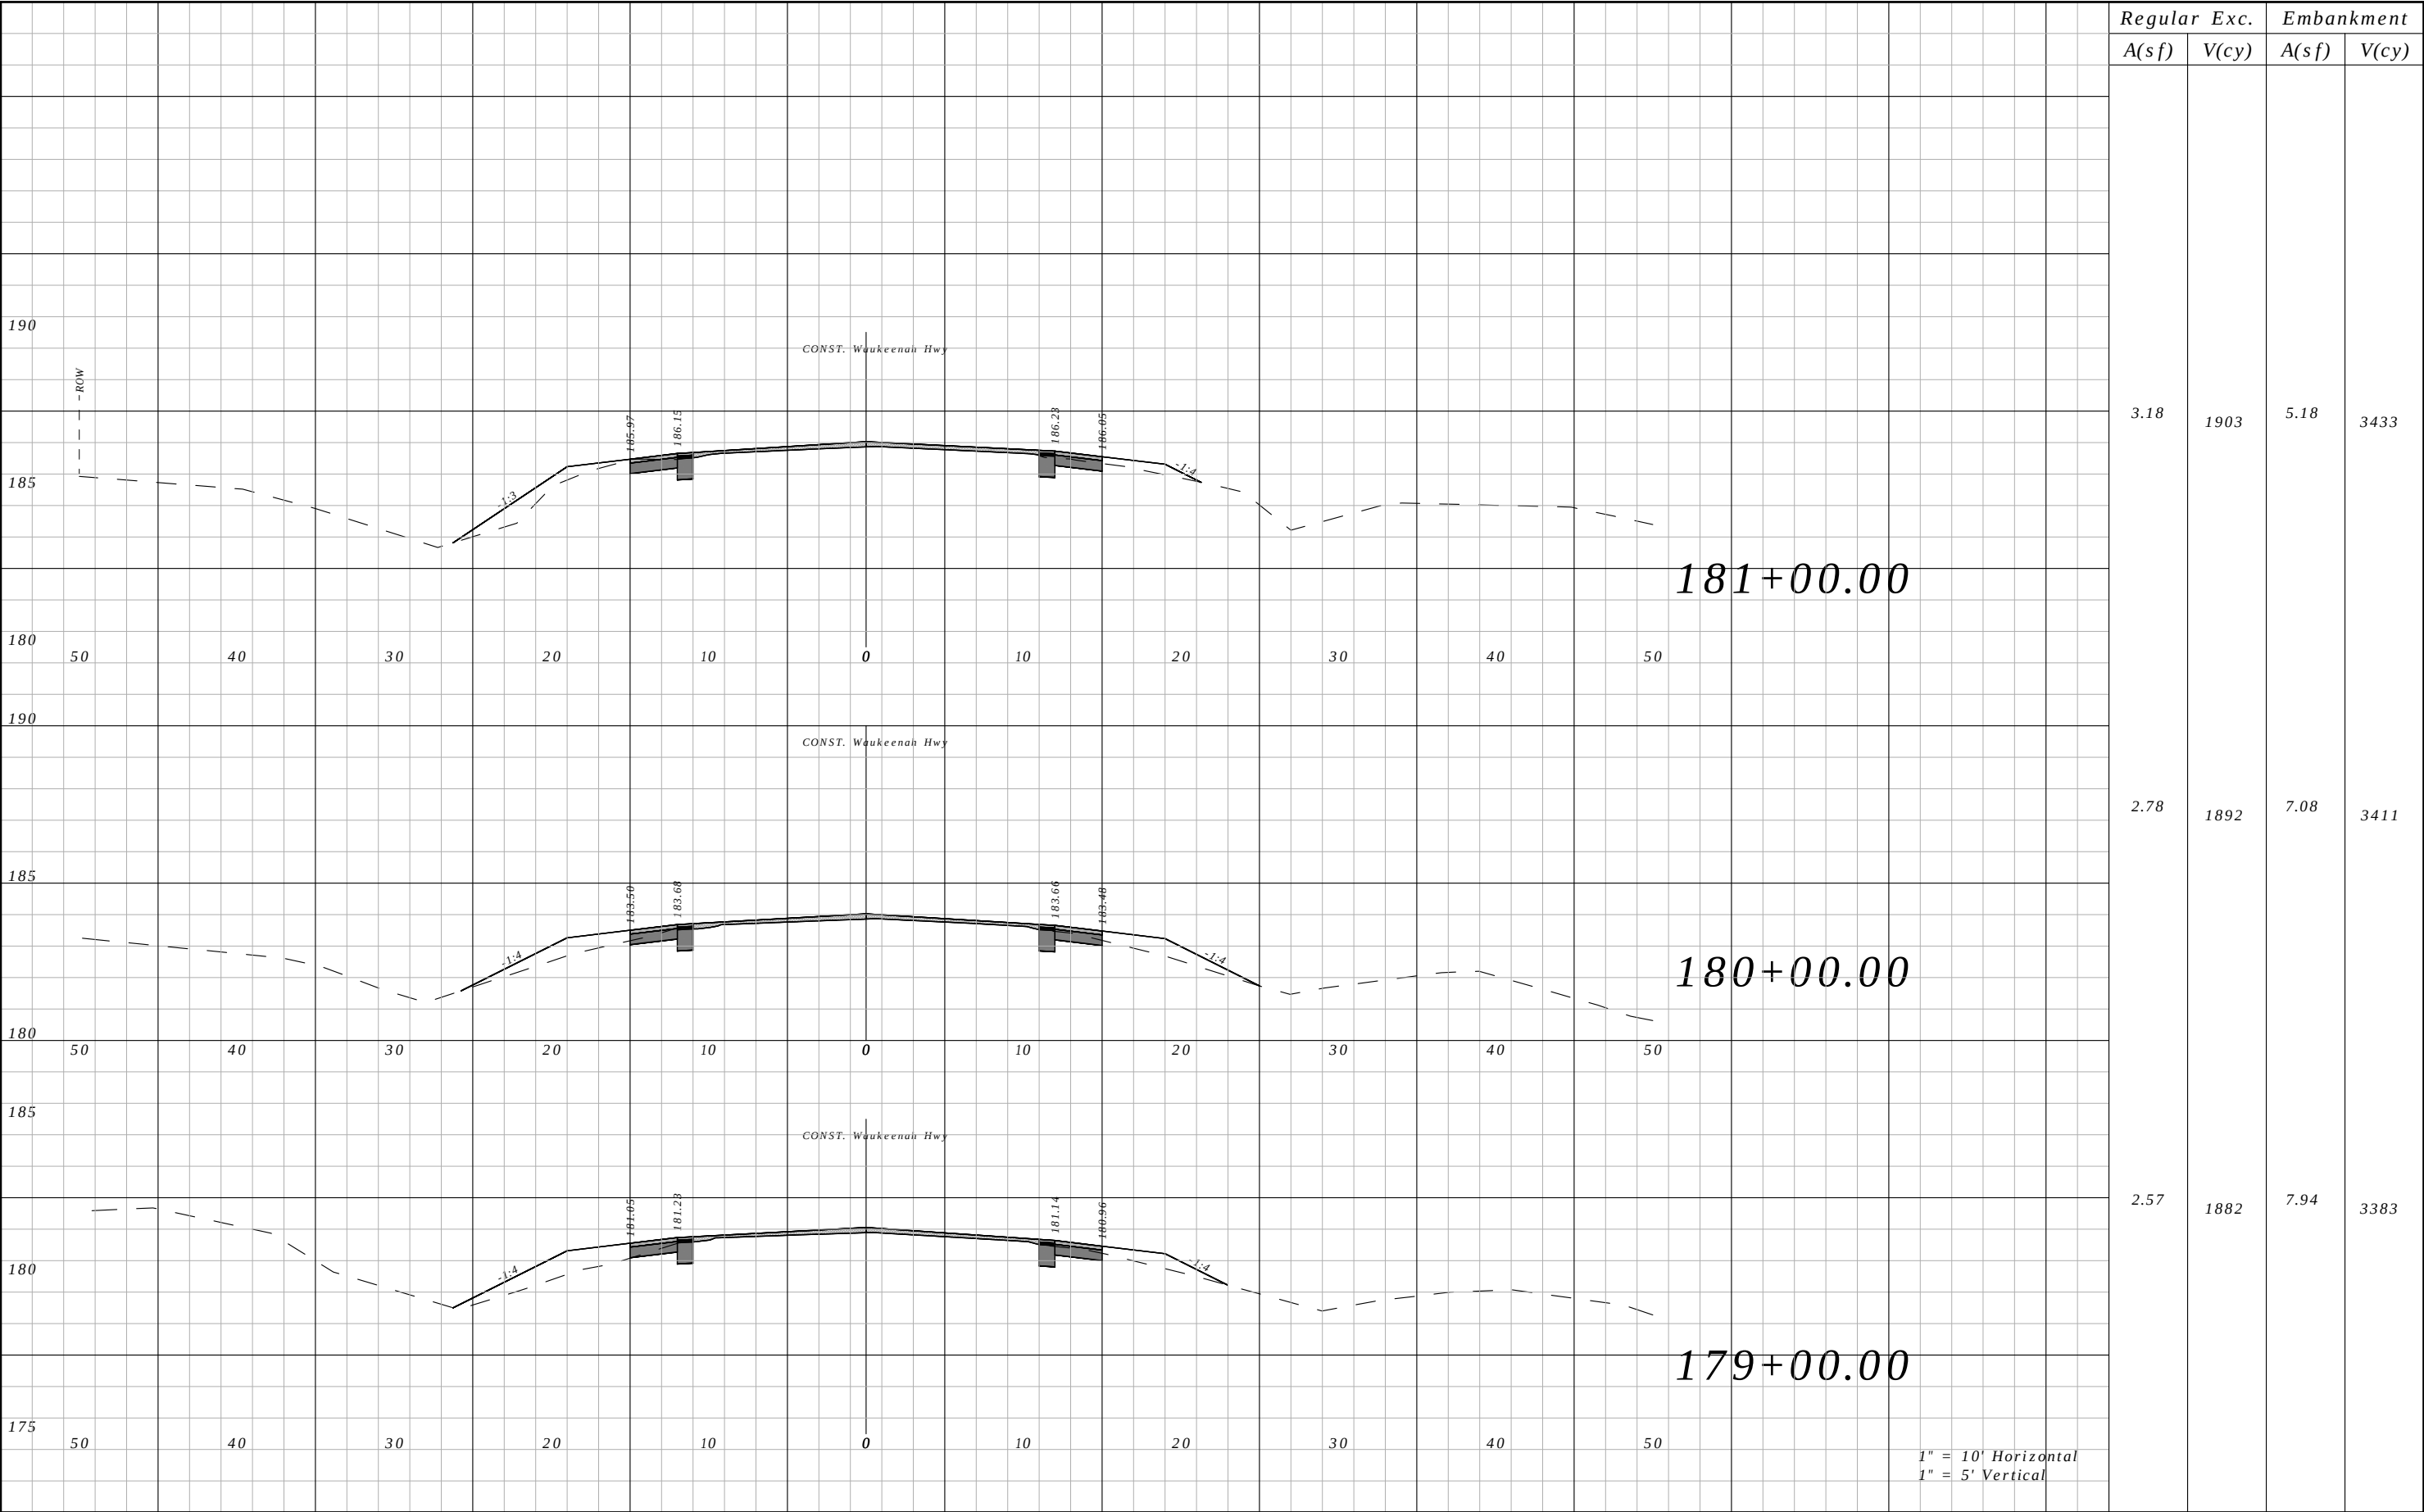


Regular	Exc.	Embankment	
		A(sf)	V(cy)
3.18	1903	5.18	3433
2.78	1892	7.08	3411
2.57	1882	7.94	3383

REVISIONS				ROBERT C. CESKA, P.E. P.E. LICENSE NUMBER 82288 DEWBERRY 101 N MONROE STREET, SUITE 710 TALLAHASSEE, FLORIDA 32301 CERTIFICATE OF AUTHORIZATION 00008794	WAUKEENAH HIGHWAY			CROSS SECTIONS	SHEET NO.
DATE	DESCRIPTION		DATE		ROAD NO.	COUNTY	FINANCIAL PROJECT ID		
----	----				----	JEFFERSON	438366-1-54-01		120

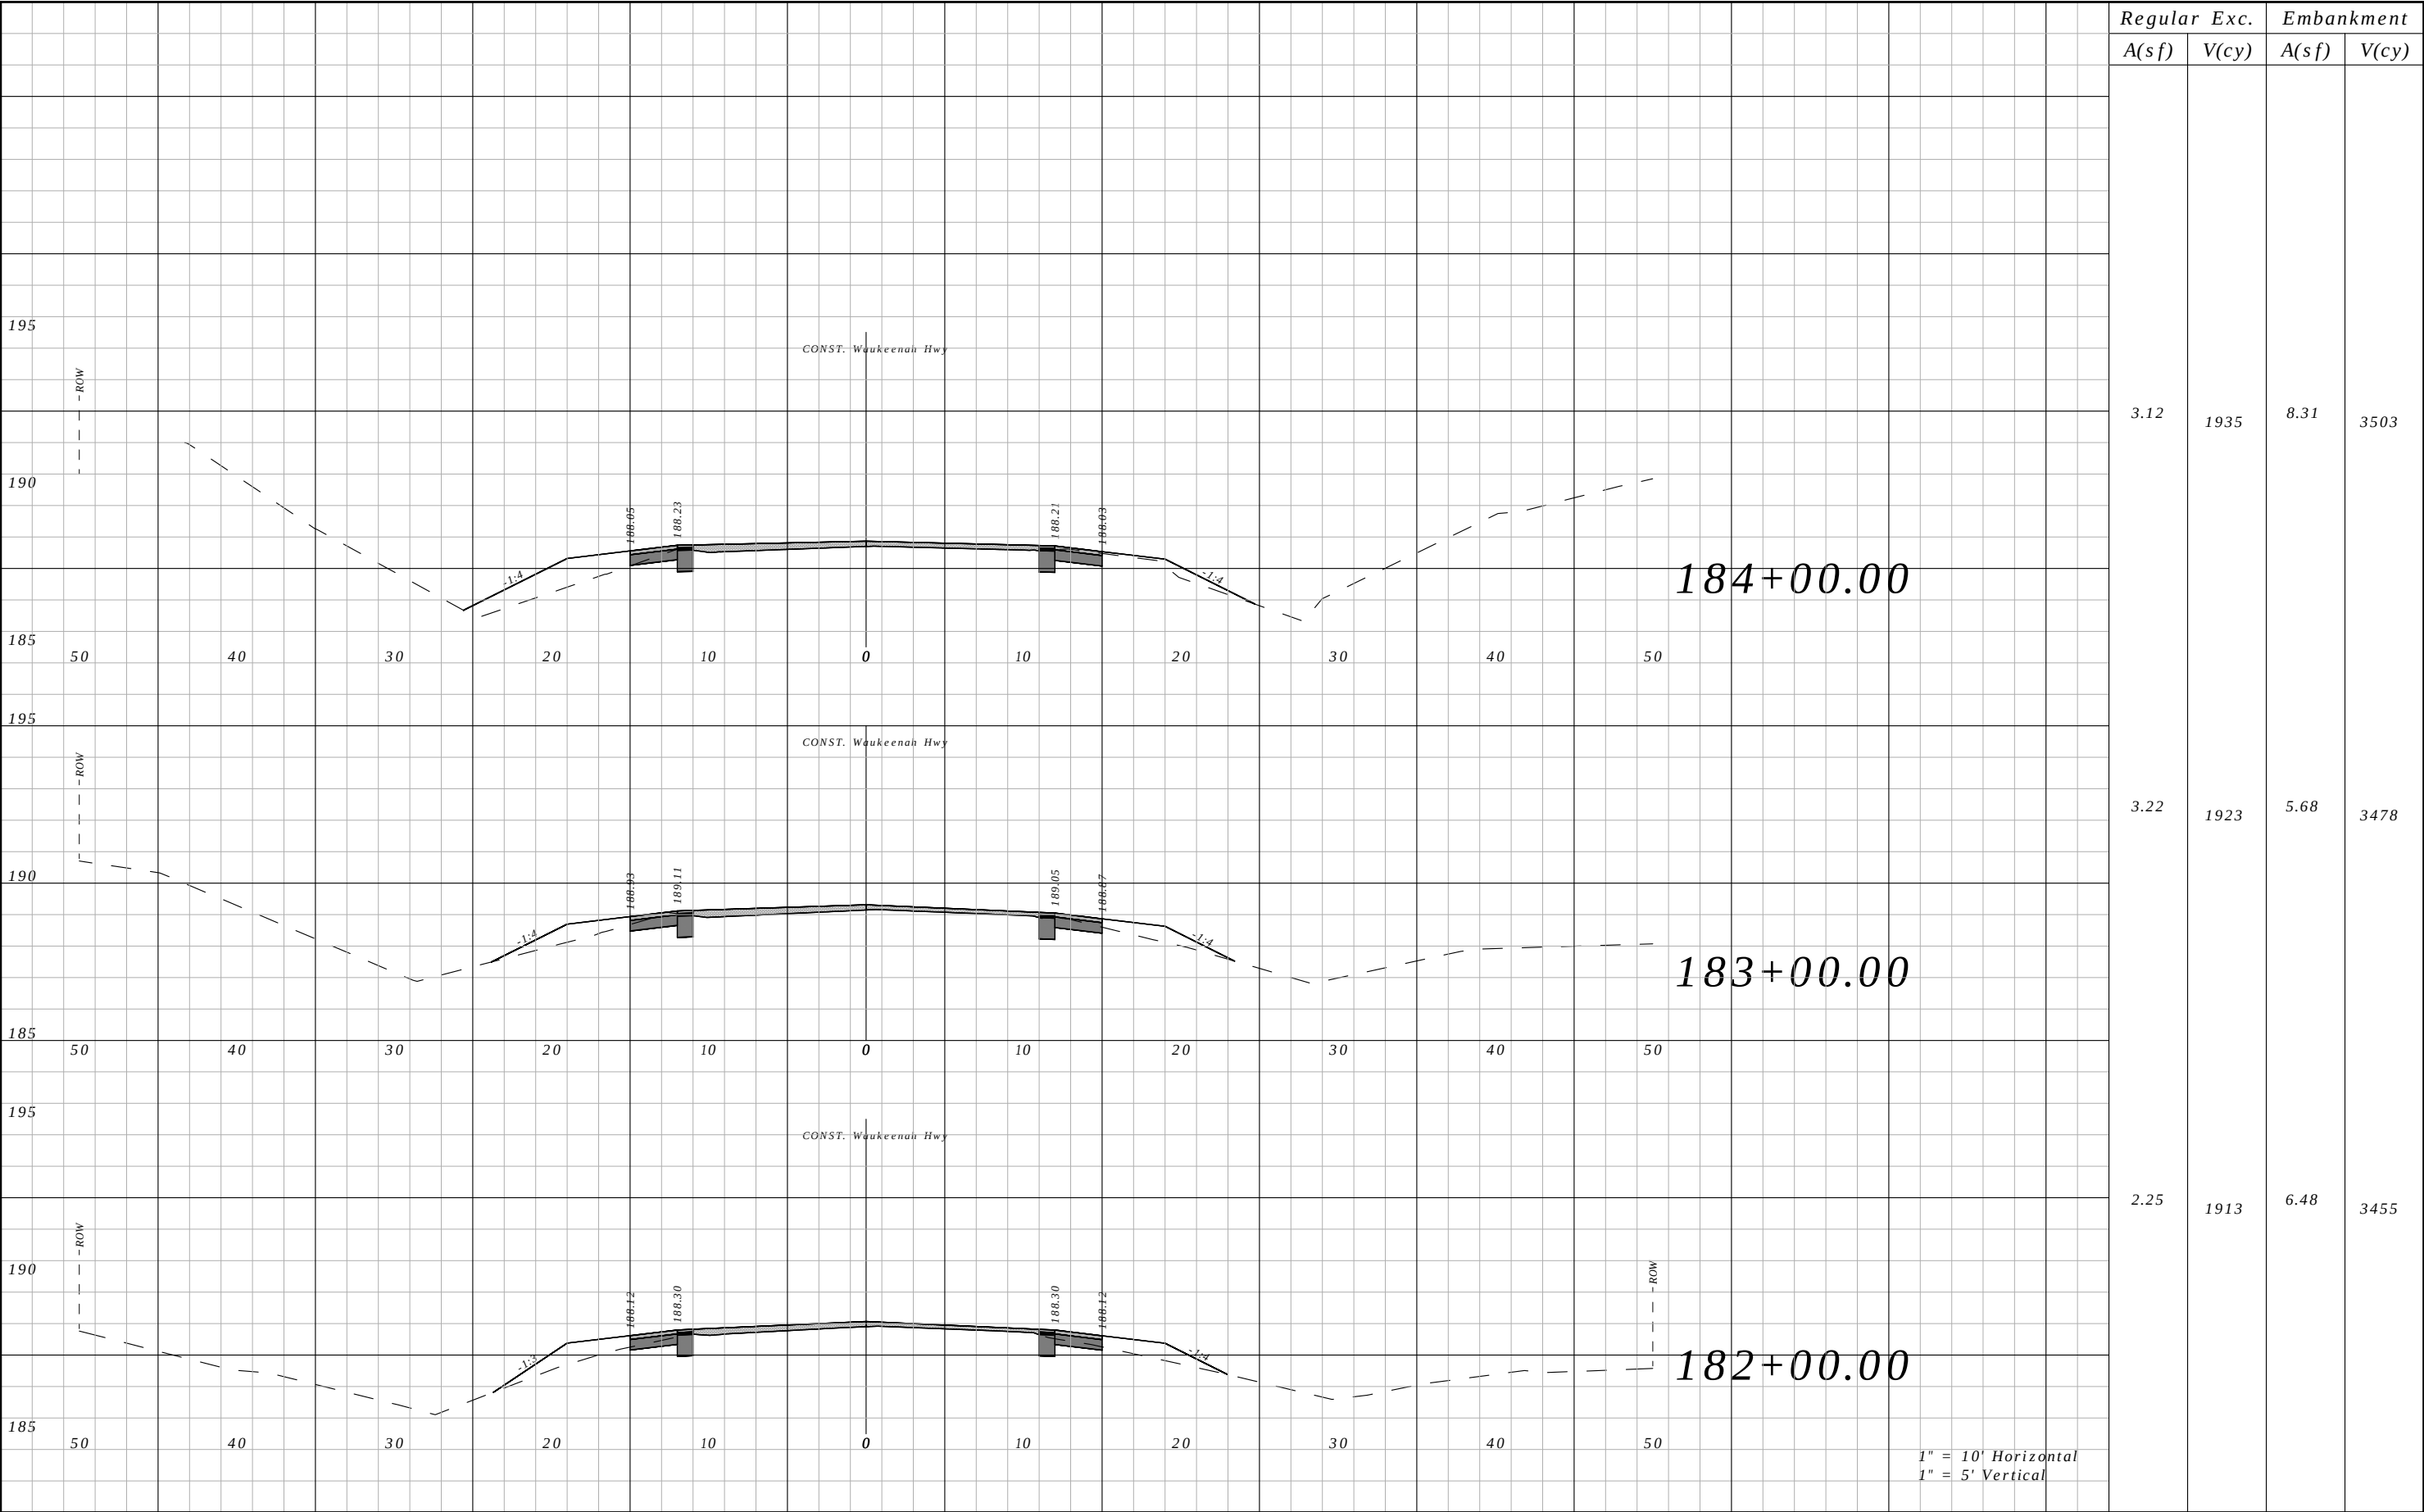


Regular A(sf)	Exc. V(cy)	Embankment	
		A(sf)	V(cy)
3.12	1935	8.31	3503
3.22	1923	5.68	3478
2.25	1913	6.48	3455

REVISIONS				ROBERT C. CESKA, P.E. P.E. LICENSE NUMBER 82288 DEWBERRY 101 N MONROE STREET, SUITE 710 TALLAHASSEE, FLORIDA 32301 CERTIFICATE OF AUTHORIZATION 00008794	WAUKEENAH HIGHWAY			CROSS SECTIONS	SHEET NO.
DATE	DESCRIPTION	DATE	DESCRIPTION		ROAD NO.	COUNTY	FINANCIAL PROJECT ID		
----	----				----	JEFFERSON	438366-1-54-01		121

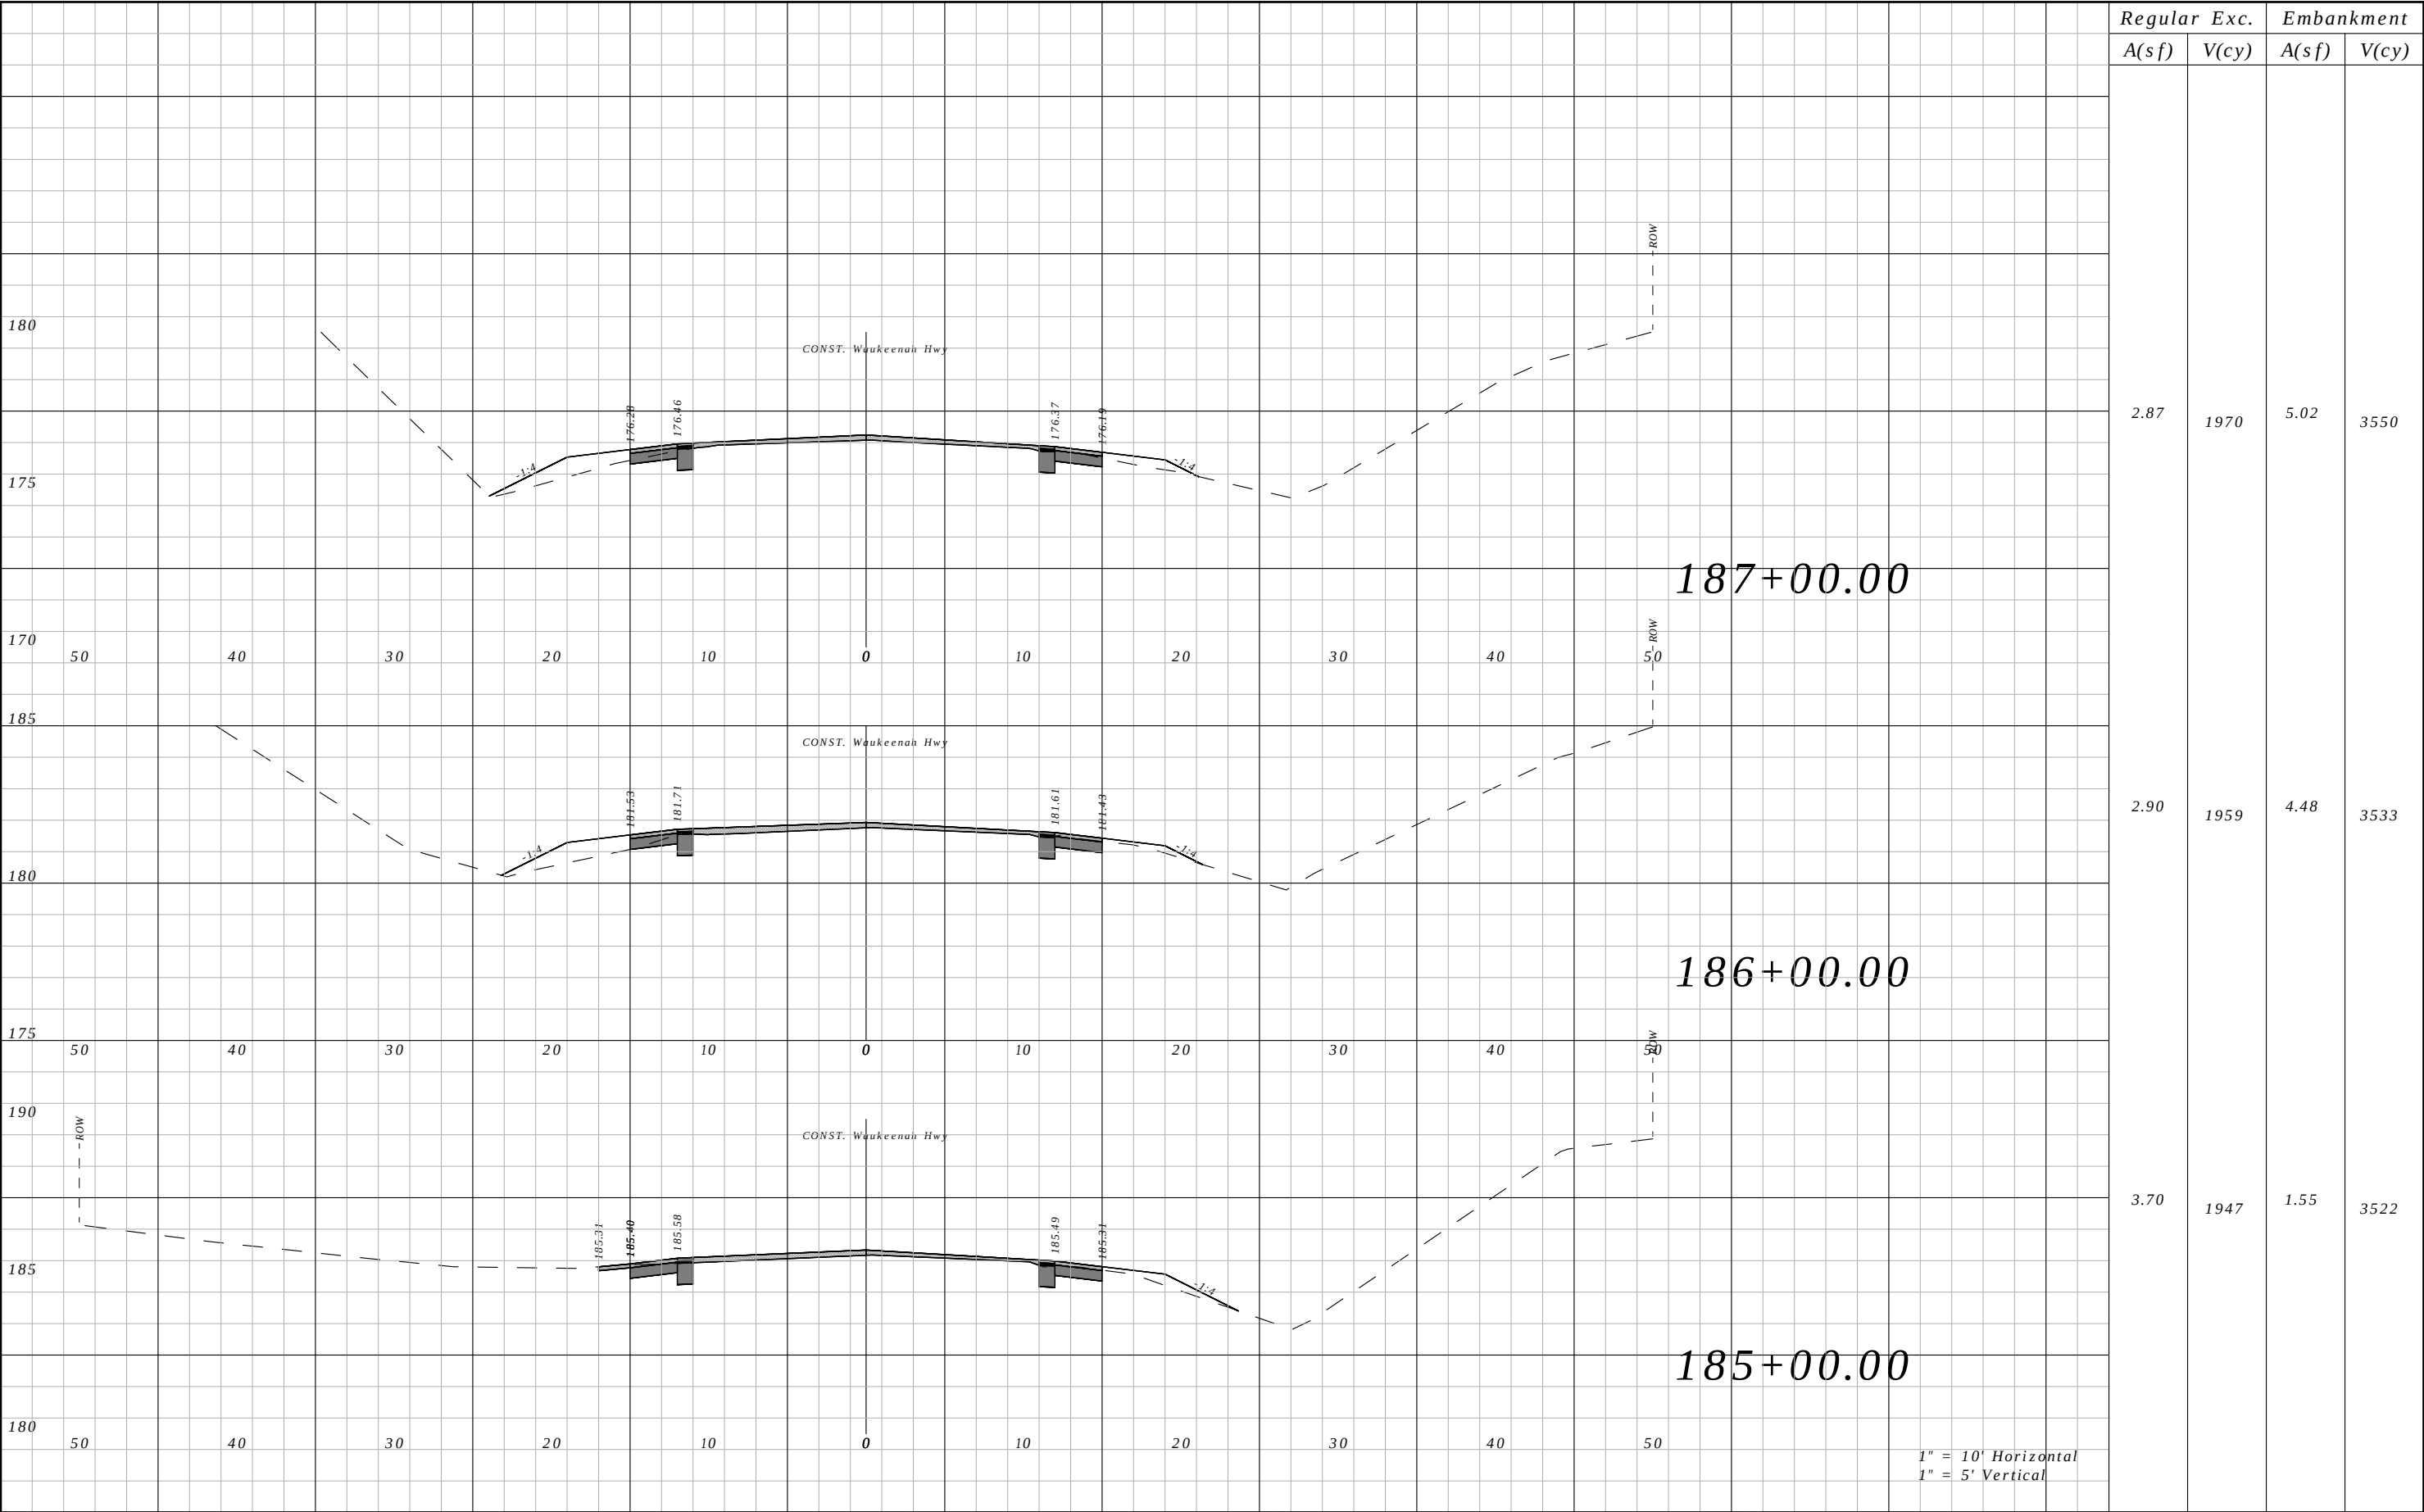


Regular A(sf)	Exc. V(cy)	Embankment	
		A(sf)	V(cy)
2.87	1970	5.02	3550
2.90	1959	4.48	3533
3.70	1947	1.55	3522

REVISIONS				ROBERT C. CESKA, P.E. P.E. LICENSE NUMBER 82288 DEWBERRY 101 N MONROE STREET, SUITE 710 TALLAHASSEE, FLORIDA 32301 CERTIFICATE OF AUTHORIZATION 00008794	WAUKEENAH HIGHWAY			CROSS SECTIONS	SHEET NO.
DATE	DESCRIPTION		DATE		ROAD NO.	COUNTY	FINANCIAL PROJECT ID		
----	----				----	JEFFERSON	438366-1-54-01		122

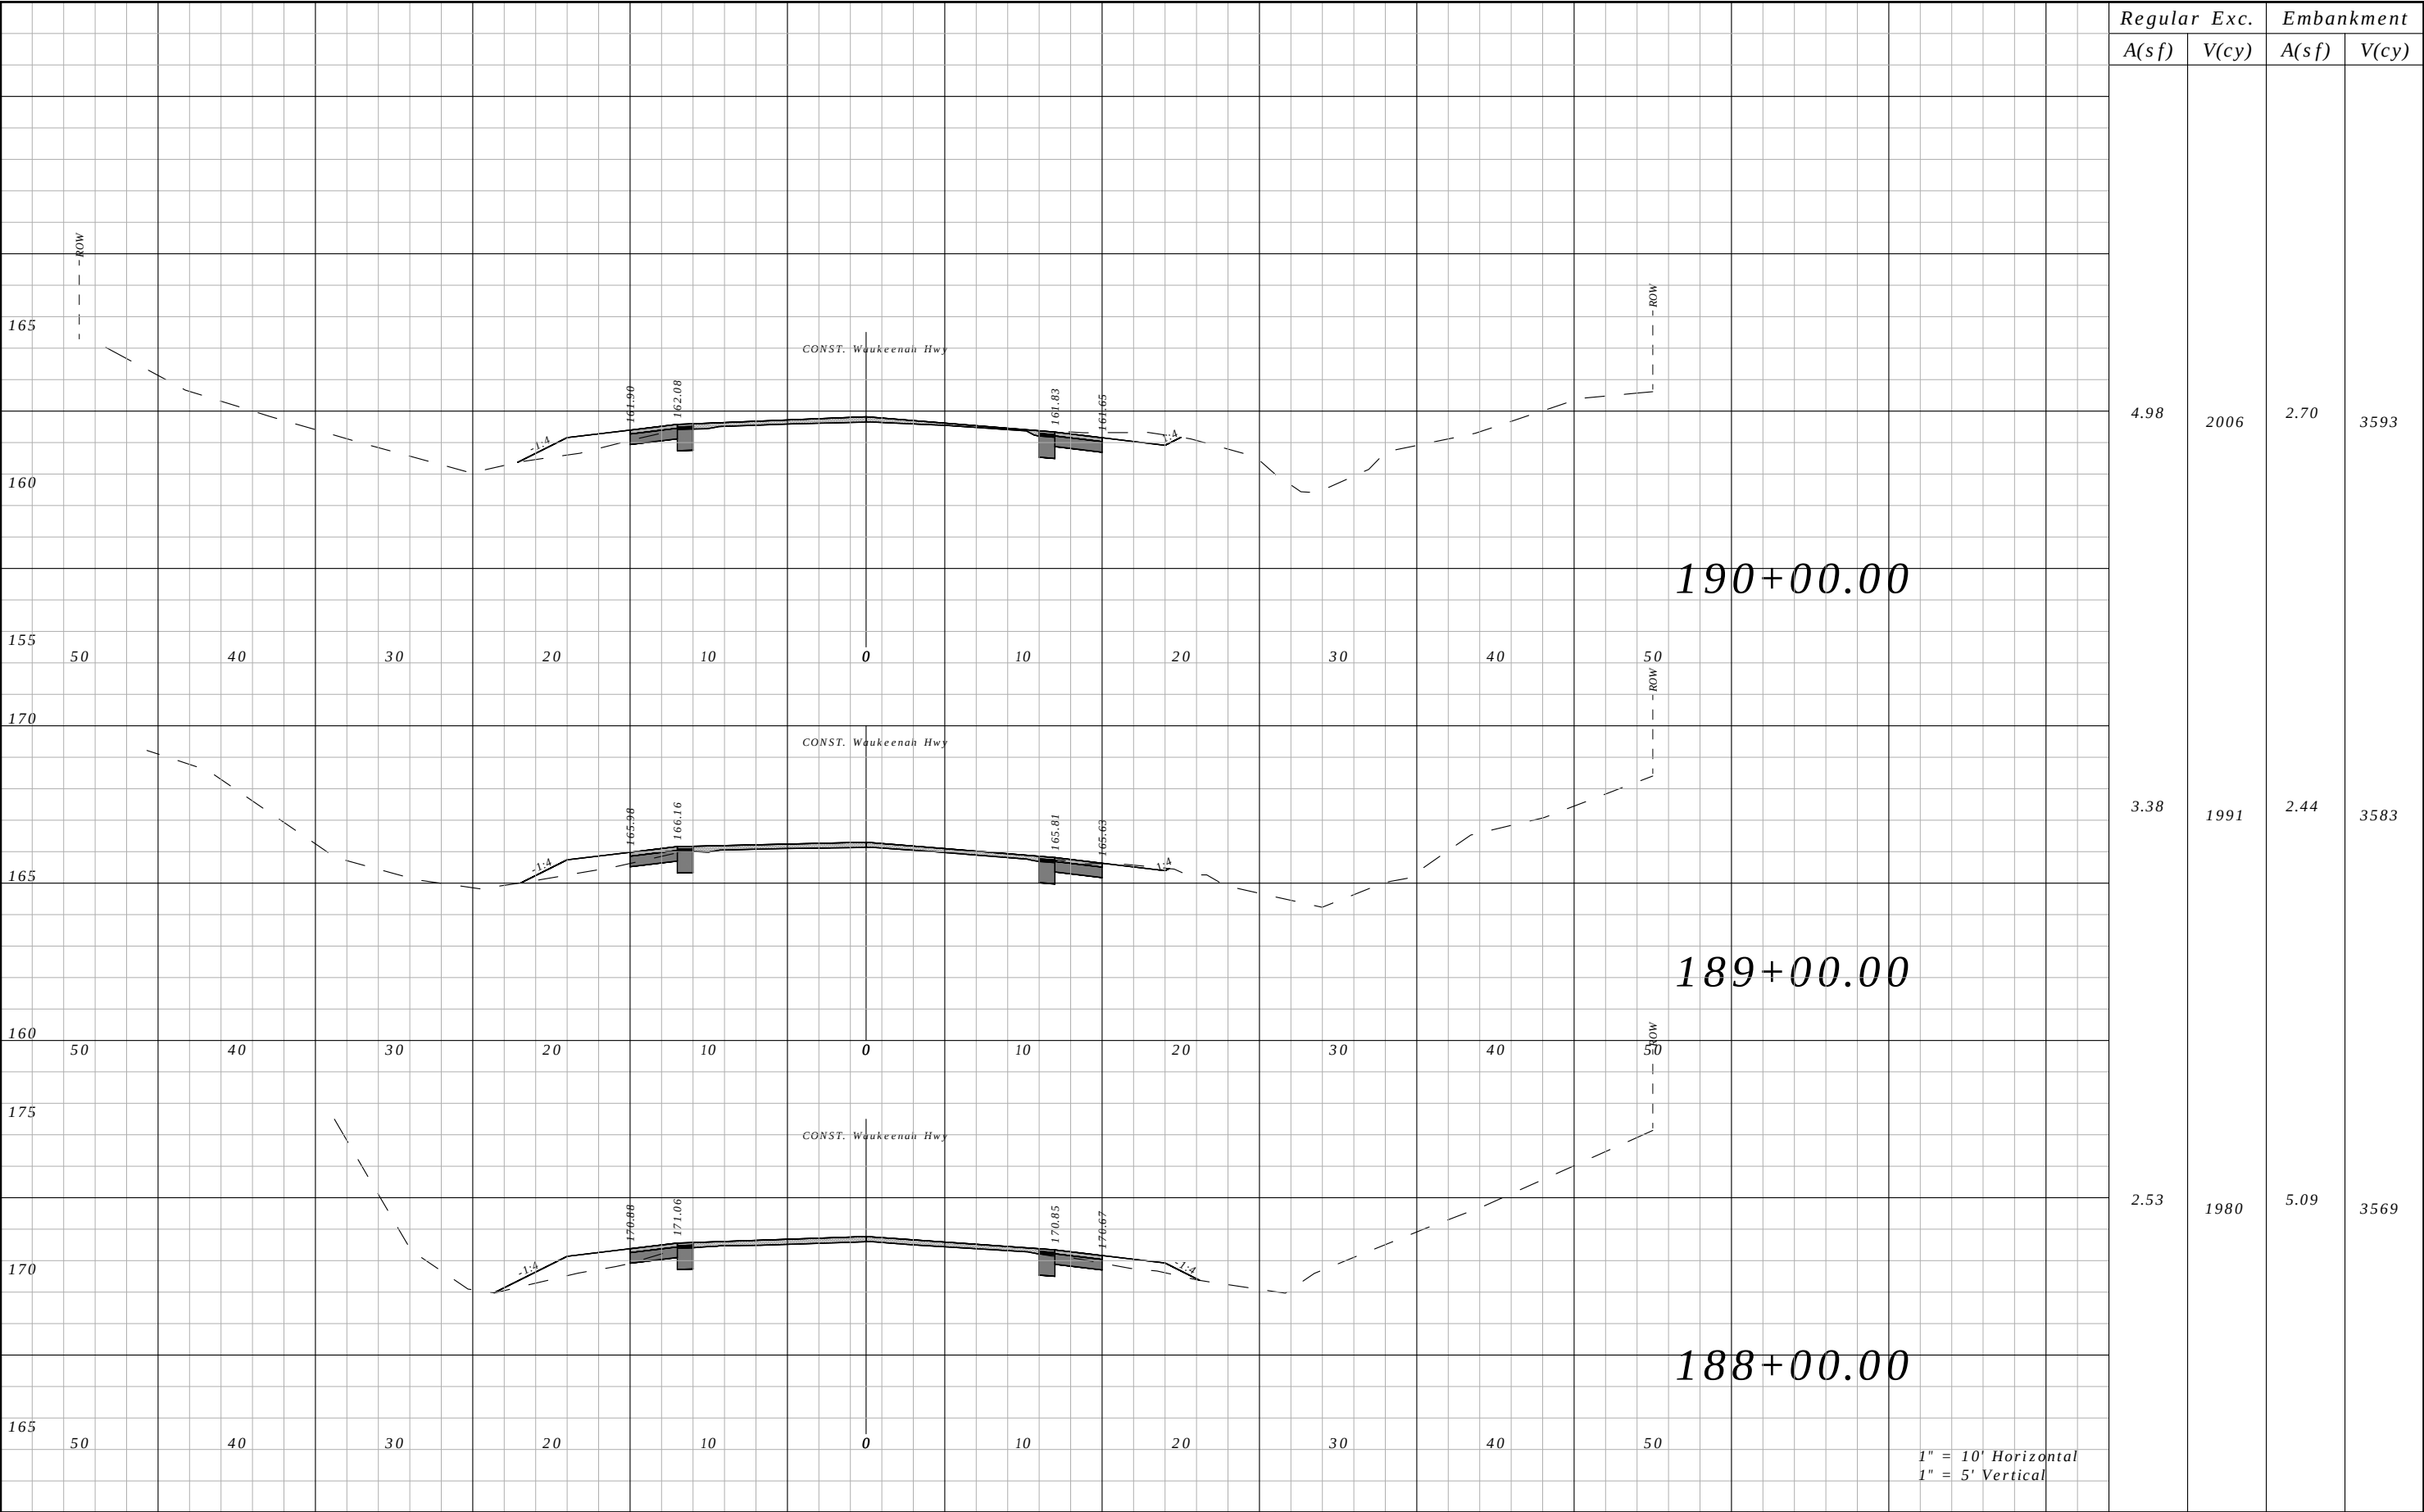


Regular A(sf)	Exc. V(cy)	Embankment	
		A(sf)	V(cy)
4.98	2006	2.70	3593
3.38	1991	2.44	3583
2.53	1980	5.09	3569

REVISIONS				ROBERT C. CESKA, P.E. P.E. LICENSE NUMBER 82288 DEWBERRY 101 N MONROE STREET, SUITE 710 TALLAHASSEE, FLORIDA 32301 CERTIFICATE OF AUTHORIZATION 00008794	WAUKEENAH HIGHWAY			CROSS SECTIONS	SHEET NO.
DATE	DESCRIPTION	DATE	DESCRIPTION		ROAD NO.	COUNTY	FINANCIAL PROJECT ID		
----	----				----	JEFFERSON	438366-1-54-01		123

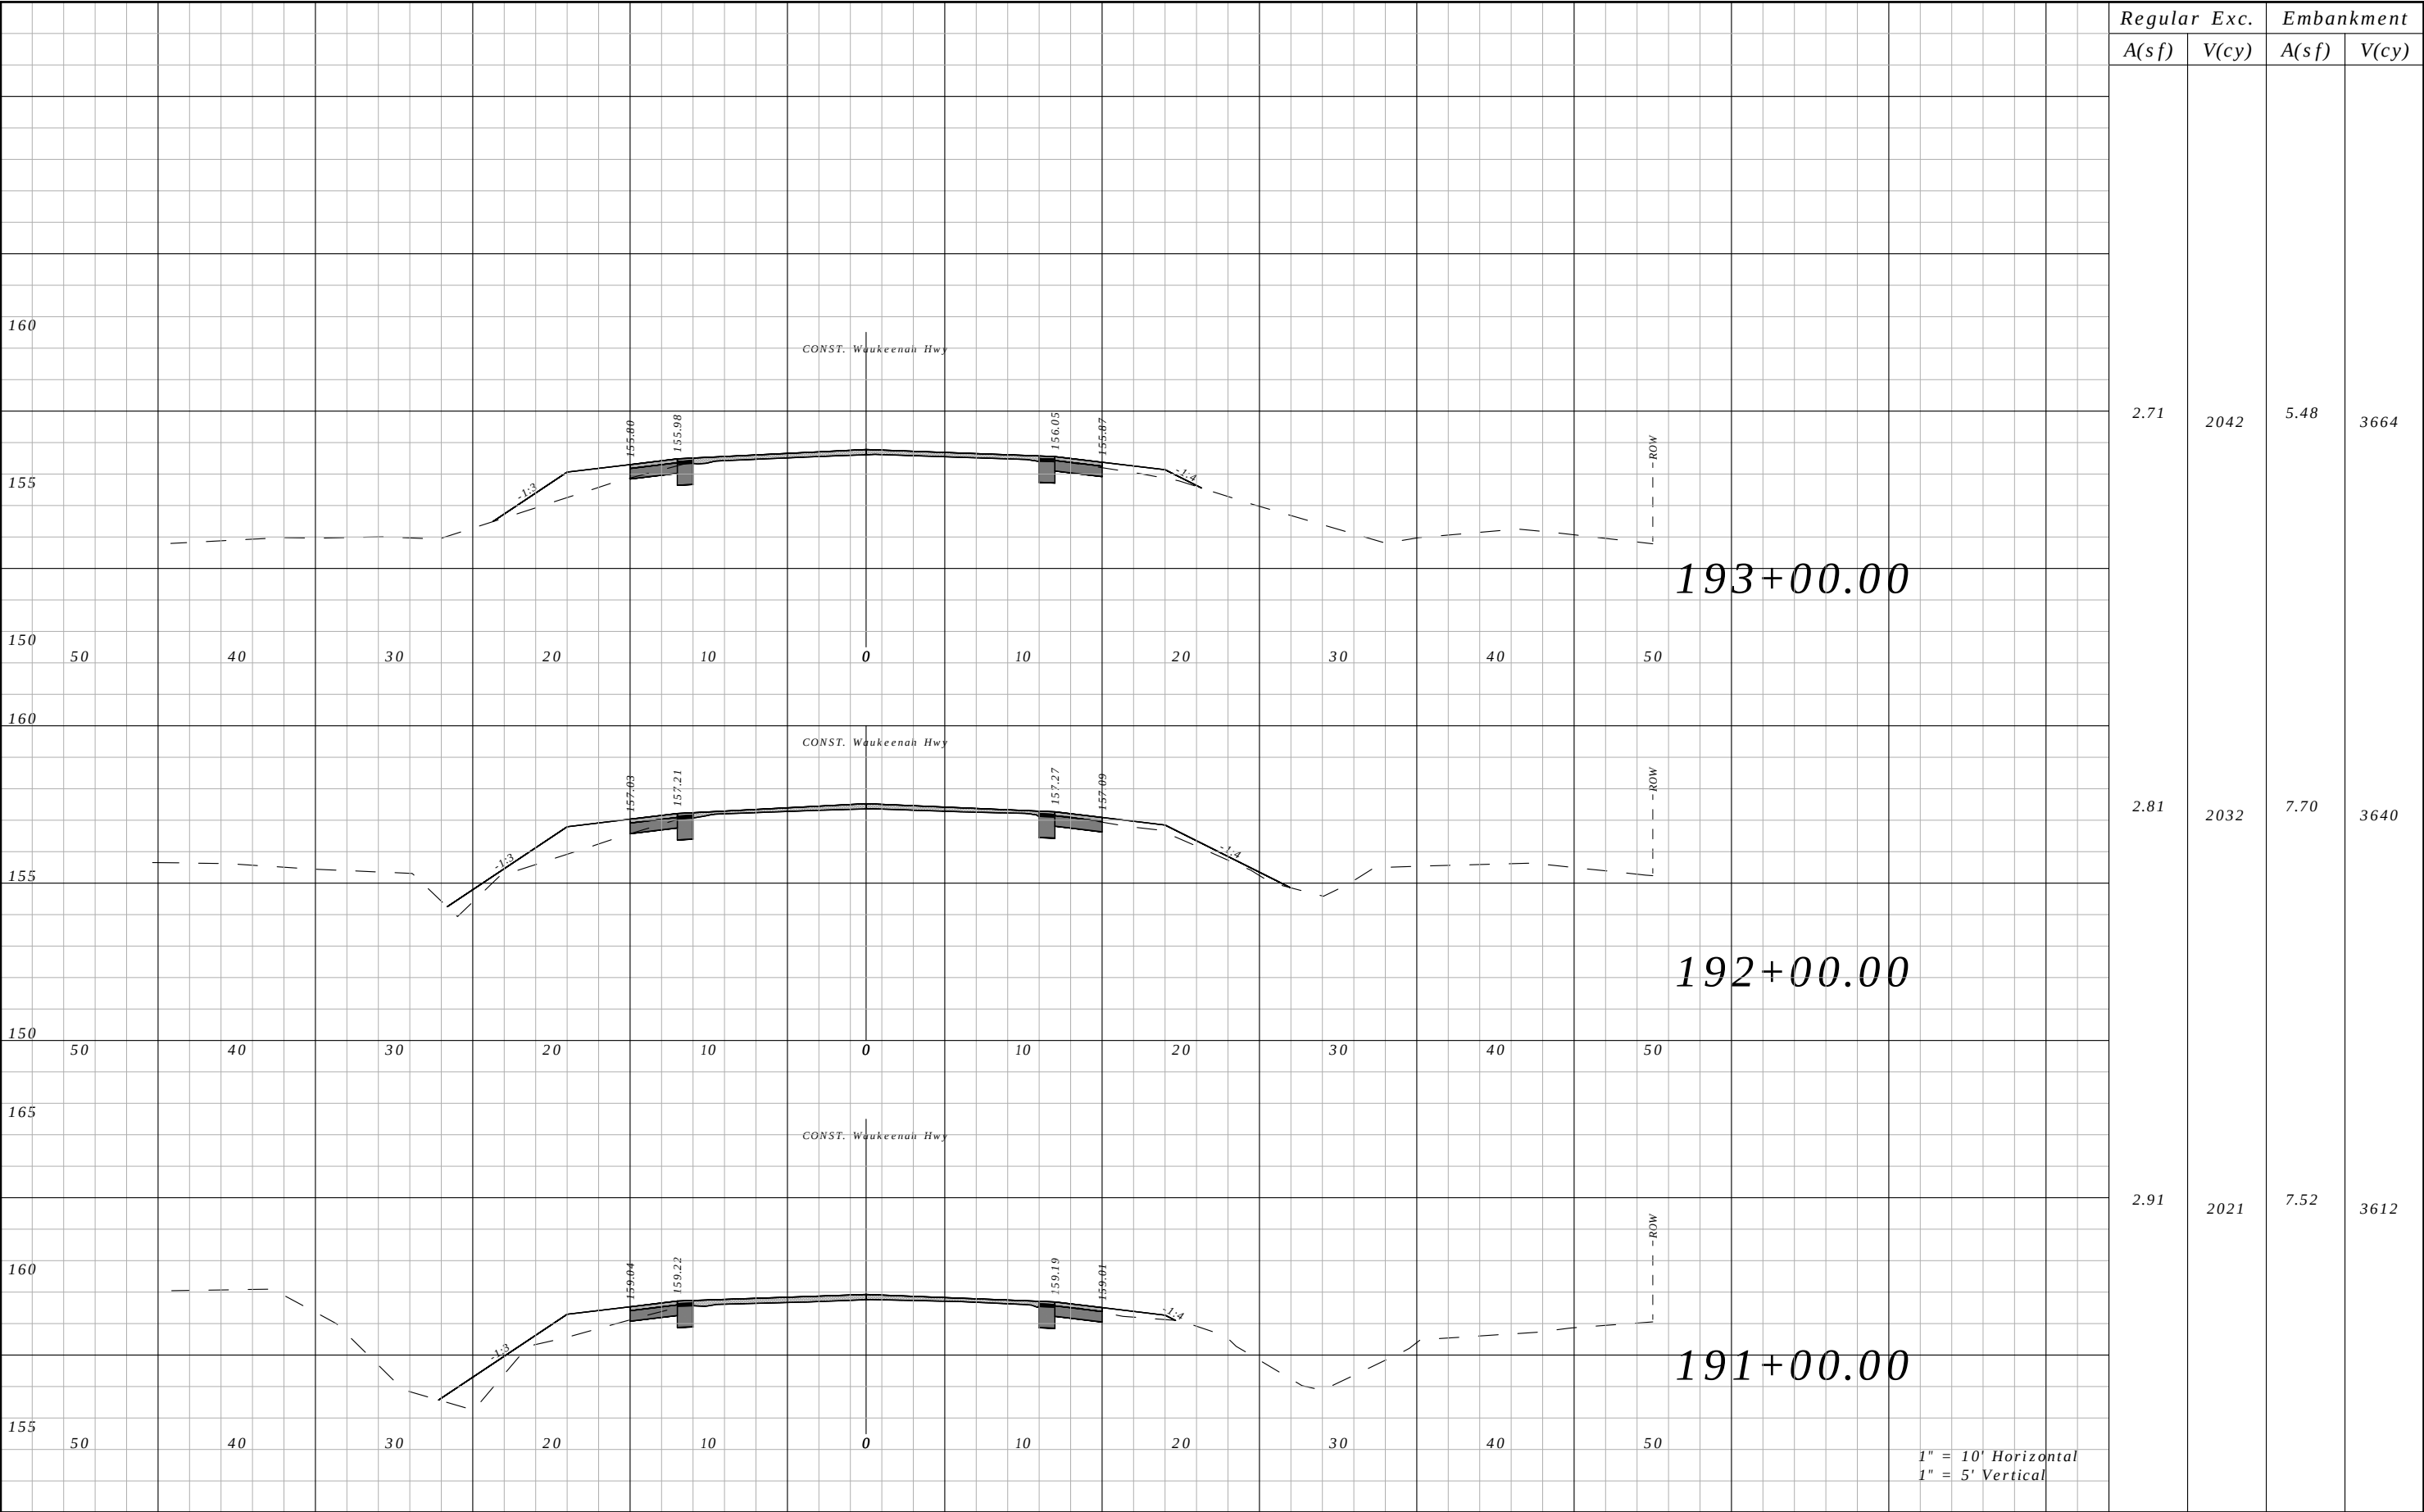


R E V I S I O N S				ROBERT C. CESKA, P.E. P.E. LICENSE NUMBER 82288 DEWBERRY 101 N MONROE STREET, SUITE 710 TALLAHASSEE, FLORIDA 32301 CERTIFICATE OF AUTHORIZATION 00008794	WAUKEENAH HIGHWAY			CROSS SECTIONS	SHEET NO.
DATE	DESCRIPTION	DATE	DESCRIPTION		ROAD NO.	COUNTY	FINANCIAL PROJECT ID		124
----	----				----	JEFFERSON	438366-1-54-01		

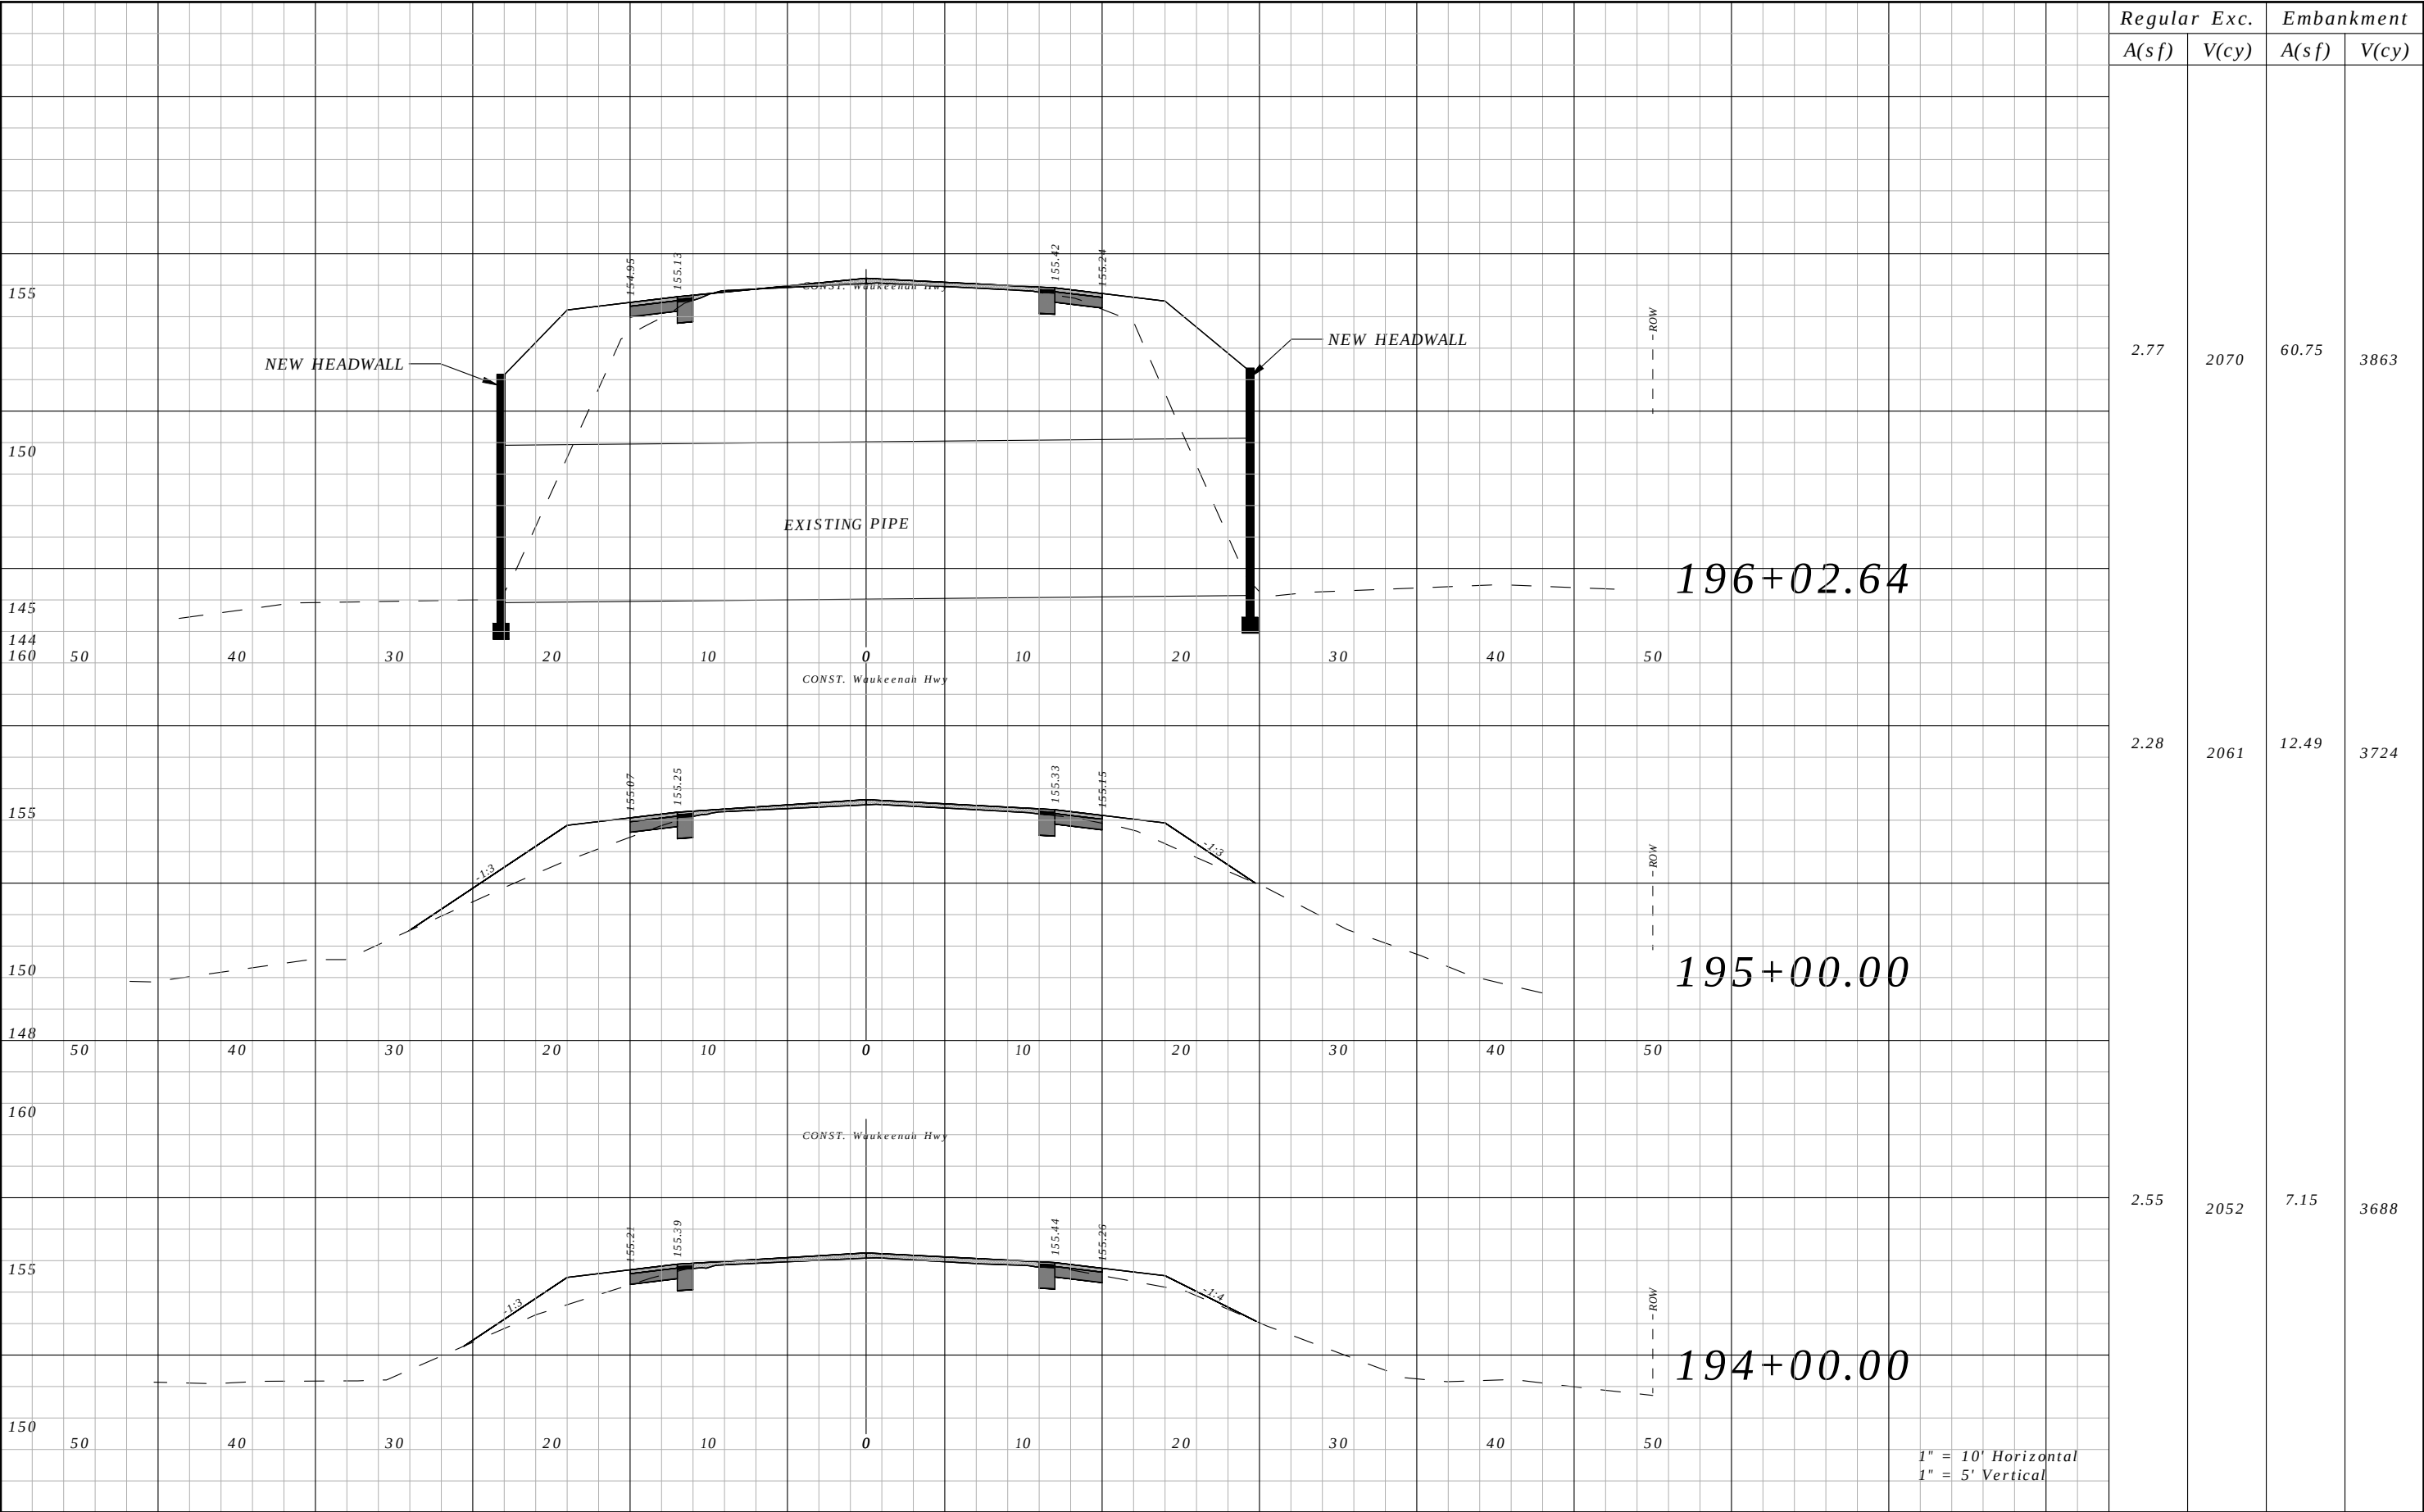


Regular A(sf)	Exc. V(cy)	Embankment	
		A(sf)	V(cy)
2.77	2070	60.75	3863
2.28	2061	12.49	3724
2.55	2052	7.15	3688

REVISIONS				ROBERT C. CESKA, P.E. P.E. LICENSE NUMBER 82288 DEWBERRY 101 N MONROE STREET, SUITE 710 TALLAHASSEE, FLORIDA 32301 CERTIFICATE OF AUTHORIZATION 00008794	WAUKEENAH HIGHWAY			CROSS SECTIONS	SHEET NO.
DATE	DESCRIPTION		DATE		ROAD NO.	COUNTY	FINANCIAL PROJECT ID		
----	----				----	JEFFERSON	438366-1-54-01		125

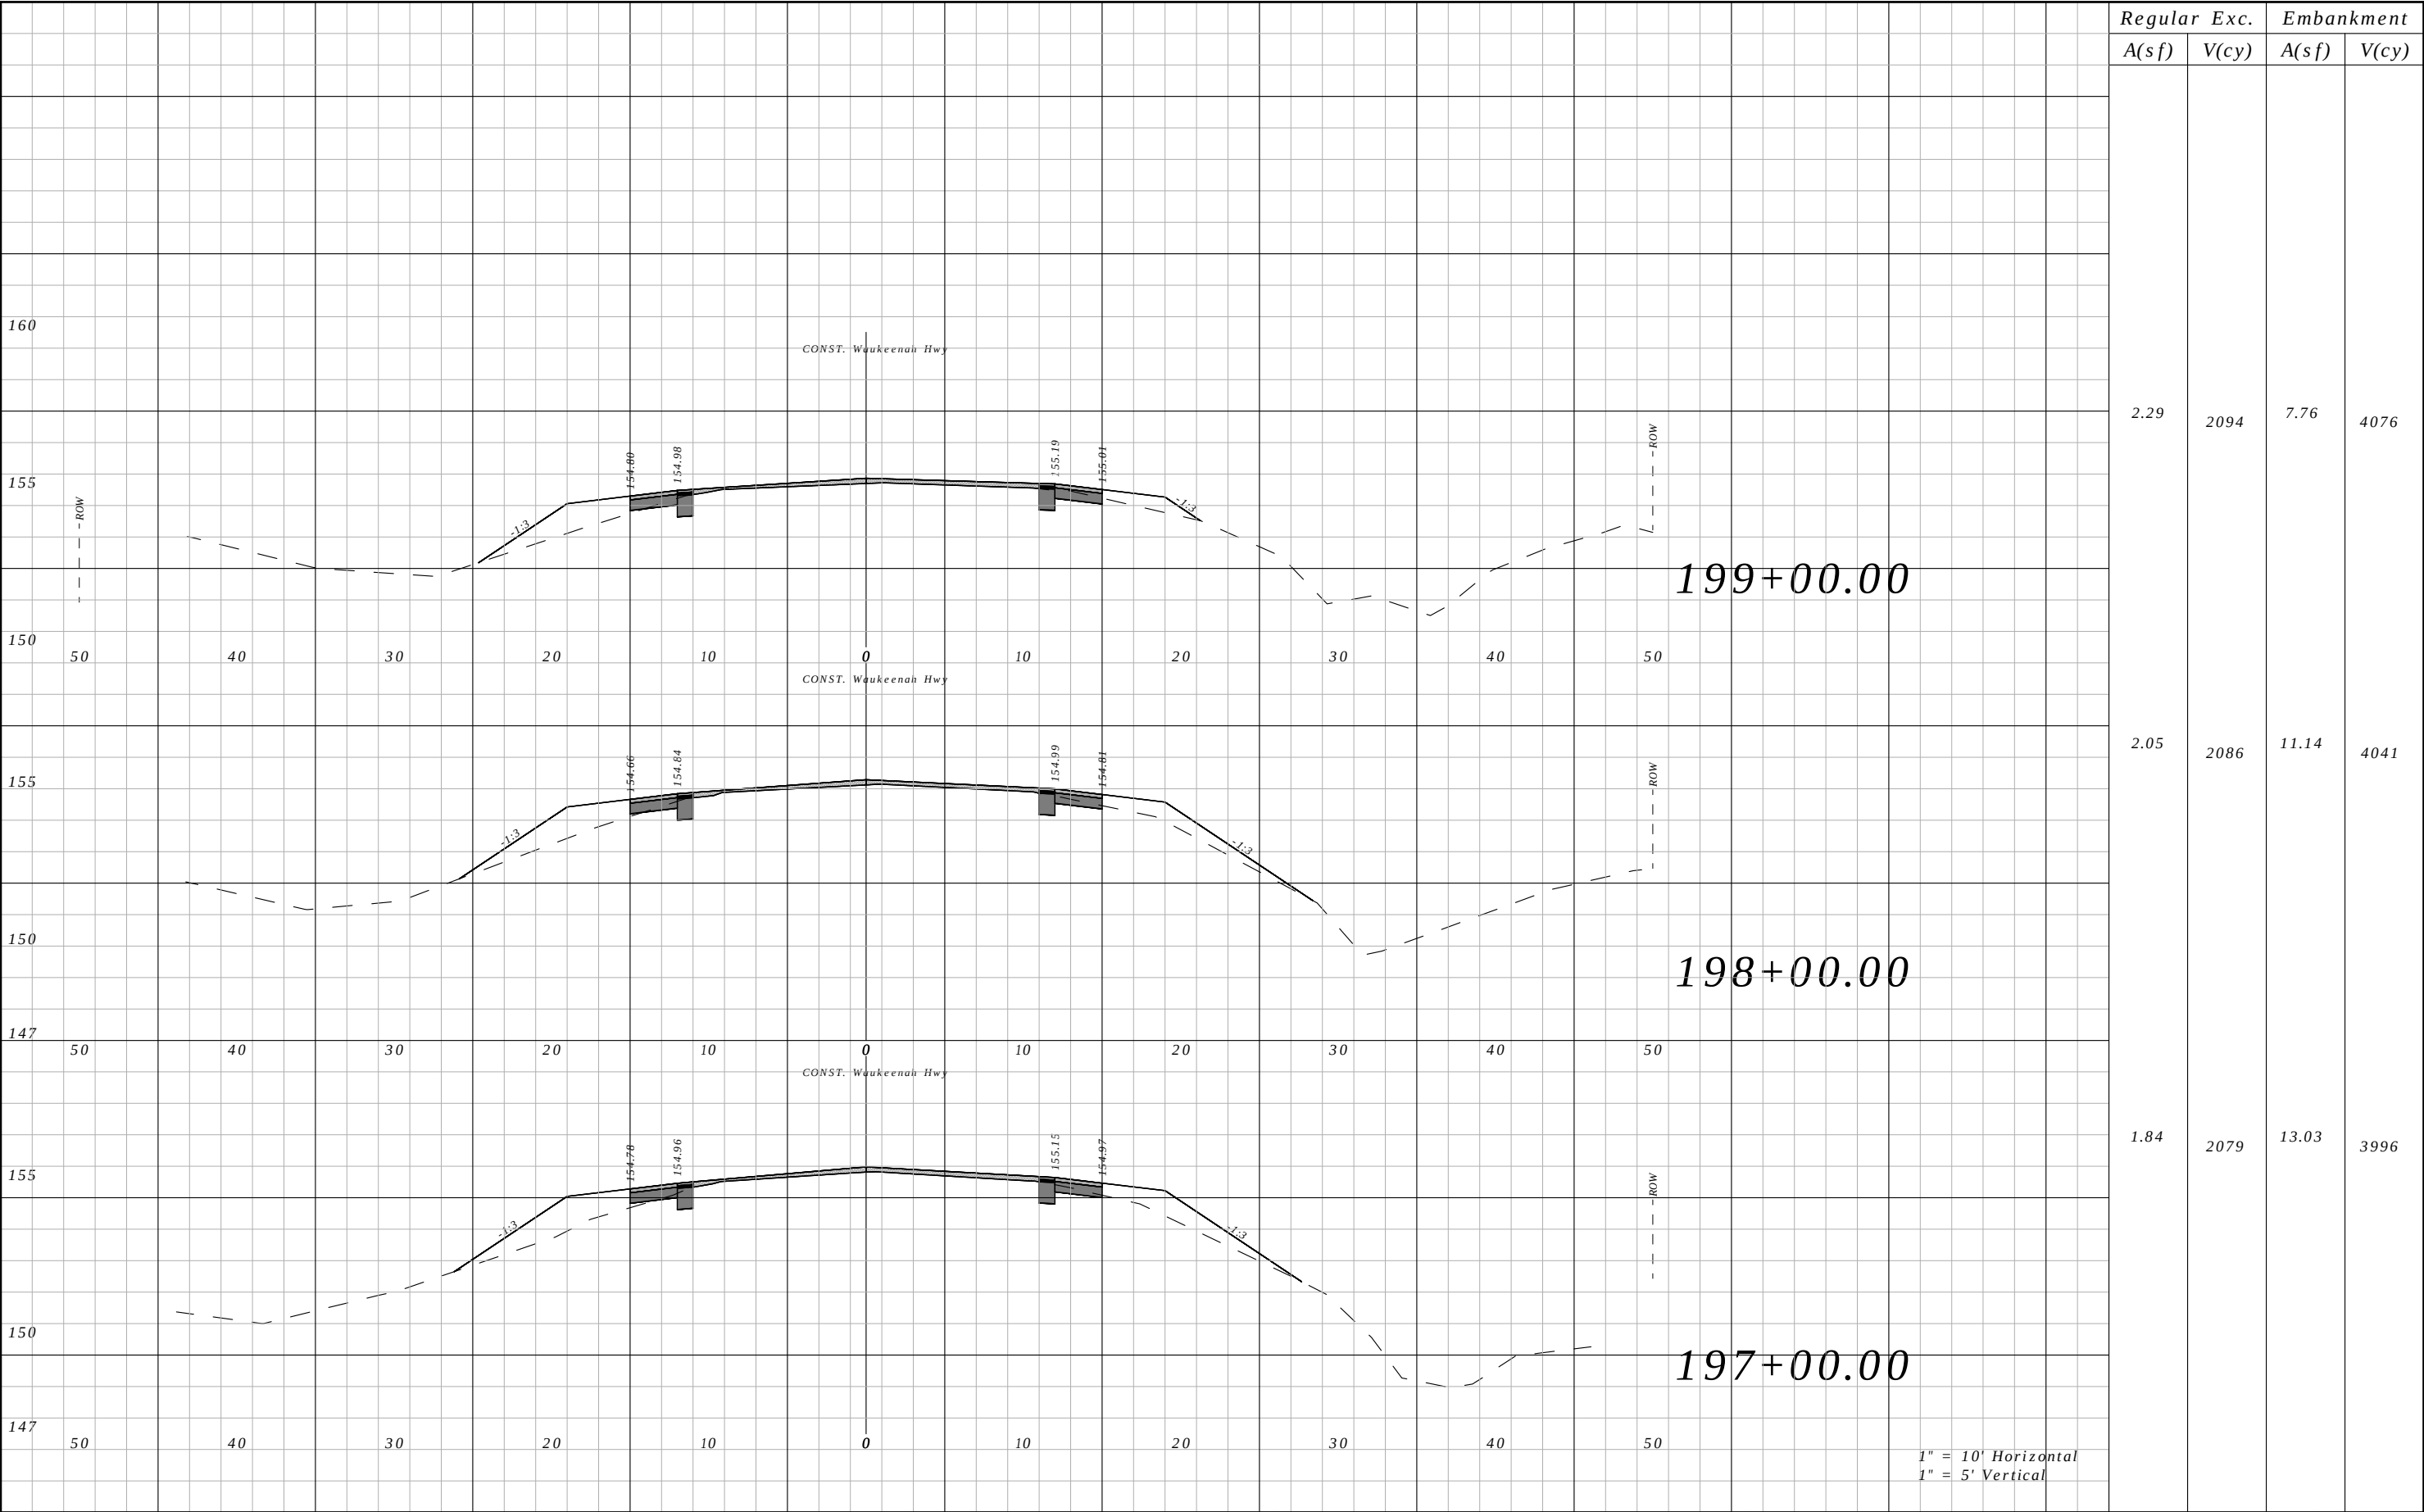


Regular A(sf)	Exc. V(cy)	Embankment	
		A(sf)	V(cy)
2.29	2094	7.76	4076
2.05	2086	11.14	4041
1.84	2079	13.03	3996

REVISIONS				ROBERT C. CESKA, P.E. P.E. LICENSE NUMBER 82288 DEWBERRY 101 N MONROE STREET, SUITE 710 TALLAHASSEE, FLORIDA 32301 CERTIFICATE OF AUTHORIZATION 00008794	WAUKEENAH HIGHWAY			CROSS SECTIONS	SHEET NO.
DATE	DESCRIPTION	DATE	DESCRIPTION		ROAD NO.	COUNTY	FINANCIAL PROJECT ID		
----	----				----	JEFFERSON	438366-1-54-01		126

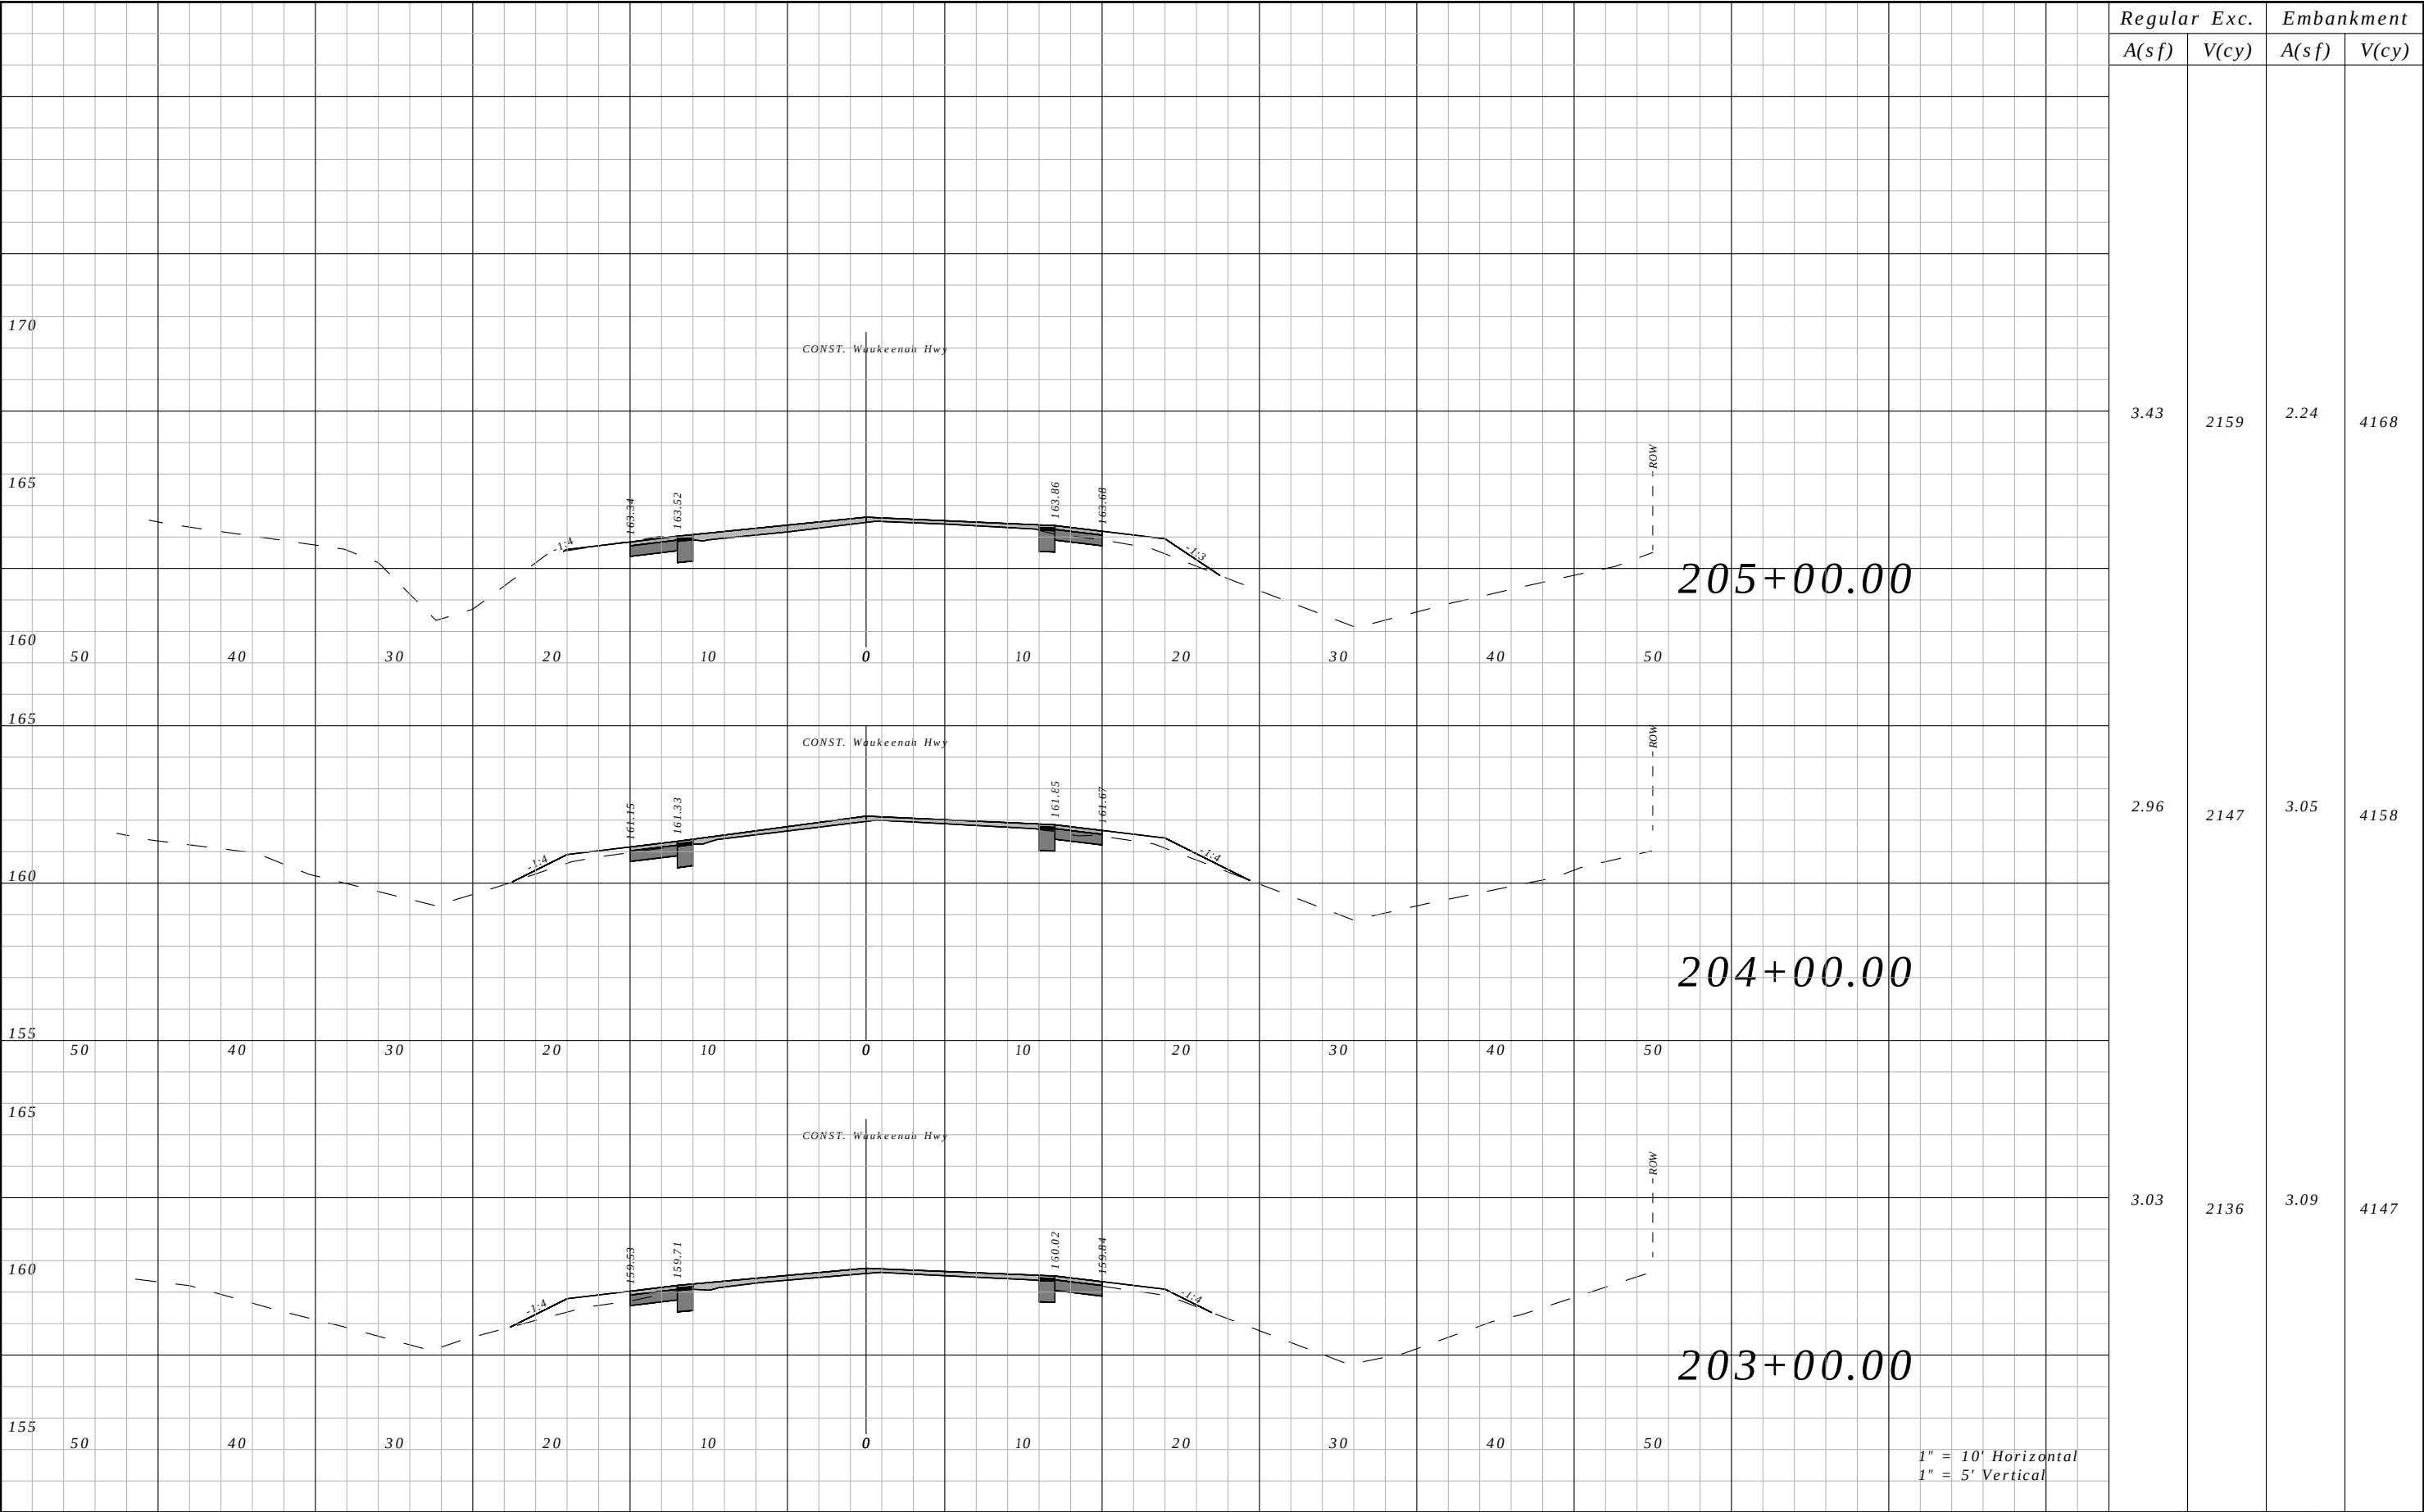


Regular	Exc.	Embankment	
		A(sf)	V(cy)
3.43	2159	2.24	4168
2.96	2147	3.05	4158
3.03	2136	3.09	4147

REVISIONS				ROBERT C. CESKA, P.E. P.E. LICENSE NUMBER 82288 DEWBERRY 101 N MONROE STREET, SUITE 710 TALLAHASSEE, FLORIDA 32301 CERTIFICATE OF AUTHORIZATION 00008794	WAUKEENAH HIGHWAY			CROSS SECTIONS	SHEET NO.
DATE	DESCRIPTION	DATE	DESCRIPTION		ROAD NO.	COUNTY	FINANCIAL PROJECT ID		
----	----				----	JEFFERSON	438366-1-54-01		128

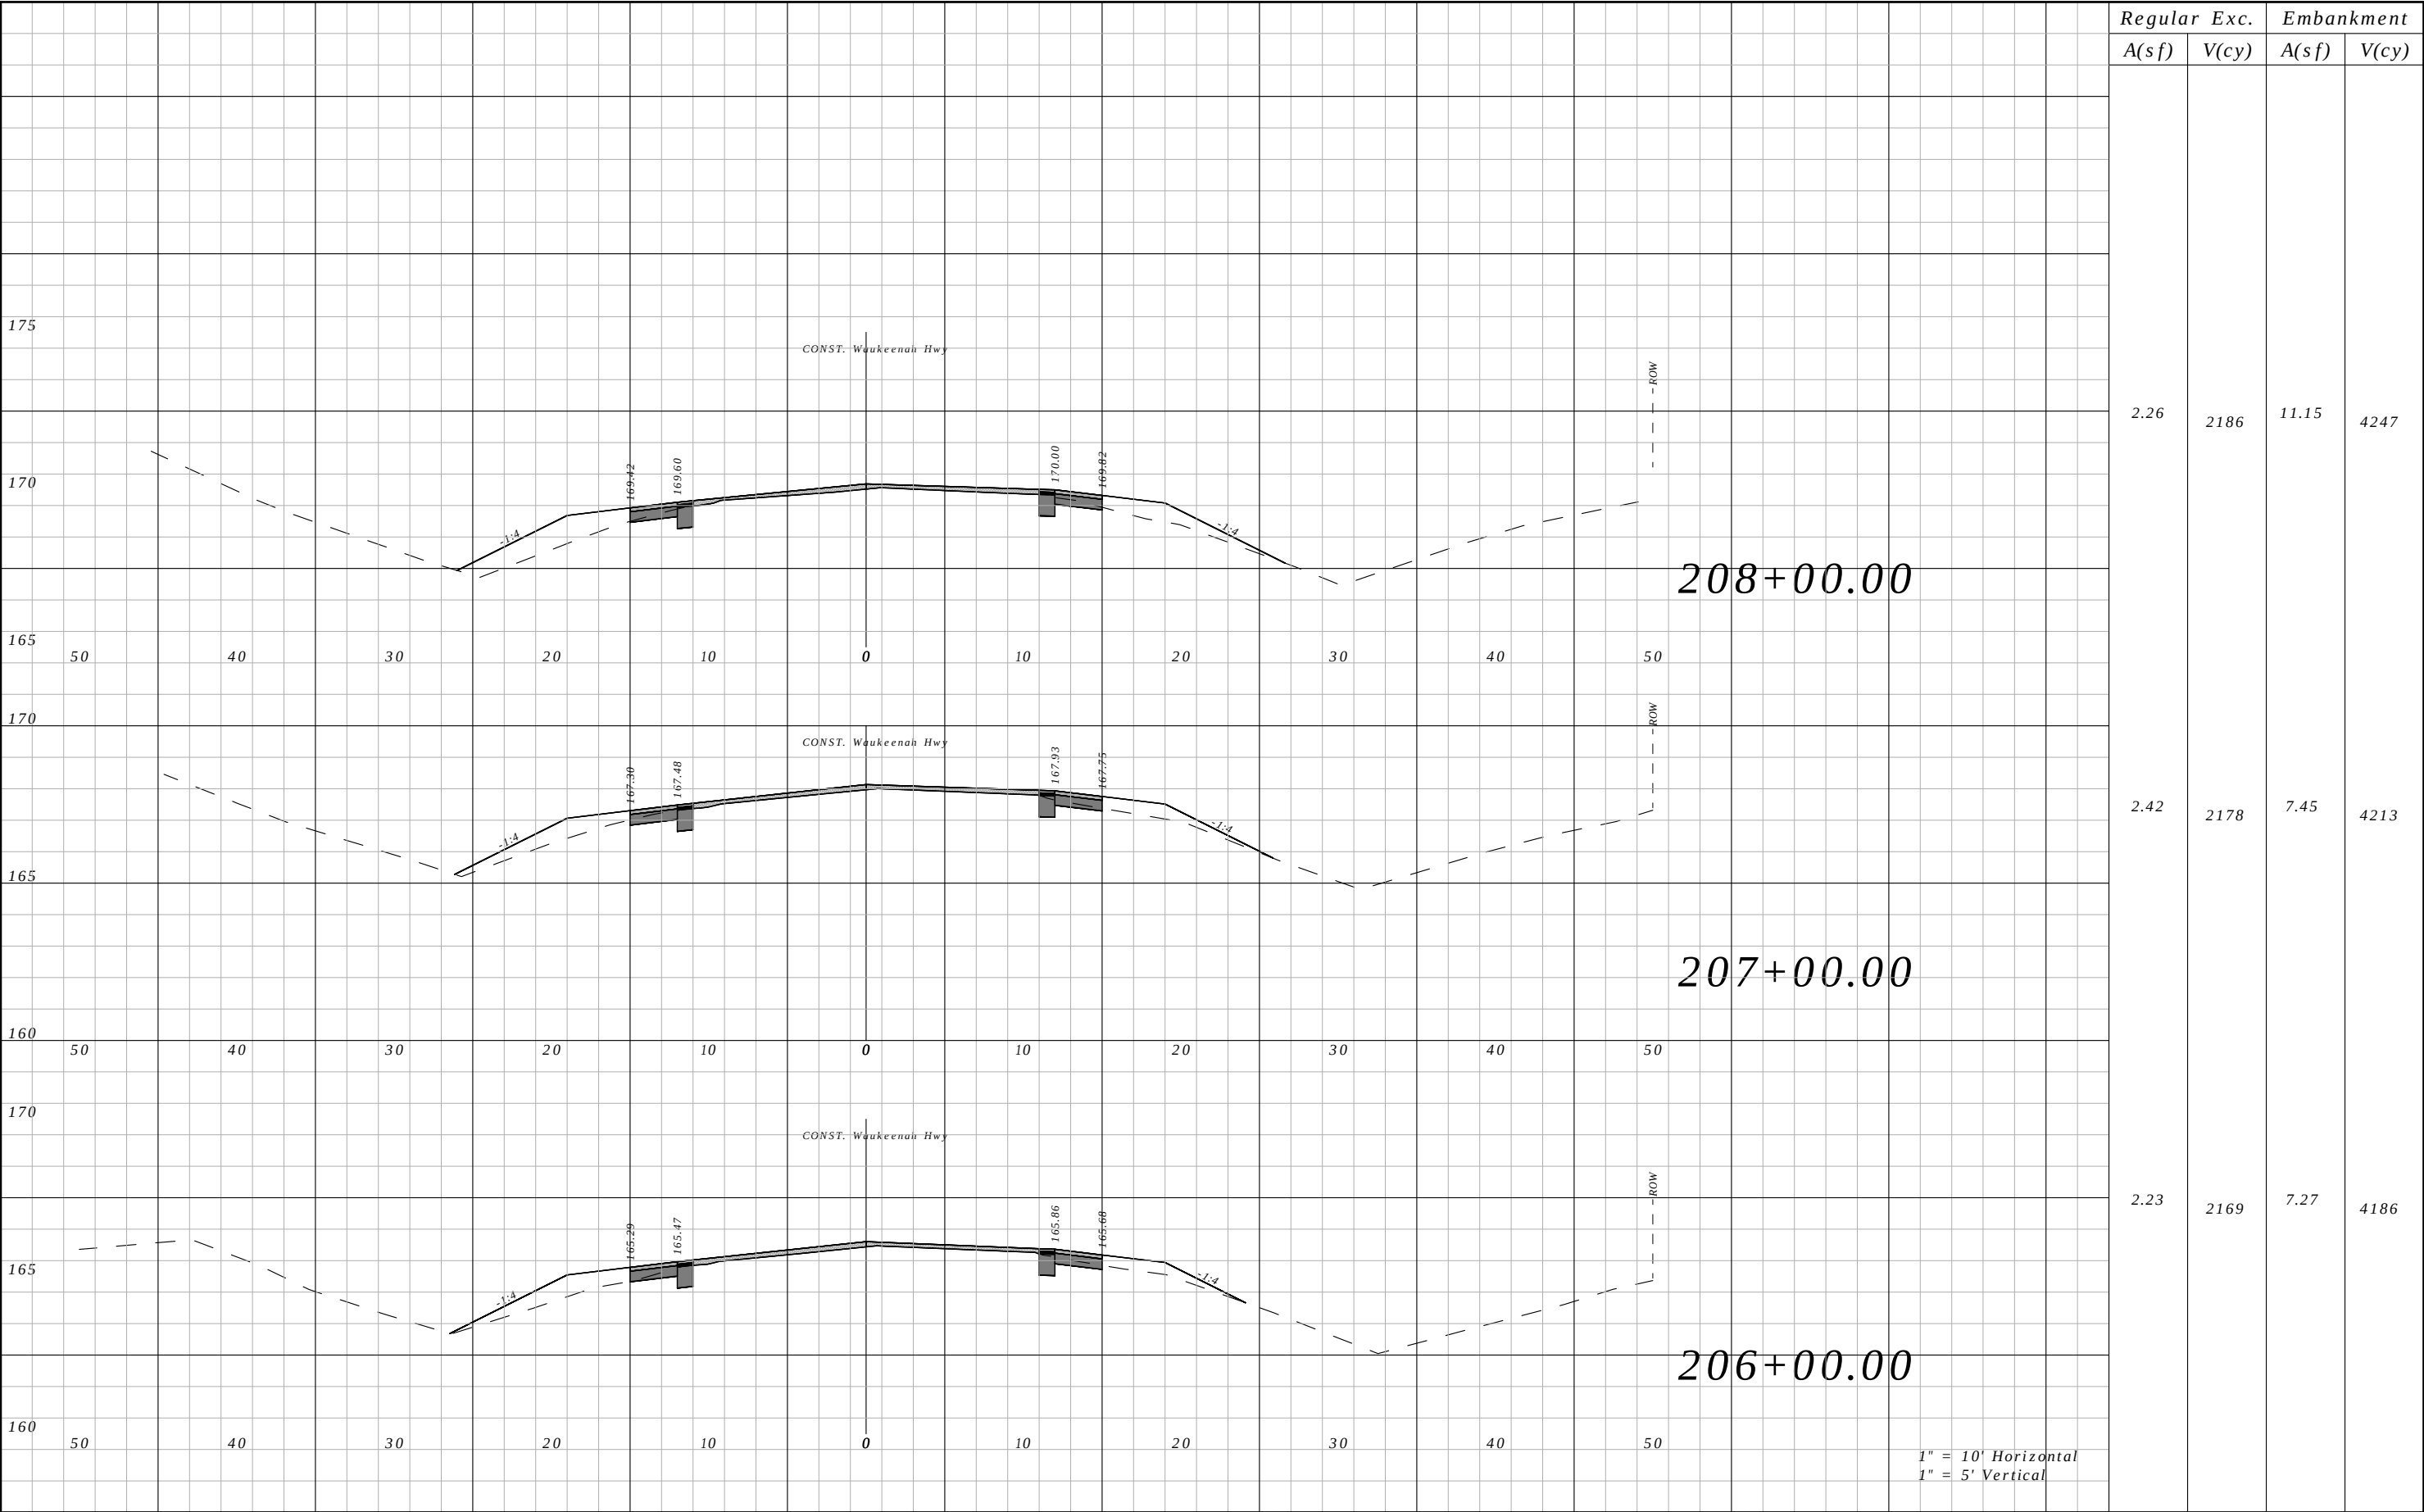


Regular A(sf)	Exc. V(cy)	Embankment	
		A(sf)	V(cy)
2.26	2186	11.15	4247
2.42	2178	7.45	4213
2.23	2169	7.27	4186

REVISIONS				ROBERT C. CESKA, P.E. P.E. LICENSE NUMBER 82288 DEWBERRY 101 N MONROE STREET, SUITE 710 TALLAHASSEE, FLORIDA 32301 CERTIFICATE OF AUTHORIZATION 00008794	WAUKEENAH HIGHWAY			CROSS SECTIONS	SHEET NO.
DATE	DESCRIPTION	DATE	DESCRIPTION		ROAD NO.	COUNTY	FINANCIAL PROJECT ID		
----	----				----	JEFFERSON	438366-1-54-01		129

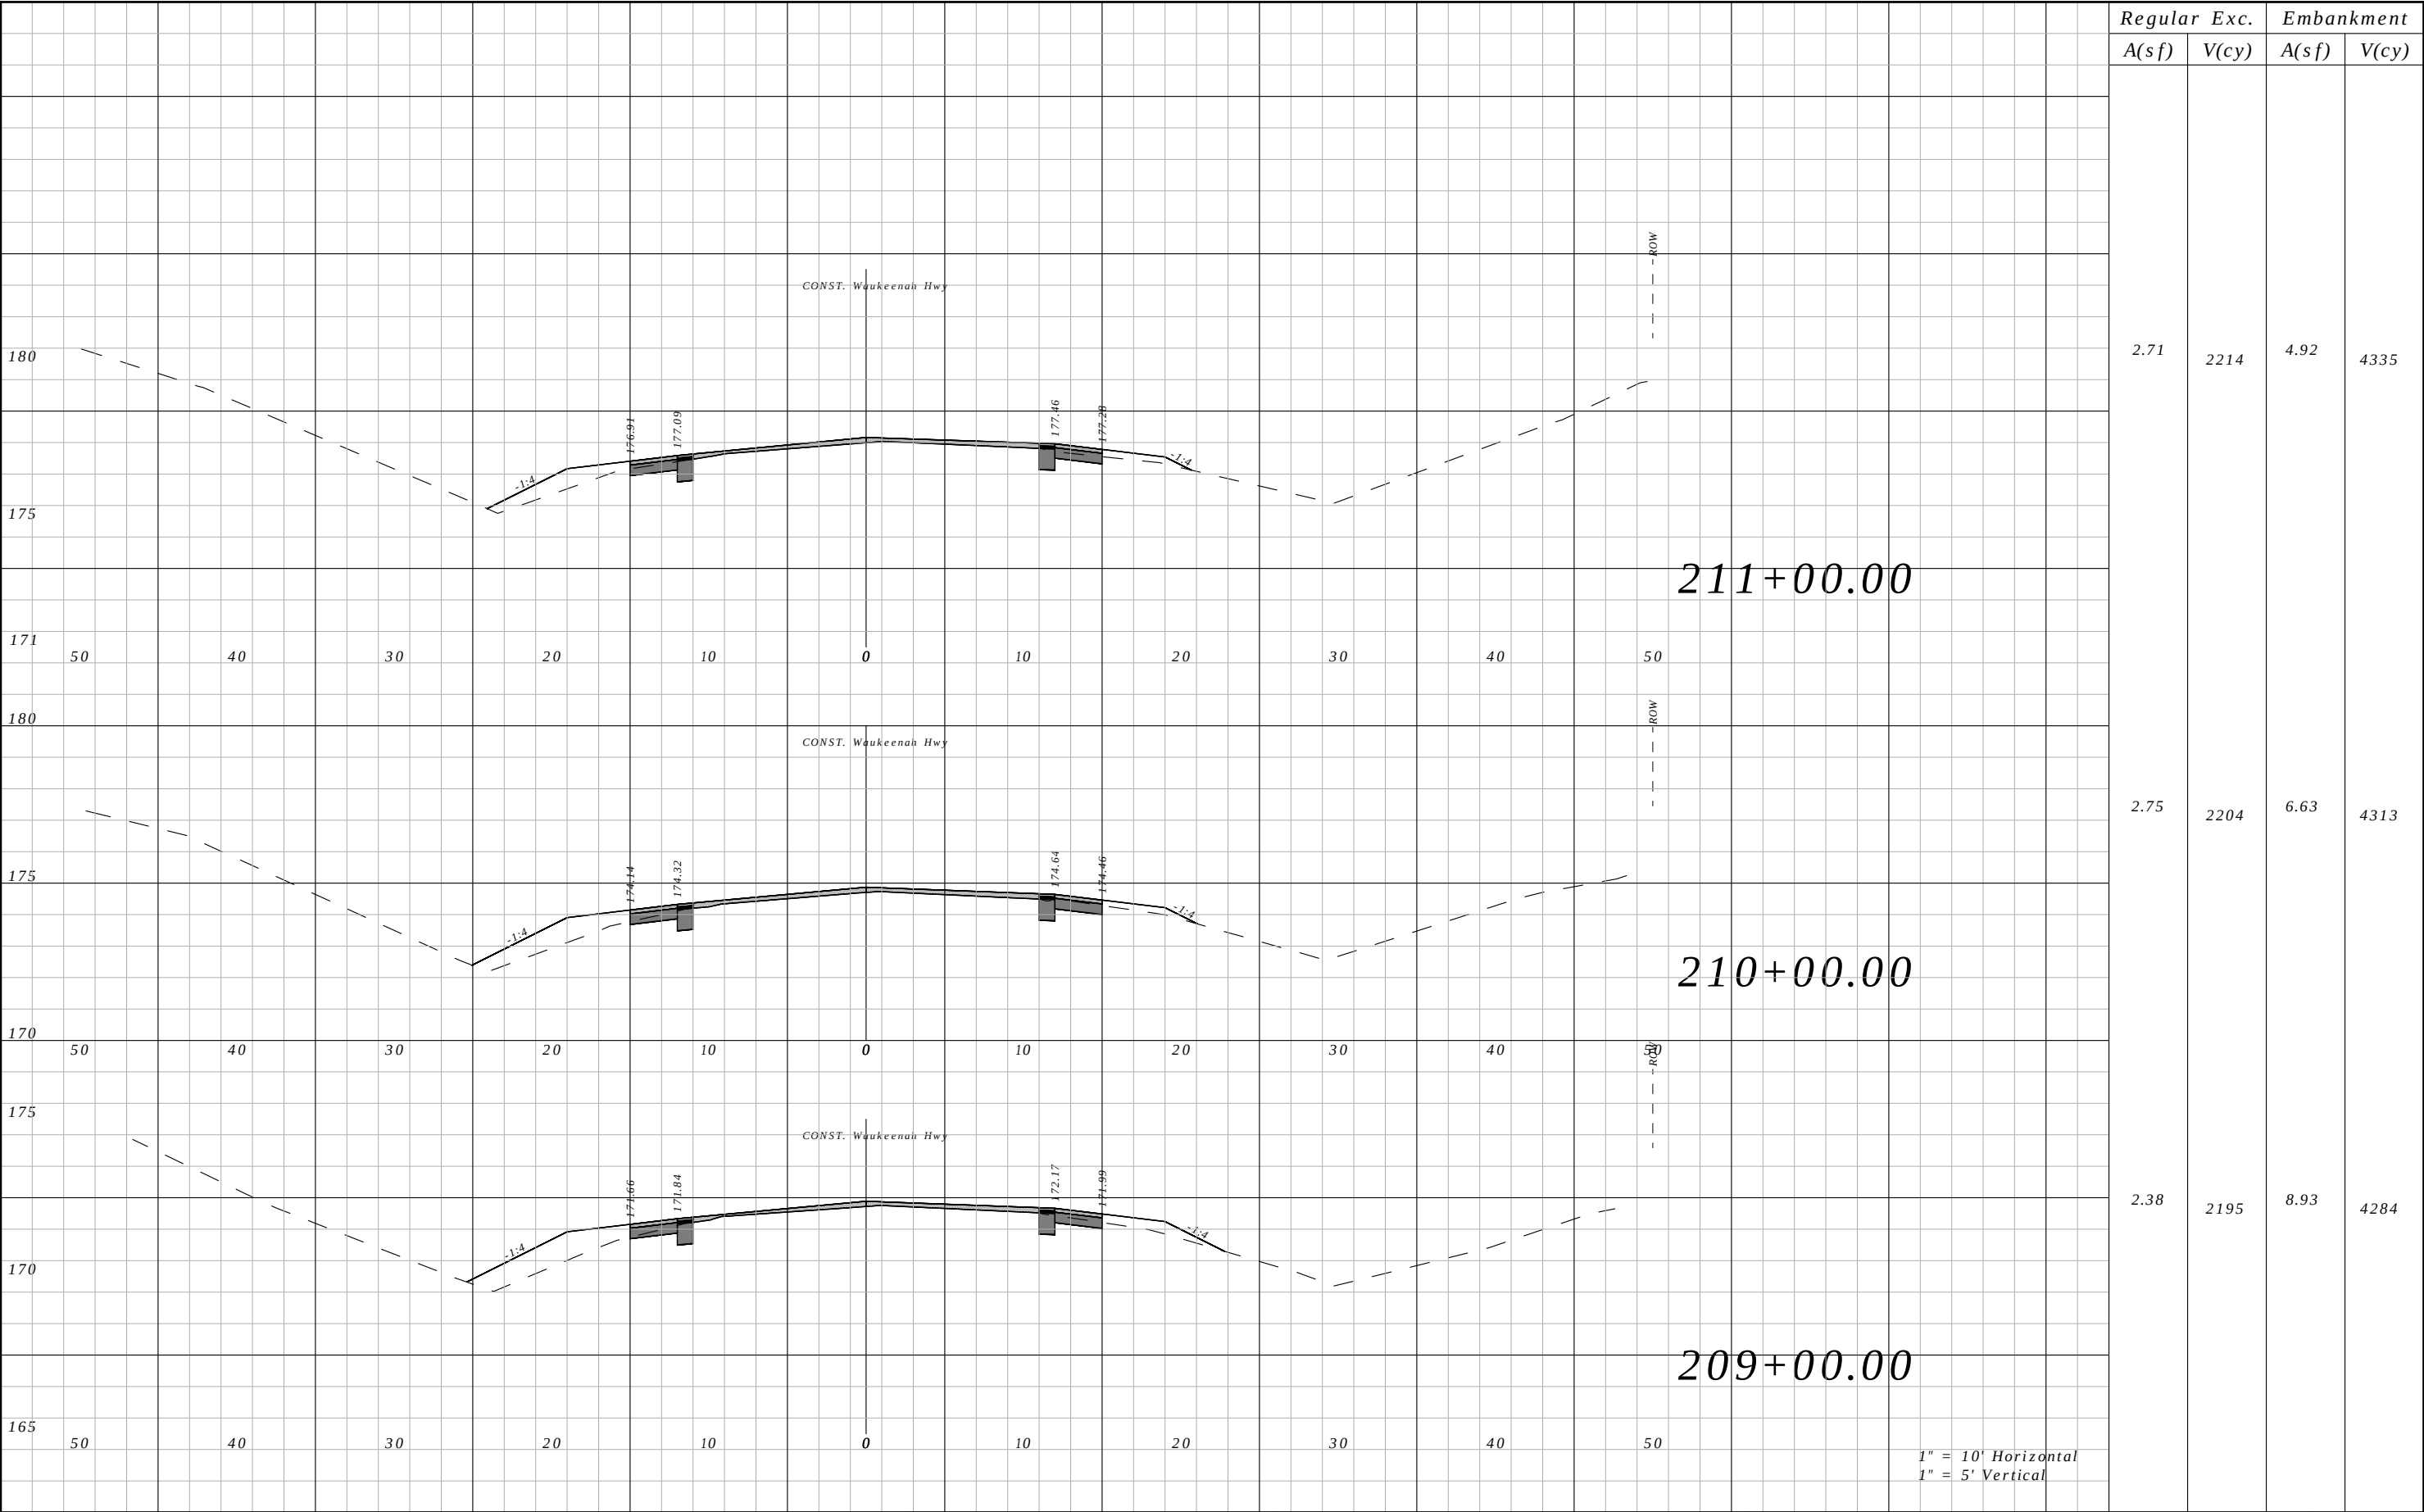


Regular A(sf)	Exc. V(cy)	Embankment	
		A(sf)	V(cy)
2.71	2214	4.92	4335
2.75	2204	6.63	4313
2.38	2195	8.93	4284

REVISIONS				ROBERT C. CESKA, P.E. P.E. LICENSE NUMBER 82288 DEWBERRY 101 N MONROE STREET, SUITE 710 TALLAHASSEE, FLORIDA 32301 CERTIFICATE OF AUTHORIZATION 00008794	WAUKEENAH HIGHWAY			CROSS SECTIONS	SHEET NO.
DATE	DESCRIPTION	DATE	DESCRIPTION		ROAD NO.	COUNTY	FINANCIAL PROJECT ID		
----	----				----	JEFFERSON	438366-1-54-01		130

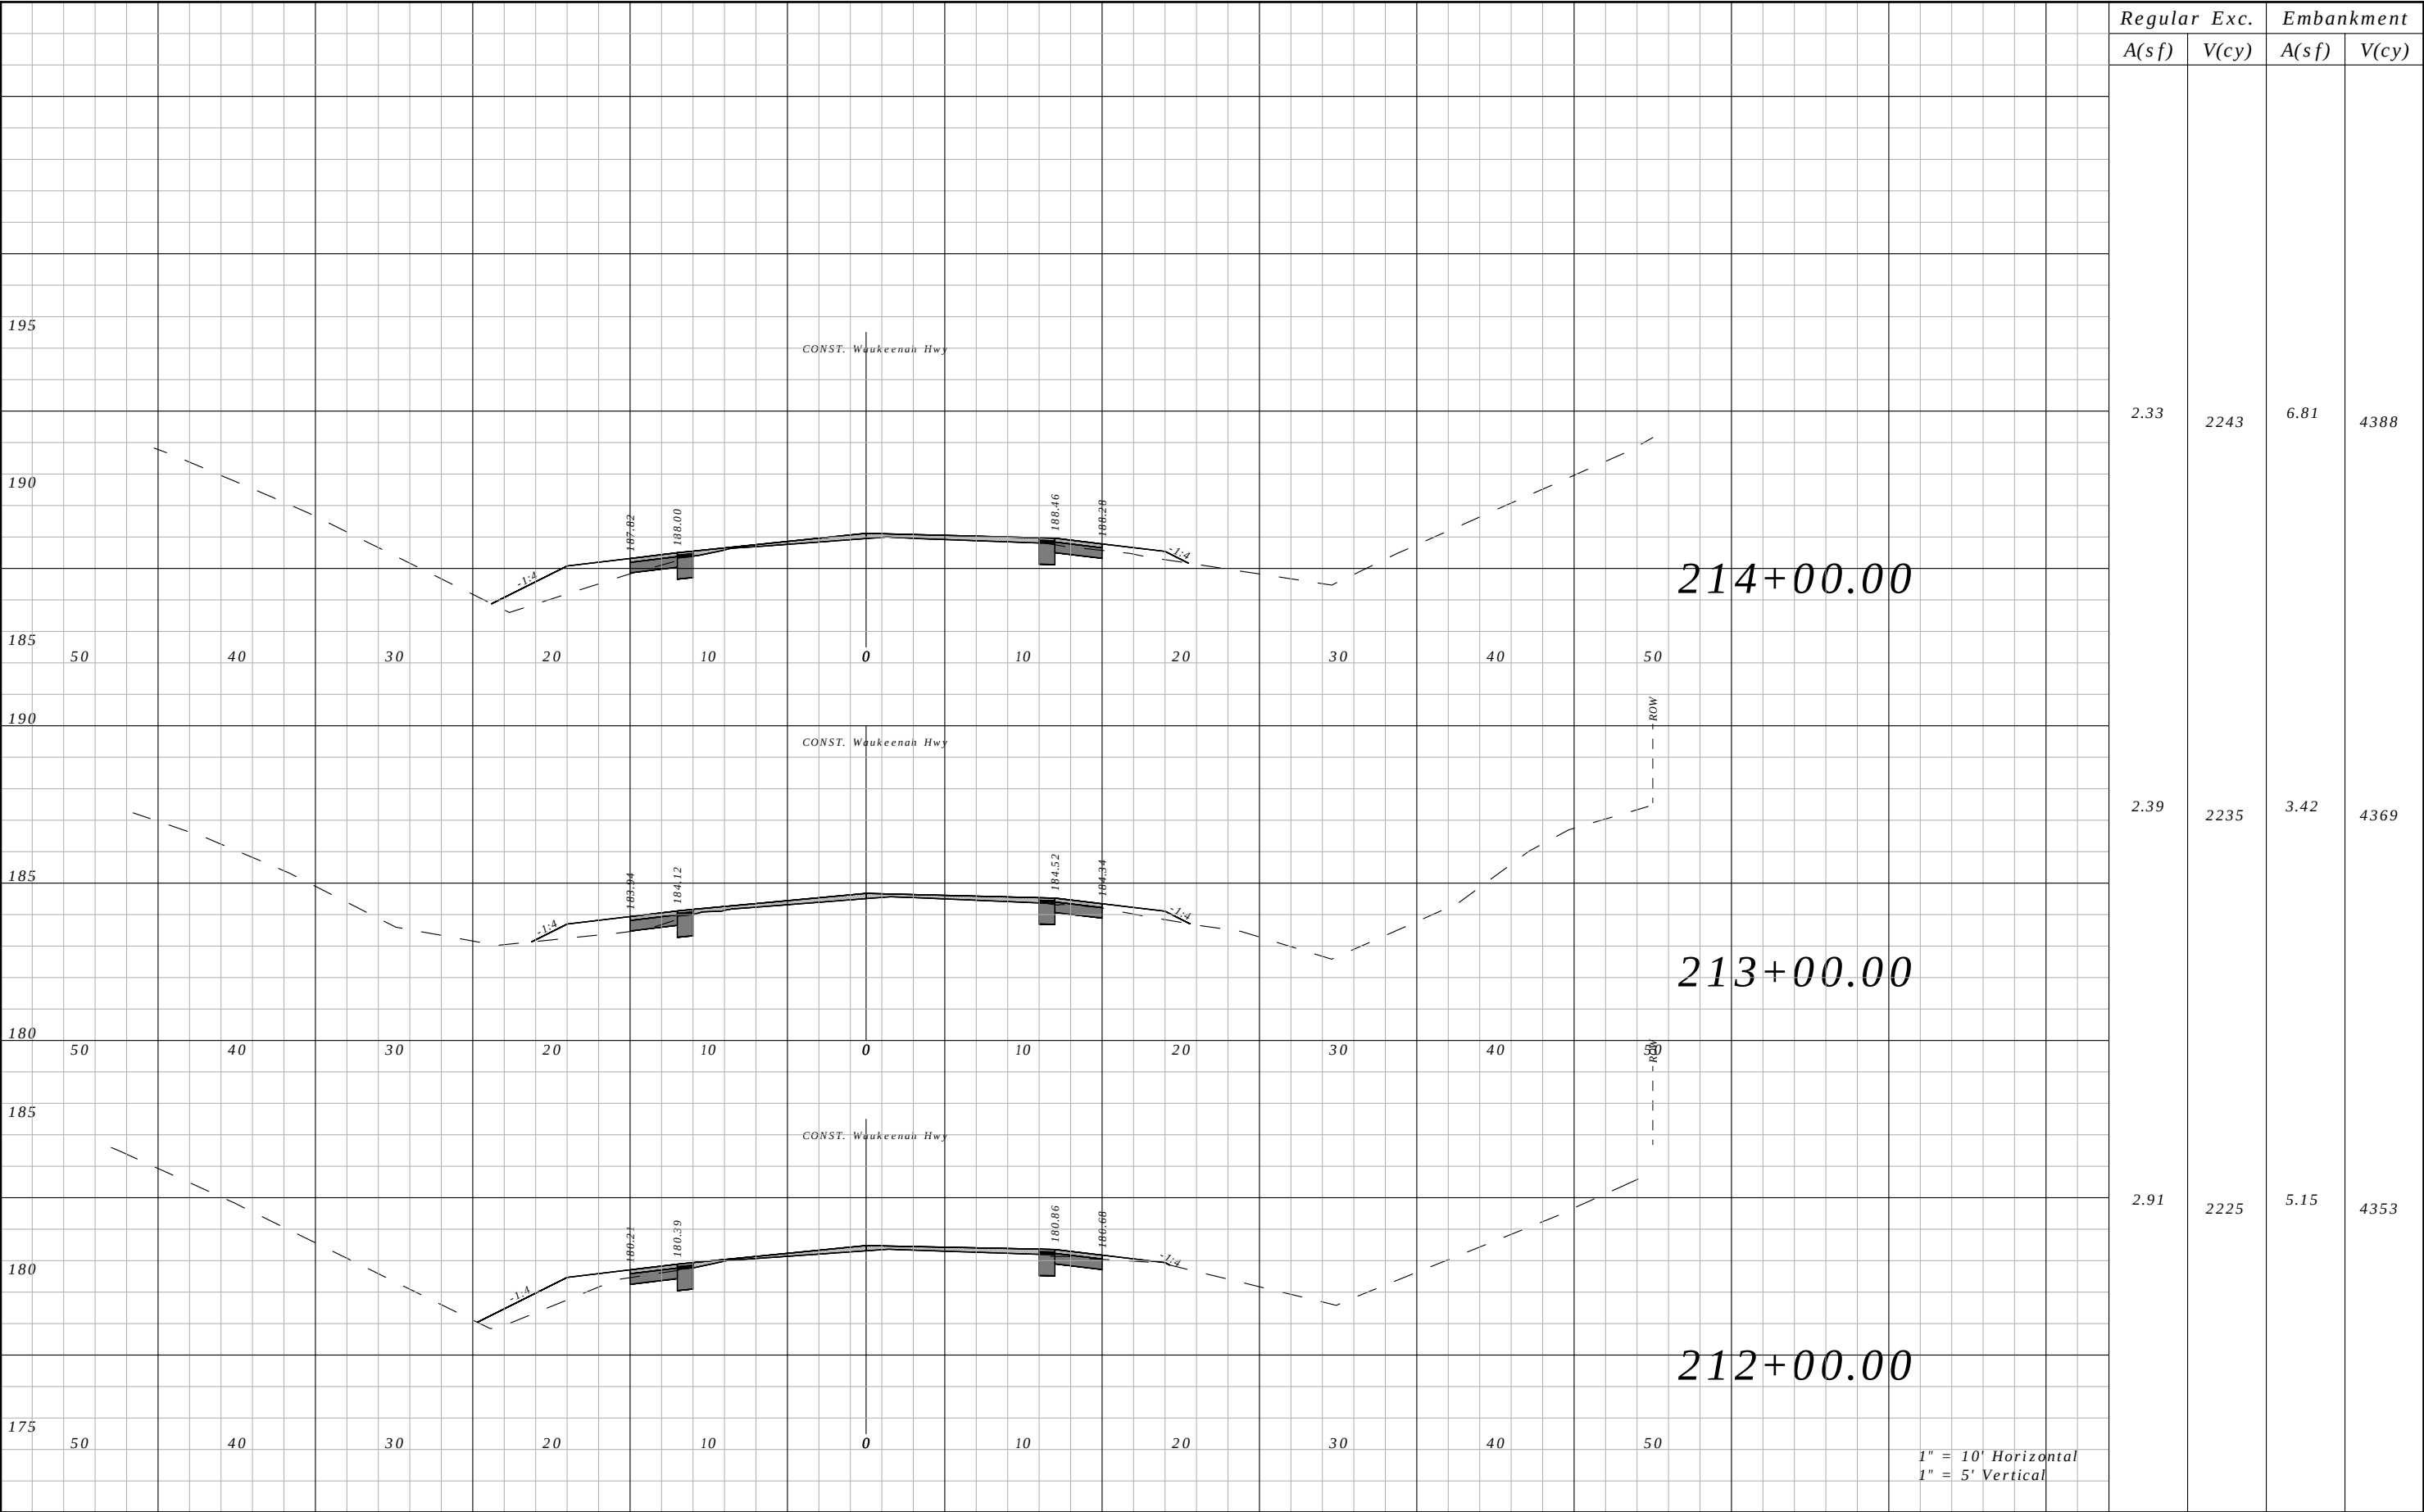


Regular	Exc.	Embankment	
		A(sf)	V(cy)
2.33	2243	6.81	4388
2.39	2235	3.42	4369
2.91	2225	5.15	4353

REVISIONS				ROBERT C. CESKA, P.E. P.E. LICENSE NUMBER 82288 DEWBERRY 101 N MONROE STREET, SUITE 710 TALLAHASSEE, FLORIDA 32301 CERTIFICATE OF AUTHORIZATION 00008794	WAUKEENAH HIGHWAY			CROSS SECTIONS	SHEET NO.
DATE	DESCRIPTION	DATE	DESCRIPTION		ROAD NO.	COUNTY	FINANCIAL PROJECT ID		
----	----				----	JEFFERSON	438366-1-54-01		131

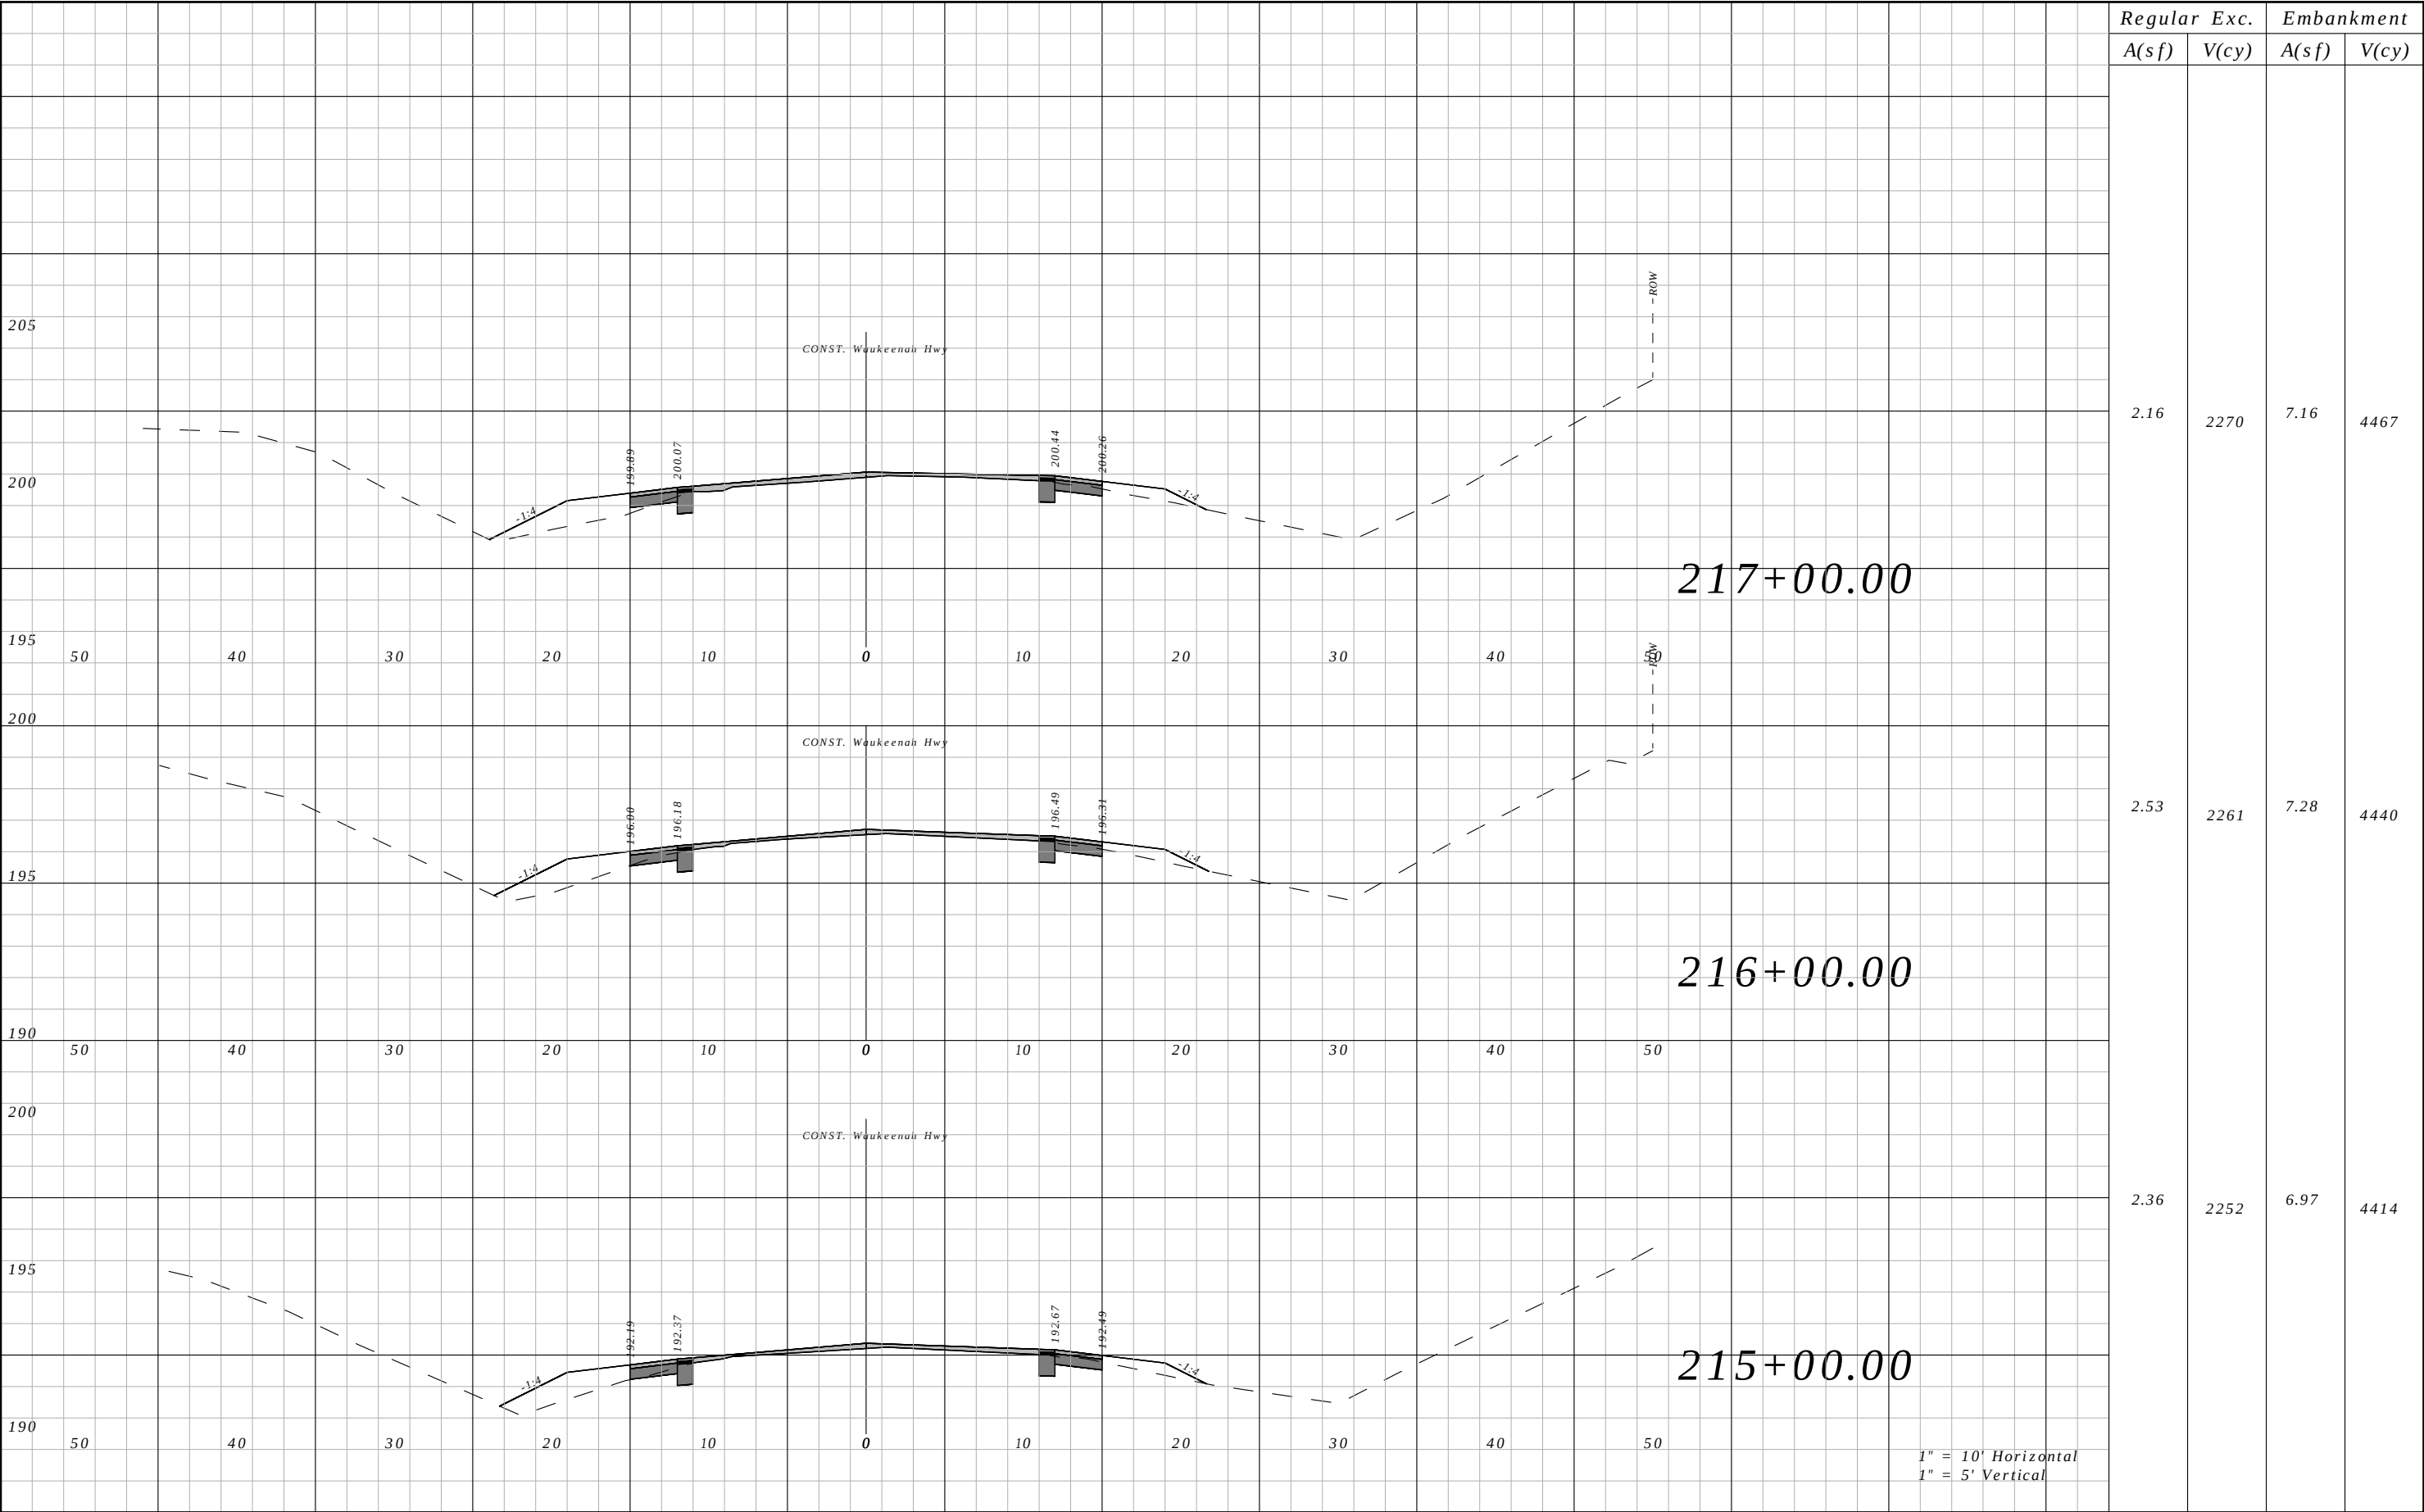


Regular	Exc.	Embankment	
		A(sf)	V(cy)
2.16	2270	7.16	4467
2.53	2261	7.28	4440
2.36	2252	6.97	4414

REVISIONS				ROBERT C. CESKA, P.E. P.E. LICENSE NUMBER 82288 DEWBERRY 101 N MONROE STREET, SUITE 710 TALLAHASSEE, FLORIDA 32301 CERTIFICATE OF AUTHORIZATION 00008794	WAUKEENAH HIGHWAY			CROSS SECTIONS	SHEET NO.
DATE	DESCRIPTION	DATE	DESCRIPTION		ROAD NO.	COUNTY	FINANCIAL PROJECT ID		
----	----				----	JEFFERSON	438366-1-54-01		132

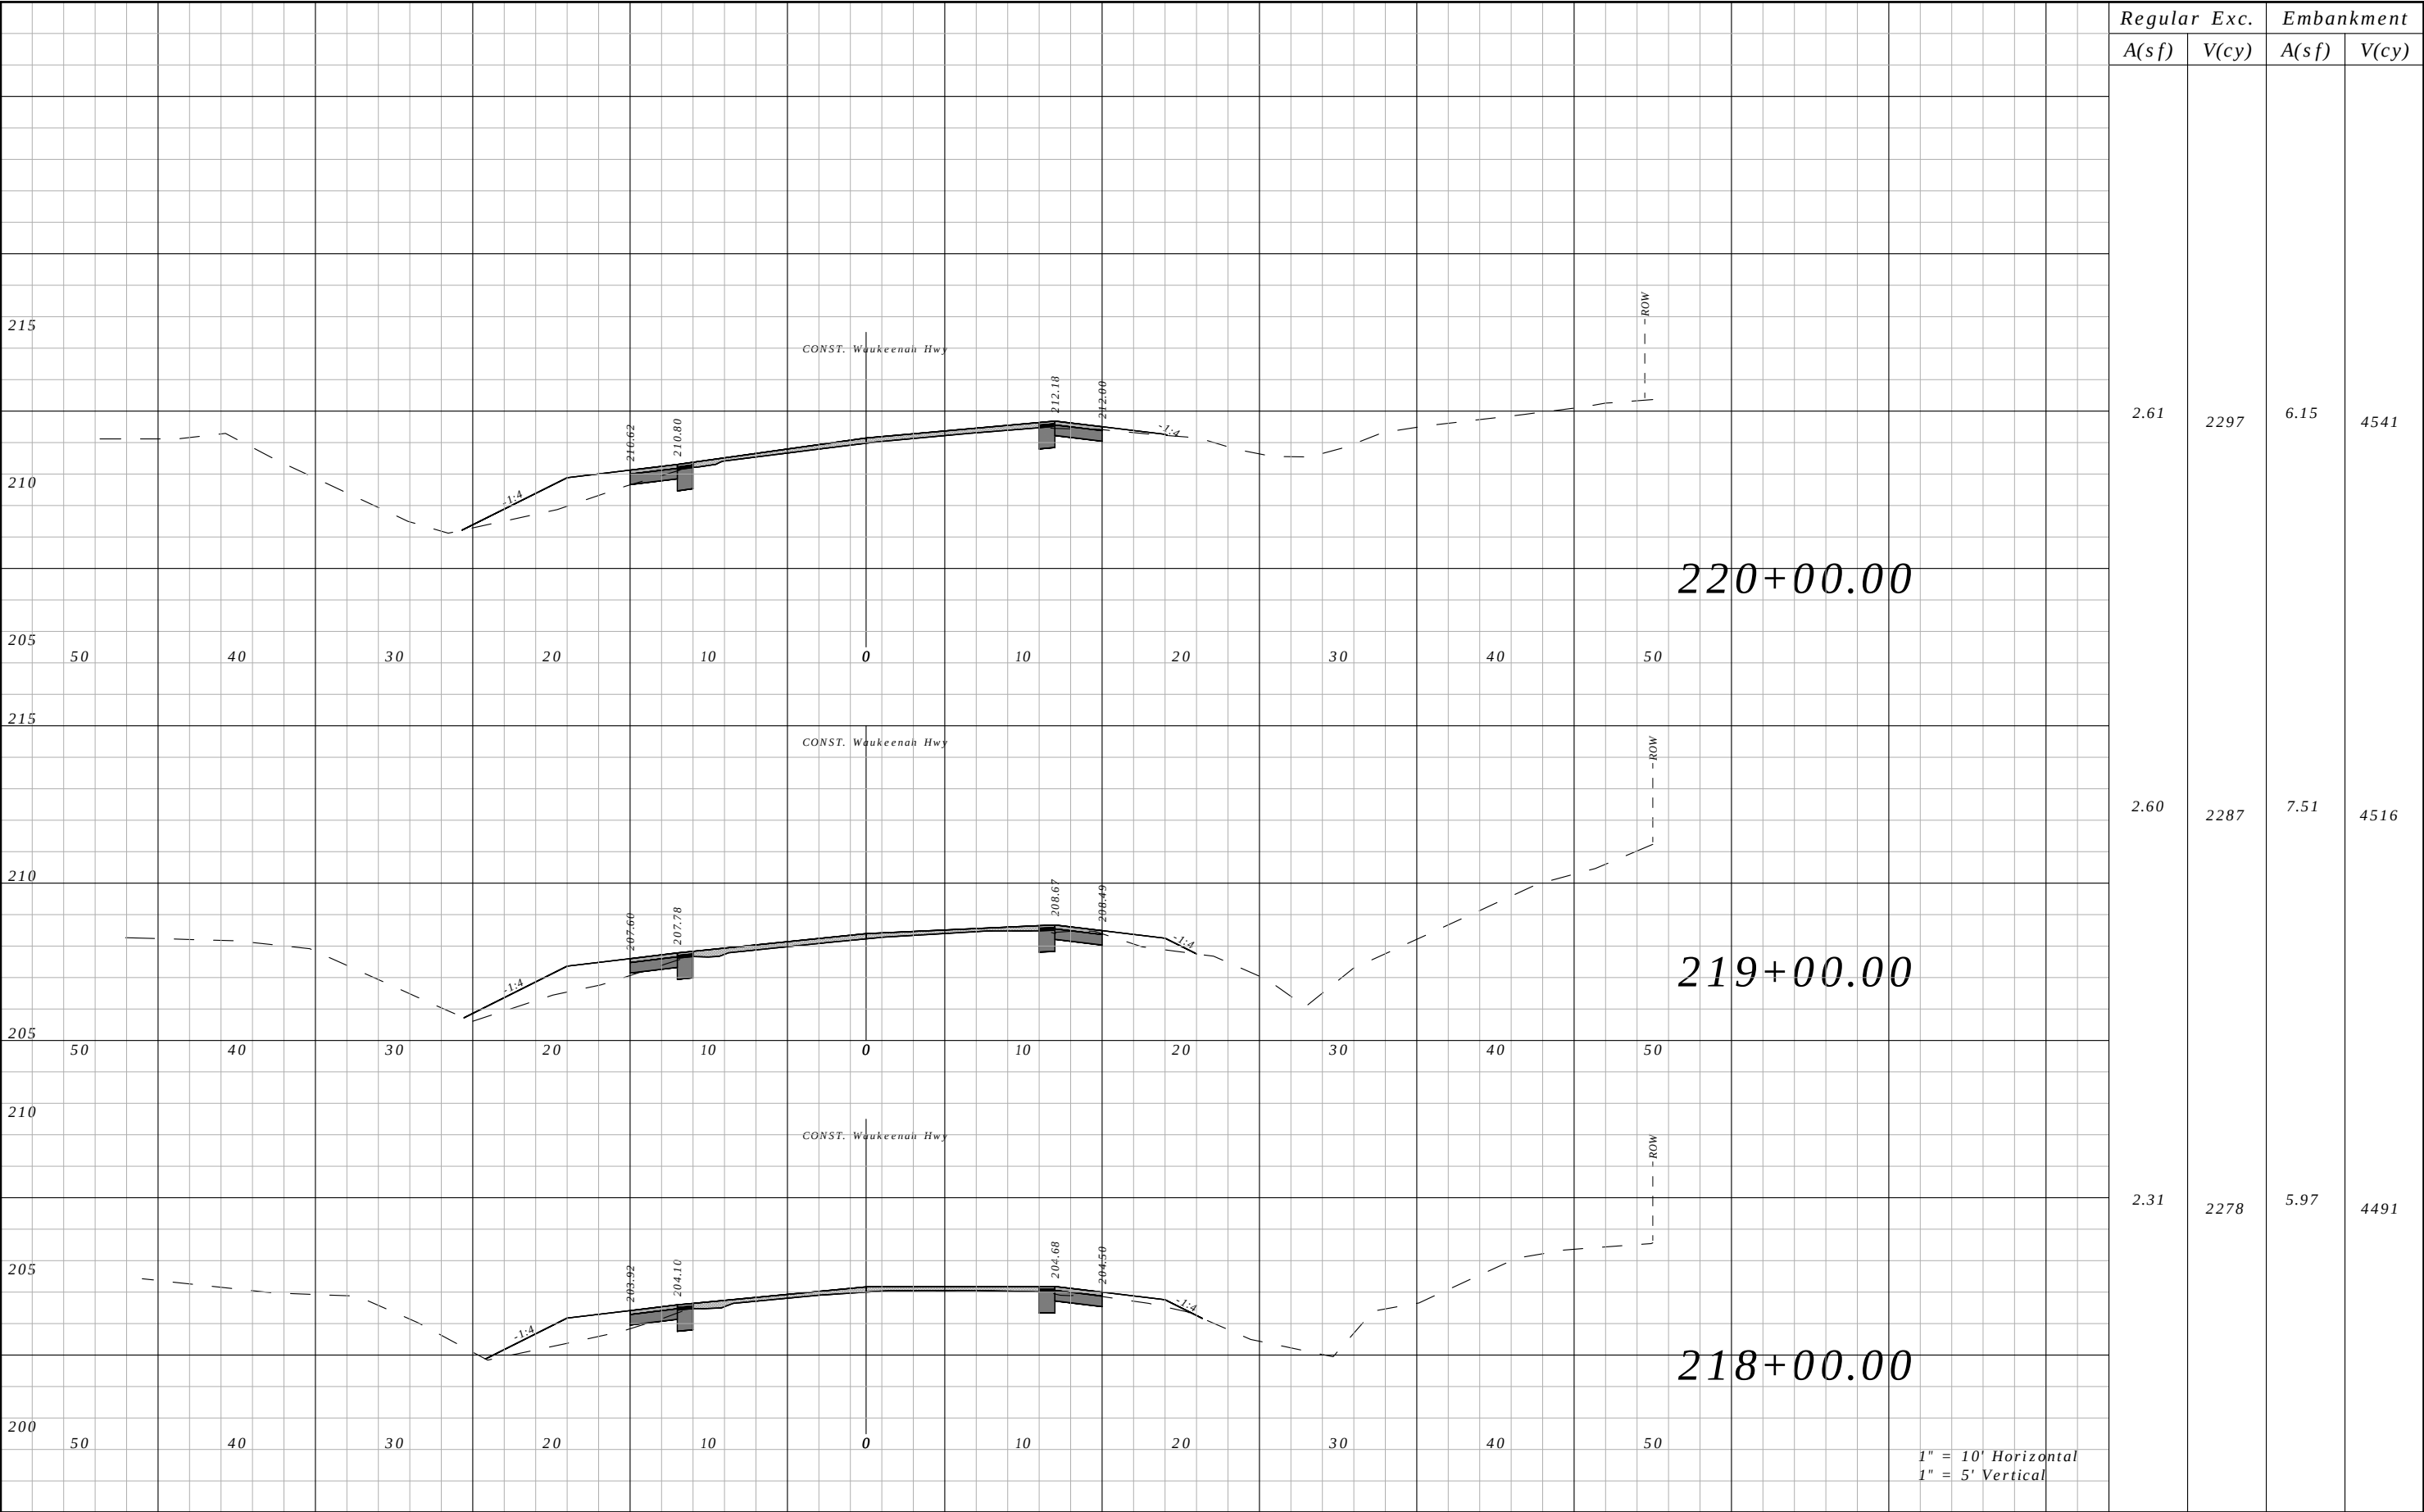


Regular A(sf)	Exc. V(cy)	Embankment	
		A(sf)	V(cy)
2.61	2297	6.15	4541
2.60	2287	7.51	4516
2.31	2278	5.97	4491

REVISIONS				ROBERT C. CESKA, P.E. P.E. LICENSE NUMBER 82288 DEWBERRY 101 N MONROE STREET, SUITE 710 TALLAHASSEE, FLORIDA 32301 CERTIFICATE OF AUTHORIZATION 00008794	WAUKEENAH HIGHWAY			CROSS SECTIONS	SHEET NO.
DATE	DESCRIPTION		DATE		ROAD NO.	COUNTY	FINANCIAL PROJECT ID		
----	----				----	JEFFERSON	438366-1-54-01		133

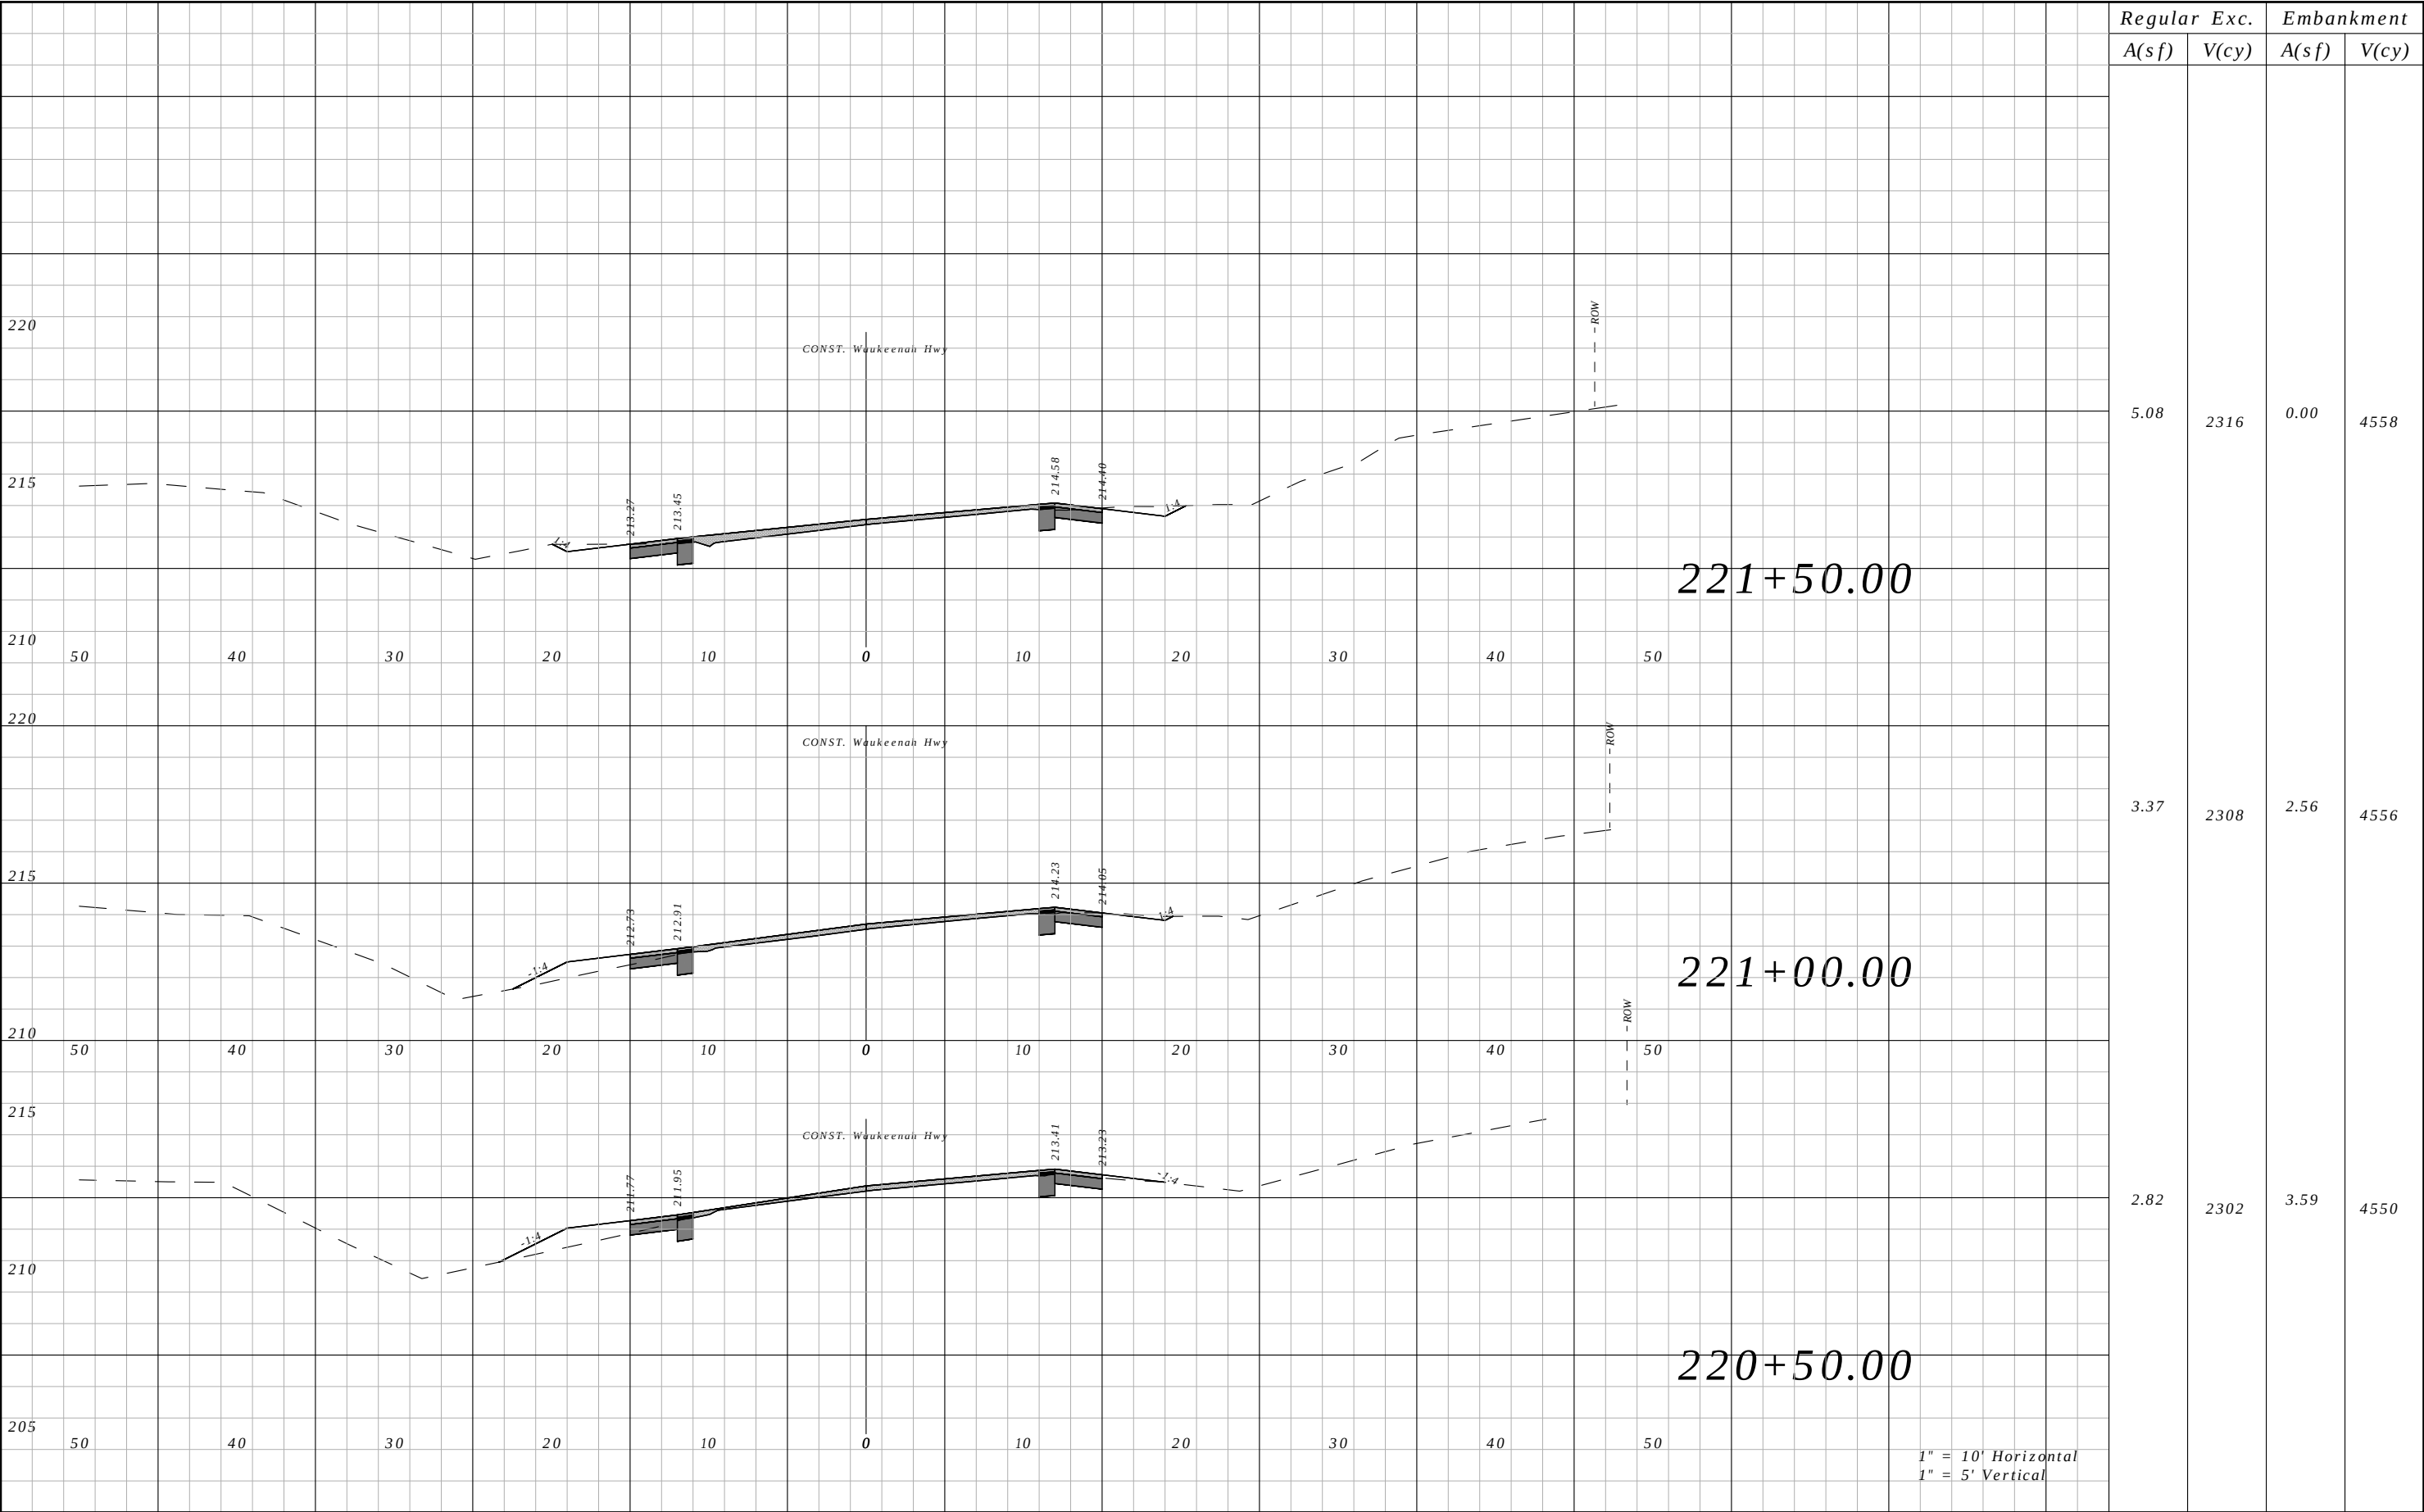


Regular		Exc.	Embankment	
A(sf)	V(cy)		A(sf)	V(cy)
5.08	2316	0.00	4558	
3.37	2308	2.56	4556	
2.82	2302	3.59	4550	

REVISIONS				ROBERT C. CESKA, P.E. P.E. LICENSE NUMBER 82288 DEWBERRY 101 N MONROE STREET, SUITE 710 TALLAHASSEE, FLORIDA 32301 CERTIFICATE OF AUTHORIZATION 00008794	WAUKEENAH HIGHWAY			CROSS SECTIONS	SHEET NO.
DATE	DESCRIPTION		DATE		ROAD NO.	COUNTY	FINANCIAL PROJECT ID		
----	----				----	JEFFERSON	438366-1-54-01		134

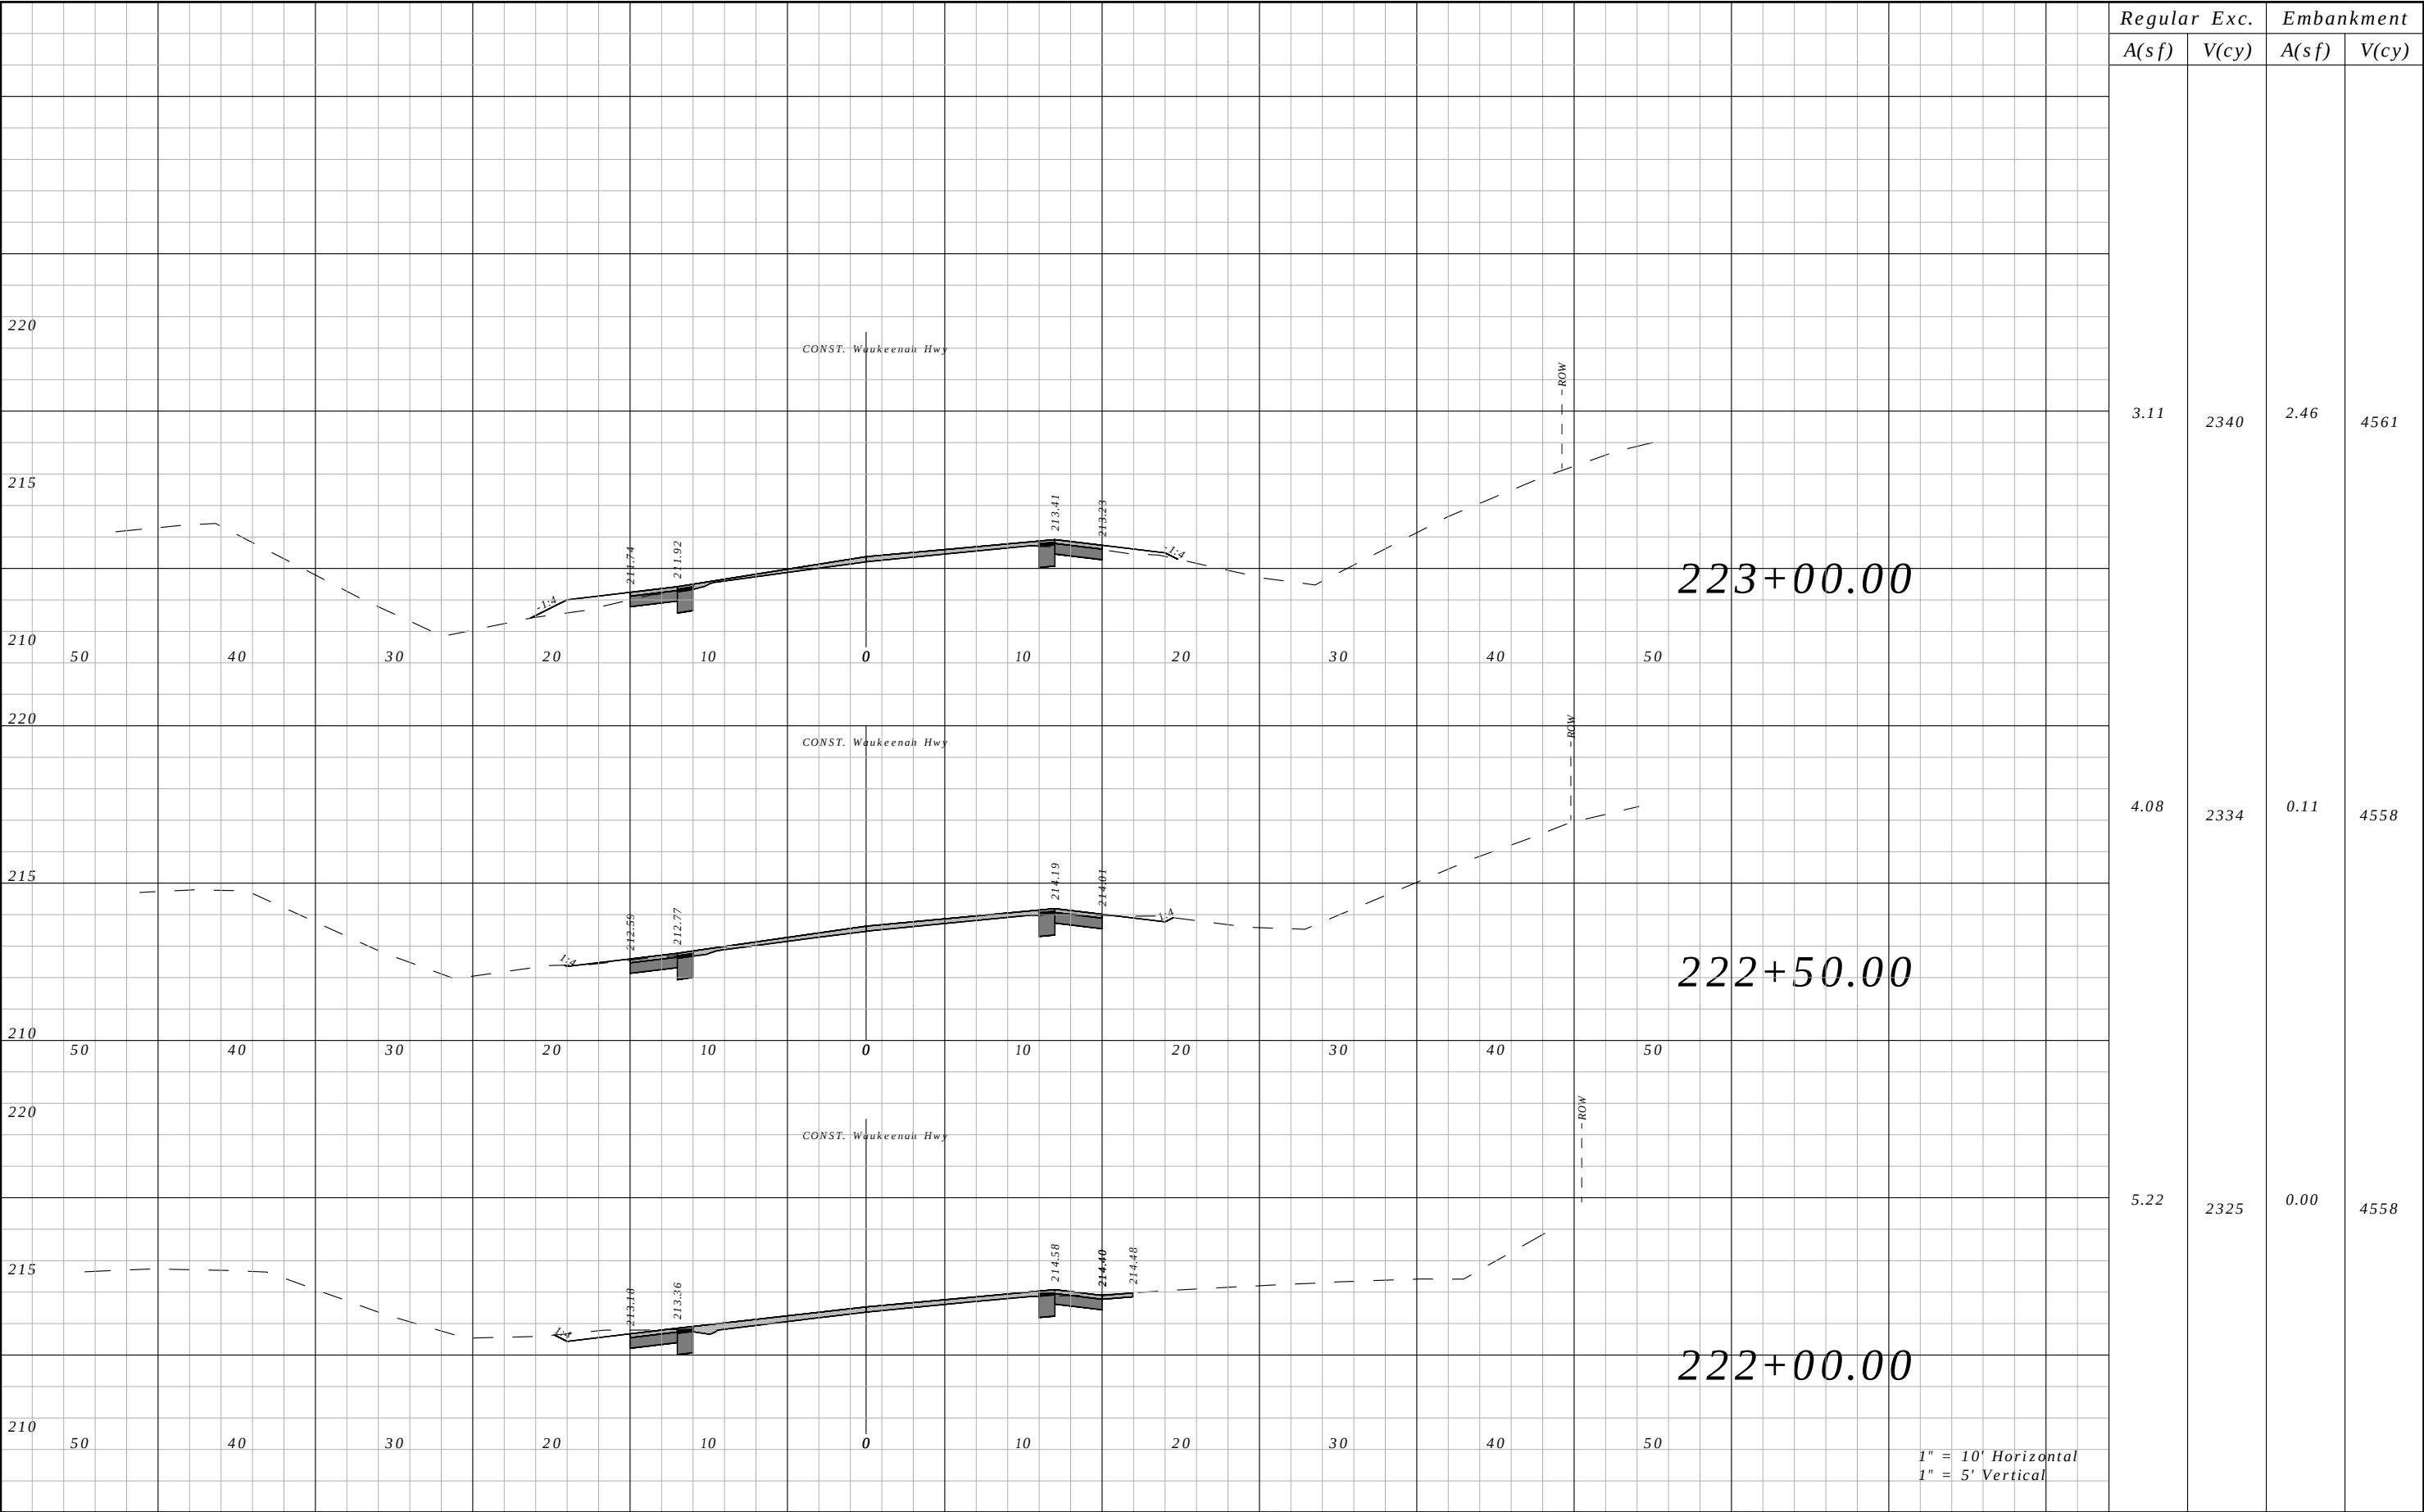


Regular	Exc.	Embankment	
		A(sf)	V(cy)
3.11	2340	2.46	4561
4.08	2334	0.11	4558
5.22	2325	0.00	4558

REVISIONS				ROBERT C. CESKA, P.E. P.E. LICENSE NUMBER 82288 DEWBERRY 101 N MONROE STREET, SUITE 710 TALLAHASSEE, FLORIDA 32301 CERTIFICATE OF AUTHORIZATION 00008794	WAUKEENAH HIGHWAY			CROSS SECTIONS	SHEET NO.
DATE	DESCRIPTION	DATE	DESCRIPTION		ROAD NO.	COUNTY	FINANCIAL PROJECT ID		
----	----				----	JEFFERSON	438366-1-54-01		135

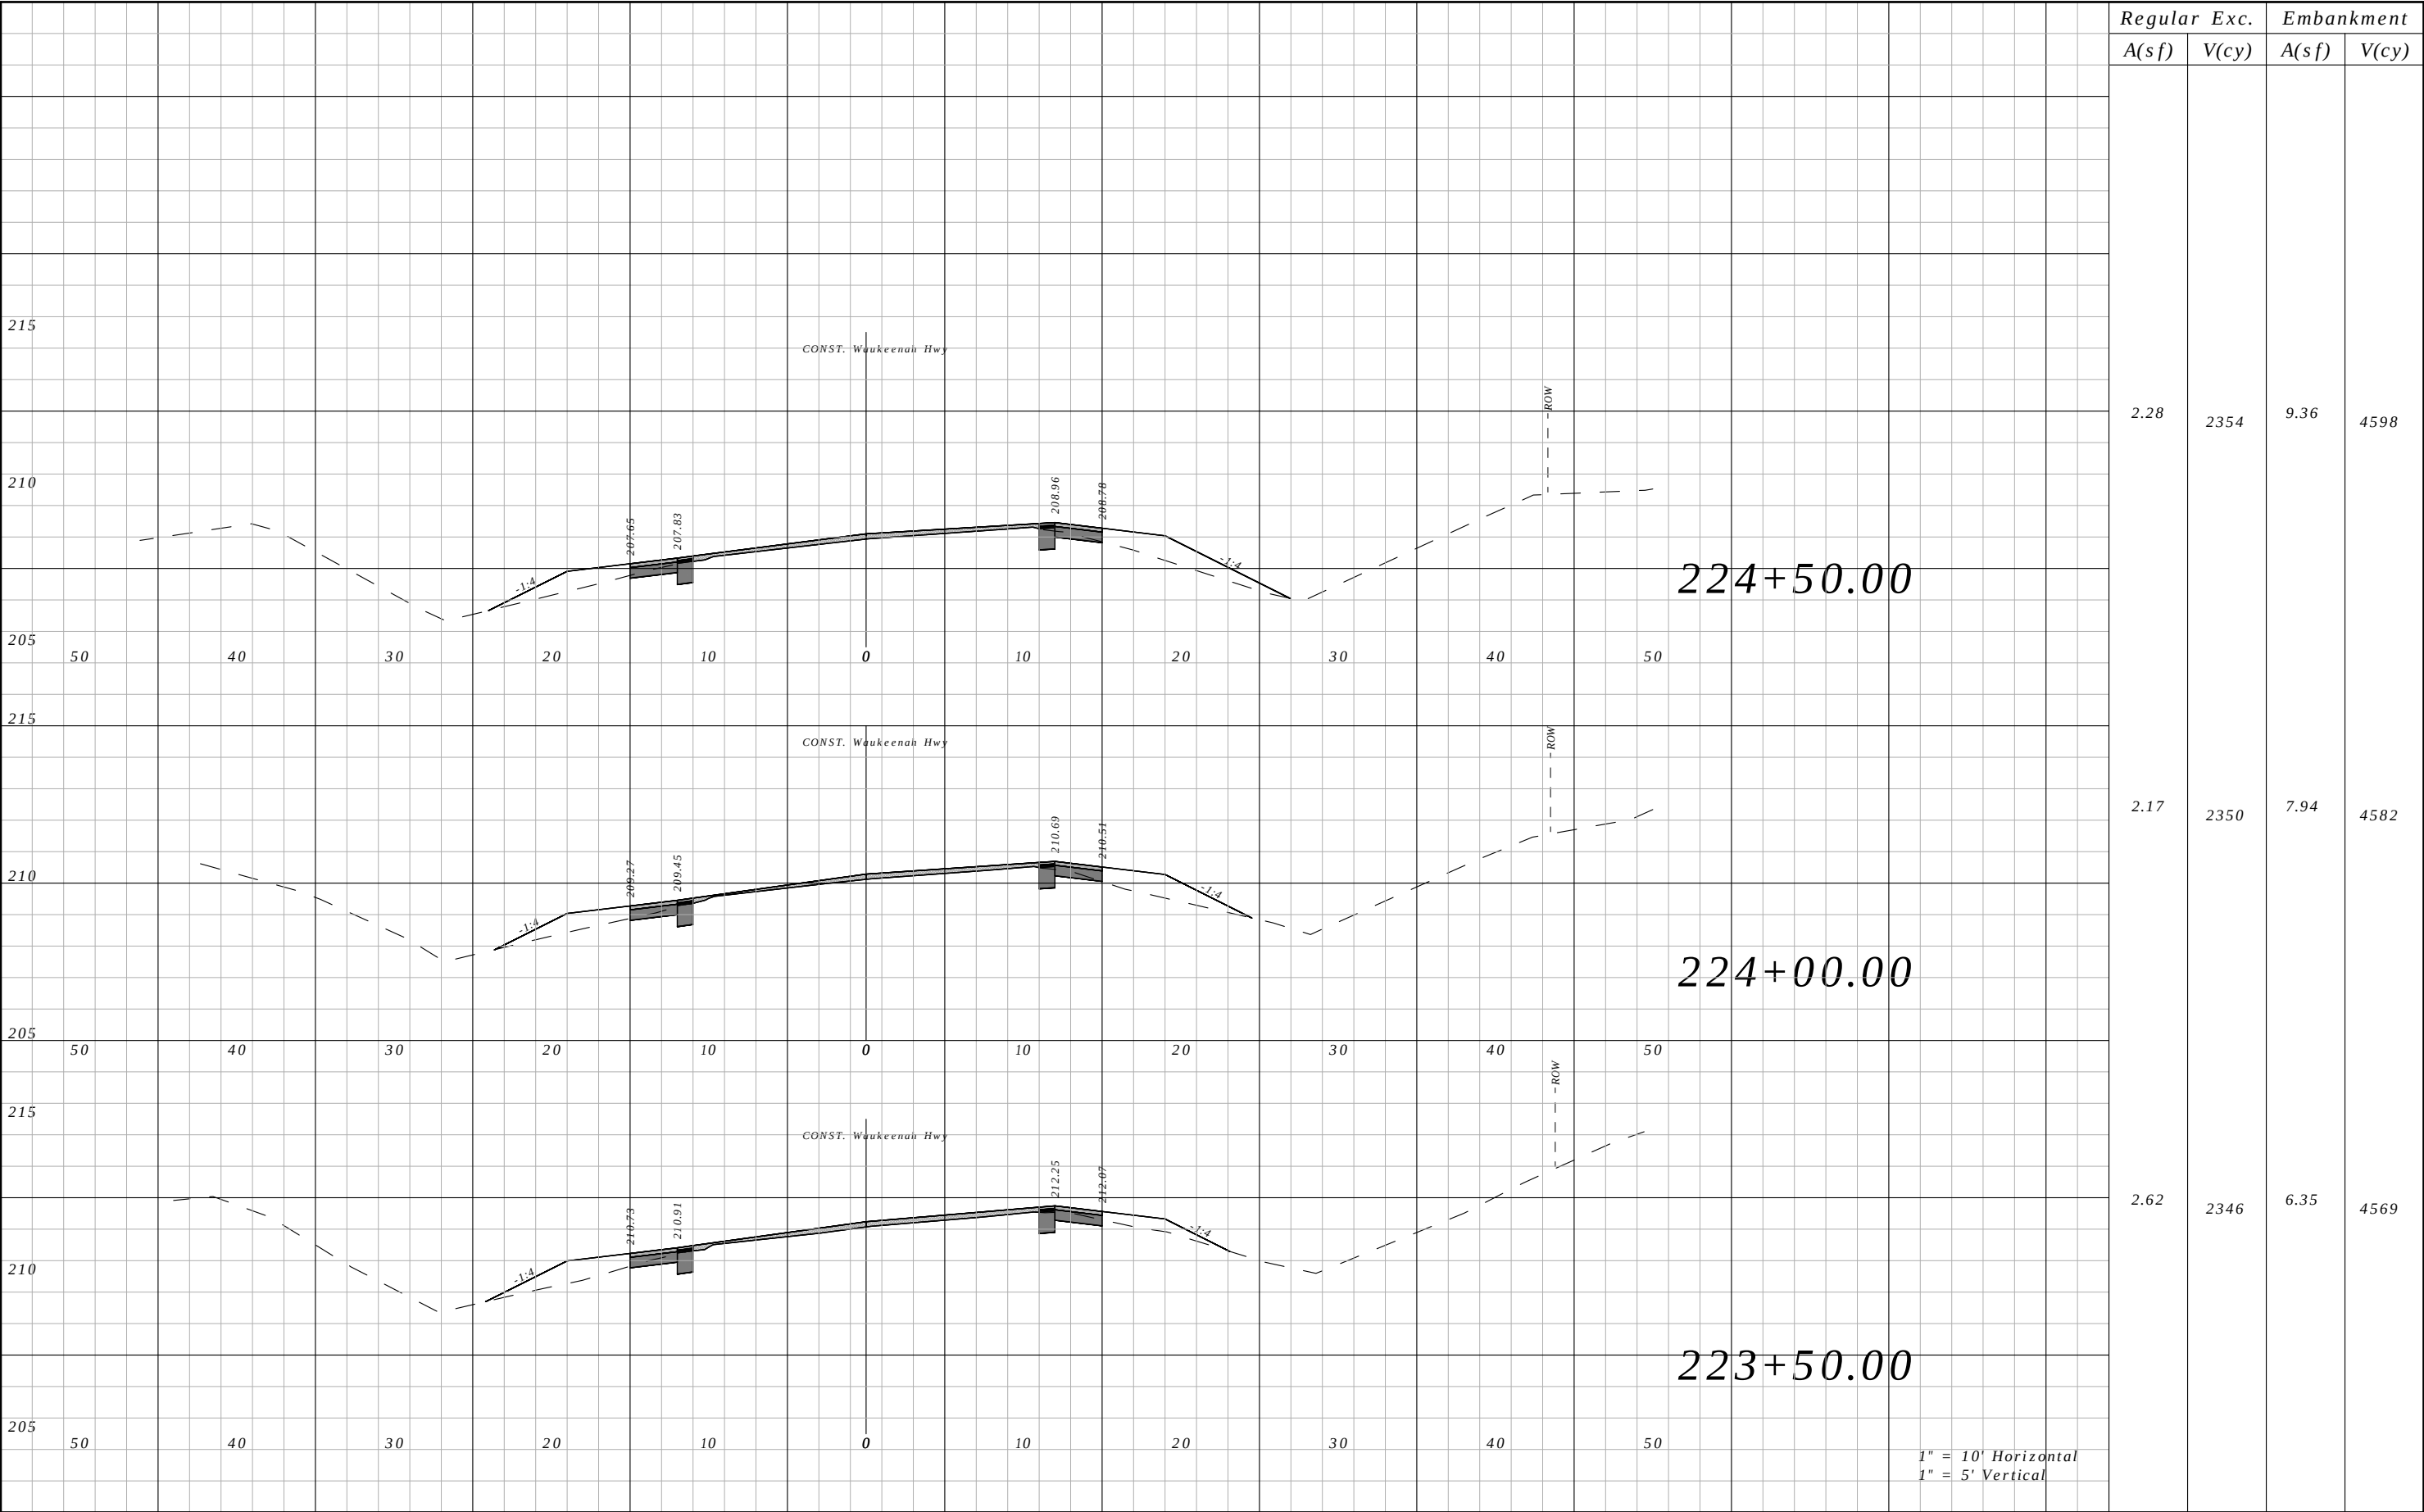


Regular A(sf)	Exc. V(cy)	Embankment	
		A(sf)	V(cy)
2.28	2354	9.36	4598
2.17	2350	7.94	4582
2.62	2346	6.35	4569

REVISIONS				ROBERT C. CESKA, P.E. P.E. LICENSE NUMBER 82288 DEWBERRY 101 N MONROE STREET, SUITE 710 TALLAHASSEE, FLORIDA 32301 CERTIFICATE OF AUTHORIZATION 00008794	WAUKEENAH HIGHWAY			CROSS SECTIONS	SHEET NO.
DATE	DESCRIPTION	DATE	DESCRIPTION		ROAD NO.	COUNTY	FINANCIAL PROJECT ID		
----	----				----	JEFFERSON	438366-1-54-01		136

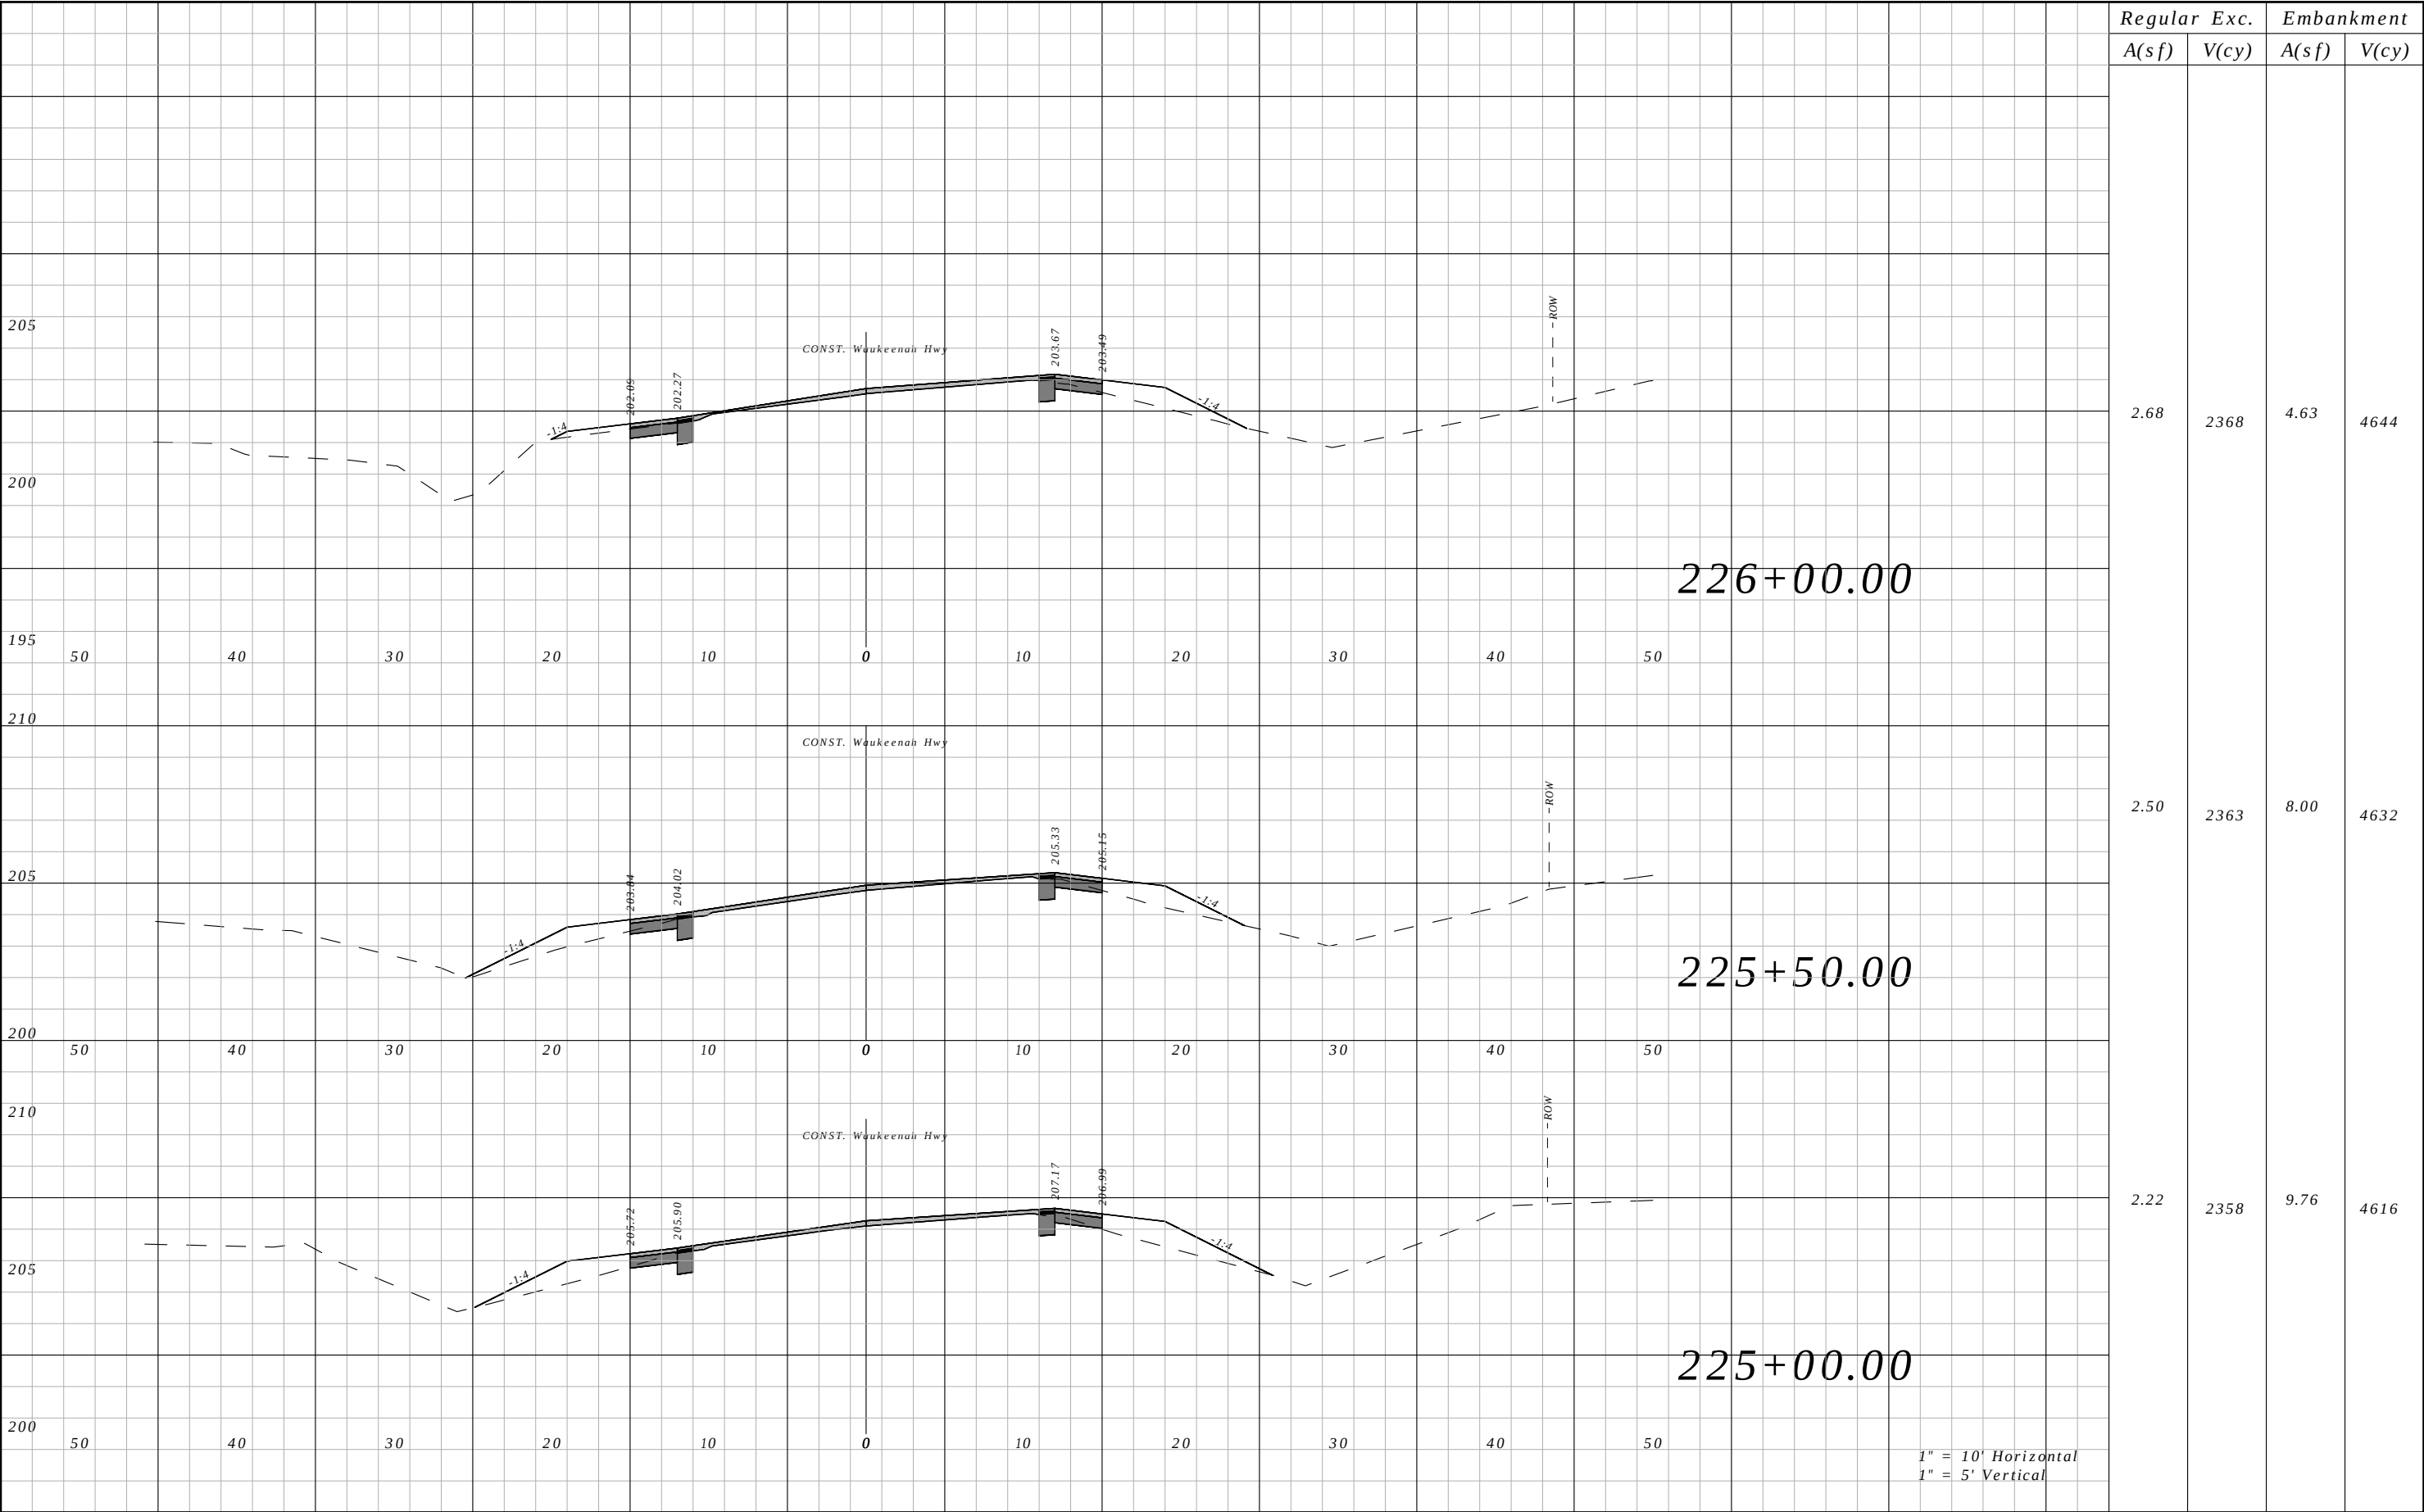


Regular	Exc.	Embankment	
		A(sf)	V(cy)
2.68	2368	4.63	4644
2.50	2363	8.00	4632
2.22	2358	9.76	4616

REVISIONS				ROBERT C. CESKA, P.E. P.E. LICENSE NUMBER 82288 DEWBERRY 101 N MONROE STREET, SUITE 710 TALLAHASSEE, FLORIDA 32301 CERTIFICATE OF AUTHORIZATION 00008794	WAUKEENAH HIGHWAY			CROSS SECTIONS	SHEET NO.
DATE	DESCRIPTION		DATE		ROAD NO.	COUNTY	FINANCIAL PROJECT ID		
----	----				----	JEFFERSON	438366-1-54-01		137

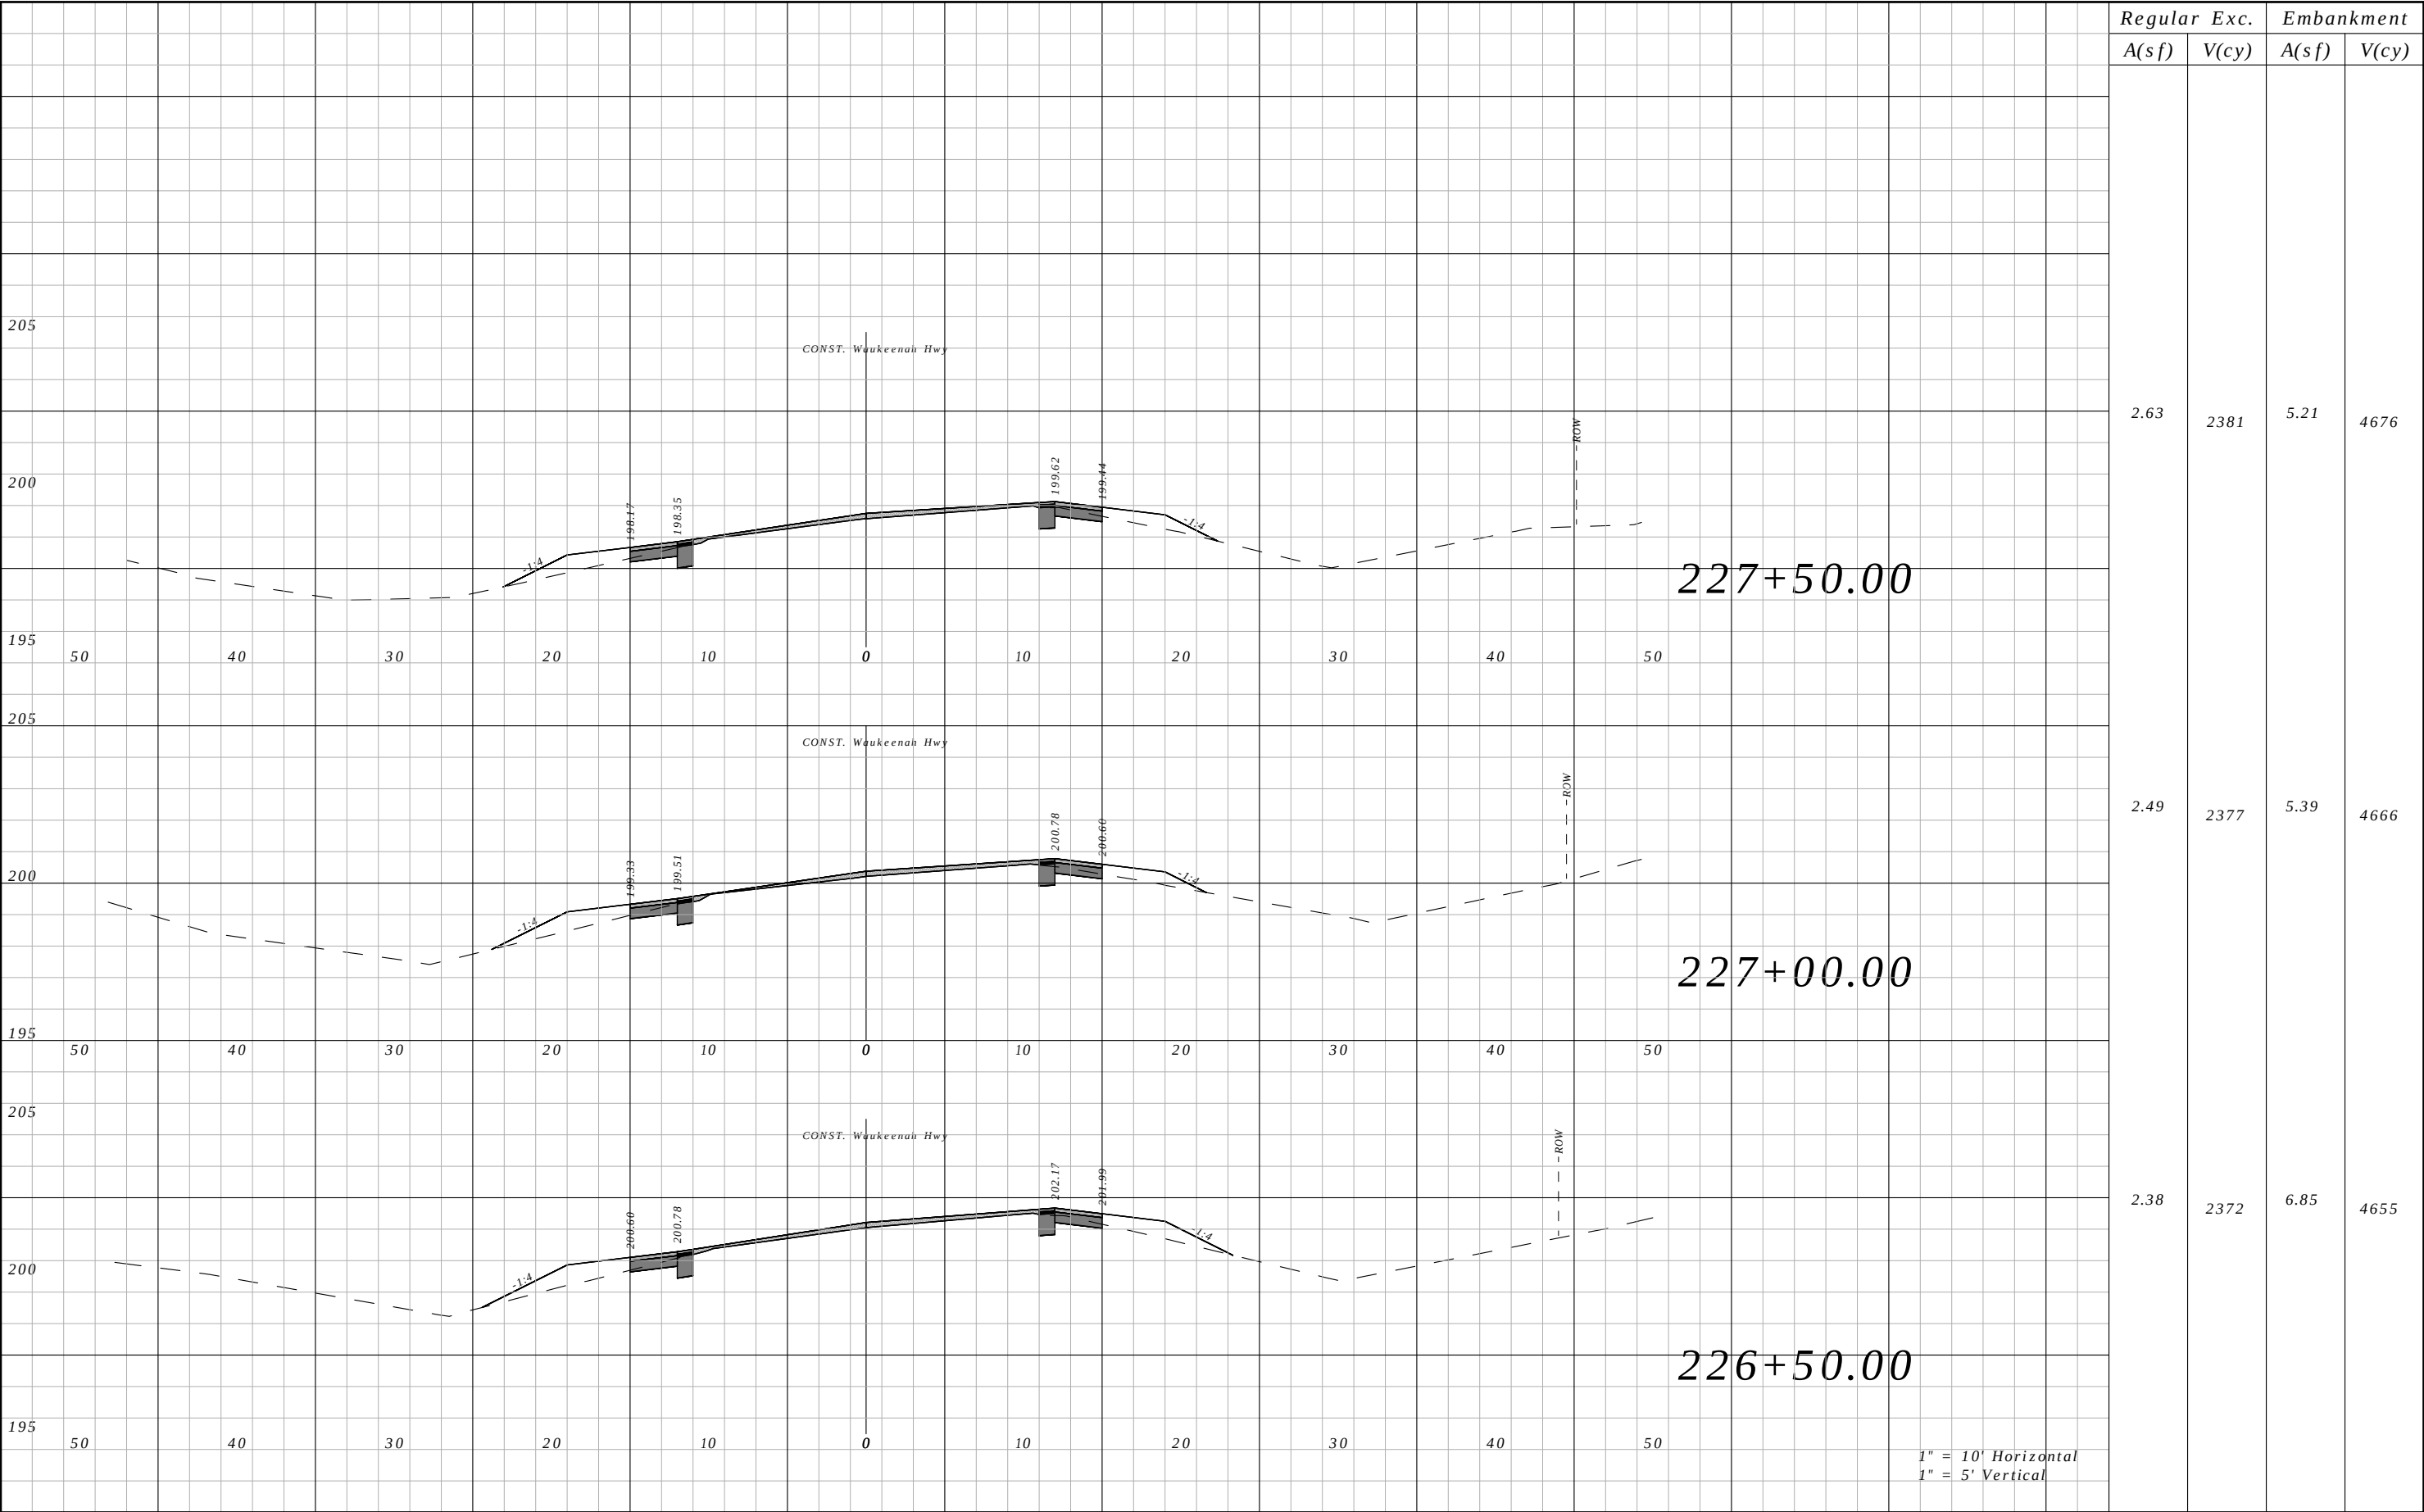


Regular A(sf)	Exc. V(cy)	Embankment	
		A(sf)	V(cy)
2.63	2381	5.21	4676
2.49	2377	5.39	4666
2.38	2372	6.85	4655

REVISIONS				ROBERT C. CESKA, P.E. P.E. LICENSE NUMBER 82288 DEWBERRY 101 N MONROE STREET, SUITE 710 TALLAHASSEE, FLORIDA 32301 CERTIFICATE OF AUTHORIZATION 00008794	WAUKEENAH HIGHWAY			CROSS SECTIONS	SHEET NO.
DATE	DESCRIPTION		DATE		ROAD NO.	COUNTY	FINANCIAL PROJECT ID		
----	----				----	JEFFERSON	438366-1-54-01		138

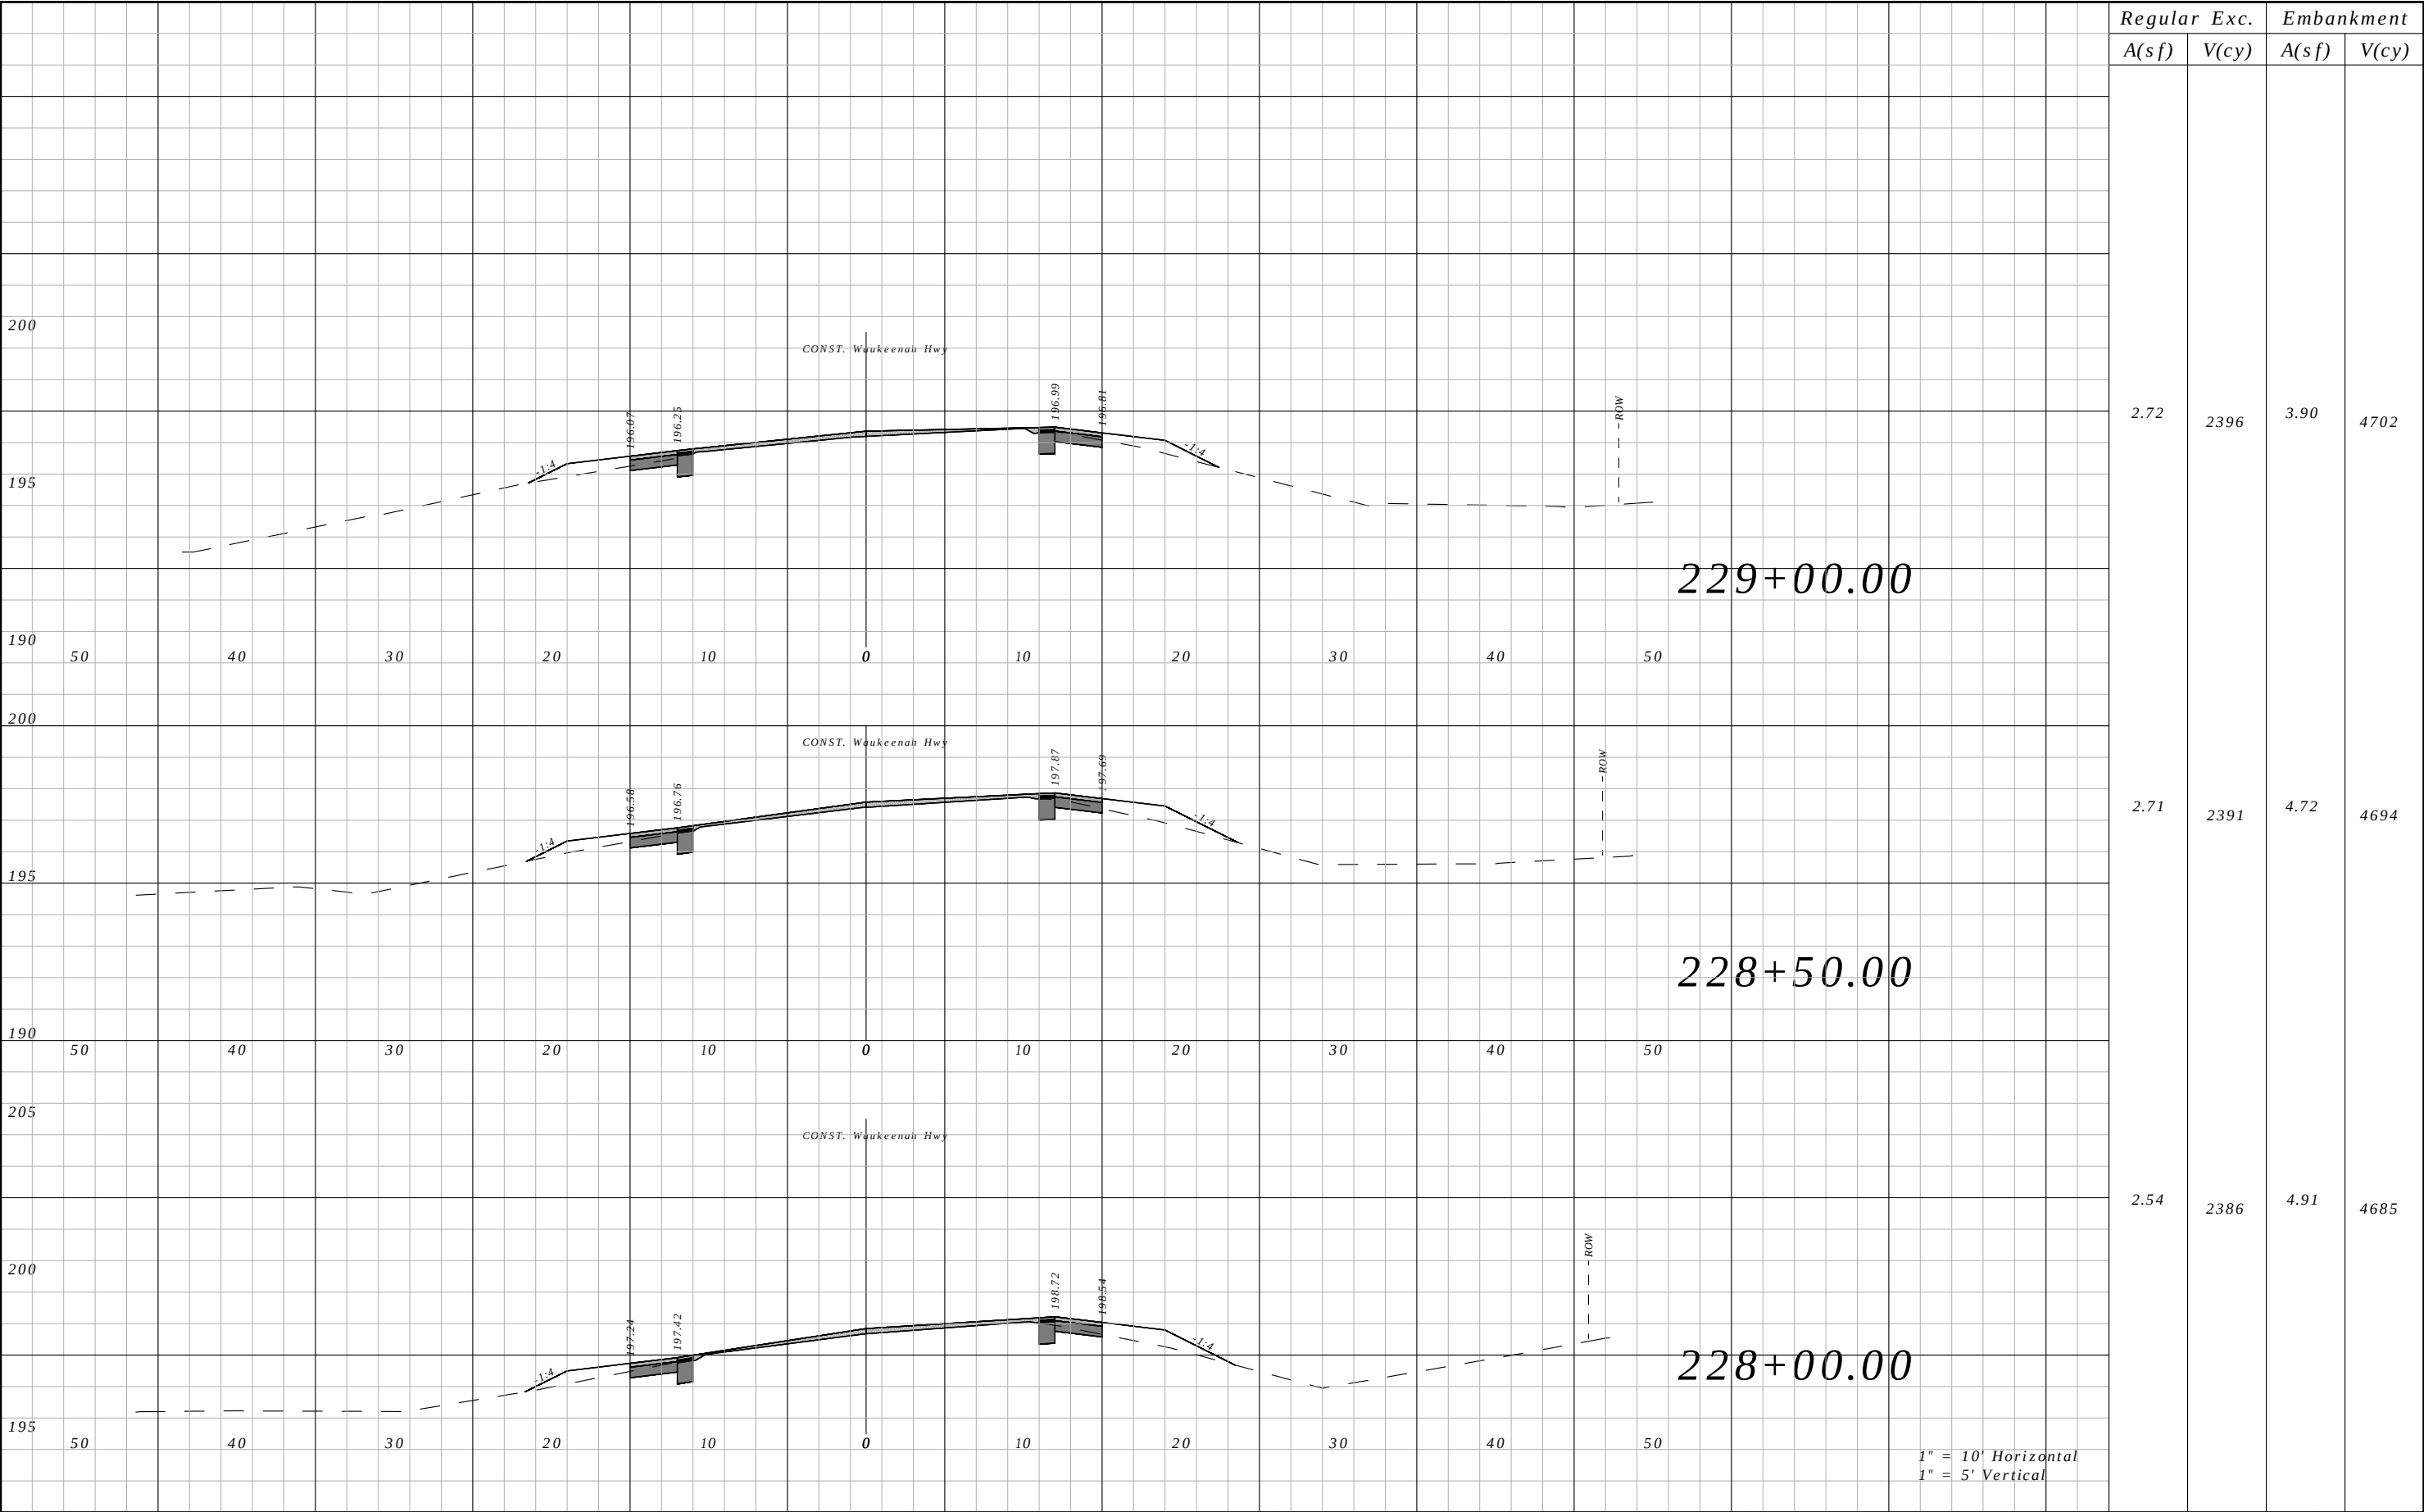


Regular	Exc.	Embankment	
		A(sf)	V(cy)
2.72	2396	3.90	4702
2.71	2391	4.72	4694
2.54	2386	4.91	4685

REVISIONS				ROBERT C. CESKA, P.E. P.E. LICENSE NUMBER 82288 DEWBERRY 101 N MONROE STREET, SUITE 710 TALLAHASSEE, FLORIDA 32301 CERTIFICATE OF AUTHORIZATION 00008794	WAUKEENAH HIGHWAY			CROSS SECTIONS	SHEET NO.
DATE	DESCRIPTION		DATE		ROAD NO.	COUNTY	FINANCIAL PROJECT ID		
----	----				----	JEFFERSON	438366-1-54-01		139

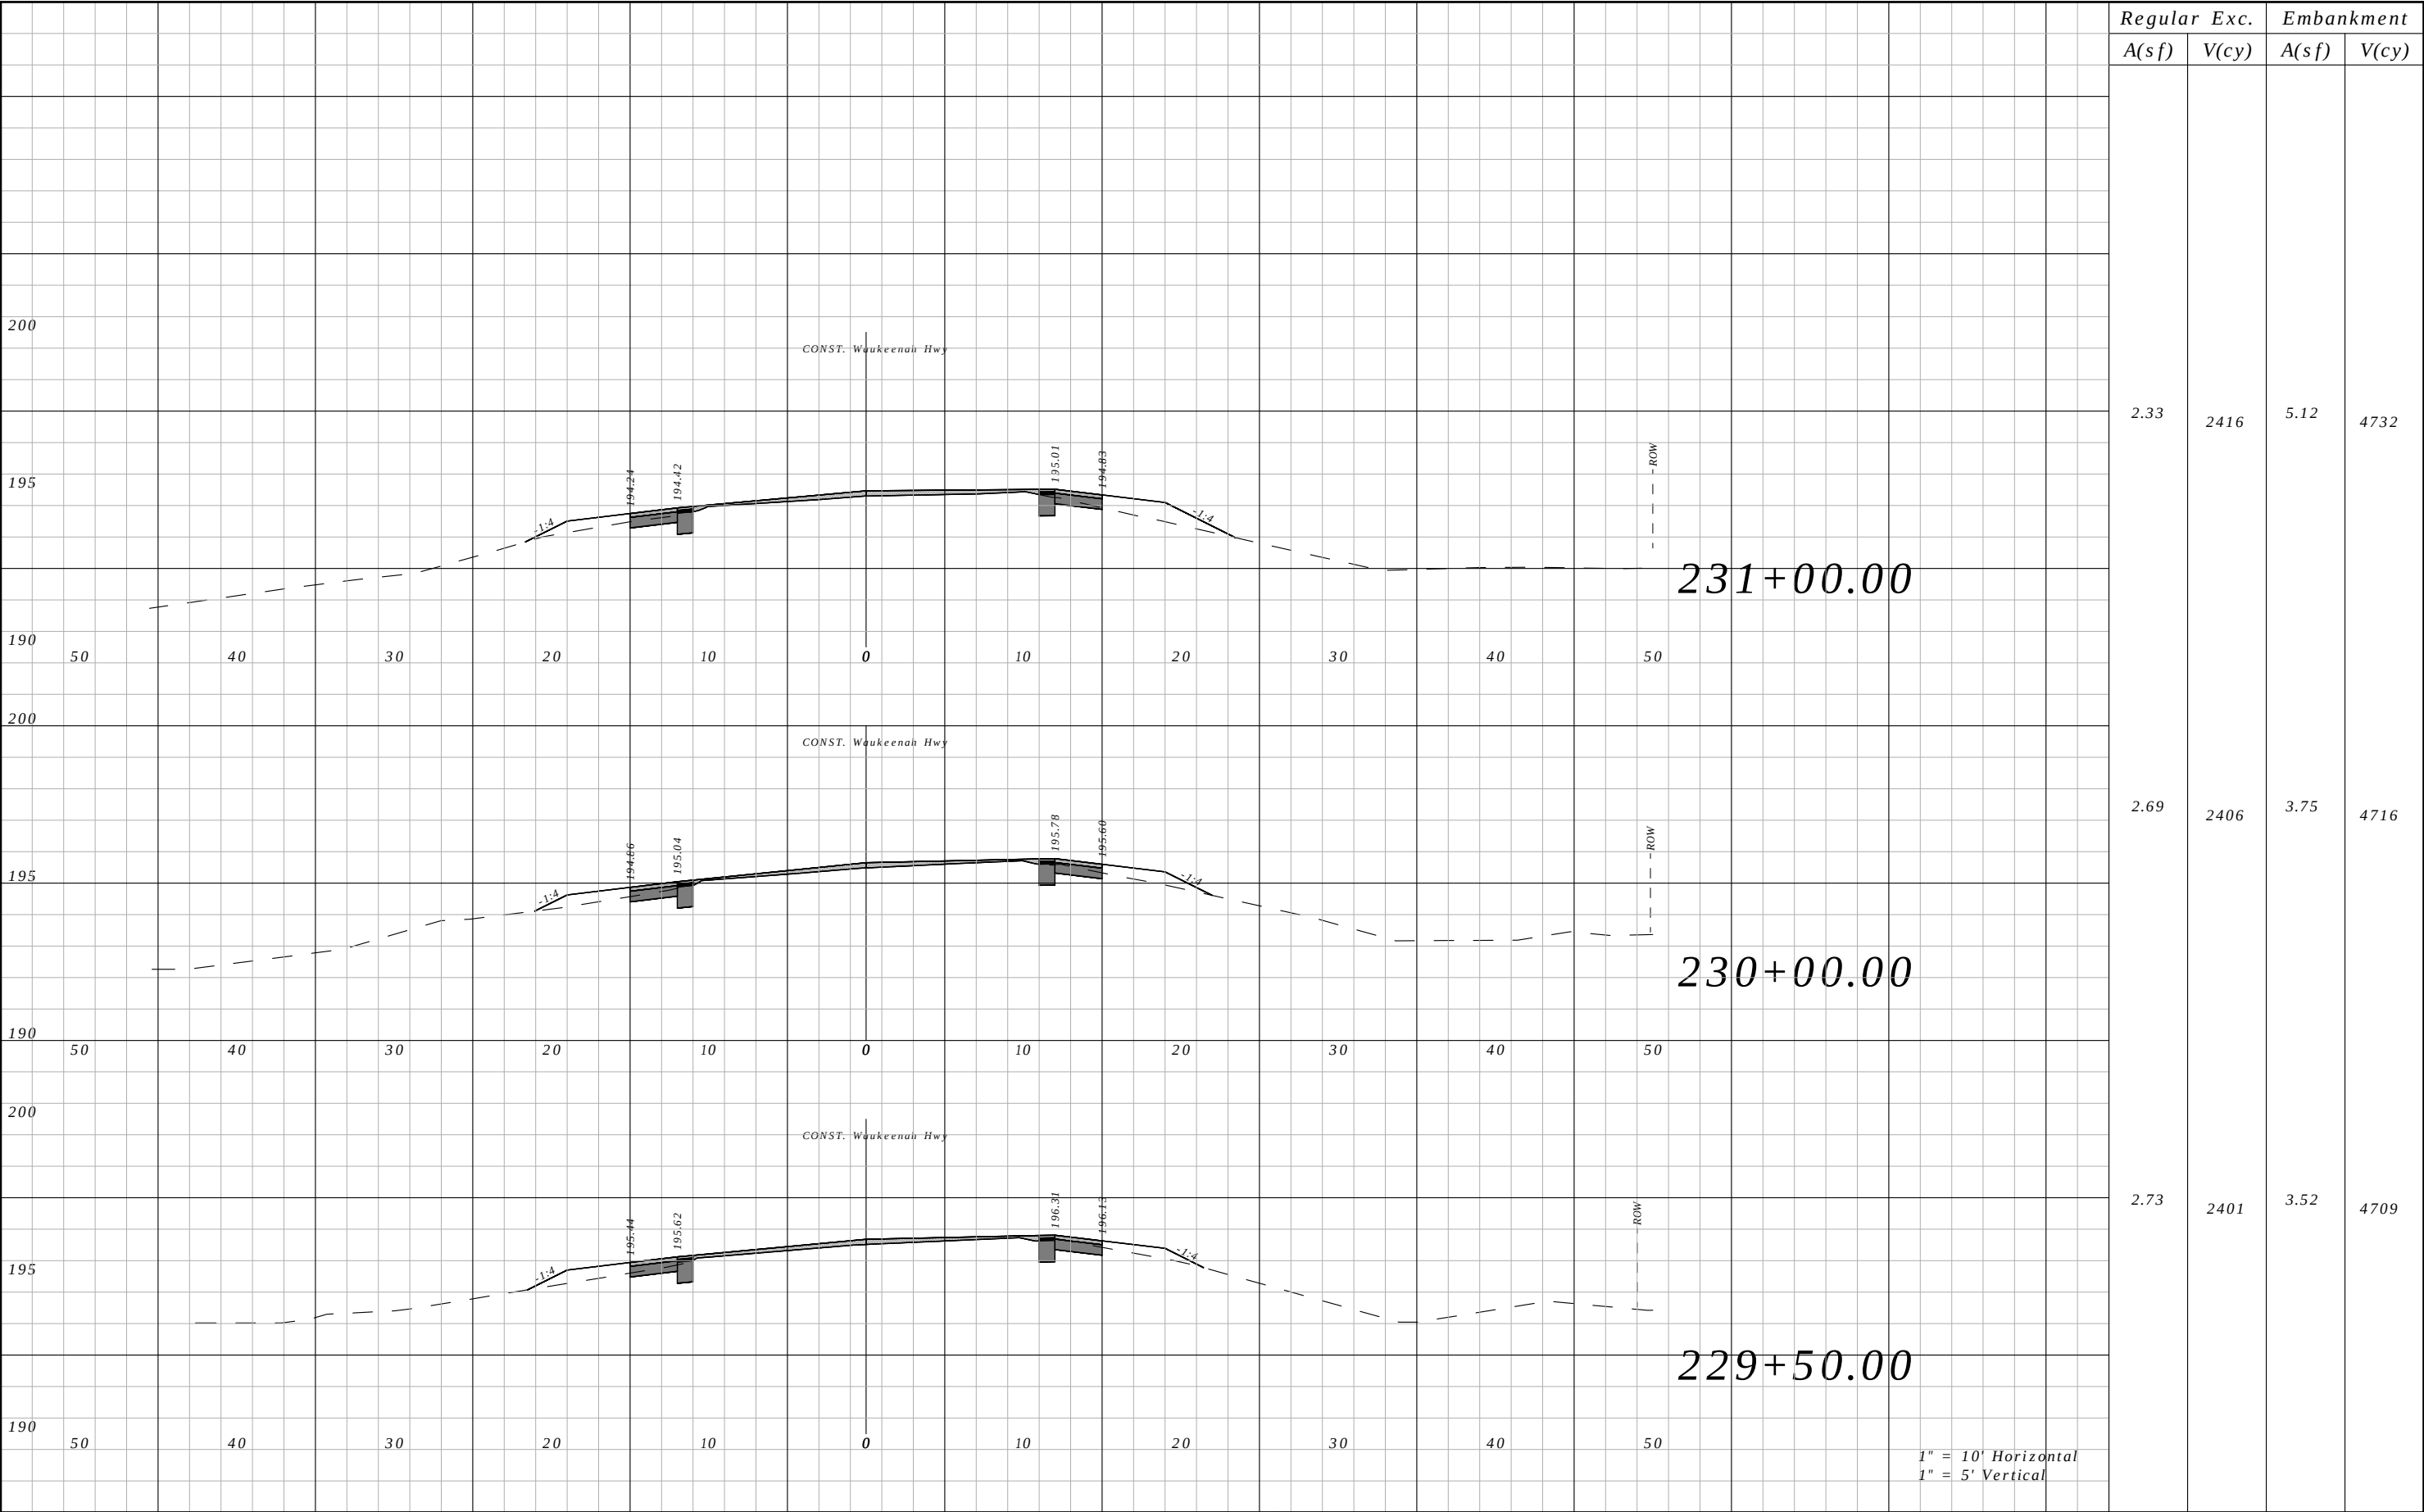


Regular A(sf)	Exc. V(cy)	Embankment	
		A(sf)	V(cy)
2.33	2416	5.12	4732
2.69	2406	3.75	4716
2.73	2401	3.52	4709

REVISIONS				ROBERT C. CESKA, P.E. P.E. LICENSE NUMBER 82288 DEWBERRY 101 N MONROE STREET, SUITE 710 TALLAHASSEE, FLORIDA 32301 CERTIFICATE OF AUTHORIZATION 00008794	WAUKEENAH HIGHWAY			CROSS SECTIONS	SHEET NO.
DATE	DESCRIPTION		DATE		ROAD NO.	COUNTY	FINANCIAL PROJECT ID		
----	----				----	JEFFERSON	438366-1-54-01		140

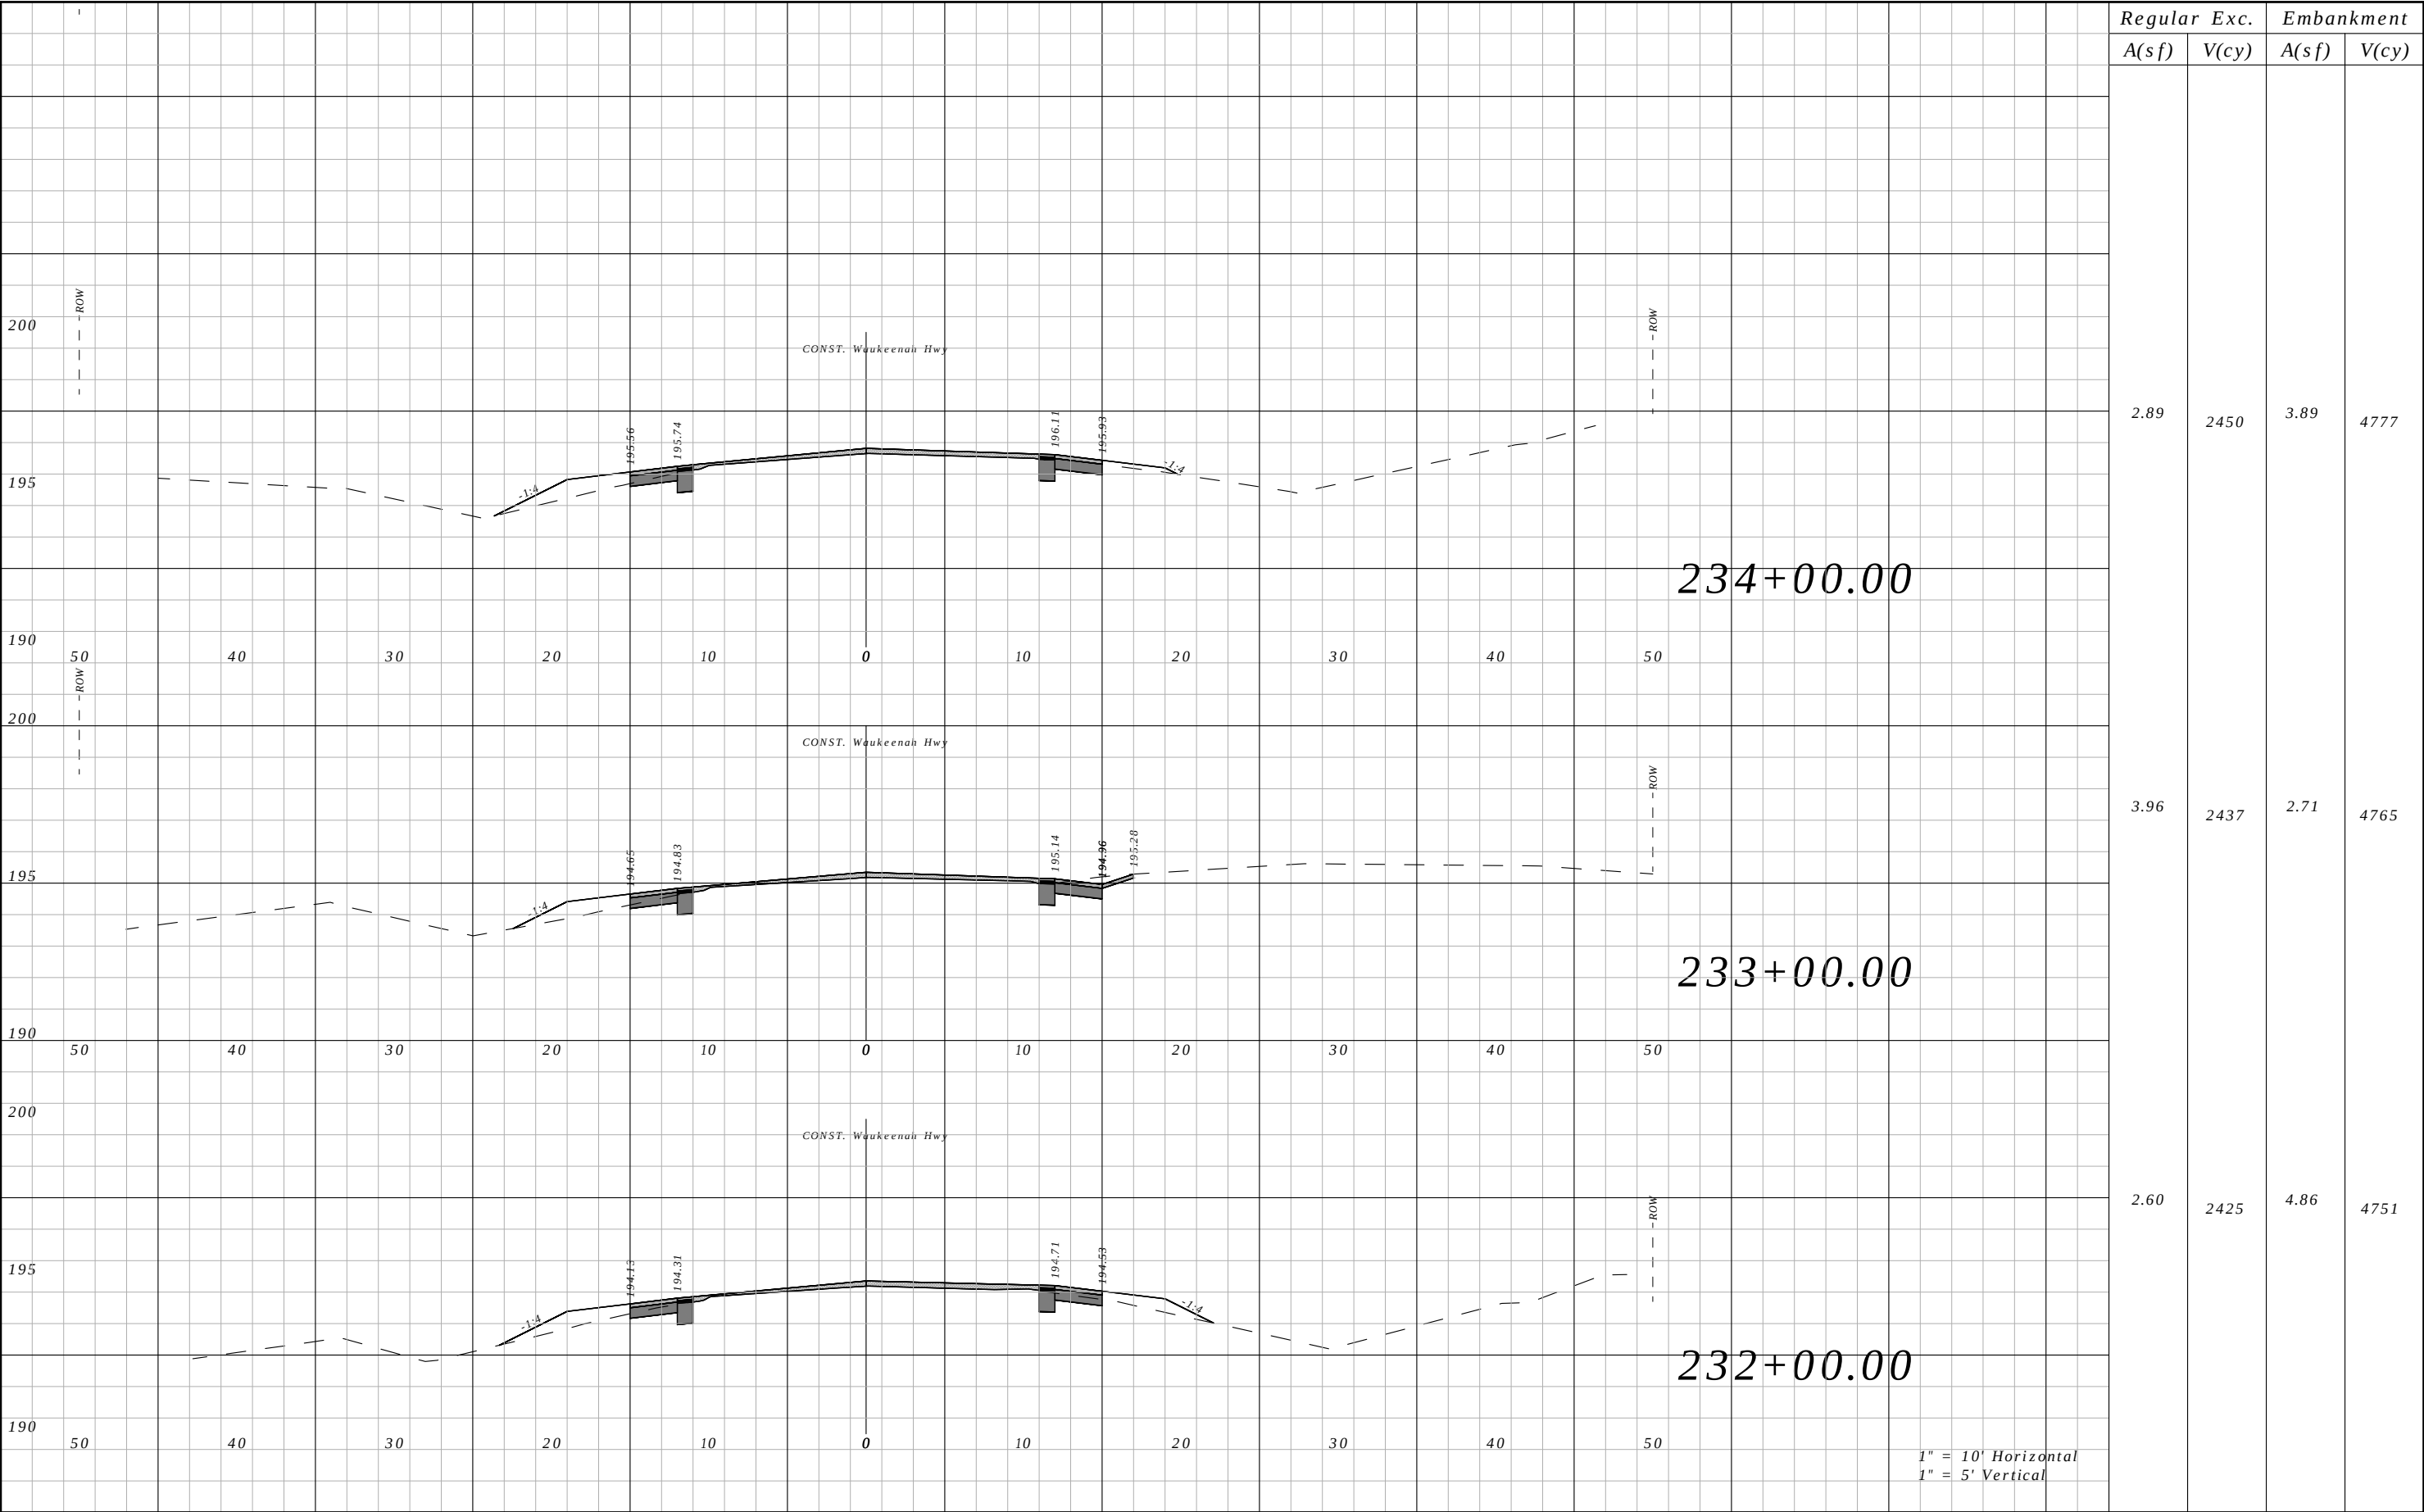


Regular	Exc.	Embankment	
		A(sf)	V(cy)
2.89	2450	3.89	4777
3.96	2437	2.71	4765
2.60	2425	4.86	4751

REVISIONS				ROBERT C. CESKA, P.E. P.E. LICENSE NUMBER 82288 DEWBERRY 101 N MONROE STREET, SUITE 710 TALLAHASSEE, FLORIDA 32301 CERTIFICATE OF AUTHORIZATION 00008794	WAUKEENAH HIGHWAY			CROSS SECTIONS	SHEET NO.
DATE	DESCRIPTION		DATE		ROAD NO.	COUNTY	FINANCIAL PROJECT ID		
----	----				----	JEFFERSON	438366-1-54-01		141

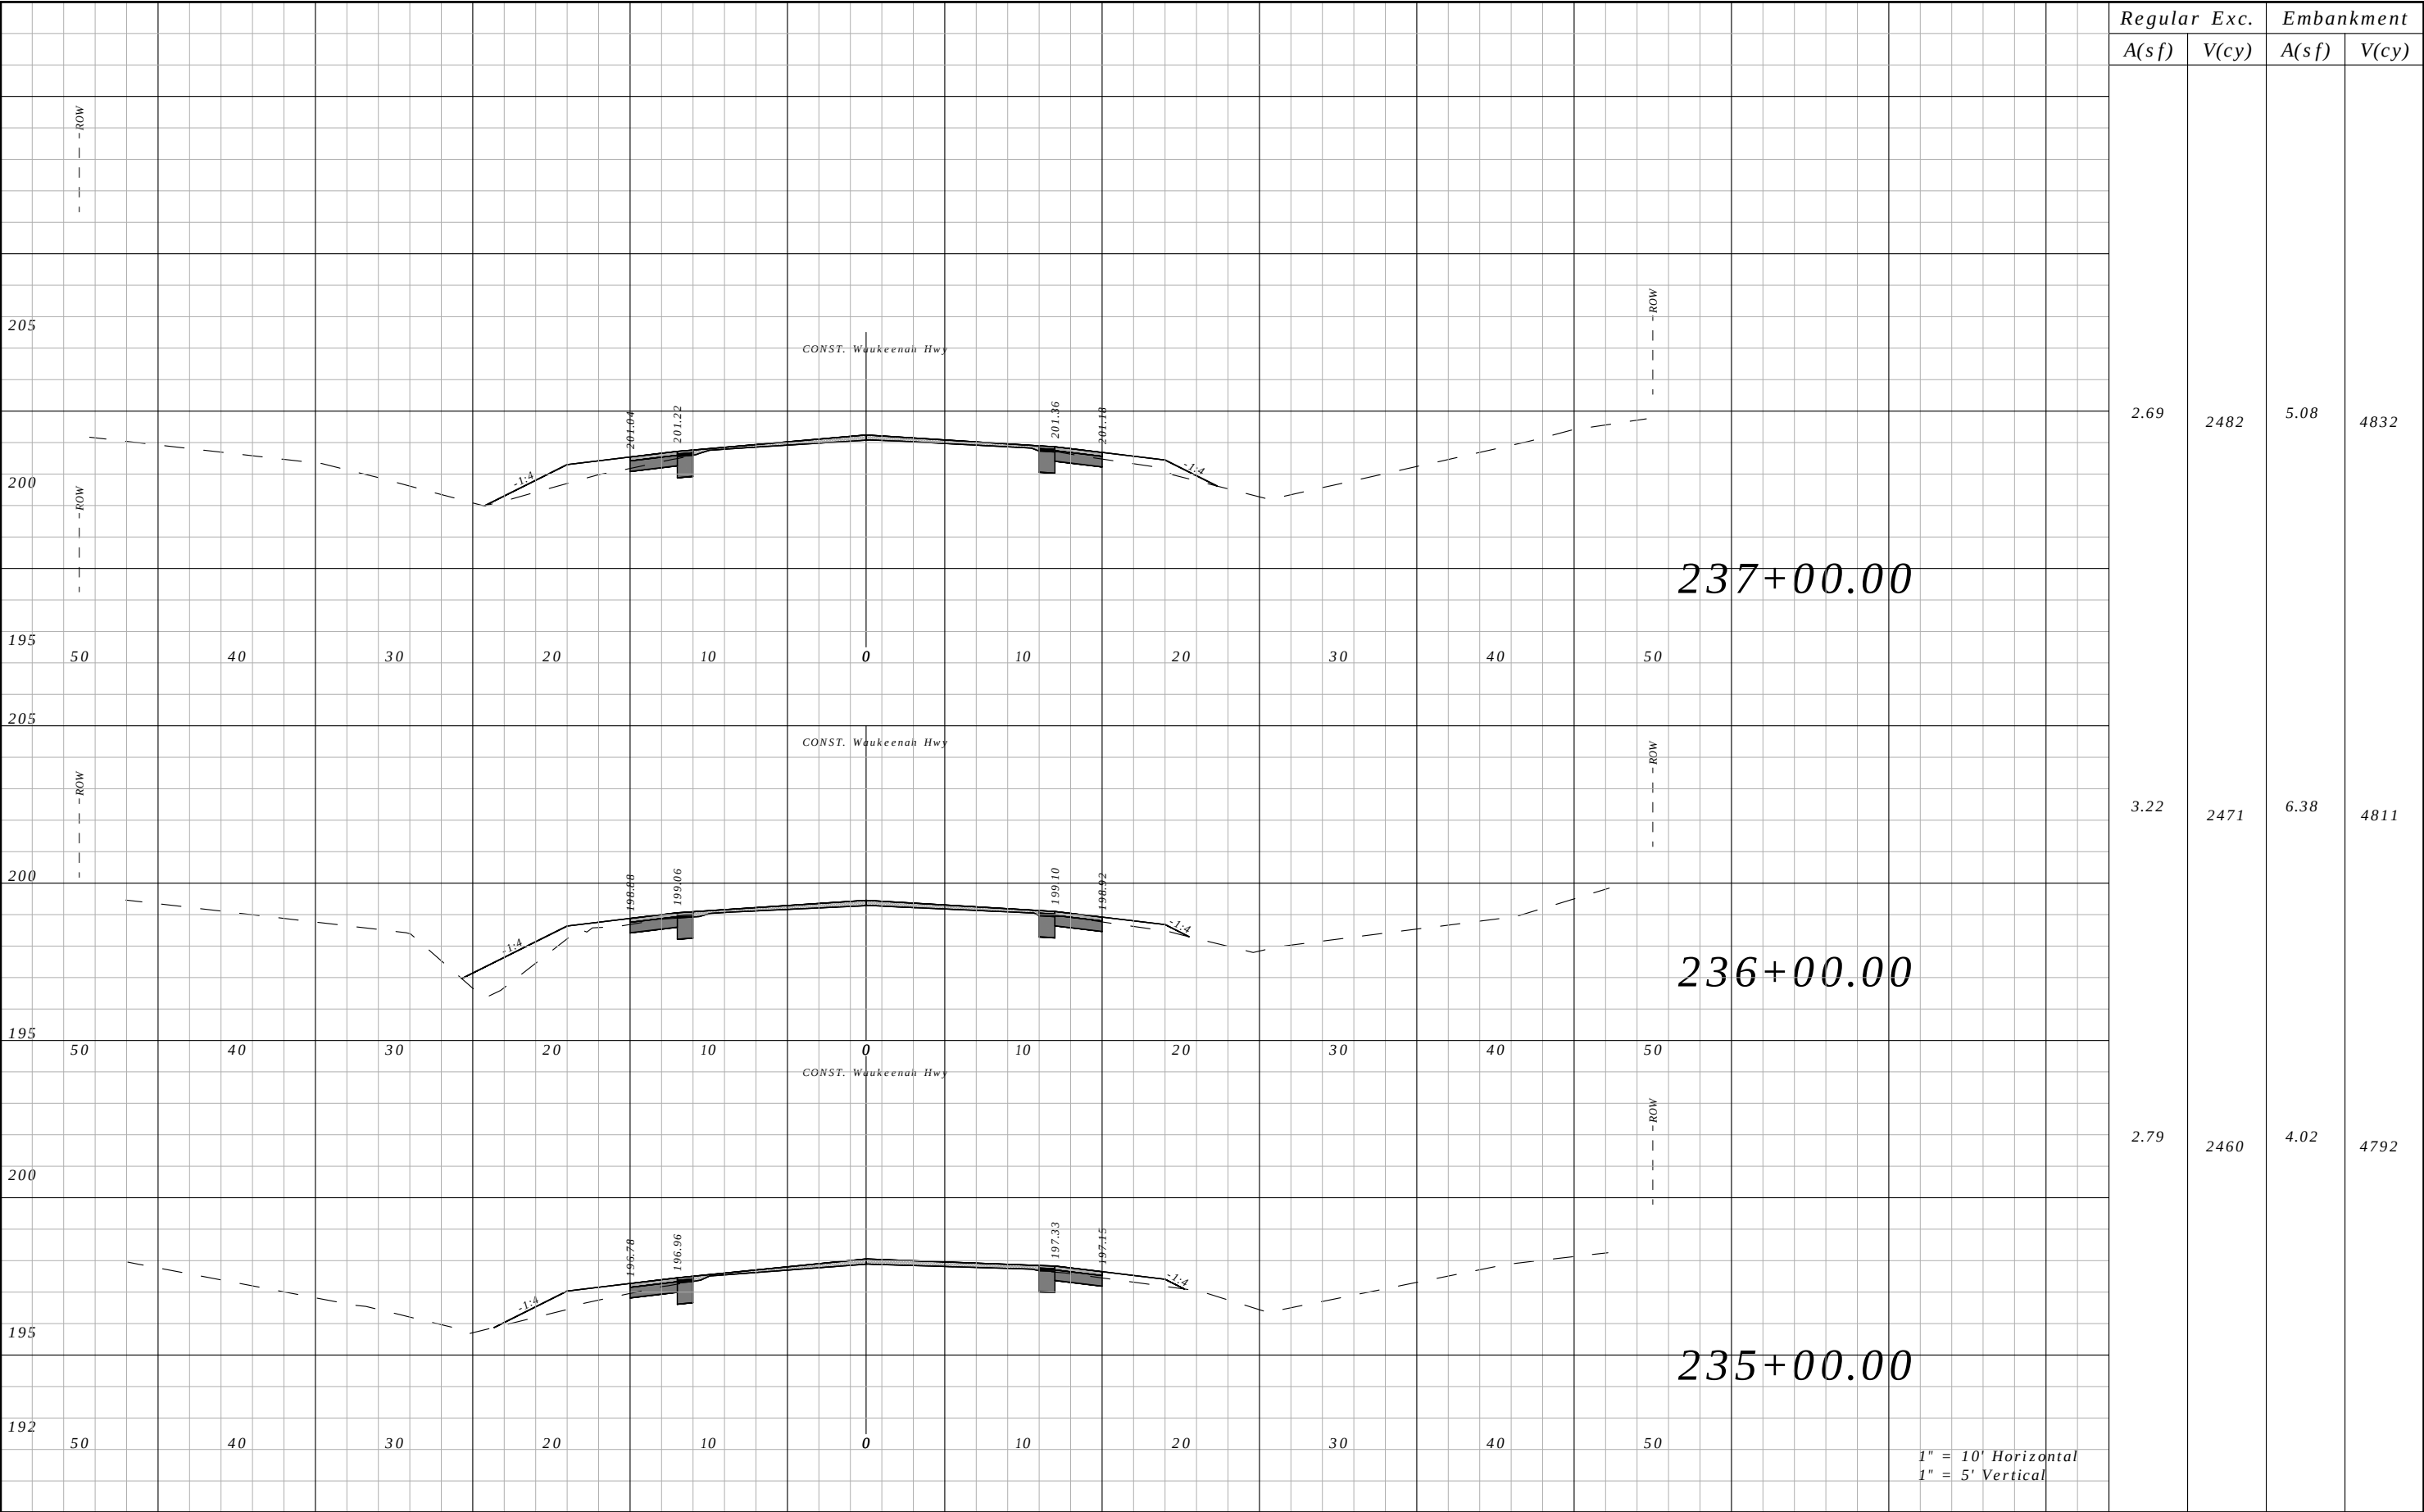


Regular	Exc.	Embankment	
		A(sf)	V(cy)
2.69	2482	5.08	4832
3.22	2471	6.38	4811
2.79	2460	4.02	4792

REVISIONS				ROBERT C. CESKA, P.E. P.E. LICENSE NUMBER 82288 DEWBERRY 101 N MONROE STREET, SUITE 710 TALLAHASSEE, FLORIDA 32301 CERTIFICATE OF AUTHORIZATION 00008794	WAUKEENAH HIGHWAY			CROSS SECTIONS	SHEET NO.
DATE	DESCRIPTION	DATE	DESCRIPTION		ROAD NO.	COUNTY	FINANCIAL PROJECT ID		
----	----				----	JEFFERSON	438366-1-54-01		142

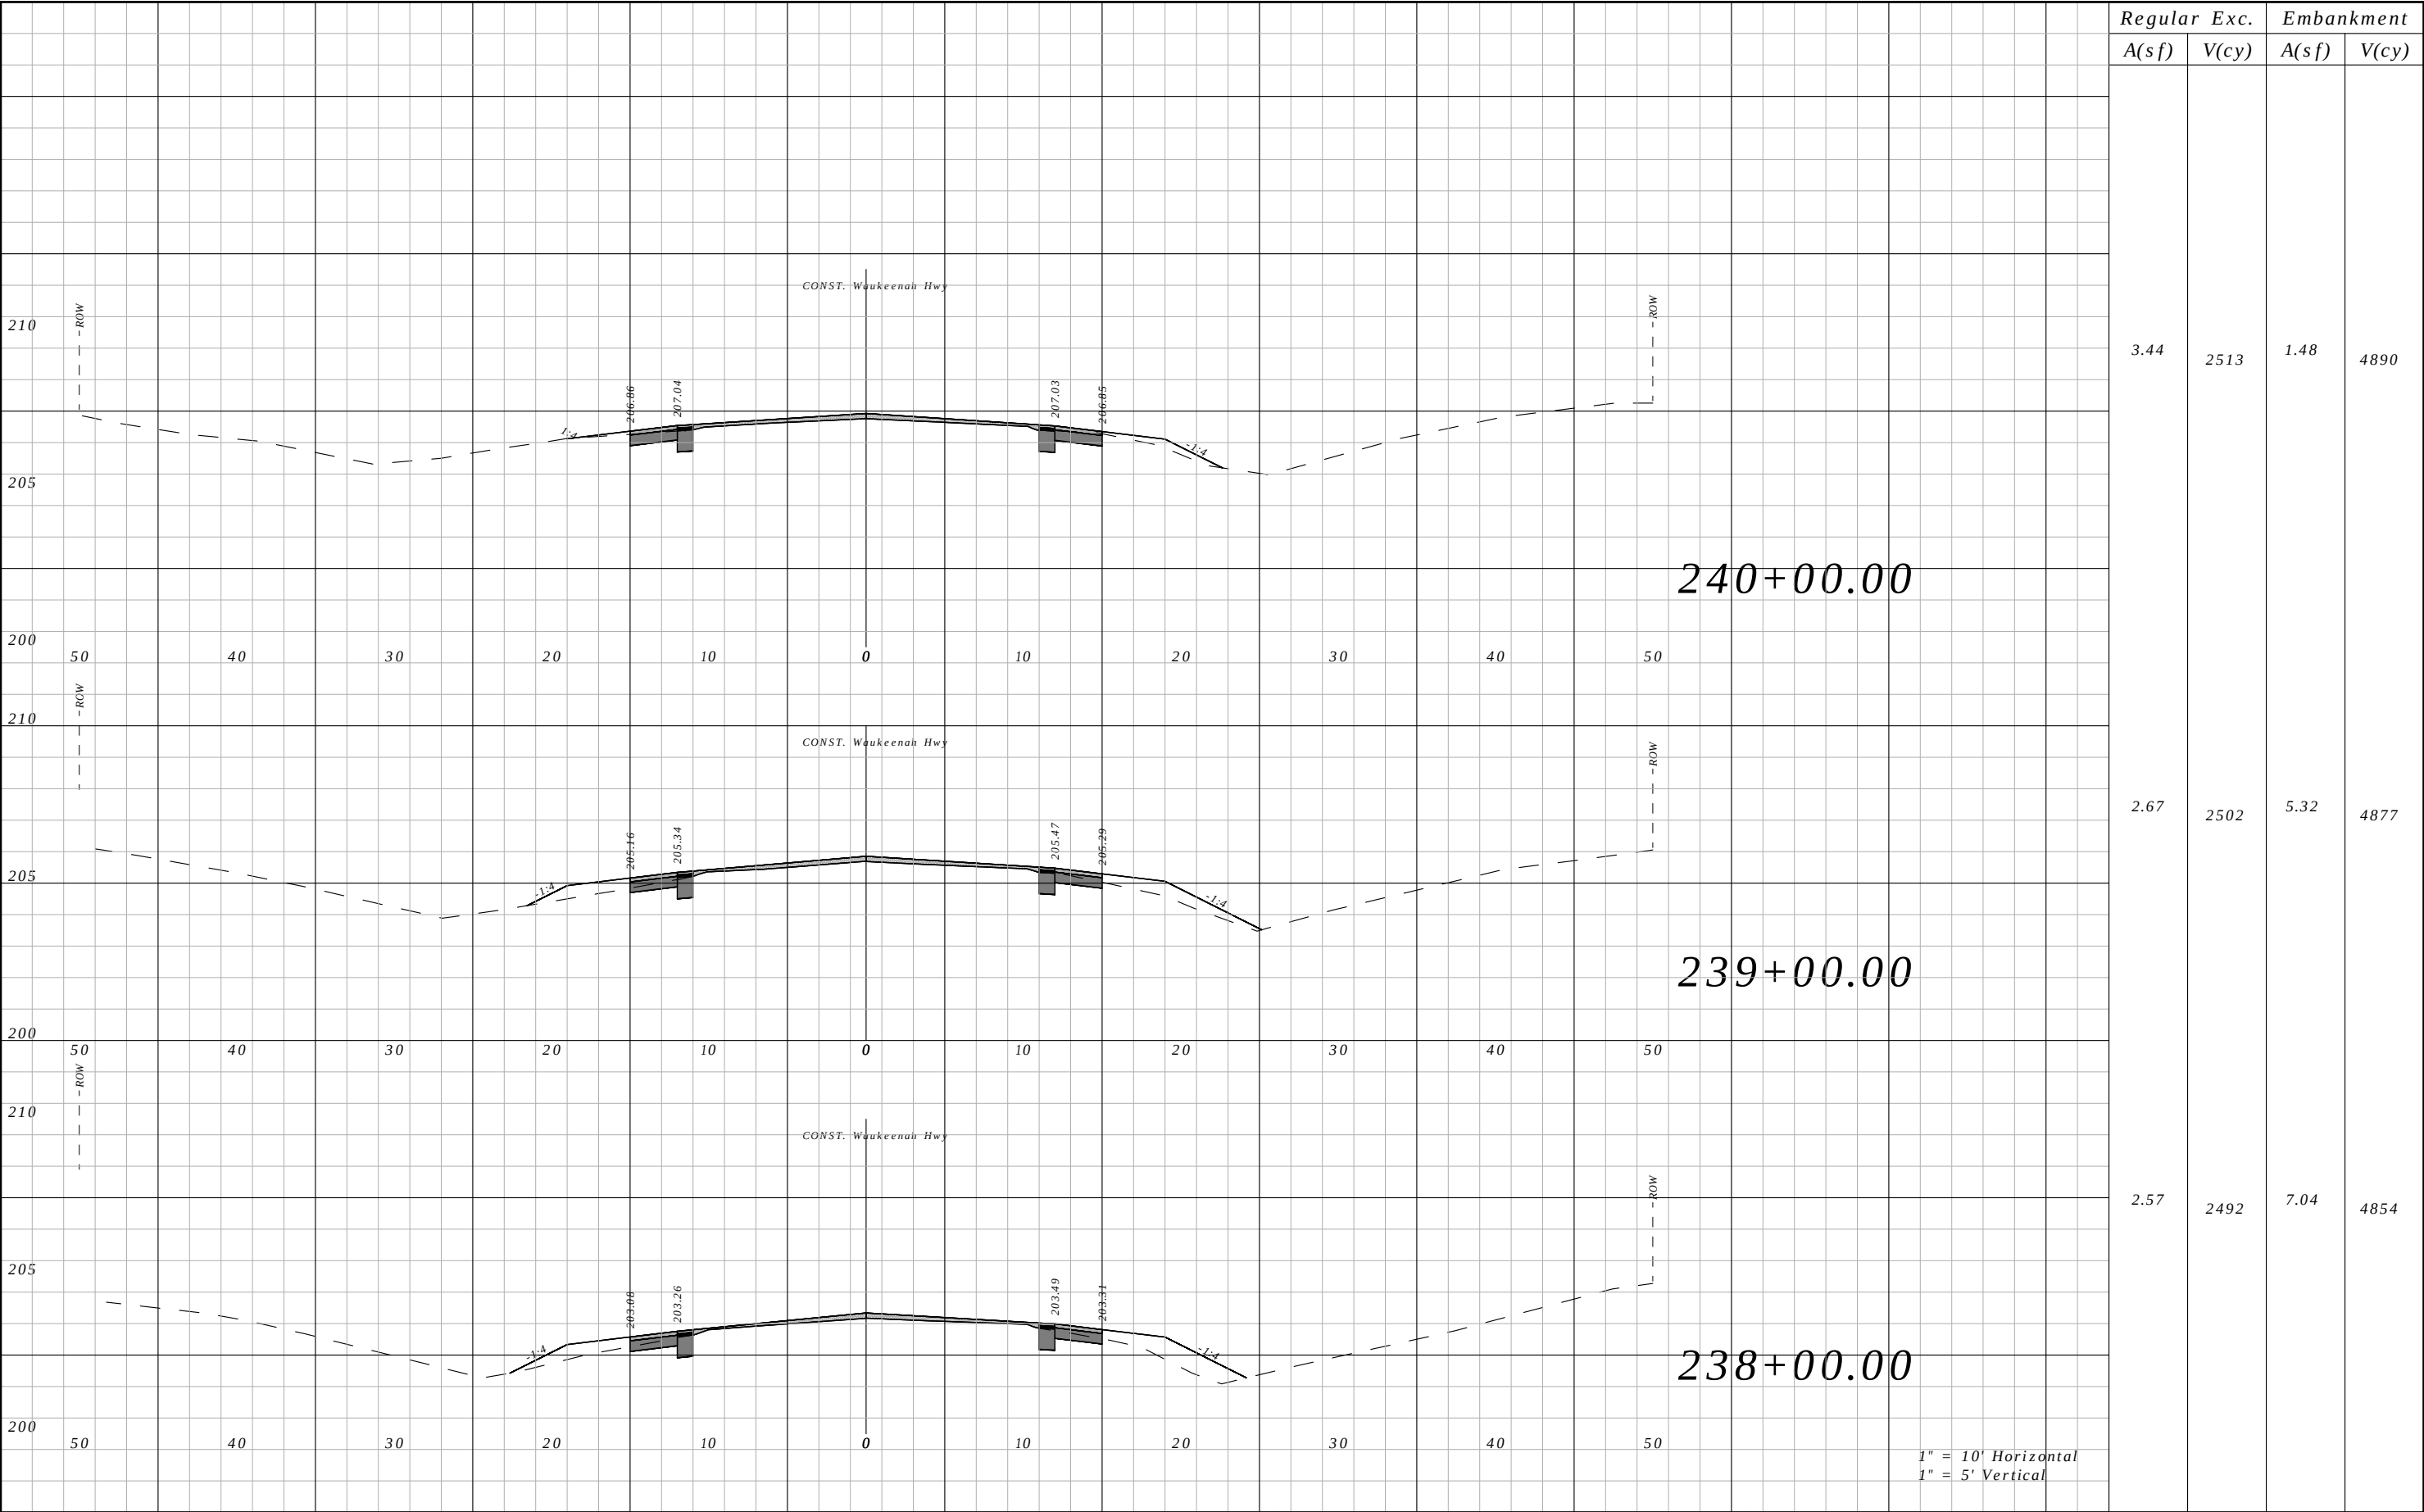


Regular	Exc.	Embankment	
		A(sf)	V(cy)
3.44	2513	1.48	4890
2.67	2502	5.32	4877
2.57	2492	7.04	4854

REVISIONS				ROBERT C. CESKA, P.E. P.E. LICENSE NUMBER 82288 DEWBERRY 101 N MONROE STREET, SUITE 710 TALLAHASSEE, FLORIDA 32301 CERTIFICATE OF AUTHORIZATION 00008794	WAUKEENAH HIGHWAY			CROSS SECTIONS	SHEET NO.
DATE	DESCRIPTION		DATE		ROAD NO.	COUNTY	FINANCIAL PROJECT ID		
----	----				----	JEFFERSON	438366-1-54-01		143

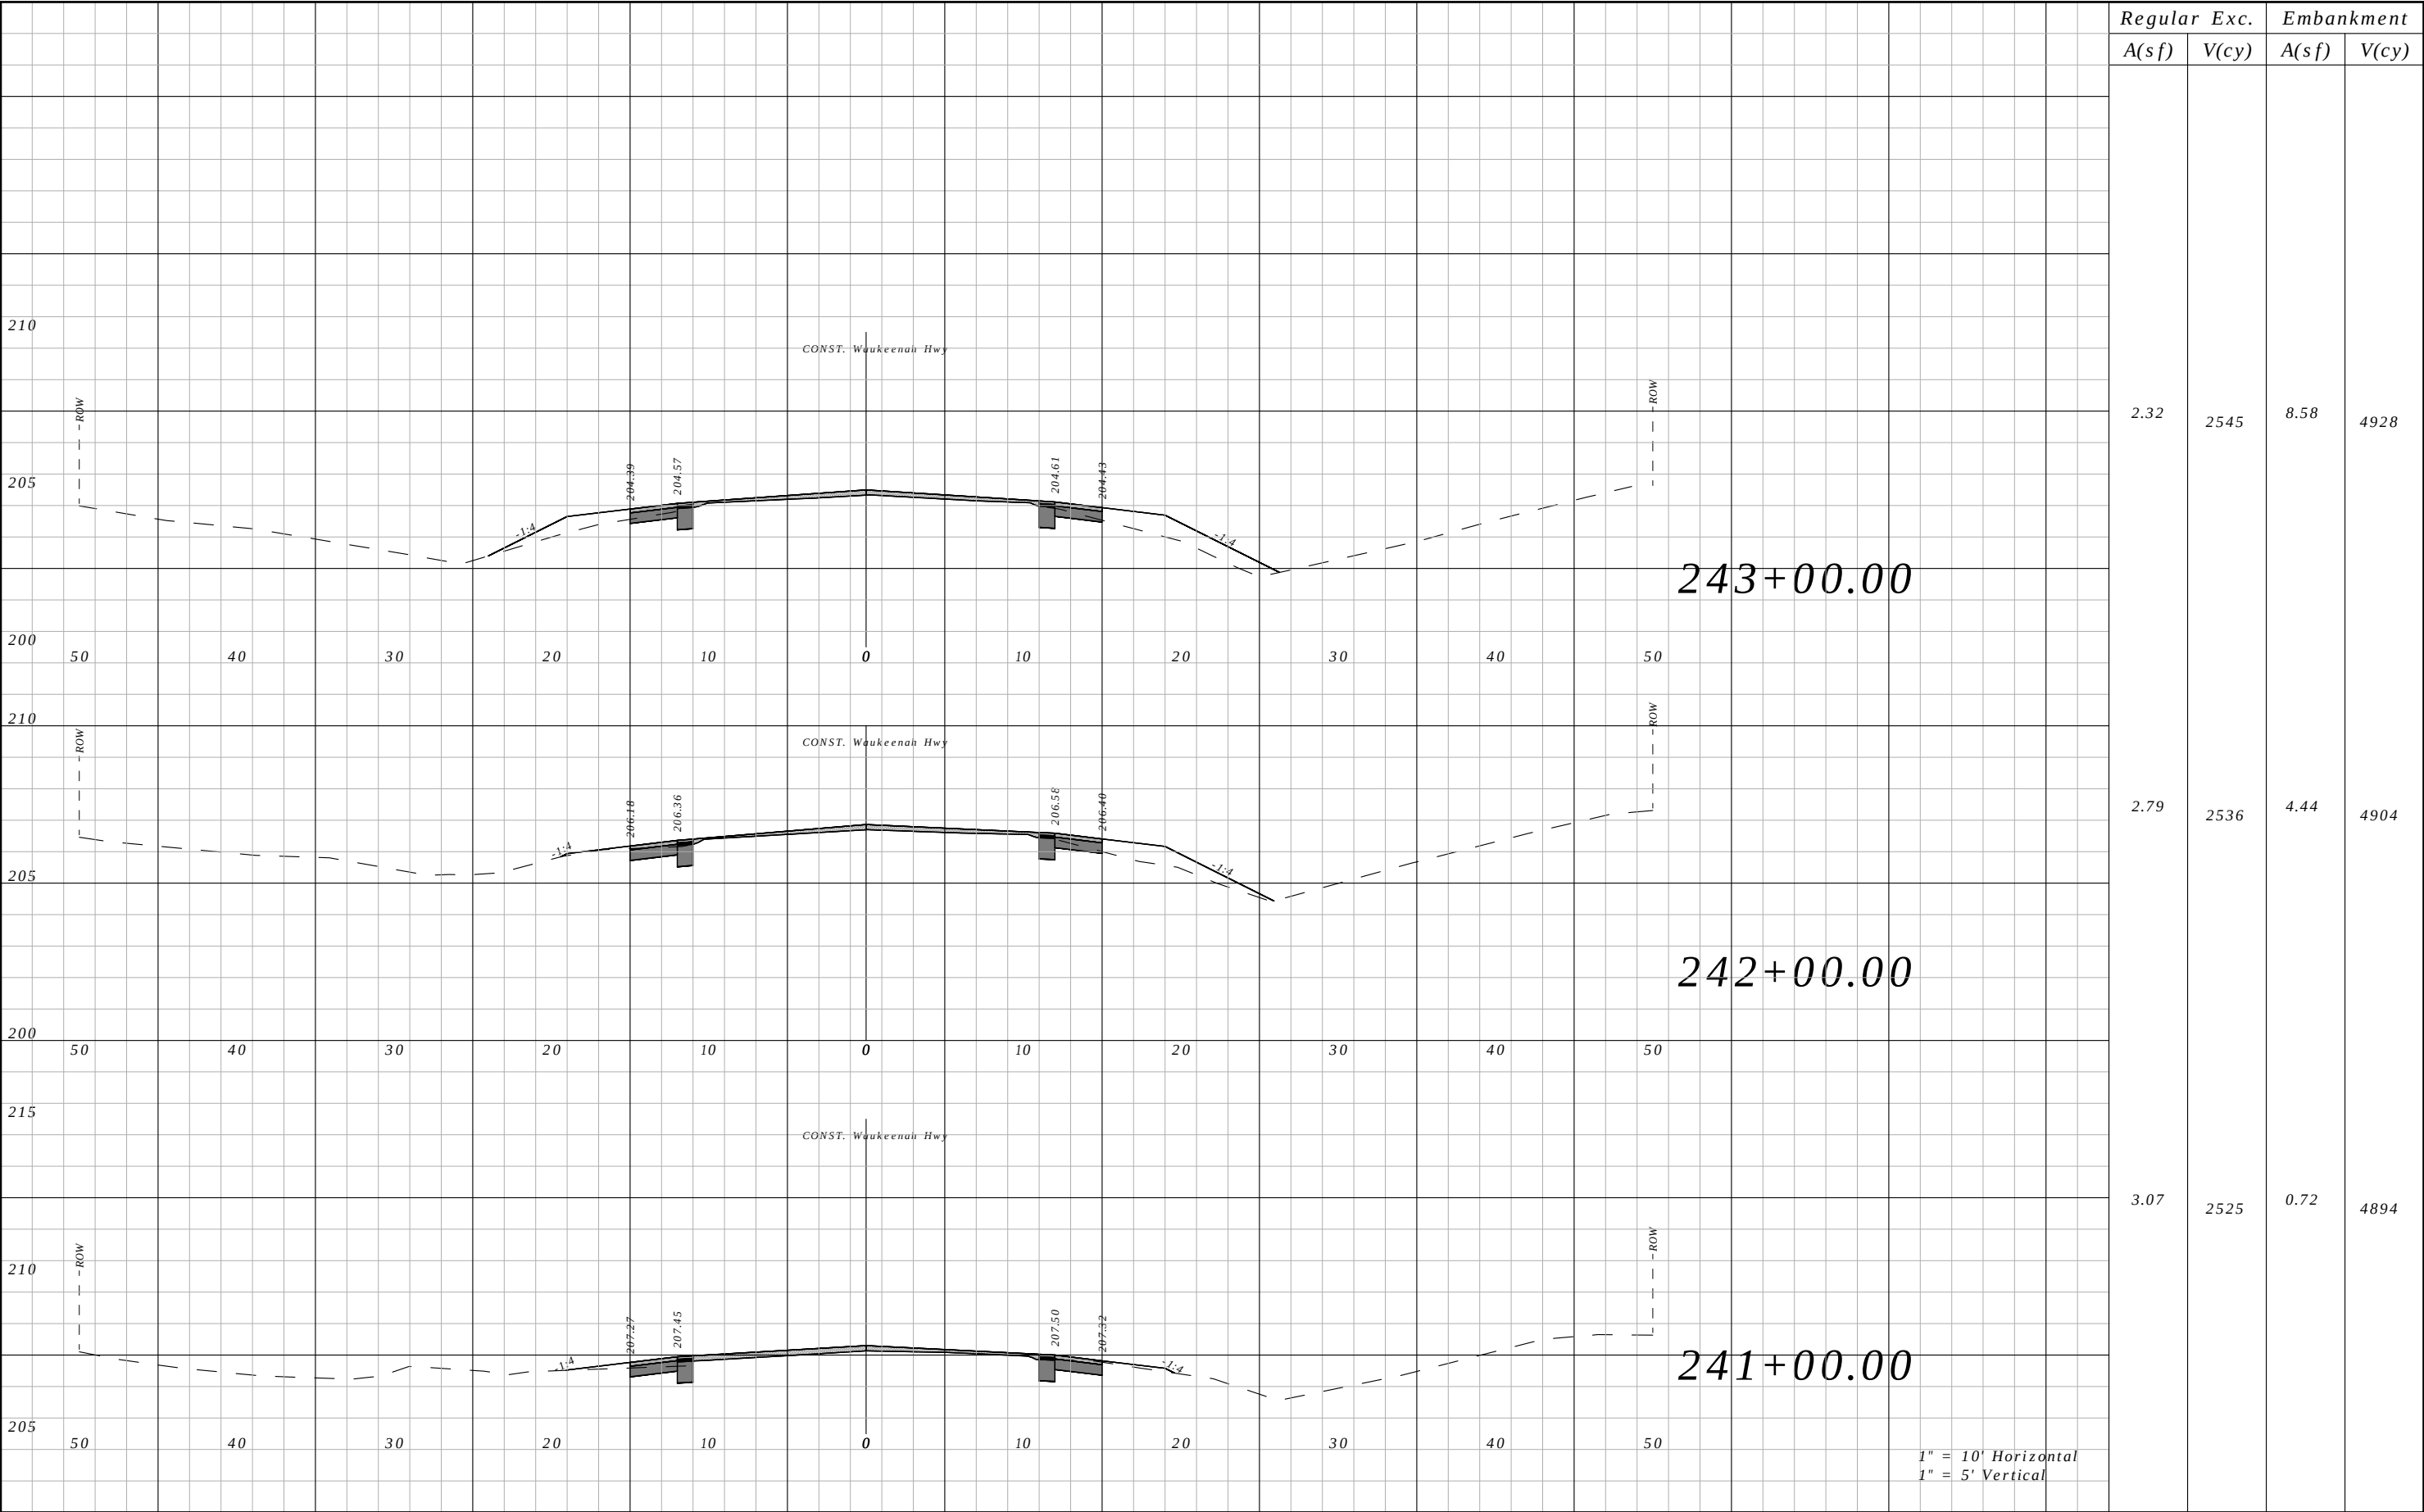


Regular A(sf)	Exc. V(cy)	Embankment	
		A(sf)	V(cy)
2.32	2545	8.58	4928
2.79	2536	4.44	4904
3.07	2525	0.72	4894

REVISIONS				ROBERT C. CESKA, P.E. P.E. LICENSE NUMBER 82288 DEWBERRY 101 N MONROE STREET, SUITE 710 TALLAHASSEE, FLORIDA 32301 CERTIFICATE OF AUTHORIZATION 00008794	WAUKEENAH HIGHWAY			CROSS SECTIONS	SHEET NO.
DATE	DESCRIPTION	DATE	DESCRIPTION		ROAD NO.	COUNTY	FINANCIAL PROJECT ID		
----	----				----	JEFFERSON	438366-1-54-01		144

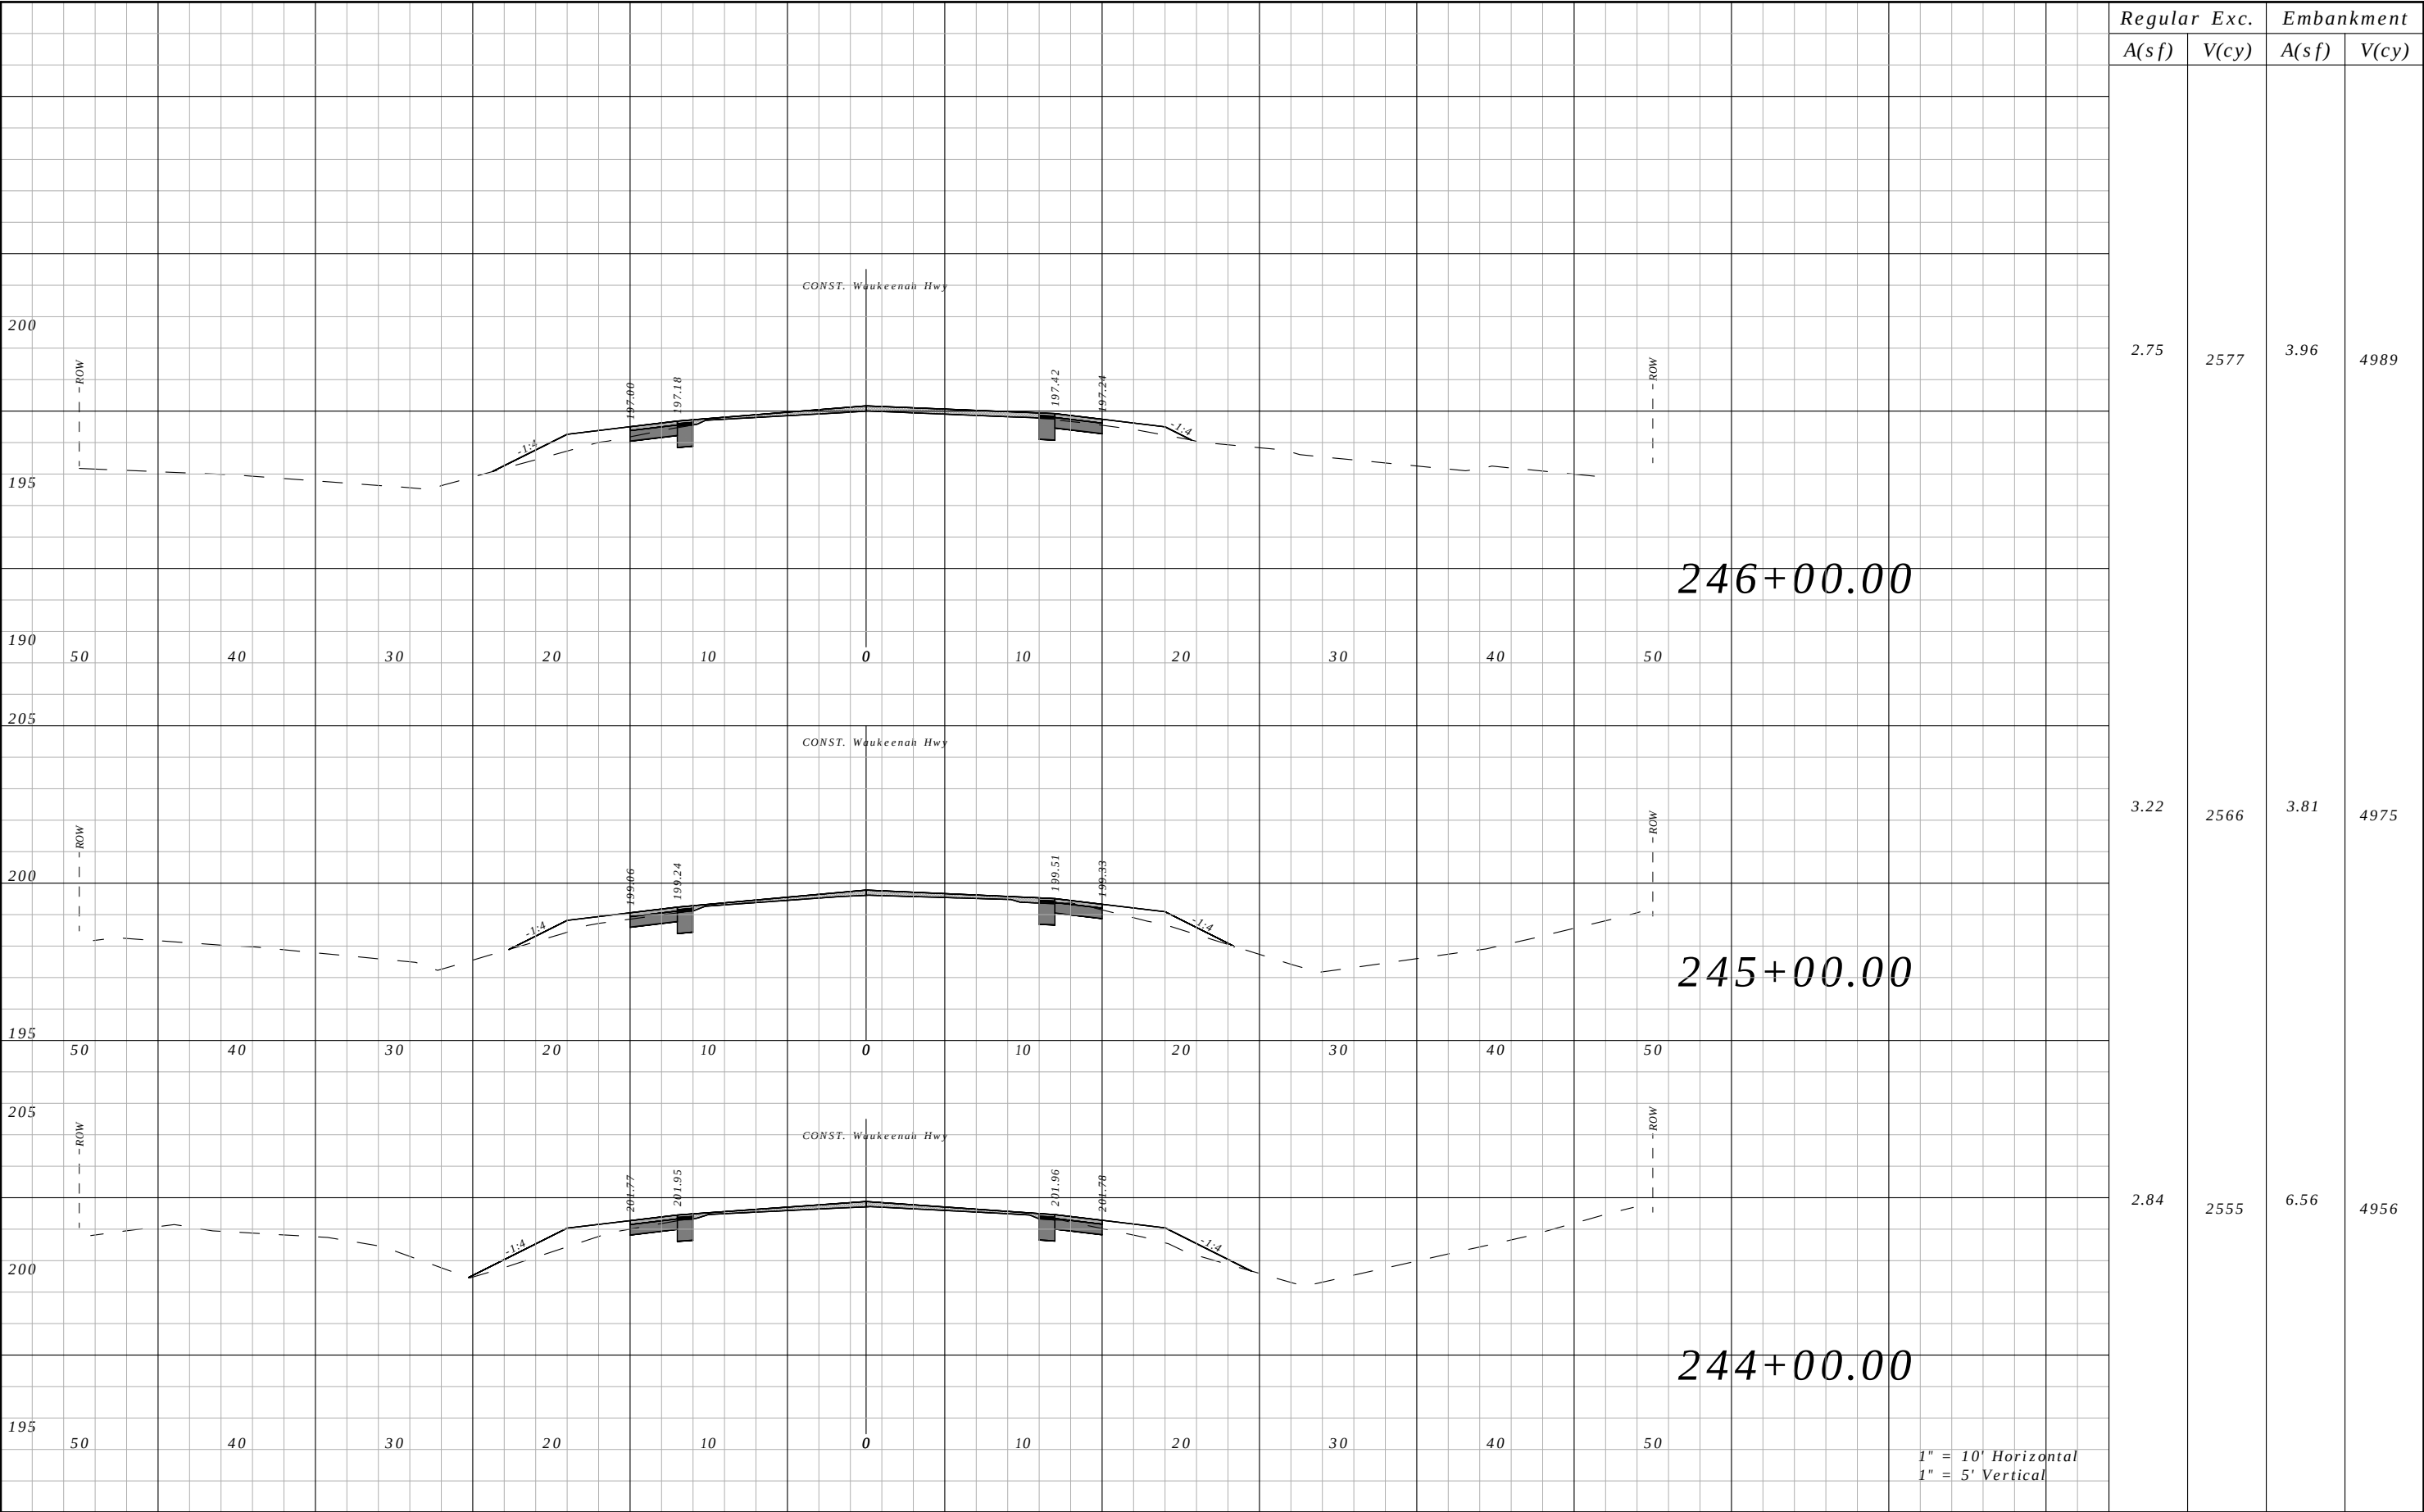


Regular A(sf)	Exc. V(cy)	Embankment	
		A(sf)	V(cy)
2.75	2577	3.96	4989
3.22	2566	3.81	4975
2.84	2555	6.56	4956


REVISIONS				ROBERT C. CESKA, P.E. P.E. LICENSE NUMBER 82288 DEWBERRY 101 N MONROE STREET, SUITE 710 TALLAHASSEE, FLORIDA 32301 CERTIFICATE OF AUTHORIZATION 00008794	WAUKEENAH HIGHWAY			CROSS SECTIONS	SHEET NO.
DATE	DESCRIPTION	DATE	DESCRIPTION		ROAD NO.	COUNTY	FINANCIAL PROJECT ID		
----	----				----	JEFFERSON	438366-1-54-01		145

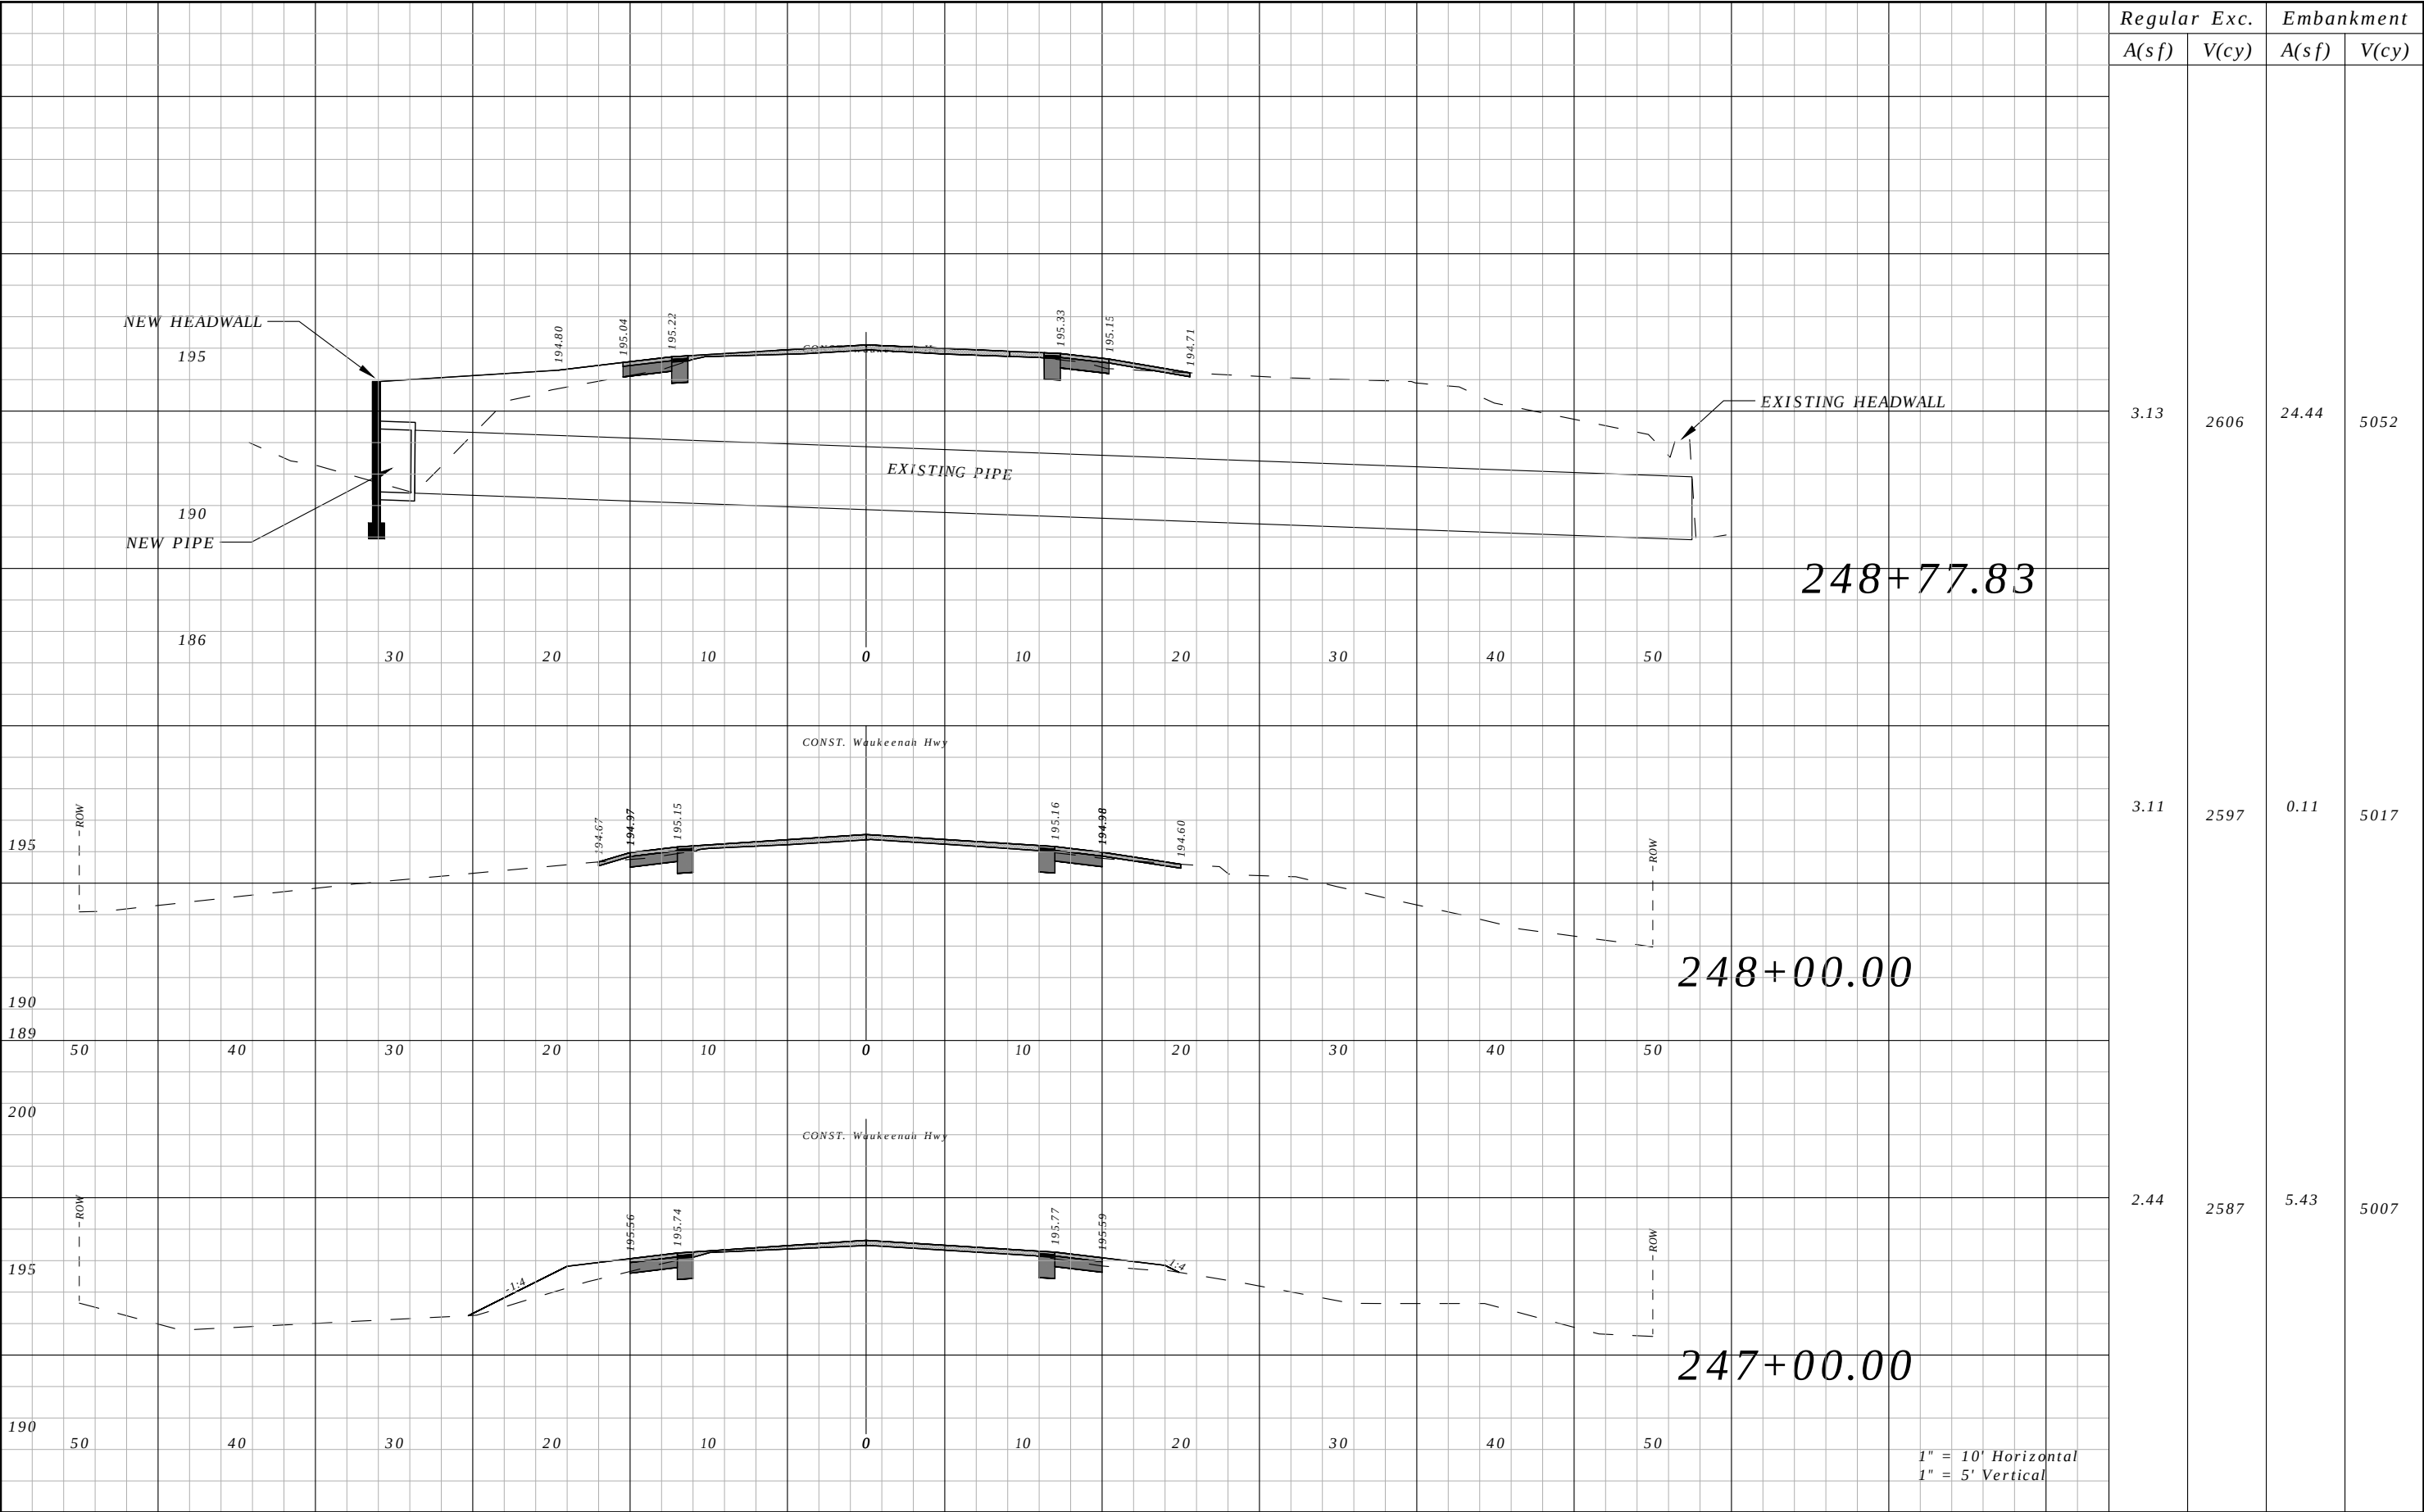

REVISIONS				ROBERT C. CESKA, P.E. P.E. LICENSE NUMBER 82288 DEWBERRY 101 N MONROE STREET, SUITE 710 TALLAHASSEE, FLORIDA 32301 CERTIFICATE OF AUTHORIZATION 00008794	WAUKEENAH HIGHWAY			CROSS SECTIONS	SHEET NO.		
DATE	DESCRIPTION		DATE		DESCRIPTION		ROAD NO.		COUNTY	FINANCIAL PROJECT ID	146
----	----						----		JEFFERSON	438366-1-54-01	

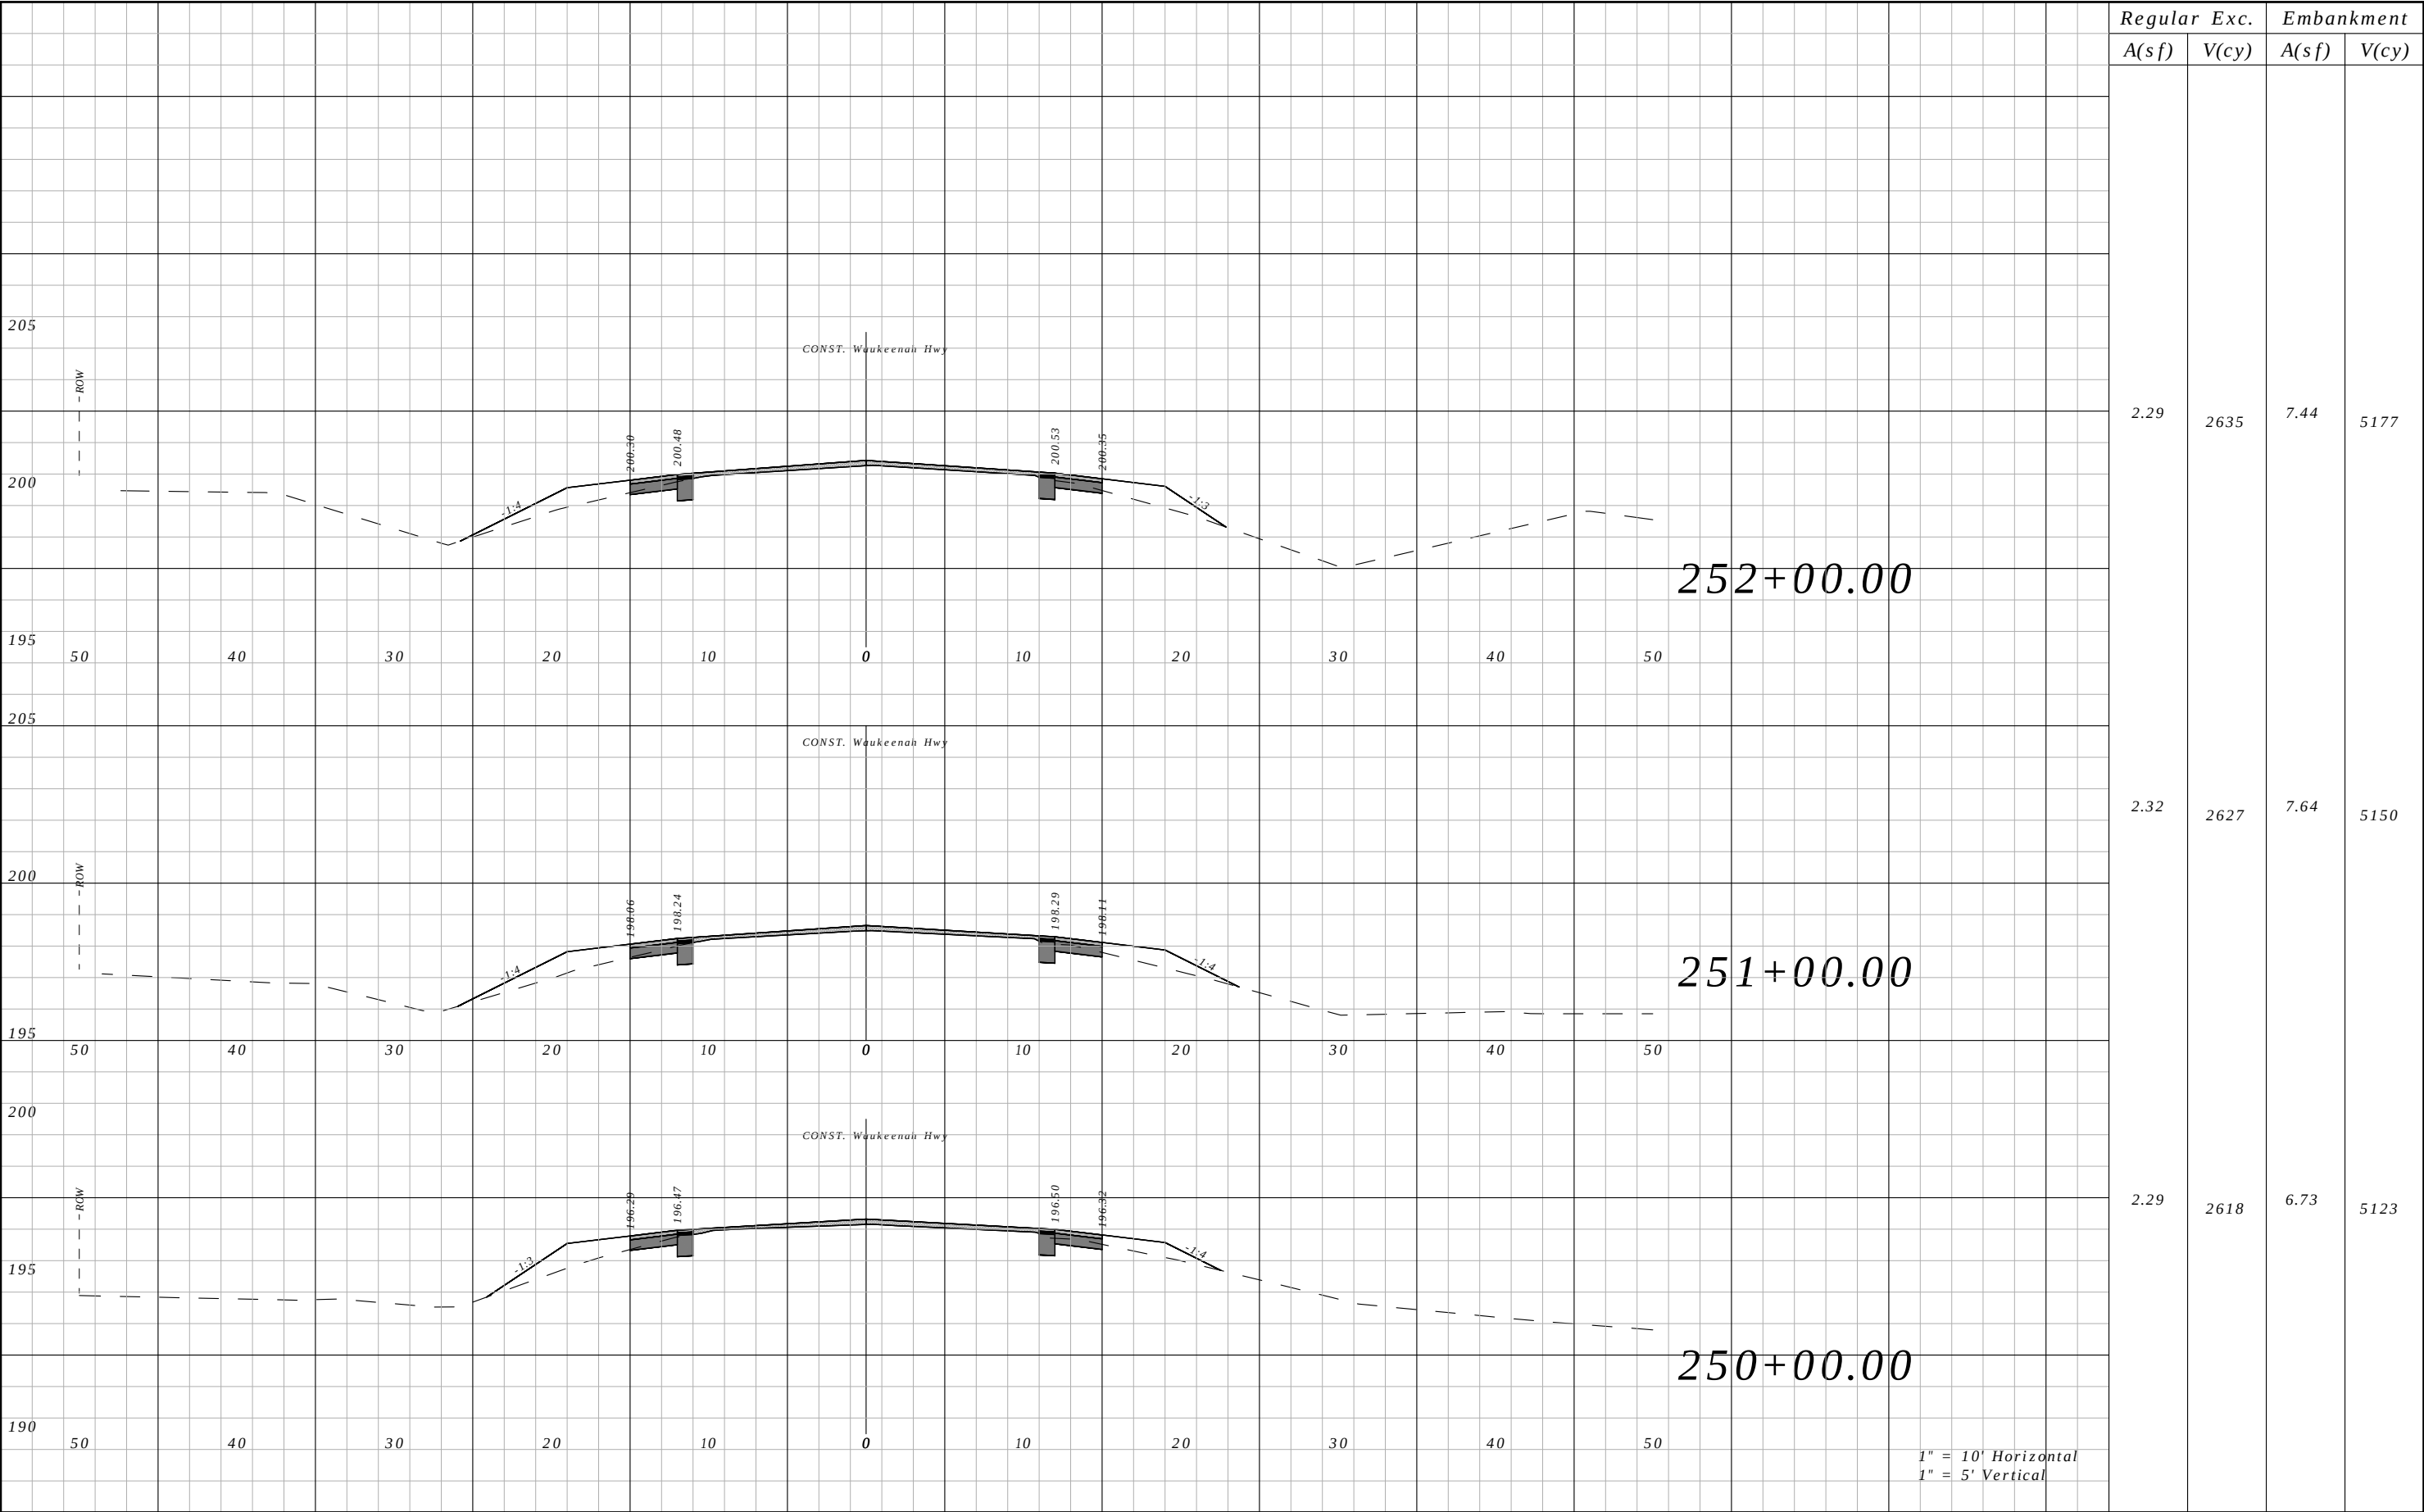


REVISIONS				ROBERT C. CESKA, P.E. P.E. LICENSE NUMBER 82288 DEWBERRY 101 N MONROE STREET, SUITE 710 TALLAHASSEE, FLORIDA 32301 CERTIFICATE OF AUTHORIZATION 00008794	WAUKEENAH HIGHWAY			CROSS SECTIONS	SHEET NO.
DATE	DESCRIPTION	DATE	DESCRIPTION		ROAD NO.	COUNTY	FINANCIAL PROJECT ID		
----	----				----	JEFFERSON	438366-1-54-01		147

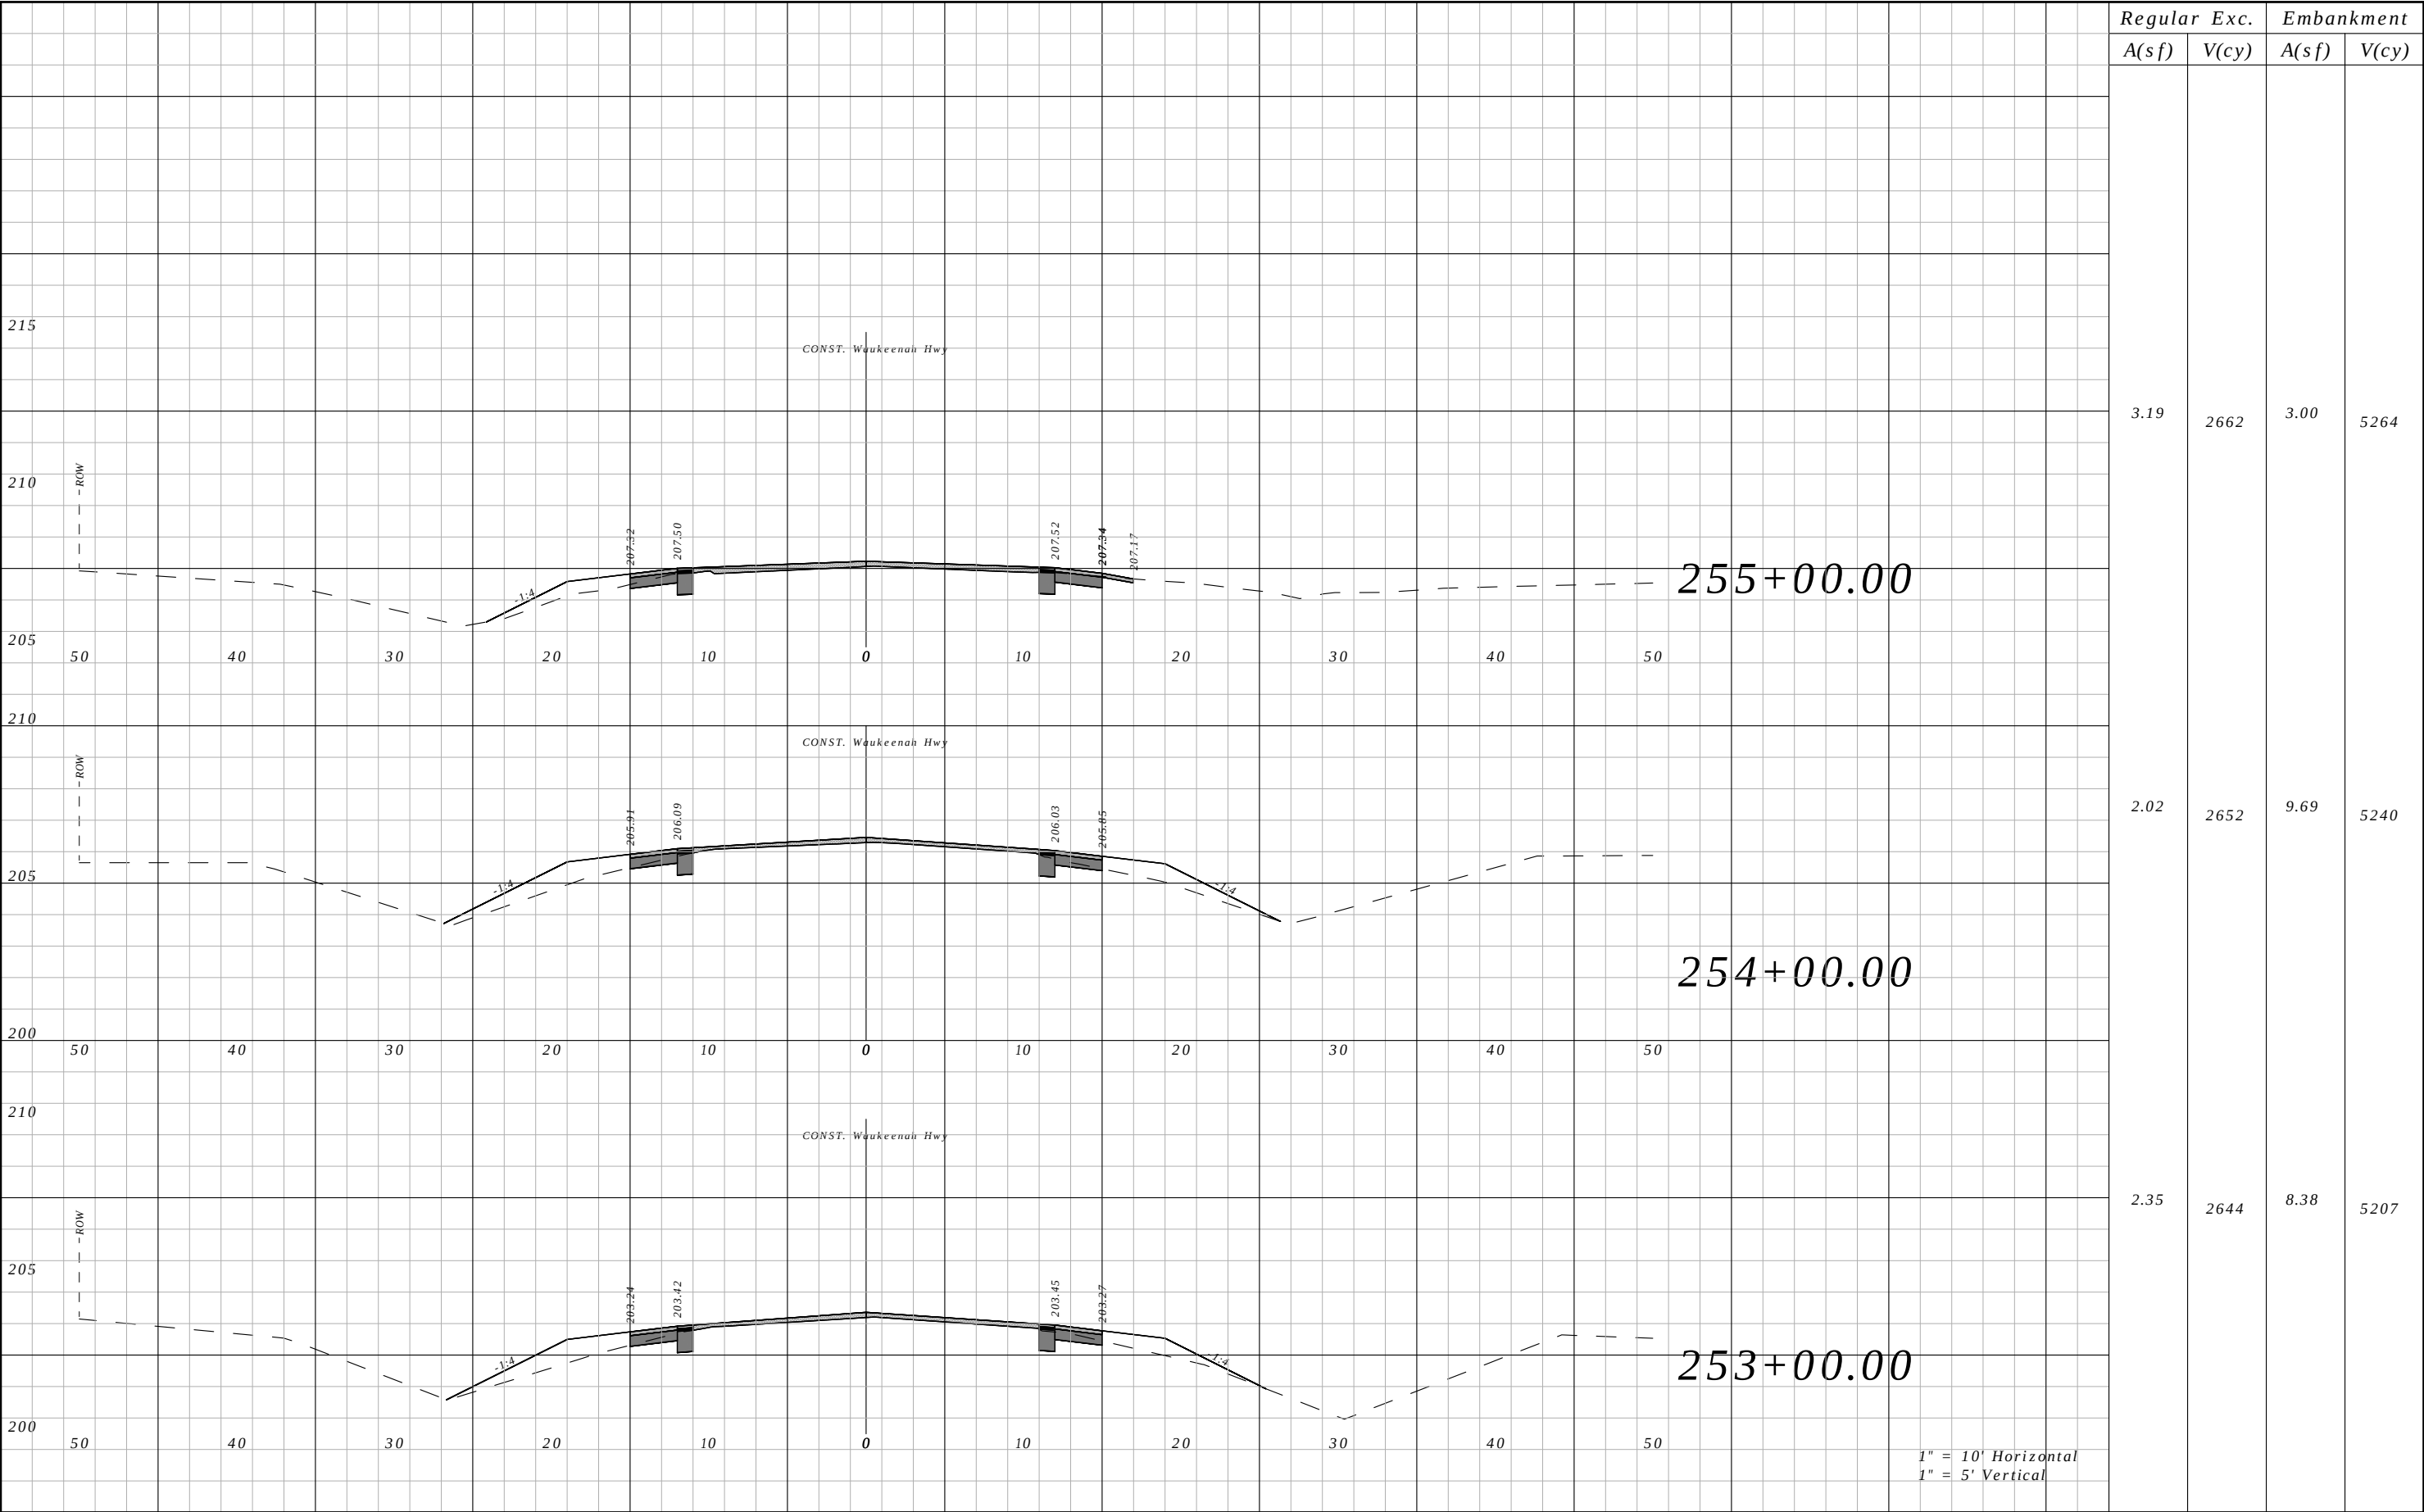


Regular	Exc.	Embankment	
		A(sf)	V(cy)
3.19	2662	3.00	5264
2.02	2652	9.69	5240
2.35	2644	8.38	5207

REVISIONS				ROBERT C. CESKA, P.E. P.E. LICENSE NUMBER 82288 DEWBERRY 101 N MONROE STREET, SUITE 710 TALLAHASSEE, FLORIDA 32301 CERTIFICATE OF AUTHORIZATION 00008794	WAUKEENAH HIGHWAY			CROSS SECTIONS	SHEET NO.
DATE	DESCRIPTION	DATE	DESCRIPTION		ROAD NO.	COUNTY	FINANCIAL PROJECT ID		
----	----				----	JEFFERSON	438366-1-54-01		148

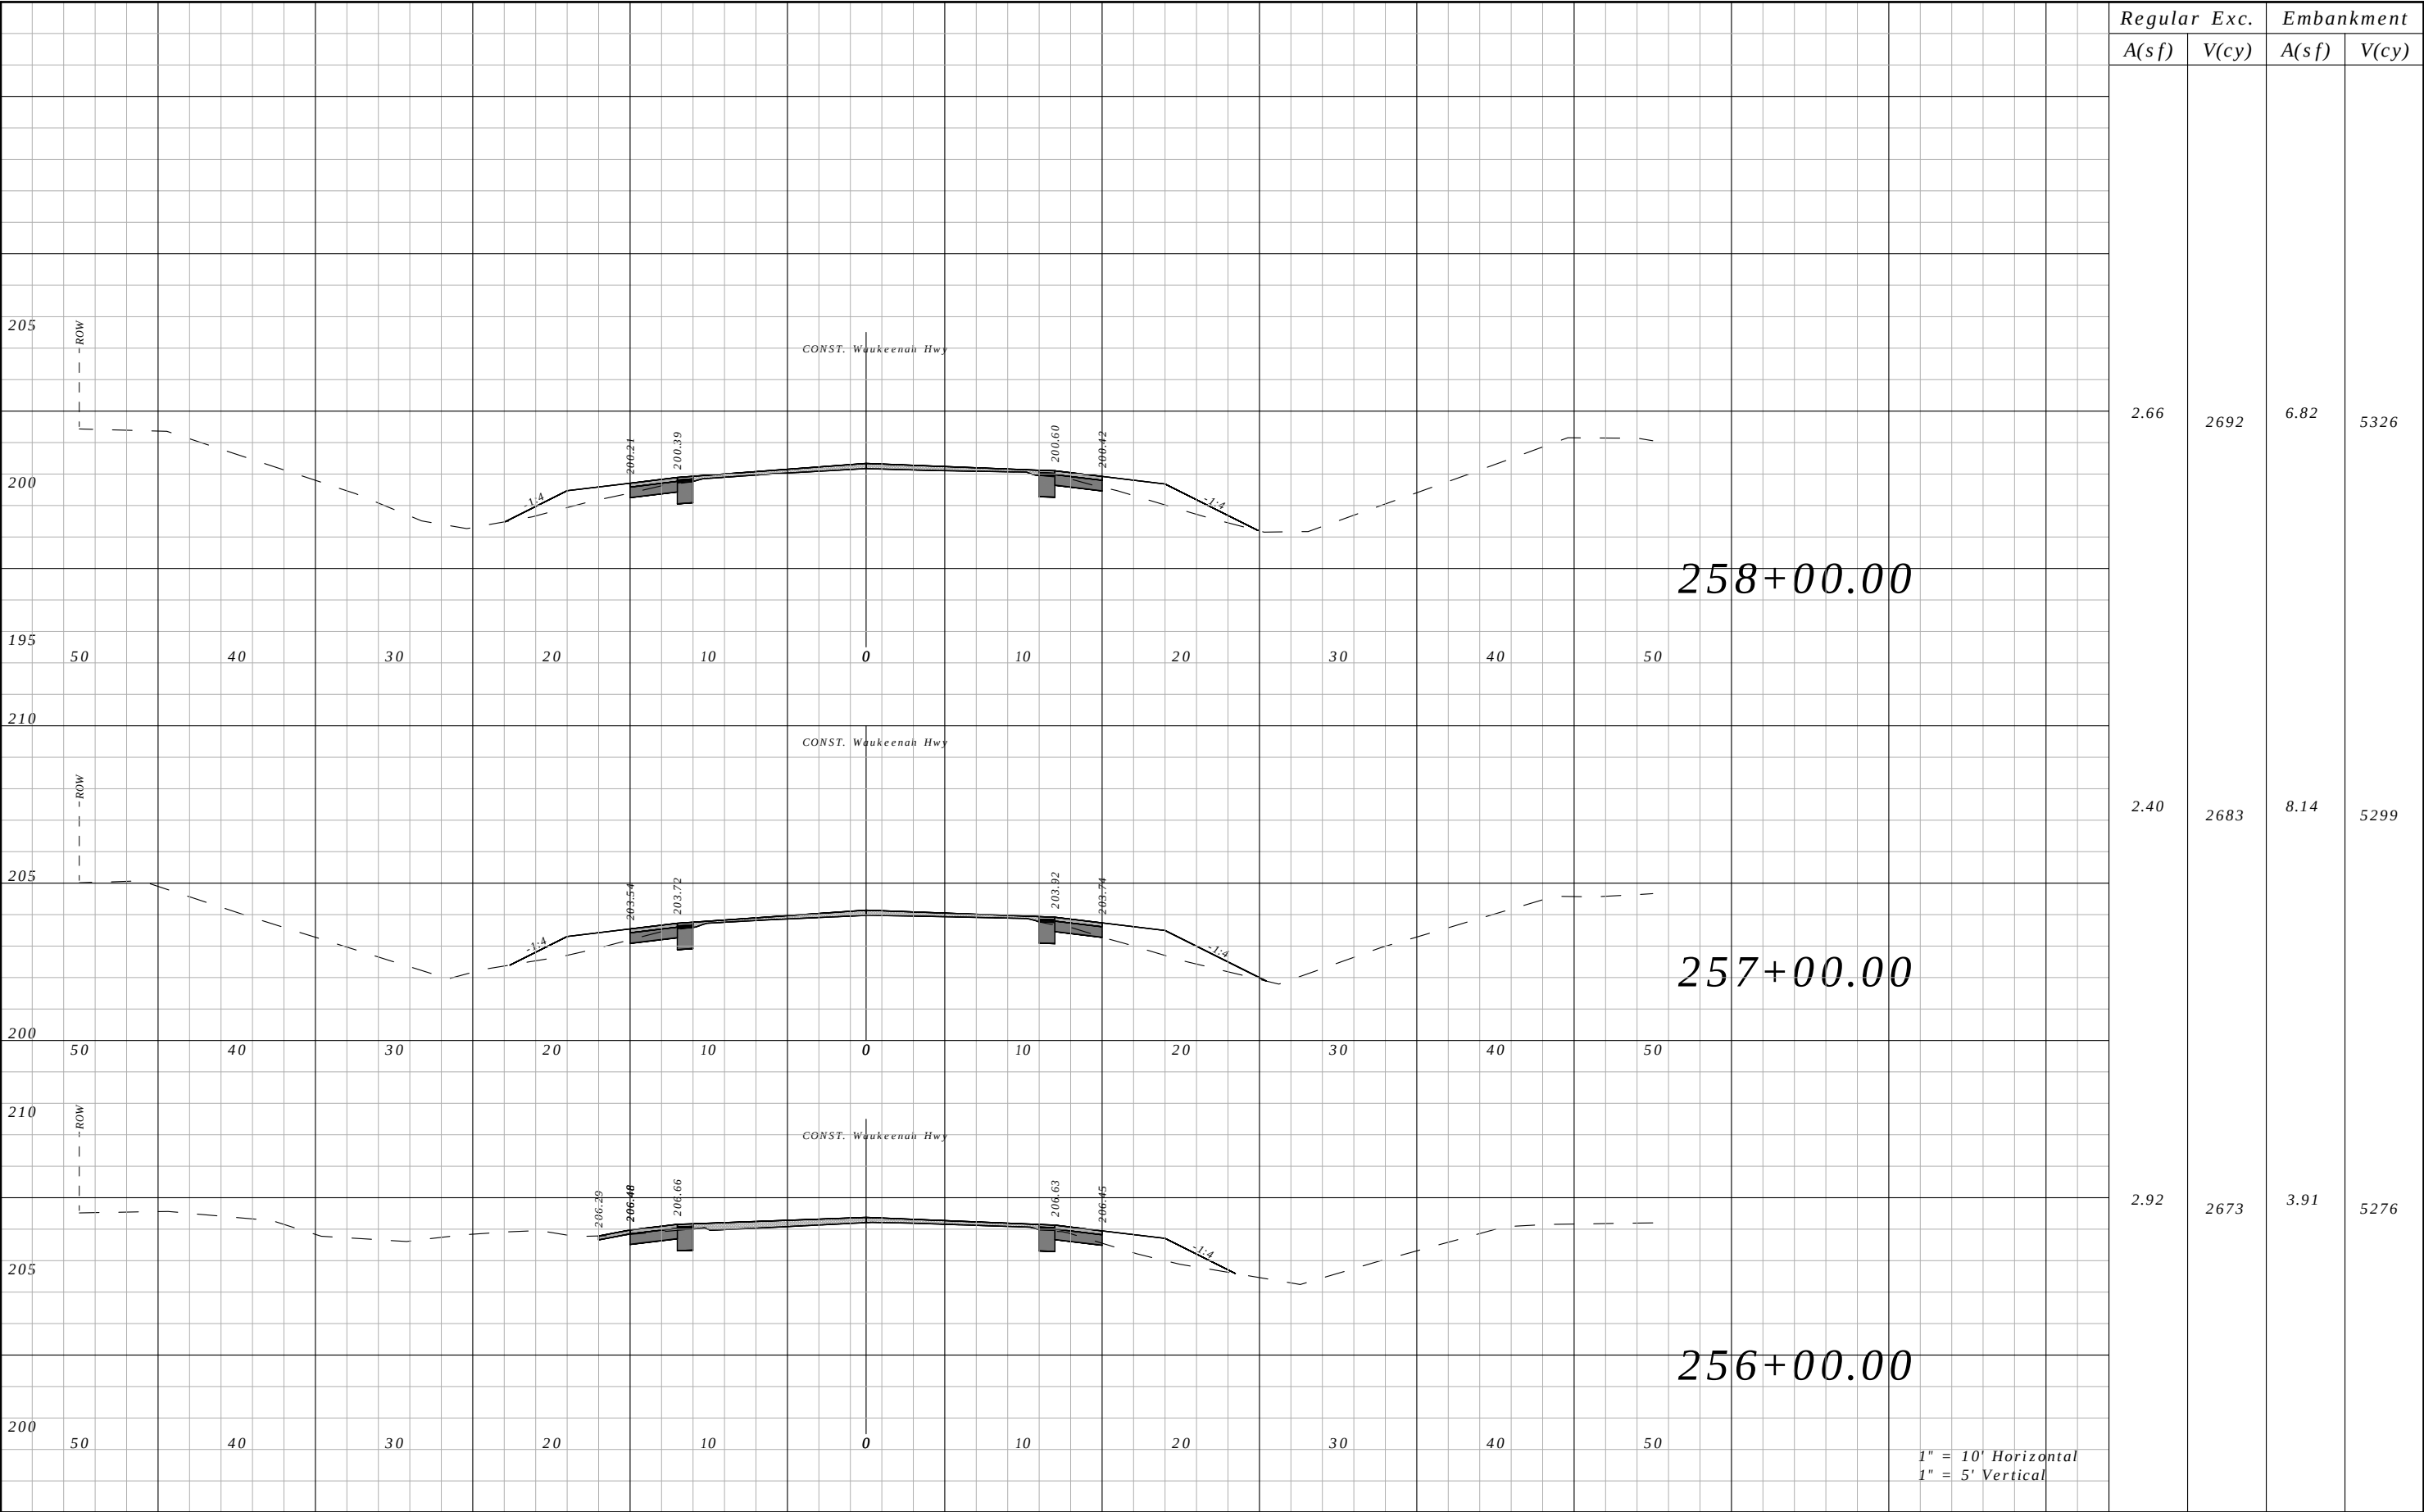


Regular A(sf)	Exc. V(cy)	Embankment	
		A(sf)	V(cy)
2.66	2692	6.82	5326
2.40	2683	8.14	5299
2.92	2673	3.91	5276

REVISIONS				ROBERT C. CESKA, P.E. P.E. LICENSE NUMBER 82288 DEWBERRY 101 N MONROE STREET, SUITE 710 TALLAHASSEE, FLORIDA 32301 CERTIFICATE OF AUTHORIZATION 00008794	WAUKEENAH HIGHWAY			CROSS SECTIONS	SHEET NO.
DATE	DESCRIPTION	DATE	DESCRIPTION		ROAD NO.	COUNTY	FINANCIAL PROJECT ID		
----	----				----	JEFFERSON	438366-1-54-01		149

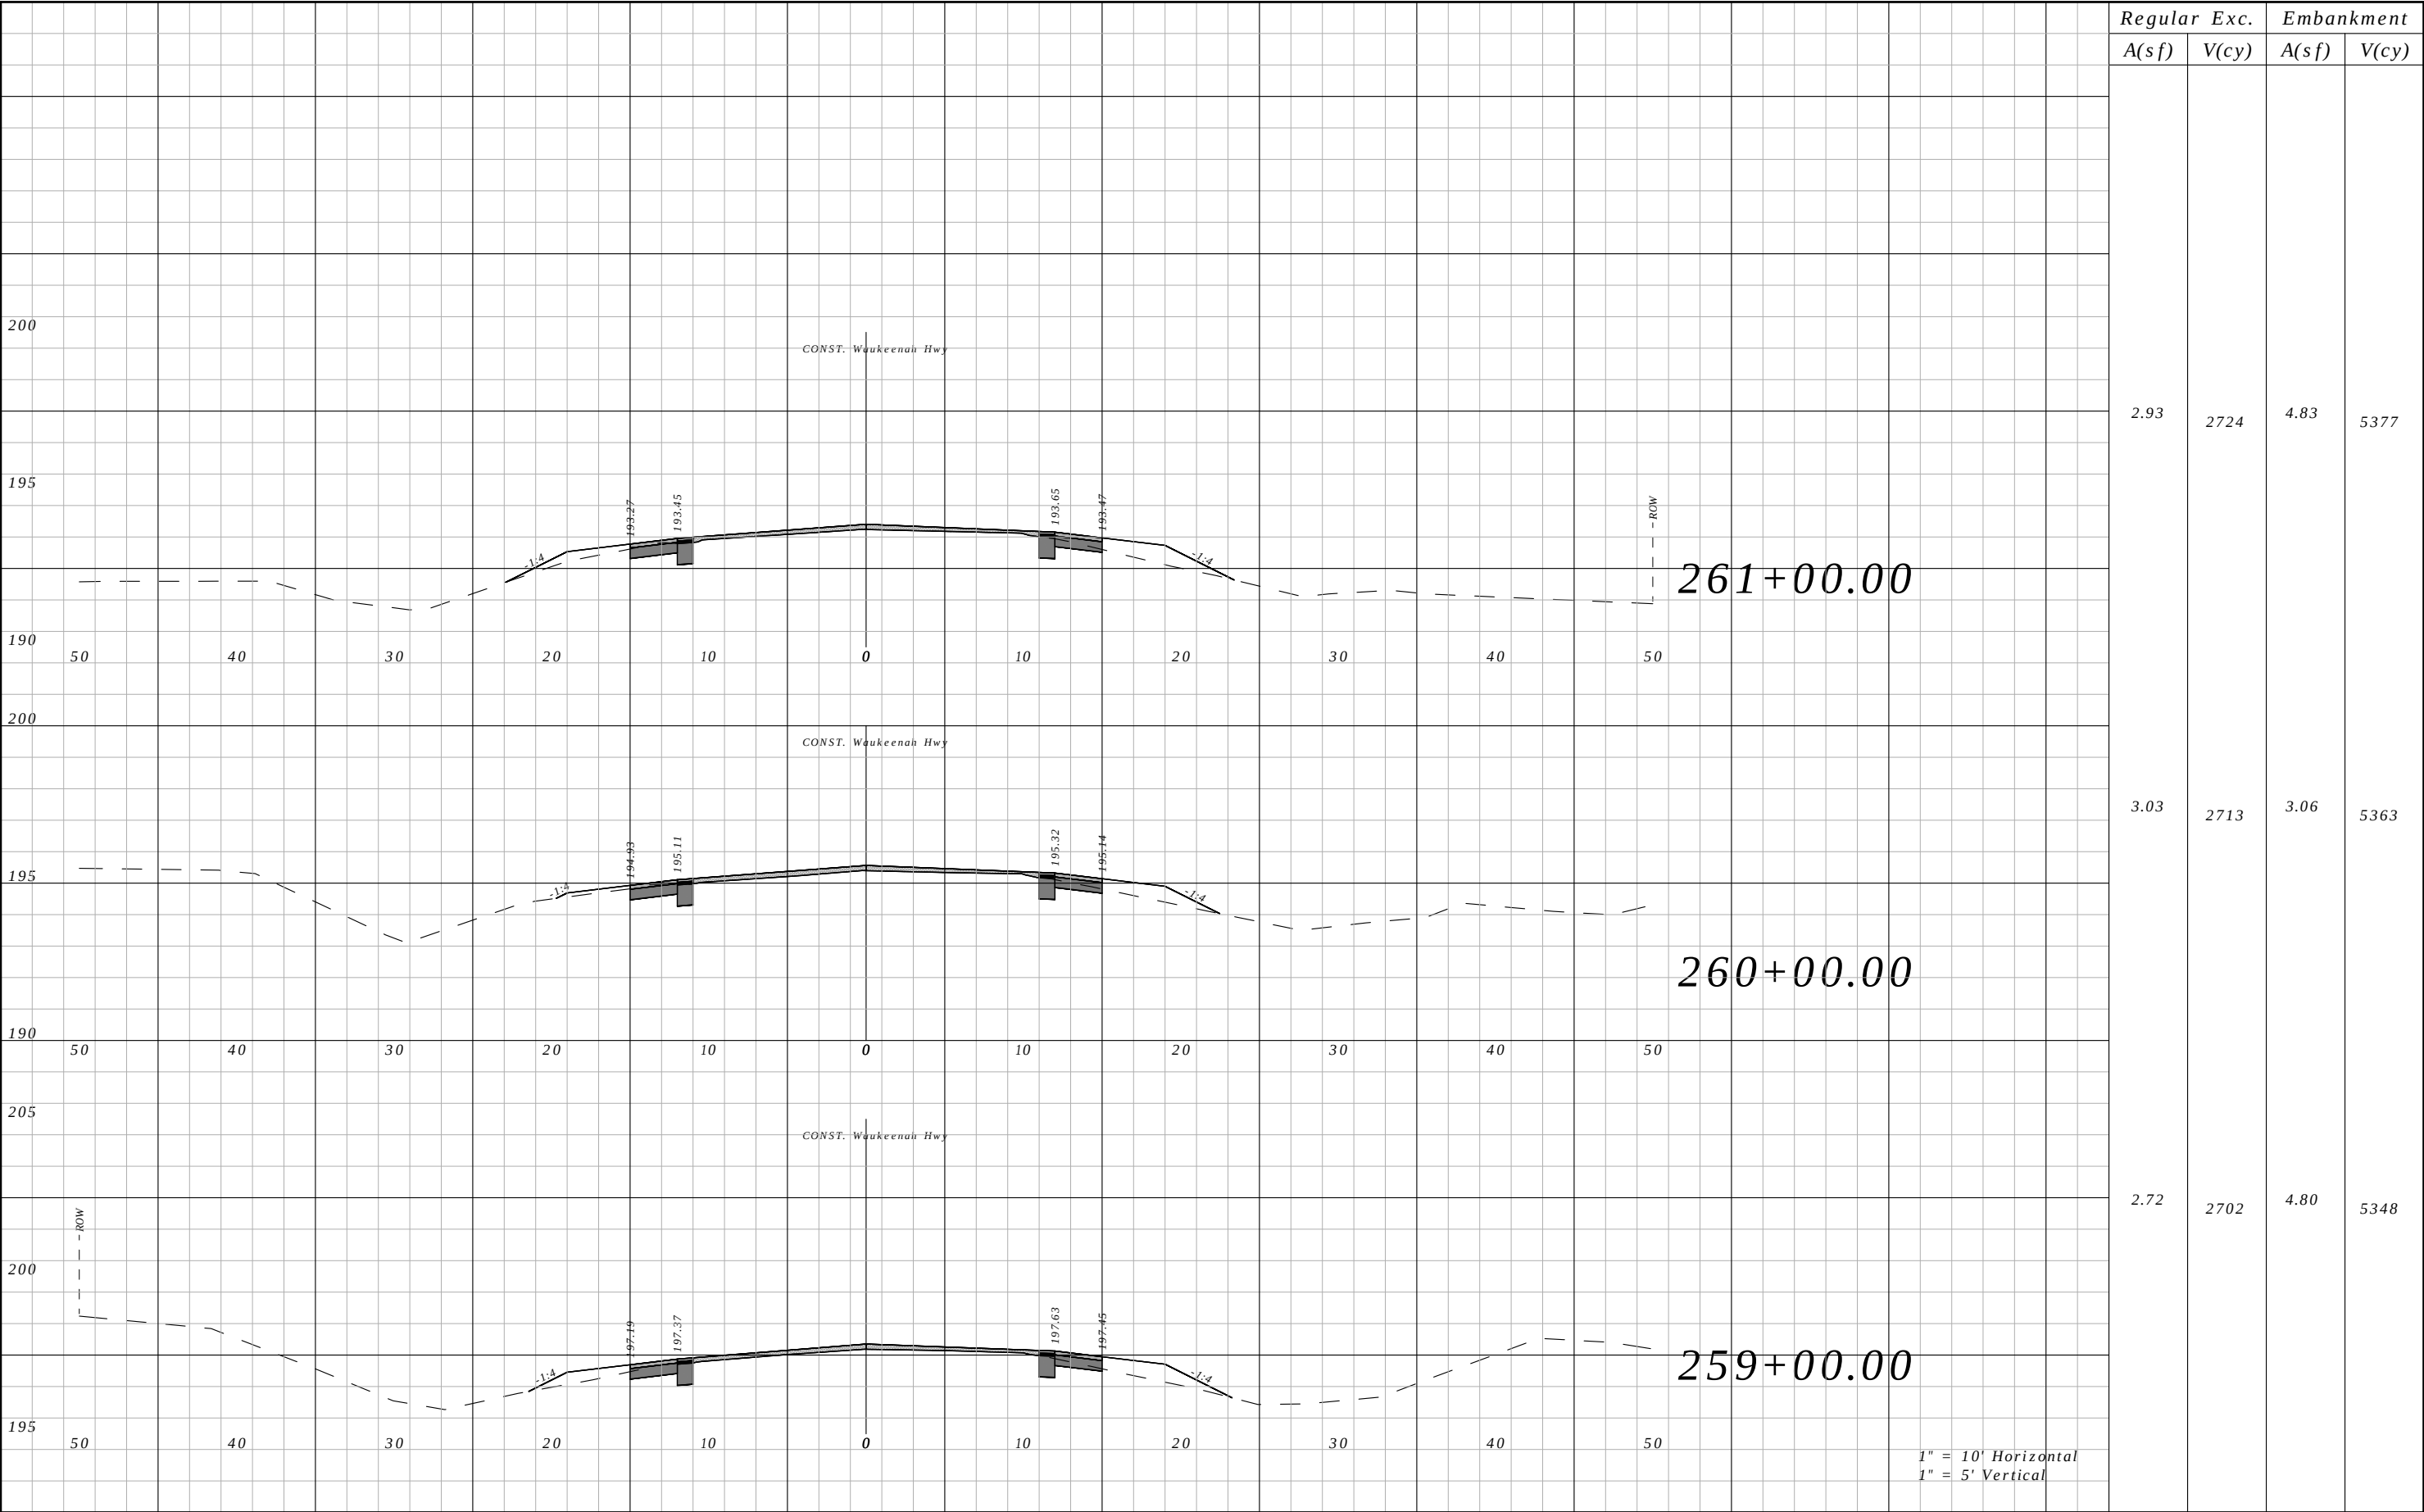


Regular A(sf)	Exc. V(cy)	Embankment	
		A(sf)	V(cy)
2.93	2724	4.83	5377
3.03	2713	3.06	5363
2.72	2702	4.80	5348

REVISIONS				ROBERT C. CESKA, P.E. P.E. LICENSE NUMBER 82288 DEWBERRY 101 N MONROE STREET, SUITE 710 TALLAHASSEE, FLORIDA 32301 CERTIFICATE OF AUTHORIZATION 00008794	WAUKEENAH HIGHWAY			CROSS SECTIONS	SHEET NO.
DATE	DESCRIPTION		DATE		ROAD NO.	COUNTY	FINANCIAL PROJECT ID		
----	----				----	JEFFERSON	438366-1-54-01		150

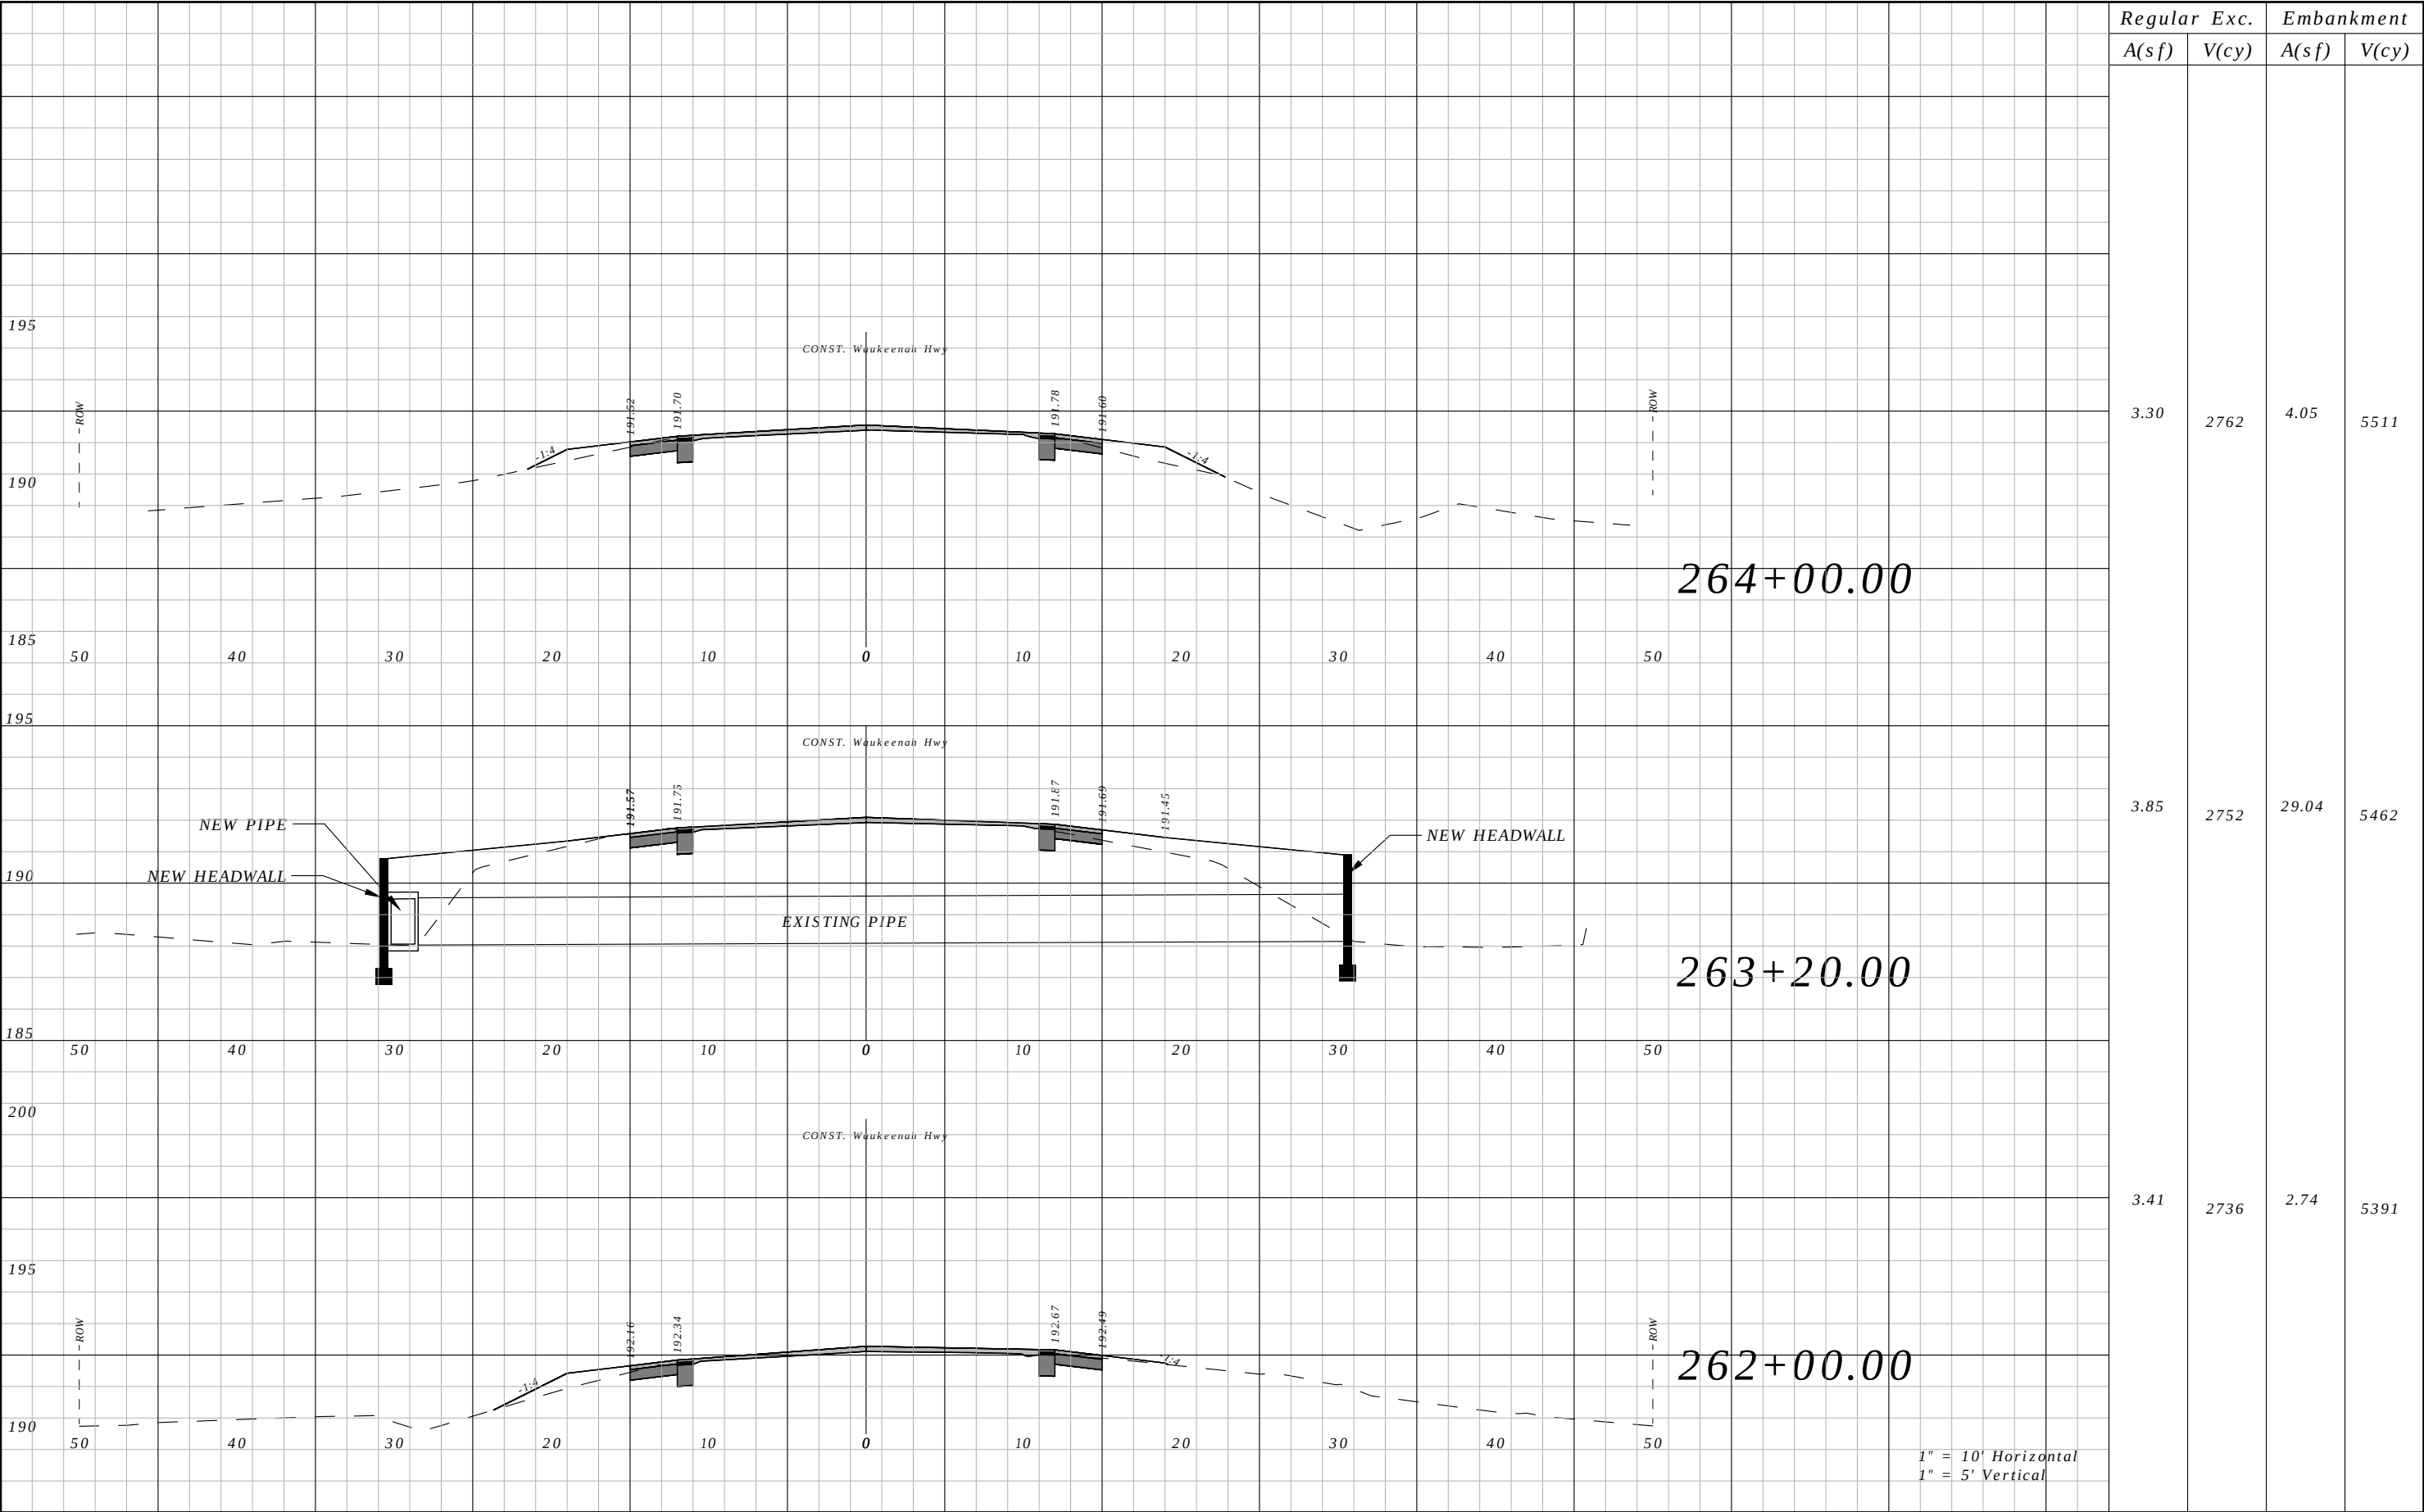


Regular A(sf)	Exc. V(cy)	Embankment	
		A(sf)	V(cy)
3.30	2762	4.05	5511
3.85	2752	29.04	5462
3.41	2736	2.74	5391

REVISIONS				ROBERT C. CESKA, P.E. P.E. LICENSE NUMBER 82288 DEWBERRY 101 N MONROE STREET, SUITE 710 TALLAHASSEE, FLORIDA 32301 CERTIFICATE OF AUTHORIZATION 00008794	WAUKEENAH HIGHWAY			CROSS SECTIONS	SHEET NO.
DATE	DESCRIPTION		DATE		ROAD NO.	COUNTY	FINANCIAL PROJECT ID		
----	----				----	JEFFERSON	438366-1-54-01		151

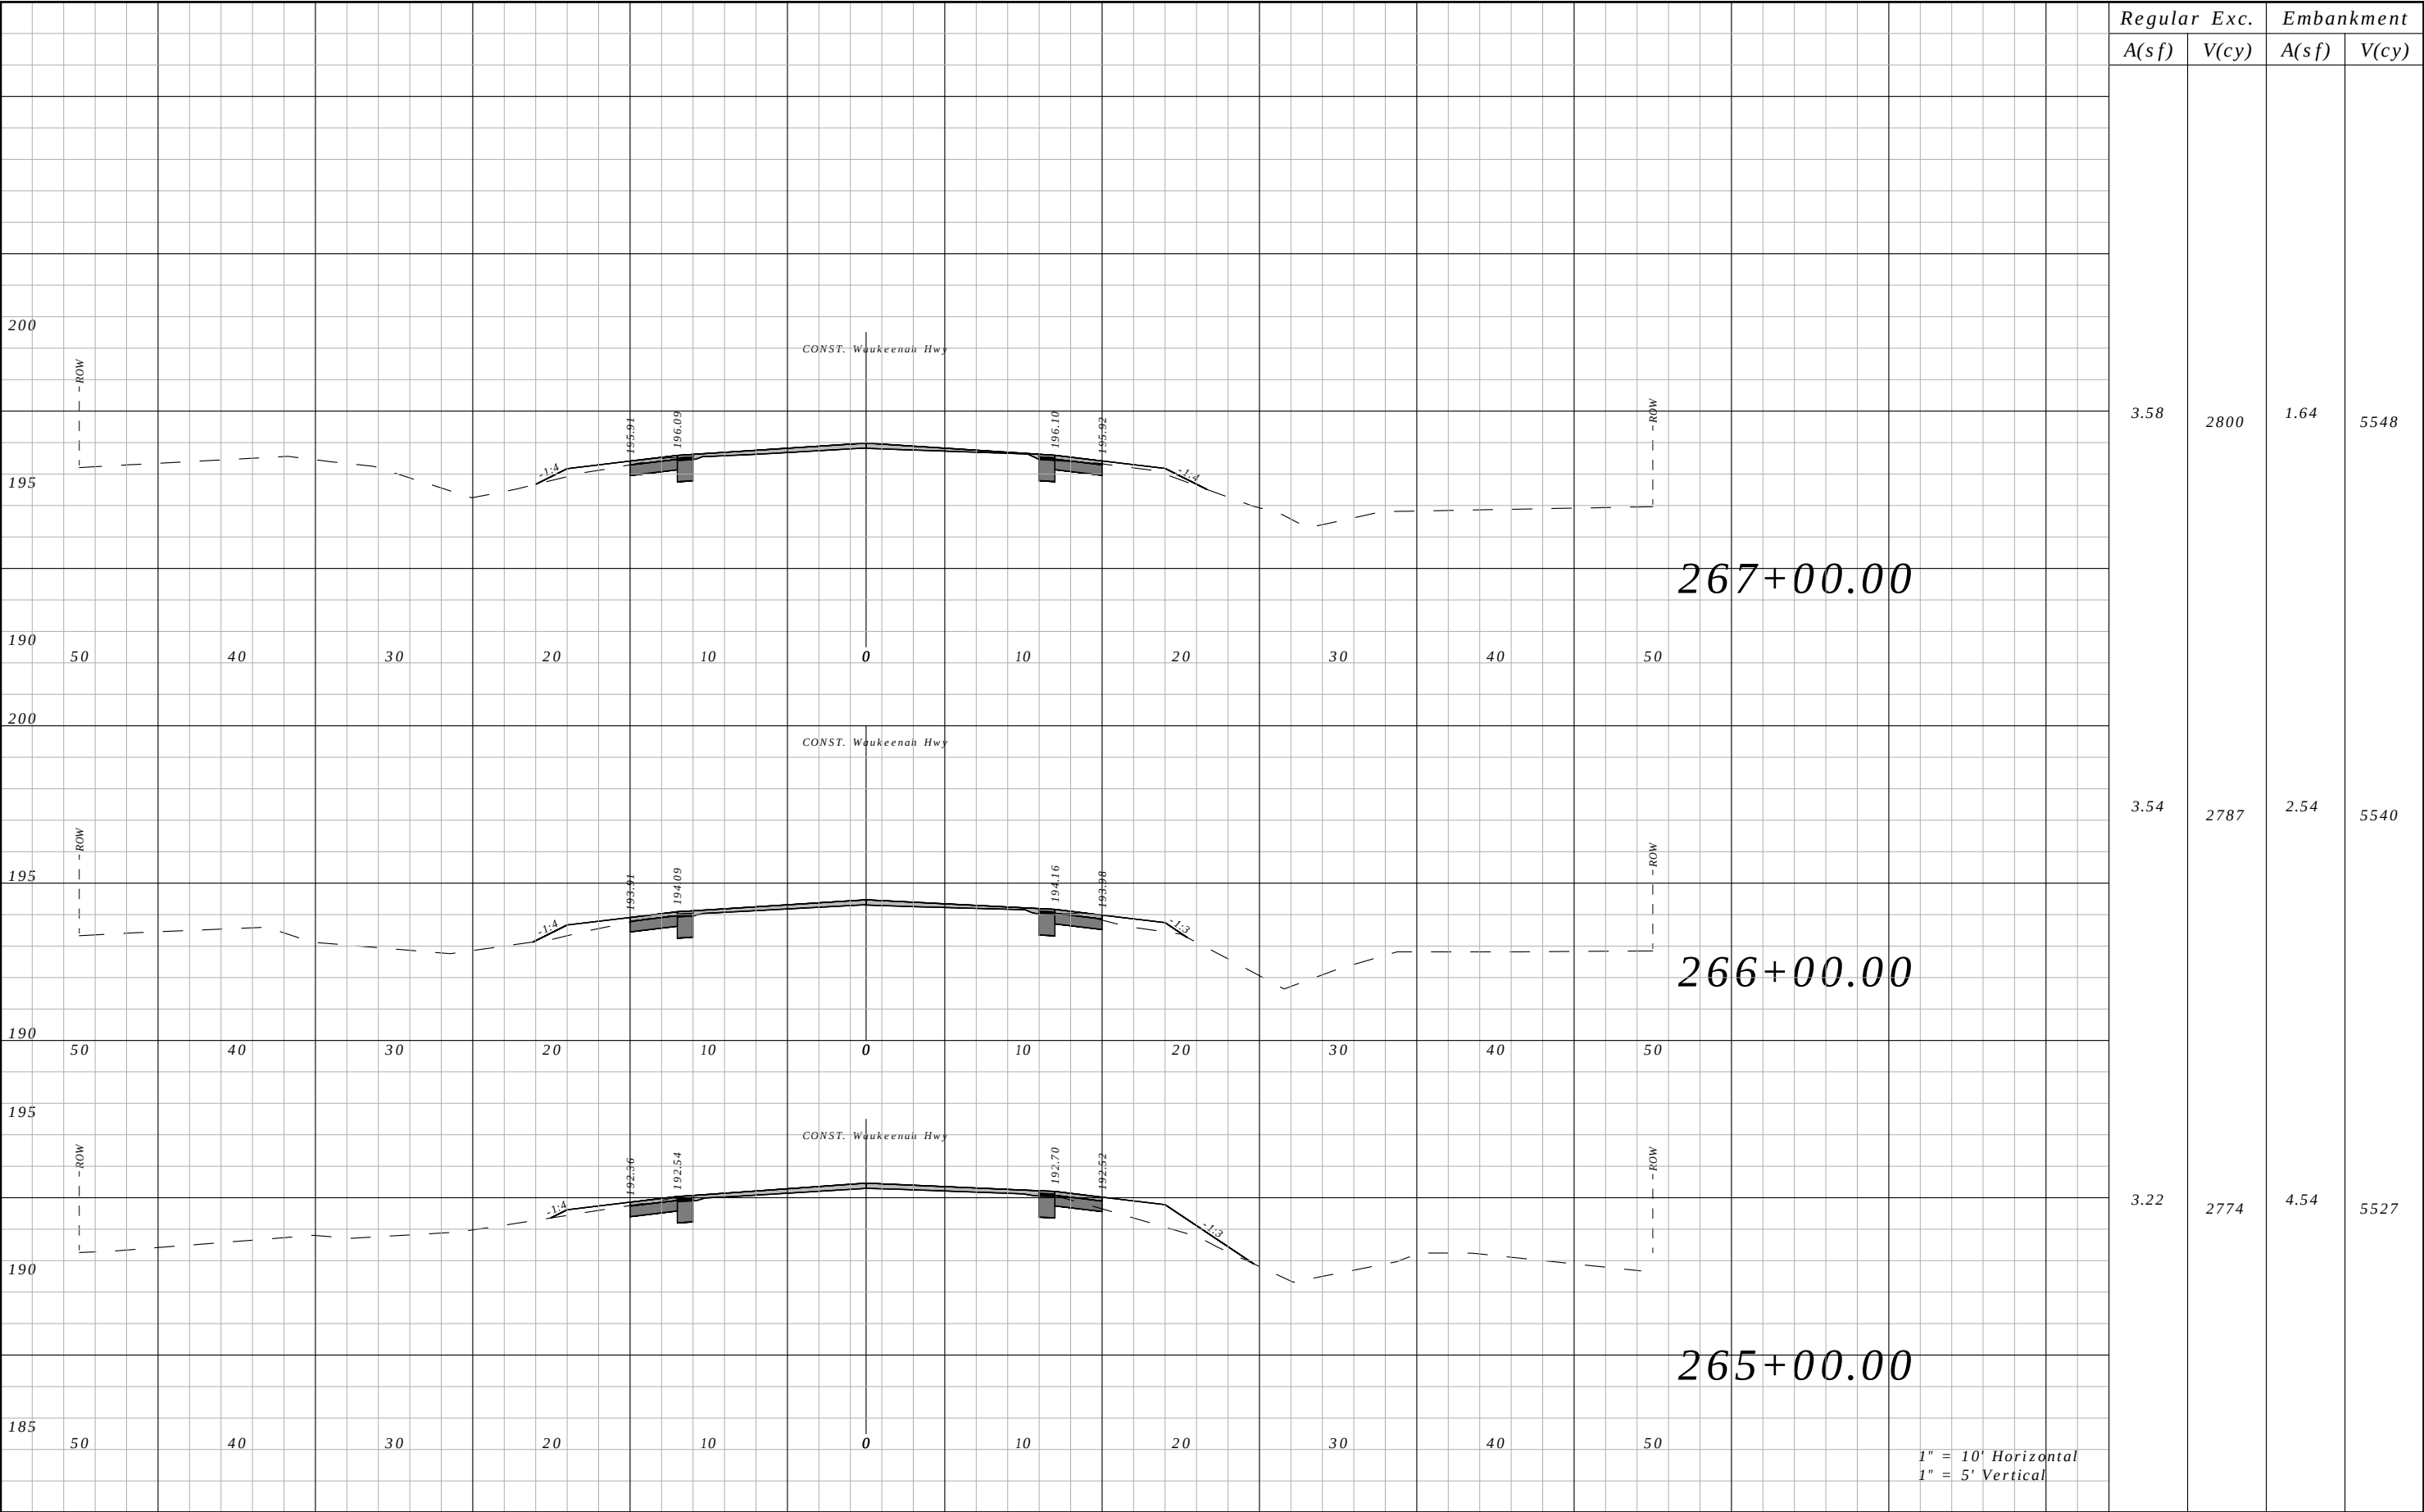

Regular A(sf)	Exc. V(cy)	Embankment	
		A(sf)	V(cy)
3.58	2800	1.64	5548
3.54	2787	2.54	5540
3.22	2774	4.54	5527

REVISIONS				ROBERT C. CESKA, P.E. P.E. LICENSE NUMBER 82288 DEWBERRY 101 N MONROE STREET, SUITE 710 TALLAHASSEE, FLORIDA 32301 CERTIFICATE OF AUTHORIZATION 00008794	WAUKEENAH HIGHWAY			CROSS SECTIONS	SHEET NO.
DATE	DESCRIPTION	DATE	DESCRIPTION		ROAD NO.	COUNTY	FINANCIAL PROJECT ID		
----	----				----	JEFFERSON	438366-1-54-01		152

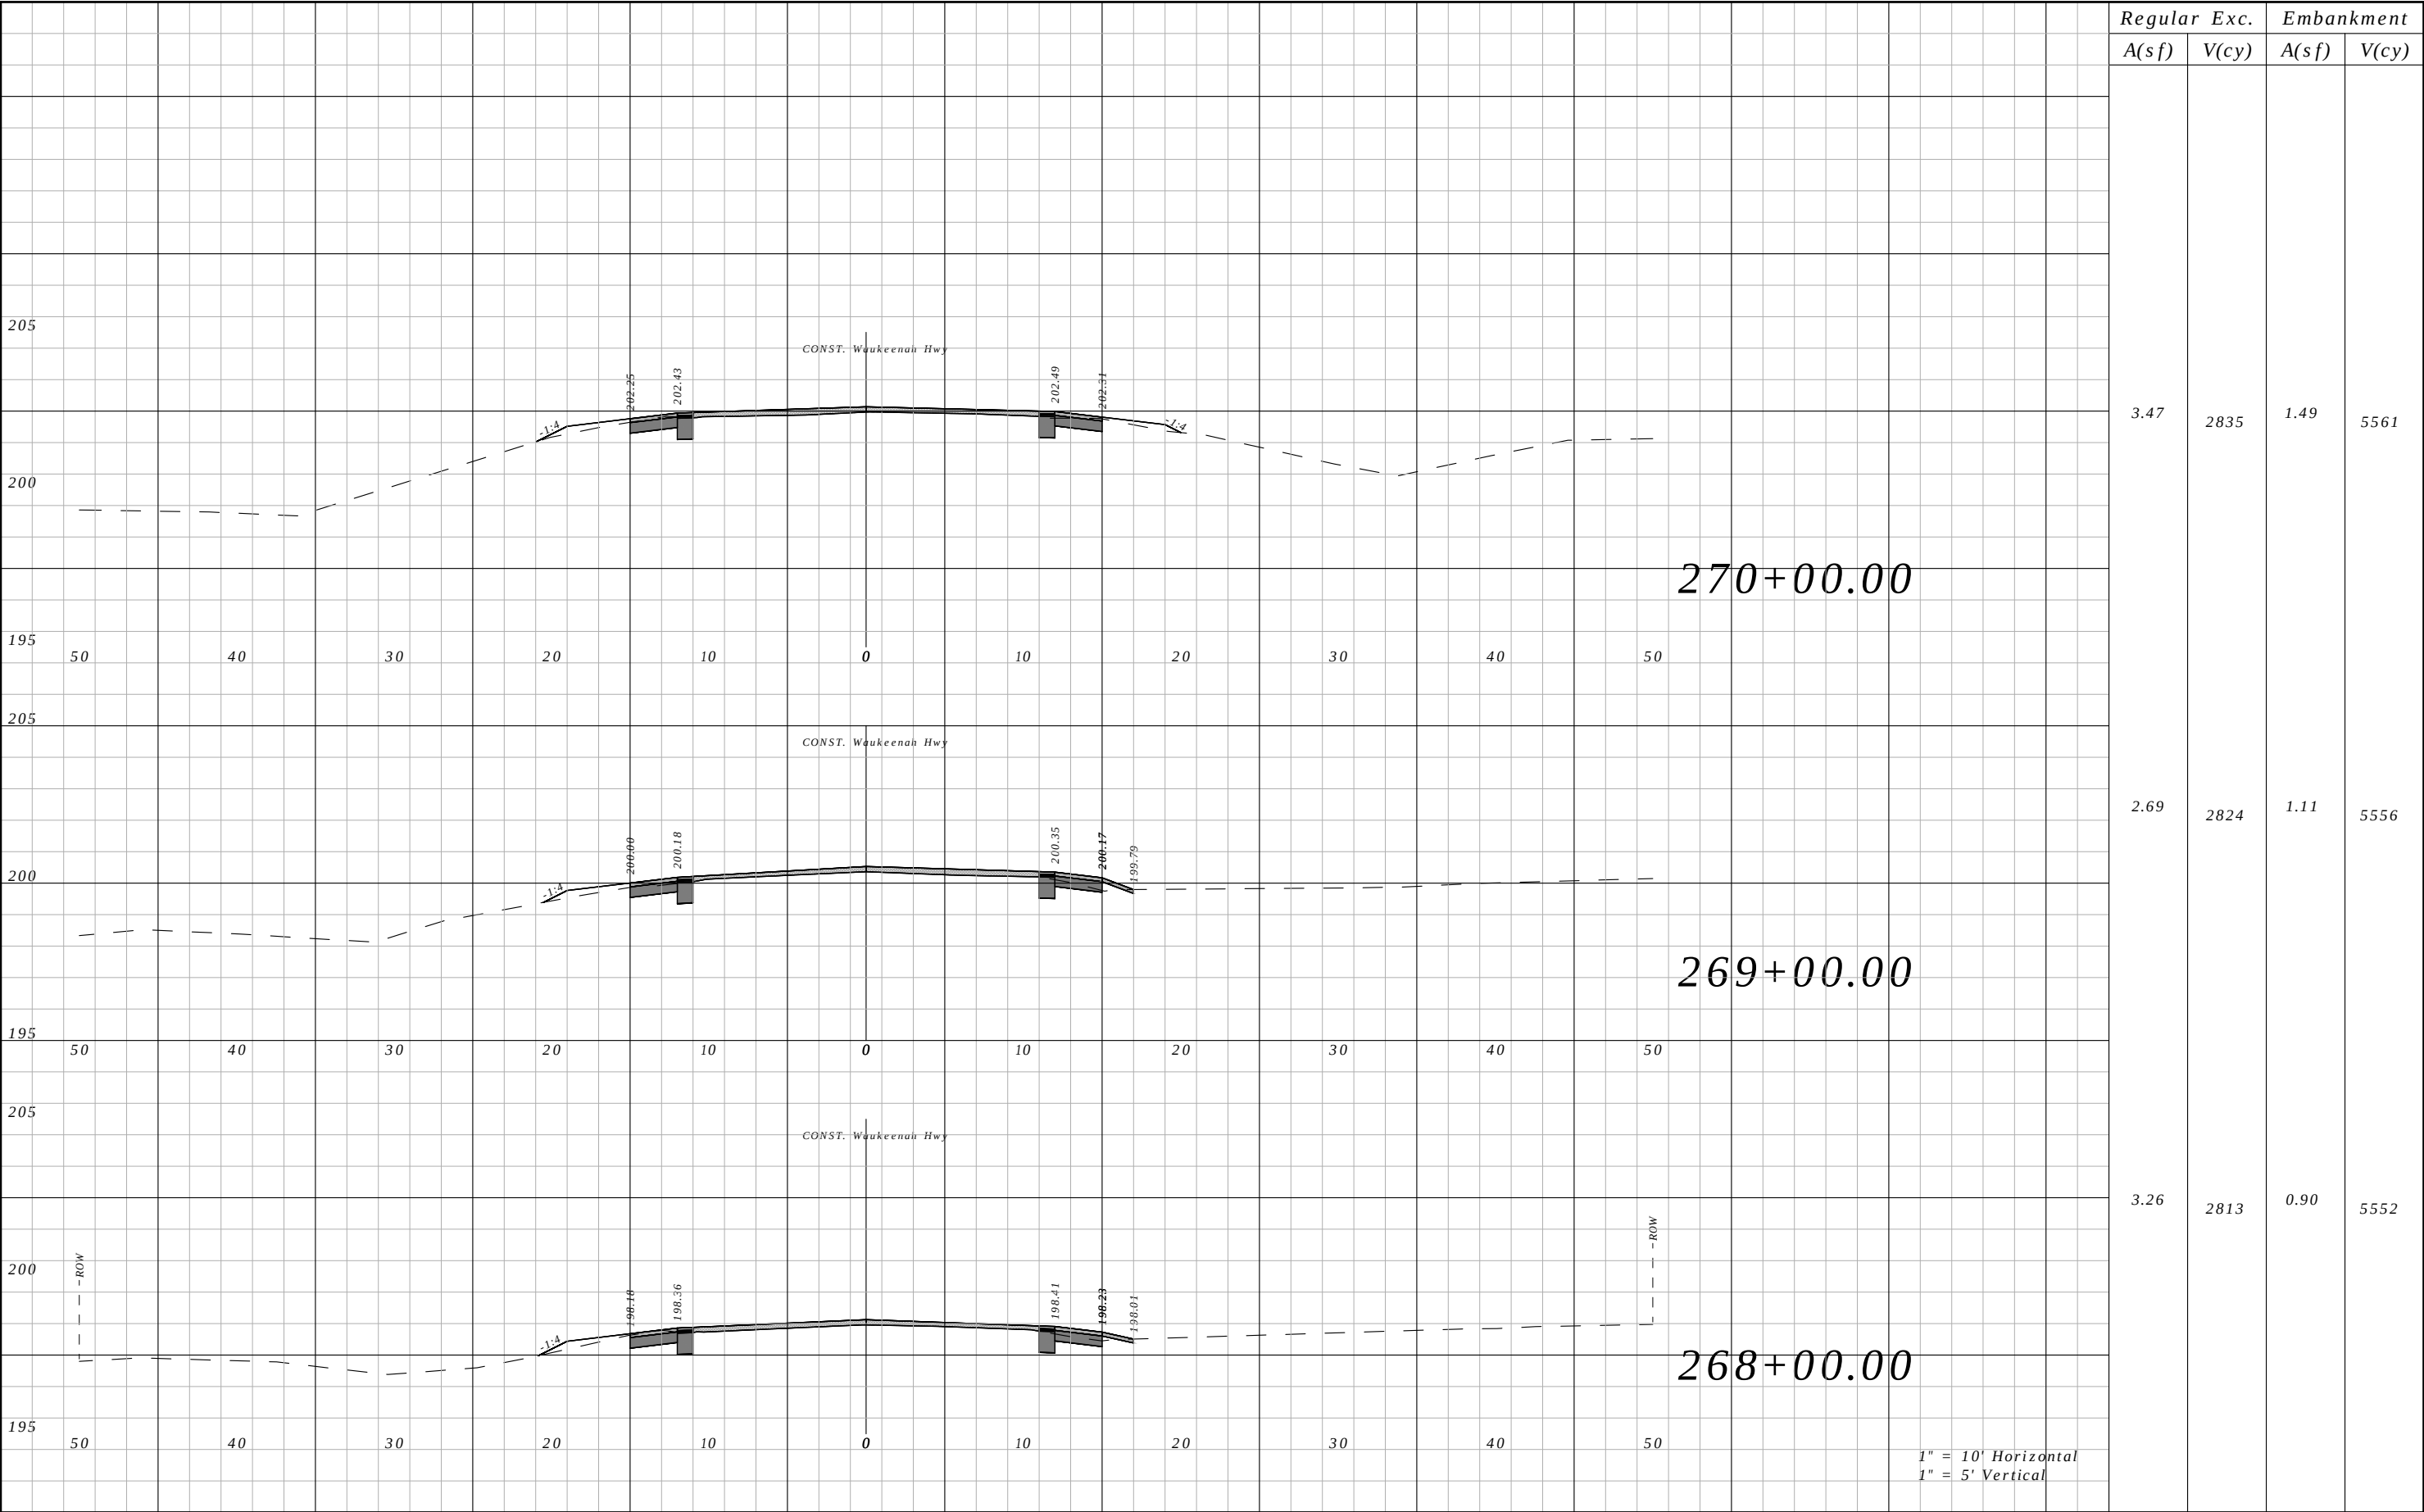

Regular	Exc.	Embankment	
		A(sf)	V(cy)
3.47	2835	1.49	5561
2.69	2824	1.11	5556
3.26	2813	0.90	5552

REVISIONS				ROBERT C. CESKA, P.E. P.E. LICENSE NUMBER 82288 DEWBERRY 101 N MONROE STREET, SUITE 710 TALLAHASSEE, FLORIDA 32301 CERTIFICATE OF AUTHORIZATION 00008794	WAUKEENAH HIGHWAY			CROSS SECTIONS	SHEET NO.
DATE	DESCRIPTION		DATE		ROAD NO.	COUNTY	FINANCIAL PROJECT ID		
----	----				----	JEFFERSON	438366-1-54-01		153